ROUTE NO.	SECTION	COUNTY	TOTAL SHEETS	SHEET NO.
F.A.I. 80/94		COOK	870	483
FED. ROAD DIST. NO. 1	ILLINOIS	FED. AID PROJECT-		

SECTION (0203.1 & 0312-708W) R-3 CONTRACT # 62108

SHEET NO. 10
37 SHEETS

STATE OF ILLINOIS
DEPARTMENT OF TRANSPORTATION

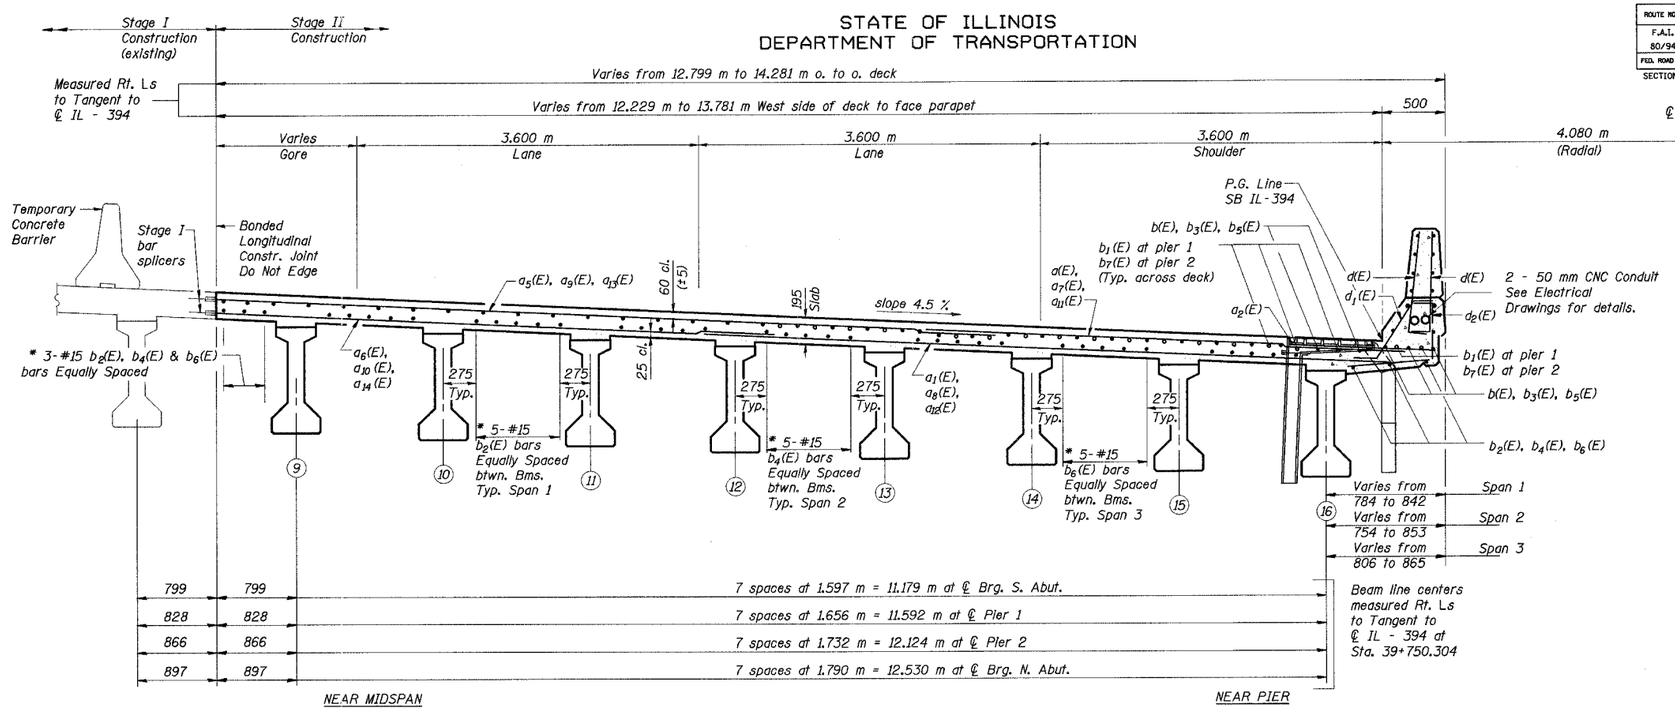

CROSS SECTION
(Looking Upstation)

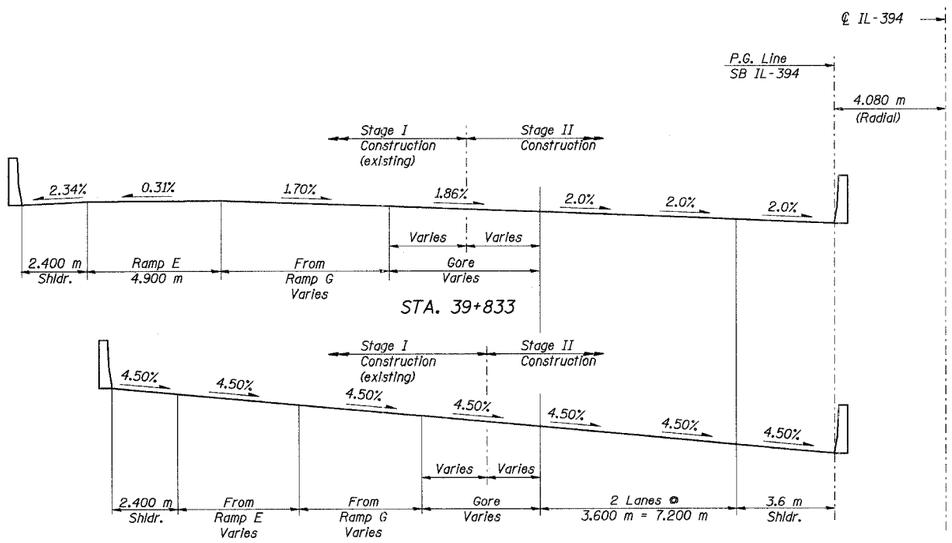

DESIGNED	M.R./ H.T.
CHECKED	H.T.
DRAWN	J.B./ J.S.
CHECKED	H.T./ M.R.

CROSS SLOPE & SUPERELEVATION TRANSITION AT NORTH END
(℄ IL-394 Stationing)

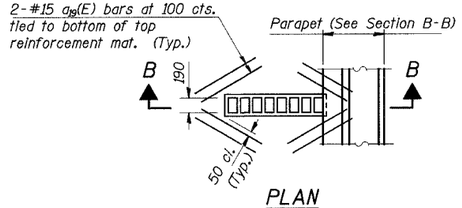

PLAN

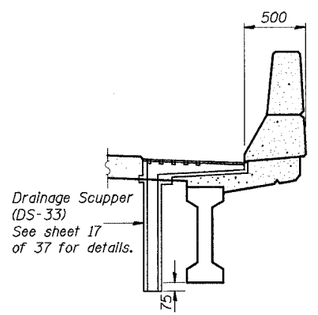

SECTION B-B

DRAINAGE SCUPPER
Note: Cut longitudinal deck reinforcement to clear scupper.

Notes:
1. Work this sheet with Sheet No. 9 of 37 Sheets.
2. See Sheet No. 13 of 37 sheets for Bill of Material and Deck & Parapet Details.
3. Reinforcement bars designated (E) shall be epoxy coated.
4. For Beam Layout See Sheet No. 18 of 37 sheets.
5. All dimensions are in millimeters (mm) except as noted.

* Flare $b_2(E)$, $b_4(E)$, $b_5(E)$ bars approximately parallel to precast concrete beams, and to conform to east and west sides of slab.

ILLINOIS DEPARTMENT OF TRANSPORTATION
I-94/IL 394 SOUTH BOUND
DECK CROSS SECTION

SB IL. ROUTE 394 OVER CANADIAN NATIONAL RR
F.A.P. 332 SECTION (0203.1 & 0312-708W) R-3
COOK COUNTY
STA. 39+752.246 S.N. 016-2798 (INSIDE LANES)

DATE: July 18, 2005
SCALE: NONE

Soodan

Soodan & Associates, Inc.
100 North LaSalle Street, Suite 1800
Chicago, Illinois 60602