F.A.I. RTE.	SECTION	COUNTY	TOTAL SHEETS	SHEET NO.
80/94	*	COOK	870	789
STA.		TO STA.		
FED ROAD DIST.		ILLINOIS	FED. AID PROJECT	

* (0203.1 & 0312-708W) R-3 CONTRACT # 62108

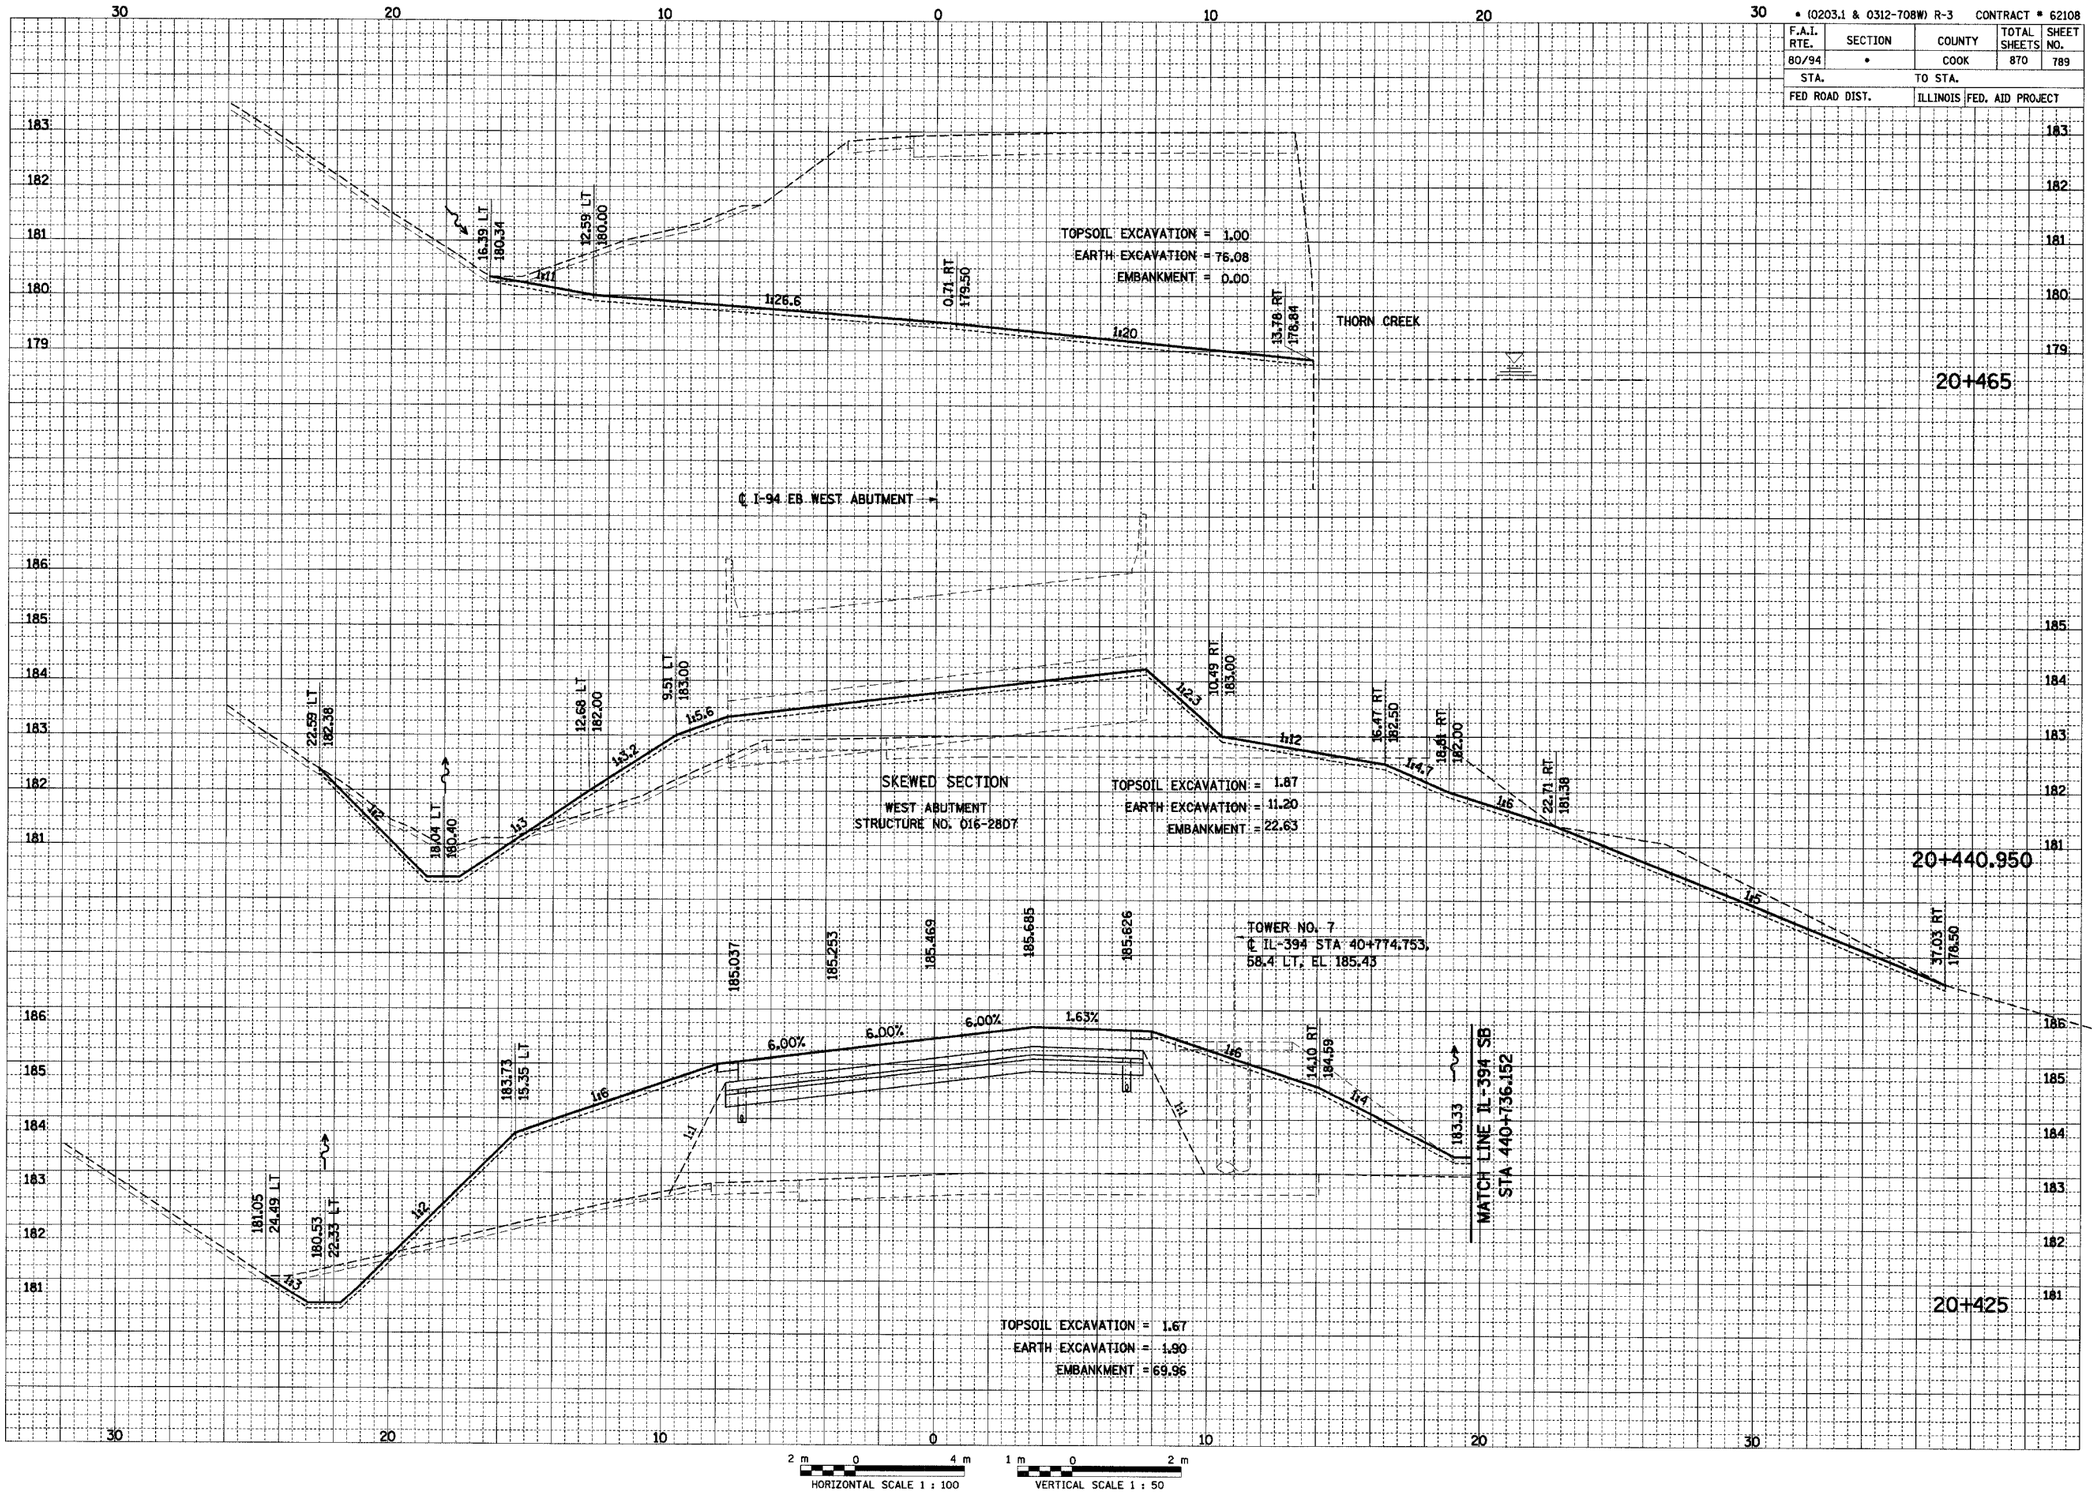

FINAL SURVEY	BY	DATE
SURVEYED		
PLOTTED		
TEMPLATE		
AREAS		
AREAS CHECKED		
NOTE BOOK NO.		

ORIGINAL SURVEY	BY	DATE
SURVEYED		
PLOTTED		
TEMPLATE		
AREAS		
AREAS CHECKED		
NOTE BOOK NO.		

Eng345628CADD8T18ods8Contract19_SB8xs190024a.dgn
BJohnson 08-JUL-2005 13:03