• (0203.1 & 0312-708W) R-3 CONTRACT # 62108

F.A.I. RTE.	SECTION	COUNTY	TOTAL SHEETS	SHEET NO.
80/94	•	COOK	870	833
STA.		TO STA.		
FED ROAD DIST.		ILLINOIS	FED. AID PROJECT	

FINAL SURVEY — NOTE BOOK — NO. — DATE — BY — DIRECTED — PLOTTED — TEMPLATE — AREAS CHECKED

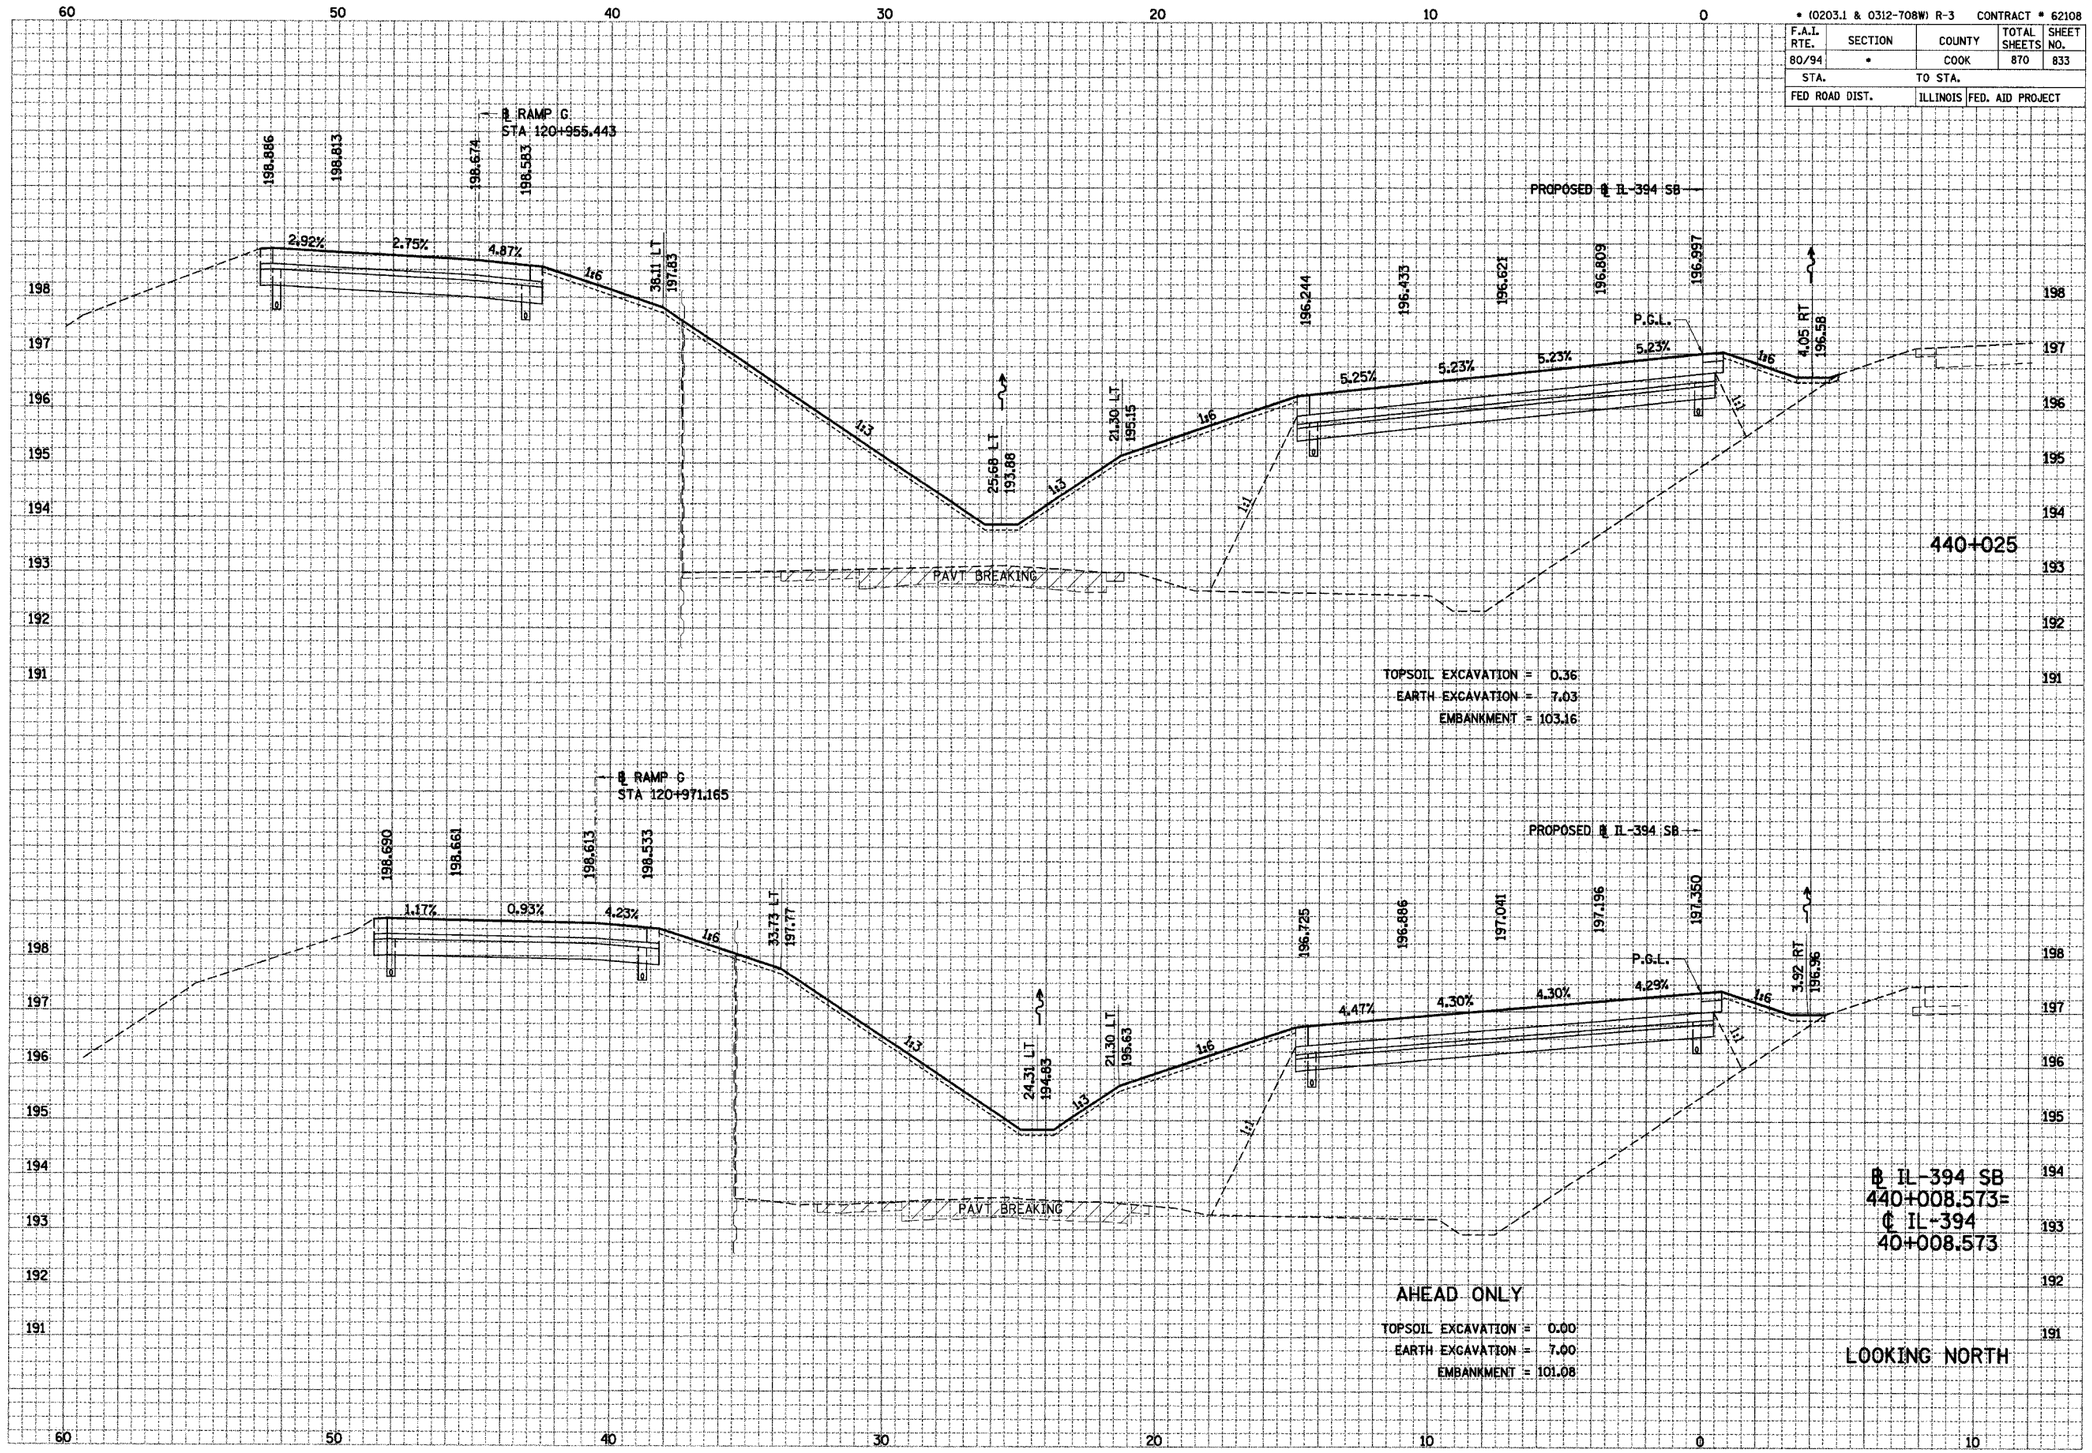

ORIGINAL SURVEY — NOTE BOOK — NO. — SURVEYED — PLOTTED — TEMPLATE — AREAS CHECKED — BY — DATE

E#345628CADD#T1#cds#Contract19_SB#xsl90044a.dgn
BJohnson 08-JUL-2005 13:57

IL-394 SB