F.A.I. RTE.	SECTION	COUNTY	TOTAL SHEETS	SHEET NO.
80/94	•	COOK	870	834
STA.		TO STA.		
FED ROAD DIST.		ILLINOIS	FED. AID PROJECT	

• (0203.1 & 0312-708W) R-3 CONTRACT • 62108

FINAL SURVEY — NOTE BOOK — NO. — SURVEYED — PLOTTED — TEMPLATE — AREAS CHECKED — BY — DATE

ORIGINAL SURVEY — NOTE BOOK — NO. — SURVEYED — PLOTTED — TEMPLATE — AREAS CHECKED — BY — DATE

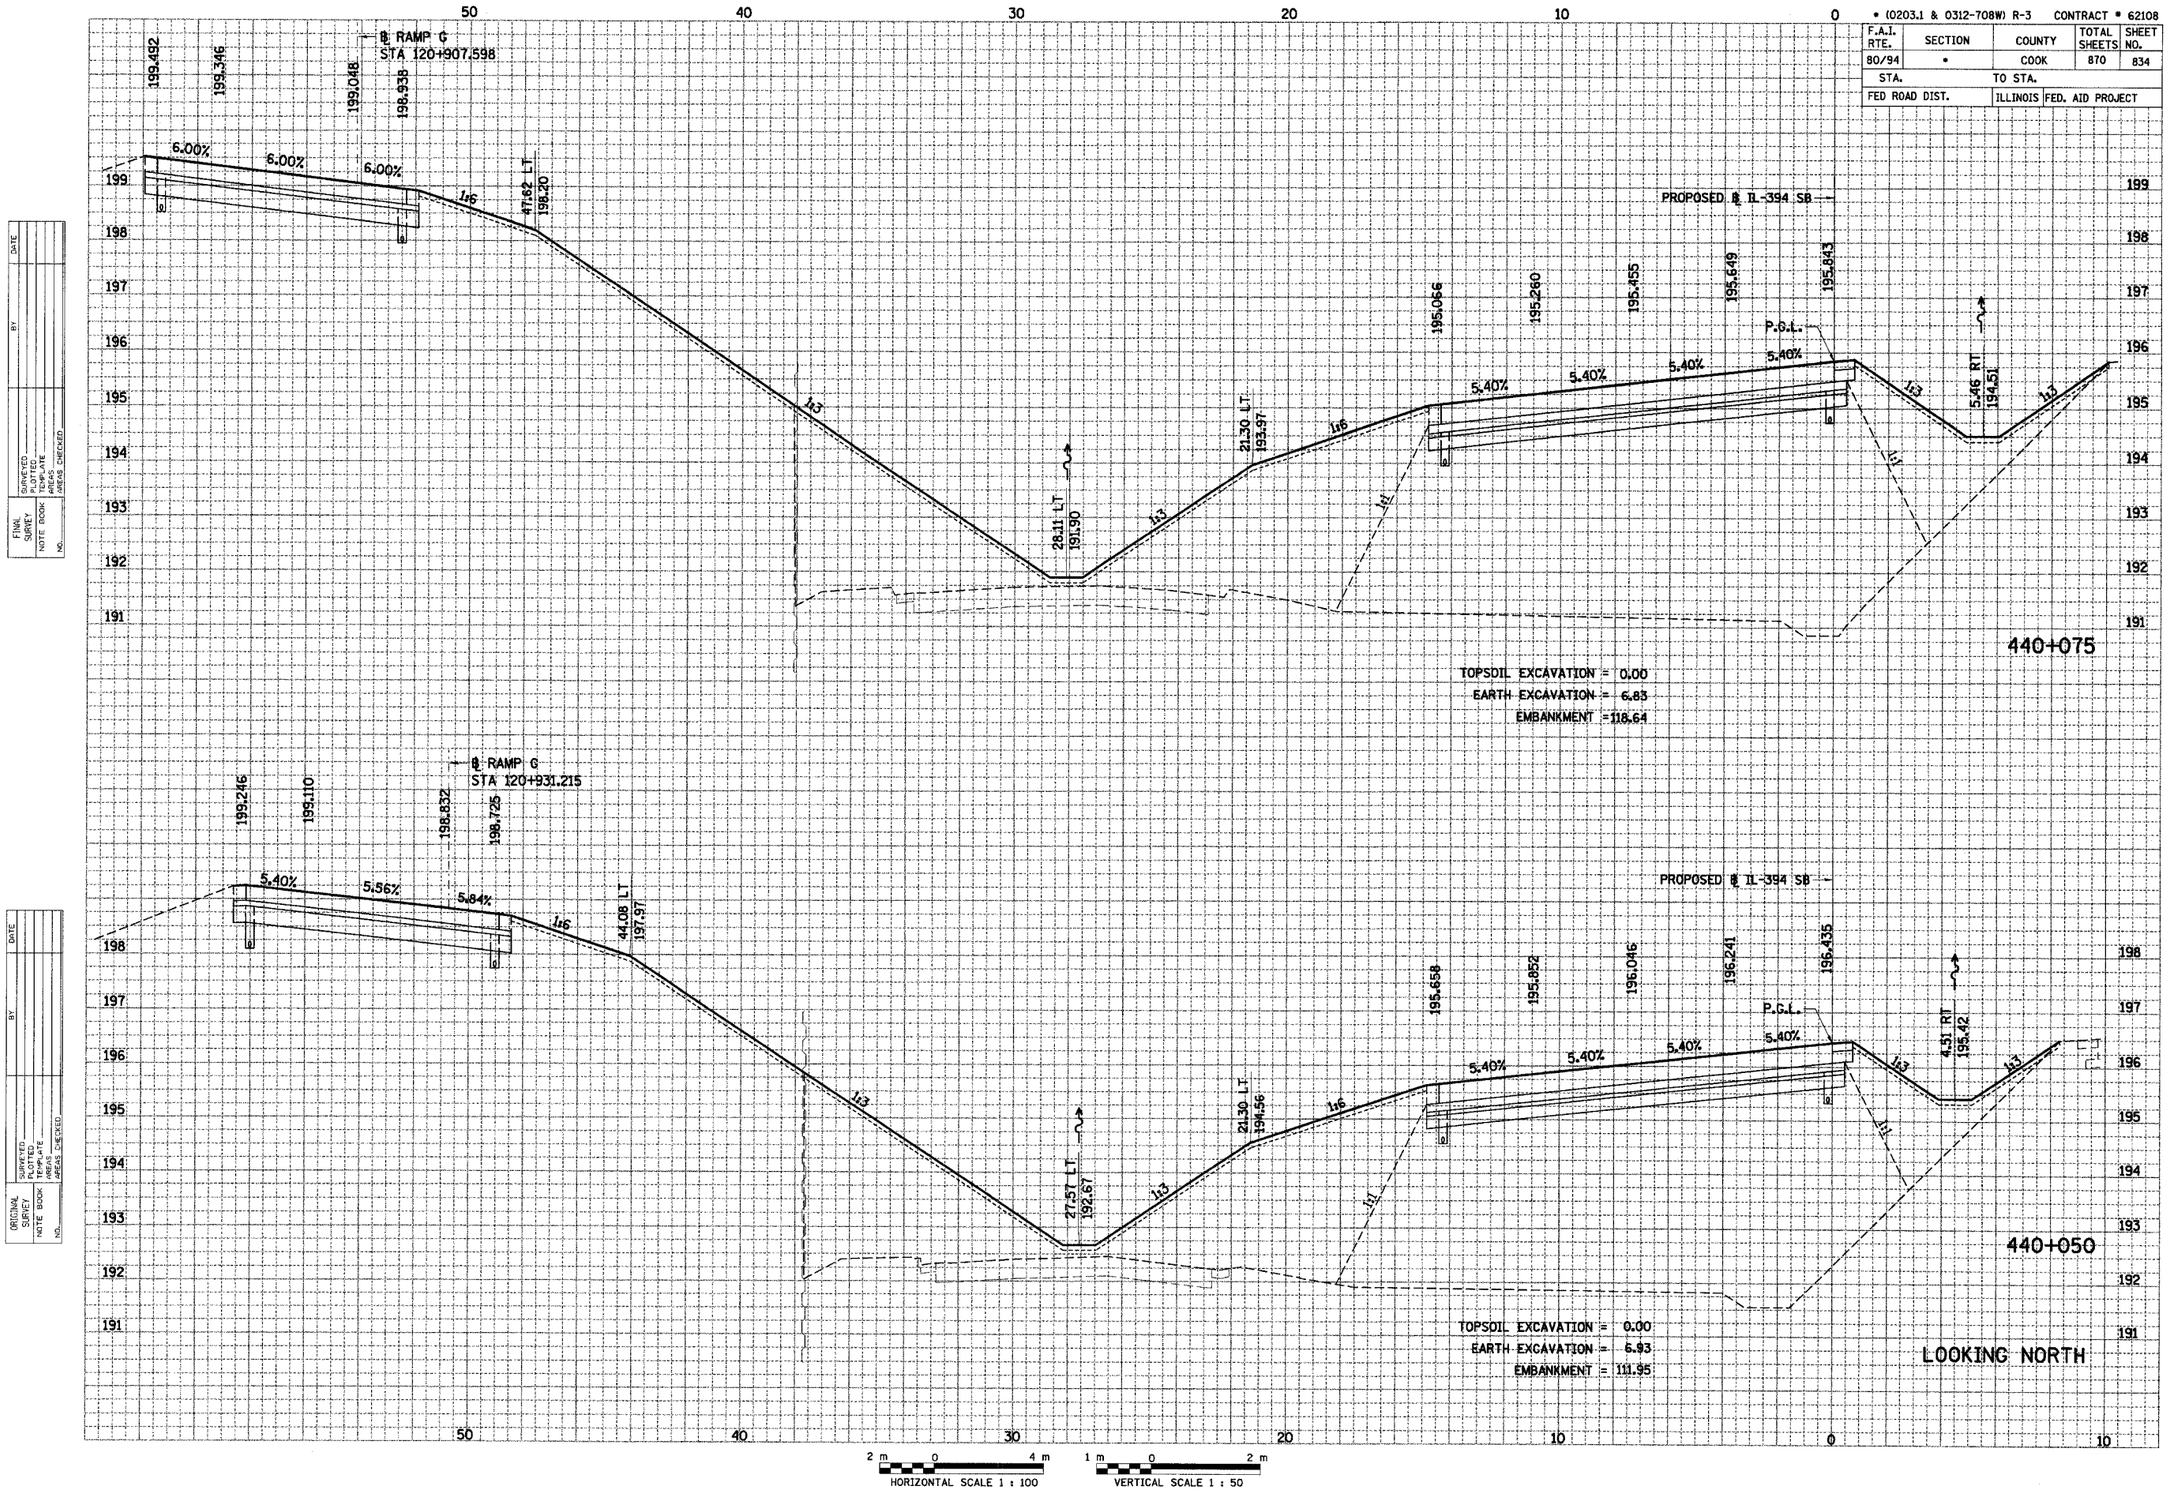

E:\345628\CADD\TIF\cds\Contract19_SB\xs190044a.dgn
BJohnson 08-JUL-2005 13:57

IL-394 SB