F.A.I. RTE.	SECTION	COUNTY	TOTAL SHEETS	SHEET NO.
80/94	•	COOK	870	855
STA.		TO STA.		
FED ROAD DIST.		ILLINOIS	FED. AID PROJECT	

• (0203.1 & 0312-708W) R-3 CONTRACT • 62108

FINAL SURVEY	SURVEYED	BY	DATE
NOTE BOOK	PLOTTED		
NO.	TEMPLATE		
	AREAS		
	AREAS CHECKED		

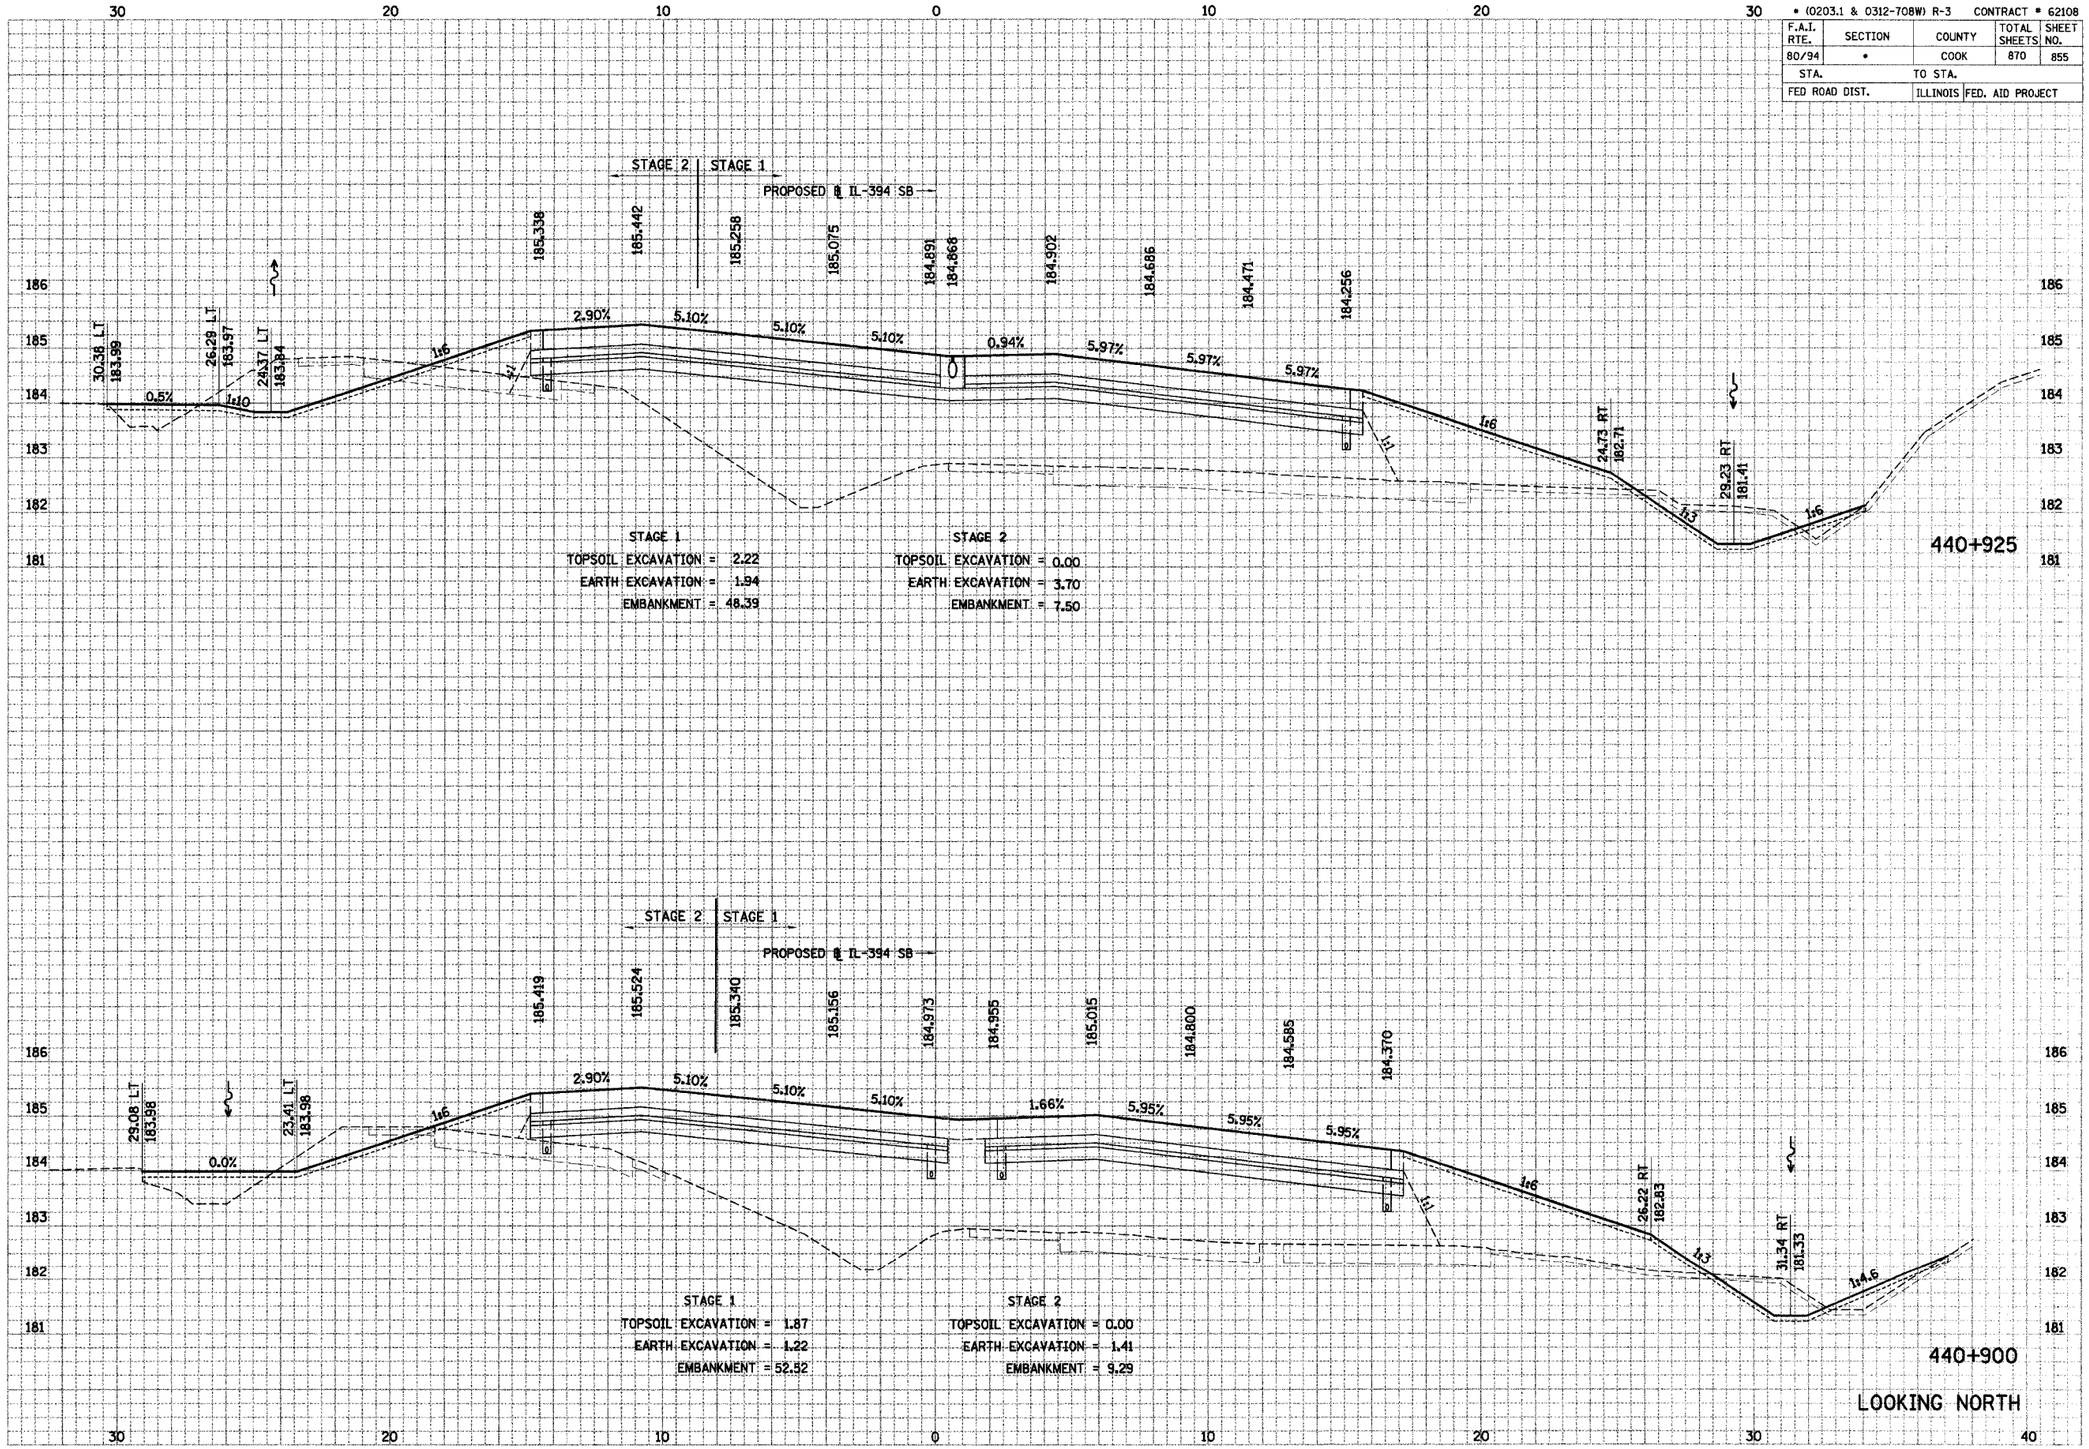

ORIGINAL SURVEY	SURVEYED	BY	DATE
NOTE BOOK	PLOTTED		
NO.	TEMPLATE		
	AREAS		
	AREAS CHECKED		

2 m 0 4 m
HORIZONTAL SCALE 1 : 100

1 m 0 2 m
VERTICAL SCALE 1 : 50