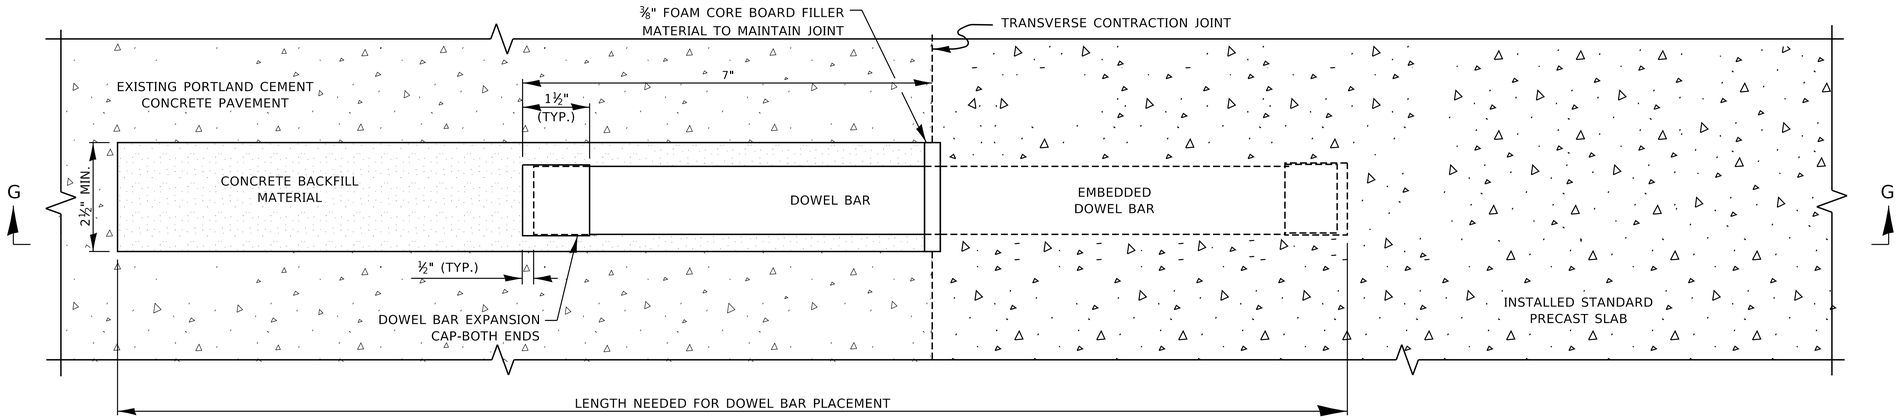

PLAN VIEW

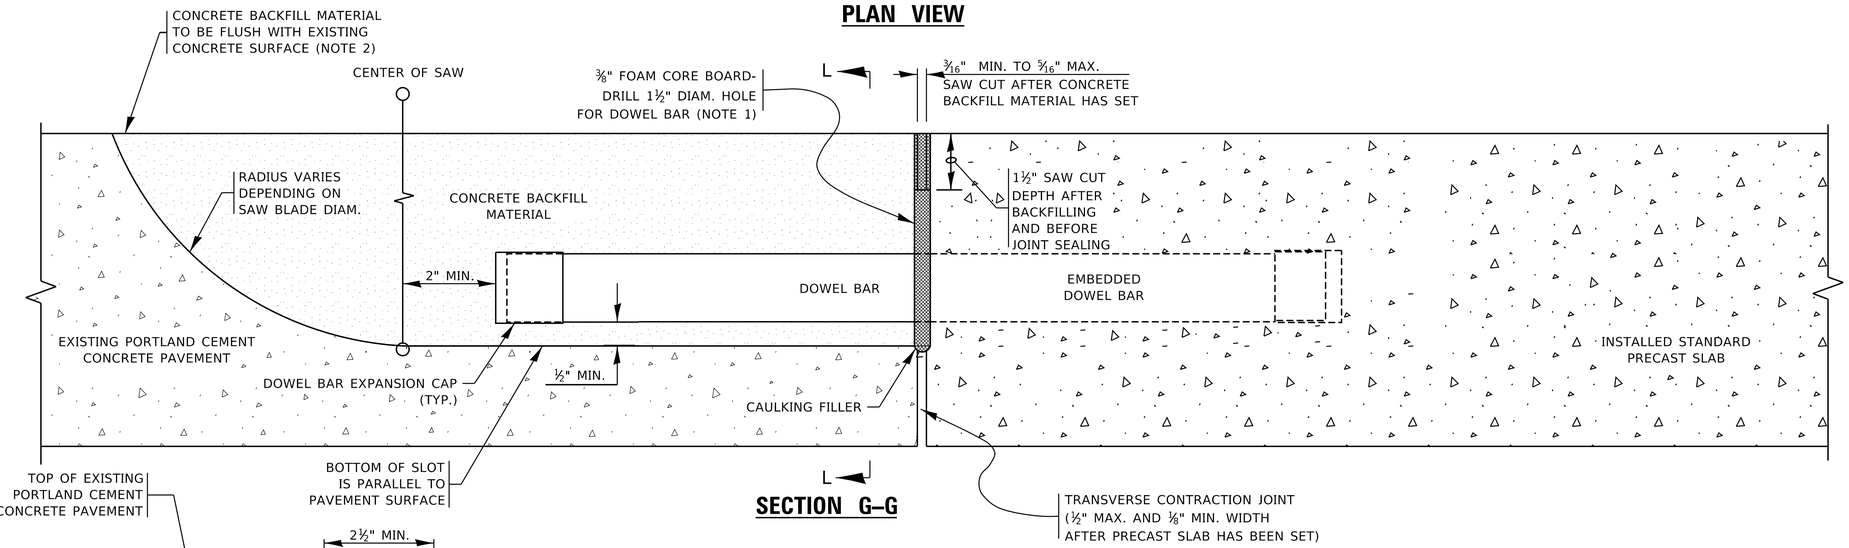

SECTION G–G

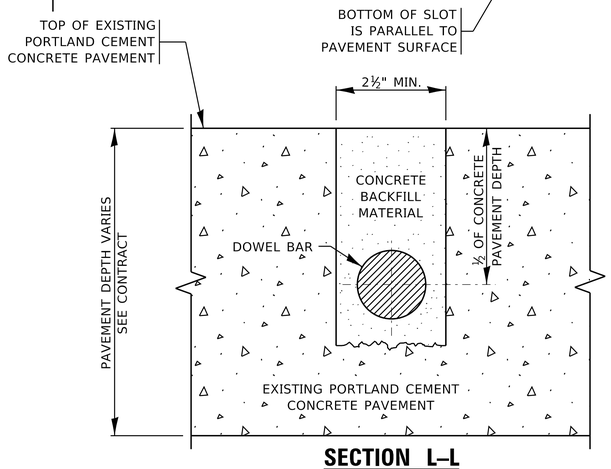

SECTION L–L

DETAIL D – WIDE MOUTH DOWEL BAR PLACEMENT

DETAIL FOR STANDARD PRECAST PANELS

(FOR APPLICATION WITH ALL ISOLATED STANDARD SLABS AND WITH INITIAL PLACEMENT OF CONSECUTIVE STANDARD SLABS)

NOTES:

1. PLACE FOAM CORE BOARDS TO THE TOP OF PATCH.
2. UPON COMPLETION, THE FINISHED SURFACE OF THE CONCRETE BACKFILL MATERIAL SHALL NOT BE BELOW EXISTING CONCRETE SURFACE.

MODEL: Default
FILE NAME: pw:\\planroom.dot.illinois.gov:PWIDOT\Documents\IDOT Offices\District 1\Projects\Dist5\d22x23\CADData\CADsheets\bd57.dgn

USER NAME = footemj	DESIGNED - O. PATEL	REVISED - D.G. 9-16	STATE OF ILLINOIS DEPARTMENT OF TRANSPORTATION	PRECAST CONCRETE PAVEMENT SLABS	F.A. RTE.	SECTION	COUNTY	TOTAL SHEETS / SHEET NO.
	DRAWN -	REVISED -						
PLOT SCALE = 50.0000 ' / in.	CHECKED -	REVISED -			BD 57		CONTRACT NO.	
PLOT DATE = 3/27/2019	DATE - 10-25-2013	REVISED -		SCALE: NONE / SHEET 14 OF 19 SHEETS / STA. TO STA.		ILLINOIS	FED. AID PROJECT	

bd57.dgn 3/27/2019 8:30:55 AM User=footemj