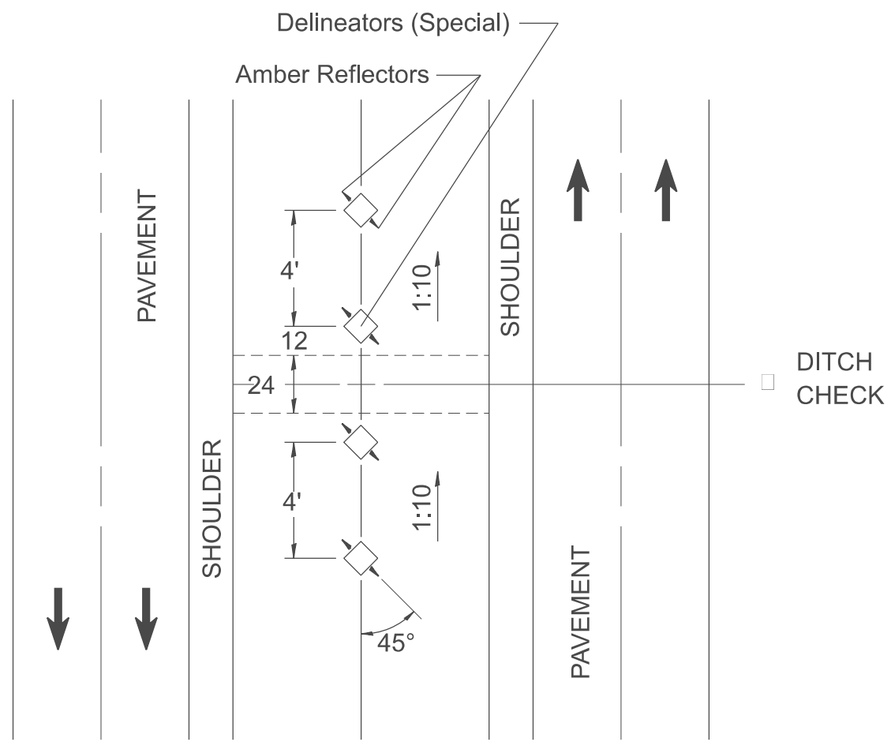

NOTES:

1. DELINEATORS (SPECIAL) shall be constructed of 4" x 4" x 6' treated timber.

2. Amber Reflectors shall meet the requirements of Article 1097.03 of the Standard Specifications. Reflectors are included in the cost of the "Delineators (Special)".

3. Each post shall be buried a minimum of 3'.

4. Timber shall be treated in accordance with Article 1007.12 of the standard specifications.

All slope ratios are expressed as units of vertical displacement to units of horizonal displacement (V:H).

All dimensions are in inches unless otherwise noted.

DESIGNER NOTES:
1. COVERED BY SECTION 636 OF THE STANDARD SPECIFICATIONS.
2. DELETE DESIGNER NOTES WHEN INSERTING INTO PLAN FILES.

MODEL: SHT_PLAN
FILE NAME: C:\Bentley\CONNECT1011\Organization-Civil\IDOT_Standards\Civil\IDOT_Sheets.cst

USER NAME = Eric.Thomas	DESIGNED -	REVISED -	STATE OF ILLINOIS DEPARTMENT OF TRANSPORTATION
	DRAWN -	REVISED -	
	CHECKED -	REVISED -	
PLOT DATE = 12/7/2022	DATE -	REVISED -	

"DELINEATORS (SPECIAL)"

SCALE:NOT TO SCALE | SHEET OF SHEETS | STA. TO STA.

F.A. RTE.	SECTION	COUNTY	TOTAL SHEETS	SHEET NO.

DISTRICT 4 DETAIL NO. 635001 | CONTRACT NO.

ILLINOIS | FED. AID PROJECT