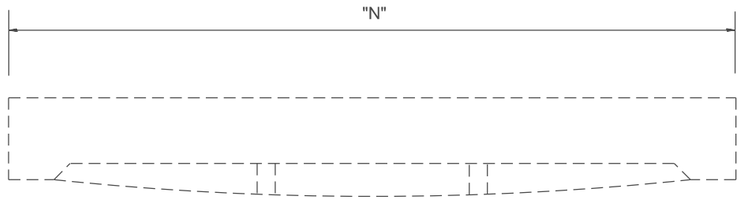

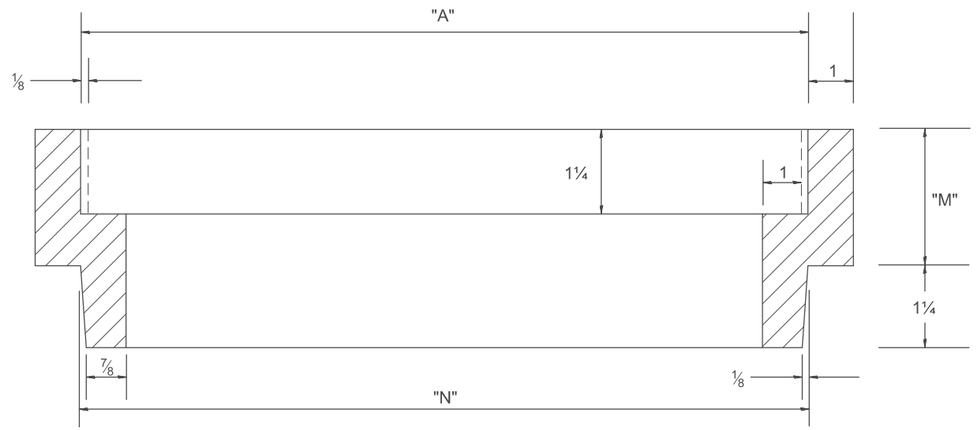

Station	Dimension inches			Quantity
	"A"	"N"	"M"	
			Total	

General Notes:

1. Article 603.08 shall apply

All dimensions are in inches
unless otherwise noted.

MODEL: SHT_PLAN
FILE NAME: C:\Bentley\CONNECT1011\Organization-Civil\IDOT_Standards\Cell\IDOT_Sheets.cel

USER NAME = Eric.Thomas	DESIGNED -	REVISED -	
	DRAWN -	REVISED -	
	CHECKED -	REVISED -	
PLOT DATE = 12/7/2022	DATE -	REVISED -	

STATE OF ILLINOIS
DEPARTMENT OF TRANSPORTATION

FRAME & GRATE ADJUSTING RING

SCALE: NOT TO SCALE | SHEET OF SHEETS | STA. TO STA.

F.A. RTE.	SECTION	COUNTY	TOTAL SHEETS	SHEET NO.

DISTRICT 4 DETAIL NO. 604201 | CONTRACT NO.

ILLINOIS | FED. AID PROJECT