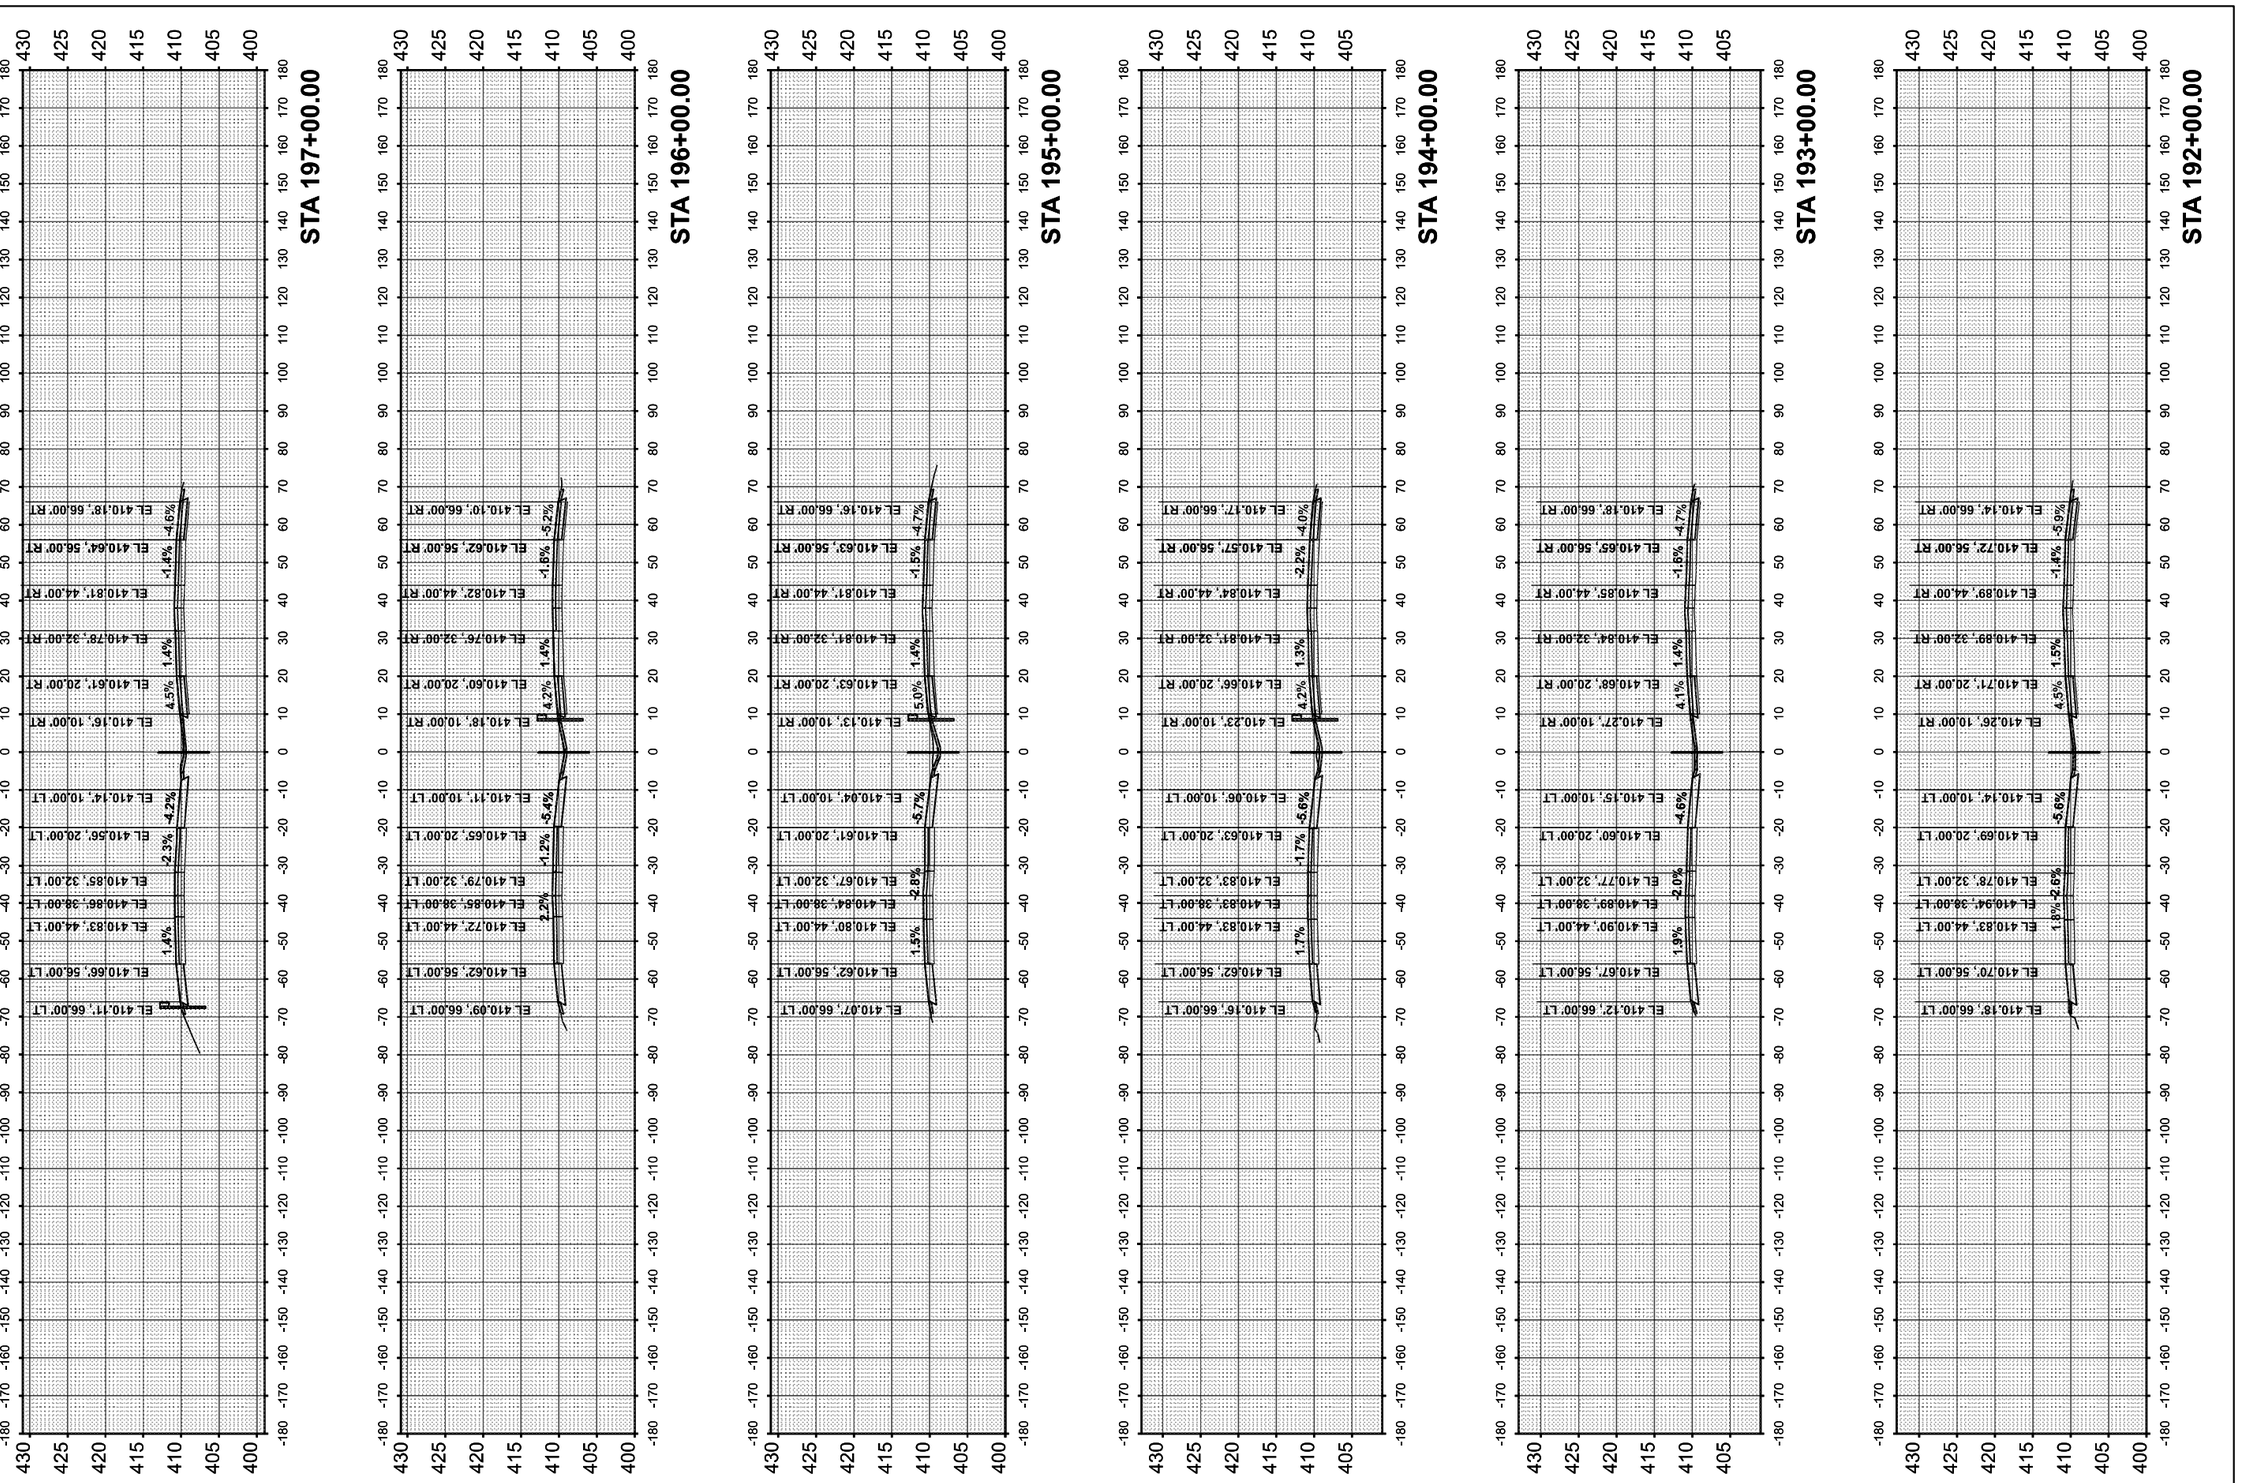


FINAL SURVEY		SURVEYED	BY	DATE
		PLOTTED		
NOTE BOOK		TEMPLATE		
NO.		AREAS		
		AREAS CHECKED		

ORIGINAL SURVEY		SURVEYED	BY	DATE
		PLOTTED		
NOTE BOOK		TEMPLATE		
NO.		AREAS		
		AREAS CHECKED		

MODEL: $MODELNAME$
FILE NAME: D876E84-I557-sht-XS-22.dgn

Jacobs
525 West Monroe
Suite 1600
Chicago, IL 60661
(312) 251-3000

USER NAME = jacobspw18ics03S	DESIGNED - MS	REVISED -		
	DRAWN - MS	REVISED -		
PLOT SCALE = 0.16666633 ' / in.	CHECKED - MS	REVISED -		
PLOT DATE = 10/2/2025	DATE - 2025/10/03	REVISED -		

STATE OF ILLINOIS
DEPARTMENT OF TRANSPORTATION


CROSS SECTION
I–55 / I–70

SCALE: 1"=20' | SHEET 15 OF 46 SHEETS | STA. | TO STA.

F.A.I. RTE.	SECTION	COUNTY	TOTAL SHEETS	SHEET NO.
70	Section82-(5,6)RS-2, 60-6RS-2	MADISON & ST. CLAIR	678	601
		CONTRACT NO. 76E84		
	ILLINOIS	FED. AID PROJECT		

FINAL SURVEY		BY	DATE
NOTE BOOK	SURVEYED		
NO.	PLOTTED		
	TEMPLATE		
	AREAS		
	AREAS CHECKED		

ORIGINAL SURVEY		BY	DATE
NOTE BOOK	SURVEYED		
NO.	PLOTTED		
	TEMPLATE		
	AREAS		
	AREAS CHECKED		

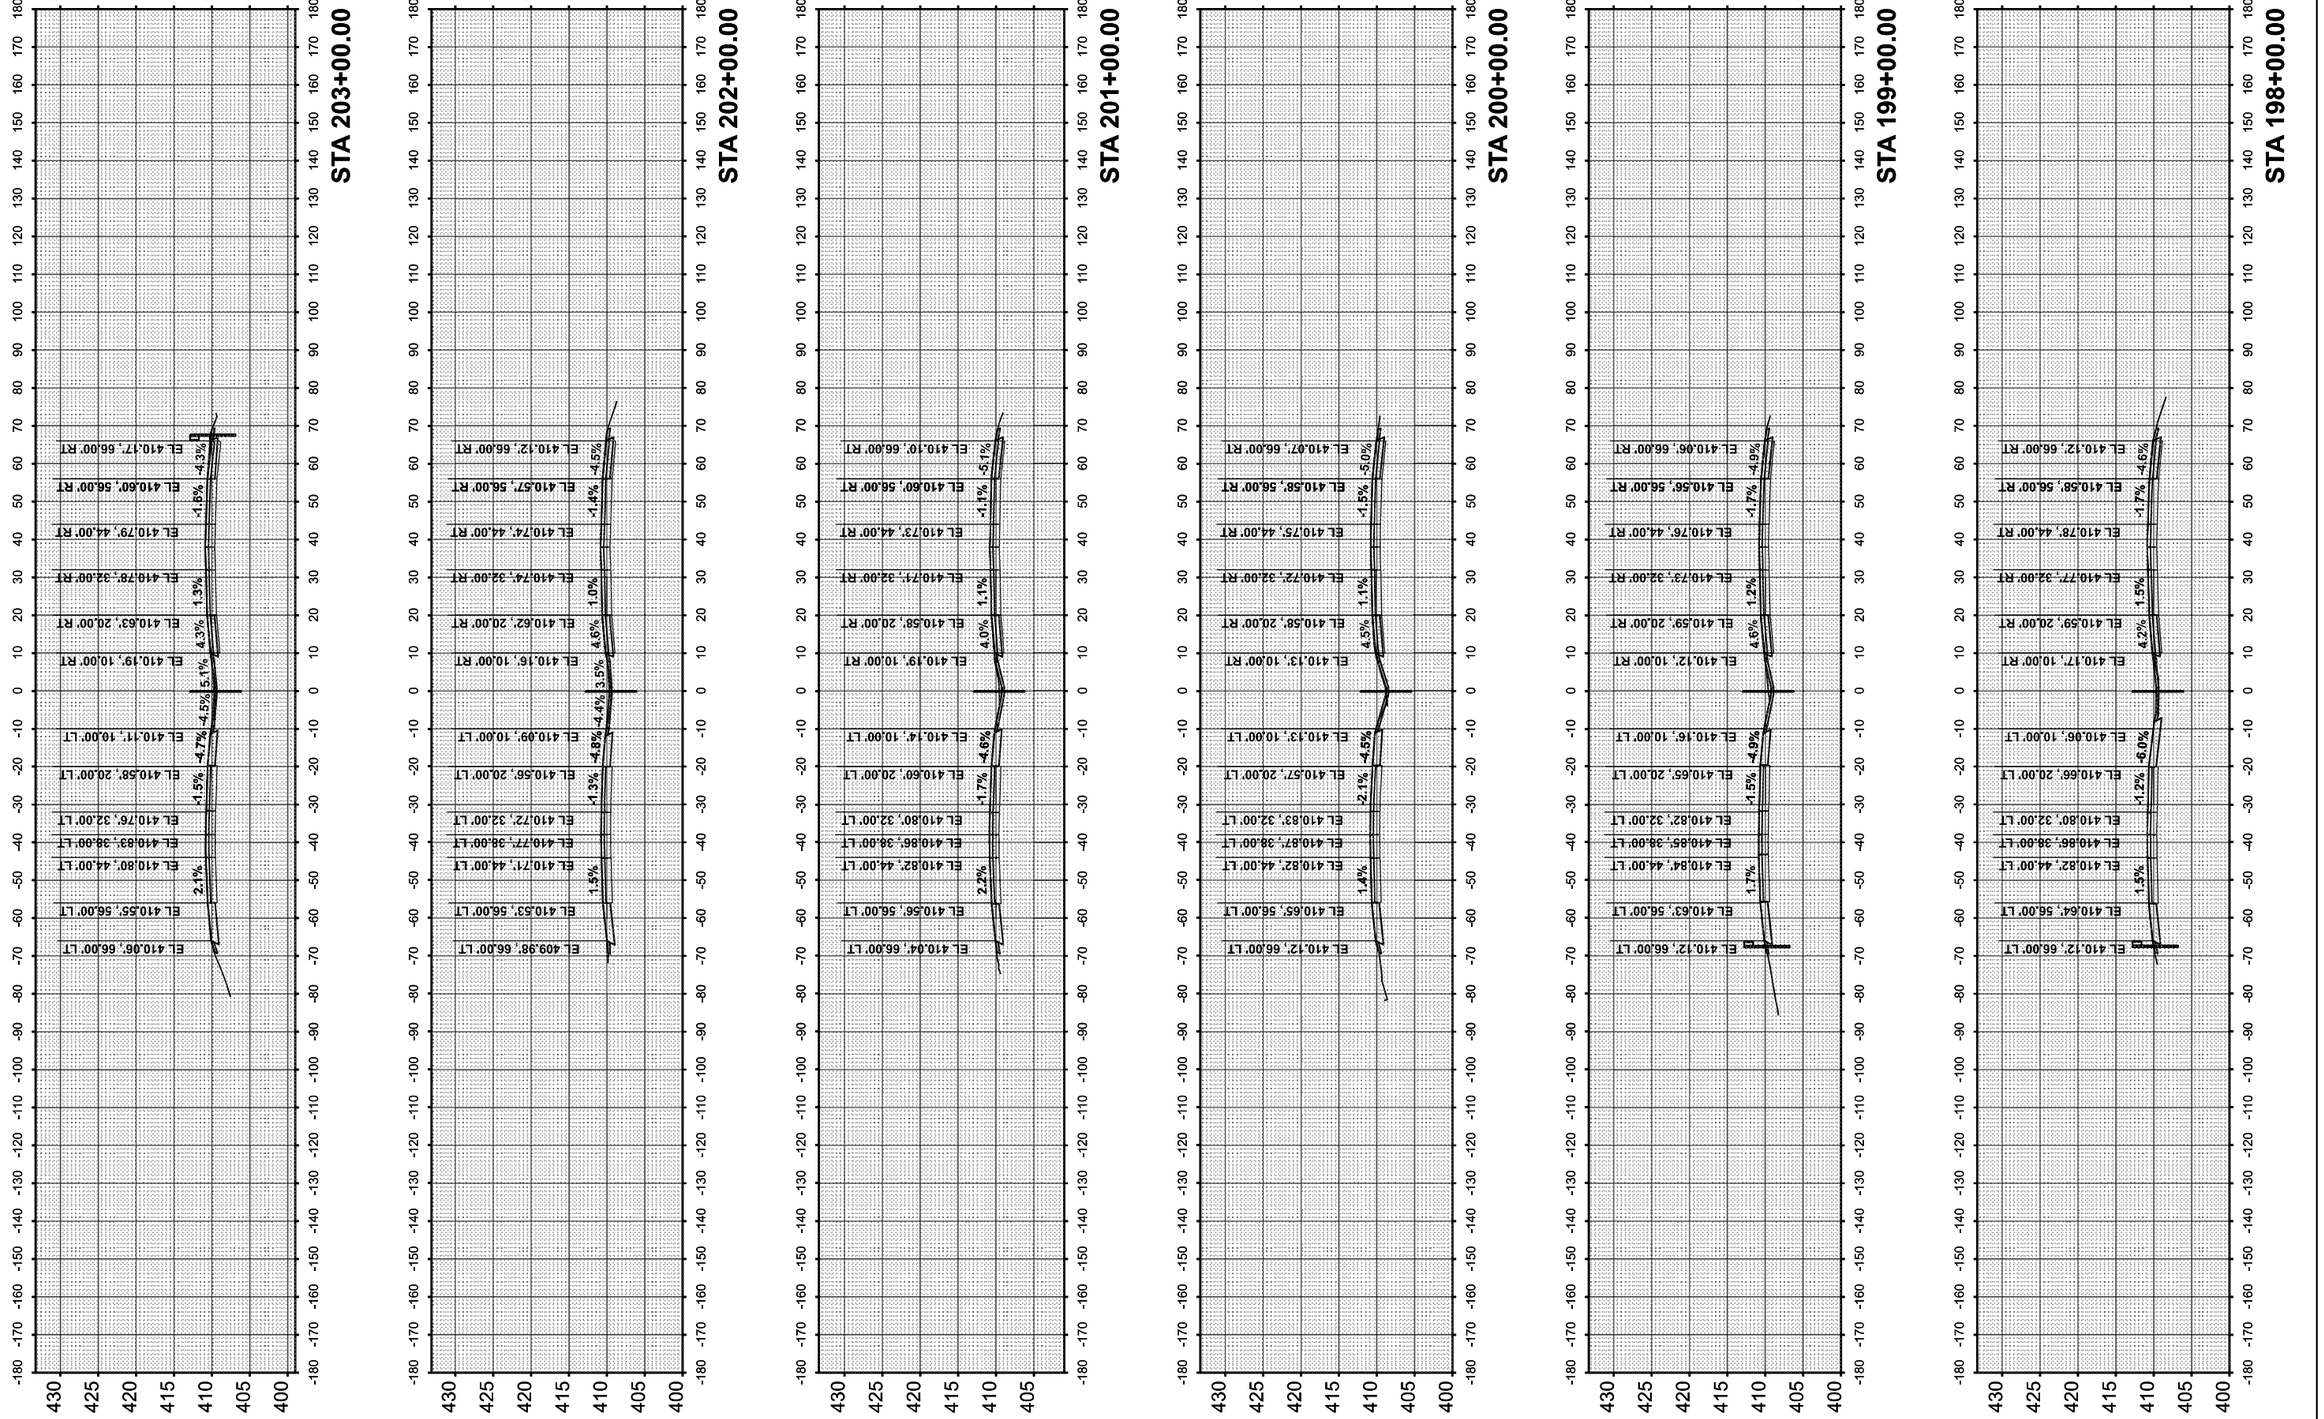

MODEL: SMODELNAMES
FILE NAME: D876E84-I557o-sht-XS-23.dgn

Jacobs
525 West Monroe
Suite 1600
Chicago, IL 60661
(312) 251-3000

USER NAME = jacobspw18ics03S	DESIGNED - MS	REVISED -	
	DRAWN - MS	REVISED -	
PLOT SCALE = 0.16666633 ' / in.	CHECKED - MS	REVISED -	
PLOT DATE = 10/2/2025	DATE - 2025/10/03	REVISED -	

STATE OF ILLINOIS
DEPARTMENT OF TRANSPORTATION

CROSS SECTION
I–55 / I–70

SCALE: 1"=20' | SHEET 16 OF 46 SHEETS | STA. | TO STA.

F.A.I. RTE.	SECTION	COUNTY	TOTAL SHEETS	SHEET NO.
70	Section82-(5,6)RS-2, 60-6RS-2	MADISON & ST. CLAIR	678	602
		CONTRACT NO. 76E84		
		ILLINOIS FED. AID PROJECT		

ORIGINAL SURVEY		BY	DATE
NOTE BOOK	SURVEYED		
	PLOTTED		
NO.	TEMPLATE		
	AREAS		
	AREAS CHECKED		

FINAL SURVEY		BY	DATE
NOTE BOOK	SURVEYED		
	PLOTTED		
NO.	TEMPLATE		
	AREAS		
	AREAS CHECKED		


MODEL: $MODELNAME$
FILE NAME: D876E84-I5570-shl-XS-24.dgn

Jacobs
Suite 1100
Chicago, IL 60661
(312) 731-3900


USER NAME = jacobsgw18ca035
PLOT SCALE = 0.166666667 ' / in.
PLOT DATE = 10/2/2025

DESIGNED	-	MS
DRAWN	-	MS
CHECKED	-	MS
DATE	-	2025/10/03


REVISED - REVISED - REVISED - REVISED -

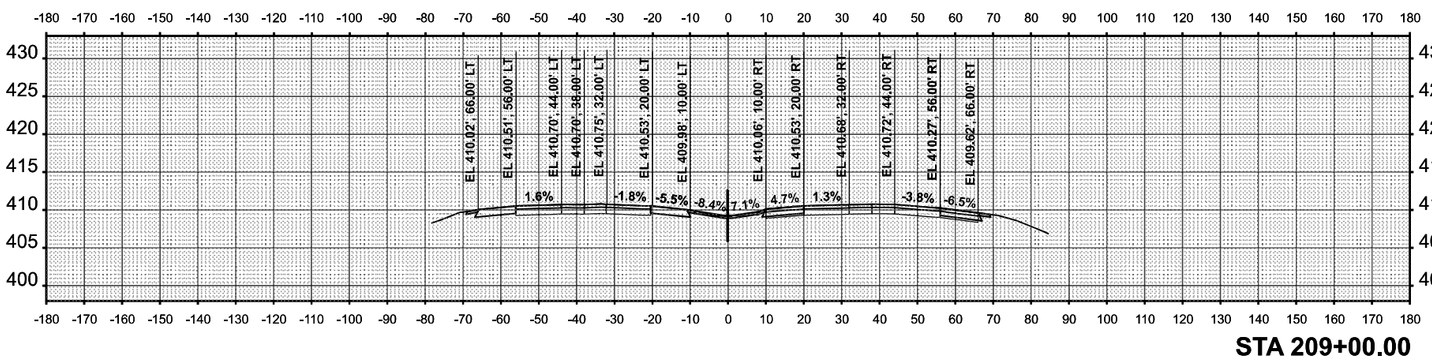


STA 209+00.00

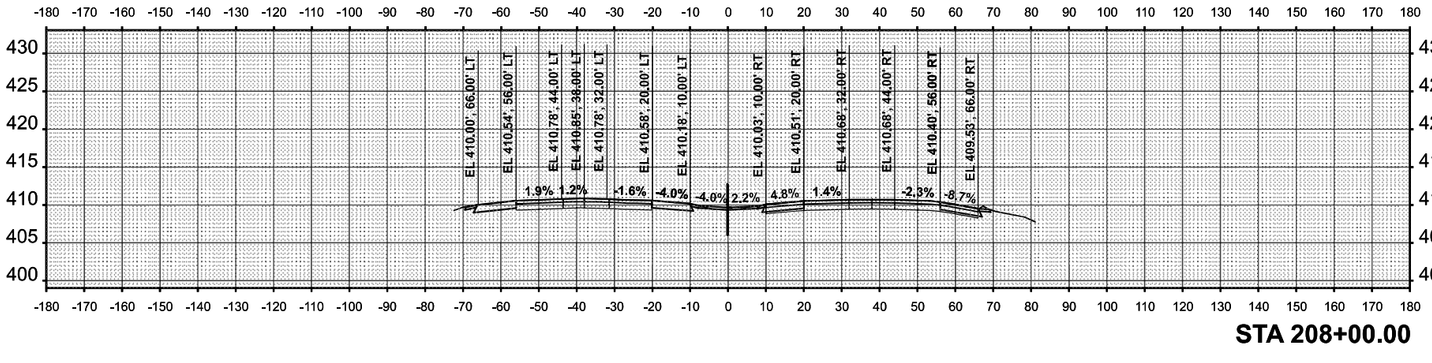


STA 208+00.00

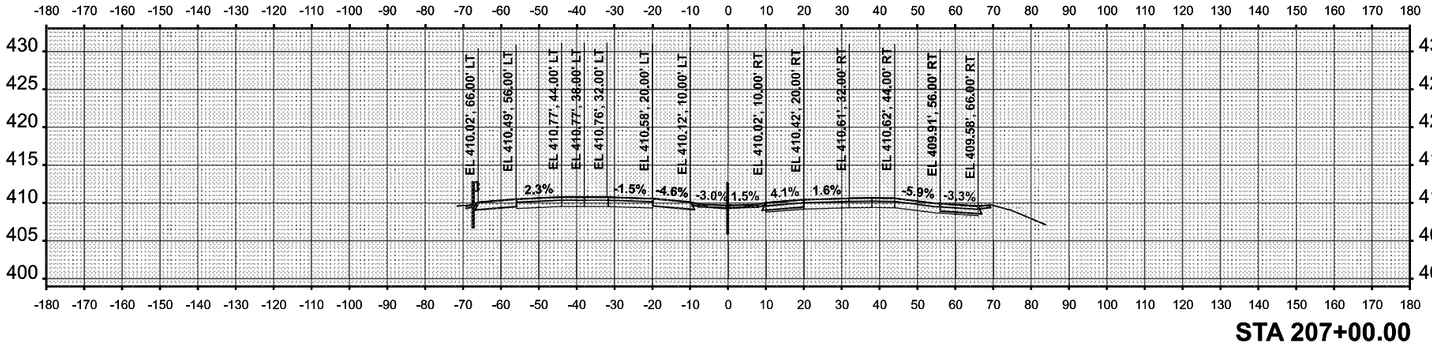


STA 207+00.00

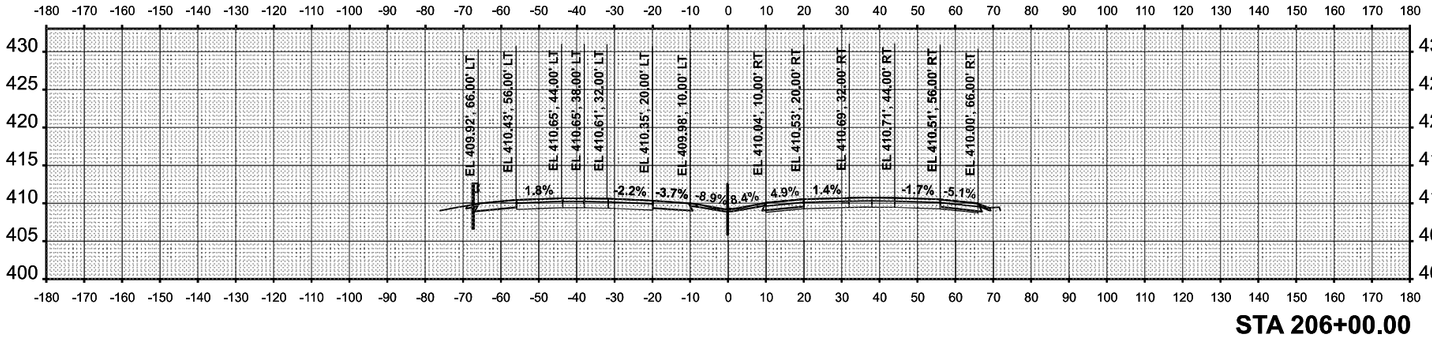

STA 206+00.00

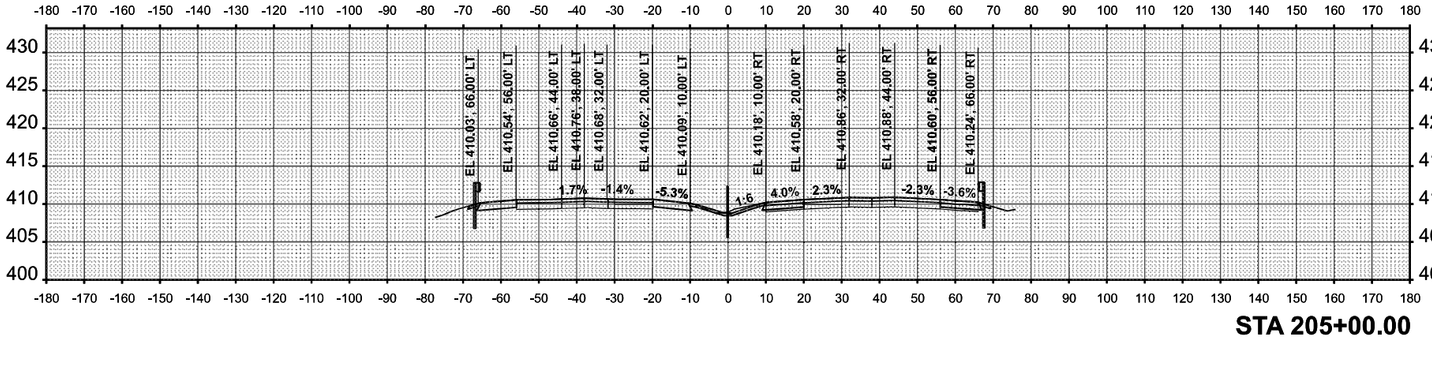

STA 205+00.00

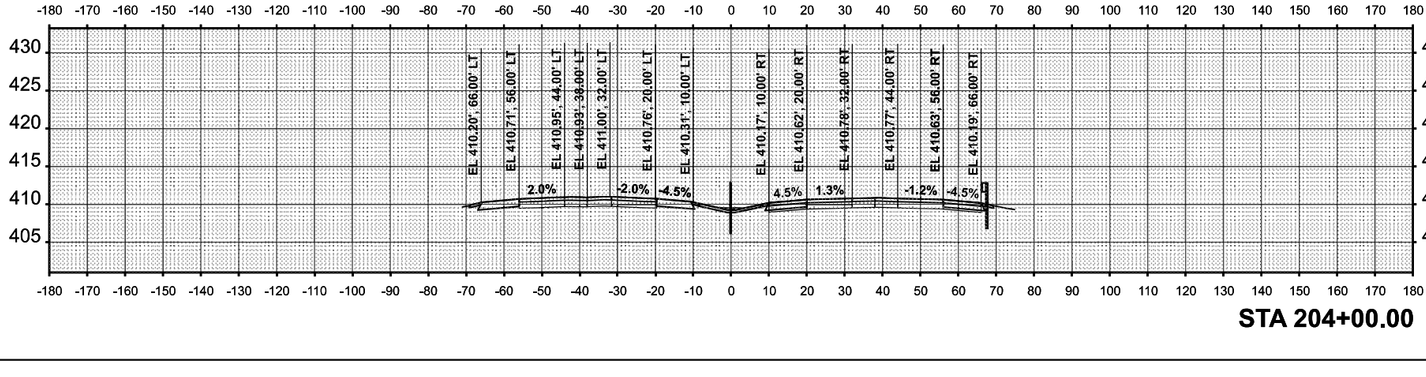


STA 204+00.00

STATE OF ILLINOIS
DEPARTMENT OF TRANSPORTATION

CROSS SECTION
I-55 / I-70

SCALE: 1"=20'
SHEET 17 OF 46 SHEETS
STA.
TO STA.

F.A.I. RTE.	SECTION	COUNTY	TOTAL SHEETS	SHEET NO.
70	Section(s)2-5,6(RS-2, 6D-4RS-2	MADISON,ST.CLAIR	678	603
ILLINOIS	FED.AID PROJECT	CONTRACT NO. 76E84		

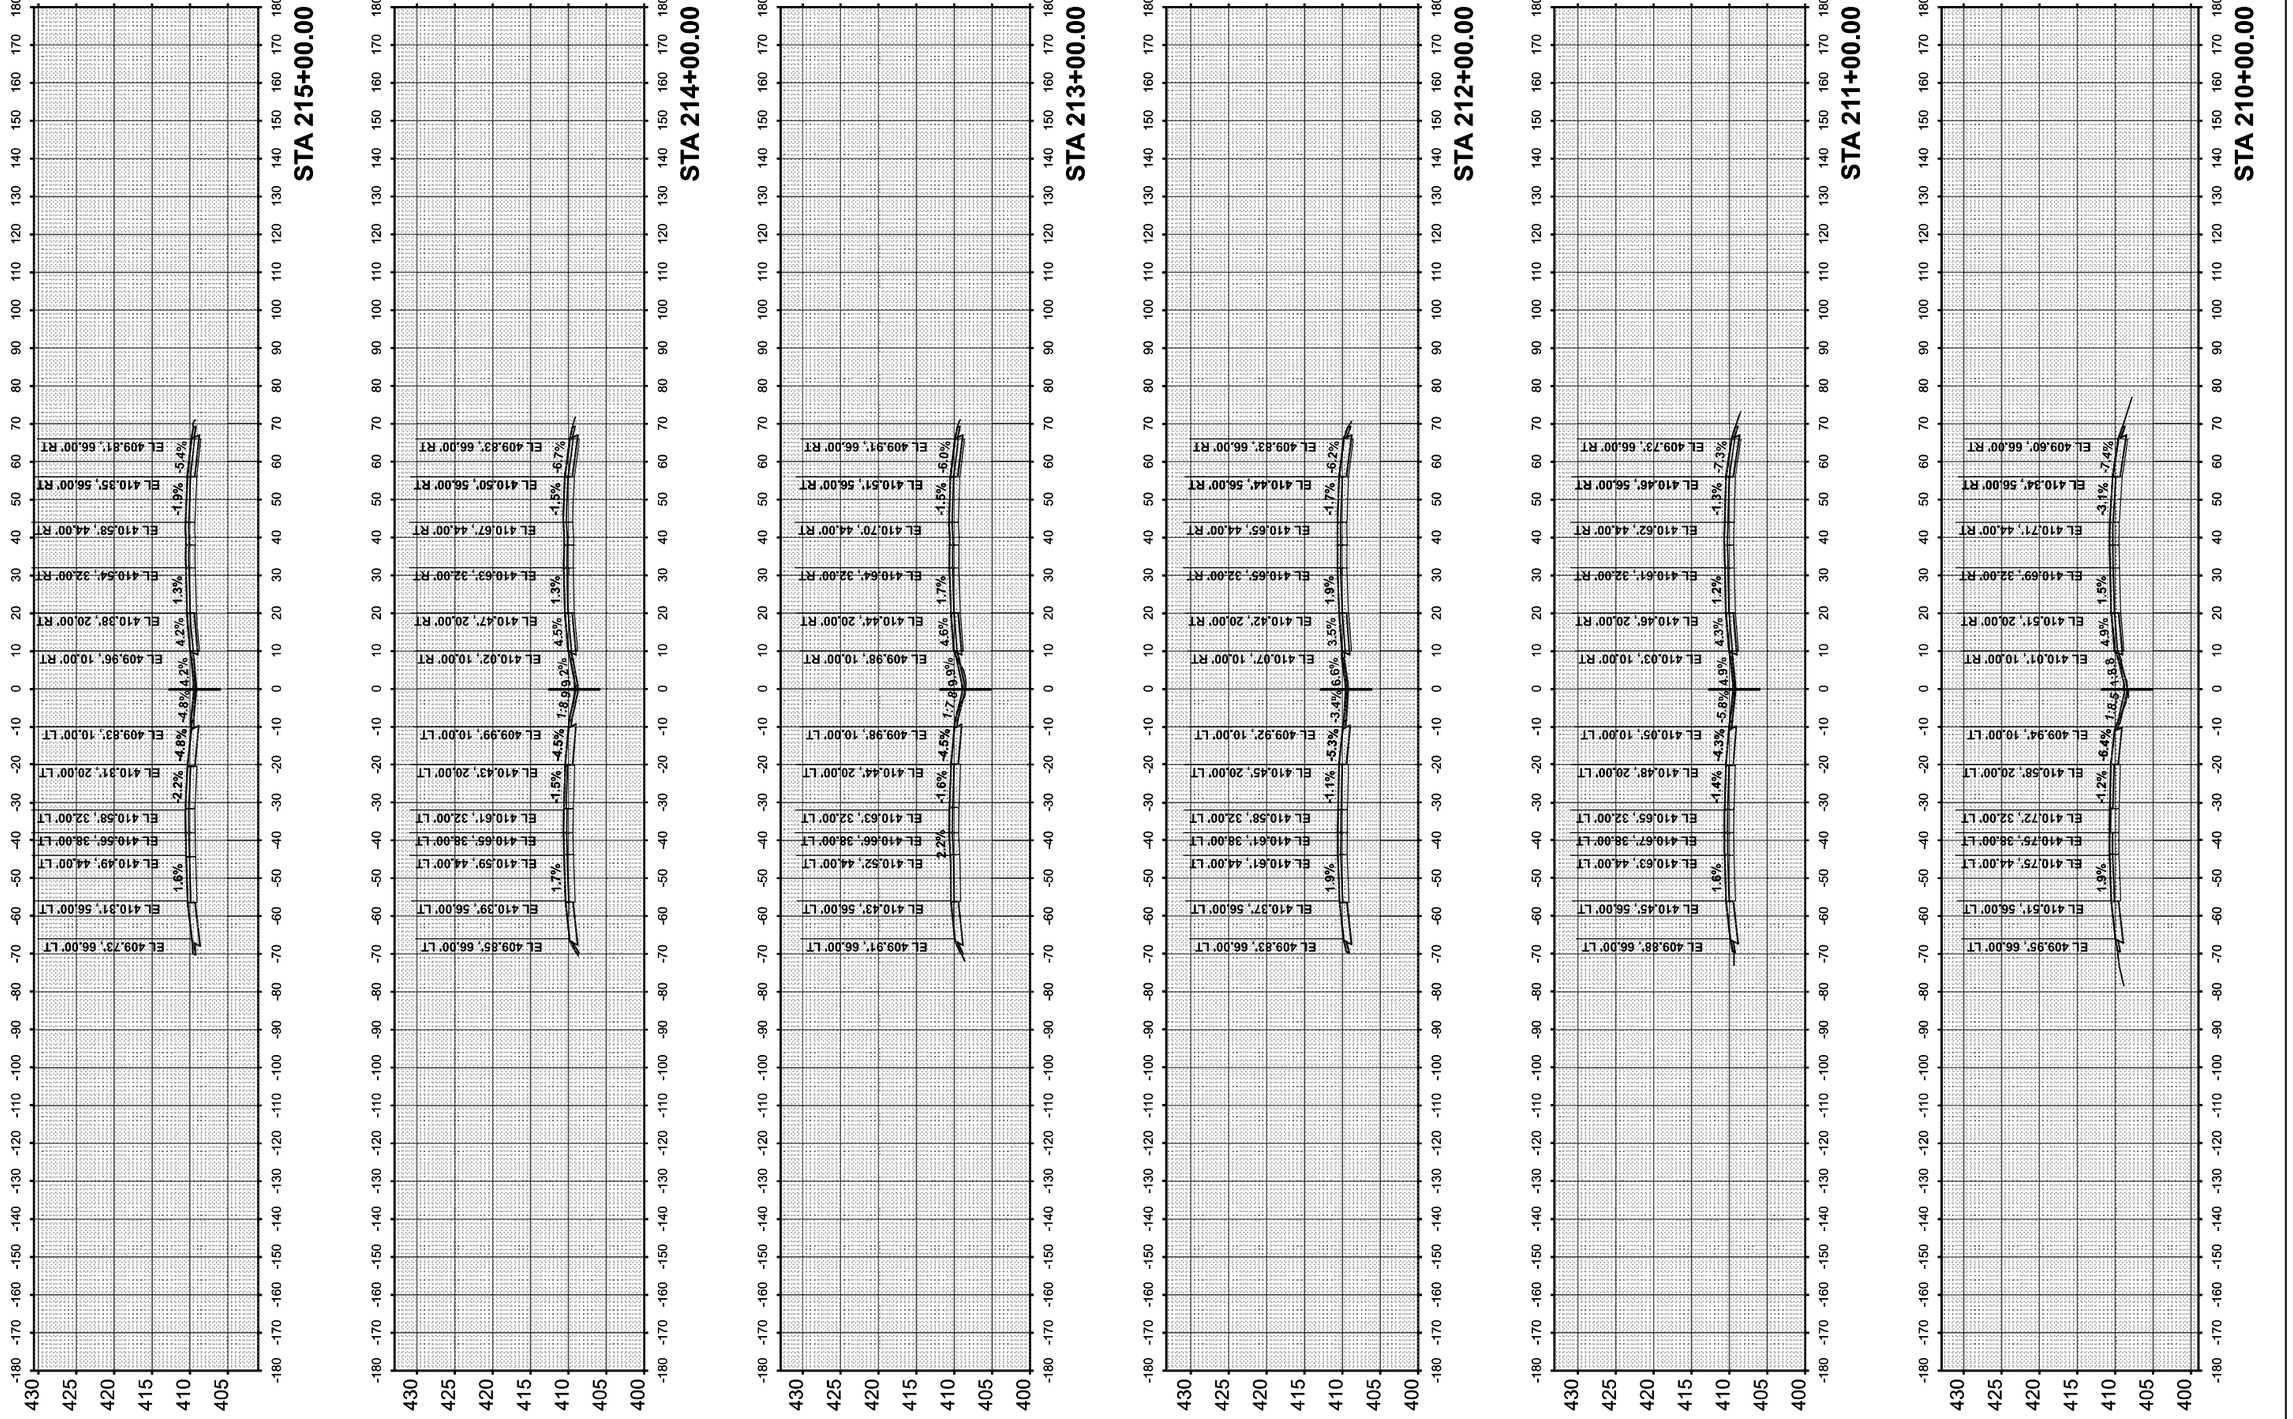

FINAL SURVEY | SURVEYED | BY | DATE
NOTE BOOK | PLOTTED
NO. | TEMPLATE
AREAS | AREAS CHECKED

ORIGINAL SURVEY | SURVEYED | BY | DATE
NOTE BOOK | PLOTTED
NO. | TEMPLATE
AREAS | AREAS CHECKED

MODEL: $MODELNAME$
FILE NAME: D876E84-I557Q-sht-XS-25.dgn

Jacobs
525 West Monroe
Suite 1600
Chicago, IL 60661
(312) 251-3000


USER NAME = jacobspw18ics01$	DESIGNED - MS	REVISED -	
	DRAWN - MS	REVISED -	
PLOT SCALE = 0.16666633 ' / in.	CHECKED - MS	REVISED -	
PLOT DATE = 10/2/2025	DATE - 2025/10/03	REVISED -	

STATE OF ILLINOIS
DEPARTMENT OF TRANSPORTATION

CROSS SECTION
I–55 / I–70

SCALE: 1"=20' | SHEET 18 OF 46 SHEETS | STA. | TO STA.

F.A.I. RTE.	SECTION	COUNTY	TOTAL SHEETS	SHEET NO.
70	Section82-(5,6)RS-2, 60-6RS-2	MADISON & ST. CLAIR	678	604
		CONTRACT NO. 76E84		
	ILLINOIS FED. AID PROJECT			

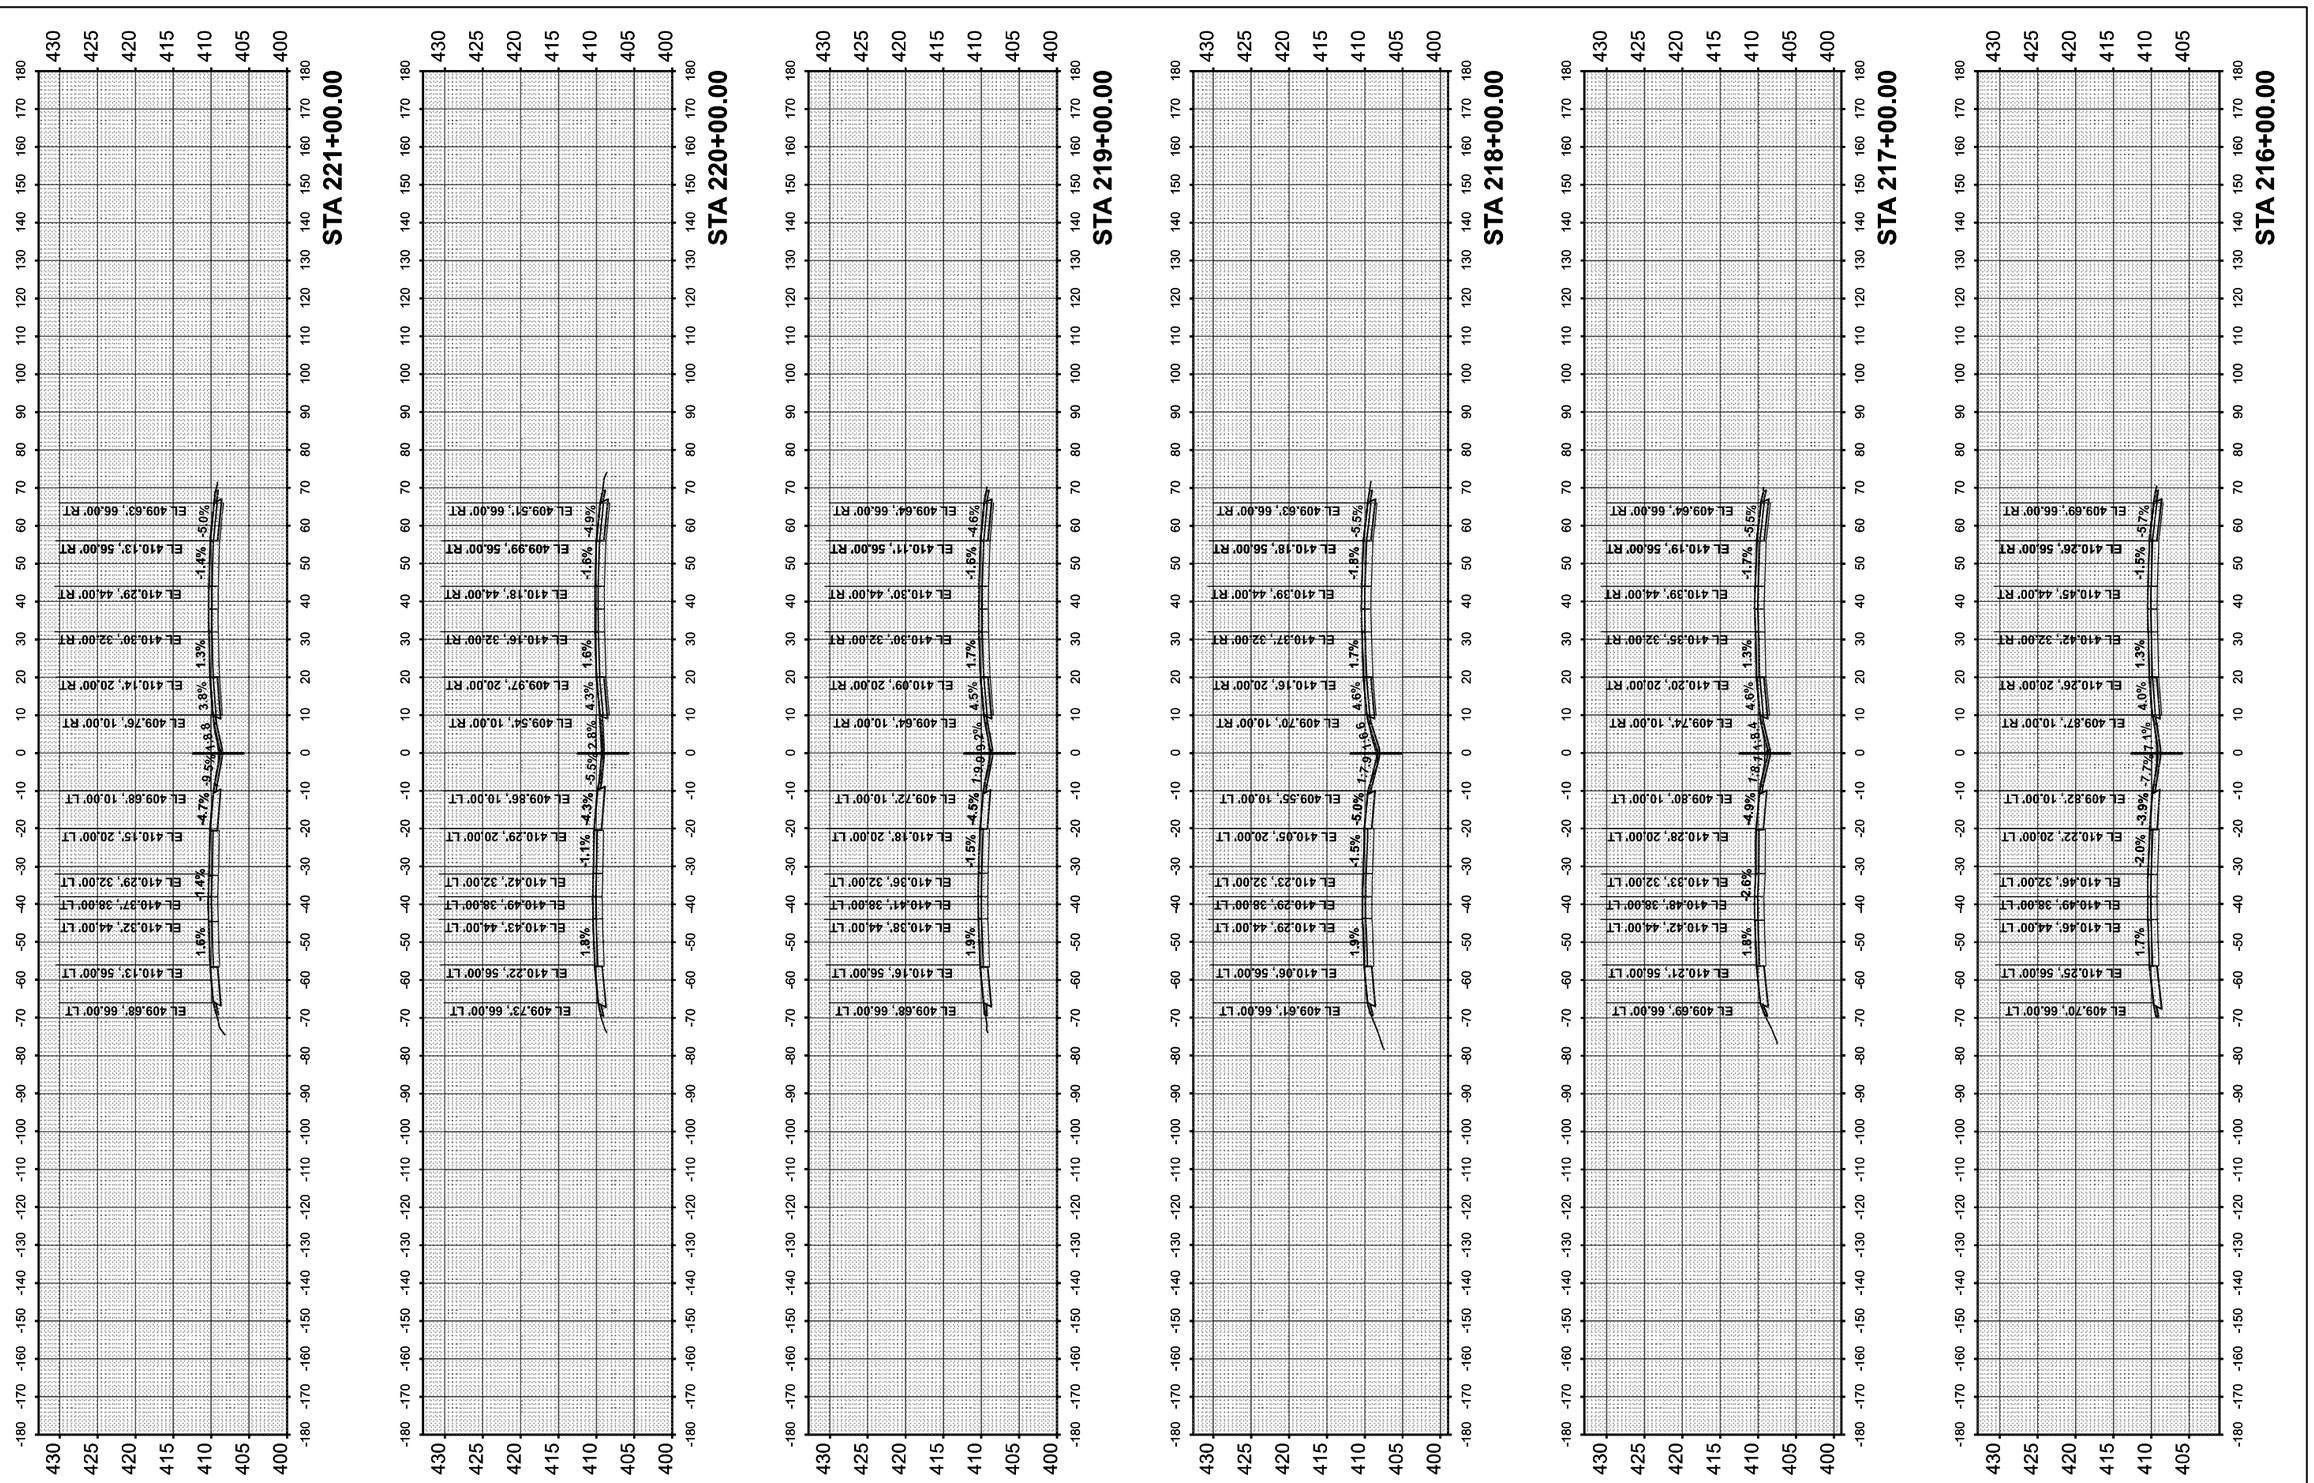

FINAL SURVEY		BY	DATE
NOTE BOOK	SURVEYED		
NO.	PLOTTED		
	TEMPLATE		
	AREAS		
	AREAS CHECKED		

ORIGINAL SURVEY		BY	DATE
NOTE BOOK	SURVEYED		
NO.	PLOTTED		
	TEMPLATE		
	AREAS		
	AREAS CHECKED		

MODEL: $MODELNAME$
FILE NAME: D876E84-I557G-sht-XS-26.dgn

Jacobs
525 West Monroe
Suite 1600
Chicago, IL 60661
(312) 251-3000

USER NAME = jacobspw18ics04$		DESIGNED - MS		REVISED -	
		DRAWN - MS		REVISED -	
PLOT SCALE = 0.16666633 ' / in.		CHECKED - MS		REVISED -	
PLOT DATE = 10/2/2025		DATE - 2025/10/03		REVISED -	

STATE OF ILLINOIS
DEPARTMENT OF TRANSPORTATION


CROSS SECTION
I–55 / I–70

SCALE: 1"=20' | SHEET 19 OF 46 SHEETS | STA. | TO STA.

F.A.I. RTE.	SECTION	COUNTY	TOTAL SHEETS	SHEET NO.
70	Section82-(5,6)RS-2, 60-6RS-2	MADISON & ST. CLAIR	678	605
		CONTRACT NO. 76E84		
	ILLINOIS FED. AID PROJECT			

FINAL SURVEY		BY	DATE
	SURVEYED		
	PLOTTED		
NOTE BOOK	TEMPLATE		
	AREAS		
NO.	AREAS CHECKED		

ORIGINAL SURVEY		BY	DATE
	SURVEYED		
	PLOTTED		
NOTE BOOK	TEMPLATE		
	AREAS		
NO.	AREAS CHECKED		

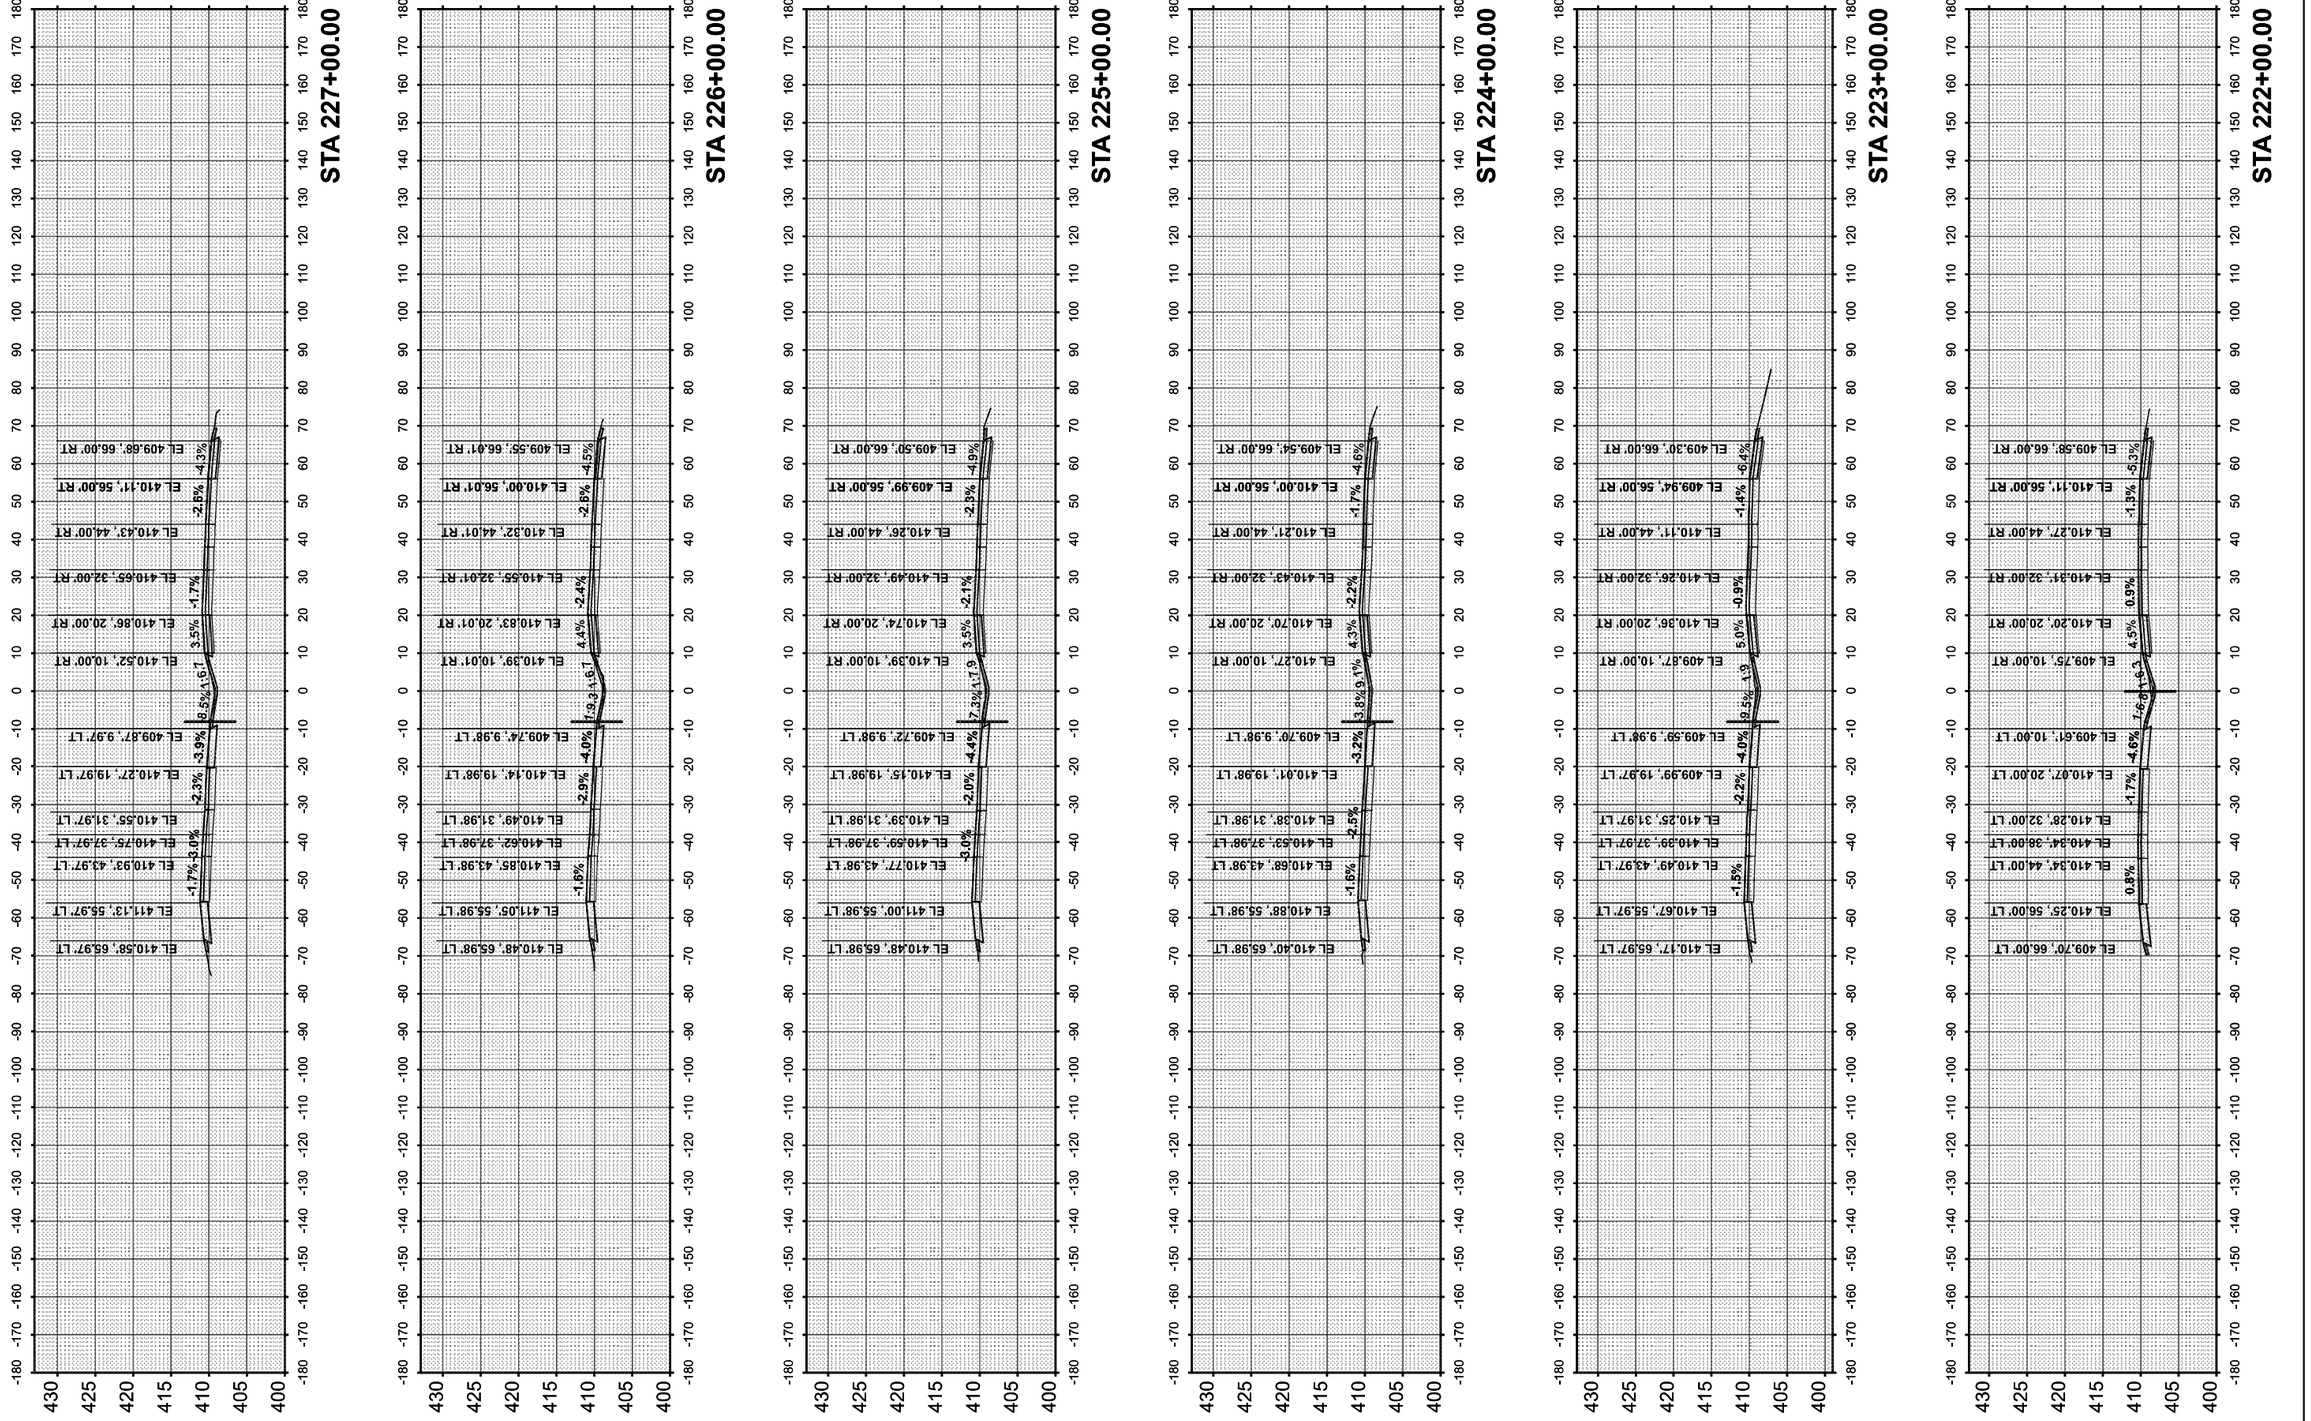

MODEL: $MODELNAME$
FILE NAME: D876E84-I557Q-shi-XS-27.dgn

Jacobs
525 West Monroe
Suite 1600
Chicago, IL 60661
(312) 251-3000


USER NAME = jacobspw18ics04$		DESIGNED - MS		REVISED -	
		DRAWN - MS		REVISED -	
PLOT SCALE = 0.16666633 ' / in.		CHECKED - MS		REVISED -	
PLOT DATE = 10/2/2025		DATE - 2025/10/03		REVISED -	

STATE OF ILLINOIS
DEPARTMENT OF TRANSPORTATION

CROSS SECTION
I–55 / I–70

SCALE: 1"=20' | SHEET 20 OF 46 SHEETS | STA. | TO STA.

F.A.I. RTE.	SECTION	COUNTY	TOTAL SHEETS	SHEET NO.
70	Section82-(5,6)RS-2, 60-6RS-2	MADISON & ST. CLAIR	678	606
		CONTRACT NO. 76E84		
	ILLINOIS | FED. AID PROJECT			

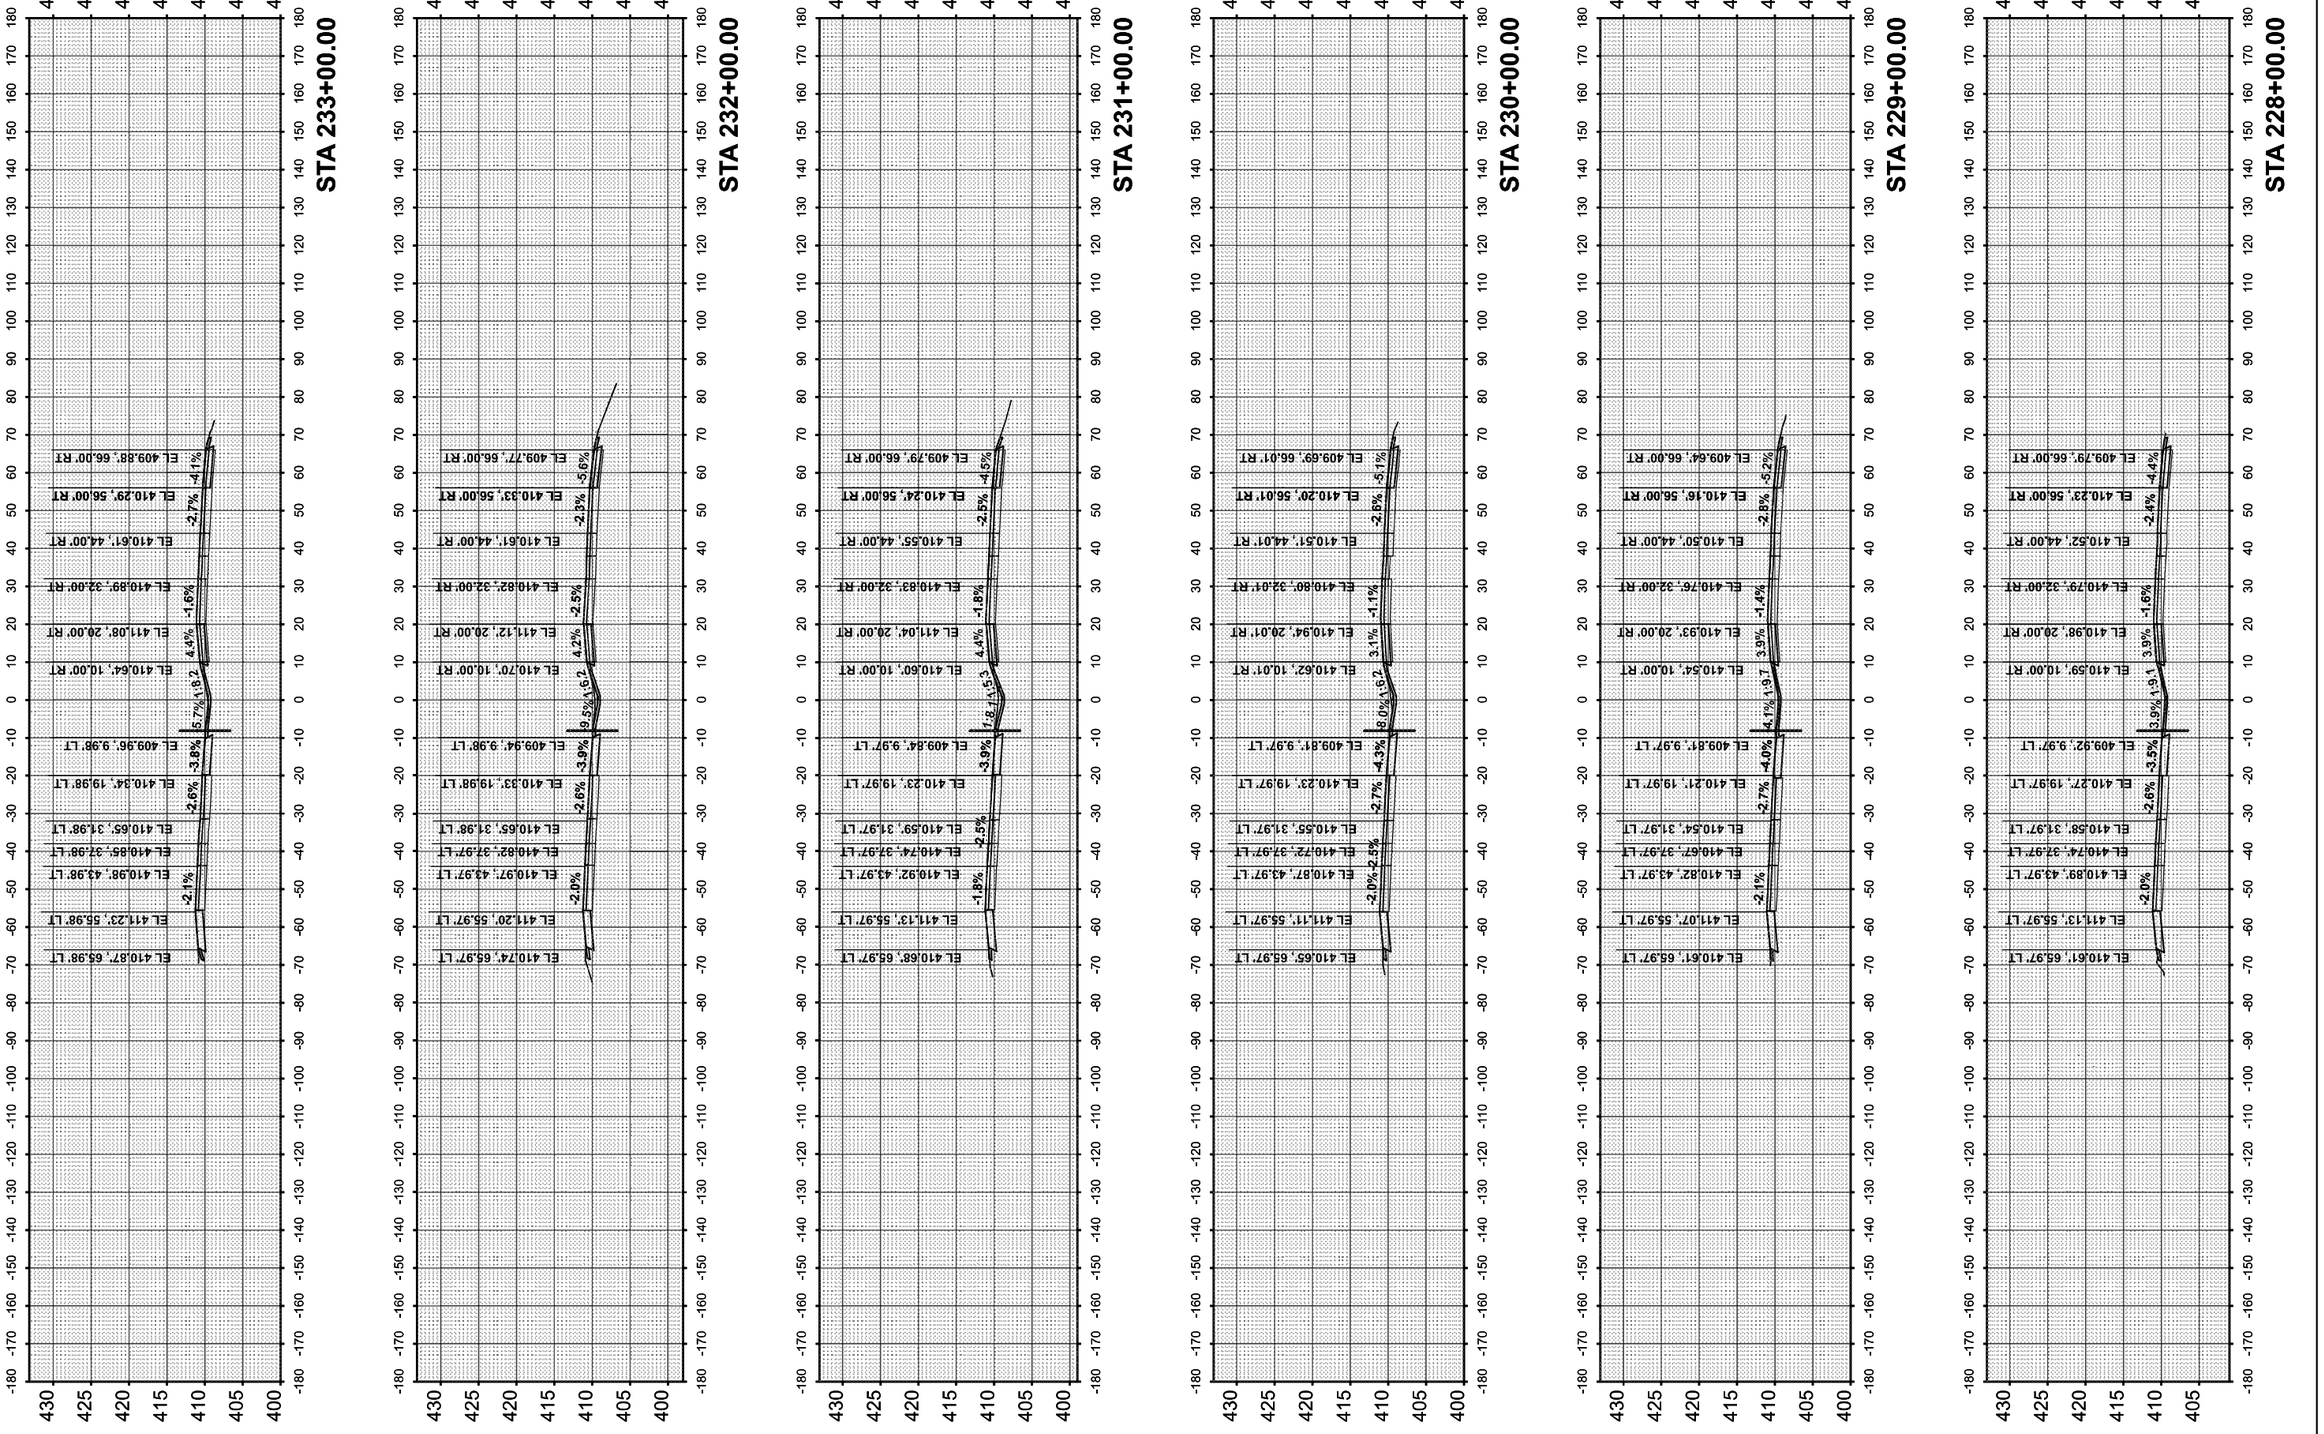

FINAL SURVEY | SURVEYED | BY | DATE
NOTE BOOK | PLOTTED
NO. | TEMPLATE
AREAS | AREAS CHECKED

ORIGINAL SURVEY | SURVEYED | BY | DATE
NOTE BOOK | PLOTTED
NO. | TEMPLATE
AREAS | AREAS CHECKED

MODEL: $MODELNAME$
FILE NAME: D876E84-I557Q-shI-XS-28.dgn

Jacobs
525 West Monroe
Suite 1600
Chicago, IL 60661
(312) 251-3000


USER NAME = jacobspw18ics04$	DESIGNED - MS	REVISED -	
	DRAWN - MS	REVISED -	
PLOT SCALE = 0.16666633 ' / in.	CHECKED - MS	REVISED -	
PLOT DATE = 10/2/2025	DATE - 2025/10/03	REVISED -	

STATE OF ILLINOIS
DEPARTMENT OF TRANSPORTATION

CROSS SECTION
I–55 / I–70

SCALE: 1"=20' | SHEET 21 OF 46 SHEETS | STA. | TO STA.

F.A.I. RTE.	SECTION	COUNTY	TOTAL SHEETS	SHEET NO.
70	Section82-(5,6)RS-2, 60-6RS-2	MADISON & ST. CLAIR	678	607
		CONTRACT NO. 76E84		
	ILLINOIS	FED. AID PROJECT		

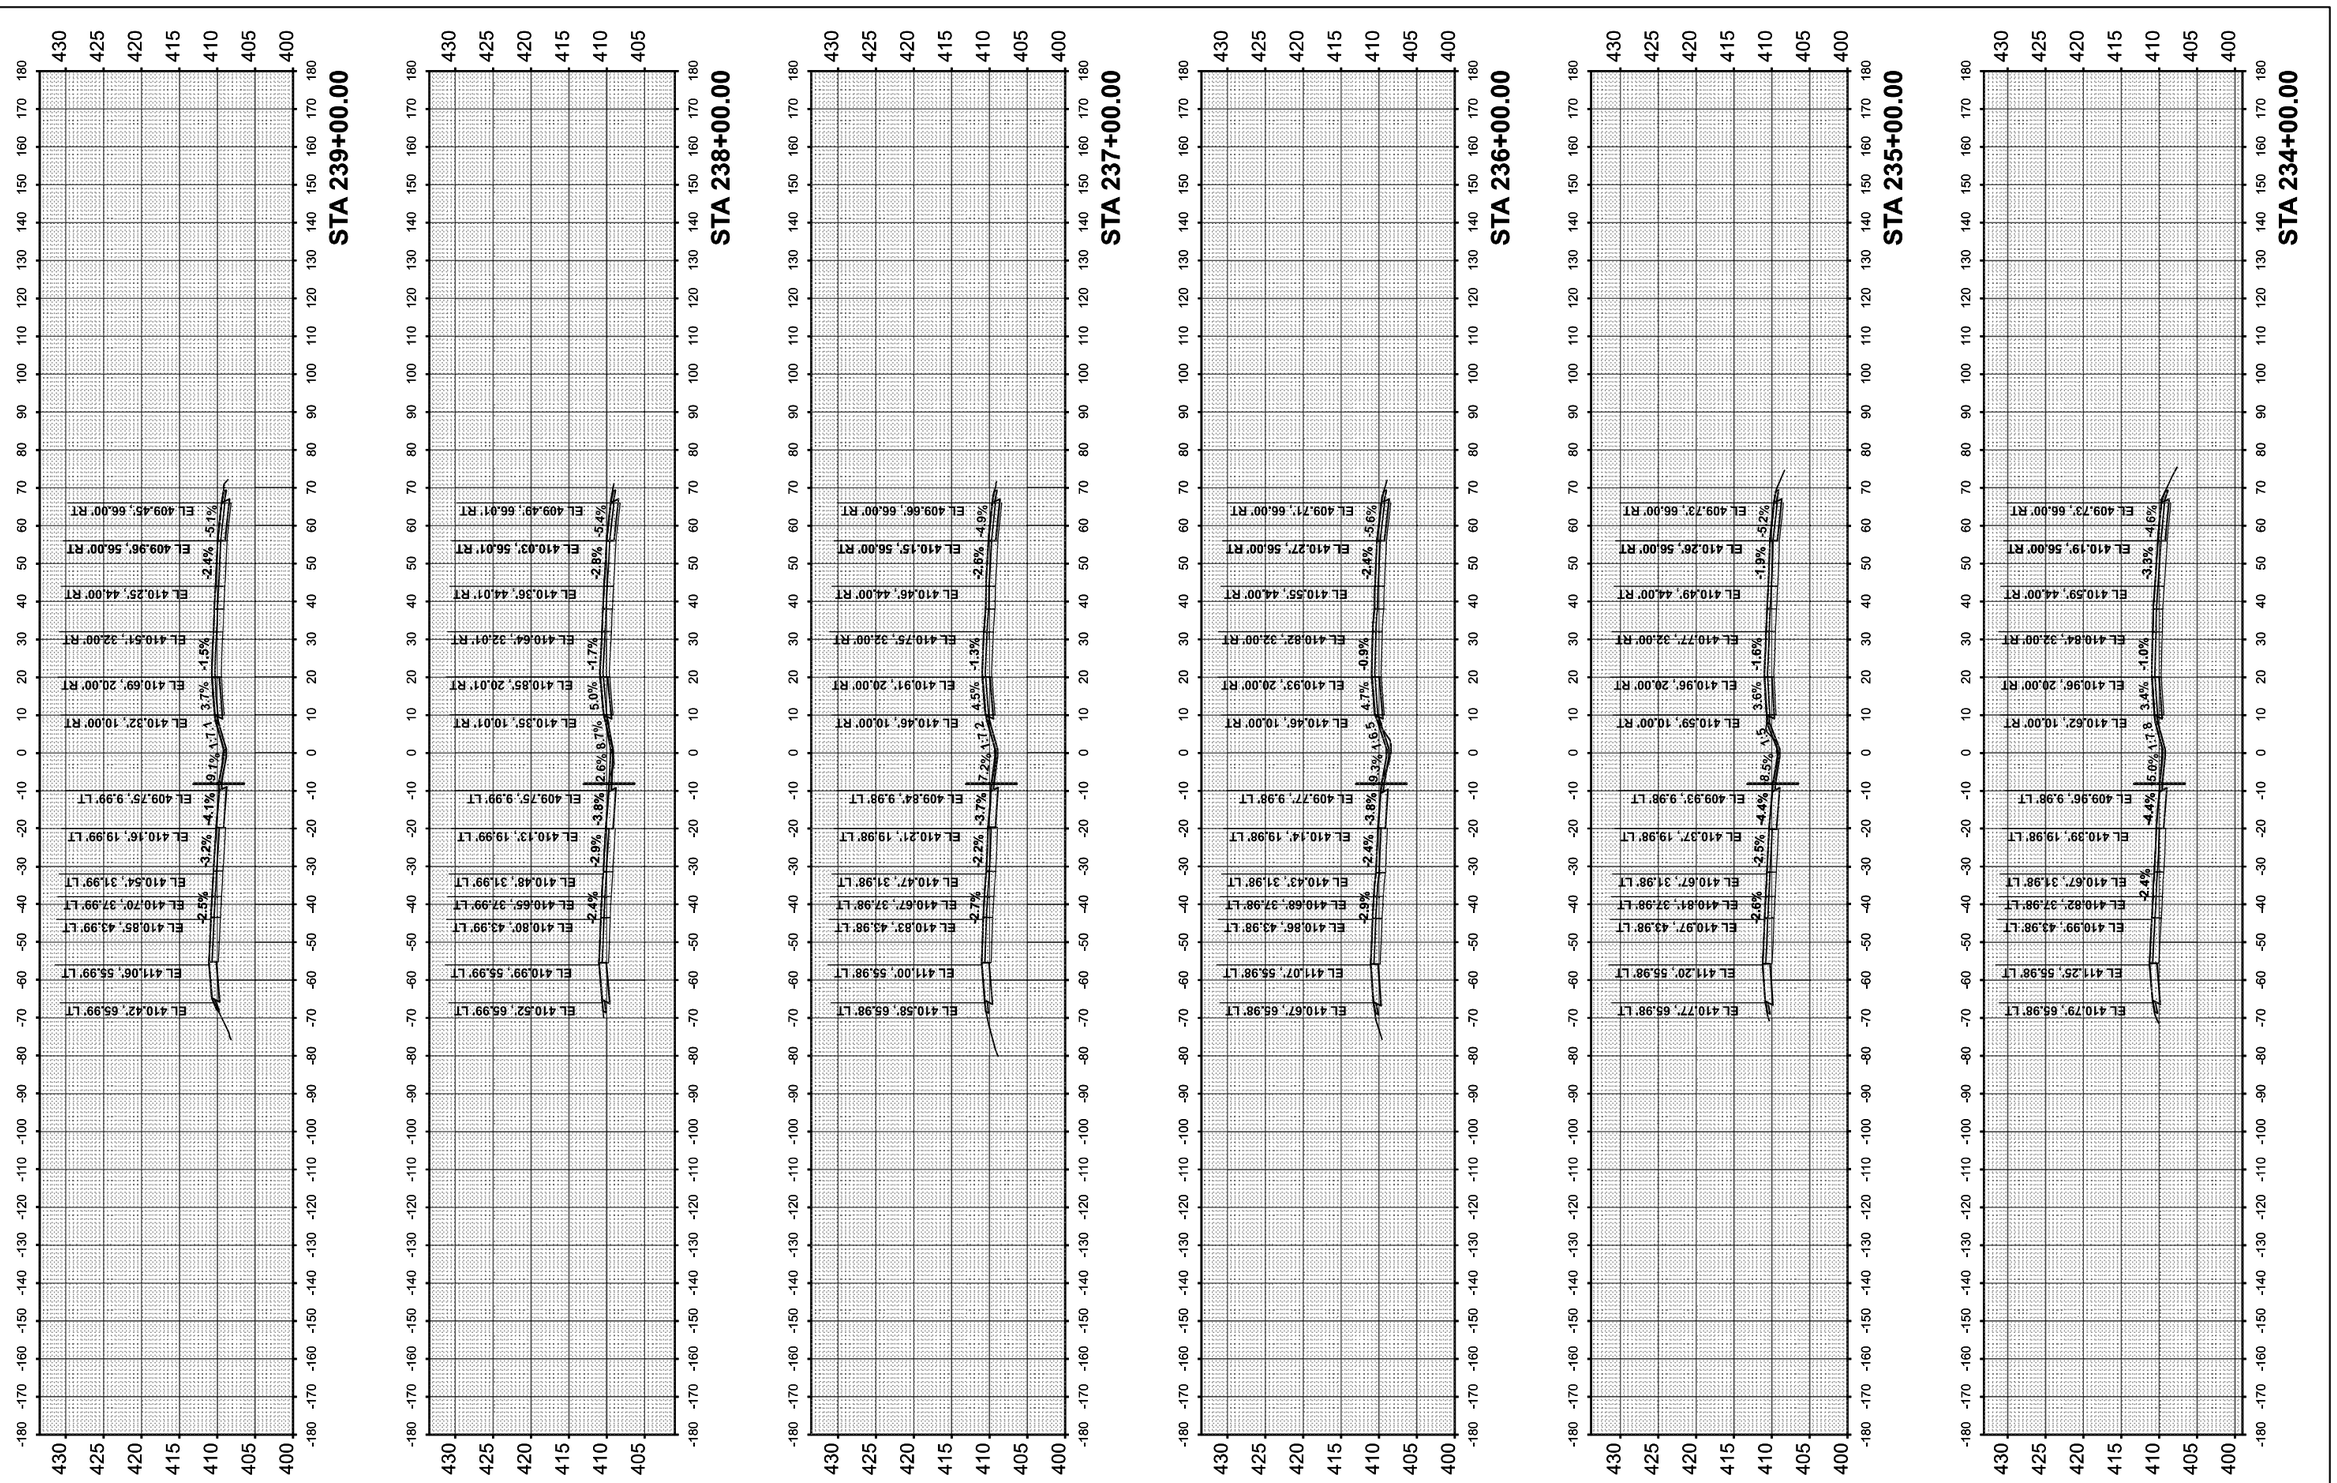

FINAL SURVEY		BY	DATE
NOTE BOOK	SURVEYED		
NO.	PLOTTED		
	TEMPLATE		
	AREAS		
	AREAS CHECKED		

ORIGINAL SURVEY		BY	DATE
NOTE BOOK	SURVEYED		
NO.	PLOTTED		
	TEMPLATE		
	AREAS		
	AREAS CHECKED		


MODEL: $MODELNAME$
FILE NAME: D876E84-I557Ø-sht-XS-29.dgn

Jacobs
525 West Monroe
Suite 1600
Chicago, IL 60661
(312) 251-3000

USER NAME = jacobspw18ics01$	DESIGNED - MS	REVISED -	**STATE OF ILLINOIS**	**CROSS SECTION**
	DRAWN - MS	REVISED -	**DEPARTMENT OF TRANSPORTATION**	**I–55 / I–70**
PLOT SCALE = 0.16666633 ' / in.	CHECKED - MS	REVISED -		
PLOT DATE = 10/2/2025	DATE - 2025/10/03	REVISED -	SCALE: 1"=20' SHEET 22 OF 46 SHEETS STA. TO STA.	

F.A.I. RTE.	SECTION	COUNTY	TOTAL SHEETS	SHEET NO.
70	Section82-(5,6)RS-2, 60-6RS-2	MADISON & ST. CLAIR	678	608
		CONTRACT NO. 76E84		
	ILLINOIS	FED. AID PROJECT		

FINAL SURVEY		BY	DATE
	SURVEYED		
	PLOTTED		
NOTE BOOK	TEMPLATE		
	AREAS		
NO.	AREAS CHECKED		

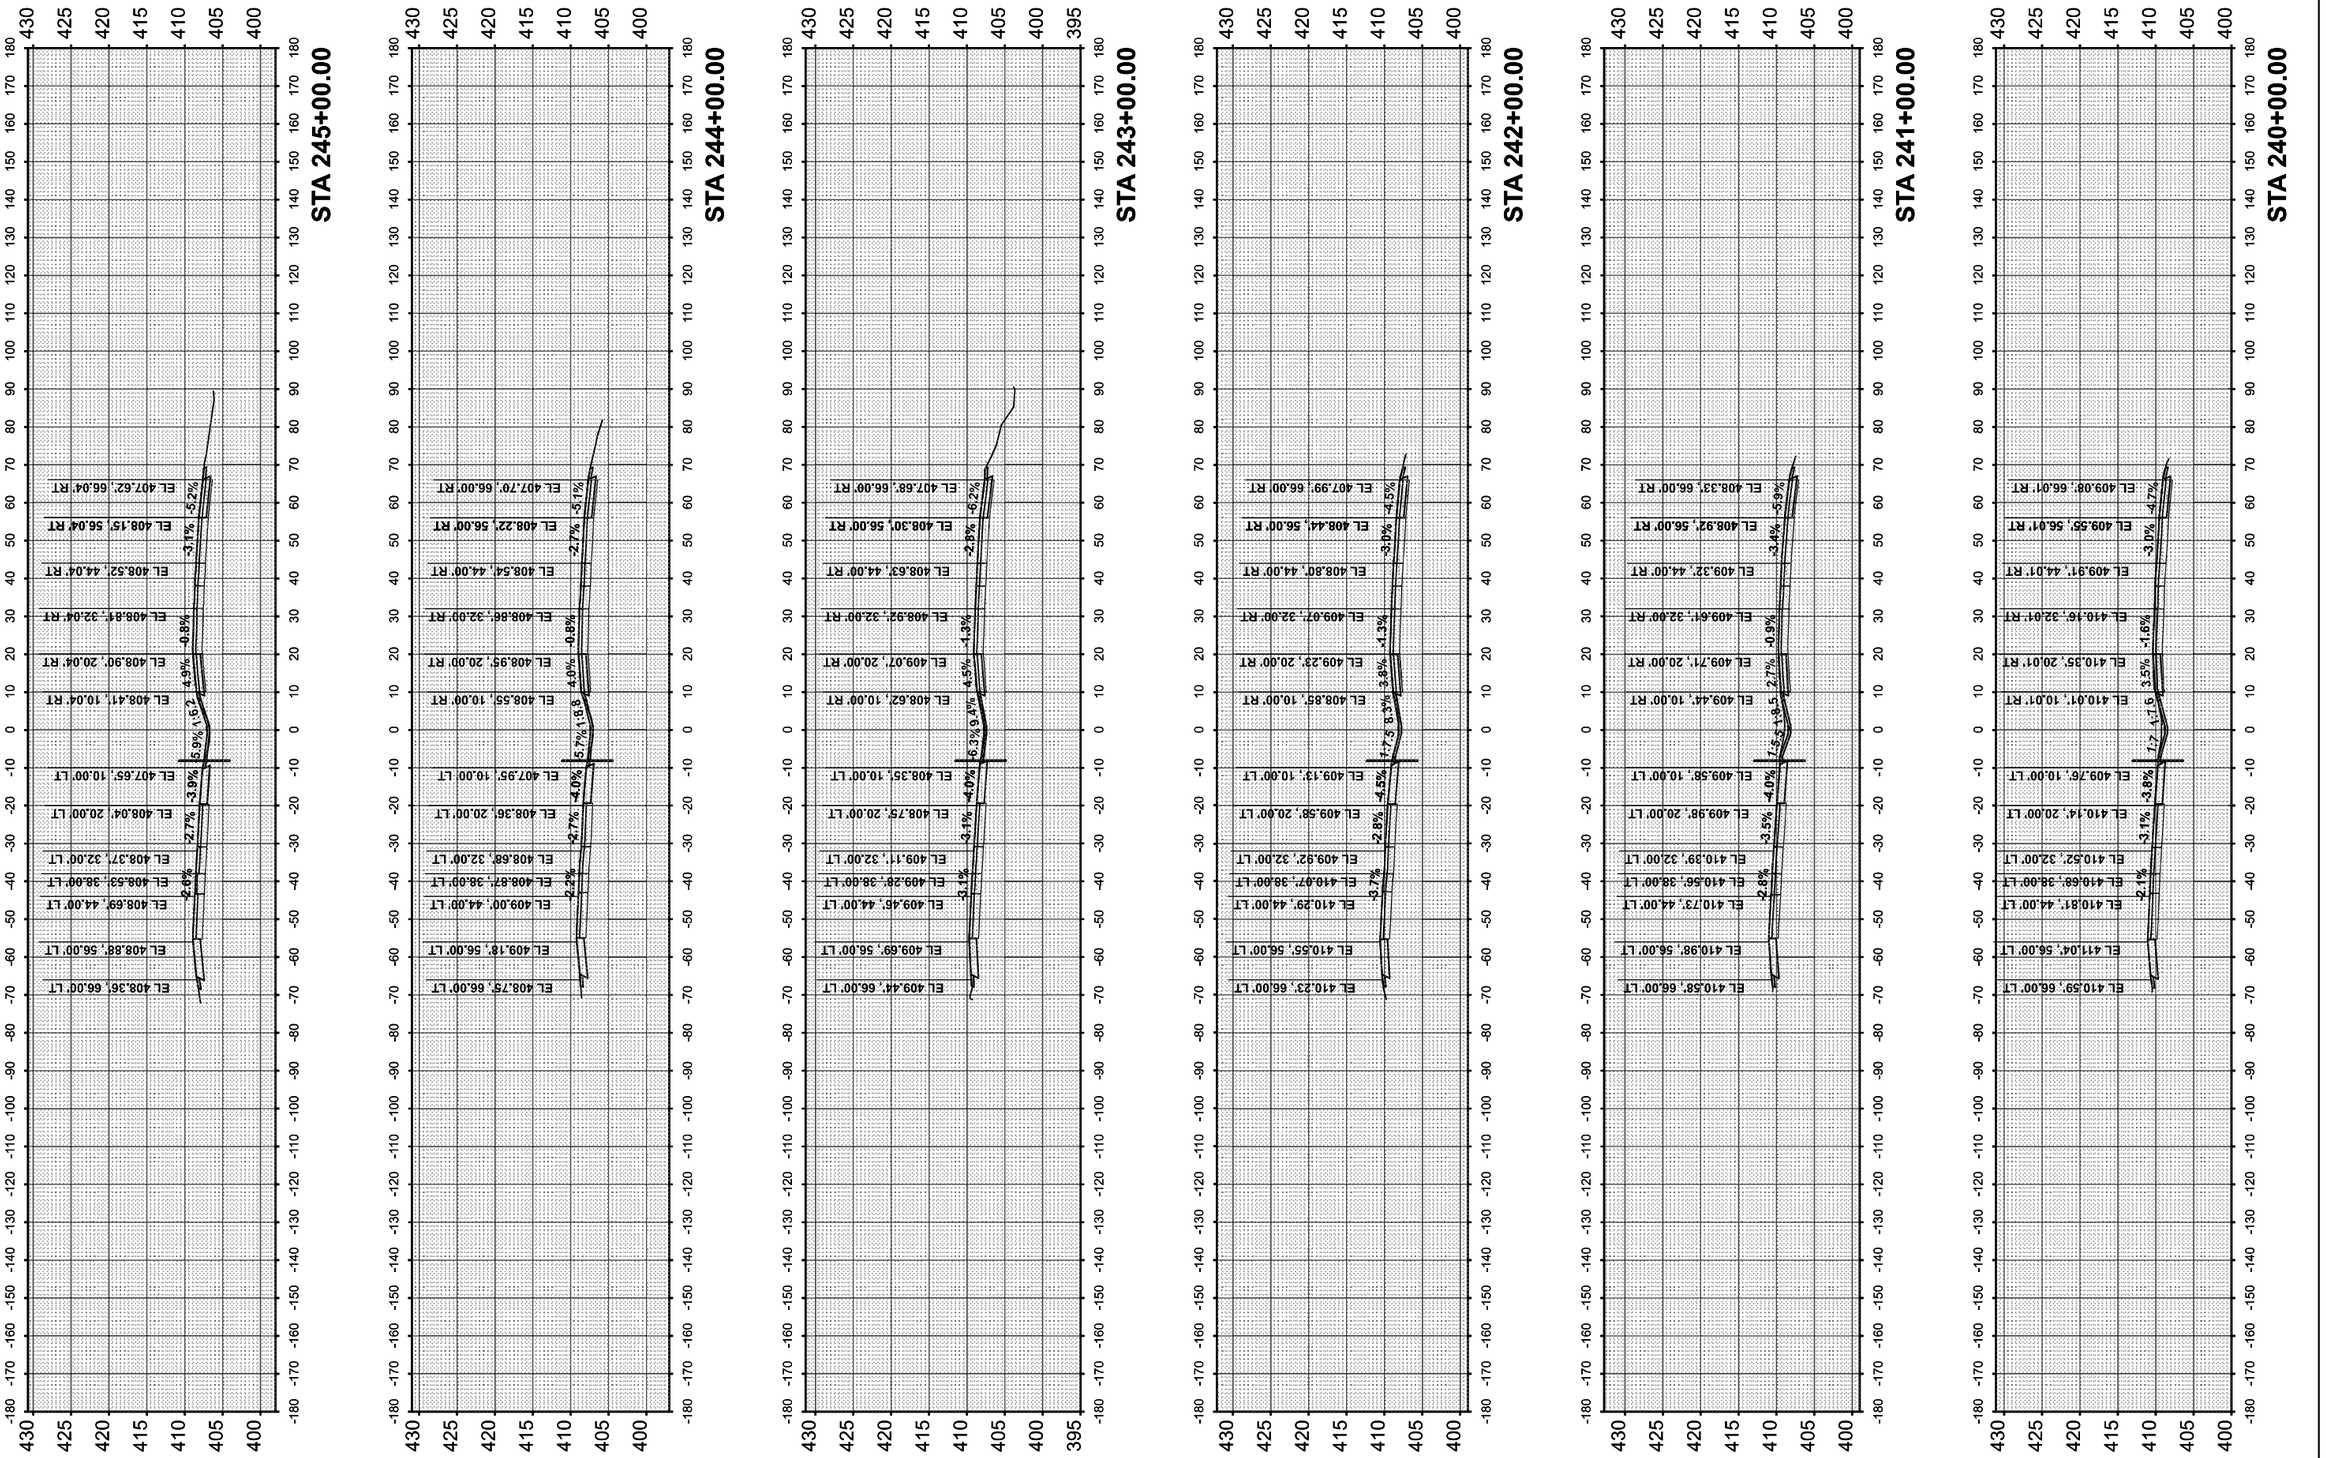

ORIGINAL SURVEY		BY	DATE
	SURVEYED		
	PLOTTED		
NOTE BOOK	TEMPLATE		
	AREAS		
NO.	AREAS CHECKED		

MODEL: SMODELNAMES
FILE NAME: D876E84-I557D-sht-XS-30.dgn

Jacobs
525 West Monroe
Suite 1600
Chicago, IL 60661
(312) 251-3000

USER NAME = jacobspw18ics04$	DESIGNED - MS	REVISED -	
	DRAWN - MS	REVISED -	
PLOT SCALE = 0.16666633 ' / in.	CHECKED - MS	REVISED -	
PLOT DATE = 10/2/2025	DATE - 2025/10/03	REVISED -	

STATE OF ILLINOIS
DEPARTMENT OF TRANSPORTATION


CROSS SECTION
I–55 / I–70

SCALE: 1"=20' | SHEET 23 OF 46 SHEETS | STA. | TO STA.

F.A.I. RTE.	SECTION	COUNTY	TOTAL SHEETS	SHEET NO.
70	Section82-(5,6)RS-2, 60-6RS-2	MADISON & ST. CLAIR	678	609
		CONTRACT NO. 76E84		
	ILLINOIS	FED. AID PROJECT		

FINAL SURVEY		BY	DATE
NOTE BOOK	SURVEYED		
NO.	PLOTTED		
	TEMPLATE		
	AREAS		
	AREAS CHECKED		

ORIGINAL SURVEY		BY	DATE
NOTE BOOK	SURVEYED		
NO.	PLOTTED		
	TEMPLATE		
	AREAS		
	AREAS CHECKED		

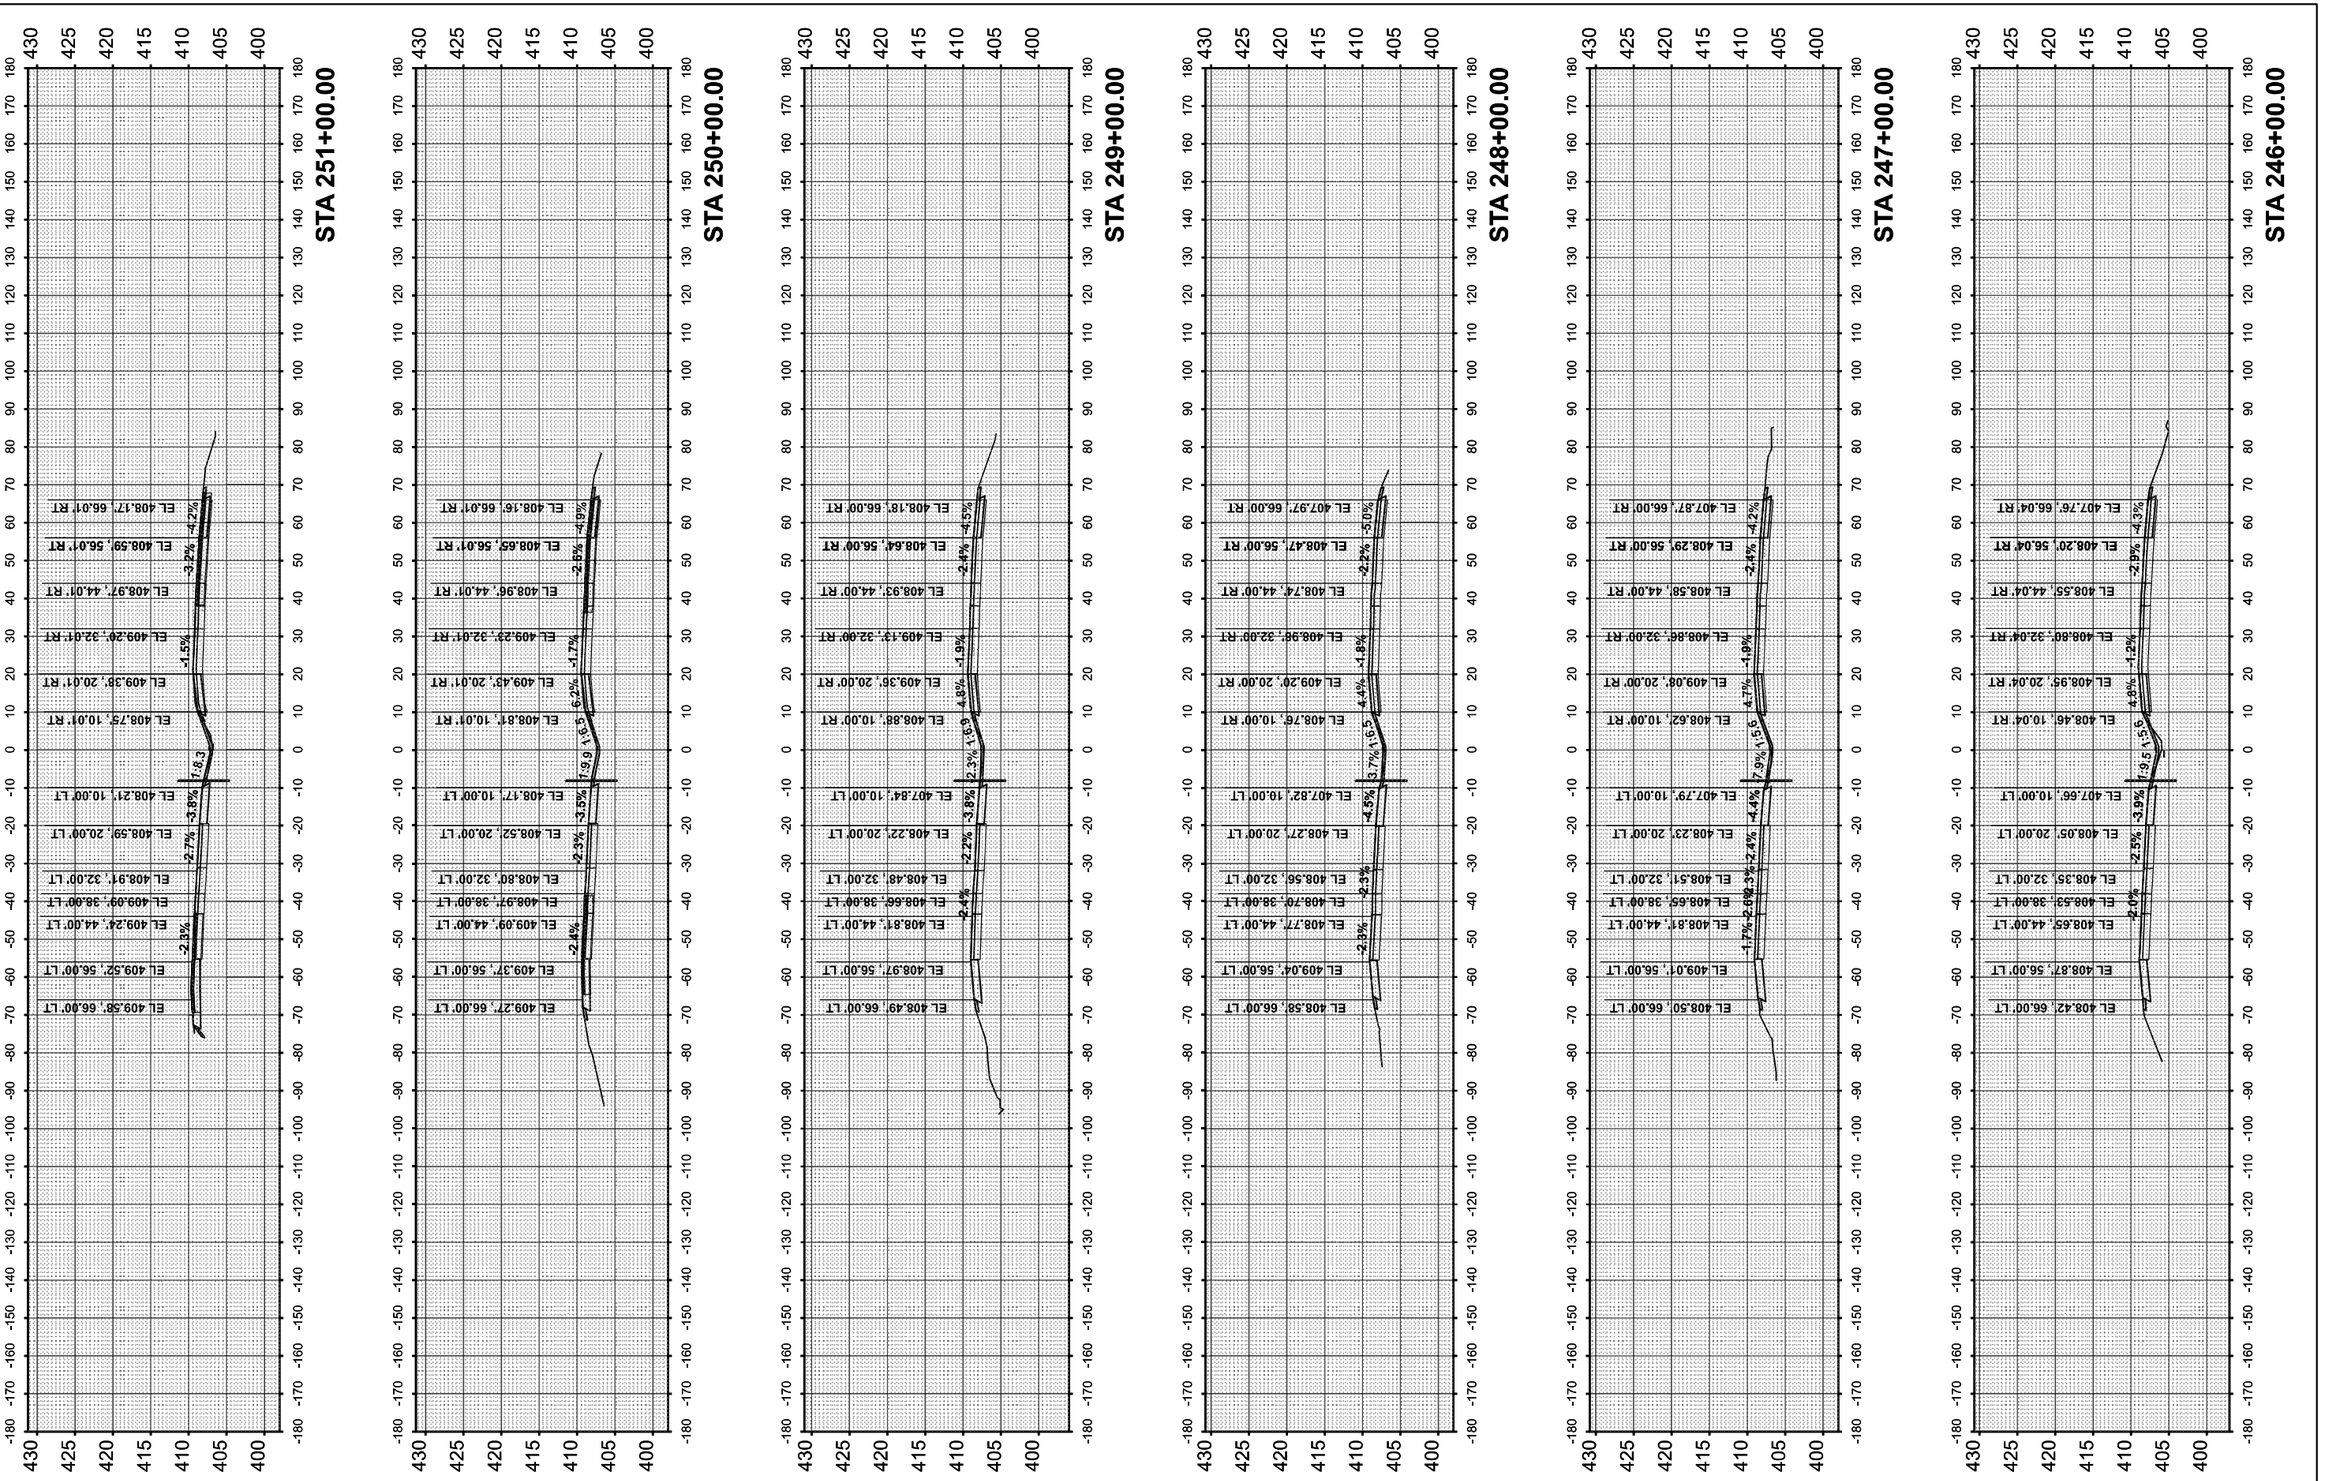

MODEL: SMODELNAMES
FILE NAME: D876E84-I557D-sht-XS-31.dgn

Jacobs
525 West Monroe
Suite 1600
Chicago, IL 60661
(312) 251-3000

USER NAME = jacobspw18cs01$	DESIGNED - MS	REVISED -	
	DRAWN - MS	REVISED -	
PLOT SCALE = 0.16666633 ' / in.	CHECKED - MS	REVISED -	
PLOT DATE = 10/2/2025	DATE - 2025/10/03	REVISED -	

STATE OF ILLINOIS
DEPARTMENT OF TRANSPORTATION


CROSS SECTION
I–55 / I–70

SCALE: 1"=20' | SHEET 24 OF 46 SHEETS | STA. | TO STA.

F.A.I. RTE.	SECTION	COUNTY	TOTAL SHEETS	SHEET NO.
70	Section82-(5,6)RS-2, 60-6RS-2	MADISON & ST. CLAIR	678	610
		CONTRACT NO. 76E84		
	ILLINOIS	FED. AID PROJECT		

FINAL SURVEY		BY	DATE
NOTE BOOK	SURVEYED		
NO.	PLOTTED		
	TEMPLATE		
	AREAS		
	AREAS CHECKED		

ORIGINAL SURVEY		BY	DATE
NOTE BOOK	SURVEYED		
NO.	PLOTTED		
	TEMPLATE		
	AREAS		
	AREAS CHECKED		

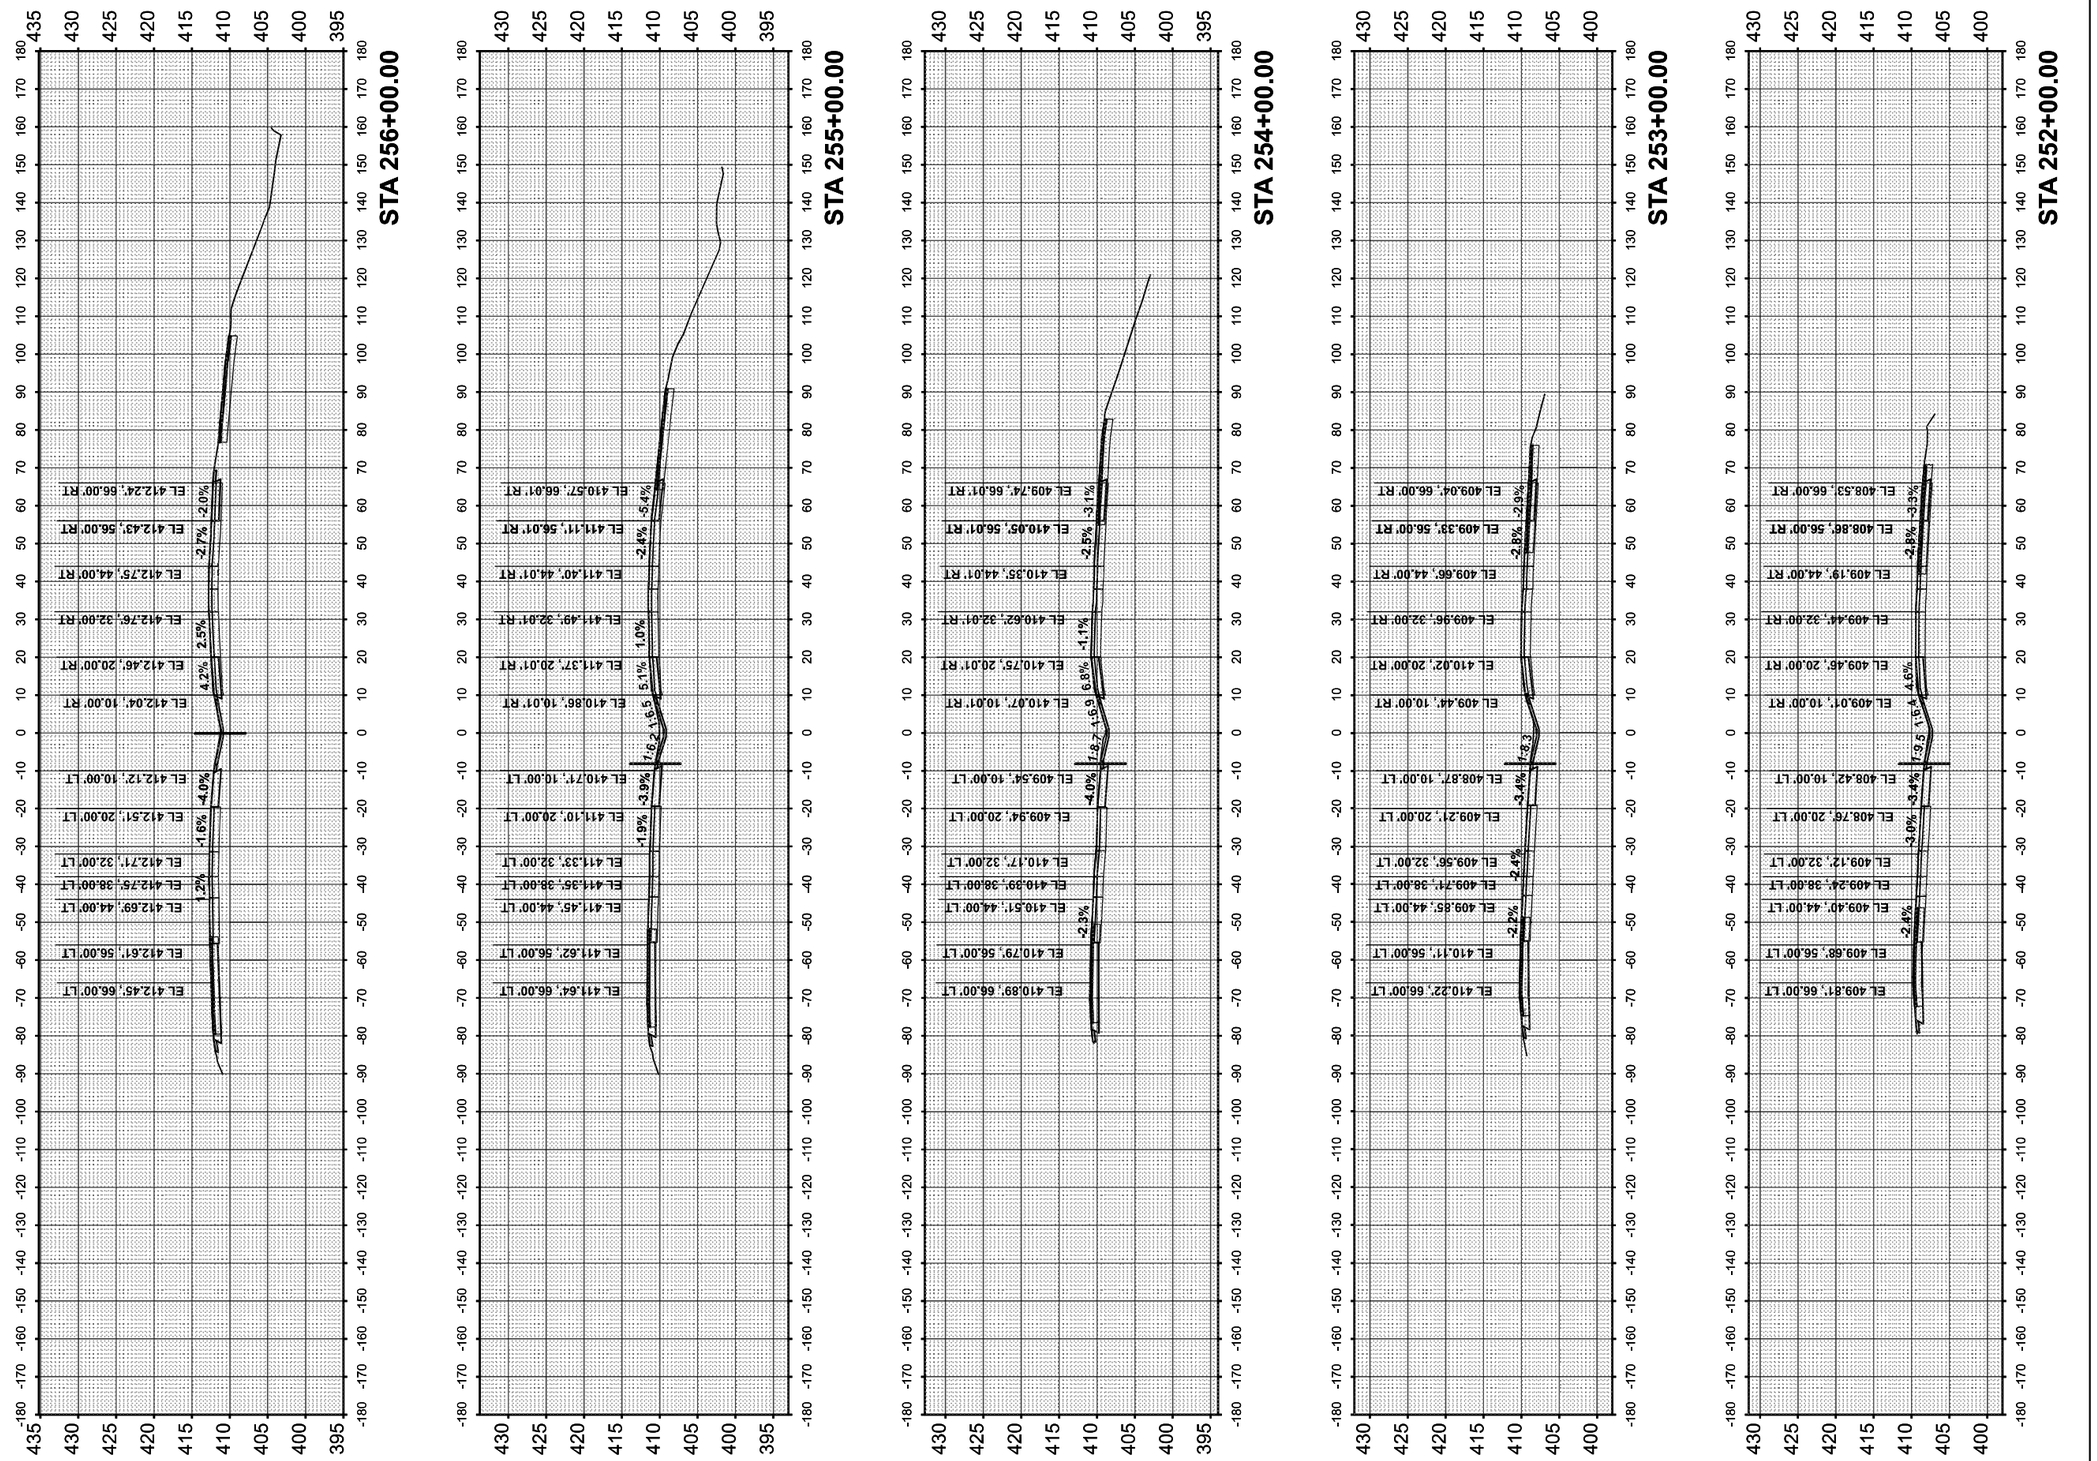

MODEL: $MODELNAME$
FILE NAME: D876E84-I-557(b-sh)-XS-32.dgn

Jacobs
525 West Monroe
Suite 1600
Chicago, IL 60661
(312) 251-3000


USER NAME = jacobspw18ics04$	DESIGNED - MS	REVISED -	
	DRAWN - MS	REVISED -	
PLOT SCALE = 0.16666633 ' / in.	CHECKED - MS	REVISED -	
PLOT DATE = 10/2/2025	DATE - 2025/10/03	REVISED -	

STATE OF ILLINOIS
DEPARTMENT OF TRANSPORTATION

CROSS SECTION
I–55 / I–70

SCALE: 1"=20' | SHEET 25 OF 46 SHEETS | STA. | TO STA.

F.A.I. RTE.	SECTION	COUNTY	TOTAL SHEETS	SHEET NO.
70	Section82-(5,6)RS-2, 60-6RS-2	MADISON & ST. CLAIR	678	611
		CONTRACT NO. 76E84		
	ILLINOIS	FED. AID PROJECT		

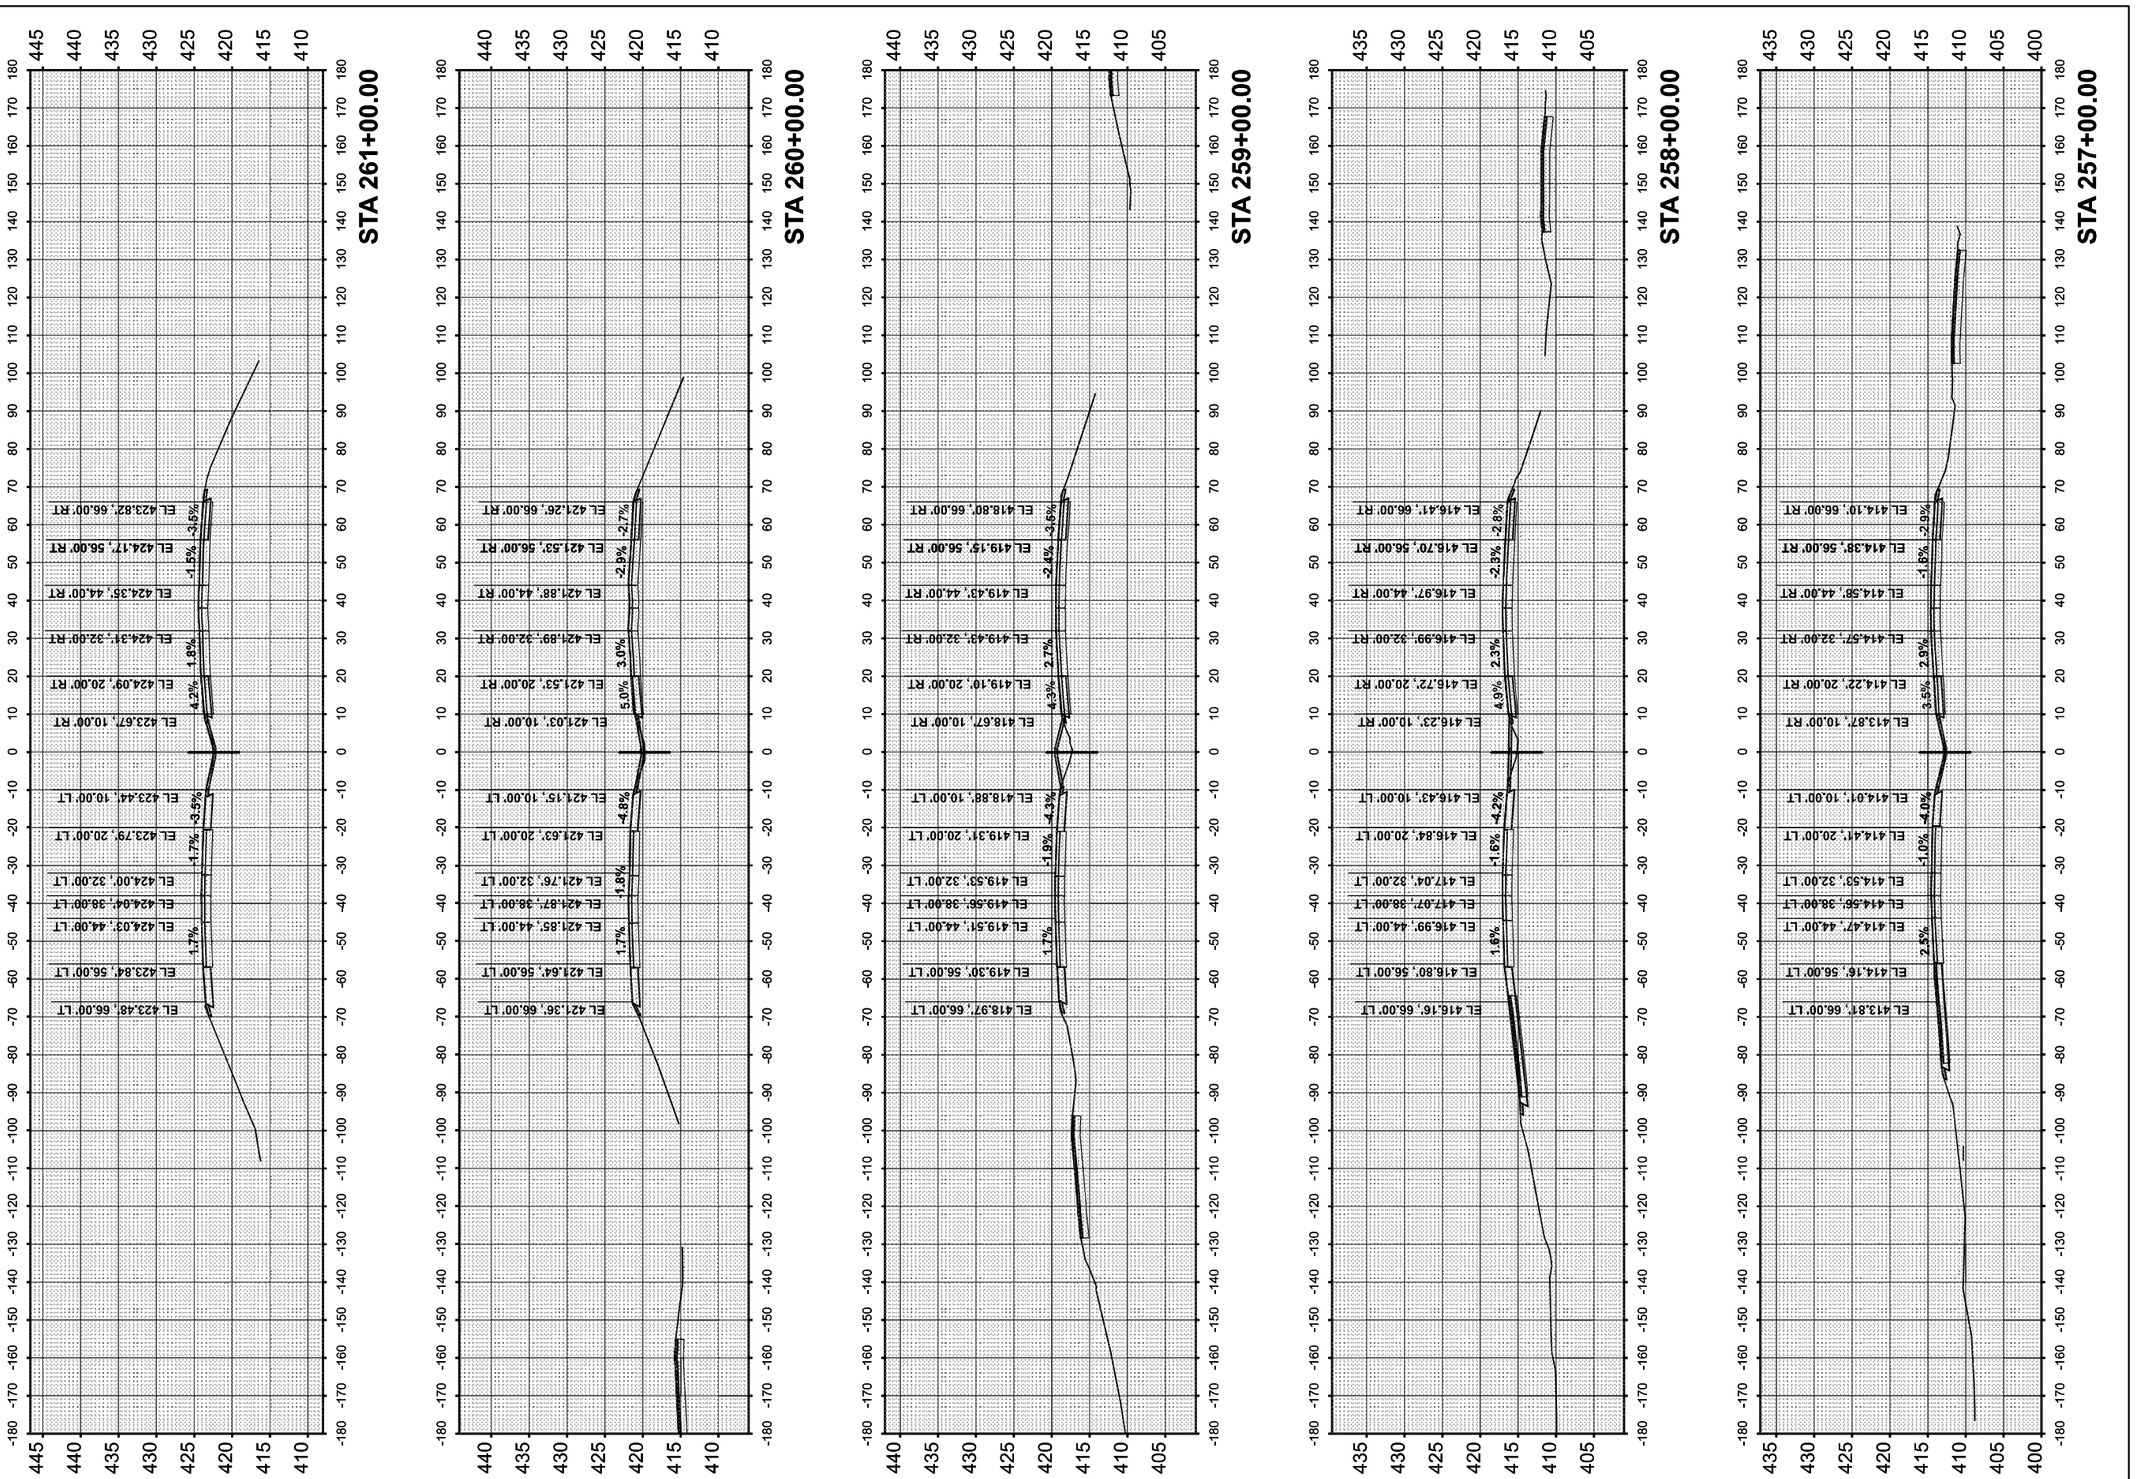

FINAL SURVEY	SURVEYED	BY	DATE
NOTE BOOK	PLOTTED		
NO.	TEMPLATE		
	AREAS		
	AREAS CHECKED		

ORIGINAL SURVEY	SURVEYED	BY	DATE
NOTE BOOK	PLOTTED		
NO.	TEMPLATE		
	AREAS		
	AREAS CHECKED		

MODEL: SMODELNAME$
FILE NAME: D876E84-I557D-sht-XS-33.dgn

Jacobs
525 West Monroe
Suite 1600
Chicago, IL 60661
(312) 251-3000

USER NAME = jacobspw18ics01$	DESIGNED - MS	REVISED -	
	DRAWN - MS	REVISED -	
PLOT SCALE = 0.16666633 ' / in.	CHECKED - MS	REVISED -	
PLOT DATE = 10/2/2025	DATE - 2025/10/03	REVISED -	

STATE OF ILLINOIS
DEPARTMENT OF TRANSPORTATION

CROSS SECTION
I–55 / I–70

SCALE: 1"=20' | SHEET 26 OF 46 SHEETS | STA. | TO STA.

F.A.I. RTE.	SECTION	COUNTY	TOTAL SHEETS	SHEET NO.
70	Section82-(5,6)RS-2, 60-6RS-2	MADISON & ST. CLAIR	678	612
		CONTRACT NO. 76E84		
		ILLINOIS	FED. AID PROJECT	

ORIGINAL SURVEY		BY	DATE
NOTE BOOK	SURVEYED		
	PLOTTED		
	TEMPLATE		
NO.	AREAS		
	AREAS CHECKED		

FINAL SURVEY		BY	DATE
NOTE BOOK	SURVEYED		
	PLOTTED		
	TEMPLATE		
NO.	AREAS		
	AREAS CHECKED		

MODEL: $MODELNAME$
FILE NAME: D876E84-I5570-shl-XS-34.dgn

Jacobs
Suite 1900
Chicago, IL 60661
(312) 730-3000

USER NAME = jacobsgw18ssd1S
PLOT SCALE = 0.1666663333 ' / In.
PLOT DATE = 10/2/2025


	DESIGNED	-	MS
	DRAWN	-	MS
DATE	CHECKED	-	MS
- 2025/10/03	REVISED	-	
	REVISED	-	
REVISED -	REVISED	-	

BRIDGE OMISSION
SEE SN 060-0006 AND 060-0007


STA 266+00.00

BRIDGE OMISSION
SEE SN 060-0006 AND 060-0007


STA 265+00.00

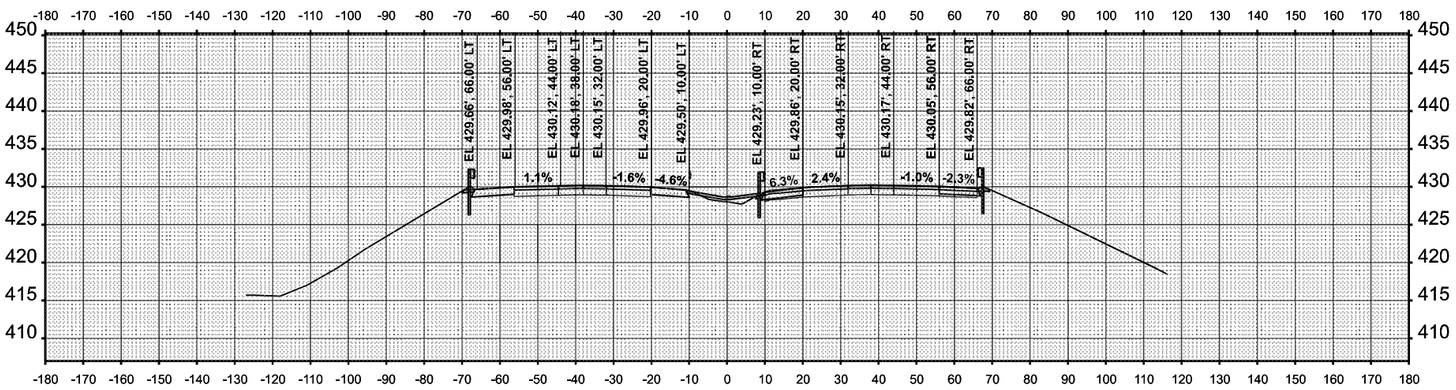

STA 264+00.00

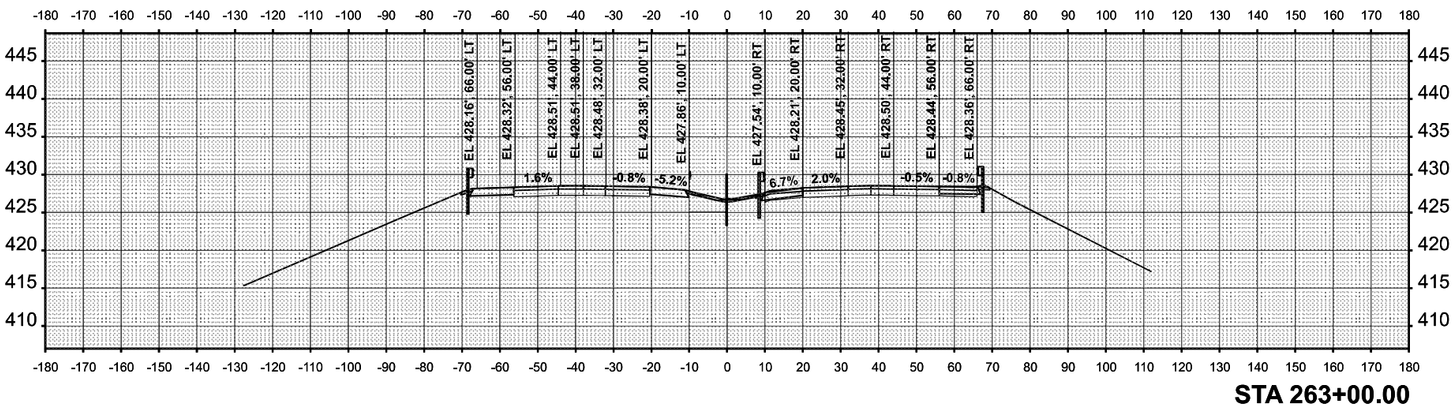

STA 263+00.00

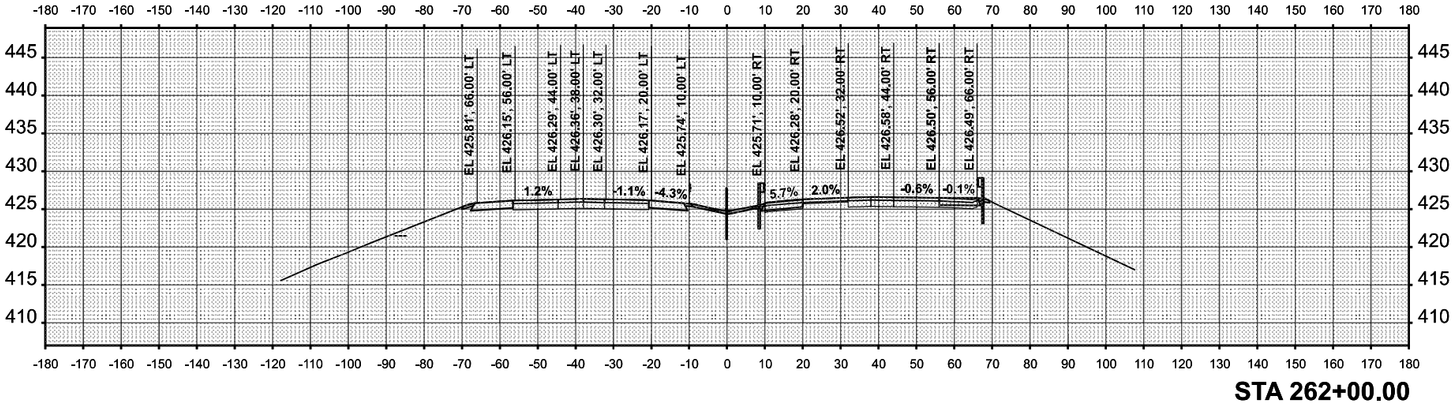


STA 262+00.00

STATE OF ILLINOIS
DEPARTMENT OF TRANSPORTATION

CROSS SECTION
I-55 / I-70

SCALE: 1"=20'
SHEET 27 OF 46 SHEETS
STA.
TO STA.

F.A.I. RTE.	SECTION	COUNTY	TOTAL SHEETS	SHEET NO.
70	Section(s)2-5,6(RS-2, 6)-4(RS-2	MADISON,ST. CLAIR	678	613
ILLINOIS	FED. AID PROJECT	CONTRACT NO. 76E84		

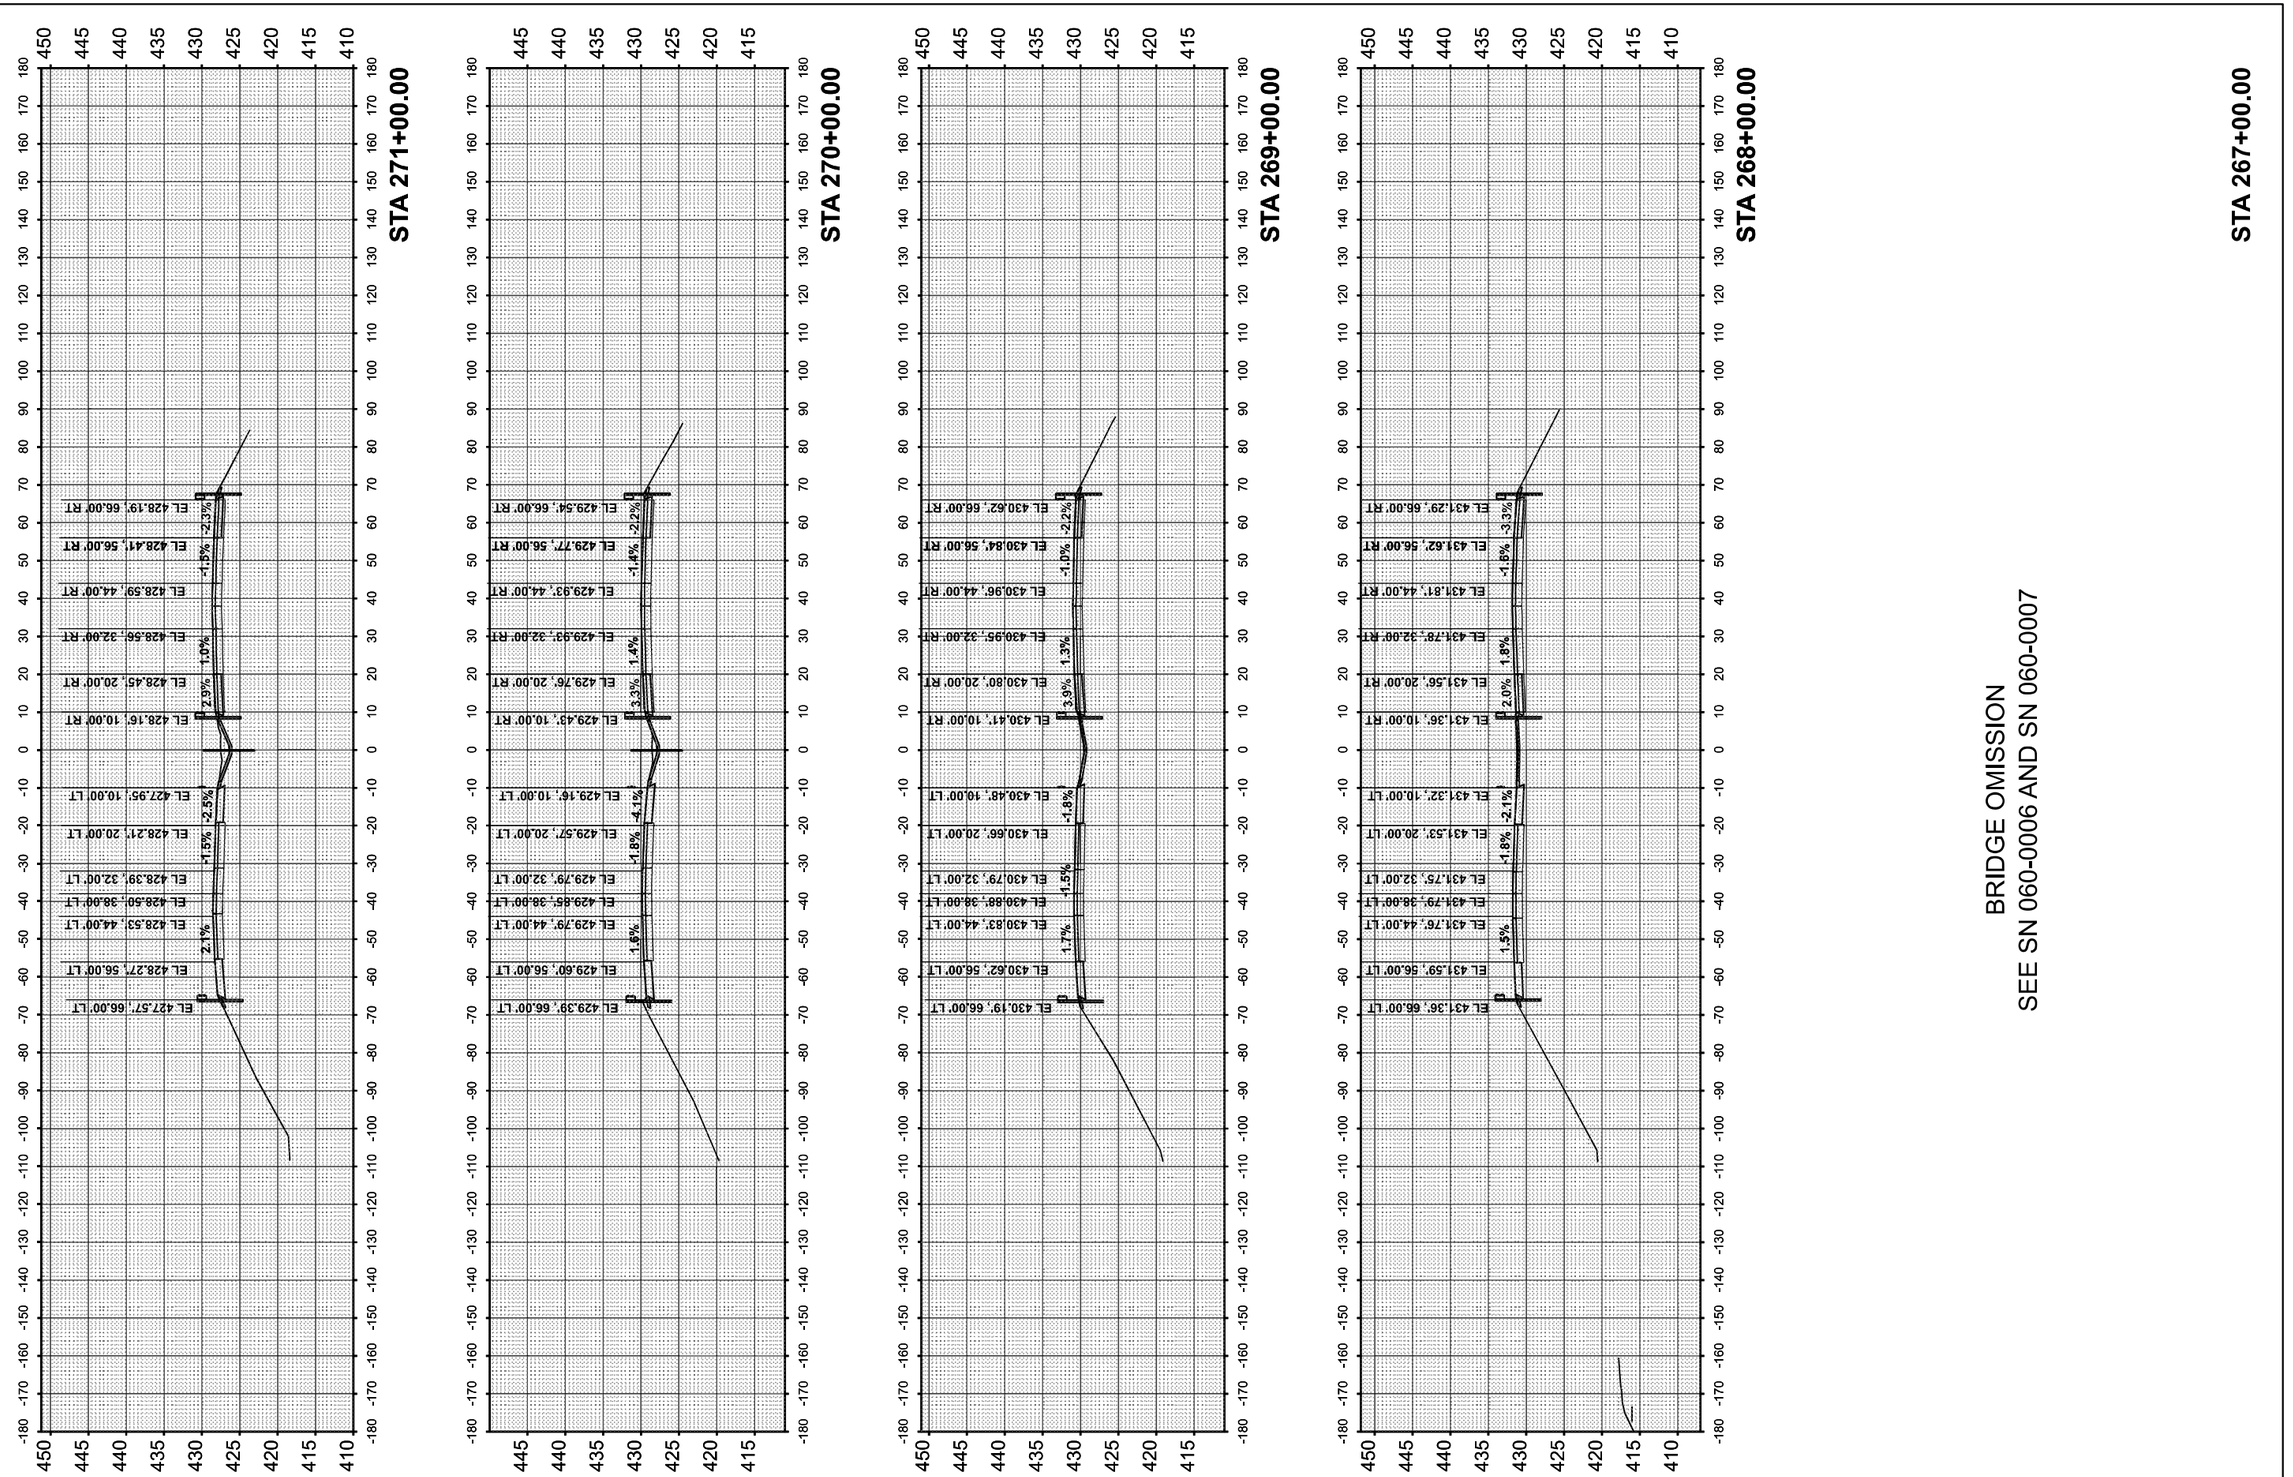

BRIDGE OMISSION
SEE SN 060-0006 AND SN 060-0007

ORIGINAL SURVEY		BY	DATE
	SURVEYED		
	PLOTTED		
NOTE BOOK	TEMPLATE		
	AREAS		
NO.	AREAS CHECKED		

FINAL SURVEY		BY	DATE
	SURVEYED		
	PLOTTED		
NOTE BOOK	TEMPLATE		
	AREAS		
NO.	AREAS CHECKED		

MODEL: SMODELNAMES
FILE NAME: D876E84-I557Ov-sht-XS-35.dgn

Jacobs
525 West Monroe
Suite 1600
Chicago, IL 60661
(312) 251-3000

USER NAME = Jacobspw18ics01$	DESIGNED - MS	REVISED -	
	DRAWN - MS	REVISED -	
PLOT SCALE = 0.16666633 ' / in.	CHECKED - MS	REVISED -	
PLOT DATE = 10/2/2025	DATE - 2025/10/03	REVISED -	

STATE OF ILLINOIS
DEPARTMENT OF TRANSPORTATION

CROSS SECTION
I–55 / I–70

SCALE: 1"=20' | SHEET 28 OF 46 SHEETS | STA. | TO STA.

F.A.I. RTE.	SECTION	COUNTY	TOTAL SHEETS	SHEET NO.
70	Section82-(5,6)RS-2, 60-6RS-2	MADISON & ST. CLAIR	678	614
		CONTRACT NO. 76E84		
	ILLINOIS	FED. AID PROJECT		

ORIGINAL SURVEY		BY	DATE
NOTE BOOK	SURVEYED		
	PLOTTED		
NO.	TEMPLATE		
	AREAS		
	AREAS CHECKED		


FINAL SURVEY		BY	DATE
NOTE BOOK	SURVEYED		
	PLOTTED		
NO.	TEMPLATE		
	AREAS		
	AREAS CHECKED		

MODEL: $MODELNAME$
FILE NAME: D876E84-I5570-shl-XS-36.dgn


Jacobs
Suite 1700
Chicago, Illinois
(312)750-1600

USER NAME = jacobsgw1$dgn01$
PLOT SCALE = 0.1666663 ' / In.
PLOT DATE = 10/2/2025


	DESIGNED	REVISED
DRAWN	- MS	-
CHECKED	- MS	-
DATE	- 2025/10/03	-

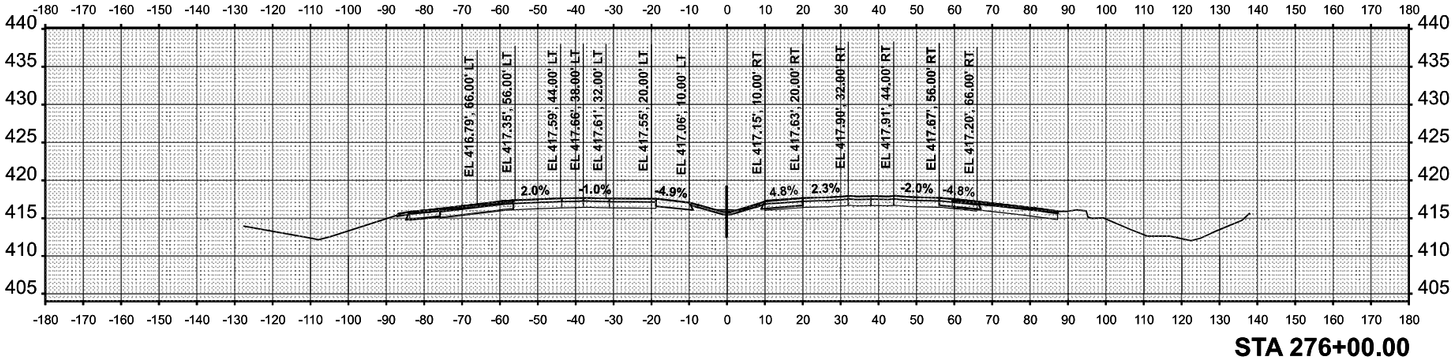


STA 276+00.00

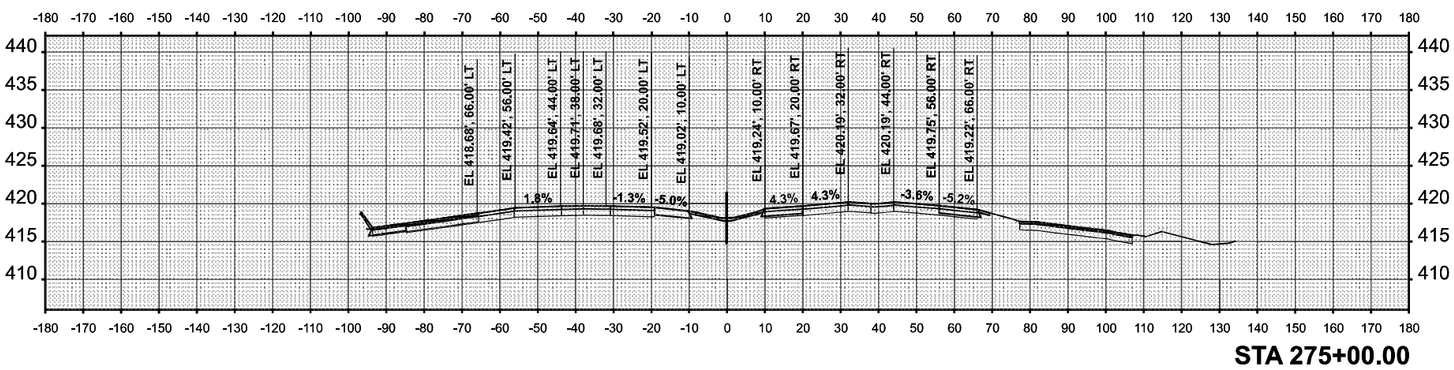


STA 275+00.00

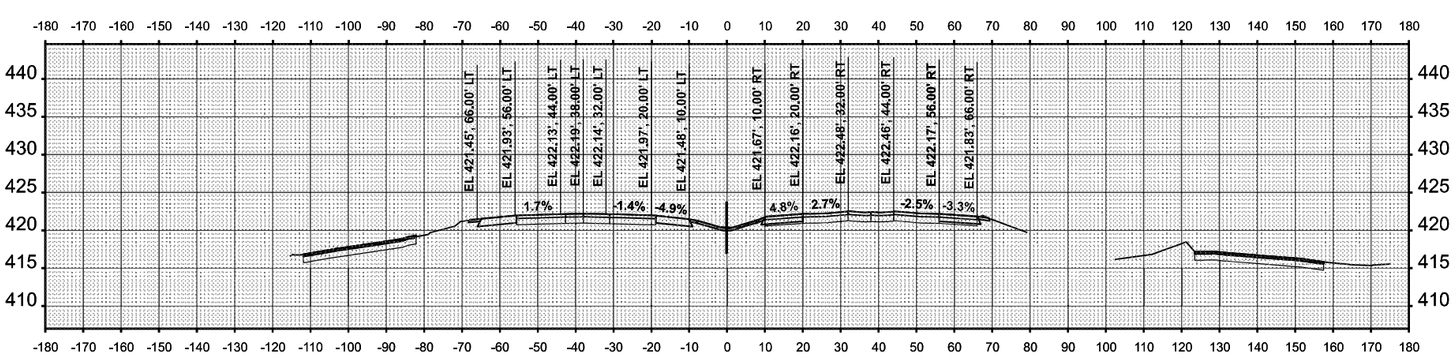

STA 274+00.00

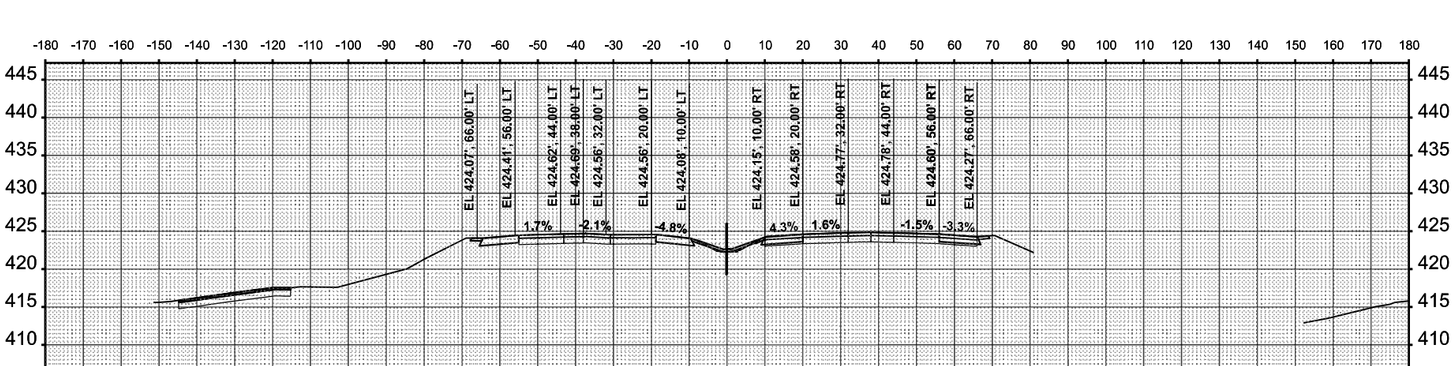

STA 273+00.00

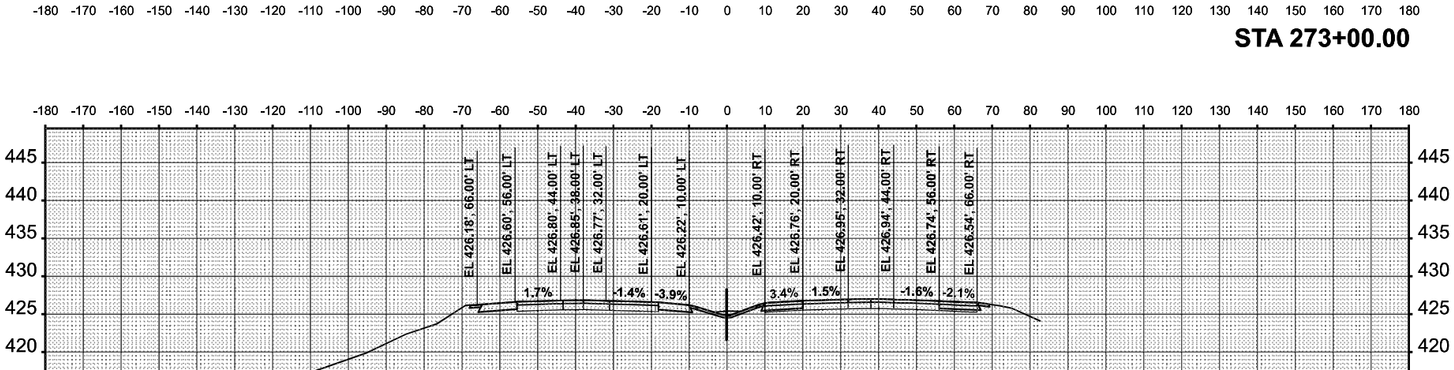

STA 272+00.00

DEPARTMENT OF TRANSPORTATION
STATE OF ILLINOIS

CROSS SECTION
I-55 / I-70

SCALE: 1"=20'
SHEET 29 OF 46 SHEETS
STA.
TO STA.

F.A.I. RTE.	SECTION	COUNTY	TOTAL SHEETS	SHEET NO.
70	Section(s)2-5,6)RS-2, 6)-4RS-2	MADISON,ST. CLAIR	678	615
ILLINOIS	FED. AID PROJECT	CONTRACT NO. 76E84		

ORIGINAL SURVEY		BY	DATE
NOTE BOOK	SURVEYED		
	PLOTTED		
NO.	TEMPLATE		
	AREAS		
	AREAS CHECKED		

FINAL SURVEY		BY	DATE
NOTE BOOK	SURVEYED		
	PLOTTED		
NO.	TEMPLATE		
	AREAS		
	AREAS CHECKED		

MODEL: $MODELNAME$
FILE NAME: D876E84-I5570-shl-XS-37.dgn

Jacobs
Suite 1700
Chicago, IL 60661
(312) 730-3000

USER NAME = jacobsgw18ca035
PLOT SCALE = 0.166666667 ' / in.
PLOT DATE = 10/2/2025


	DESIGNED	DRAWN	CHECKED	DATE
	-	-	-	-
	MS	MS	MS	2025/10/03
REVISED	-	-	-	-
REVISED	-	-	-	-
REVISED	-	-	-	-

STATE OF ILLINOIS
DEPARTMENT OF TRANSPORTATION


CROSS SECTION
I-55 / I-70

SCALE: 1"=20'
SHEET 30 OF 46 SHEETS
STA.
TO STA.


F.A.I. RTE.	SECTION	COUNTY	TOTAL SHEETS	SHEET NO.
70	Section(s)2-5,6)RS-2, 6b4ERS-2	MADISON,ST. CLAIR	678	616
ILLINOIS	FED. AID PROJECT	CONTRACT NO. 76E84		

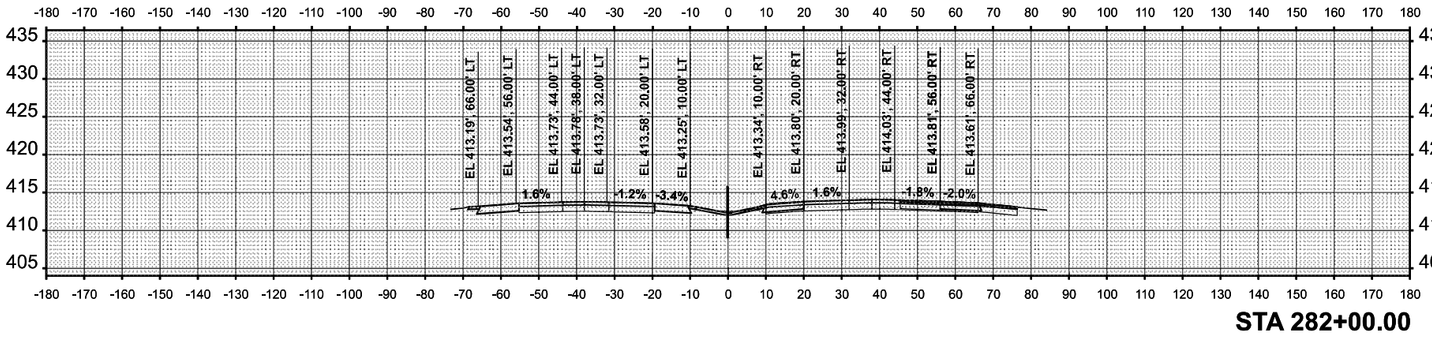


STA 282+00.00

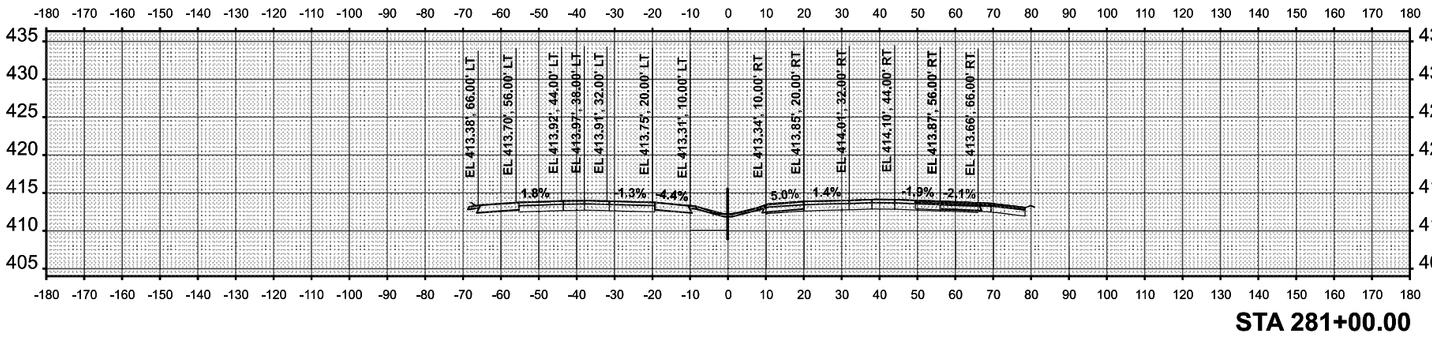


STA 281+00.00

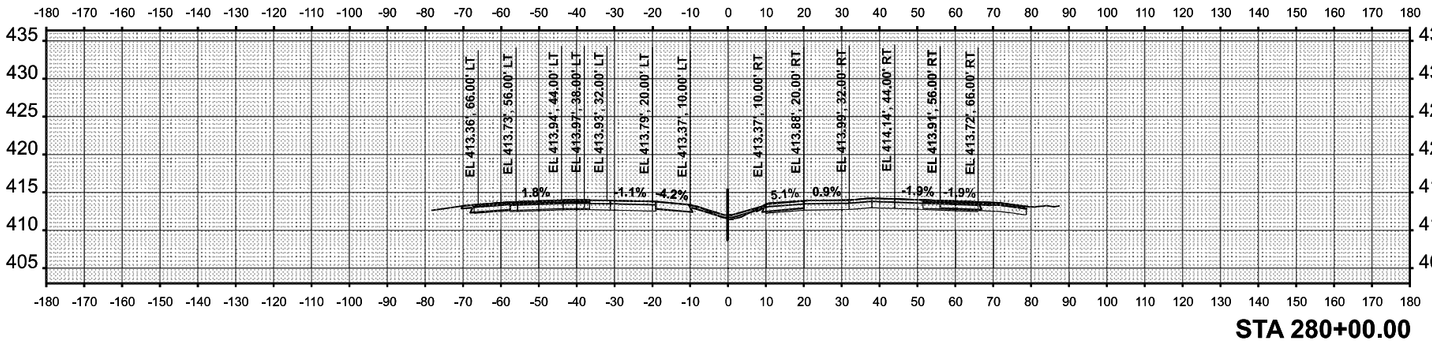


STA 280+00.00

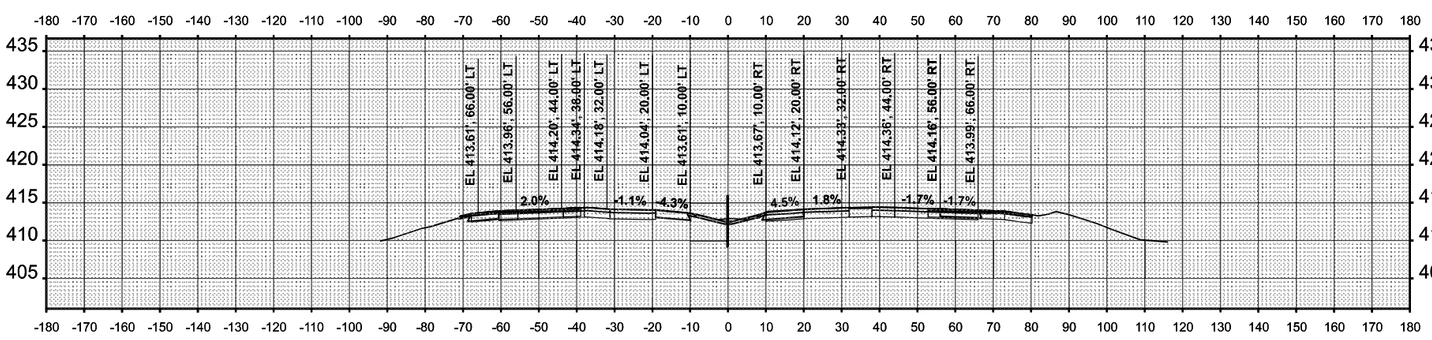

STA 279+00.00

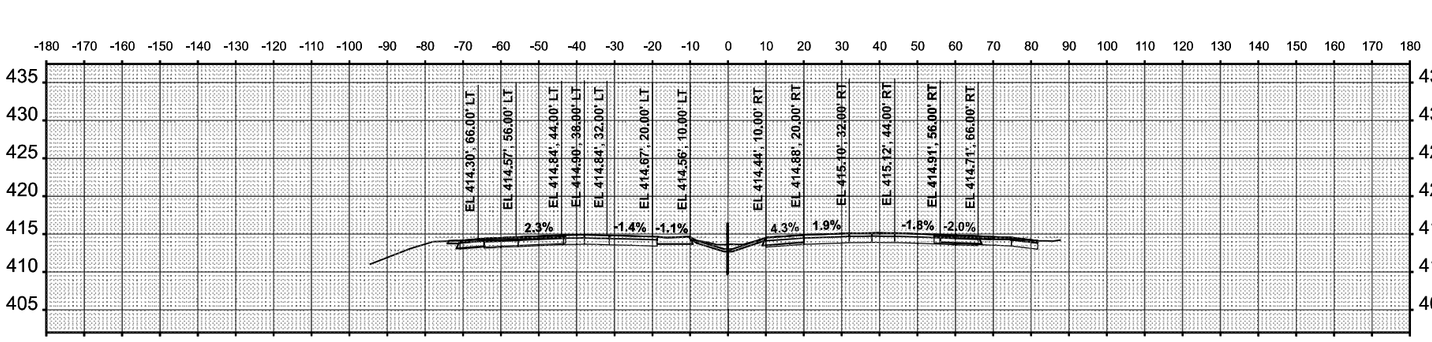

STA 278+00.00

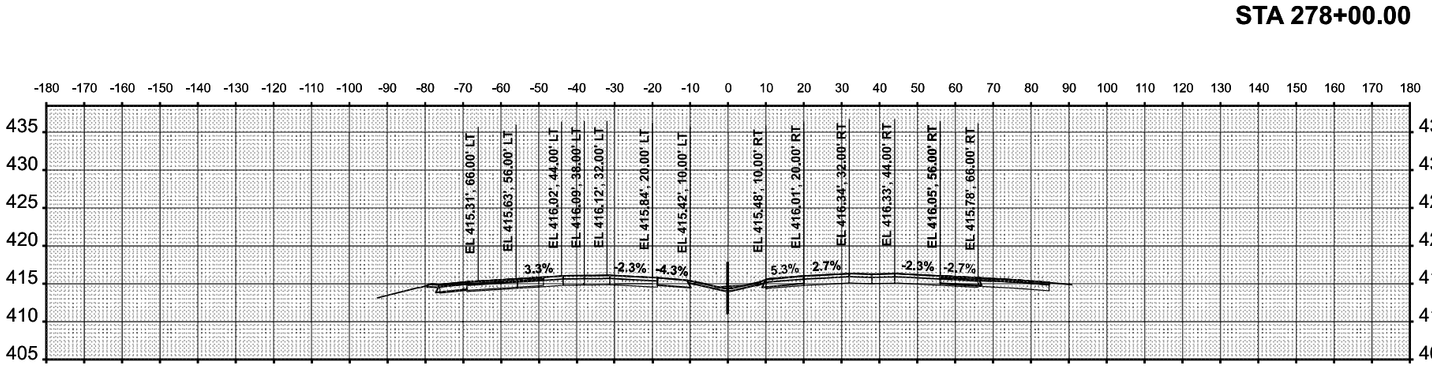

STA 277+00.00

ORIGINAL SURVEY		BY	DATE
	SURVEYED		
NOTE BOOK	PLOTTED		
	TEMPLATE		
NO.	AREAS		
	AREAS CHECKED		

FINAL SURVEY		BY	DATE
	SURVEYED		
NOTE BOOK	PLOTTED		
	TEMPLATE		
NO.	AREAS		
	AREAS CHECKED		

MODEL: $MODELNAME$
FILE NAME: D876E84-I5570-shl-XS-38.dgn

Jacobs
Suite 1600
Chicago, IL 60661
(312) 735-3000

USER NAME = jacobsgw18ssl01S
PLOT SCALE = 0.1666663 ' / In.
PLOT DATE = 10/2/2025


	DESIGNED	DRAWN	CHECKED	DATE
	-	-	-	-
	MS	MS	MS	2025/10/03

REVISED	REVISED	REVISED
-	-	-


STATE OF ILLINOIS
DEPARTMENT OF TRANSPORTATION

CROSS SECTION
I-55 / I-70


SCALE: 1"=20'
SHEET 31 OF 46 SHEETS
STA.
TO STA.

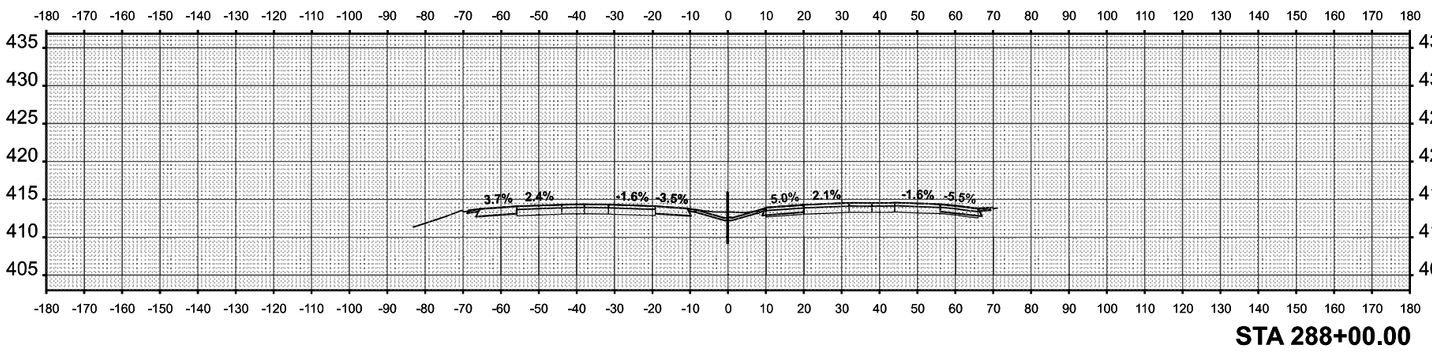


STA 288+00.00

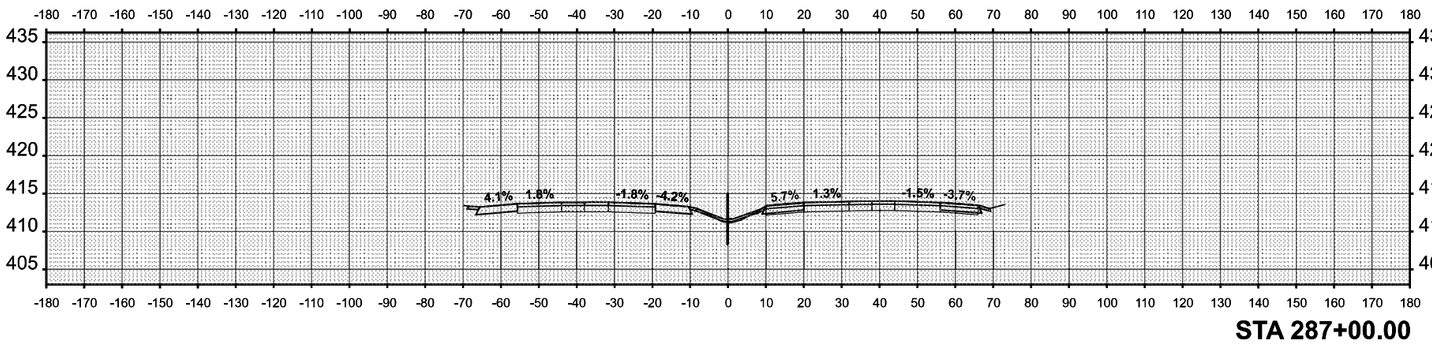


STA 287+00.00

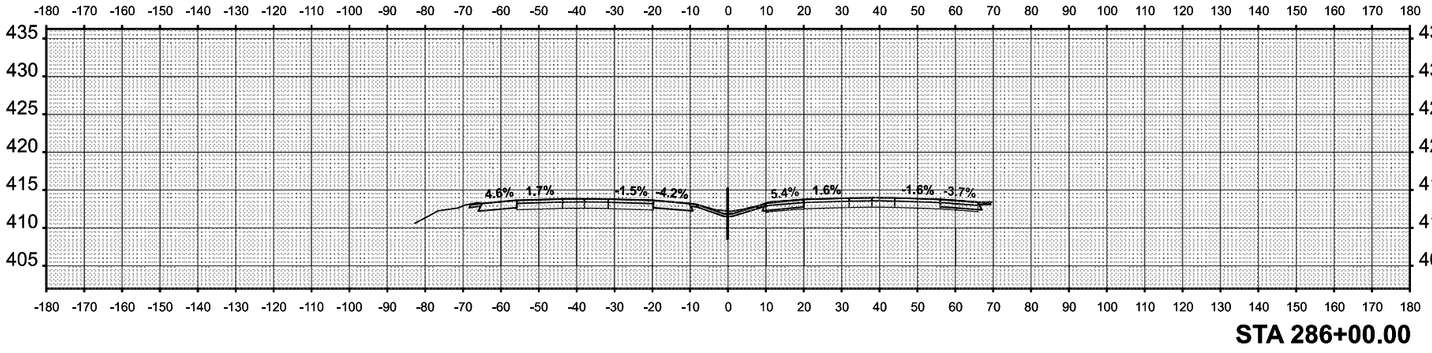


STA 286+00.00

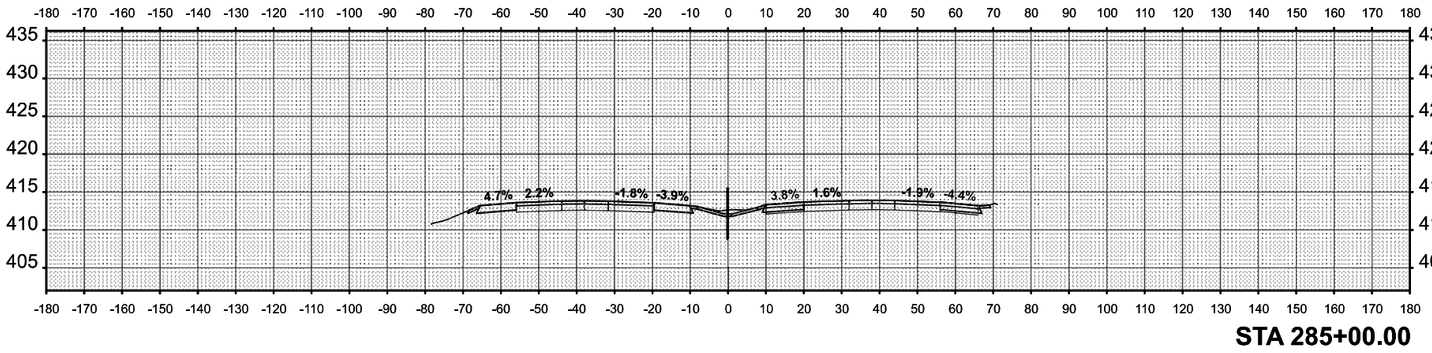

STA 285+00.00

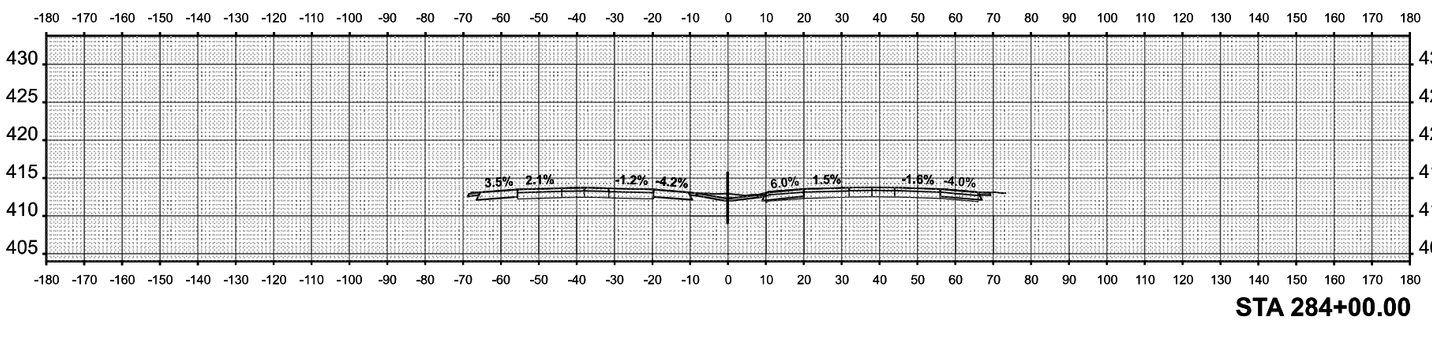

STA 284+00.00

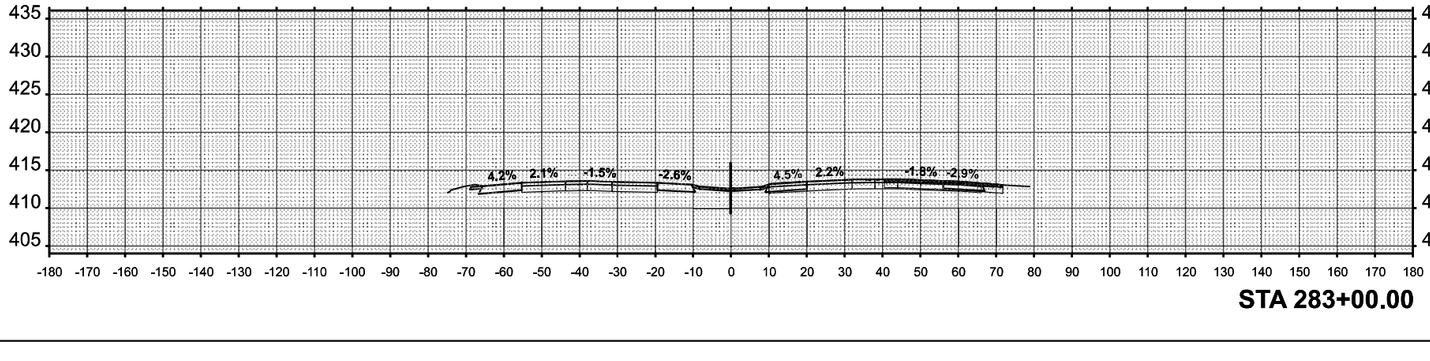

STA 283+00.00

F.A.I. RTE.	SECTION	COUNTY	TOTAL SHEETS	SHEET NO.
70	Section(s)2-5,6)RS-2, 6b-6RS-2	MADISON,ST. CLAIR	678	617
ILLINOIS	FED. AID PROJECT	CONTRACT NO. 76E84		

ORIGINAL SURVEY		BY	DATE
NOTE BOOK	SURVEYED		
	PLOTTED		
NO.	TEMPLATE		
	AREAS		
	AREAS CHECKED		

FINAL SURVEY		BY	DATE
NOTE BOOK	SURVEYED		
	PLOTTED		
NO.	TEMPLATE		
	AREAS		
	AREAS CHECKED		

MODEL: $MODELNAME$
FILE NAME: D876E84-I5570-shl-XS-39.dgn

Jacobs
Suite 1100
Chicago, IL 60661
(312) 731-3900

USER NAME = jacobsgw18scl4$
PLOT SCALE = 0.1666663 ' / in.
PLOT DATE = 10/2/2025


DESIGNED - MS
DRAWN - MS
CHECKED - MS
DATE - 2025/10/03

REVISED -
REVISED -
REVISED -
REVISED -


STATE OF ILLINOIS
DEPARTMENT OF TRANSPORTATION

CROSS SECTION
I-55 / I-70


SCALE: 1"=20'
SHEET 32 OF 46 SHEETS
STA.
TO STA.

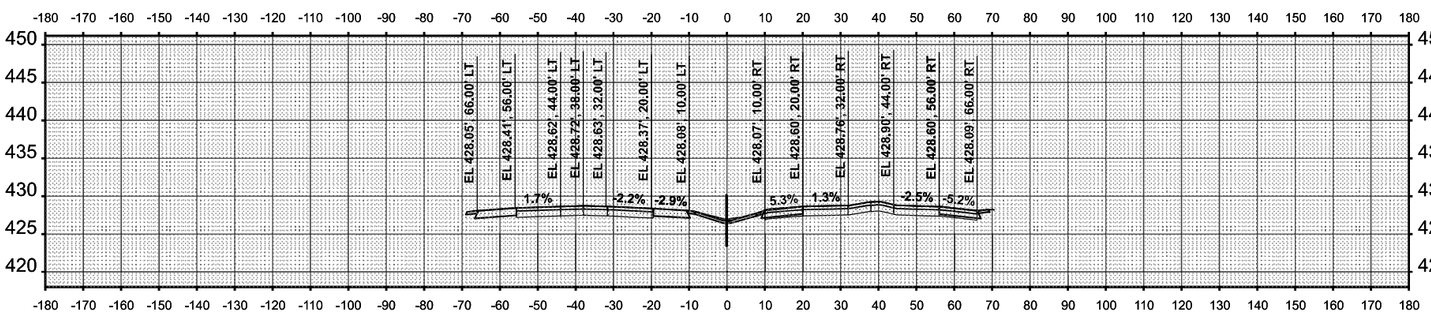


STA 294+00.00

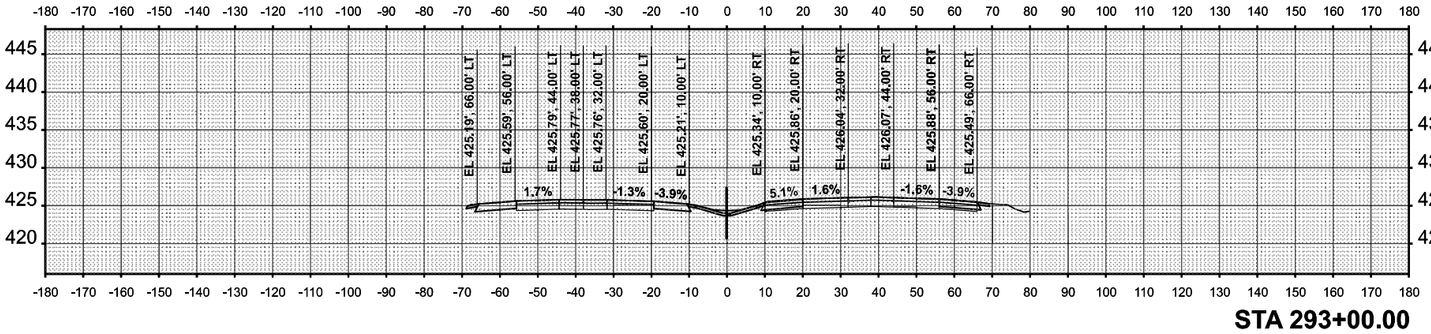


STA 293+00.00

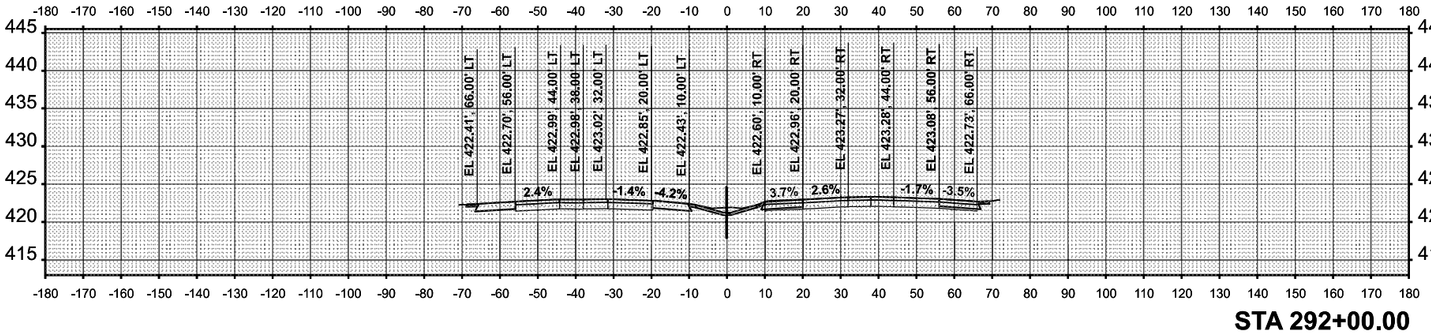


STA 292+00.00

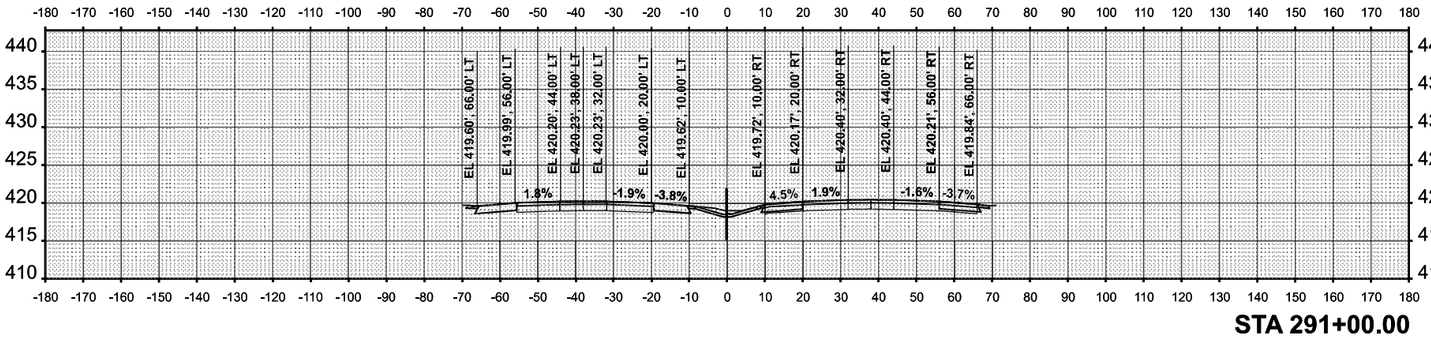

STA 291+00.00

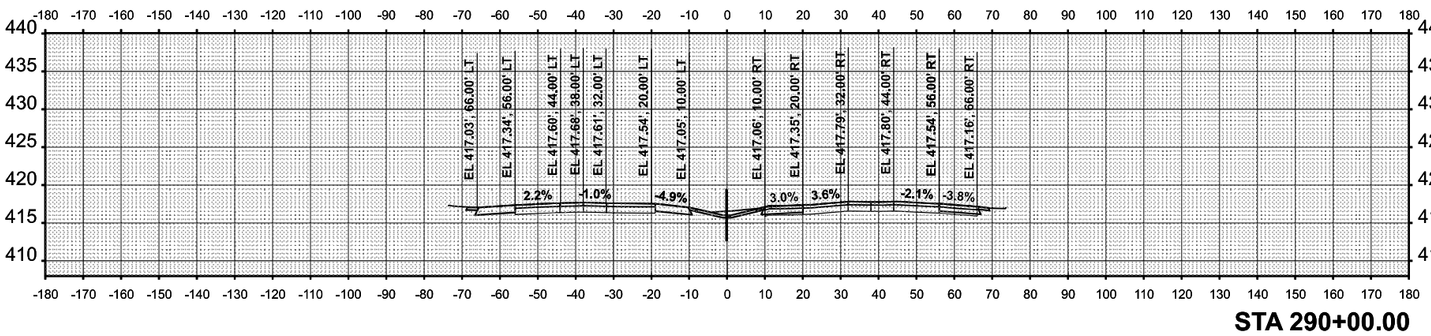


STA 290+00.00

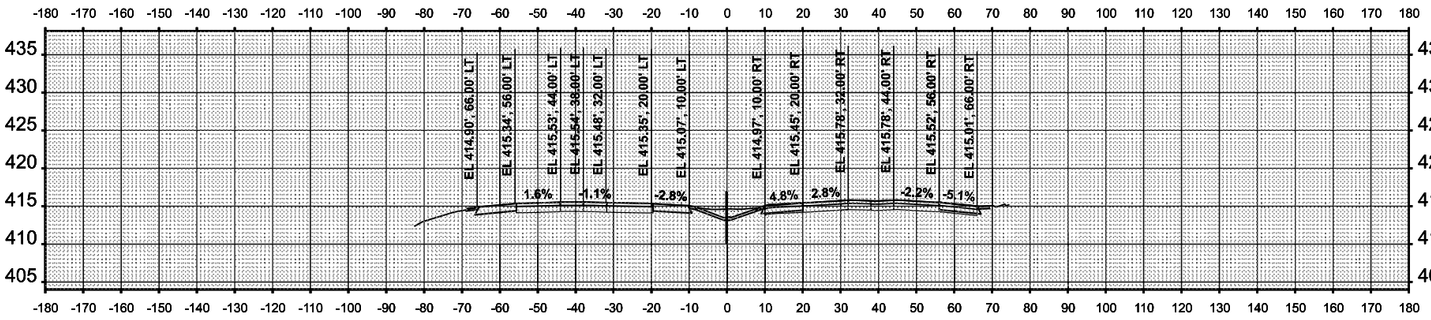

STA 289+00.00

F.A.I. RTE.	SECTION	COUNTY	TOTAL SHEETS	SHEET NO.
70	Section(s)2-5,6(RS-2, 6)-4RS-2	MADISON,ST.CLAIR	678	618
ILLINOIS	FED. AID PROJECT	CONTRACT NO. 76E84		

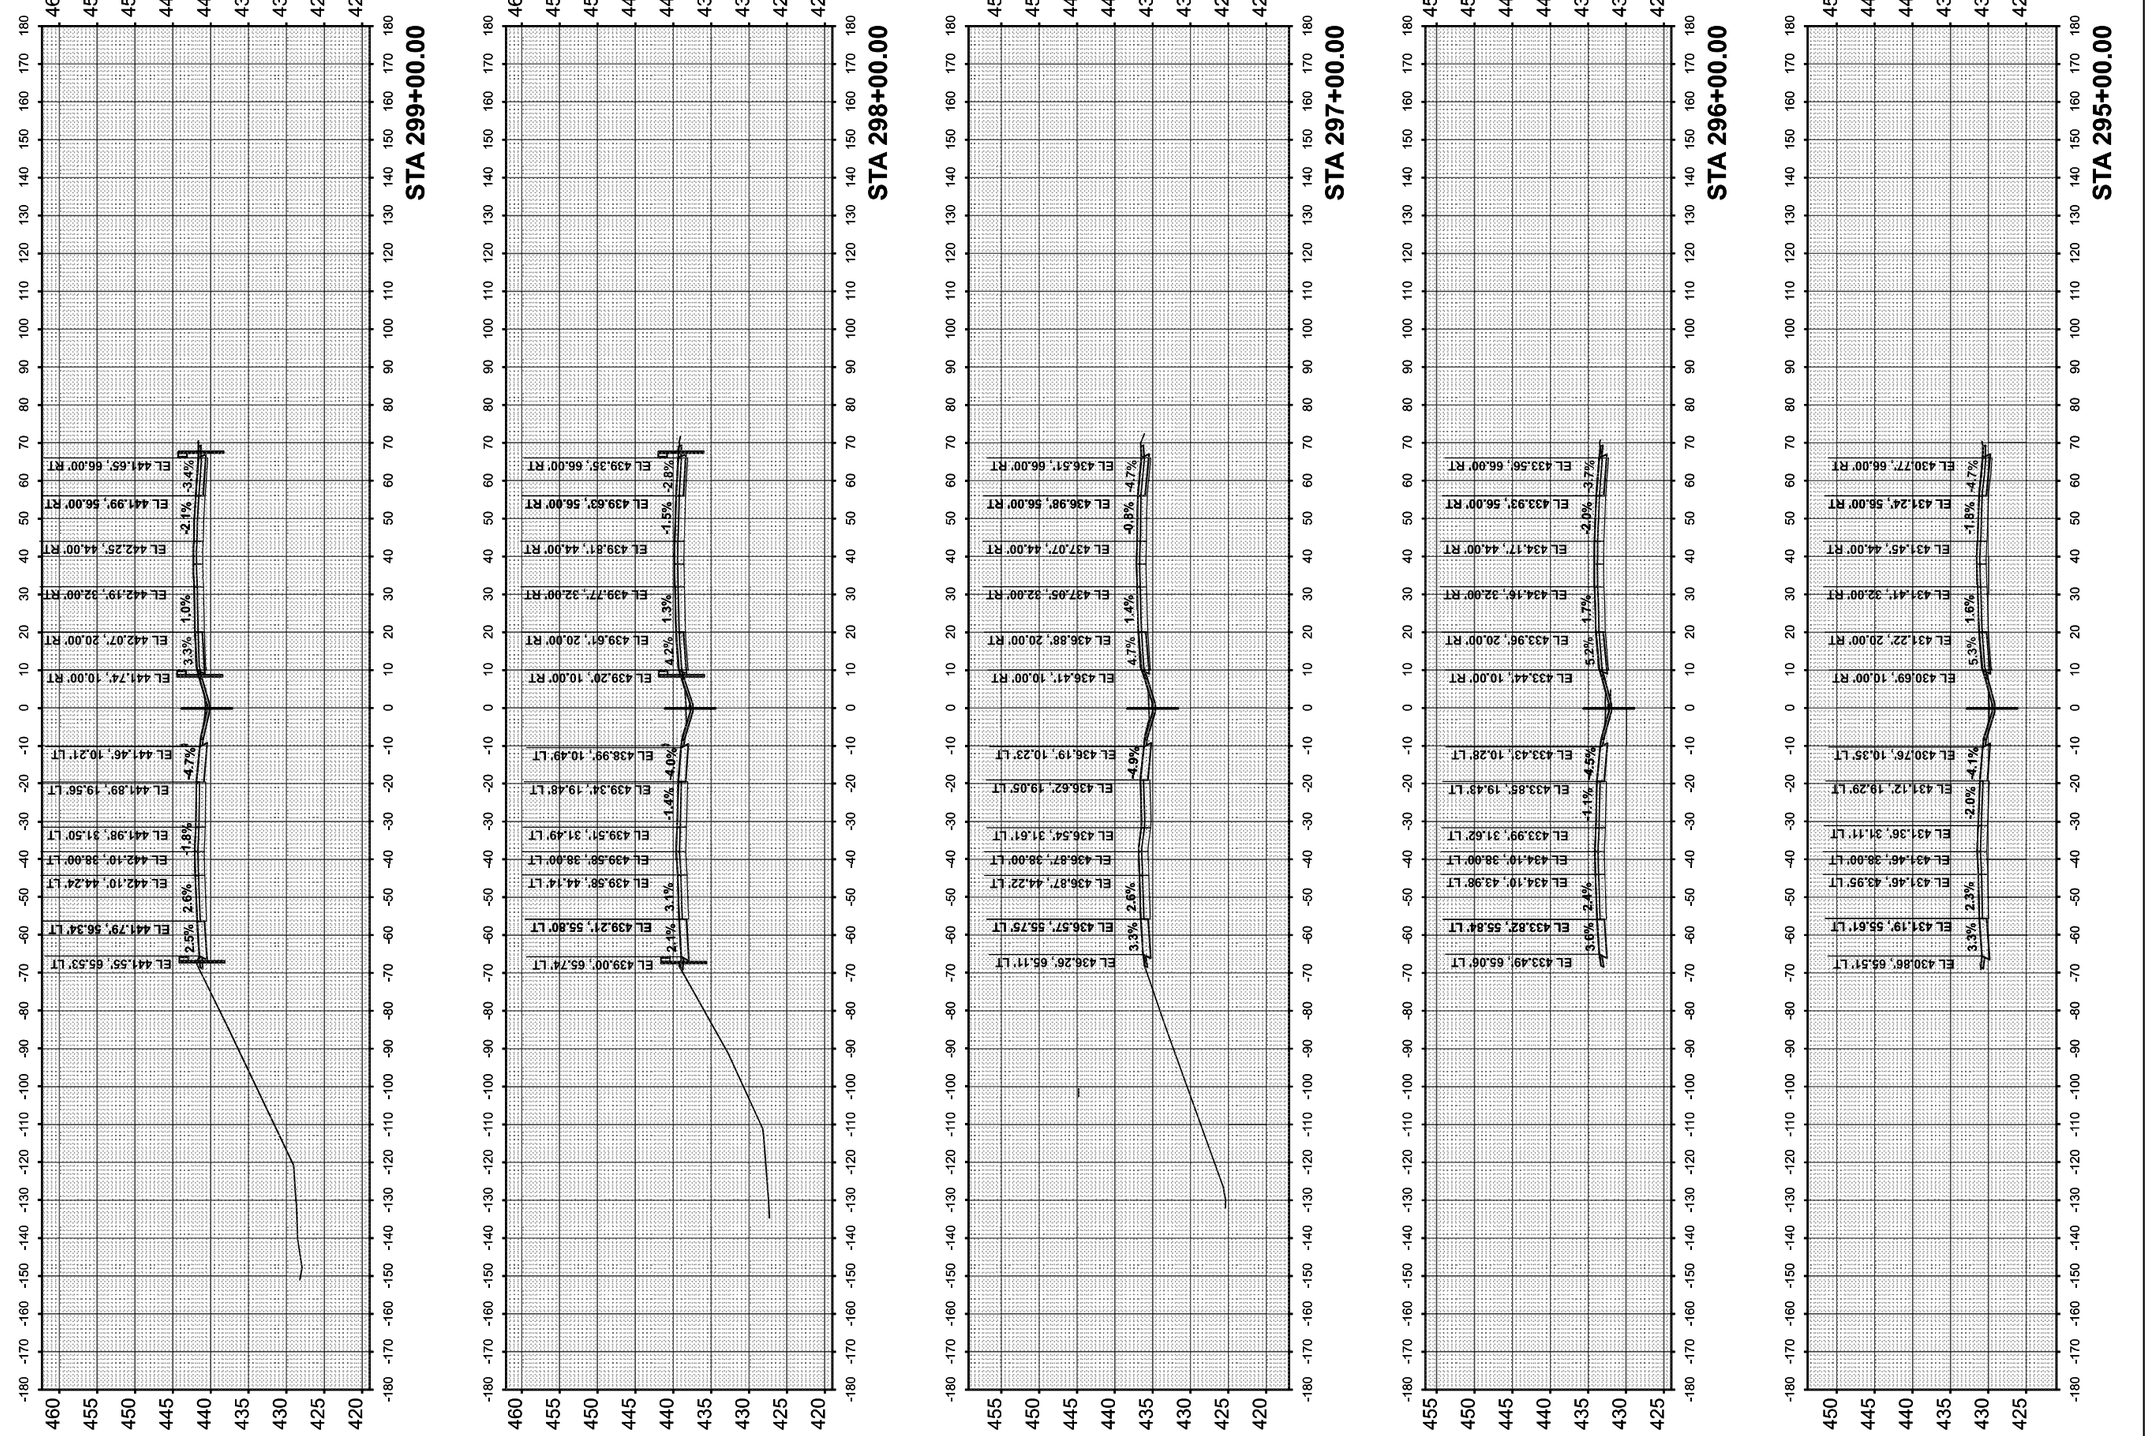

FINAL SURVEY		BY	DATE
NOTE BOOK	SURVEYED		
NO.	PLOTTED		
	TEMPLATE		
	AREAS		
	AREAS CHECKED		

ORIGINAL SURVEY		BY	DATE
NOTE BOOK	SURVEYED		
NO.	PLOTTED		
	TEMPLATE		
	AREAS		
	AREAS CHECKED		

MODEL: $MODELNAME$
FILE NAME: D876E84-I557\0-sht-XS-40.dgn

Jacobs
525 West Monroe
Suite 1600
Chicago, IL 60661
(312) 251-3000

USER NAME = jacobspw18ics04$	DESIGNED - MS	REVISED -
	DRAWN - MS	REVISED -
PLOT SCALE = 0.16666633 ' / in.	CHECKED - MS	REVISED -
PLOT DATE = 10/2/2025	DATE - 2025/10/03	REVISED -

STATE OF ILLINOIS
DEPARTMENT OF TRANSPORTATION

CROSS SECTION
I–55 / I–70

SCALE: 1"=20' | SHEET 33 OF 46 SHEETS | STA. | TO STA.

F.A.I. RTE.	SECTION	COUNTY	TOTAL SHEETS	SHEET NO.
70	Section82-(5,6)RS-2, 60-6RS-2	MADISON & ST. CLAIR	678	619
		CONTRACT NO. 76E84		
	ILLINOIS FED. AID PROJECT			

ORIGINAL SURVEY		BY	DATE
NOTE BOOK	SURVEYED		
	PLOTTED		
NO.	TEMPLATE		
	AREAS		
	AREAS CHECKED		

FINAL SURVEY		BY	DATE
NOTE BOOK	SURVEYED		
	PLOTTED		
NO.	TEMPLATE		
	AREAS		
	AREAS CHECKED		

MODEL: $MODELNAME$
FILE NAME: D876E84-I5570-shI-XS-41.dgn

Jacobs
Suite 1900
Chicago, IL 60661
(312)750-1600

USER NAME = jacobsgw18sdiaS	DESIGNED	-	MS
PLOT SCALE = 0.1666663 ' / In.	DRAWN	-	MS
PLOT DATE = 10/2/2025	CHECKED	-	MS
	DATE	-	2025/10/03
	REVISED	-	
	REVISED	-	
	REVISED	-	

BRIDGE OMISSION
SEE SN 060-0208 AND SN 060-0209


STA 304+00.00

BRIDGE OMISSION
SEE SN 060-0208 AND SN 060-0209


STA 303+00.00

BRIDGE OMISSION
SEE SN 060-0208 AND SN 060-0209

STA 302+00.00

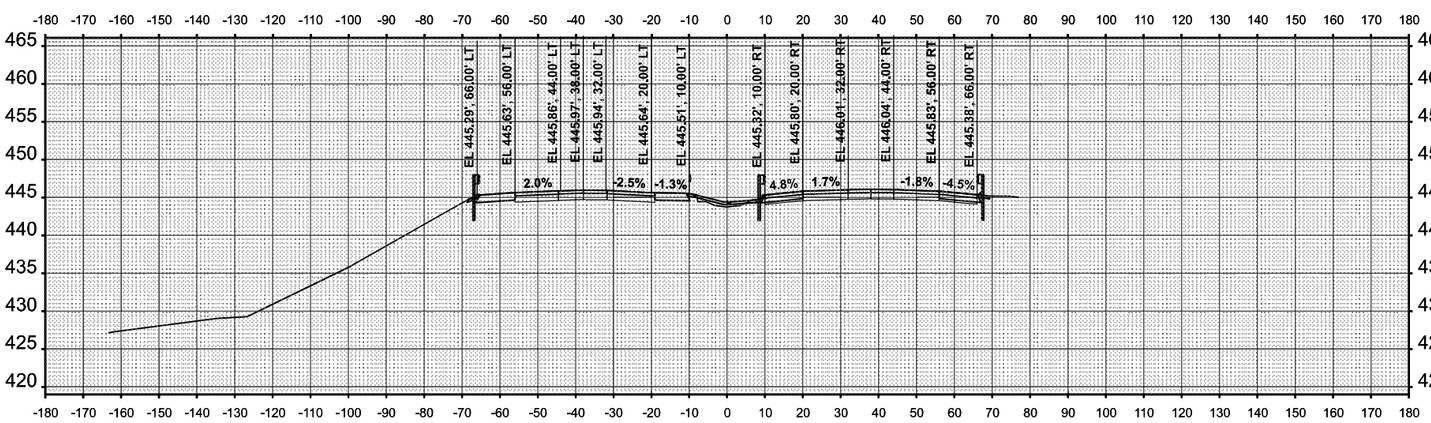

STA 301+00.00

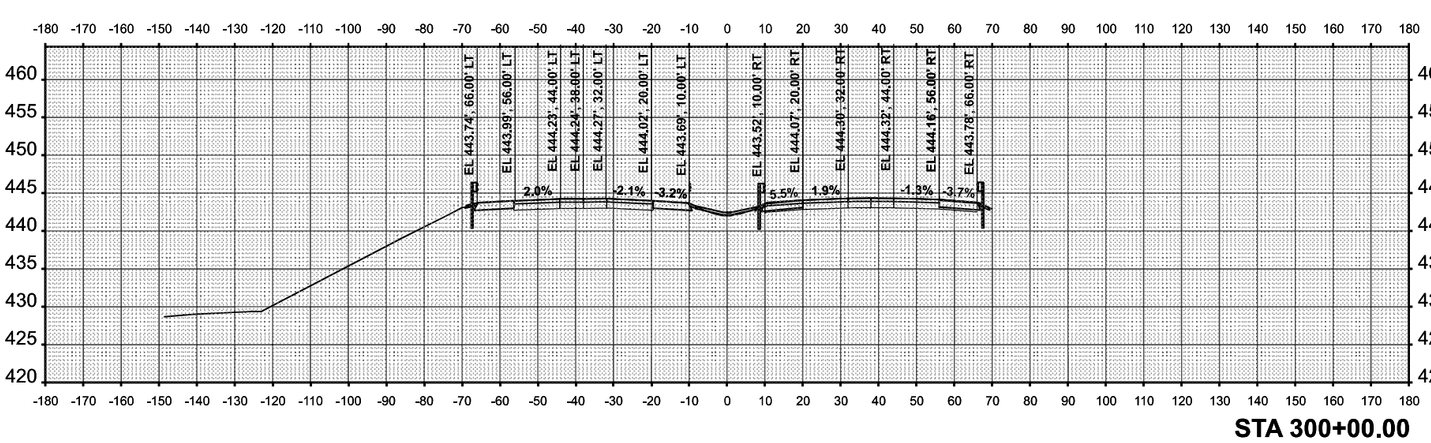

STA 300+00.00

STATE OF ILLINOIS
DEPARTMENT OF TRANSPORTATION

CROSS SECTION
I-55 / I-70

SCALE: 1"=20'
SHEET 34 OF 46 SHEETS
STA.
TO STA.

F.A.I. RTE.	SECTION	COUNTY	TOTAL SHEETS	SHEET NO.
70	Section(s)2-5,6)RS-2, 60-4RS-2	MADISON,ST.CLAIR	678	620
ILLINOIS	FED.AID PROJECT	CONTRACT NO. 76E84		

ORIGINAL SURVEY		BY	DATE
	SURVEYED		
NOTE BOOK	PLOTTED		
	TEMPLATE		
NO.	AREAS		
	AREAS CHECKED		

FINAL SURVEY		BY	DATE
	SURVEYED		
NOTE BOOK	PLOTTED		
	TEMPLATE		
NO.	AREAS		
	AREAS CHECKED		


MODEL: $MODELNAME$
FILE NAME: D876E84-I5570-shI-XS-42.dgn

Jacobs
Suite 1900
Chicago, IL 60661
(312) 735-3000


USER NAME = jacobsgwTaylorS
PLOT SCALE = 0.1666663 ' / In.
PLOT DATE = 10/2/2025

DESIGNED	-	MS
DRAWN	-	MS
CHECKED	-	MS
DATE	-	2025/10/03


REVISED	-	
REVISED	-	
REVISED	-	

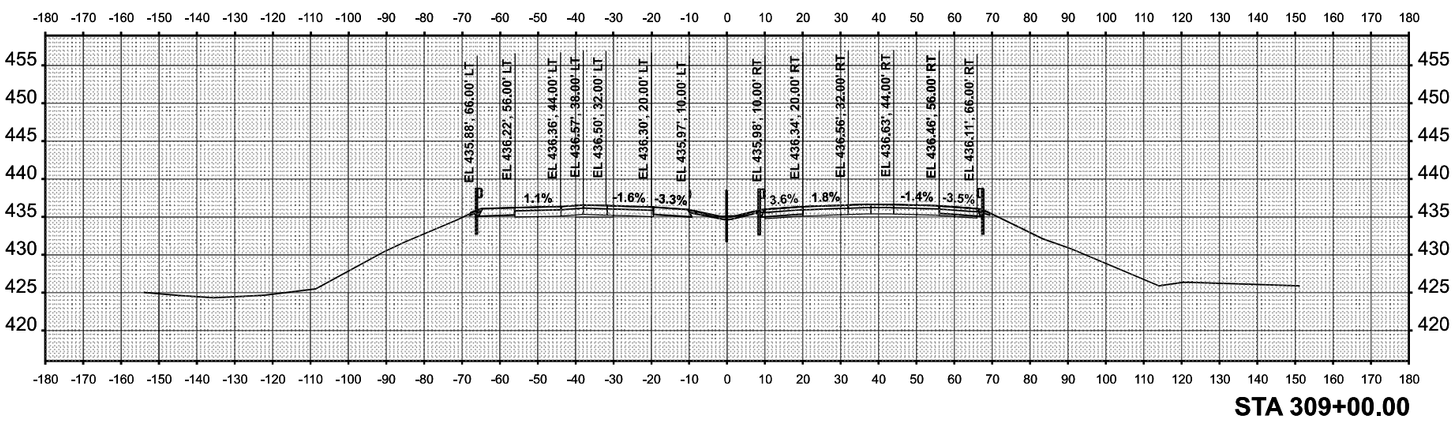


STA 309+00.00

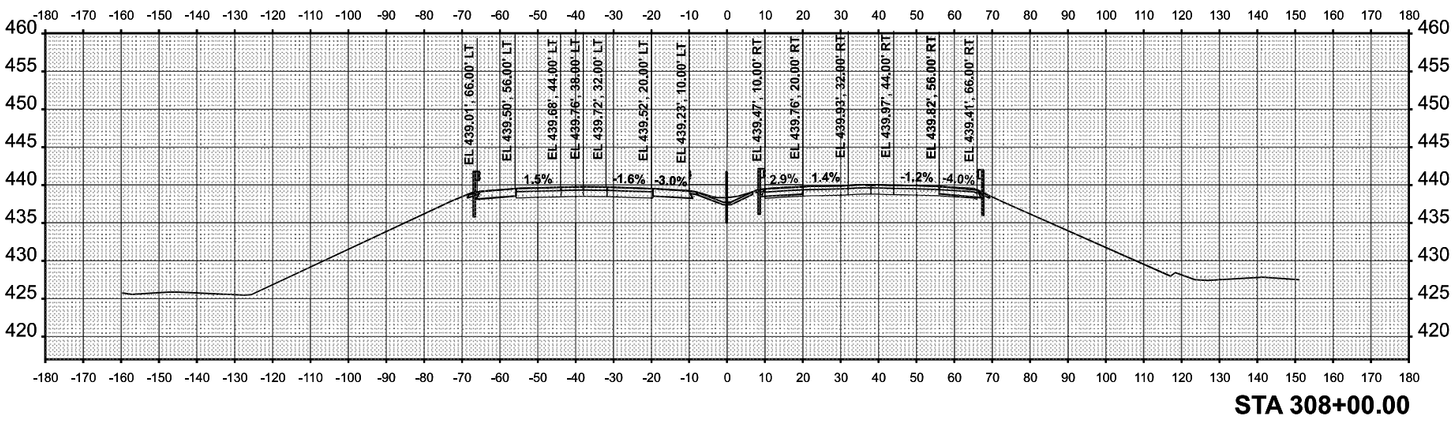

STA 308+00.00

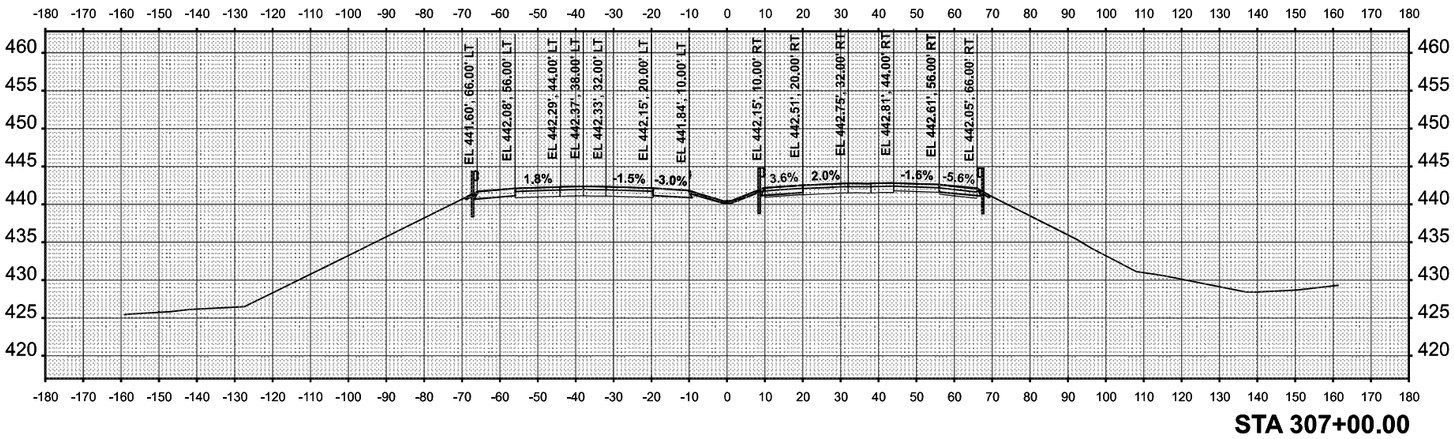

STA 307+00.00

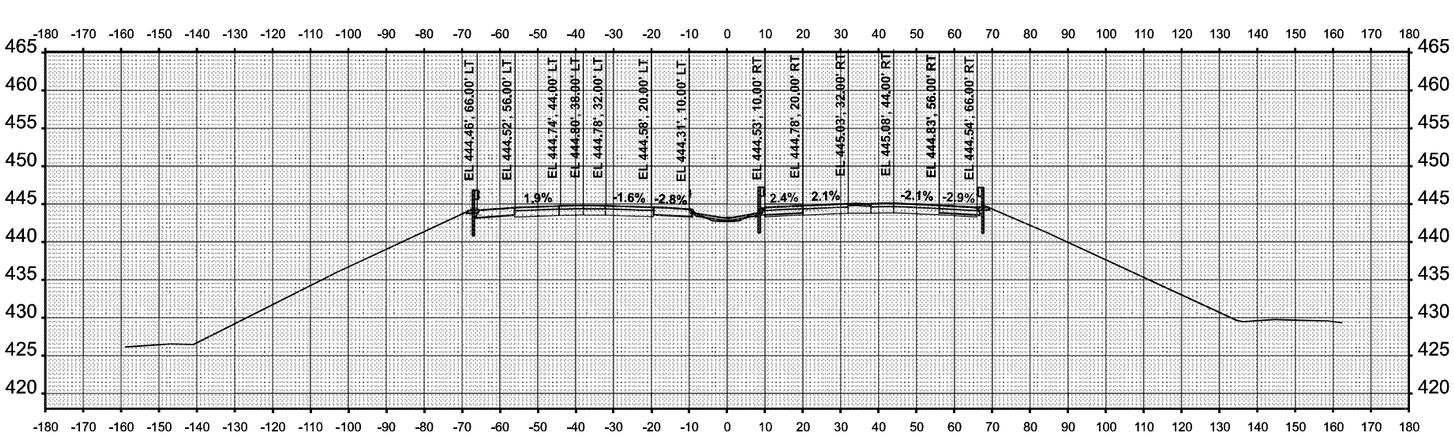

STA 306+00.00

BRIDGE OMISSION
SEE SN 060-0208 AND SN 060-0209


STA 305+00.00

STATE OF ILLINOIS
DEPARTMENT OF TRANSPORTATION

CROSS SECTION
I-55 / I-70

SCALE: 1"=20'
SHEET 35 OF 46 SHEETS
STA.
TO STA.

F.A.I. RTE.	SECTION	COUNTY	TOTAL SHEETS	SHEET NO.
70	Section(s)2-5,6)RS-2, 6)-4RS-2	MADISON,ST.CLAIR	678	621
		CONTRACT NO. 76E84		
		FED. AID PROJECT		
		ILLINOIS		

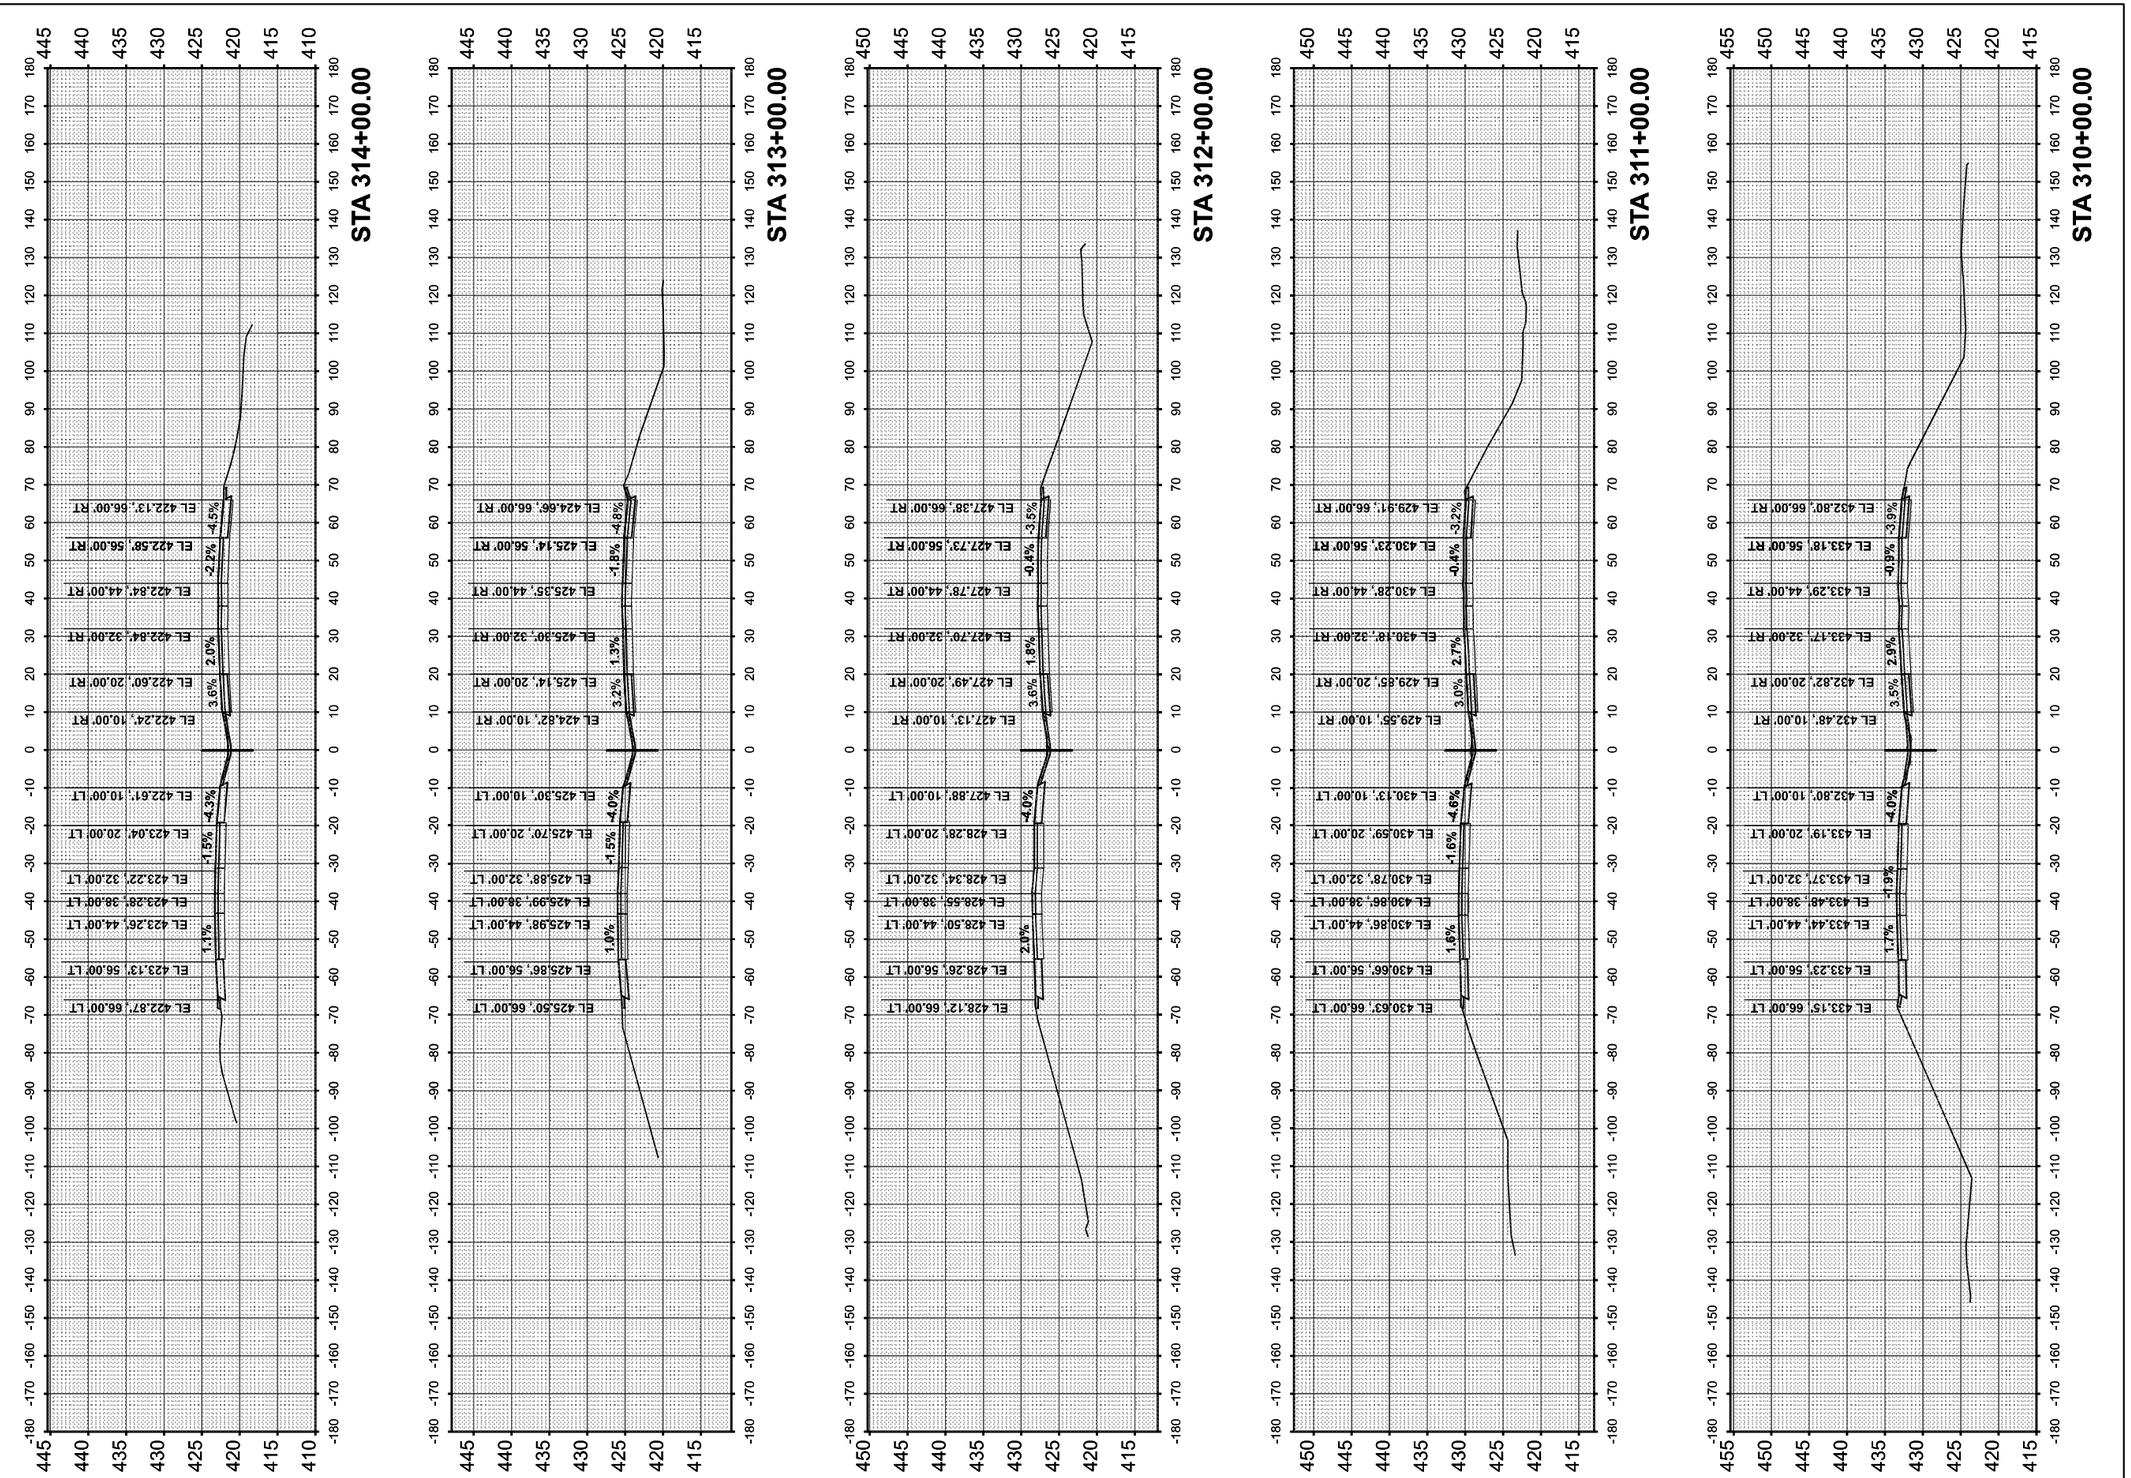

FINAL SURVEY		BY	DATE
	SURVEYED		
	PLOTTED		
NOTE BOOK	TEMPLATE		
	ANGLES		
NO.	AREAS CHECKED		

ORIGINAL SURVEY		BY	DATE
	SURVEYED		
	PLOTTED		
NOTE BOOK	TEMPLATE		
	ANGLES		
NO.	AREAS CHECKED		

MODEL: SMODELNAME$
FILE NAME: D876E84-I5570-sht-XS-43.dgn

Jacobs
525 West Monroe
Suite 1600
Chicago, IL 60661
(312) 251-3000

USER NAME = jacobspw18ics01$	DESIGNED - MS	REVISED -
	DRAWN - MS	REVISED -
PLOT SCALE = 0.16666633 ' / in.	CHECKED - MS	REVISED -
PLOT DATE = 10/2/2025	DATE - 2025/10/03	REVISED -

STATE OF ILLINOIS
DEPARTMENT OF TRANSPORTATION


CROSS SECTION
I–55 / I–70

SCALE: 1"=20' | SHEET 36 OF 46 SHEETS | STA. | TO STA.

F.A.I. RTE.	SECTION	COUNTY	TOTAL SHEETS	SHEET NO.
70	Section82-(5,6)RS-2, 60-6RS-2	MADISON & ST. CLAIR	678	622
		CONTRACT NO. 76E84		
	ILLINOIS	FED. AID PROJECT		

FINAL SURVEY		BY	DATE
	SURVEYED		
	PLOTTED		
NOTE BOOK	TEMPLATE		
	AREAS		
NO.	AREAS CHECKED		

ORIGINAL SURVEY		BY	DATE
	SURVEYED		
	PLOTTED		
NOTE BOOK	TEMPLATE		
	AREAS		
NO.	AREAS CHECKED		

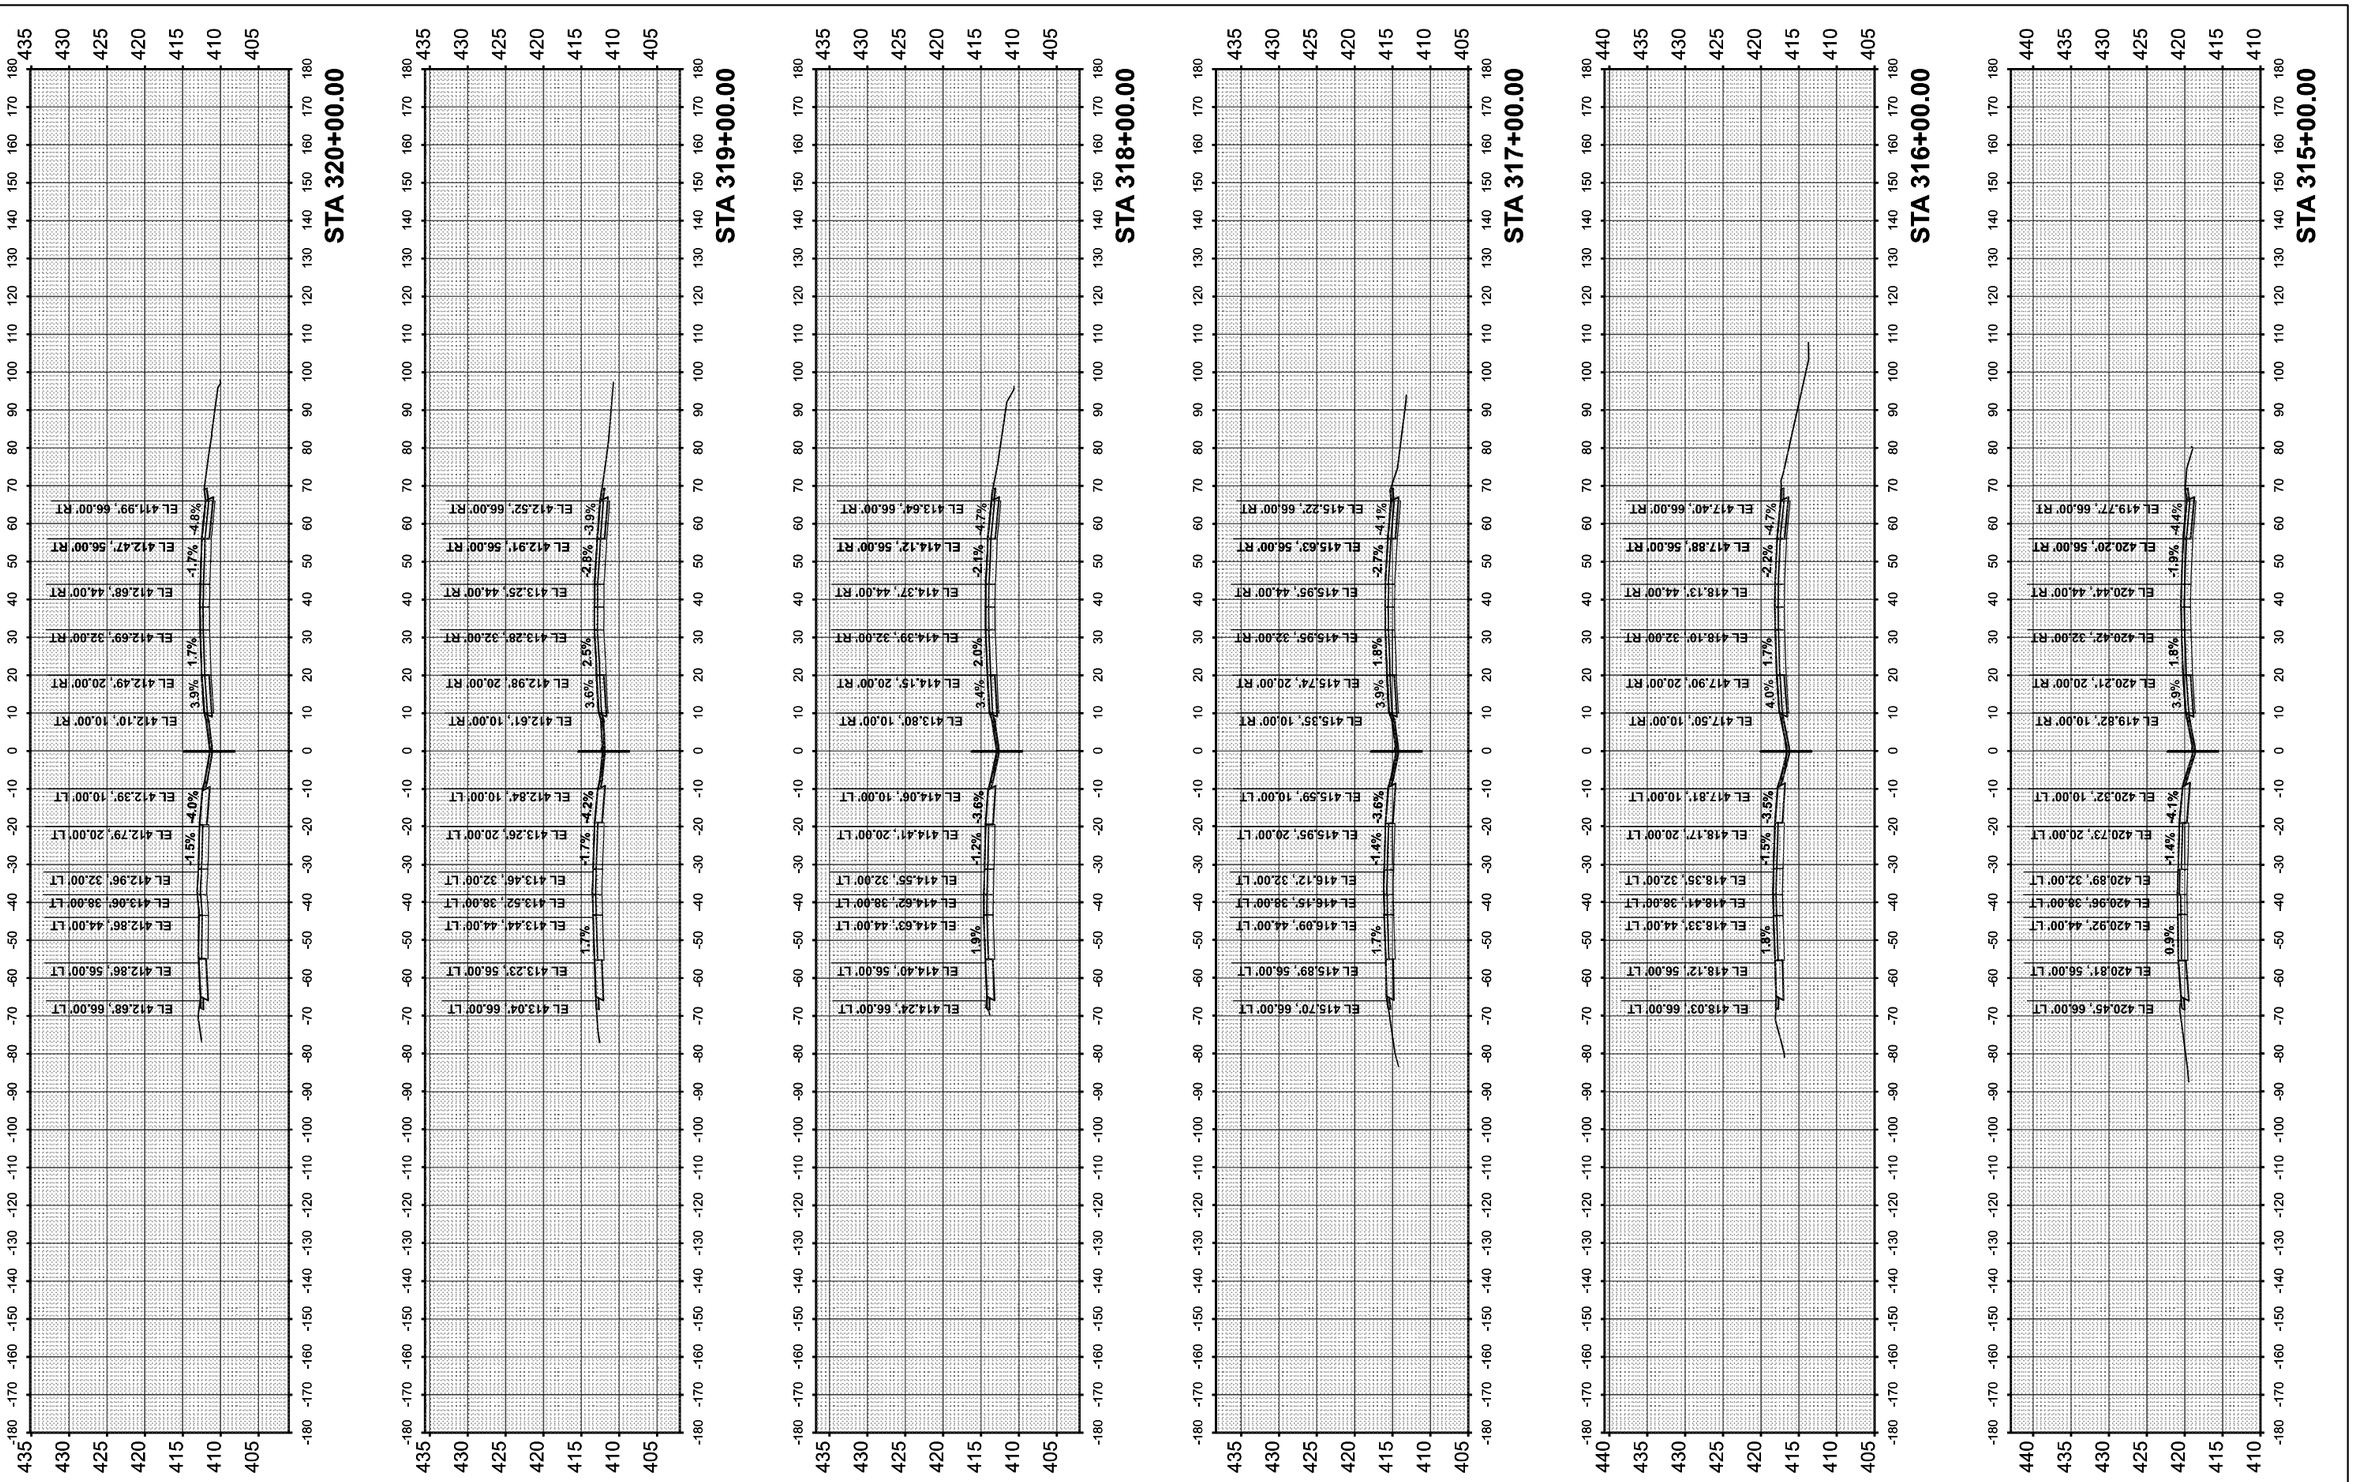

MODEL: $MODELNAME$
FILE NAME: D876E84-I557D-sht-XS-44.dgn

Jacobs
525 West Monroe
Suite 1600
Chicago, IL 60661
(312) 251-3000


USER NAME = jacobspw18ics01$	DESIGNED - MS	REVISED -	
	DRAWN - MS	REVISED -	
PLOT SCALE = 0.16666633 ' / in.	CHECKED - MS	REVISED -	
PLOT DATE = 10/2/2025	DATE - 2025/10/03	REVISED -	

STATE OF ILLINOIS
DEPARTMENT OF TRANSPORTATION

CROSS SECTION
I–55 / I–70

SCALE: 1"=20' | SHEET 37 OF 46 SHEETS | STA. | TO STA.

F.A.I. RTE.	SECTION	COUNTY	TOTAL SHEETS	SHEET NO.
70	Section82-(5,6)RS-2, 60-6RS-2	MADISON & ST. CLAIR	678	623
		CONTRACT NO. 76E84		
	ILLINOIS	FED. AID PROJECT		

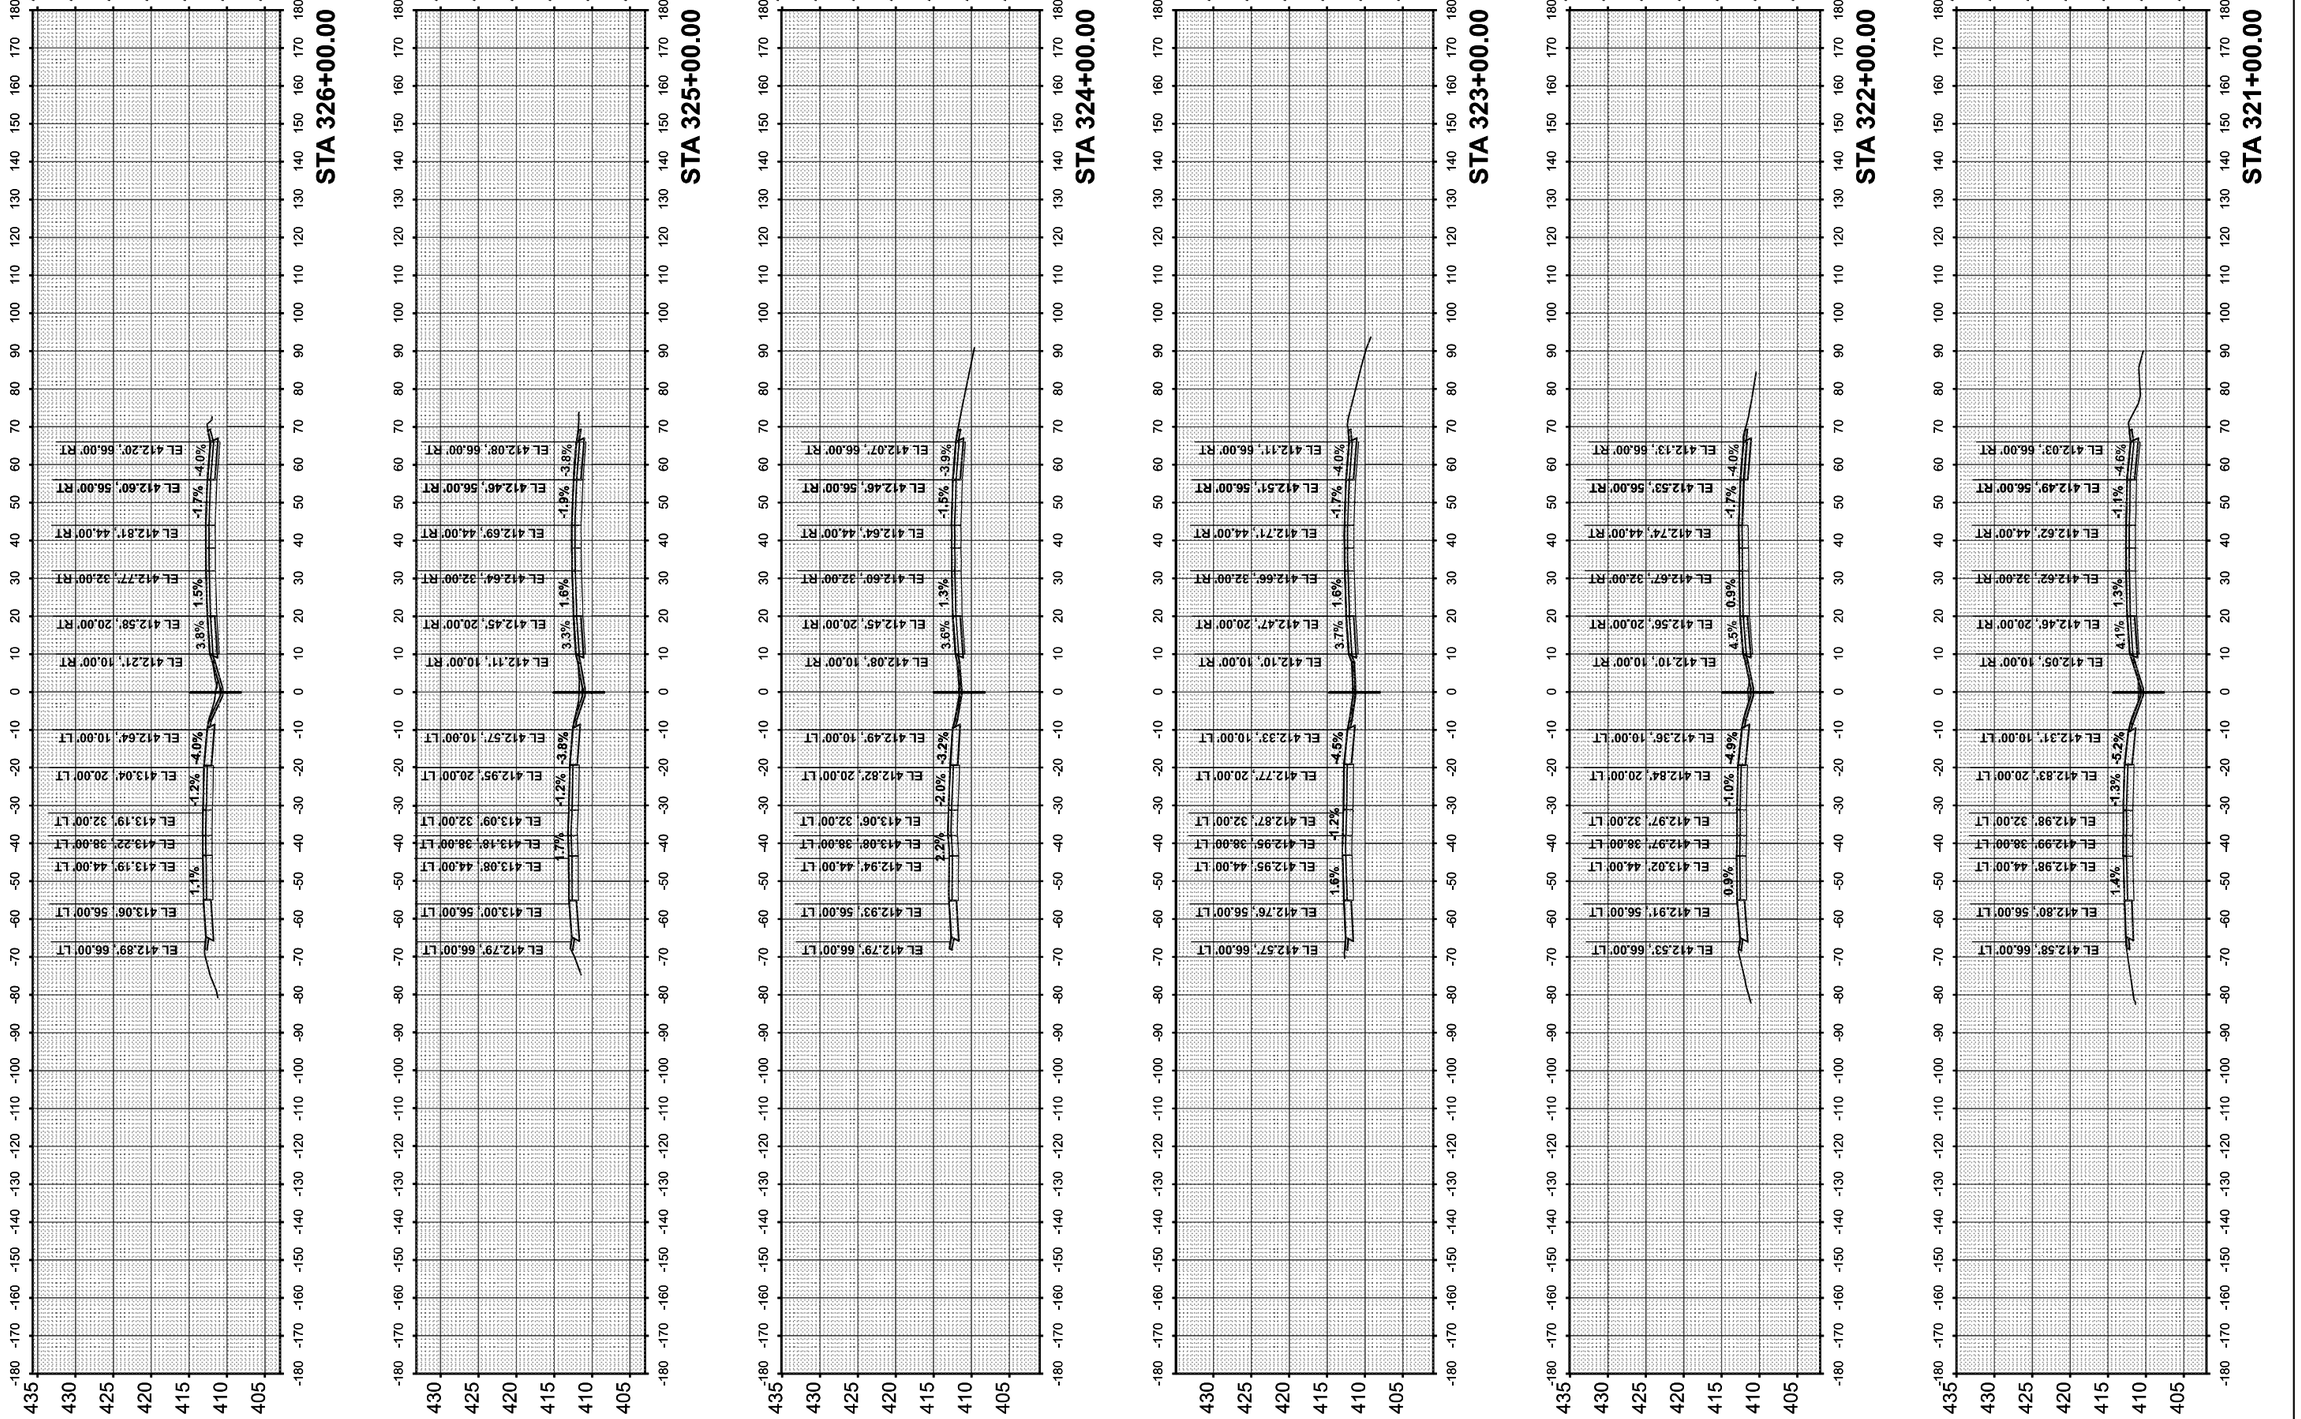

FINAL SURVEY | SURVEYED | BY | DATE
NOTE BOOK | PLOTTED
ABBR. | TEMPLATE
NO. | AREAS
AREAS CHECKED

ORIGINAL SURVEY | SURVEYED | BY | DATE
NOTE BOOK | PLOTTED
ABBR. | TEMPLATE
NO. | AREAS
AREAS CHECKED

MODEL: $MODELNAME$
FILE NAME: D876GE84-I55\7\c-sht-XS-45.dgn

Jacobs
525 West Monroe
Suite 1600
Chicago, IL 60661
(312) 251-3000

USER NAME = $acobspw18ics01$	DESIGNED - MS	REVISED -
	DRAWN - MS	REVISED -
PLOT SCALE = 0.16666633 ' / in.	CHECKED - MS	REVISED -
PLOT DATE = 10/2/2025	DATE - 2025/10/03	REVISED -

STATE OF ILLINOIS
DEPARTMENT OF TRANSPORTATION


CROSS SECTION
I–55 / I–70

SCALE: 1"=20' | SHEET 38 OF 46 SHEETS | STA. | TO STA.

F.A.I. RTE.	SECTION	COUNTY	TOTAL SHEETS	SHEET NO.
70	Section82-(5,6)RS-2, 60-6RS-2	MADISON & ST. CLAIR	678	624
		CONTRACT NO. 76E84		
		ILLINOIS	FED. AID PROJECT	

FINAL SURVEY	SURVEYED	BY	DATE
	PLOTTED		
NOTE BOOK	TEMPLATE		
	AREAS		
NO.	AREAS CHECKED		

ORIGINAL SURVEY	SURVEYED	BY	DATE
	PLOTTED		
NOTE BOOK	TEMPLATE		
	AREAS		
NO.	AREAS CHECKED		

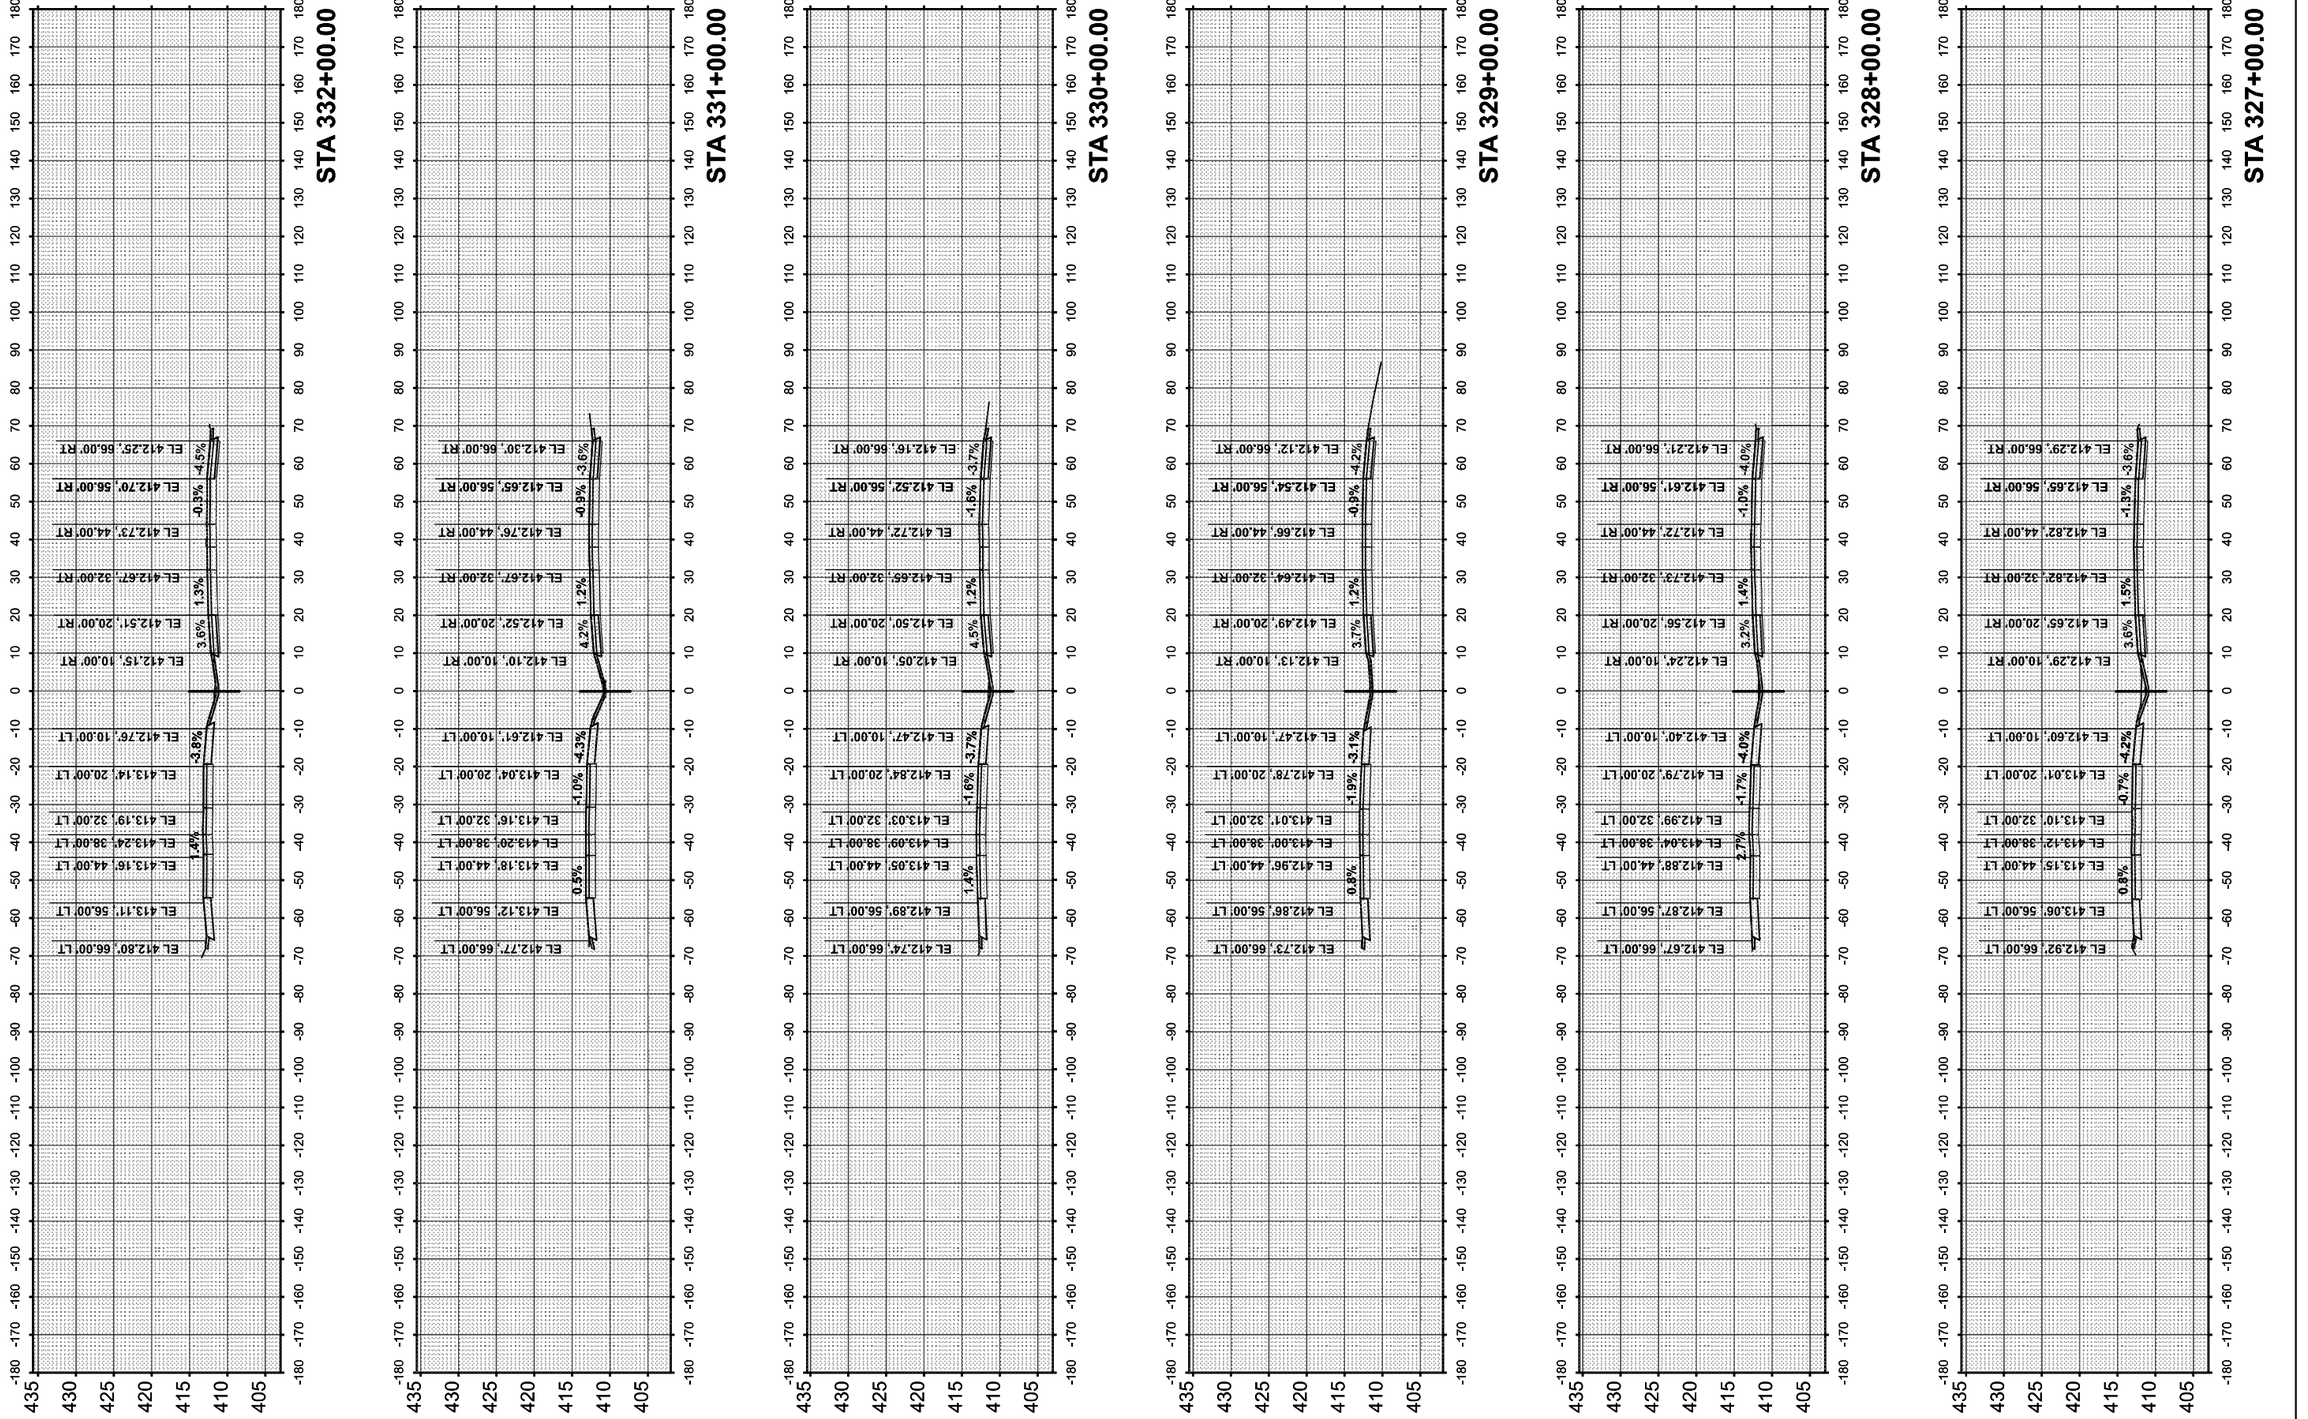

MODEL: $MODELNAME$
FILE NAME: D876E84-I557\0-sht-XS-46.dgn

Jacobs
525 West Monroe
Suite 1600
Chicago, IL 60661
(312) 251-3000

USER NAME = jacobspw18ics04$	DESIGNED - MS	REVISED -	
	DRAWN - MS	REVISED -	
PLOT SCALE = 0.16666633 ' / in.	CHECKED - MS	REVISED -	
PLOT DATE = 10/2/2025	DATE - 2025/10/03	REVISED -	

STATE OF ILLINOIS
DEPARTMENT OF TRANSPORTATION

CROSS SECTION
I-55 / I-70

SCALE: 1"=20' | SHEET 39 OF 46 SHEETS | STA. | TO STA.

F.A.I. RTE.	SECTION	COUNTY	TOTAL SHEETS	SHEET NO.
70	Section82-(5,6)RS-2, 60-6RS-2	MADISON & ST. CLAIR	678	625
		CONTRACT NO. 76E84		
	ILLINOIS	FED. AID PROJECT		

ORIGINAL SURVEY		BY	DATE
	SURVEYED		
	PLOTTED		
NOTE BOOK	TEMPLATE		
	AREAS		
NO.	AREAS CHECKED		


FINAL SURVEY		BY	DATE
	SURVEYED		
	PLOTTED		
NOTE BOOK	TEMPLATE		
	AREAS		
NO.	AREAS CHECKED		

MODEL: $MODELNAME$
FILE NAME: D876E84-I5570-shl-XS-47.dgn


Jacobs
Suite 1600
Chicago, IL 60661
(312)735-3000

USER NAME = jacobsgw1\$sa01\$
PLOT SCALE = 0.1666663 ' / In.
PLOT DATE = 10/2/2025


	DESIGNED	REVISED
-	-	-
DRAWN	MS	REVISED
-	-	-
CHECKED	MS	REVISED
-	-	-
DATE		
-	2025/10/03	

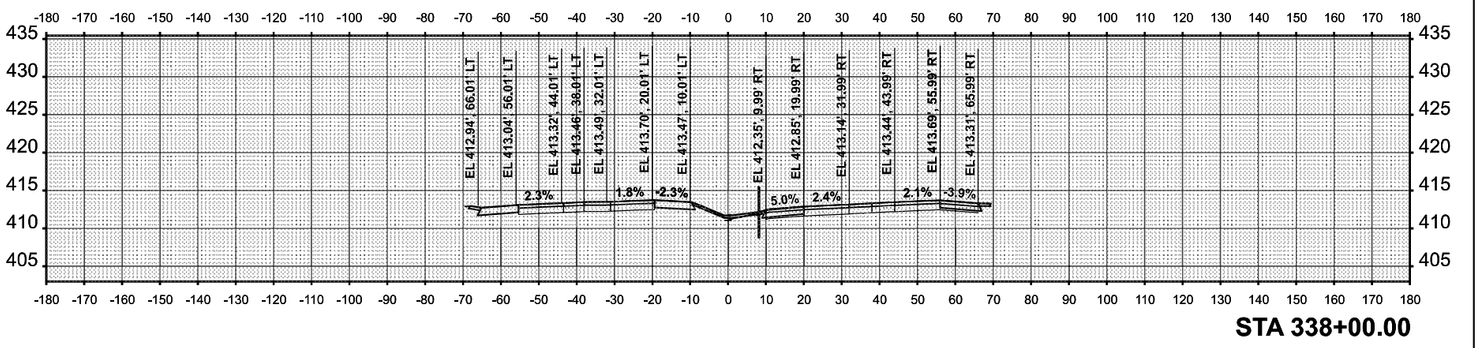


STA 338+00.00

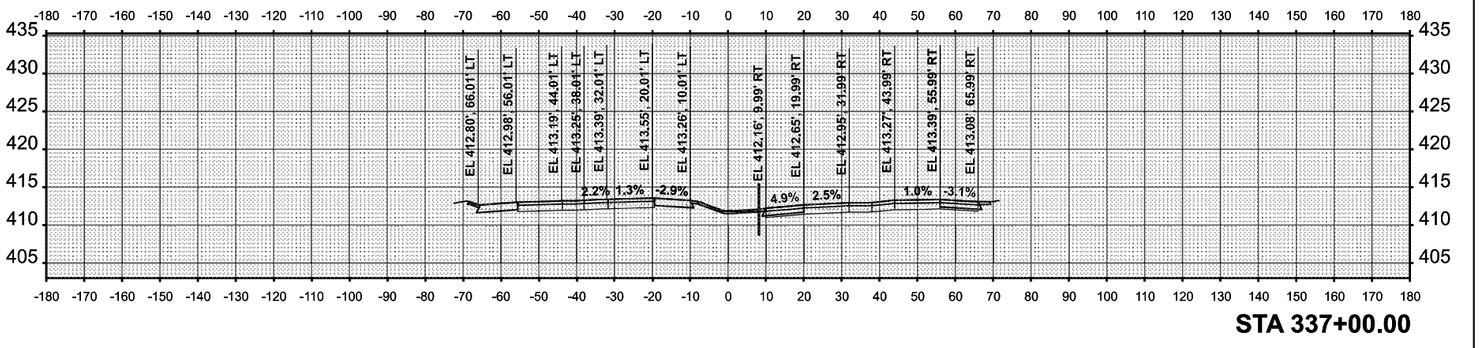


STA 337+00.00

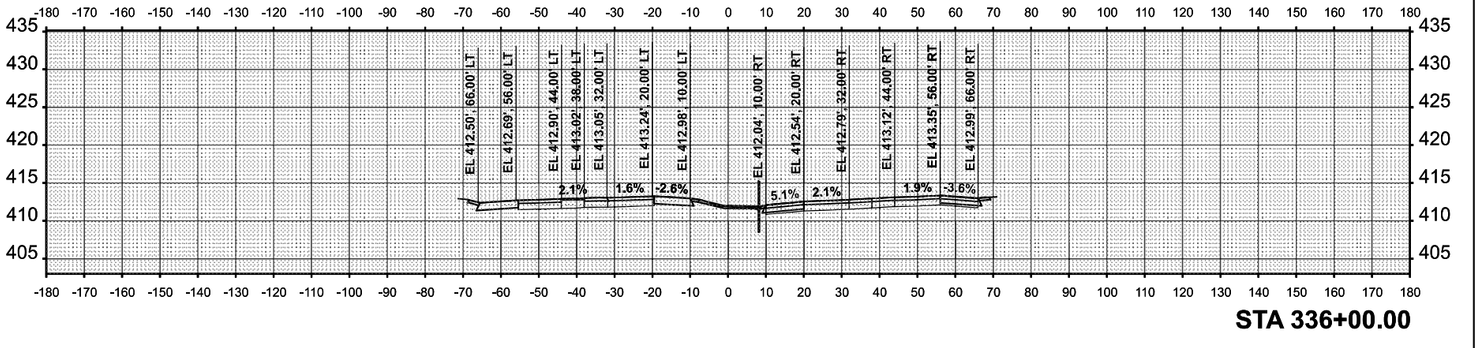


STA 336+00.00

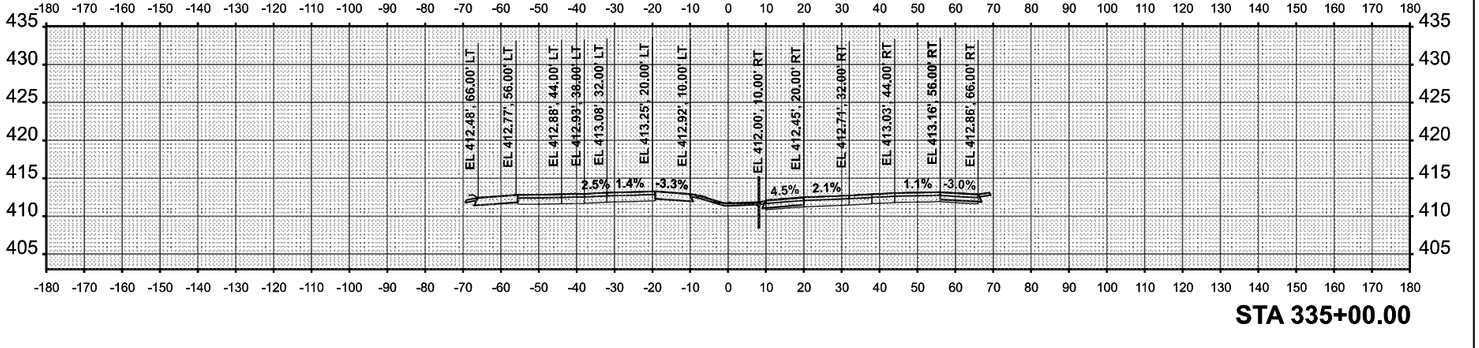

STA 335+00.00

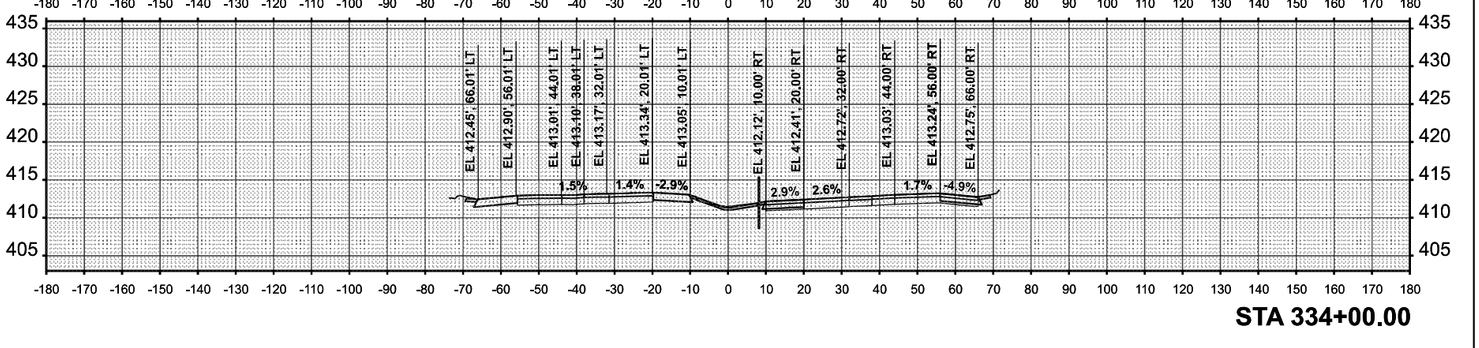

STA 334+00.00

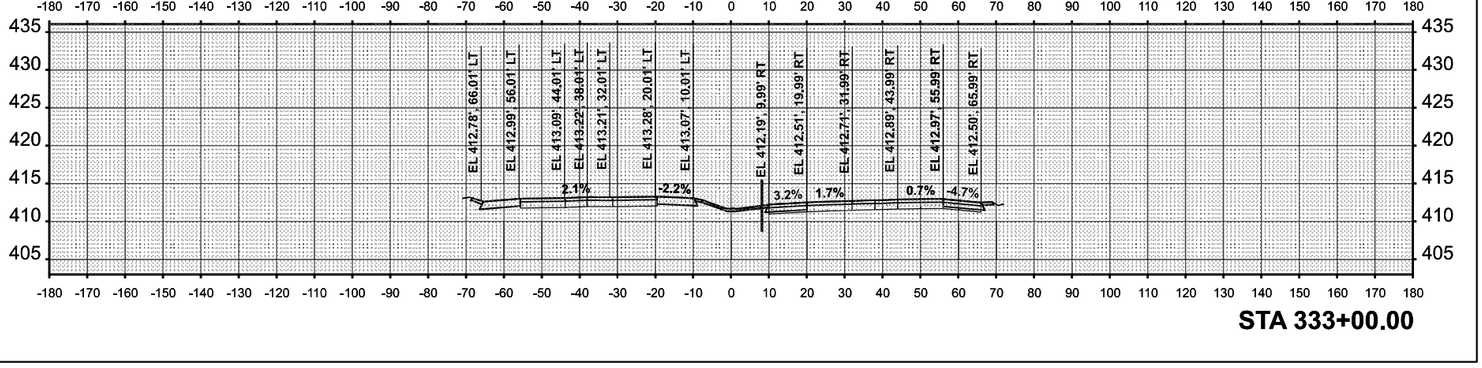


STA 333+00.00

STATE OF ILLINOIS
DEPARTMENT OF TRANSPORTATION

CROSS SECTION
I-55 / I-70

SCALE: 1"=20'
SHEET 40 OF 46 SHEETS
STA.
TO STA.

F.A.I. RTE.	SECTION	COUNTY	TOTAL SHEETS	SHEET NO.
70	Section(s)2-5,6(RS-2, 6)-4BRS-2	MADISON,ST.CLAIR	678	626
ILLINOIS	FED.AID PROJECT	CONTRACT NO. 76E84		

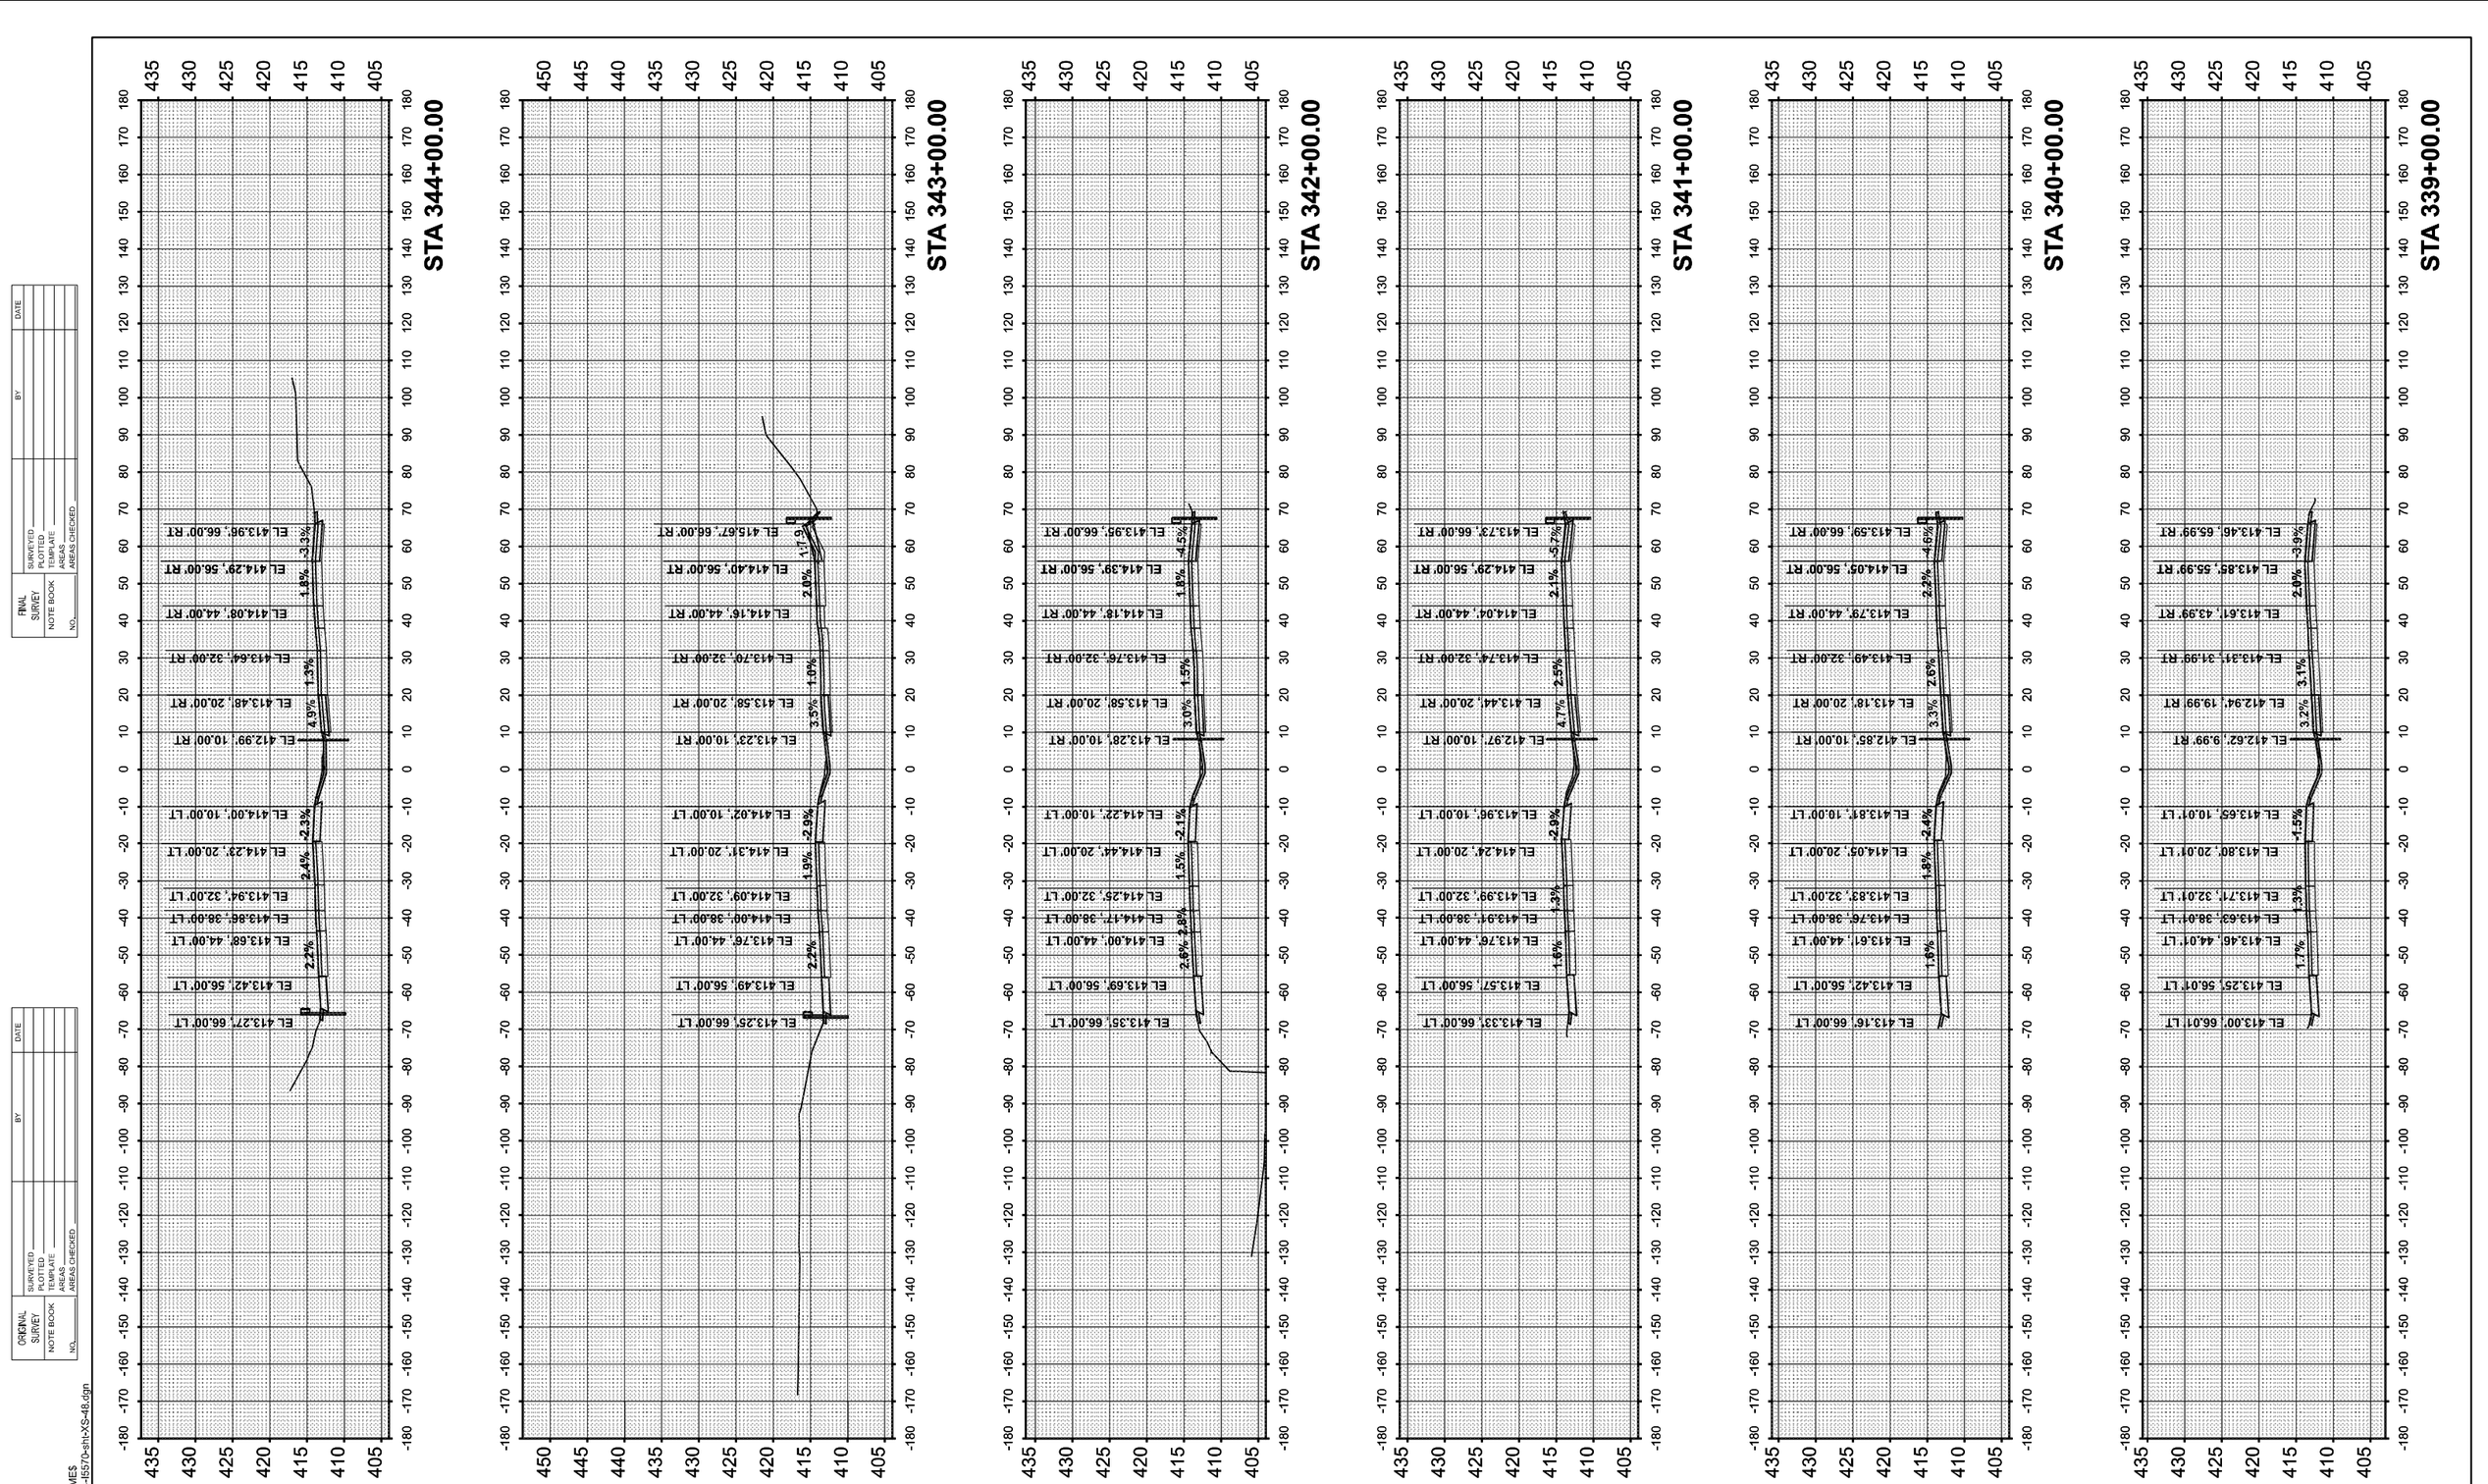

ORIGINAL SURVEY

	BY	DATE
SURVEYED		
PLOTTED		
TEMPLATE		
ANGLES		
AREAS CHECKED		

NOTE BOOK
NO.

FINAL SURVEY

	BY	DATE
SURVEYED		
PLOTTED		
TEMPLATE		
ANGLES		
AREAS CHECKED		

NOTE BOOK
NO.

MODEL: $MODELNAME$
FILE NAME: D876E84-I557\0-sht-XS-48.dgn

Jacobs
525 West Monroe
Suite 1600
Chicago, IL 60661
(312) 251-3000


USER NAME = $acobspw18ics04$	DESIGNED - MS	REVISED -
	DRAWN - MS	REVISED -
PLOT SCALE = 0.16666633 ' / in.	CHECKED - MS	REVISED -
PLOT DATE = 10/2/2025	DATE - 2025/10/03	REVISED -

STATE OF ILLINOIS
DEPARTMENT OF TRANSPORTATION

CROSS SECTION
I–55 / I–70

SCALE: 1"=20' | SHEET 41 OF 46 SHEETS | STA. | TO STA.

F.A.I. RTE.	SECTION	COUNTY	TOTAL SHEETS	SHEET NO.
70	Section82-(5,6)RS-2, 60-6RS-2	MADISON & ST. CLAIR	678	627
		CONTRACT NO. 76E84		
	ILLINOIS	FED. AID PROJECT		

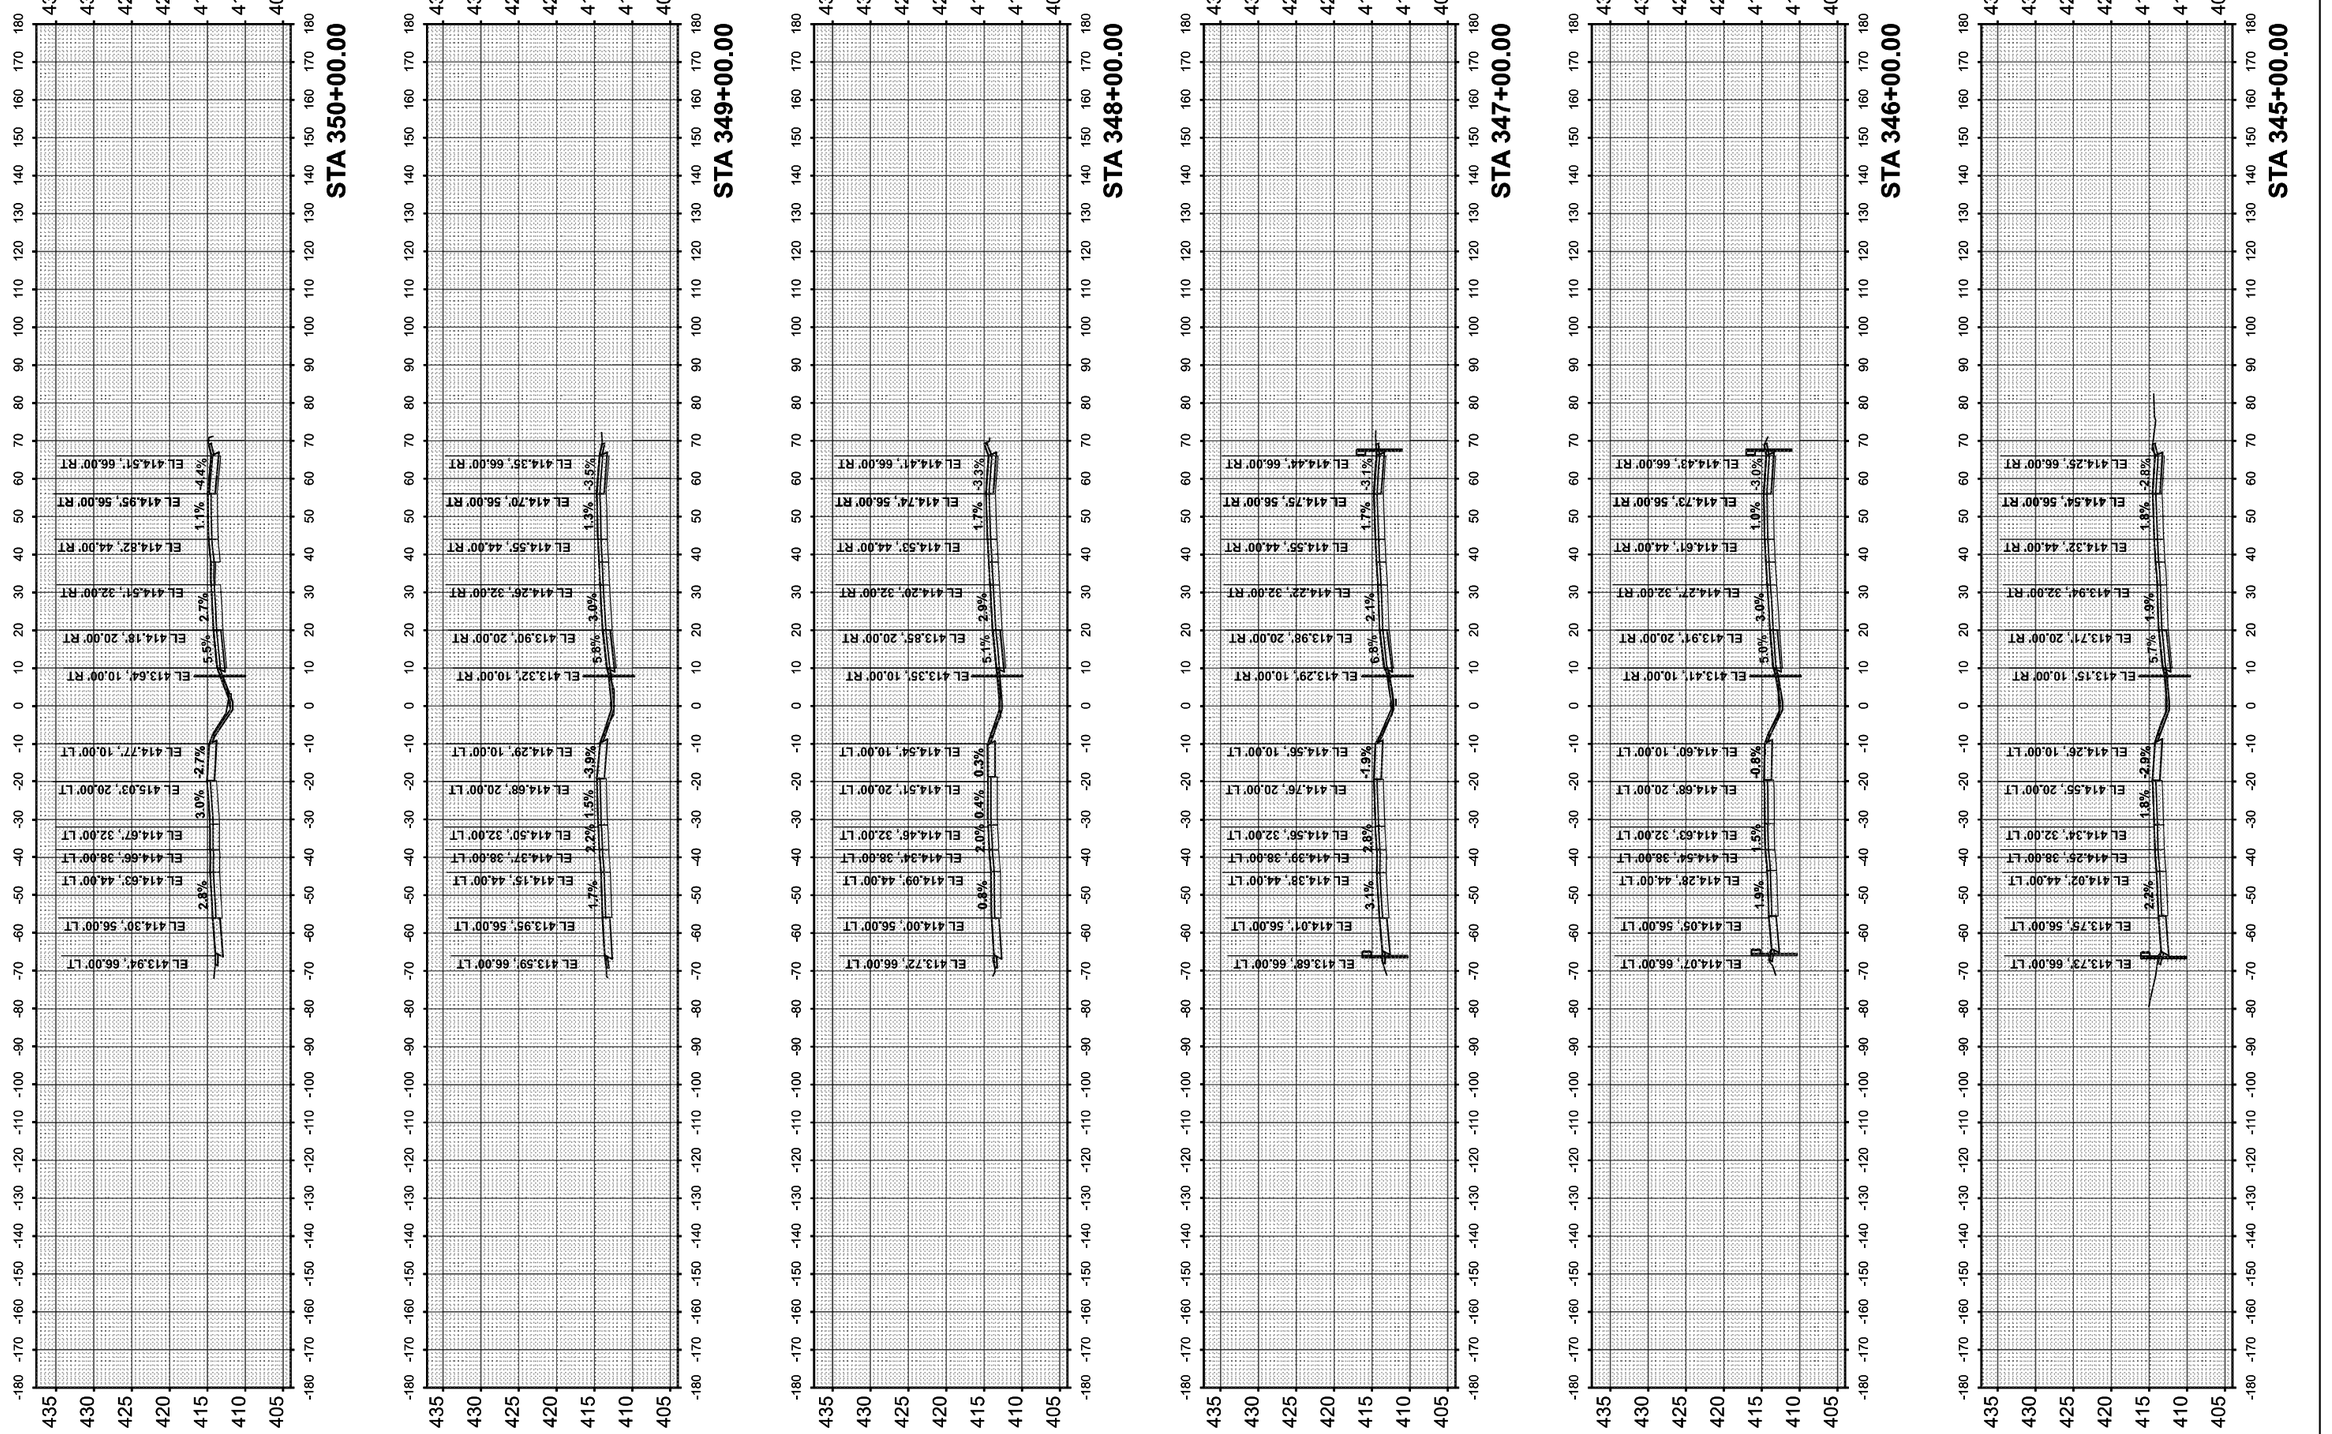

ORIGINAL SURVEY

NO.	NOTE BOOK	PAGE NOS.	AREAS CHECKED

FINAL SURVEY

NO.	NOTE BOOK	PAGE NOS.	AREAS CHECKED

	BY	DATE
SURVEYED		
PLOTTED		
TEMPLATE		
AREAS		

MODEL: $MODELNAME$
FILE NAME: D876E84-I55(70-sht-XS-49.dgn

Jacobs
525 West Monroe
Suite 1600
Chicago, IL 60661
(312) 251-3000

USER NAME = jacobspw18ics03$	DESIGNED - MS	REVISED -
	DRAWN - MS	REVISED -
PLOT SCALE = 0.16666633 ' / in.	CHECKED - MS	REVISED -
PLOT DATE = 10/2/2025	DATE - 2025/10/03	REVISED -

STATE OF ILLINOIS
DEPARTMENT OF TRANSPORTATION

CROSS SECTION
I–55 / I–70

SCALE: 1"=20' | SHEET 42 OF 46 SHEETS | STA. | TO STA.

F.A.I. RTE.	SECTION	COUNTY	TOTAL SHEETS	SHEET NO.
70	Section82-(5,6)RS-2, 60-6RS-2	MADISON & ST. CLAIR	678	628
		CONTRACT NO. 76E84		
		ILLINOIS	FED. AID PROJECT	

ORIGINAL SURVEY		BY	DATE
NOTE BOOK	SURVEYED		
	PLOTTED		
NO.	TEMPLATE		
	AREAS		
	AREAS CHECKED		

FINAL SURVEY		BY	DATE
NOTE BOOK	SURVEYED		
	PLOTTED		
NO.	TEMPLATE		
	AREAS		
	AREAS CHECKED		

MODEL: $MODELNAME$
FILE NAME: D876E84-I5570-shl-XS-50.dgn

Jacobs
Suite 1900
Chicago, IL 60661
(312) 731-3900

USER NAME = jacobsgwTeslaS

PLOT SCALE = 0.166666633 ' / In.

PLOT DATE = 10/2/2025

DESIGNED - MS
DRAWN - MS
CHECKED - MS
DATE - 2025/10/03


REVISED -
REVISED -
REVISED -
REVISED -

STATE OF ILLINOIS
DEPARTMENT OF TRANSPORTATION


CROSS SECTION
I-55 / I-70

SCALE: 1"=20'
SHEET 43 OF 46 SHEETS
STA.
TO STA.


F.A.I. RTE. 70
SECTION Section82x(5,6)RS-2, 6b4ERS-2
COUNTY MADISON,ST. CLAIR
TOTAL SHEETS 678
SHEET NO. 629
ILLINOIS FED. AID PROJECT
CONTRACT NO. 76E84

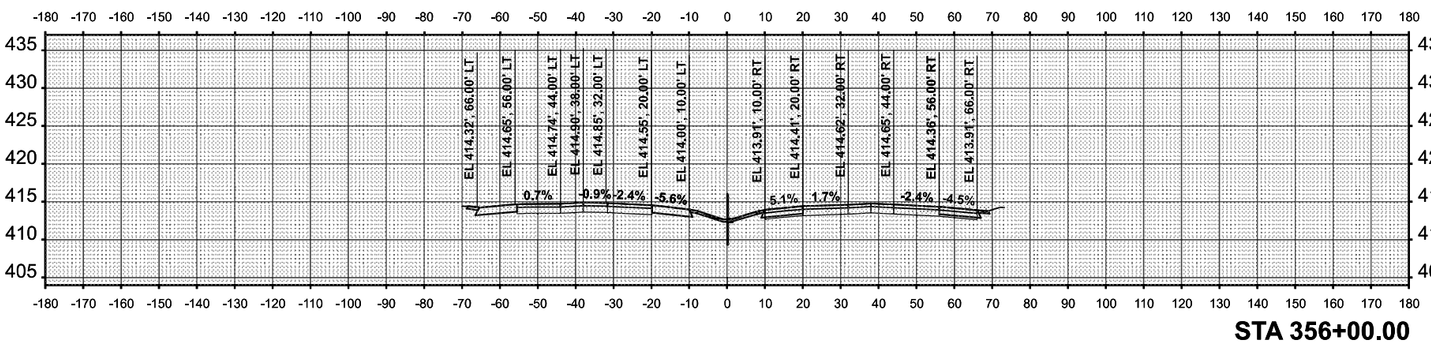


STA 356+00.00

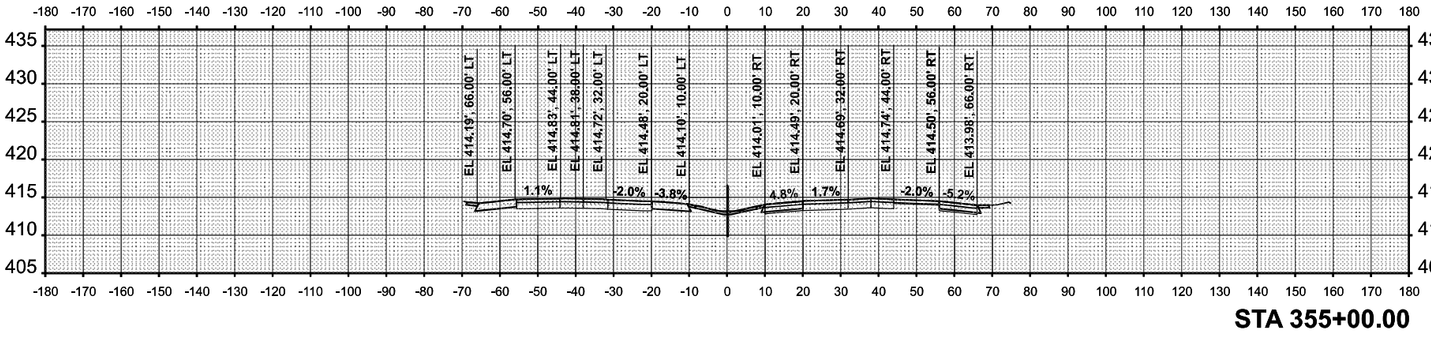


STA 355+00.00

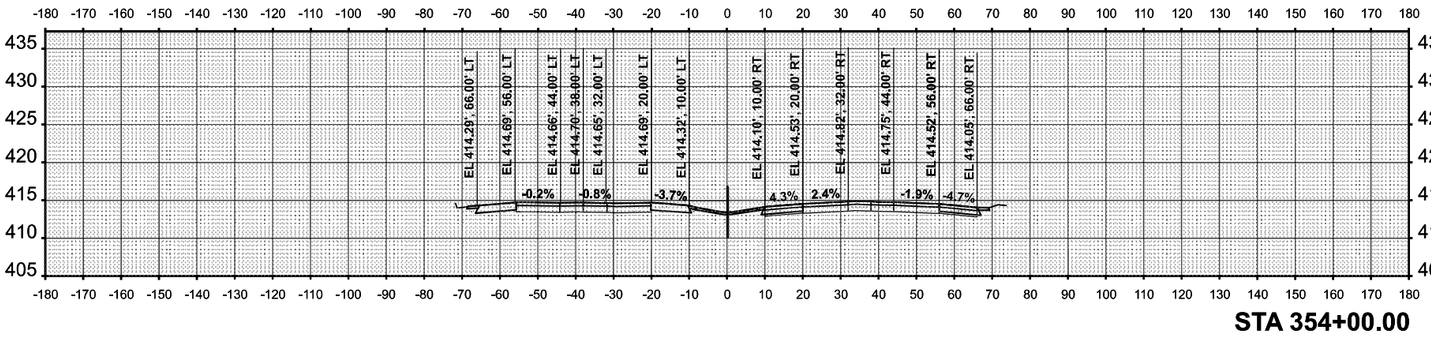


STA 354+00.00

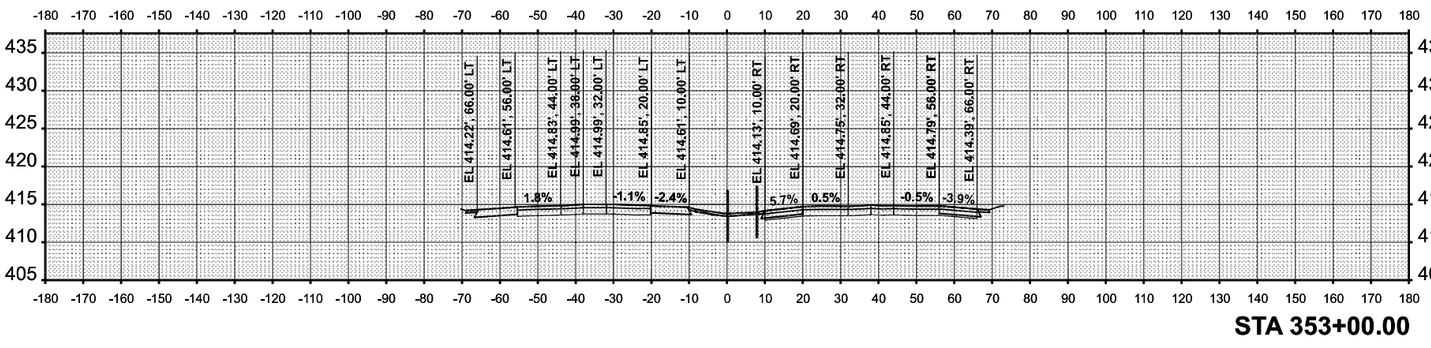


STA 353+00.00

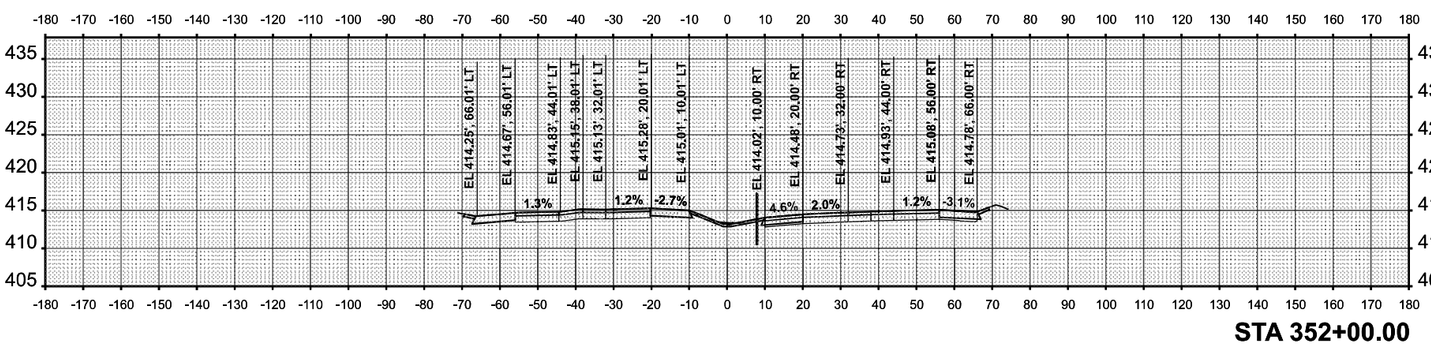

STA 352+00.00

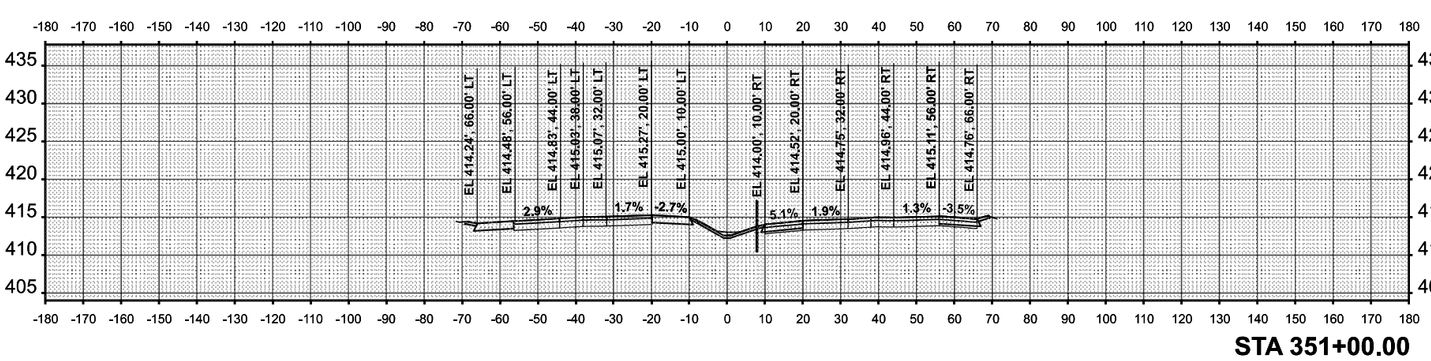

STA 351+00.00

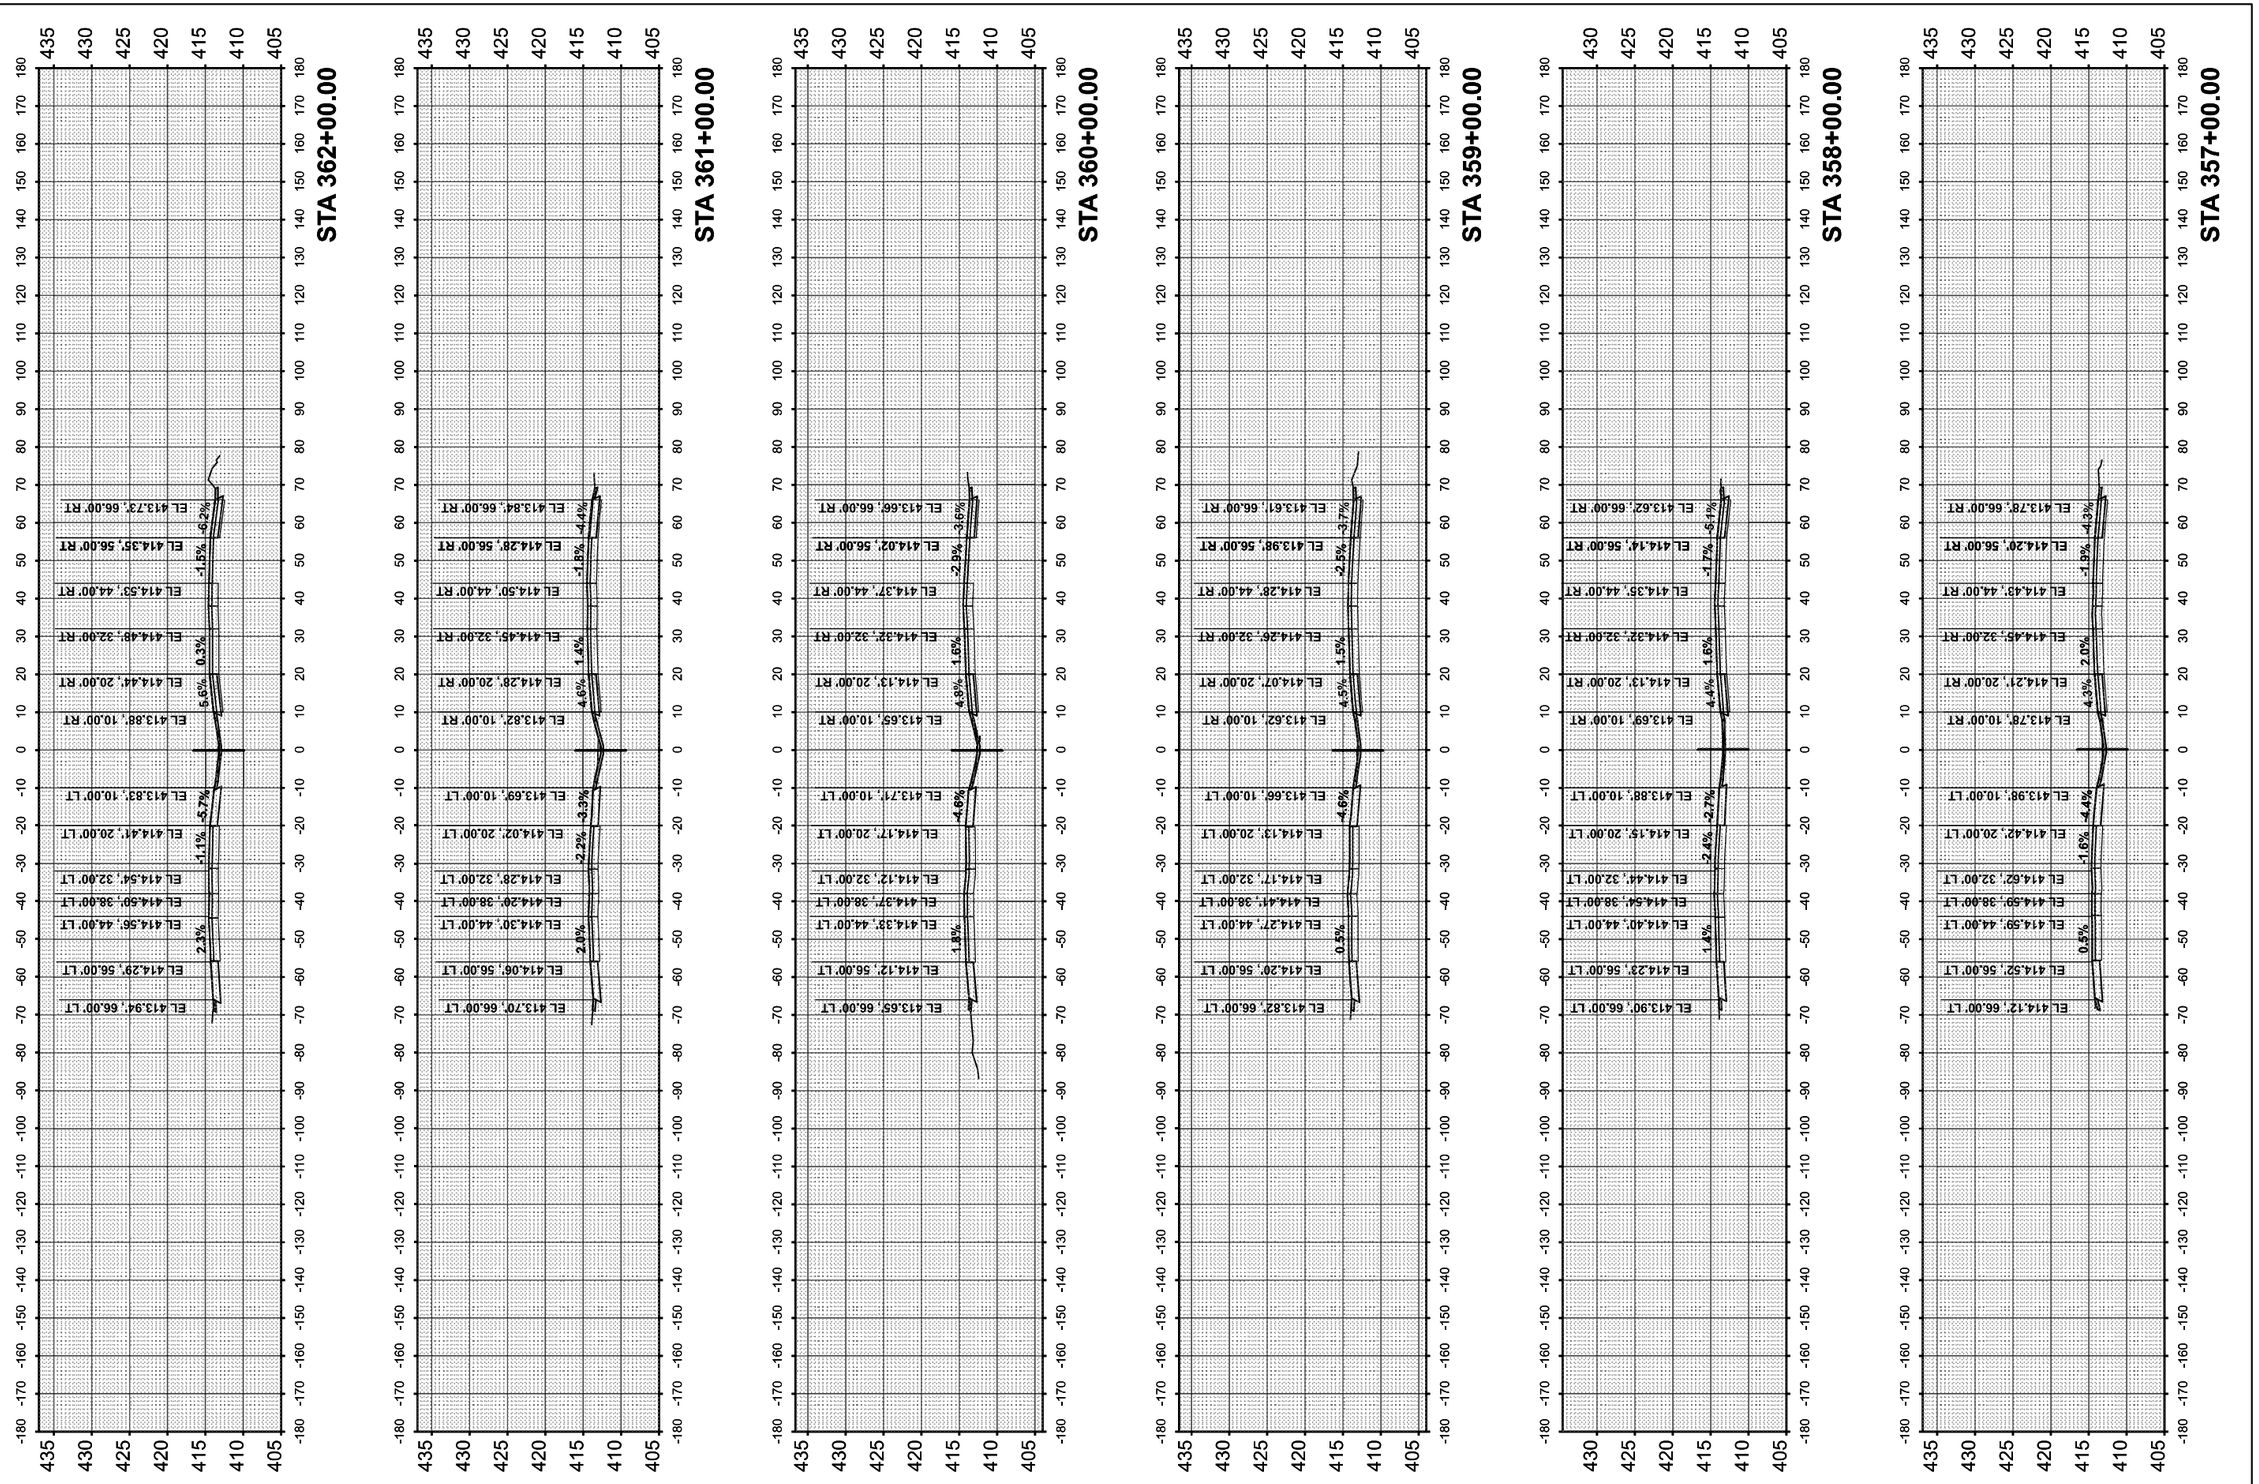

FINAL SURVEY
NOTE BOOK
NO.
SURVEYED
PLOTTED
TEMPLATE
AREAS
AREAS CHECKED
BY
DATE

ORIGINAL SURVEY
NOTE BOOK
NO.
SURVEYED
PLOTTED
TEMPLATE
AREAS
AREAS CHECKED
BY
DATE

MODEL: $MODELNAME$
FILE NAME: D876E84-I557Ø-shl-XS-51.dgn

Jacobs
525 West Monroe
Suite 1600
Chicago, IL 60661
(312) 251-3000


USER NAME = jacobspw18ics01$	DESIGNED - MS	REVISED -	
	DRAWN - MS	REVISED -	
PLOT SCALE = 0.16666633 ' / in.	CHECKED - MS	REVISED -	
PLOT DATE = 10/2/2025	DATE - 2025/10/03	REVISED -	

STATE OF ILLINOIS
DEPARTMENT OF TRANSPORTATION

CROSS SECTION
I–55 / I–70

SCALE: 1"=20' | SHEET 44 OF 46 SHEETS | STA. | TO STA.

F.A.I. RTE.	SECTION	COUNTY	TOTAL SHEETS	SHEET NO.
70	Section82-(5,6)RS-2, 60-6RS-2	MADISON & ST. CLAIR	678	630
		CONTRACT NO. 76E84		
	ILLINOIS	FED. AID PROJECT		

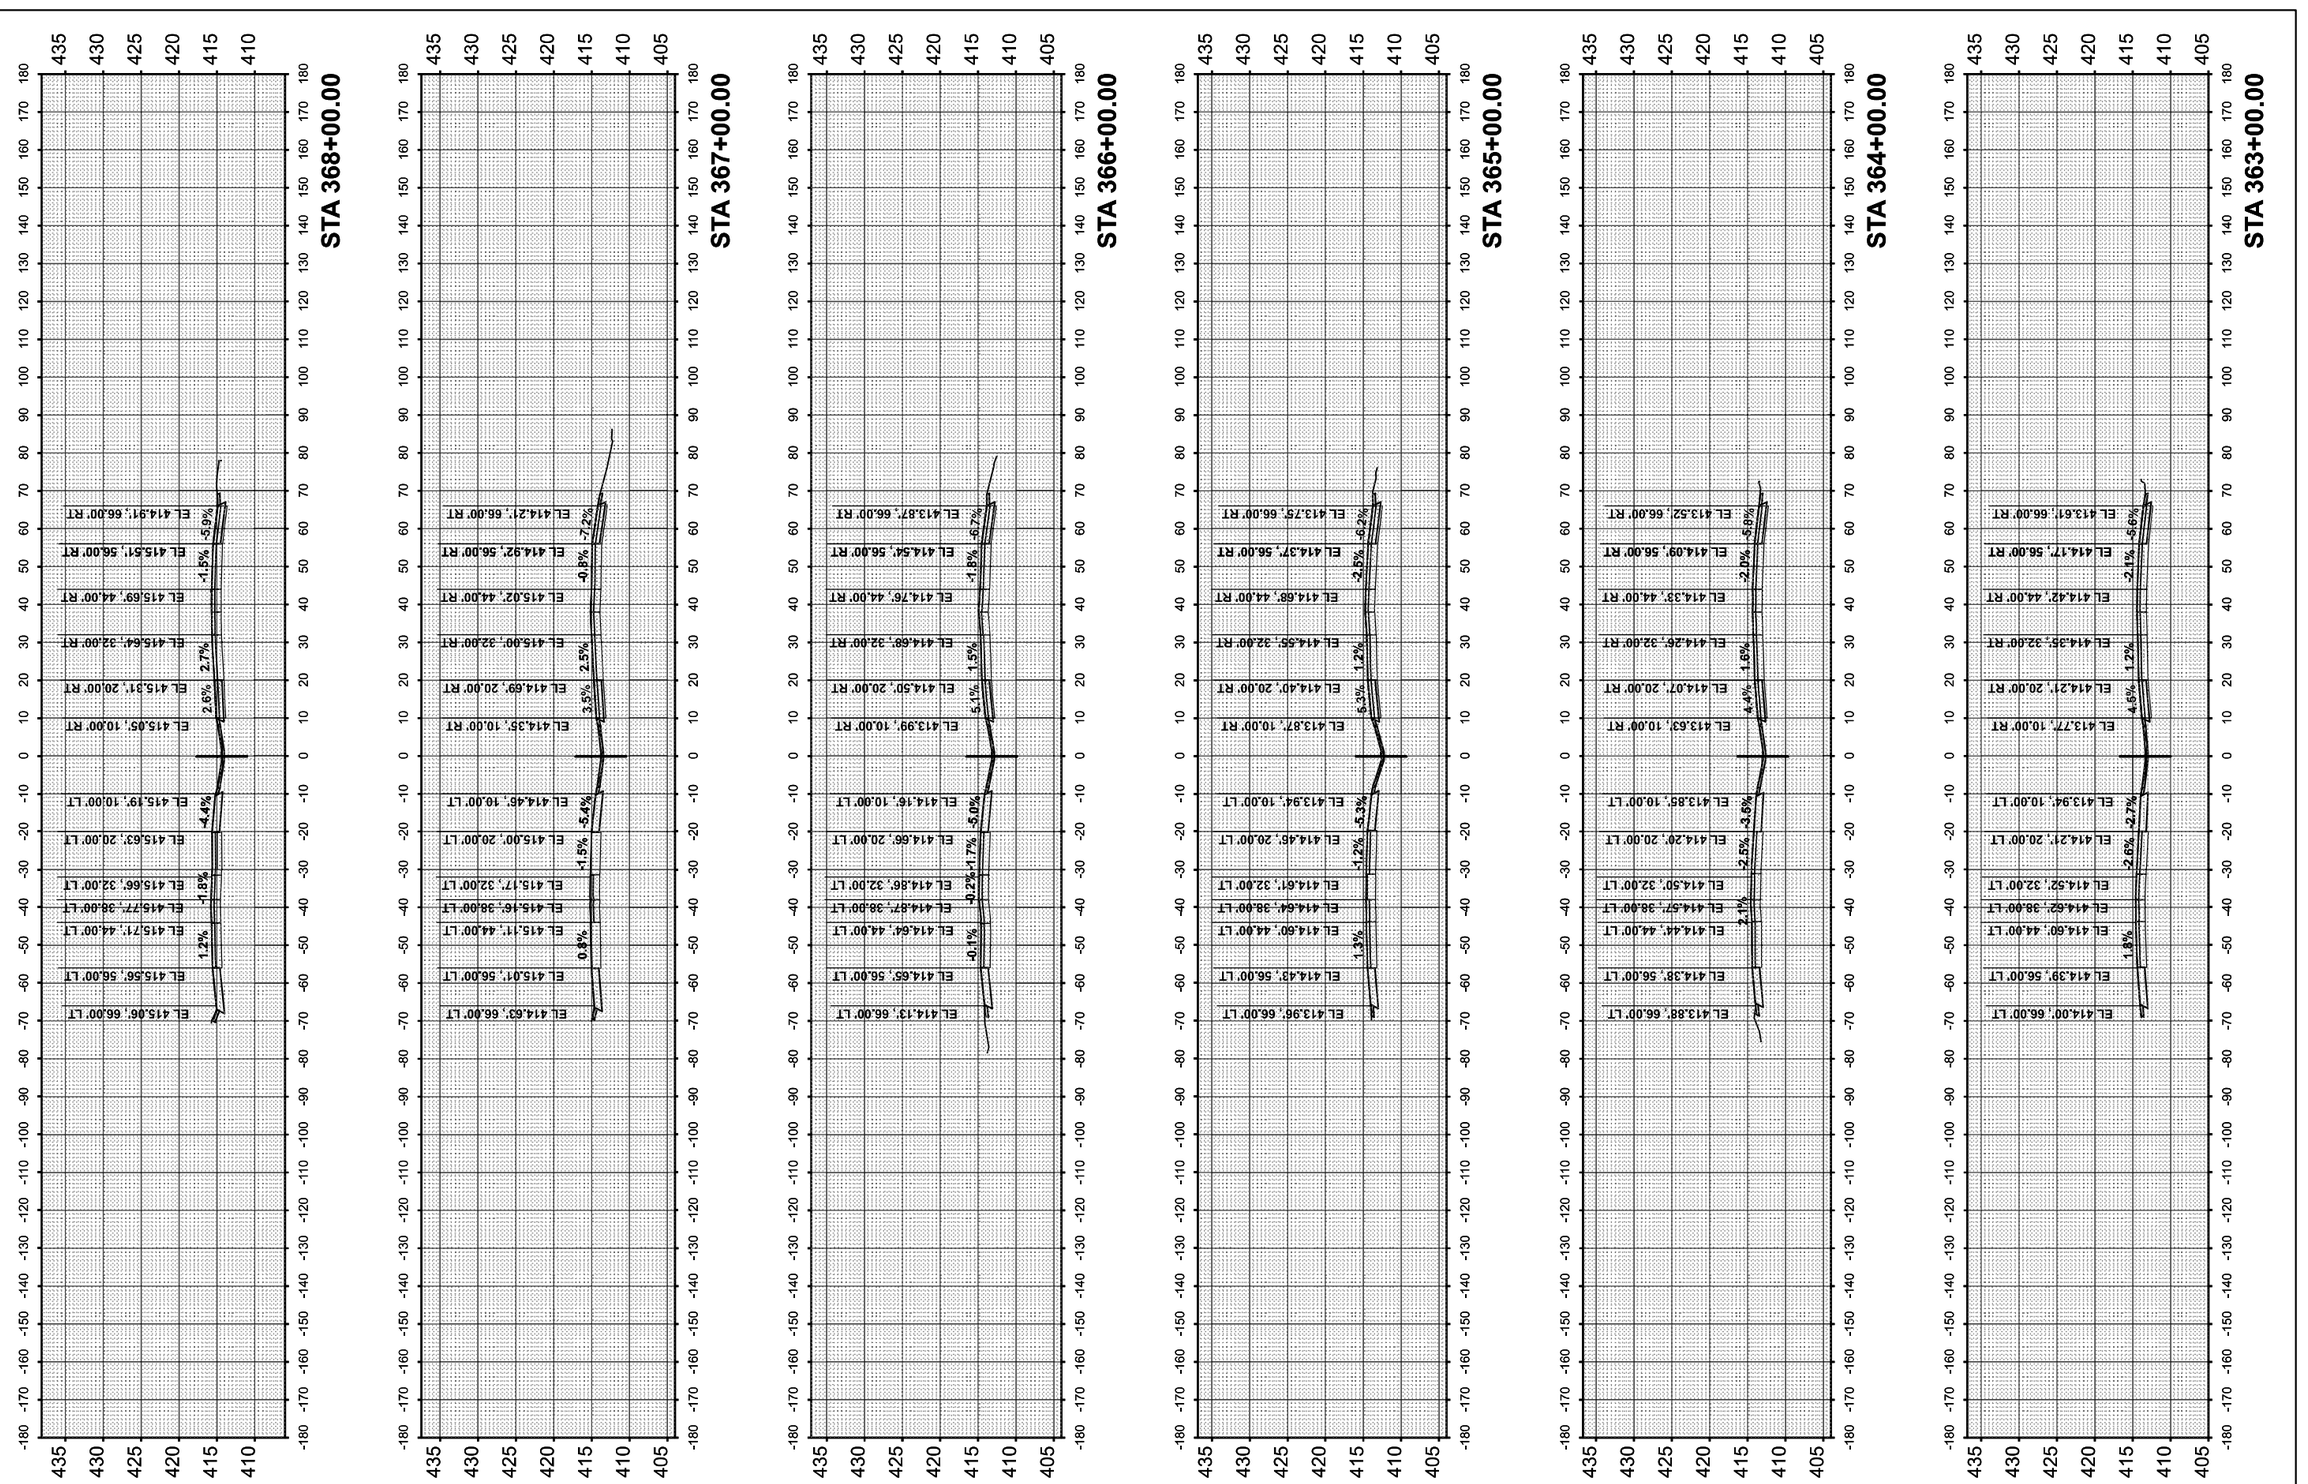

FINAL SURVEY		BY	DATE
NOTE BOOK	SURVEYED		
NO.	PLOTTED		
	TEMPLATE		
	AREAS		
	AREAS CHECKED		

ORIGINAL SURVEY		BY	DATE
NOTE BOOK	SURVEYED		
NO.	PLOTTED		
	TEMPLATE		
	AREAS		
	AREAS CHECKED		

MODEL: $MODELNAME$
FILE NAME: D876GE84-I557\0-sht-XS-52.dgn

Jacobs
525 West Monroe
Suite 1600
Chicago, IL 60661
(312) 251-3000

USER NAME = $acobspw18ics04$	DESIGNED - MS	REVISED -
	DRAWN - MS	REVISED -
PLOT SCALE = 0.16666633 ' / in.	CHECKED - MS	REVISED -
PLOT DATE = 10/2/2025	DATE - 2025/10/03	REVISED -

STATE OF ILLINOIS
DEPARTMENT OF TRANSPORTATION

CROSS SECTION
I–55 / I–70

SCALE: 1"=20' | SHEET 45 OF 46 SHEETS | STA. | TO STA.

F.A.I. RTE.	SECTION	COUNTY	TOTAL SHEETS	SHEET NO.
70	Section82-(5,6)RS-2, 60-6RS-2	MADISON & ST. CLAIR	678	631
		CONTRACT NO. 76E84		
	ILLINOIS	FED. AID PROJECT		

ORIGINAL SURVEY		BY	DATE
NOTE BOOK	SURVEYED		
	PLOTTED		
NO.	TEMPLATE		
	AREAS		
	AREAS CHECKED		

FINAL SURVEY		BY	DATE
NOTE BOOK	SURVEYED		
	PLOTTED		
NO.	TEMPLATE		
	AREAS		
	AREAS CHECKED		


MODEL: $MODELNAME$
FILE NAME: D876E84-I5570-shl-XS-53.dgn

Jacobs
Suite 1700
Chicago, IL 60661
(312)735-3000


USER NAME	= jacobsgw1\bsilas$
PLOT SCALE	= 0.1666663 ' / in.
PLOT DATE	= 10/2/2025

DESIGNED	-	MS
DRAWN	-	MS
CHECKED	-	MS
DATE	-	2025/10/03


REVISED	-	
REVISED	-	
REVISED	-	
REVISED	-	

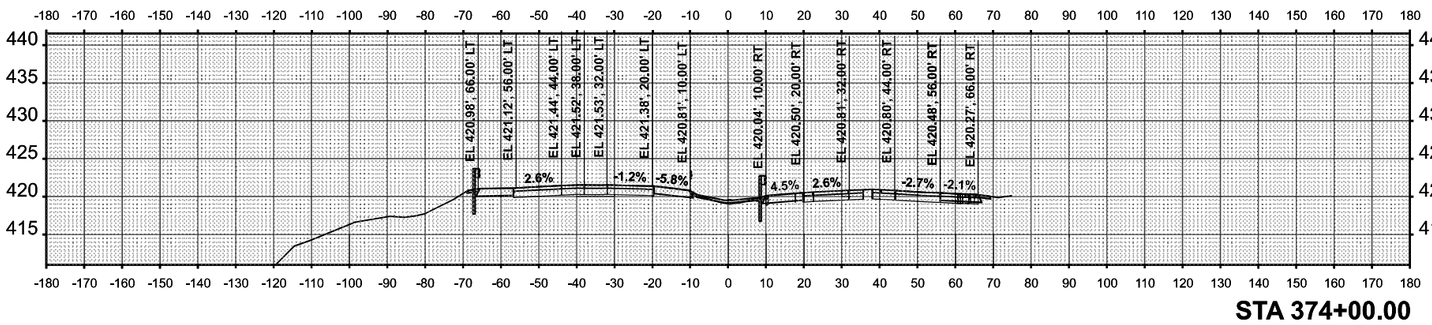


STA 374+00.00

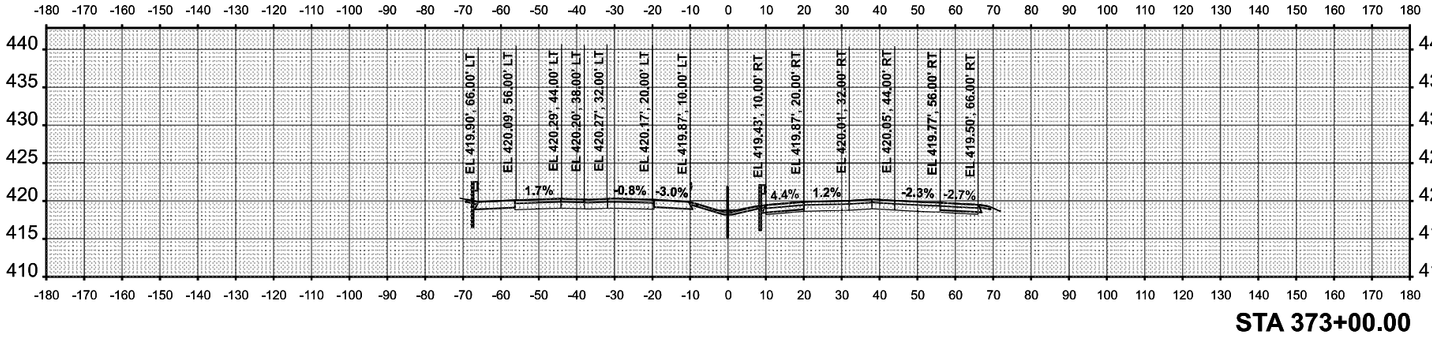


STA 373+00.00

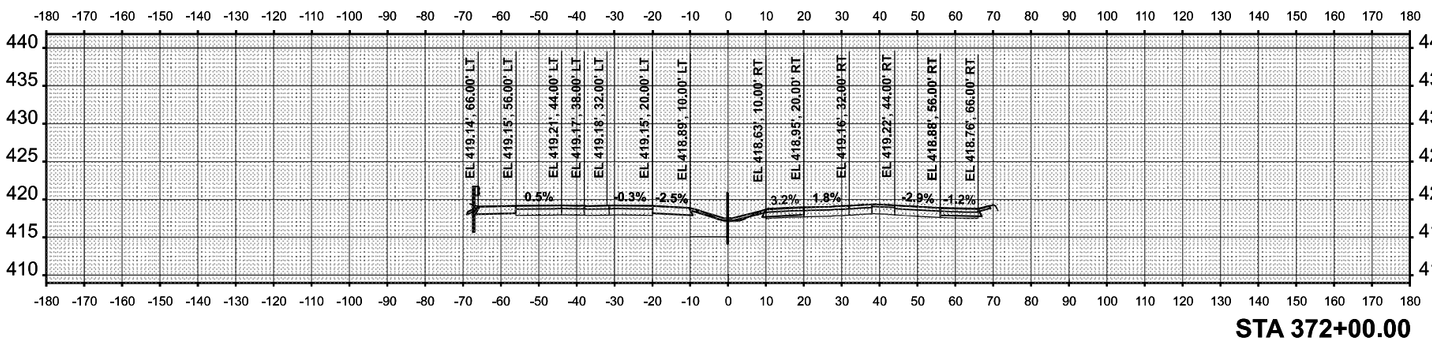


STA 372+00.00

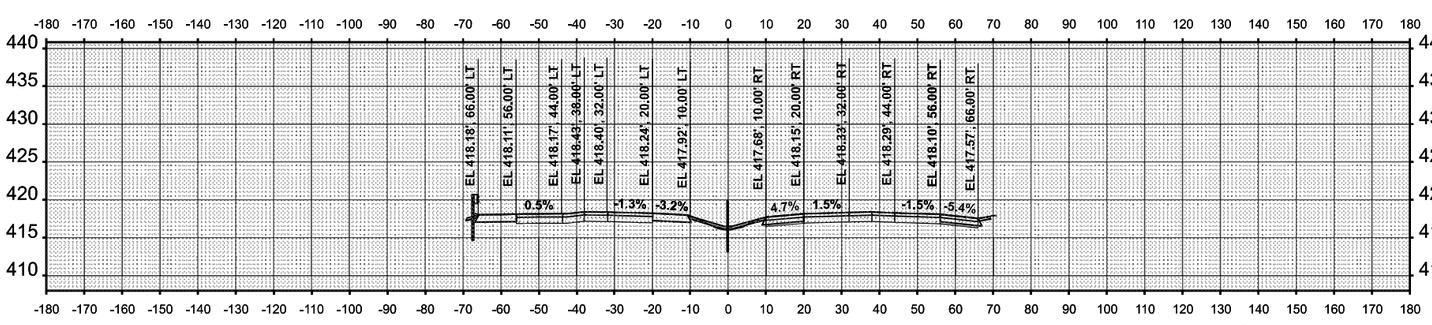

STA 371+00.00

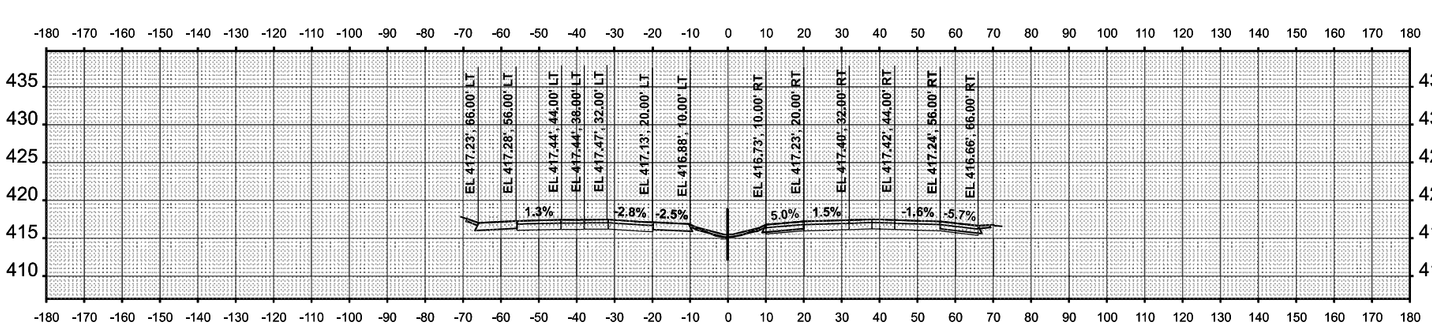

STA 370+00.00

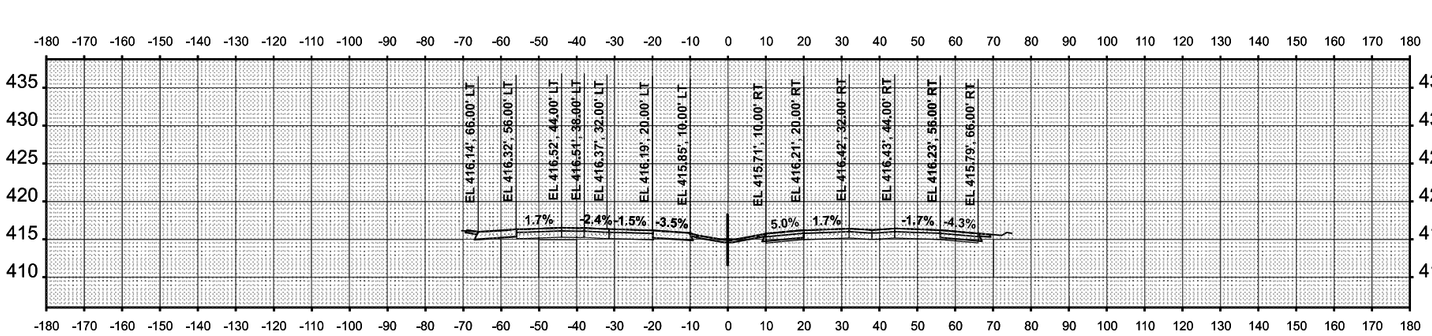

STA 369+00.00


STATE OF ILLINOIS
DEPARTMENT OF TRANSPORTATION

CROSS SECTION
I-55 / I-70


SCALE: 1"=20'	SHEET	46	OF	46	SHEETS	STA.
						TO STA.

F.A.I. RTE.	SECTION	COUNTY	TOTAL SHEETS	SHEET NO.
70	Section(s)2-5,6(RS-2, 6D-4)RS-2	MADISON,ST. CLAIR	678	632
ILLINOIS	FED. AID PROJECT	CONTRACT NO. 76E84		


STA 10+00.00

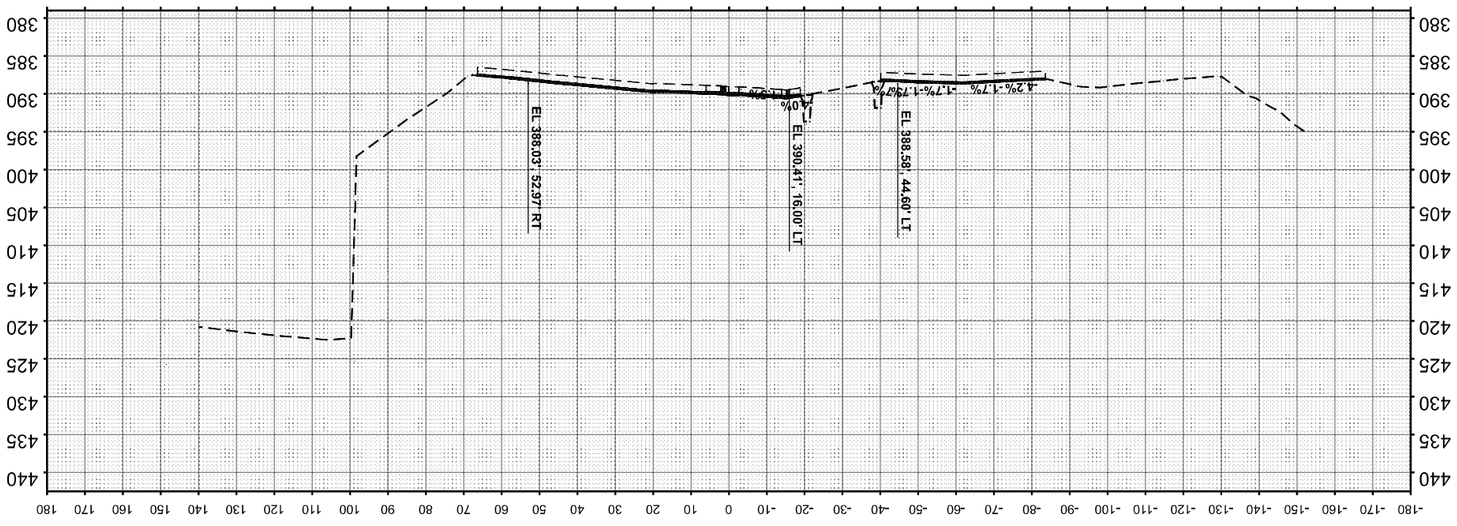

STA 11+00.00

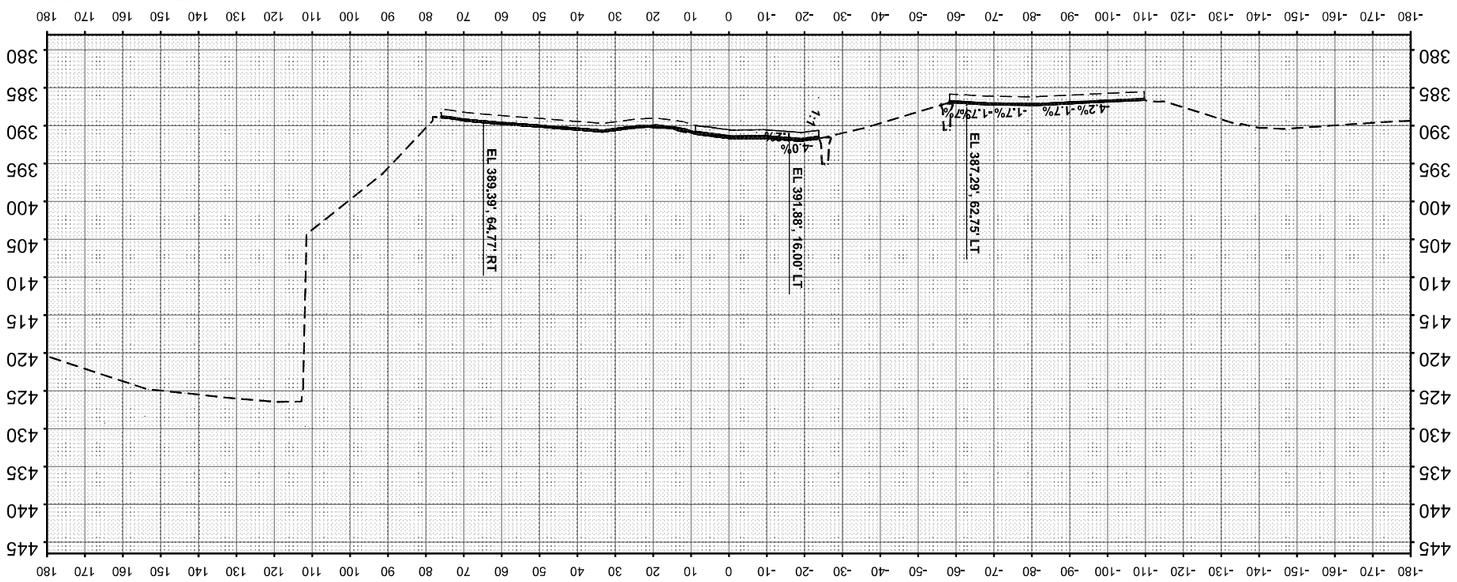

STA 12+00.00

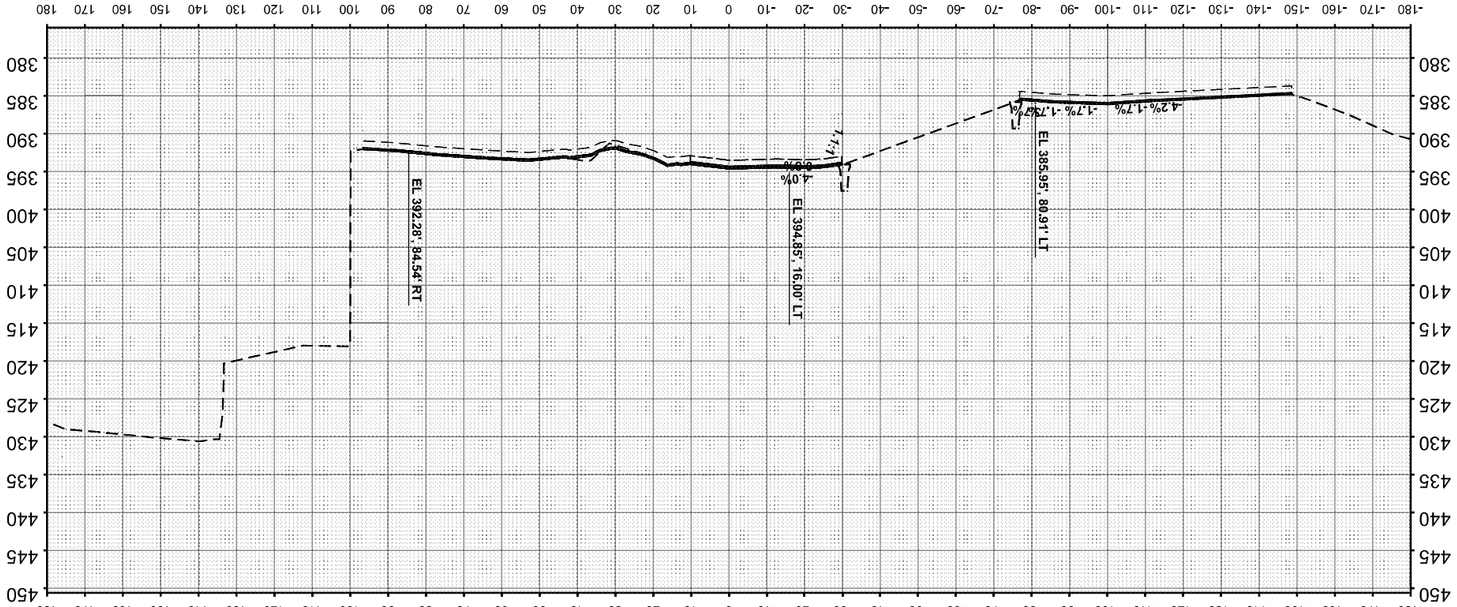

ORIGINAL			BY	DATE
SURVEY	SURVEYED			
	PLOTTED			
NOTE BOOK	TEMPLATE			
	AREAS			
NO.	AREAS CHECKED			

FINAL	SURVEYED		BY	DATE
SURVEY	PLOTTED			
NOTE BOOK	TEMPLATE			
	AREAS			
NO.	AREAS CHECKED			

MODEL: SMODELNAME$
FILE NAME: D8765B4-1557O-sht-XS-54.dgn

Jacobs
Jacobs Engineering Group Inc.
320 West Monroe
Suite 1600
Chicago, IL 60661
(312) 351-3900

USER NAME	= jacobspw18sd01$	DESIGNED	- MS
		DRAWN	- MS
PLOT SCALE	= 0.1666633 ' / in.	CHECKED	- MS
PLOT DATE	= 10/2/2025	DATE	- 2025/10/03


REVISED	-
REVISED	-
REVISED	-
REVISED	-

STATE OF ILLINOIS
DEPARTMENT OF TRANSPORTATION

CROSS SECTION
I-55 RAMP K

SCALE: 1"=20' | SHEET 1 OF 4 SHEETS | STA. TO STA.

F.A.I. RTE.	SECTION	COUNTY	TOTAL SHEETS	SHEET NO.
70	Section82-5,6,RS-2, 60-6RS-2	MADISON & ST. CLAIR	678	633
	ILLINOIS FED. AID PROJECT	CONTRACT NO. 76E84		

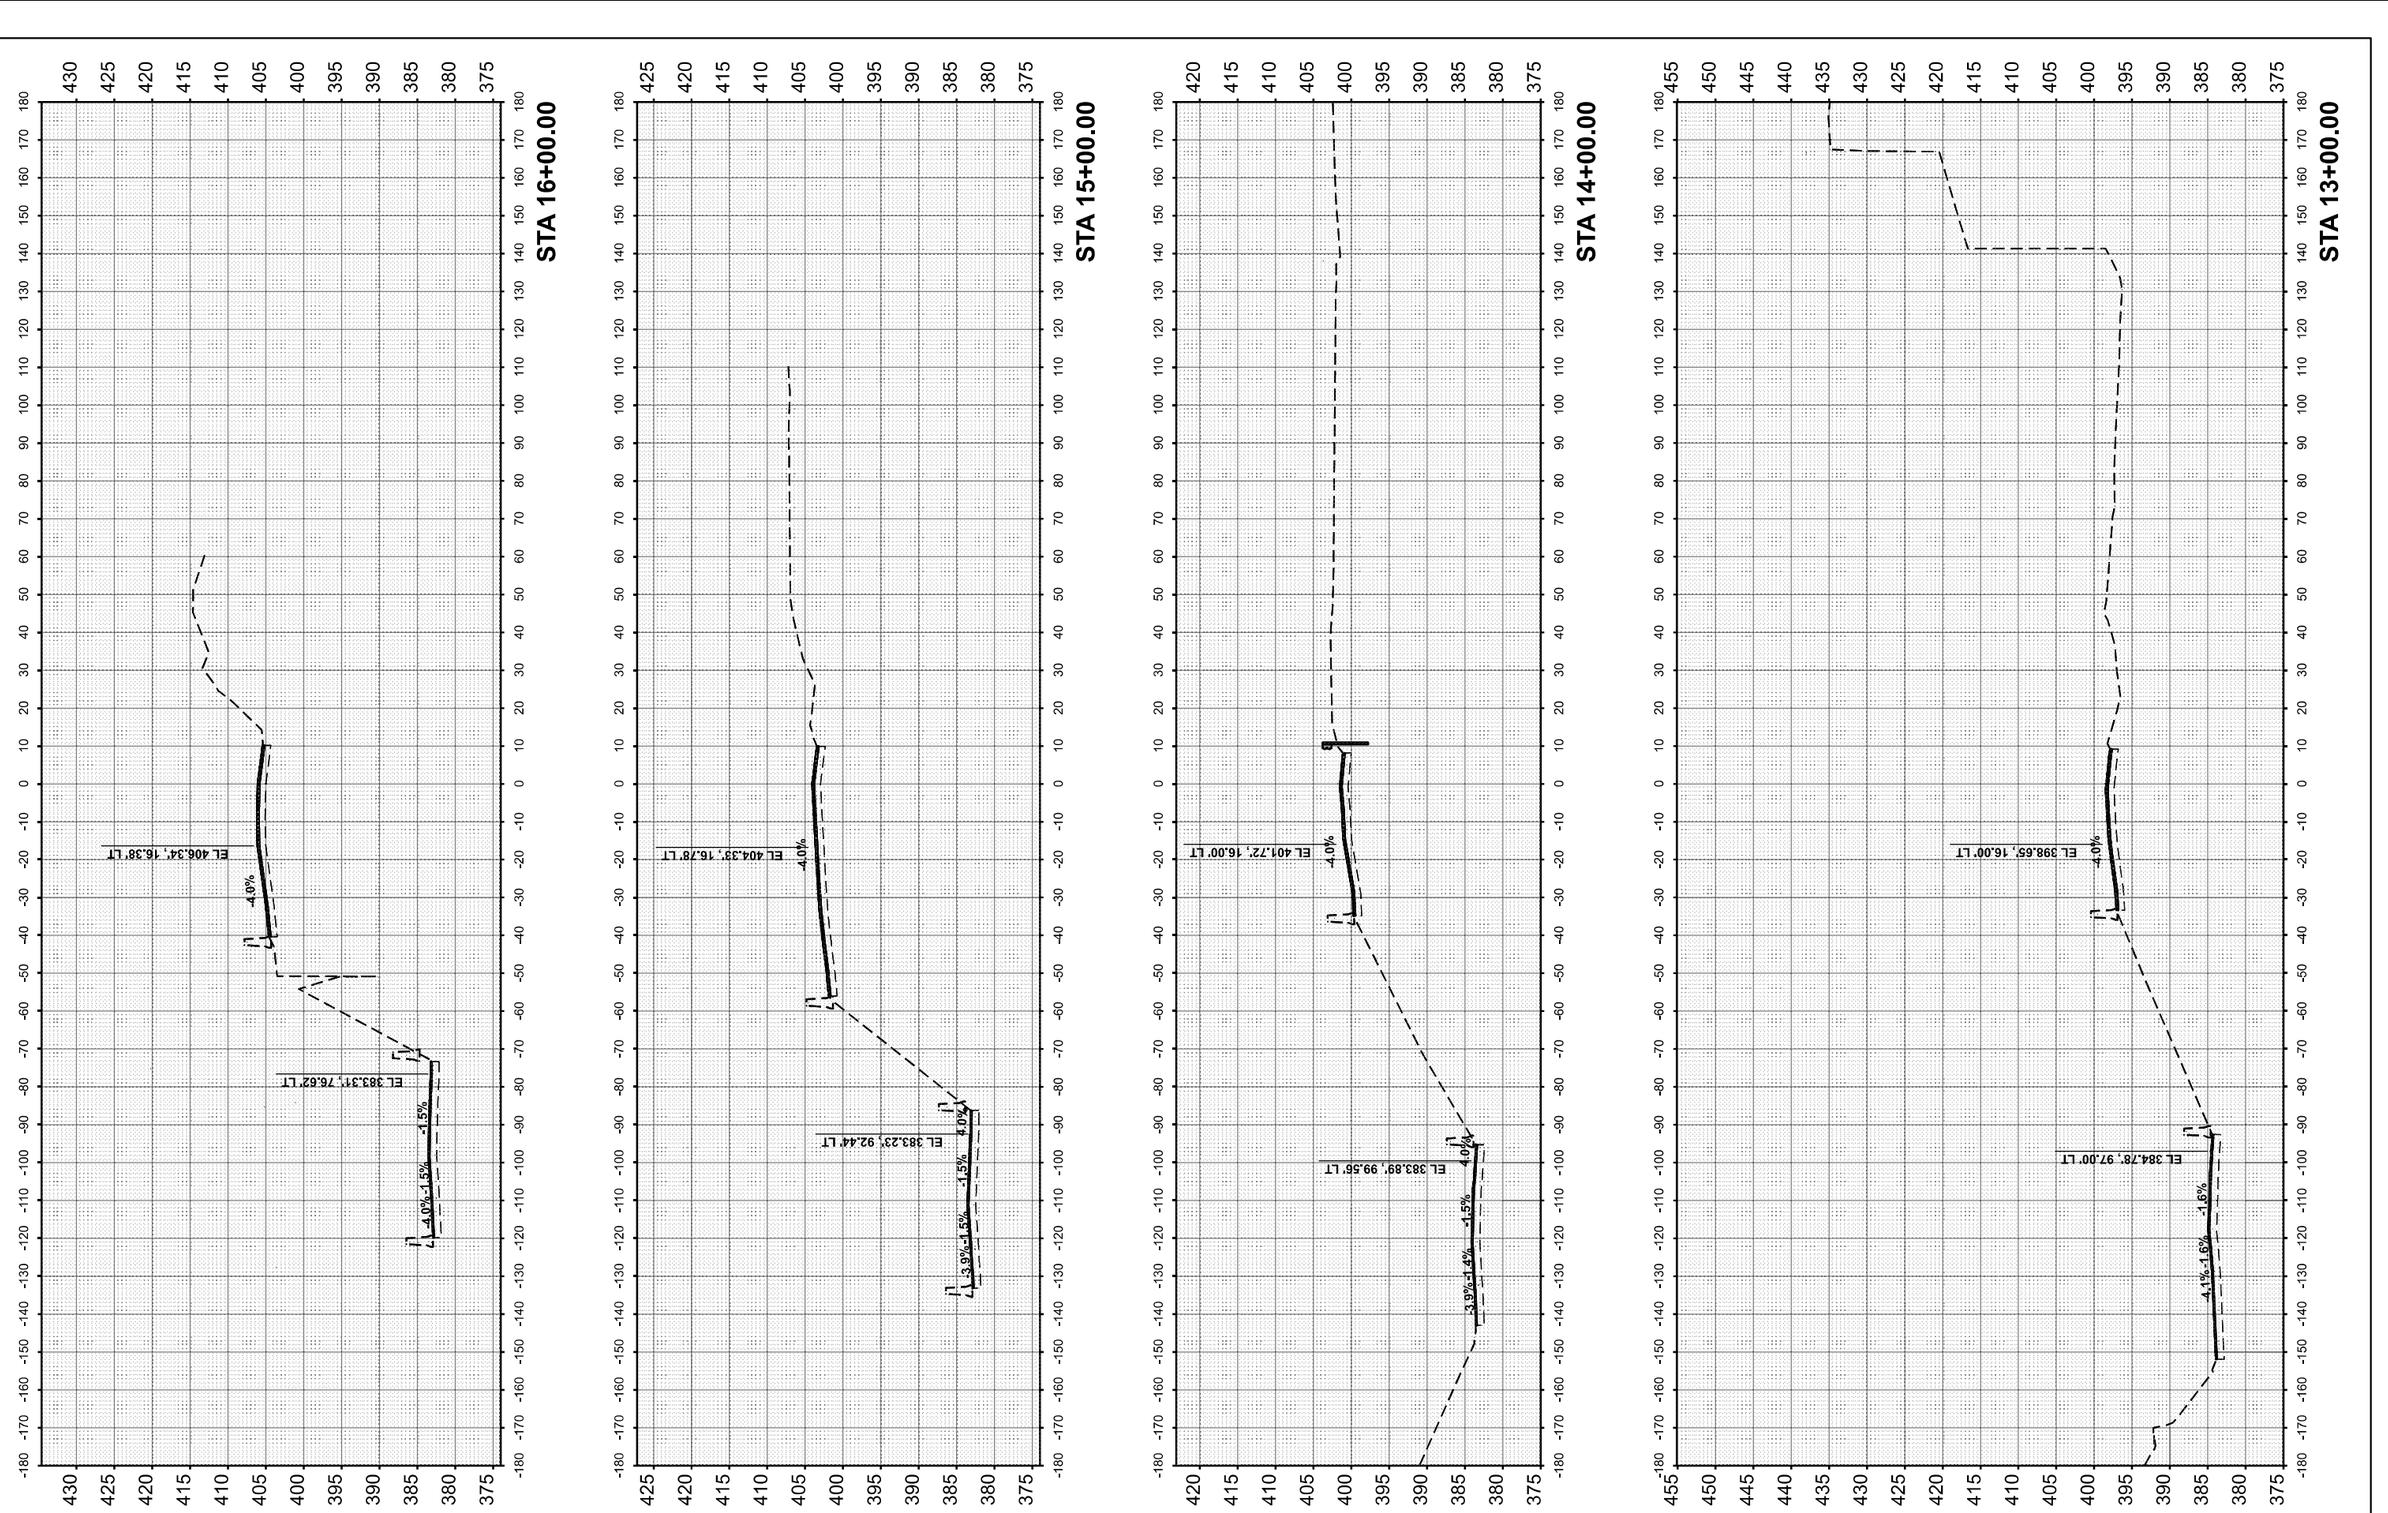

FINAL SURVEY		BY	DATE
NOTE BOOK	SURVEYED		
	PLOTTED		
	TEMPLATE		
	AREAS		
NO.	AREAS CHECKED		

ORIGINAL SURVEY		BY	DATE
NOTE BOOK	SURVEYED		
	PLOTTED		
	TEMPLATE		
	AREAS		
NO.	AREAS CHECKED		

MODEL: SMODELNAMES
FILE NAME: D876E84-I5570-sht-XS-55.dgn

Jacobs
525 West Monroe
Suite 1600
Chicago, IL 60661
(312) 251-3000

USER NAME = jacobspw18ics03$	DESIGNED - MS	REVISED -	
	DRAWN - MS	REVISED -	
PLOT SCALE = 0.16666633 ' / in.	CHECKED - MS	REVISED -	
PLOT DATE = 10/2/2025	DATE - 2025/10/03	REVISED -	

STATE OF ILLINOIS
DEPARTMENT OF TRANSPORTATION


CROSS SECTION
I–55 RAMP K

SCALE: 1"=20' | SHEET 2 OF 4 SHEETS | STA. | TO STA.

F.A.I. RTE.	SECTION	COUNTY	TOTAL SHEETS	SHEET NO.
70	Section82-(5,6)RS-2, 60-6RS-2	MADISON & ST. CLAIR	678	634
		CONTRACT NO. 76E84		
		ILLINOIS	FED. AID PROJECT	

FINAL SURVEY		BY	DATE
NOTE BOOK	SURVEYED		
	PLOTTED		
	TEMPLATE		
	AREAS		
NO.	AREAS CHECKED		

ORIGINAL SURVEY		BY	DATE
NOTE BOOK	SURVEYED		
	PLOTTED		
	TEMPLATE		
	AREAS		
NO.	AREAS CHECKED		

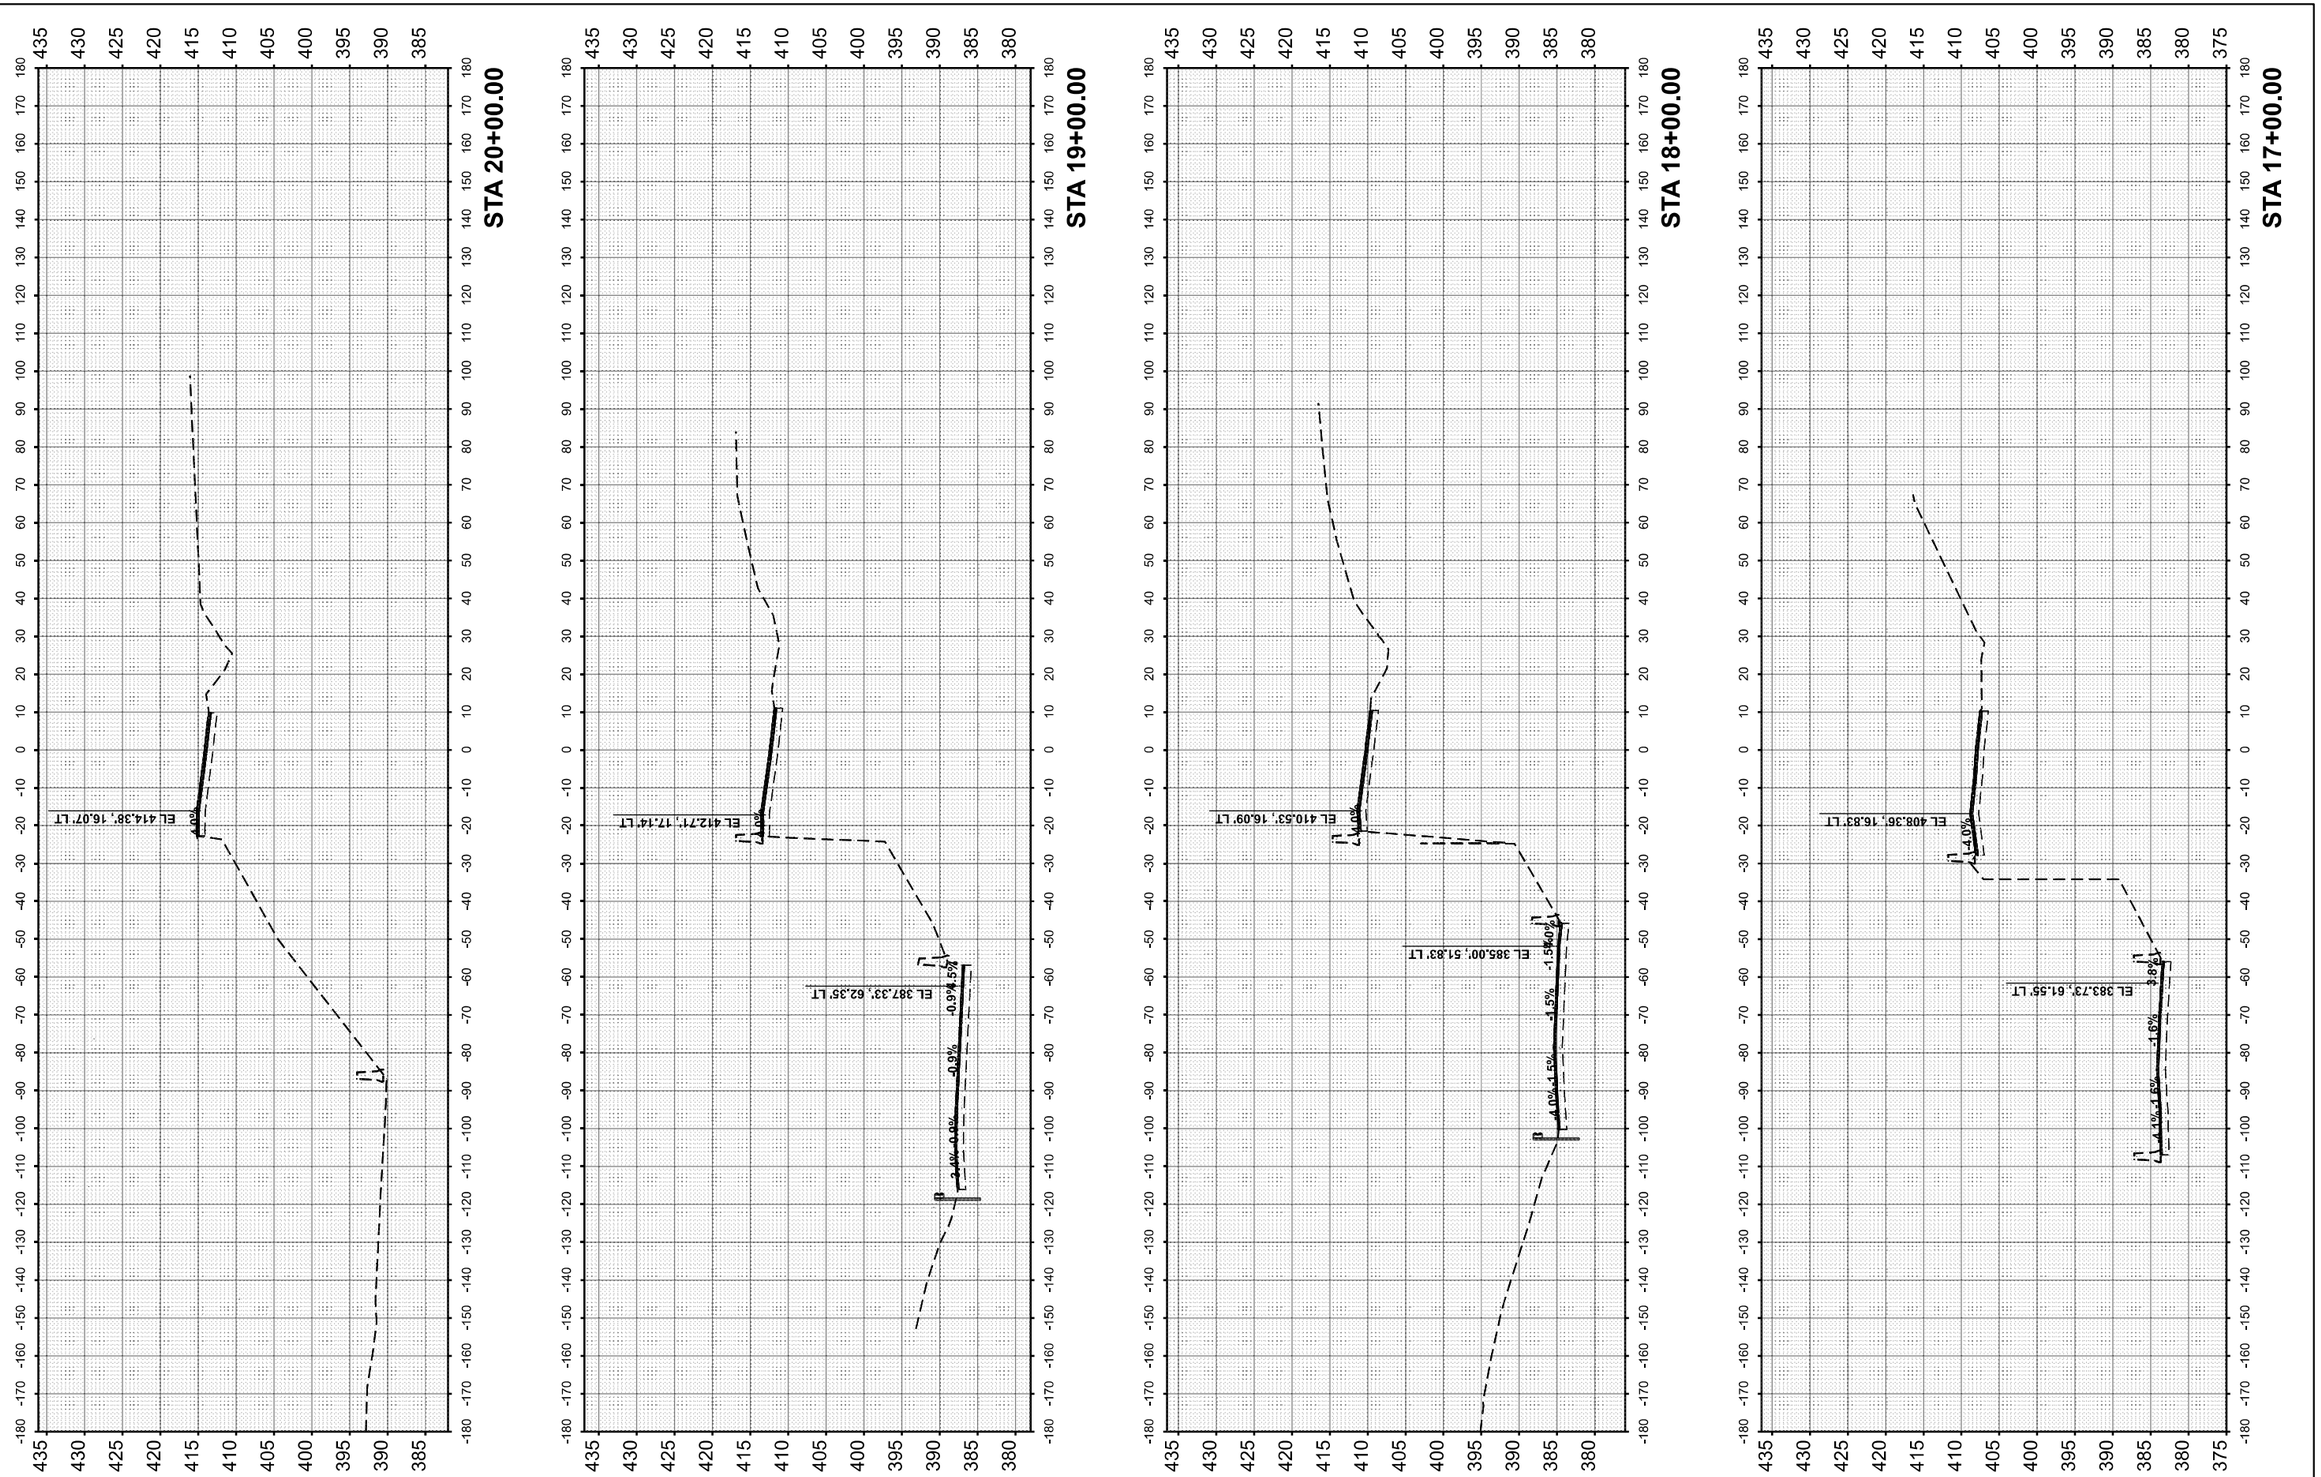

MODEL: $MODELNAME$
FILE NAME: D876E84-I557Ds-sht-XS-56.dgn

Jacobs
525 West Monroe
Suite 1600
Chicago, IL 60661
(312) 251-3000

USER NAME = jacobspw18ics04$		DESIGNED -	MS	REVISED -	
		DRAWN -	MS	REVISED -	
PLOT SCALE = 0.16666633 ' / in.		CHECKED -	MS	REVISED -	
PLOT DATE = 10/2/2025		DATE -	2025/10/03	REVISED -	

STATE OF ILLINOIS
DEPARTMENT OF TRANSPORTATION


CROSS SECTION
I–55 RAMP K


SCALE: 1"=20' | SHEET 3 OF 4 SHEETS | STA. | TO STA.


F.A.I. RTE.	SECTION	COUNTY	TOTAL SHEETS	SHEET NO.
70	Section82-(5,6)RS-2, 60-6RS-2	MADISON & ST. CLAIR	678	635
		CONTRACT NO. 76E84		
	ILLINOIS FED. AID PROJECT			

FINAL SURVEY		BY	DATE
NOTE BOOK	SURVEYED		
	PLOTTED		
	TEMPLATE		
	AREAS		
NO.	AREAS CHECKED		

ORIGINAL SURVEY		BY	DATE
NOTE BOOK	SURVEYED		
	PLOTTED		
	TEMPLATE		
	AREAS		
NO.	AREAS CHECKED		

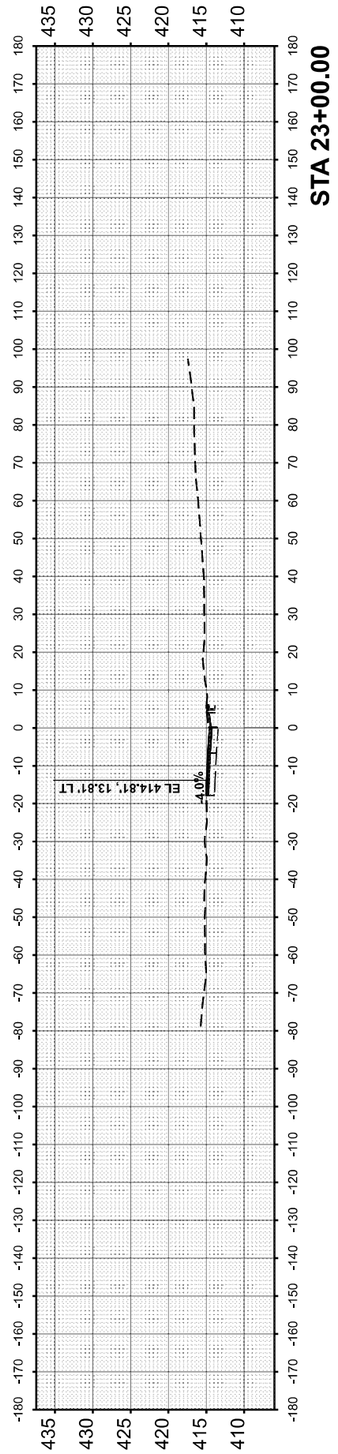

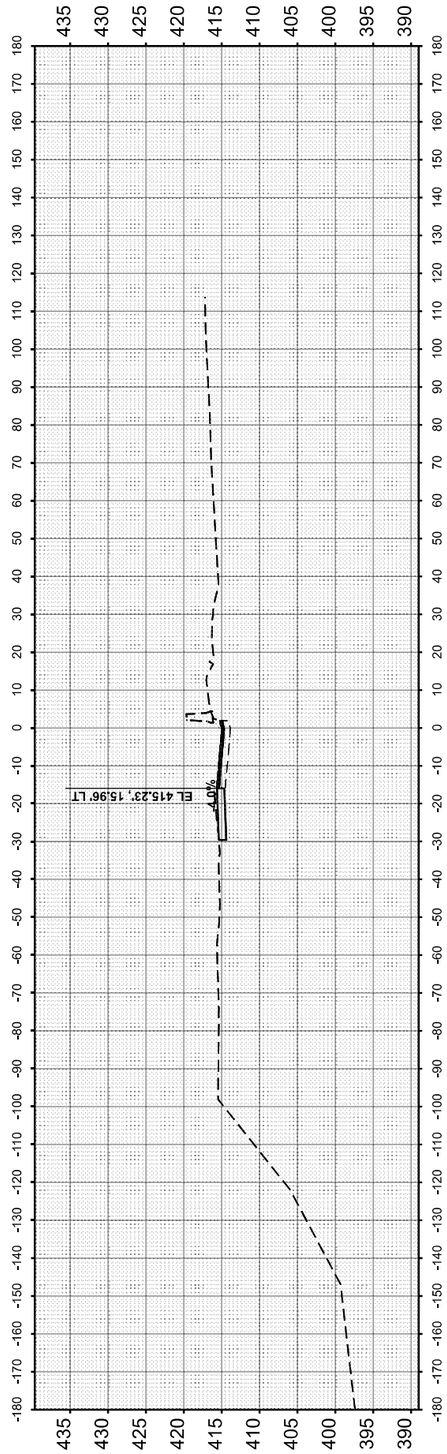

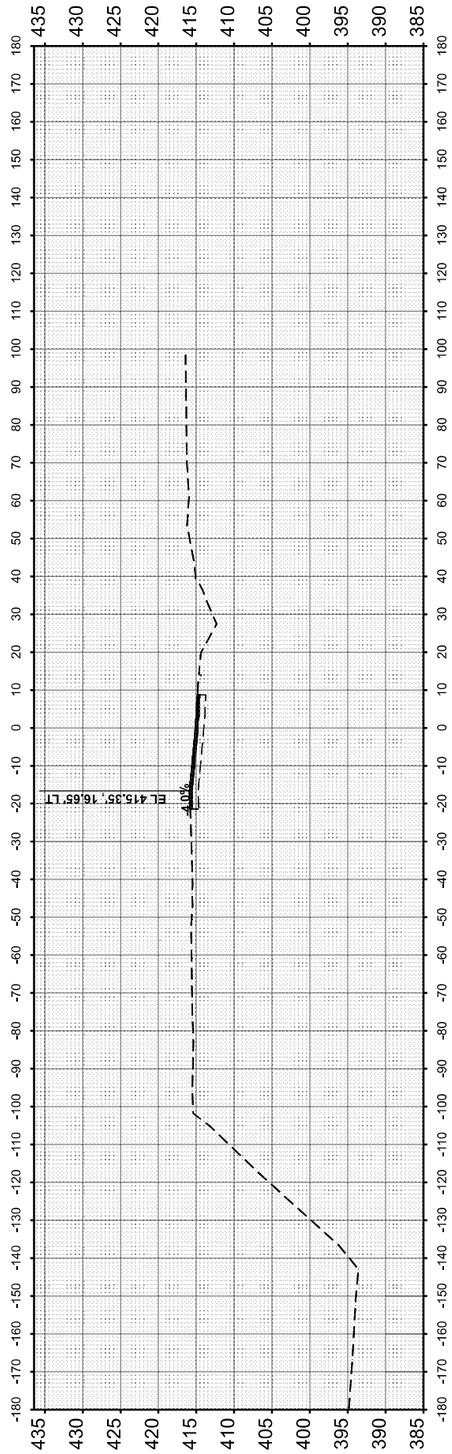

MODEL: SMODELNAMES
FILE NAME: D876E84-I5570-sht-XS-57.dgn

Jacobs
525 West Monroe
Suite 1600
Chicago, IL 60661
(312) 251-3000

USER NAME = jacobspw18ics04S	DESIGNED - MS	REVISED -	
	DRAWN - MS	REVISED -	
PLOT SCALE = 0.16666633 ' / in.	CHECKED - MS	REVISED -	
PLOT DATE = 10/2/2025	DATE - 2025/10/03	REVISED -	

STATE OF ILLINOIS
DEPARTMENT OF TRANSPORTATION

CROSS SECTION
I-55 RAMP K

SCALE: 1"=20' | SHEET 4 OF 4 SHEETS | STA. | TO STA.

F.A.I. RTE.	SECTION	COUNTY	TOTAL SHEETS	SHEET NO.
70	Section82-(5,6)RS-2, 60-6RS-2	MADISON & ST. CLAIR	678	636
		CONTRACT NO. 76E84		
	ILLINOIS	FED. AID PROJECT		

ORIGINAL SURVEY		BY	DATE
NOTE BOOK	SURVEYED		
	PLOTTED		
NO.	TEMPLATE		
	AREAS		
	AREAS CHECKED		


FINAL SURVEY		BY	DATE
NOTE BOOK	SURVEYED		
	PLOTTED		
NO.	TEMPLATE		
	AREAS		
	AREAS CHECKED		


MODEL: $MODELNAME$
FILE NAME: D876E84-I5570-shl-XS-58.dgn


Jacobs
Suite 1700
Chicago, IL 60661
(312) 730-3000


USER NAME	= jacobsgw18scdA$	
PLOT SCALE	= 0.1666663 ' / in.	DESIGNED - MS
PLOT DATE	= 10/2/2025	DRAWN - MS
		CHECKED - MS
DATE	- 2025/10/03	REVISED -
REVISED	-	REVISED -
REVISED	-	REVISED -

BRIDGE OMISSION
SEE SN 082-0022

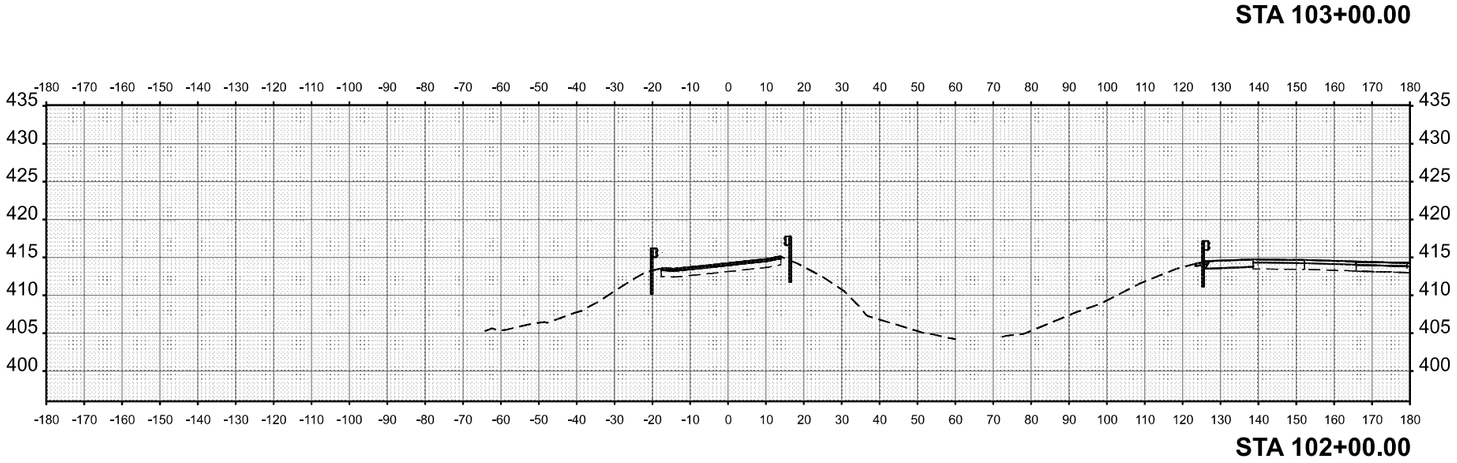

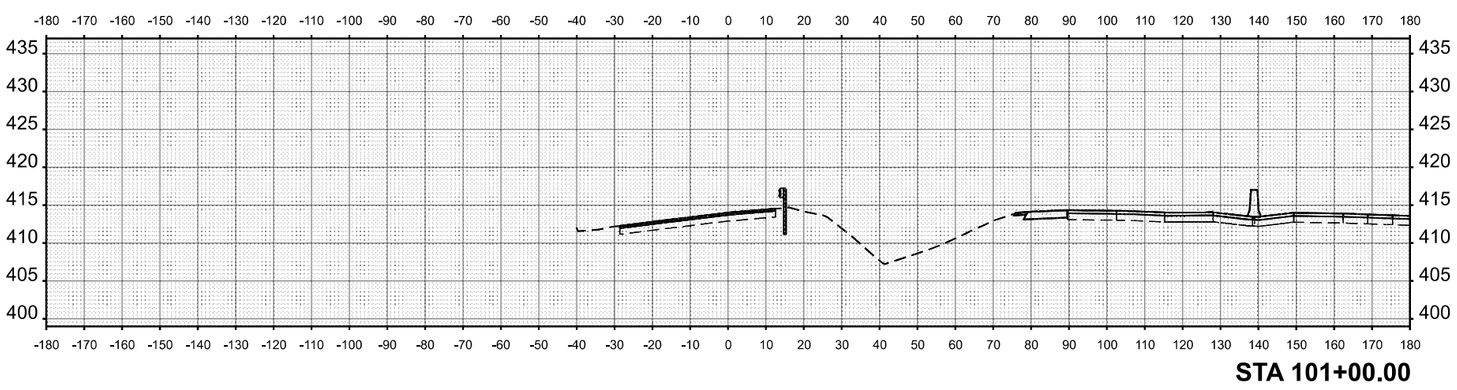

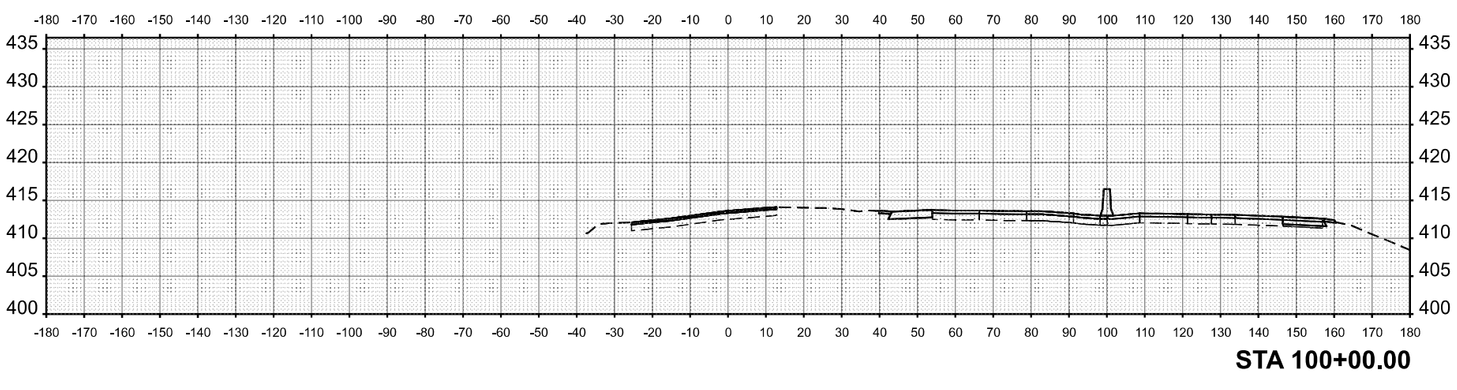

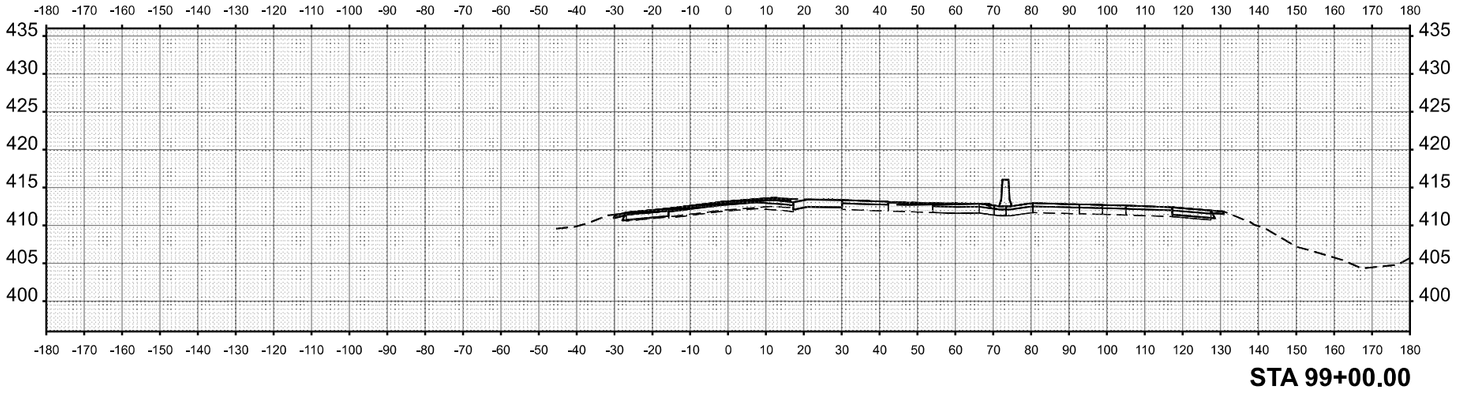

STATE OF ILLINOIS
DEPARTMENT OF TRANSPORTATION

CROSS SECTION
ILLINOIS 203 SOUTHBOUND

SCALE: 1"=20'
SHEET 1 OF 6 SHEETS STA.
TO STA.

F.A.I. RTE.	SECTION	COUNTY	TOTAL SHEETS	SHEET NO.
70	Section(s)2-5,6)RS-2, 6)I-64RS-2	MADISON,ST. CLAIR	678	637
ILLINOIS	FED. AID PROJECT	CONTRACT NO. 76E84		

ORIGINAL SURVEY		BY	DATE
NOTE BOOK	SURVEYED		
	PLOTTED		
NO.	TEMPLATE		
	AREAS		
	AREAS CHECKED		

FINAL SURVEY		BY	DATE
NOTE BOOK	SURVEYED		
	PLOTTED		
NO.	TEMPLATE		
	AREAS		
	AREAS CHECKED		

MODEL: $MODELNAME$
FILE NAME: D876E84-I5570-shl-XS-59.dgn

Jacobs
Suite 1700
Chicago, IL 60661
(312)730-3000


USER NAME = jacobsgw18sdd1$
PLOT SCALE = 0.1666663 ' / In.
PLOT DATE = 10/2/2025


	DESIGNED	REVISED
DRAWN	- MS	-
CHECKED	- MS	-
DATE	- 2025/10/03	-


STATE OF ILLINOIS
DEPARTMENT OF TRANSPORTATION


CROSS SECTION
ILLINOIS 203 SOUTHBOUND


SCALE: 1"=20'
SHEET 2 OF 6 SHEETS
STA.
TO STA.

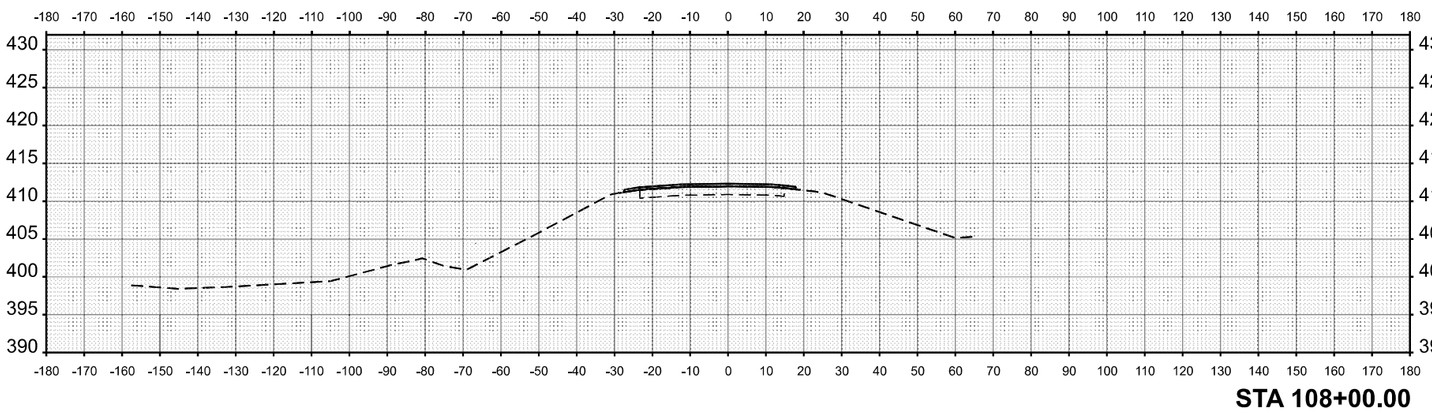

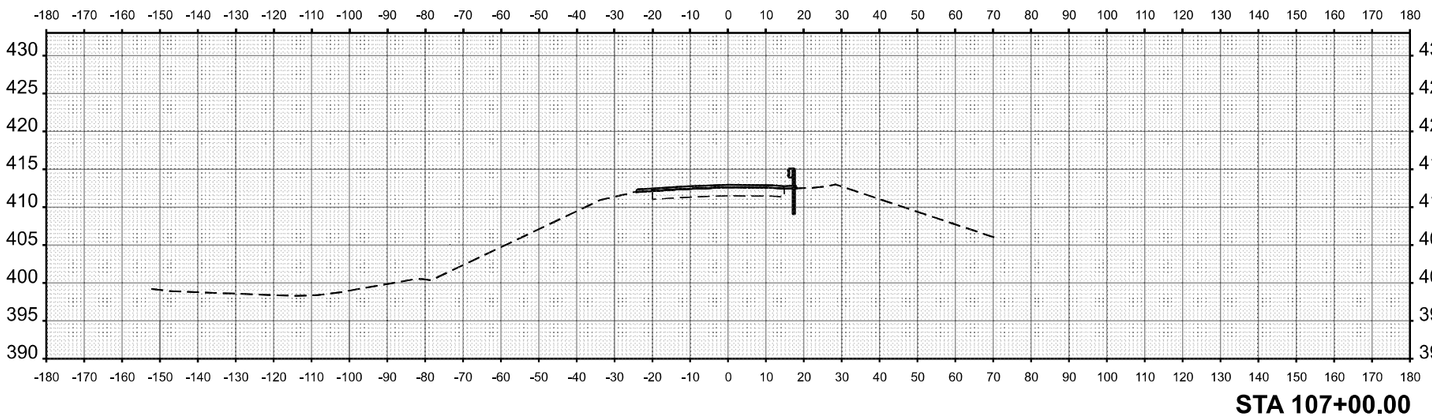

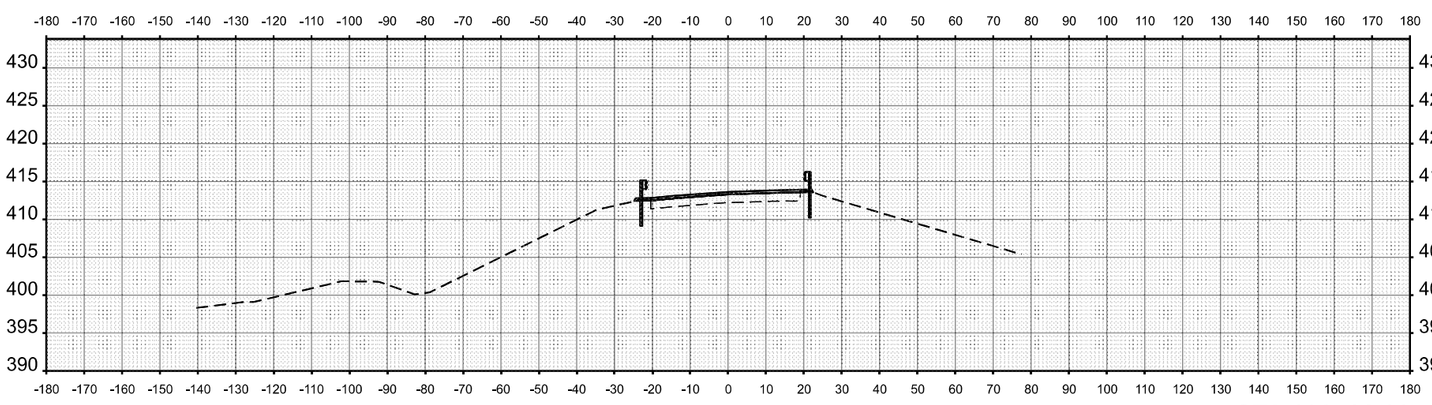

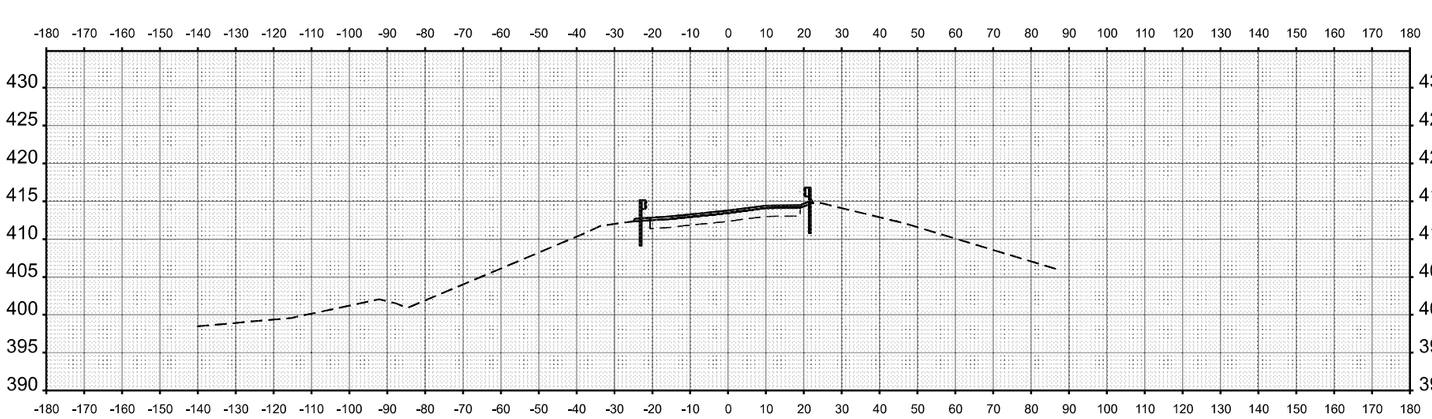

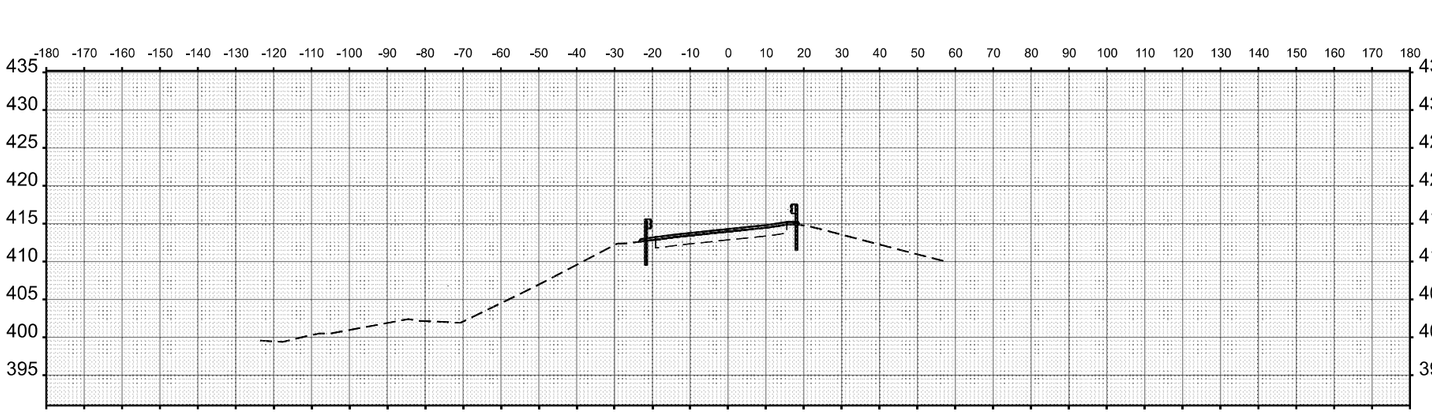

F.A.I. RTE.	SECTION	COUNTY	TOTAL SHEETS	SHEET NO.
70	Section(s)2-5,6)RS-2, 6)-4RS-2	MADISON,ST. CLAIR	678	638
ILLINOIS	FED. AID PROJECT	CONTRACT NO. 76E84		

ORIGINAL SURVEY		BY	DATE
NOTE BOOK	SURVEYED		
	PLOTTED		
NO.	TEMPLATE		
	AREAS		
	AREAS CHECKED		

FINAL SURVEY		BY	DATE
NOTE BOOK	SURVEYED		
	PLOTTED		
NO.	TEMPLATE		
	AREAS		
	AREAS CHECKED		

MODEL: $MODELNAME$
FILE NAME: D876E84-I5570-shl-XS-60.dgn

Jacobs
Suite 1700
Chicago, IL 60661
(312) 733-3300

USER NAME = jacobsgw18sd01$
PLOT SCALE = 0.166666667 ' / In.
PLOT DATE = 10/2/2025


DESIGNED	-	MS
DRAWN	-	MS
CHECKED	-	MS
DATE	-	2025/10/03

REVISED	-	
REVISED	-	
REVISED	-	


STATE OF ILLINOIS
DEPARTMENT OF TRANSPORTATION

CROSS SECTION
ILLINOIS 203 SOUTHBOUND


SCALE: 1"=20'
SHEET 3 OF 6 SHEETS
STA.
TO STA.

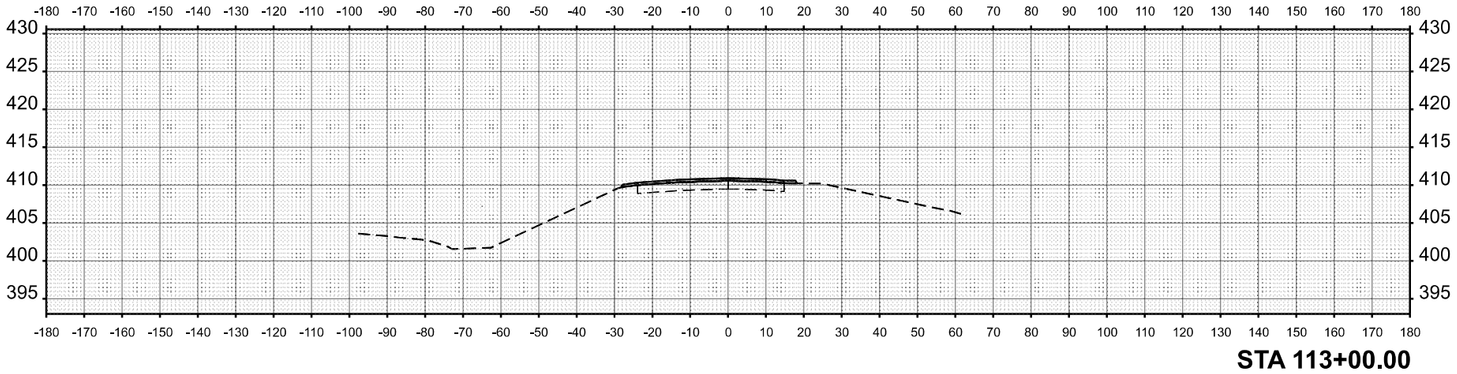


STA 113+00.00

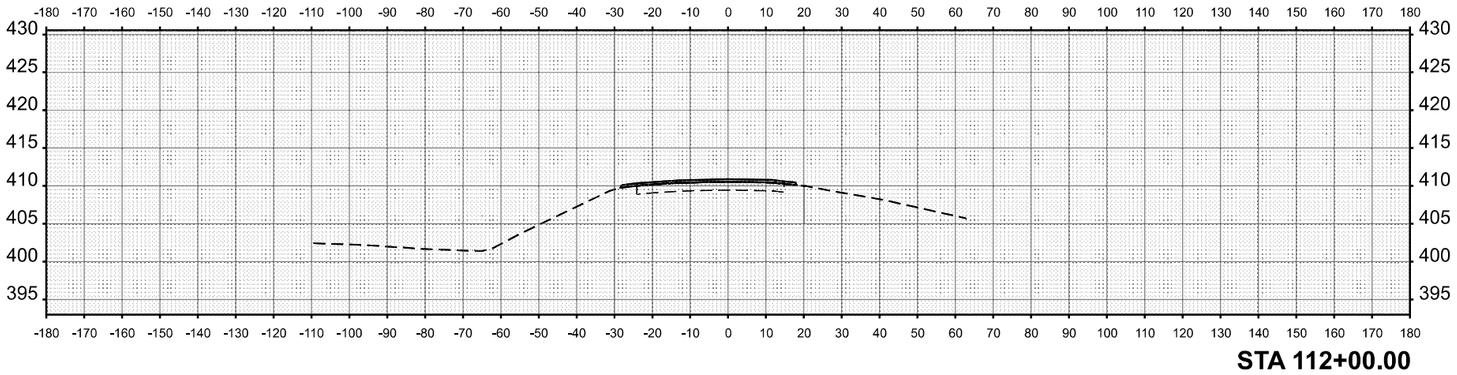


STA 112+00.00

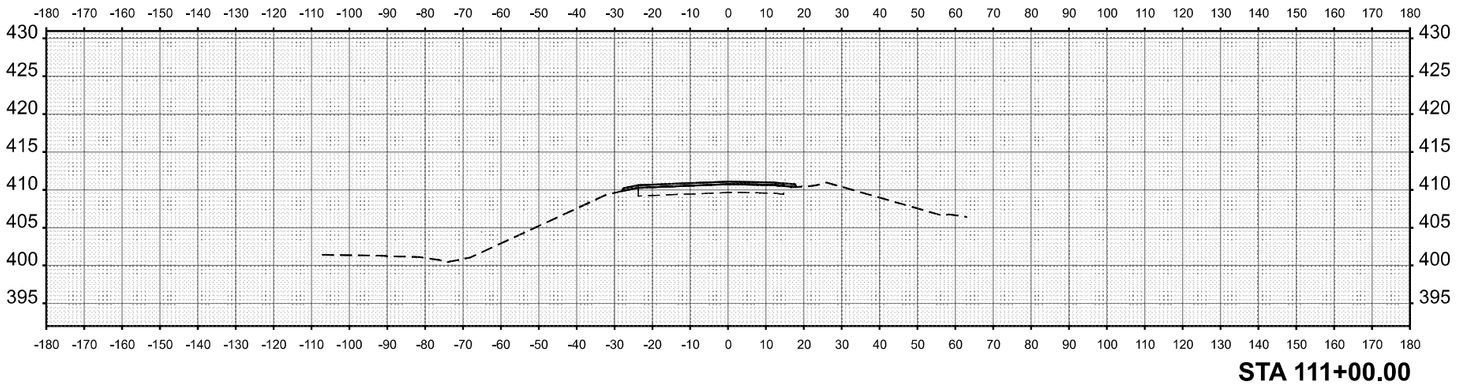

STA 111+00.00

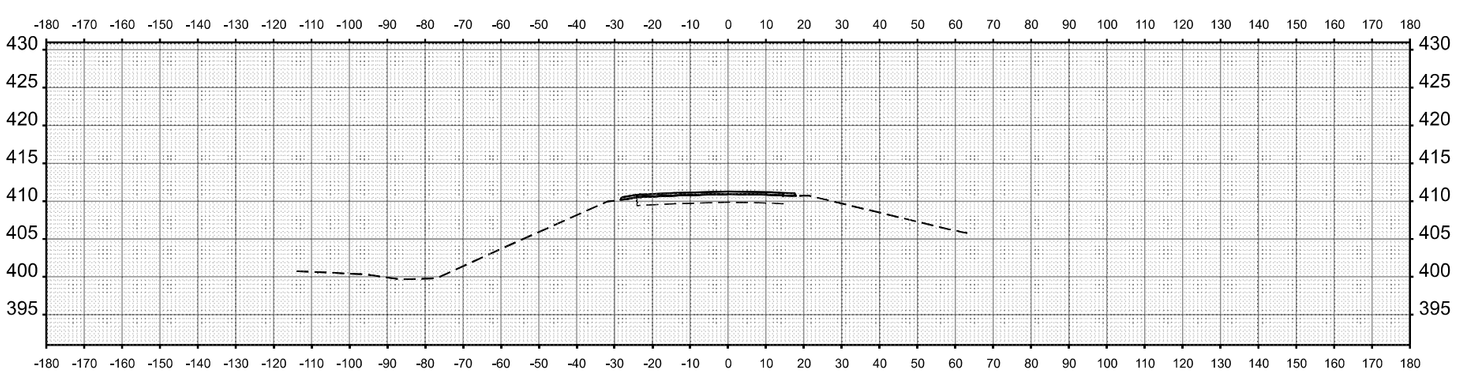

STA 110+00.00

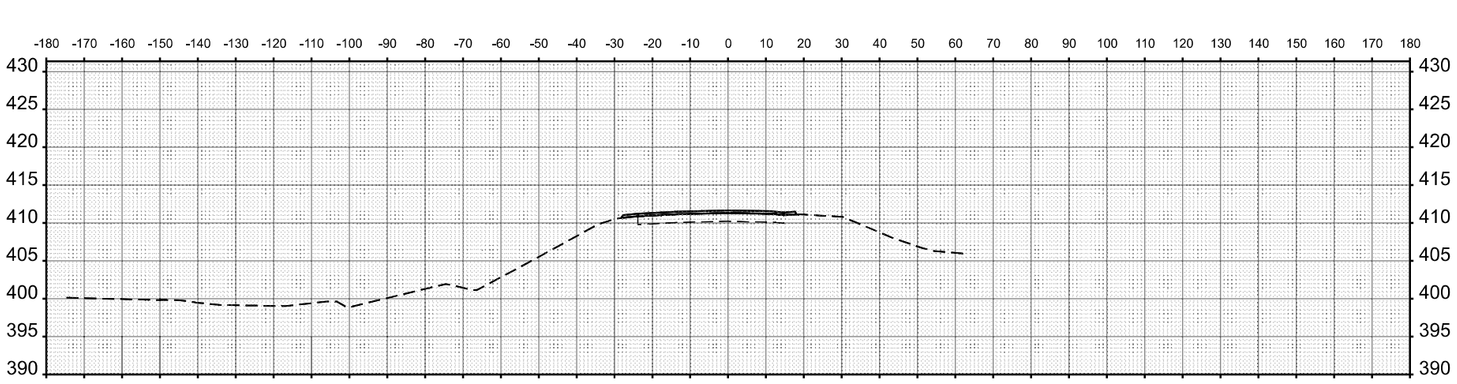

STA 109+00.00

F.A.I. RTE.	SECTION	COUNTY	TOTAL SHEETS	SHEET NO.
70	Section#2-5,6)RS-2, 60-4RS-2	MADISON,ST. CLAIR	678	639
ILLINOIS	FED. AID PROJECT	CONTRACT NO. 76E84		

ORIGINAL SURVEY		BY	DATE
NOTE BOOK	SURVEYED		
	PLOTTED		
NO.	TEMPLATE		
	AREAS		
	AREAS CHECKED		

FINAL SURVEY		BY	DATE
NOTE BOOK	SURVEYED		
	PLOTTED		
NO.	TEMPLATE		
	AREAS		
	AREAS CHECKED		

MODEL: $MODELNAME$
FILE NAME: D876E84-I5570-shl-XS-61.dgn

Jacobs
Suite 1900
Chicago, IL 60661
(312) 730-3000

USER NAME = jacobsgw18ac835

PLOT SCALE = 0.1666666667 ' / In.

PLOT DATE = 10/2/2025

	DESIGNED	DRAWN	CHECKED
-	MS	MS	MS
DATE	-	-	-
-	2025/10/03		


REVISED	REVISED	REVISED
-	-	-

STATE OF ILLINOIS
DEPARTMENT OF TRANSPORTATION


CROSS SECTION
ILLINOIS 203 SOUTHBOUND

SCALE: 1"=20'


SHEET 4 OF 6 SHEETS STA. TO STA.

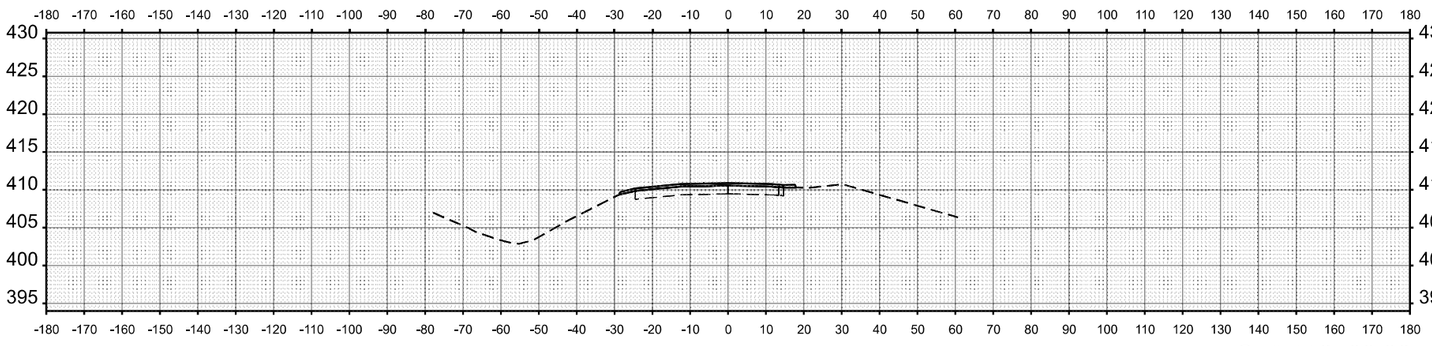


STA 118+00.00

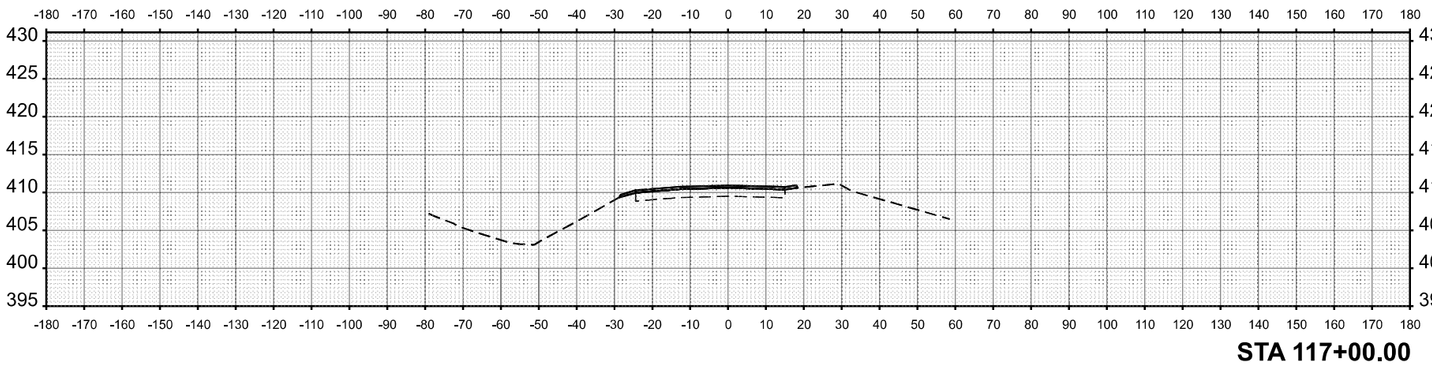


STA 117+00.00

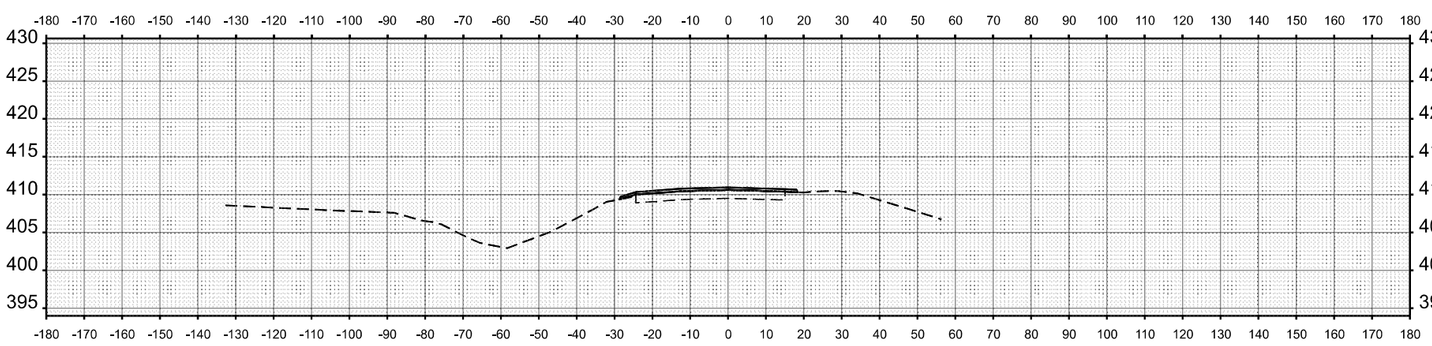

STA 116+00.00

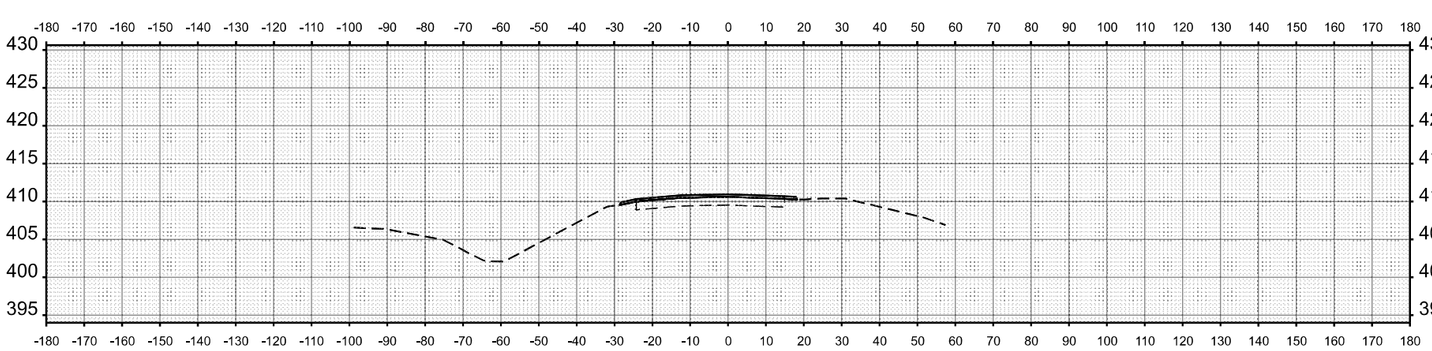

STA 115+00.00

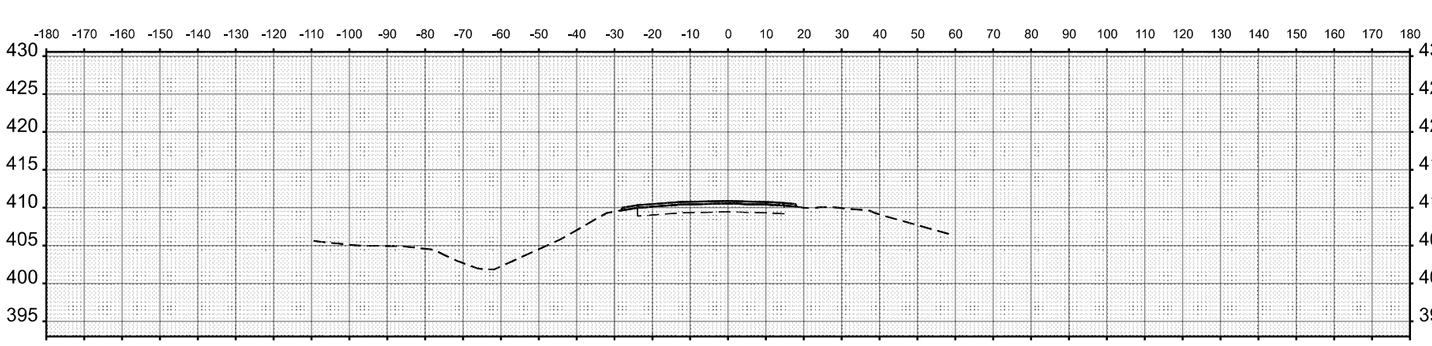

STA 114+00.00

F.A.I. RTE.	SECTION	COUNTY	TOTAL SHEETS	SHEET NO.
70	Section(s)2-5,6)RS-2, 6)-4RS-2	MADISON,ST. CLAIR	678	640
ILLINOIS	FED. AID PROJECT	CONTRACT NO. 76E84		

ORIGINAL SURVEY		BY	DATE
NOTE BOOK	SURVEYED		
	PLOTTED		
NO.	TEMPLATE		
	AREAS		
	AREAS CHECKED		

FINAL SURVEY		BY	DATE
NOTE BOOK	SURVEYED		
	PLOTTED		
NO.	TEMPLATE		
	AREAS		
	AREAS CHECKED		

MODEL: $MODELNAME$
FILE NAME: D876E84-I5570-shl-XS-62.dgn

Jacobs
Suite 1700
Chicago, IL 60661
(312) 730-3000


USER NAME = jacobsgw18scb4$
PLOT SCALE = 0.166666637 ' / In.
PLOT DATE = 10/2/2025


	DESIGNED	-	MS
	DRAWN	-	MS
DATE	CHECKED	-	MS
-	-	2025/10/03	
REVISED	-		
REVISED	-		
REVISED	-		


STATE OF ILLINOIS
DEPARTMENT OF TRANSPORTATION


CROSS SECTION
ILLINOIS 203 SOUTHBOUND


SCALE: 1"=20'
SHEET 5 OF 6 SHEETS STA. TO STA.

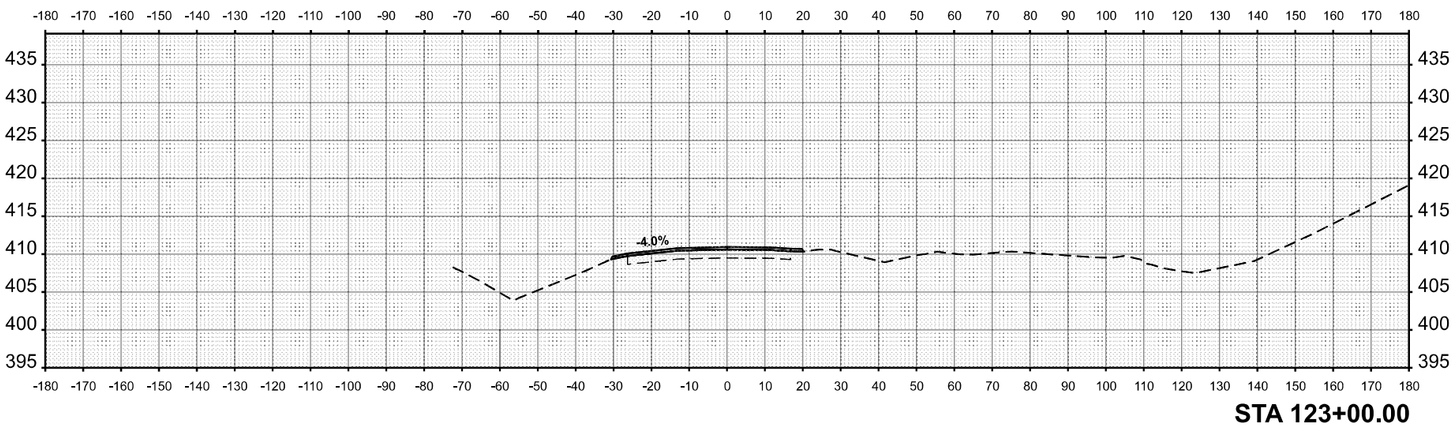

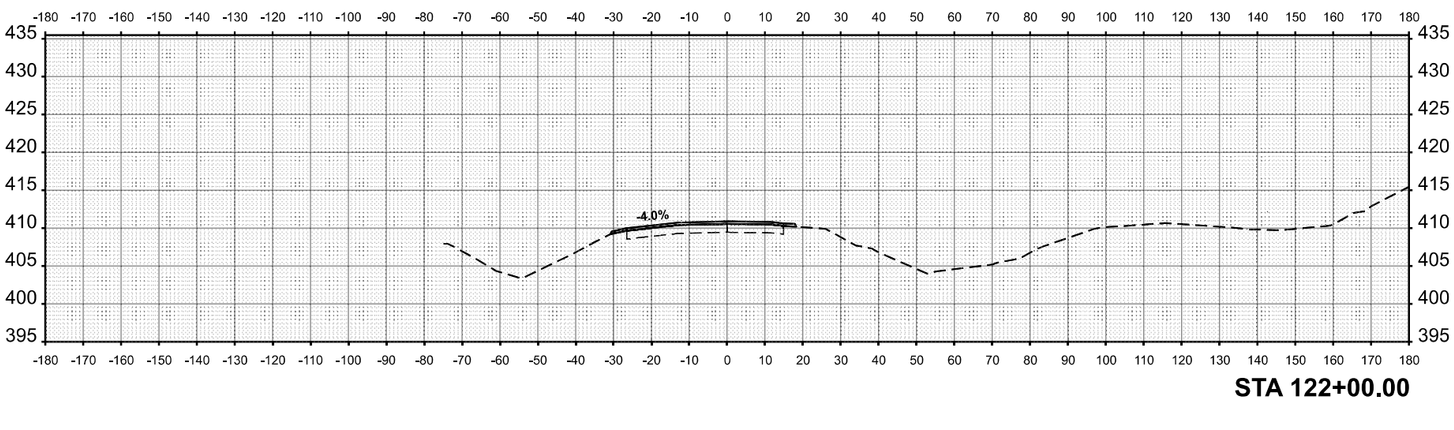

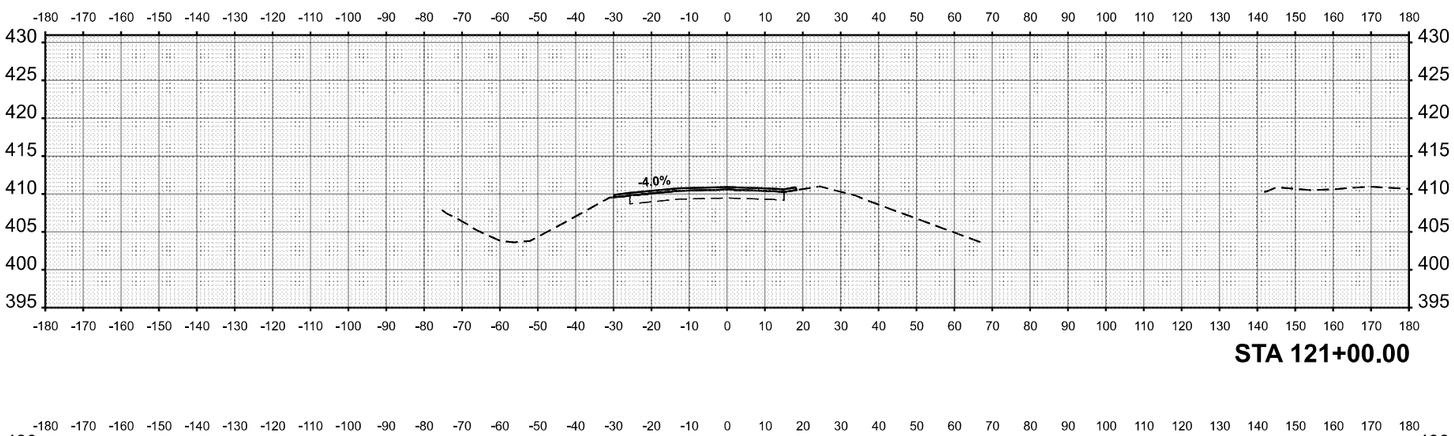

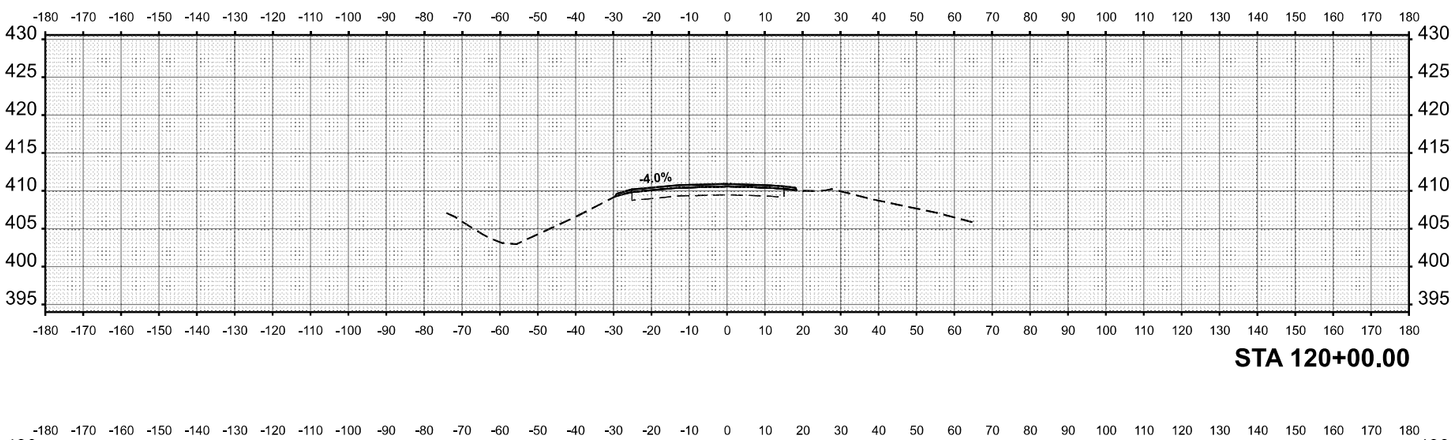

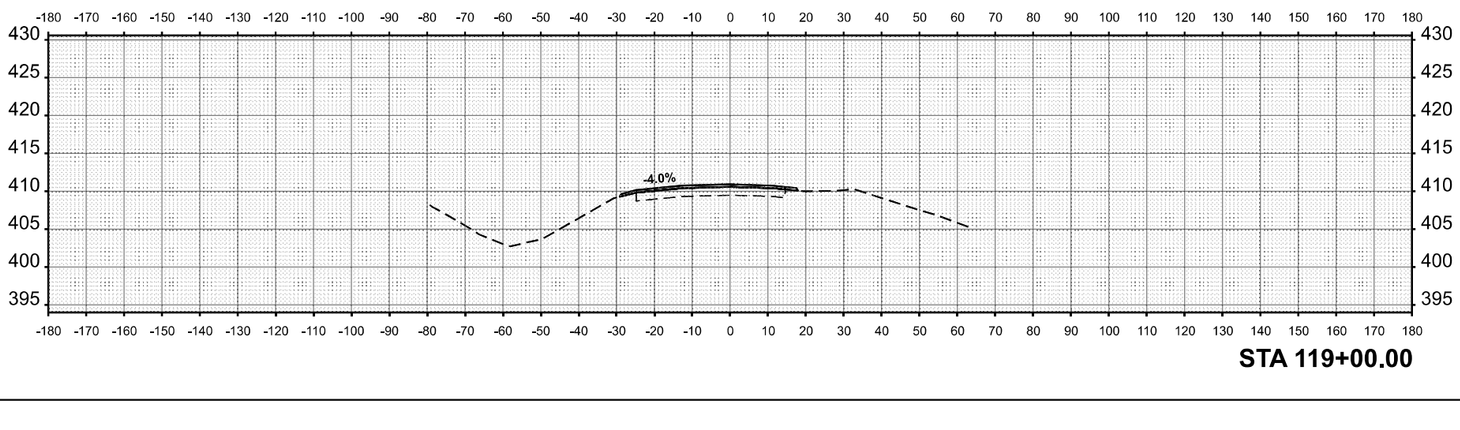

F.A.I. RTE.	SECTION	COUNTY	TOTAL SHEETS	SHEET NO.
70	Section(s)2-5,6)RS-2, 6)4-6RS-2	MADISON,ST. CLAIR	678	641
ILLINOIS	FED. AID PROJECT	CONTRACT NO. 76E84		

FINAL SURVEY		BY	DATE
	SURVEYED		
	PLOTTED		
NOTE BOOK	TEMPLATE		
	ABSS		
NO.	AREAS CHECKED		

ORIGINAL SURVEY		BY	DATE
	SURVEYED		
	PLOTTED		
NOTE BOOK	TEMPLATE		
	ABSS		
NO.	AREAS CHECKED		

MODEL: $MODELNAME$
FILE NAME: D876E84-I557(3-sh)-XS-63.dgn

Jacobs
525 West Monroe
Suite 1600
Chicago, IL 60661
(312) 251-3000

USER NAME = jacobspw18cs04$	DESIGNED - MS	REVISED -	
	DRAWN - MS	REVISED -	
PLOT SCALE = 0.16666633 ' / in.	CHECKED - MS	REVISED -	
PLOT DATE = 10/2/2025	DATE - 2025/10/03	REVISED -	

STATE OF ILLINOIS
DEPARTMENT OF TRANSPORTATION

CROSS SECTION
ILLINOIS 203 SOUTHBOUND

SCALE: 1"=20' | SHEET 6 OF 6 SHEETS | STA. | TO STA.

F.A.I. RTE.	SECTION	COUNTY	TOTAL SHEETS	SHEET NO.
70	Section82-(5,6)RS-2, 60-6RS-2	MADISON & ST. CLAIR	678	642
		CONTRACT NO. 76E84		
	ILLINOIS FED. AID PROJECT			

ORIGINAL SURVEY		BY	DATE
NOTE BOOK	SURVEYED		
	PLOTTED		
NO.	TEMPLATE		
	AREAS		
	AREAS CHECKED		

FINAL SURVEY		BY	DATE
NOTE BOOK	SURVEYED		
	PLOTTED		
NO.	TEMPLATE		
	AREAS		
	AREAS CHECKED		

MODEL: $MODELNAME$
FILE NAME: D876E84-I5570-shl-XS-64.dgn

Jacobs
Suite 1700
Chicago, IL 60661
(312) 731-3900

USER NAME	= jacobsgw18ed305
PLOT SCALE	= 0.1666663 ' / in.
PLOT DATE	= 10/2/2025


DESIGNED	-	MS
DRAWN	-	MS
CHECKED	-	MS
DATE	-	2025/10/03

REVISED	-	
REVISED	-	
REVISED	-	
REVISED	-	


STATE OF ILLINOIS
DEPARTMENT OF TRANSPORTATION

CROSS SECTION
ILLINOIS 203 NORTHBOUND


SCALE: 1"=20'
SHEET 1 OF 9 SHEETS
STA.
TO STA.

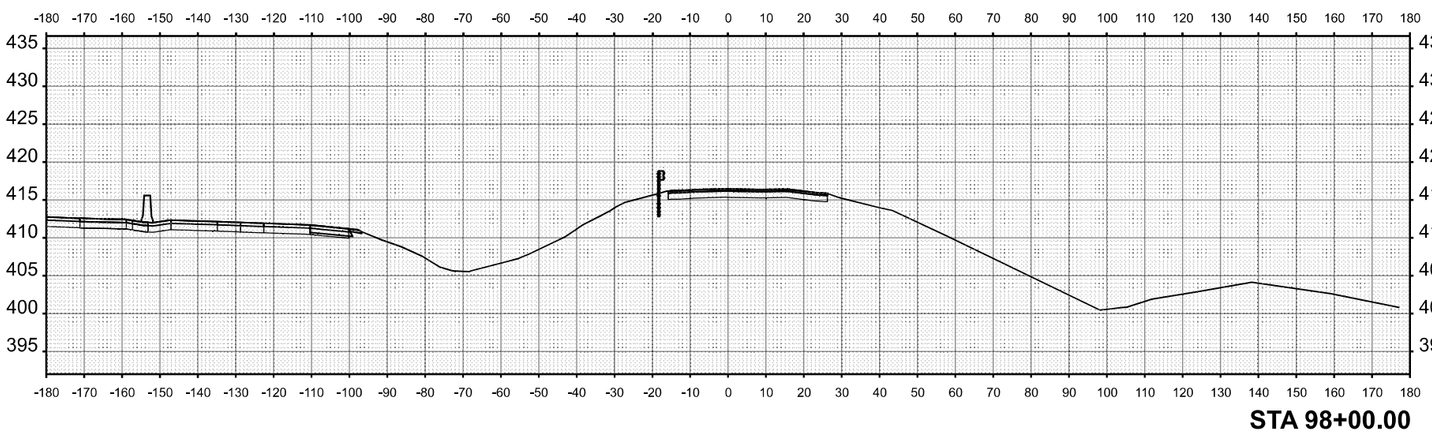


STA 98+00.00

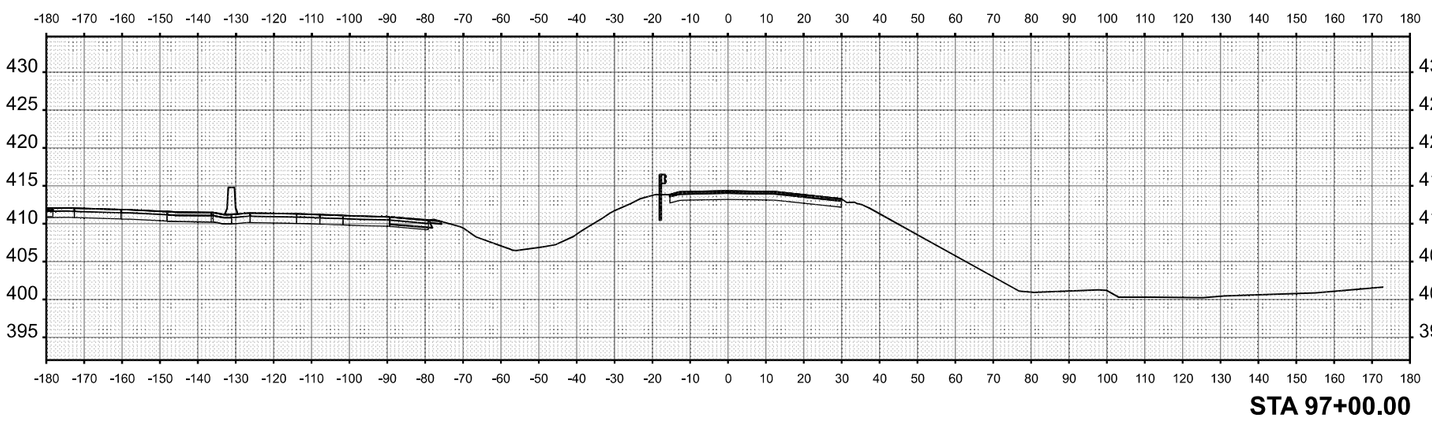


STA 97+00.00

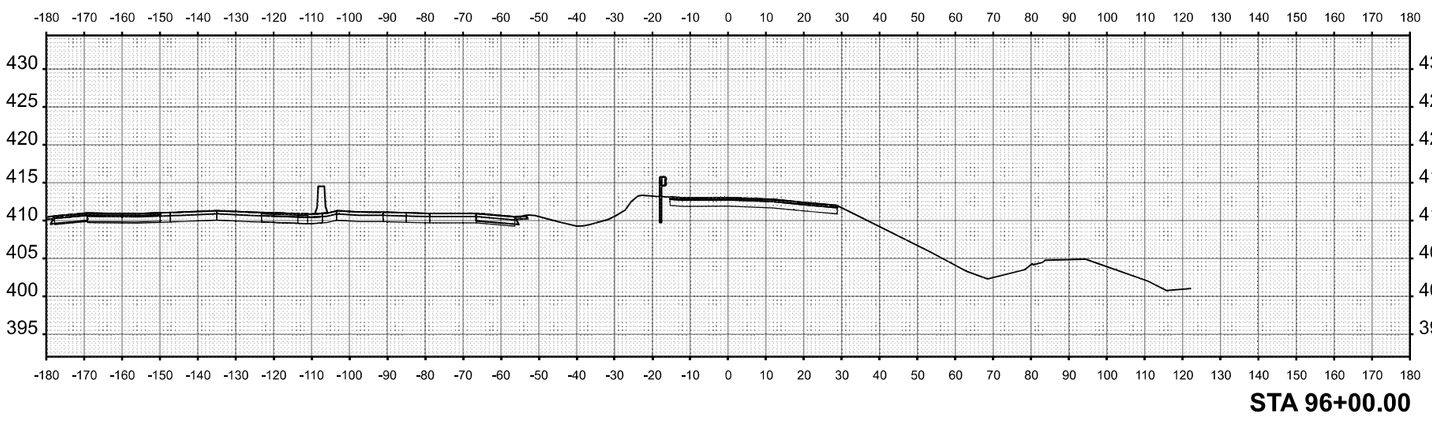

STA 96+00.00

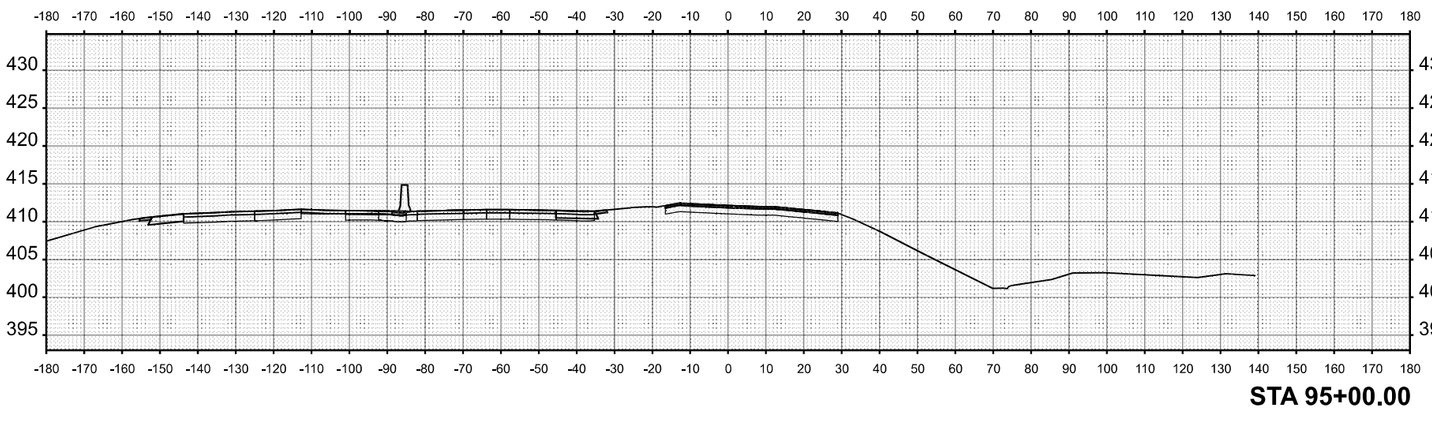

STA 95+00.00

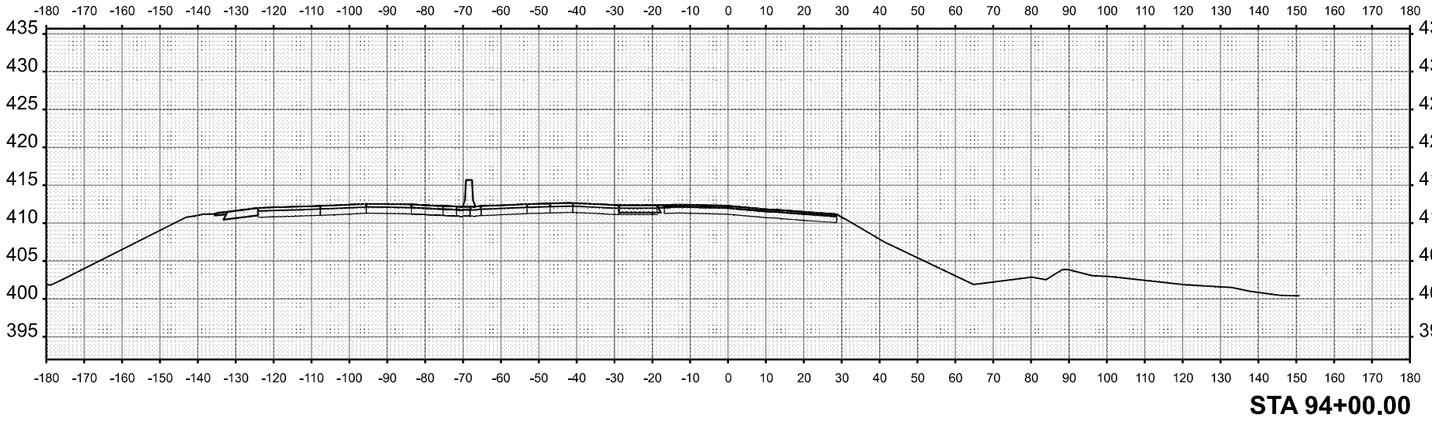

STA 94+00.00

ILLINOIS	FED. AID PROJECT	CONTRACT NO. 76E84	MADISON	678	643
			COUNTY	TOTAL SHEETS	SHEET NO.
		Section(s)2-5,6)RS-2, 6)-4RS-2	MADISON,1,ST.,CLAIR		
		SECTION			
		70			
		F.A.I. RTE.			

ORIGINAL SURVEY		BY	DATE
NOTE BOOK	SURVEYED		
	PLOTTED		
NO.	TEMPLATE		
	AREAS		
	AREAS CHECKED		

FINAL SURVEY		BY	DATE
NOTE BOOK	SURVEYED		
	PLOTTED		
NO.	TEMPLATE		
	AREAS		
	AREAS CHECKED		

MODEL: $MODELNAME$
FILE NAME: D876E84-I5570-shl-XS-65.dgn

Jacobs
Suite 1900
Chicago, IL 60661
(312) 733-3300

USER NAME = jbostrom19dc835
PLOT SCALE = 0.166666667 ' / In.
PLOT DATE = 10/2/2025


	DESIGNED	DRAWN	CHECKED
-	MS	MS	MS
DATE	2025/10/03		


REVISED	REVISED	REVISED
-	-	-


STATE OF ILLINOIS
DEPARTMENT OF TRANSPORTATION


CROSS SECTION
ILLINOIS 203 NORTHBOUND

SCALE: 1"=20'
SHEET 2 OF 9 SHEETS
STA.
TO STA.

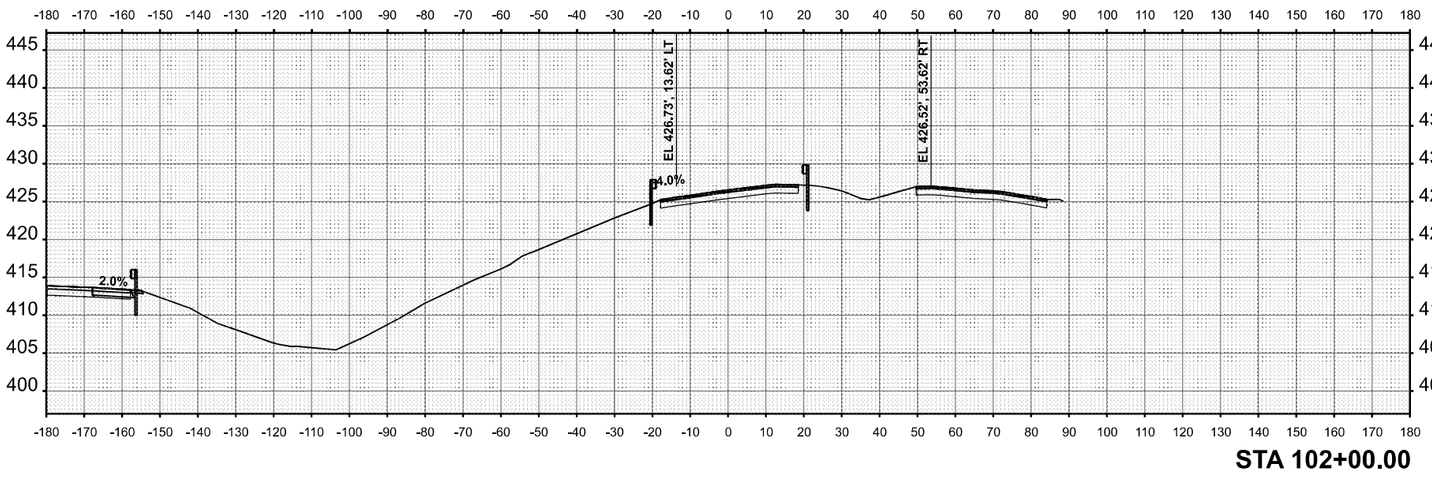

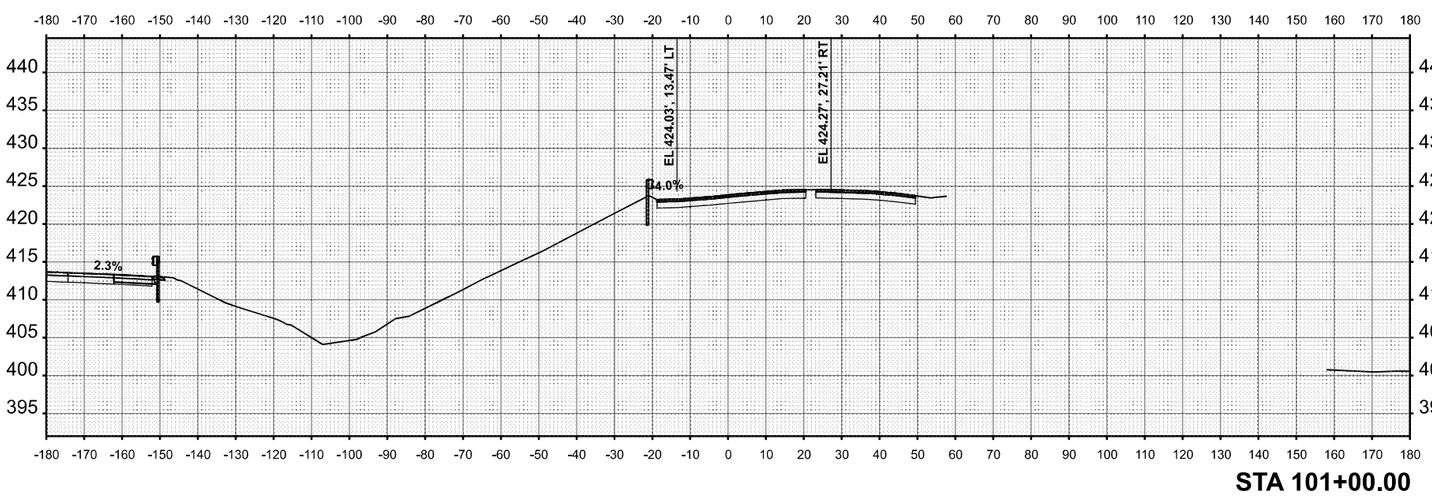

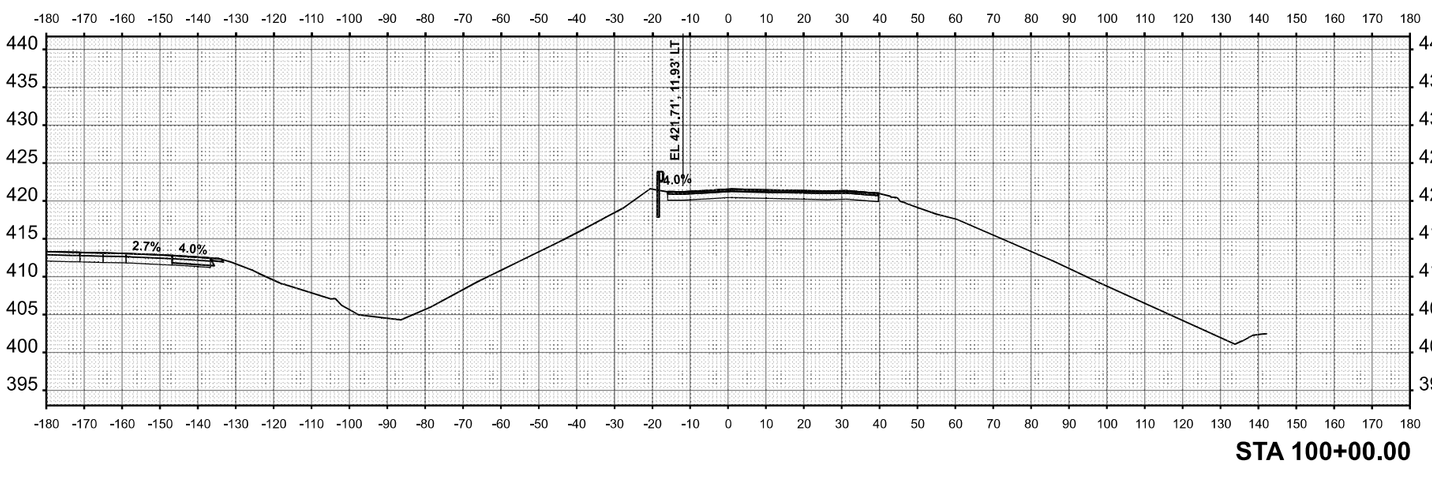

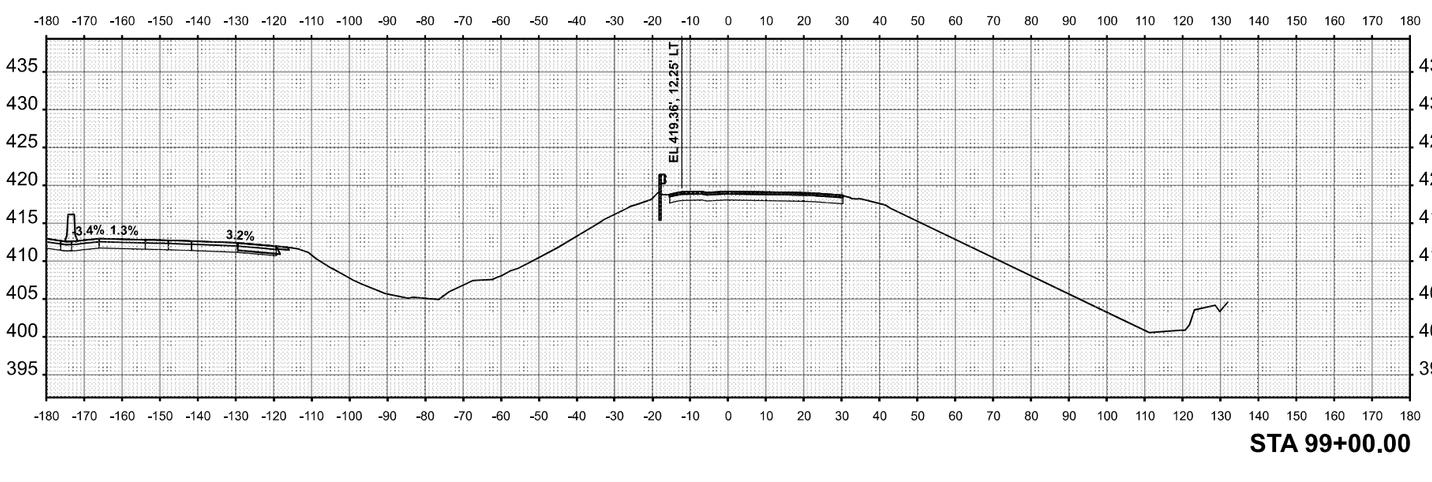

F.A.I. RTE.	SECTION	COUNTY	TOTAL SHEETS	SHEET NO.
70	Section(s)2-5,6)RS-2, 60-4RS-2	MADISON,ST. CLAIR	678	644
ILLINOIS	FED. AID PROJECT	CONTRACT NO. 76E84		

ORIGINAL SURVEY		BY	DATE
NOTE BOOK	SURVEYED		
	PLOTTED		
NO.	TEMPLATE		
	AREAS		
	AREAS CHECKED		

FINAL SURVEY		BY	DATE
NOTE BOOK	SURVEYED		
	PLOTTED		
NO.	TEMPLATE		
	AREAS		
	AREAS CHECKED		

MODEL: $MODELNAME$
FILE NAME: D876E84-I5570-shl-XS-66.dgn

Jacobs
Suite 1700
Chicago, IL 60661
(312) 730-3000


USER NAME	= jacobsgw19ps035	DESIGNED	- MS
PLOT SCALE	= 0.166666633 ' / in.	DRAWN	- MS
PLOT DATE	= 10/2/2025	CHECKED	- MS
DATE	- 2025/10/03	REVISED	-
REVISED	-	REVISED	-
REVISED	-	REVISED	-

BRIDGE OMISSION
SEE SN 082-0024


STA 106+00.00

BRIDGE OMISSION
SEE SN 082-0024

STA 105+00.00

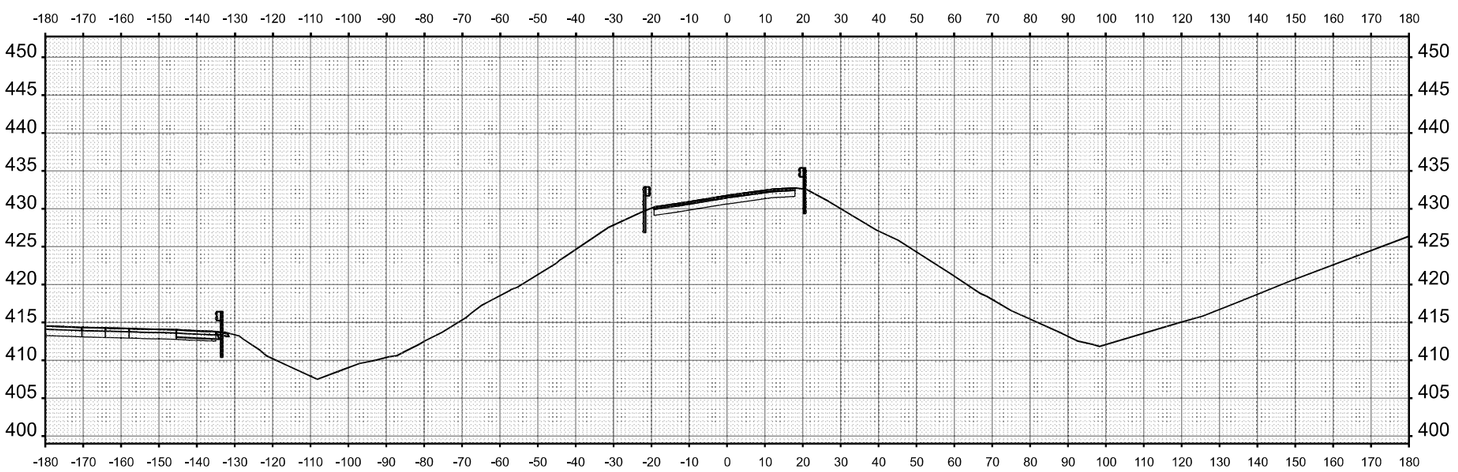

STA 104+00.00

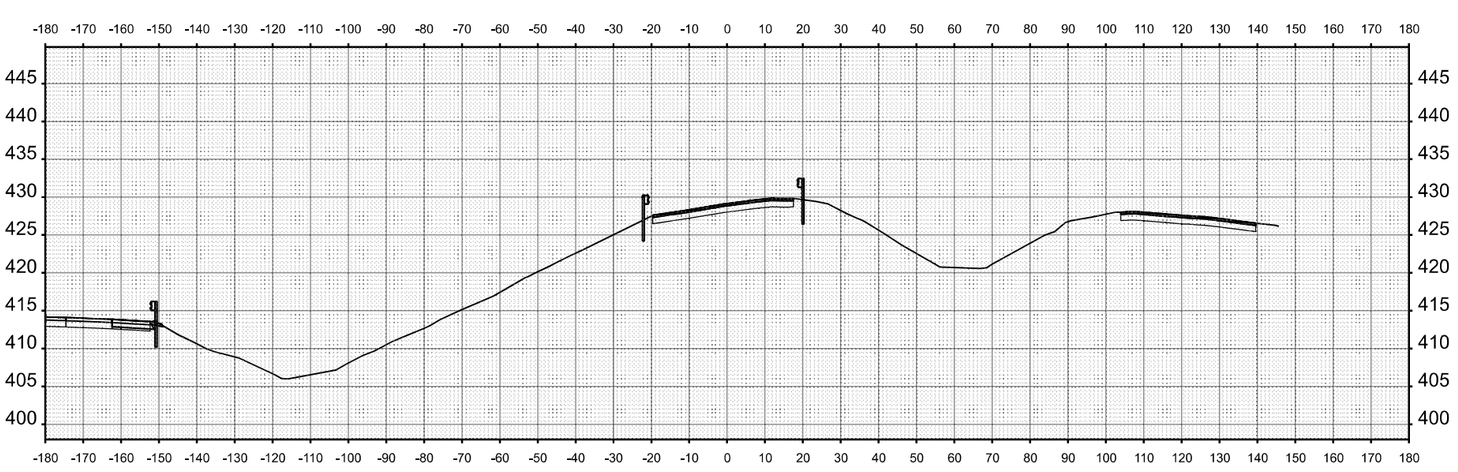


STA 103+00.00

STATE OF ILLINOIS
DEPARTMENT OF TRANSPORTATION

CROSS SECTION
ILLINOIS 203 NORTHBOUND

SCALE: 1"=20'	SHEET 3 OF 9 SHEETS	STA.
		TO STA.

F.A.I. RTE.	SECTION	COUNTY	TOTAL SHEETS	SHEET NO.
70	Section(s)2-(5,6)RS-2, 6D-4RS-2	MADISON,ST. CLAIR	678	645
ILLINOIS	FED. AID PROJECT	CONTRACT NO. 76E84		

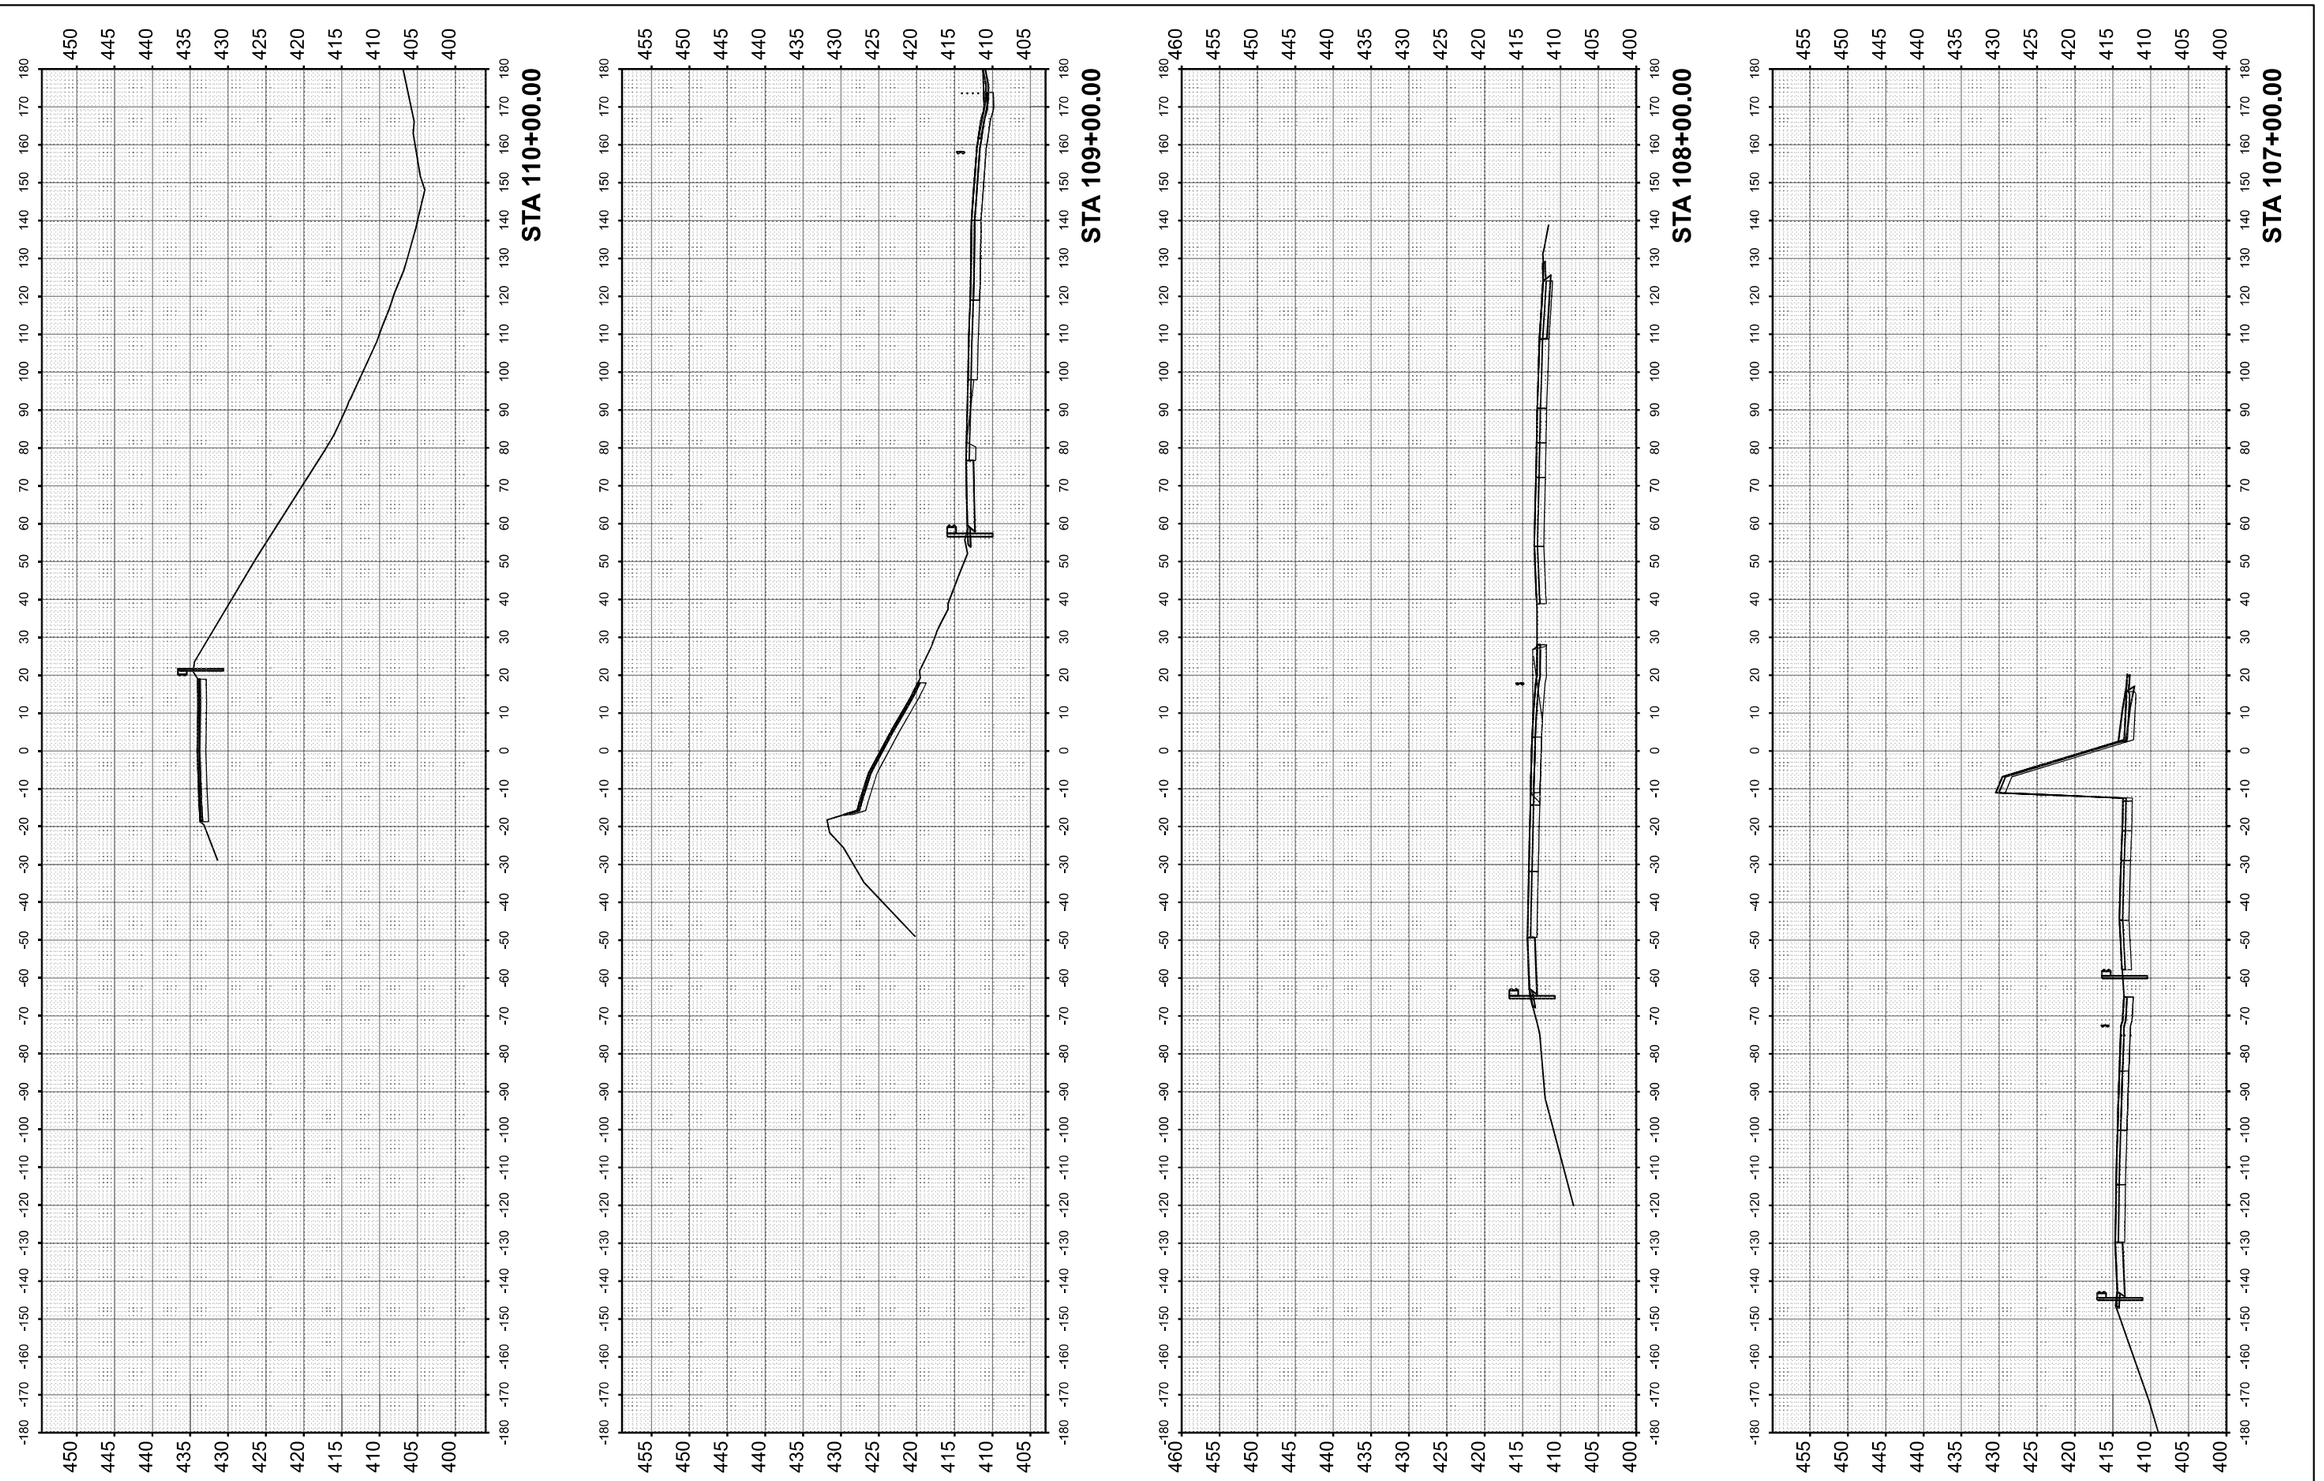

FINAL SURVEY		BY	DATE
NOTE BOOK	SURVEYED		
NO.	PLOTTED		
	TEMPLATE		
	AREAS		
	AREAS CHECKED		

ORIGINAL SURVEY		BY	DATE
NOTE BOOK	SURVEYED		
NO.	PLOTTED		
	TEMPLATE		
	AREAS		
	AREAS CHECKED		

MODEL: $MODELNAME$
FILE NAME: D876E84-I557Oshi-XS-67.dgn

Jacobs
525 West Monroe
Suite 1600
Chicago, IL 60661
(312) 251-3000

USER NAME = jacobspw18ics01$	DESIGNED - MS	REVISED -	
	DRAWN - MS	REVISED -	
PLOT SCALE = 0.16666633 ' / in.	CHECKED - MS	REVISED -	
PLOT DATE = 10/2/2025	DATE - 2025/10/03	REVISED -	

STATE OF ILLINOIS
DEPARTMENT OF TRANSPORTATION

CROSS SECTION
ILLINOIS 203 NORTHBOUND

SCALE: 1"=20' | SHEET 4 OF 9 SHEETS | STA. | TO STA.

F.A.I. RTE.	SECTION	COUNTY	TOTAL SHEETS	SHEET NO.
70	Section82-(5,6)RS-2, 60-6RS-2	MADISON & ST. CLAIR	678	646
		CONTRACT NO. 76E84		
	ILLINOIS FED. AID PROJECT			

ORIGINAL SURVEY		BY	DATE
	SURVEYED		
	PLOTTED		
NOTE BOOK	TEMPLATE		
	AREAS		
NO.	AREAS CHECKED		

FINAL SURVEY		BY	DATE
	SURVEYED		
	PLOTTED		
NOTE BOOK	TEMPLATE		
	AREAS		
NO.	AREAS CHECKED		

MODEL: $MODELNAME$
FILE NAME: D876E84-I5570-shl-XS-68.dgn

Jacobs
Suite 1700
Chicago, IL 60661
(312) 730-3000

USER NAME = jacobsgw19bcd4a$
PLOT SCALE = 0.166666633 ' / In.
PLOT DATE = 10/2/2025

	DESIGNED	-	MS
	DRAWN	-	MS
	CHECKED	-	MS
DATE	-		2025/10/03


REVISED	-
REVISED	-
REVISED	-
REVISED	-

STATE OF ILLINOIS
DEPARTMENT OF TRANSPORTATION


CROSS SECTION
ILLINOIS 203 NORTHBOUND

SCALE: 1"=20'
SHEET 5 OF 9 SHEETS
STA.
TO STA.


F.A.I. RTE.	SECTION	COUNTY	TOTAL SHEETS	SHEET NO.
70	Section(s)2-5,6)RS-2, 6b-4RS-2	MADISON,ST. CLAIR	678	647
ILLINOIS	FED. AID PROJECT	CONTRACT NO. 76E84		

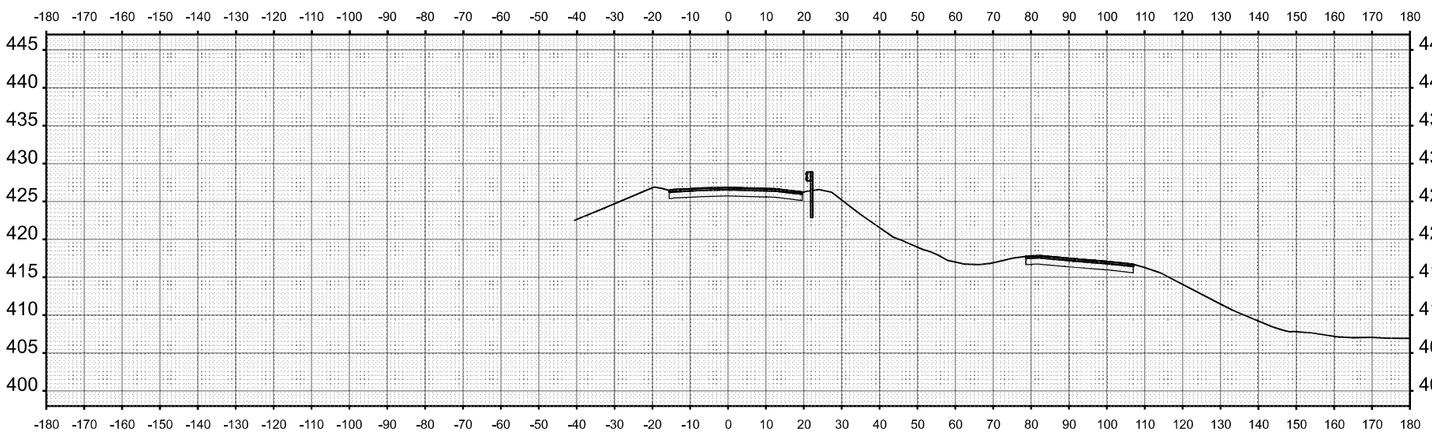


STA 114+00.00

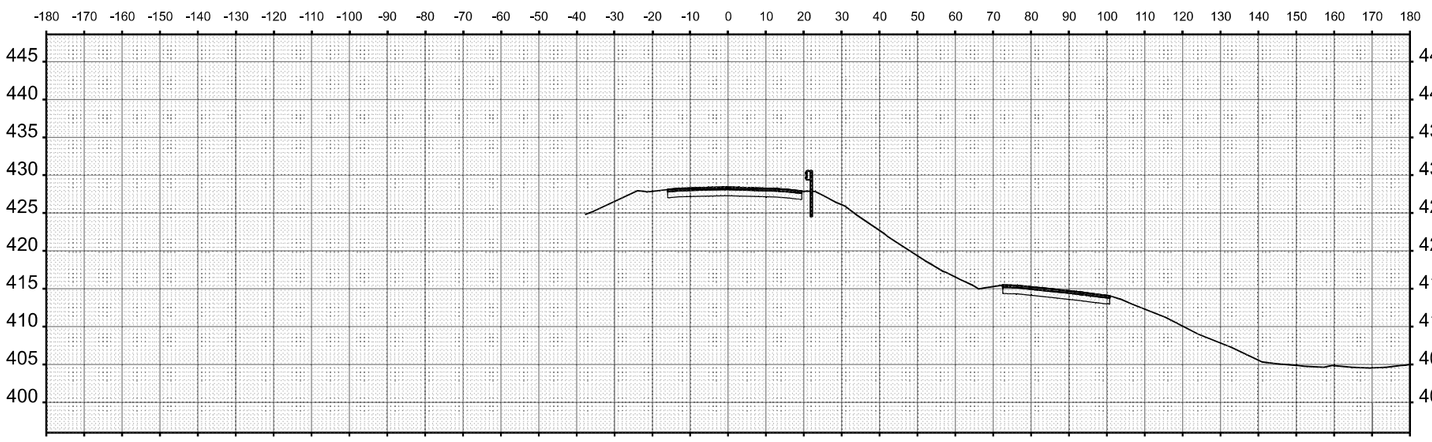

STA 113+00.00

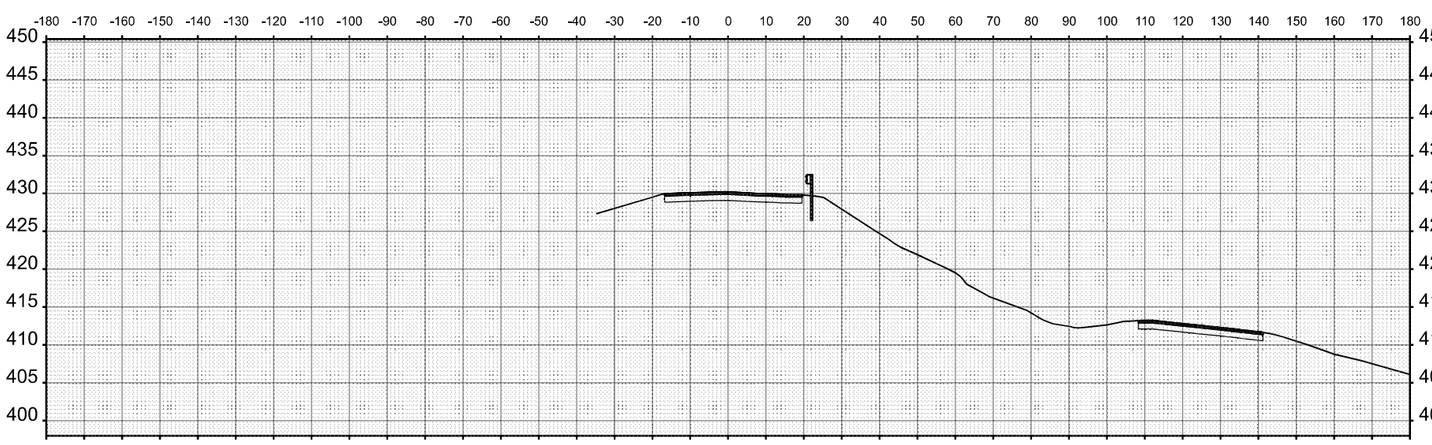

STA 112+00.00

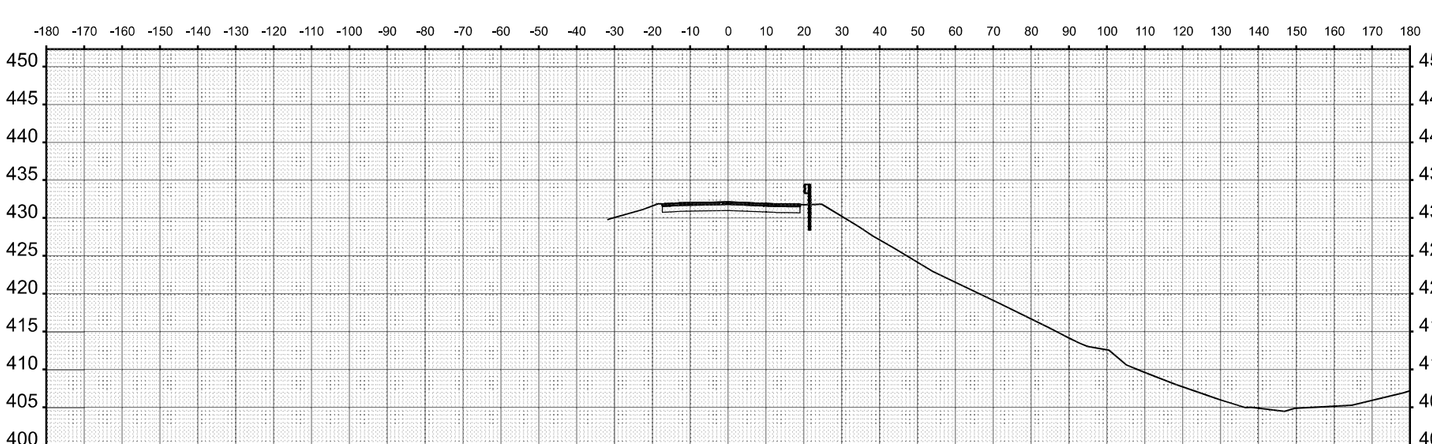

STA 111+00.00

ORIGINAL SURVEY		BY	DATE
NOTE BOOK	SURVEYED		
	PLOTTED		
NO.	TEMPLATE		
	AREAS		
	AREAS CHECKED		

FINAL SURVEY		BY	DATE
NOTE BOOK	SURVEYED		
	PLOTTED		
NO.	TEMPLATE		
	AREAS		
	AREAS CHECKED		

MODEL: $MODELNAME$
FILE NAME: D876E84-I5570-shl-XS-69.dgn

Jacobs
Suite 1900
Chicago, IL 60661
(312) 735-3000

USER NAME	= jacobsgw18ca335
PLOT SCALE	= 0.166666667 ' / in.
PLOT DATE	= 10/2/2025


DESIGNED	-	MS
DRAWN	-	MS
CHECKED	-	MS
DATE	-	2025/10/03

REVISED	-	
REVISED	-	
REVISED	-	
REVISED	-	


STATE OF ILLINOIS
DEPARTMENT OF TRANSPORTATION

CROSS SECTION
ILLINOIS 203 NORTHBOUND


SCALE: 1"=20'
SHEET 6 OF 9 SHEETS
STA.
TO STA.

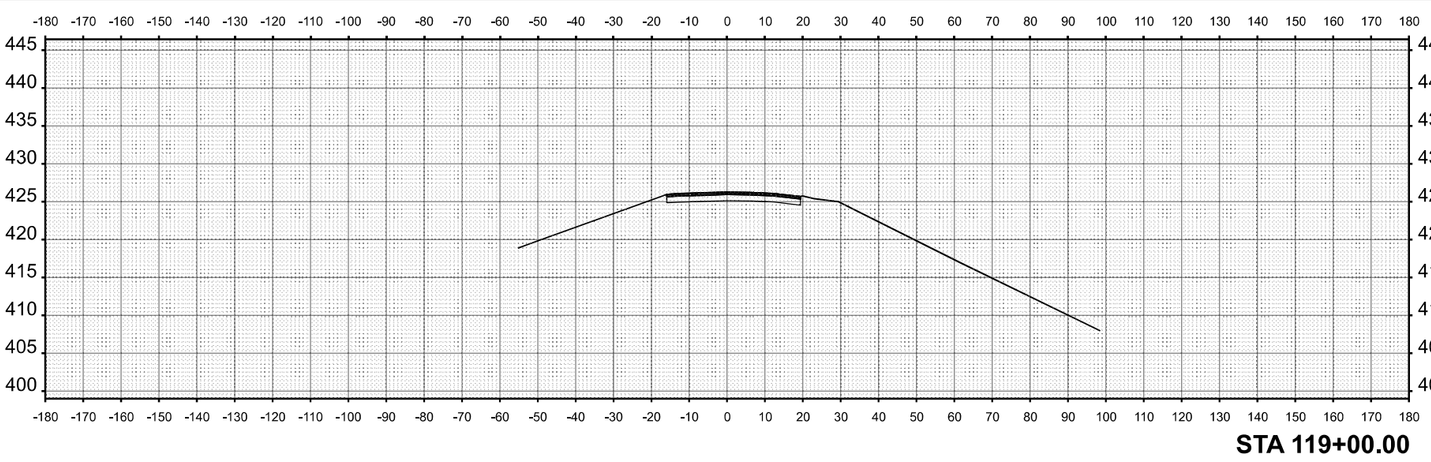


STA 119+00.00

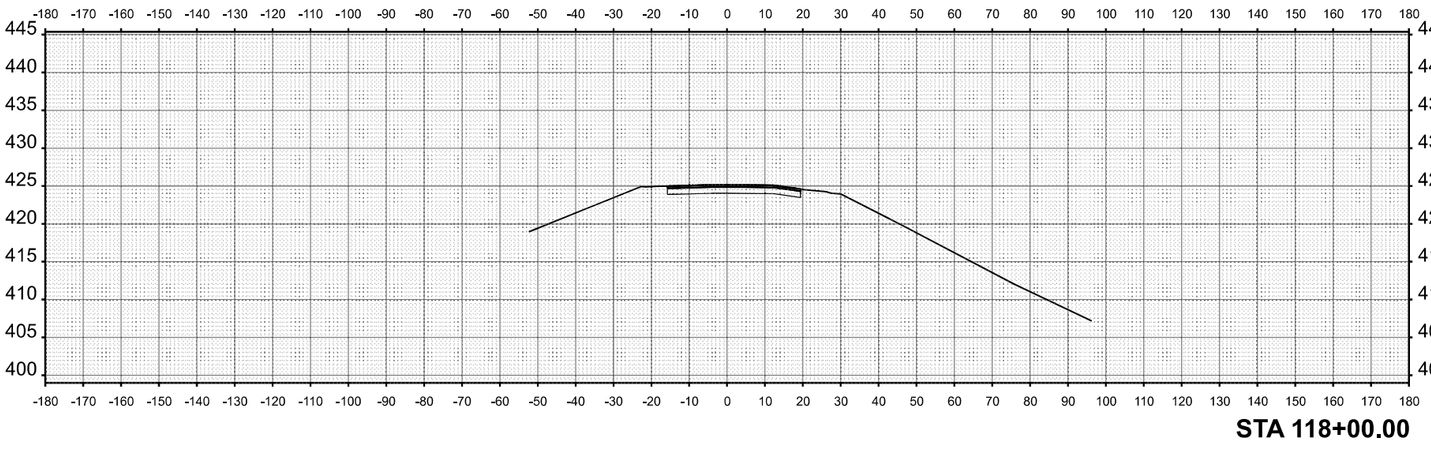


STA 118+00.00

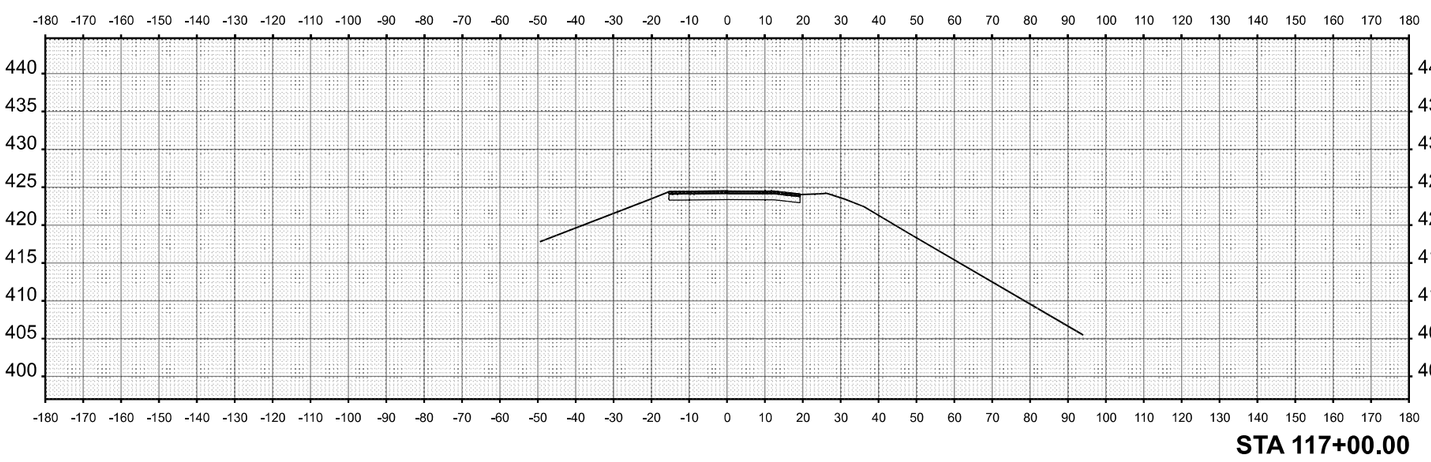

STA 117+00.00

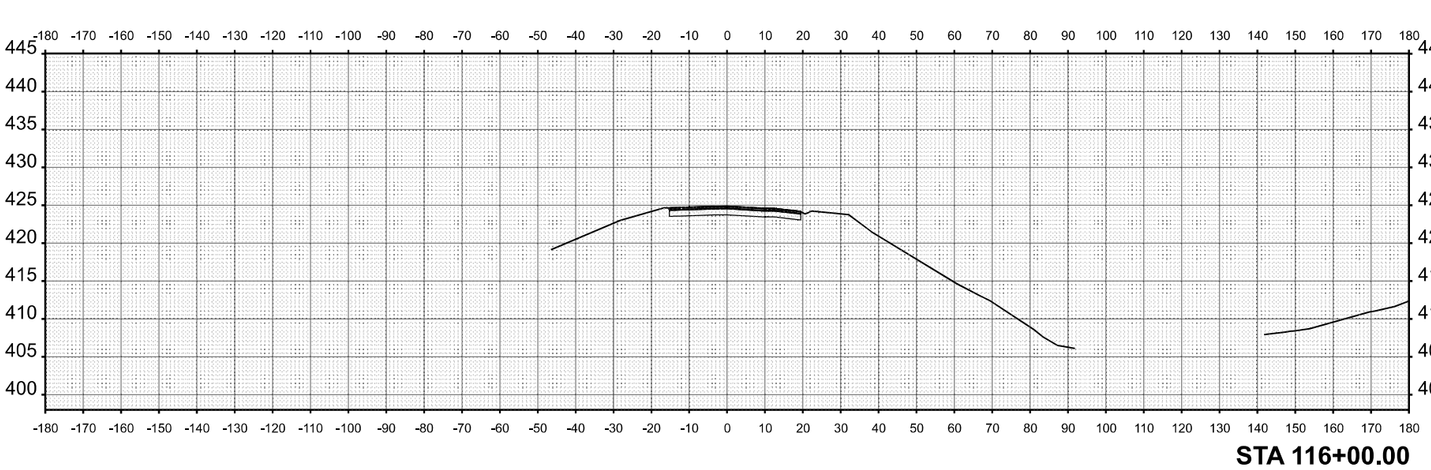

STA 116+00.00

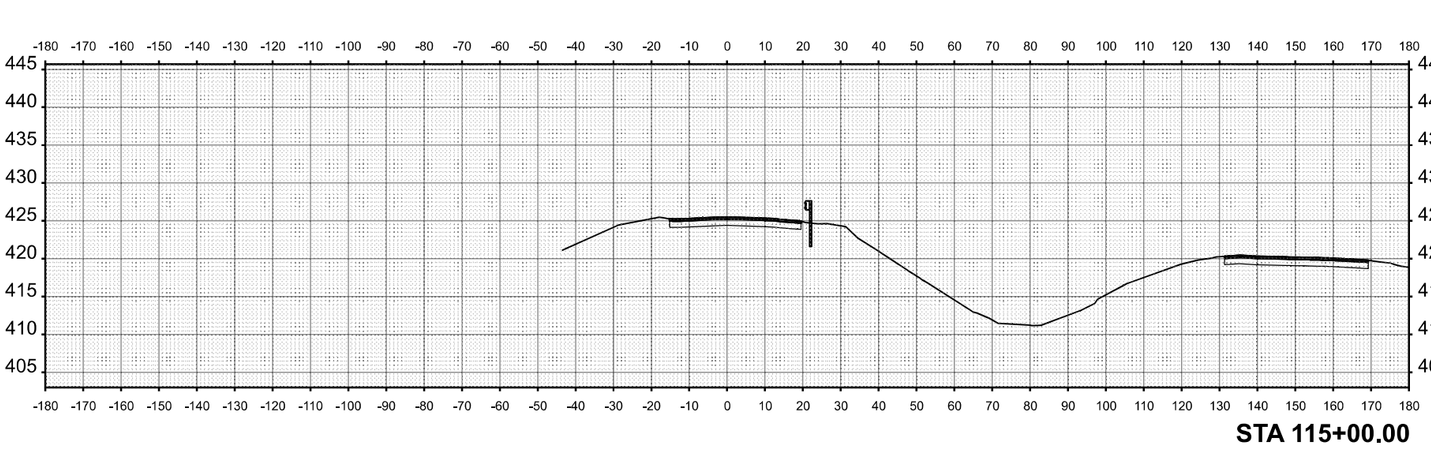

STA 115+00.00

F.A.I. RTE.	SECTION	COUNTY	TOTAL SHEETS	SHEET NO.
70	Section(s)2-5,6)RS-2, 6D-4RS-2	MADISON,ST. CLAIR	678	648
ILLINOIS	FED. AID PROJECT	CONTRACT NO. 76E84		

ORIGINAL SURVEY		BY	DATE
NOTE BOOK	SURVEYED		
	PLOTTED		
NO.	TEMPLATE		
	AREAS		
	AREAS CHECKED		

FINAL SURVEY		BY	DATE
NOTE BOOK	SURVEYED		
	PLOTTED		
NO.	TEMPLATE		
	AREAS		
	AREAS CHECKED		

MODEL: $MODELNAME$
FILE NAME: D876E84-I5570-shl-XS-70.dgn

Jacobs
Suite 1700
Chicago, IL 60661
(312) 730-3300


USER NAME	= jacobsgw18ed03
PLOT SCALE	= 0.166666667 ' / in.
PLOT DATE	= 10/2/2025

DESIGNED	-	MS
DRAWN	-	MS
CHECKED	-	MS
DATE	-	2025/10/03


REVISED	-	
REVISED	-	
REVISED	-	

BRIDGE OMISSION
SEE SN 082-0025


STA 123+00.00

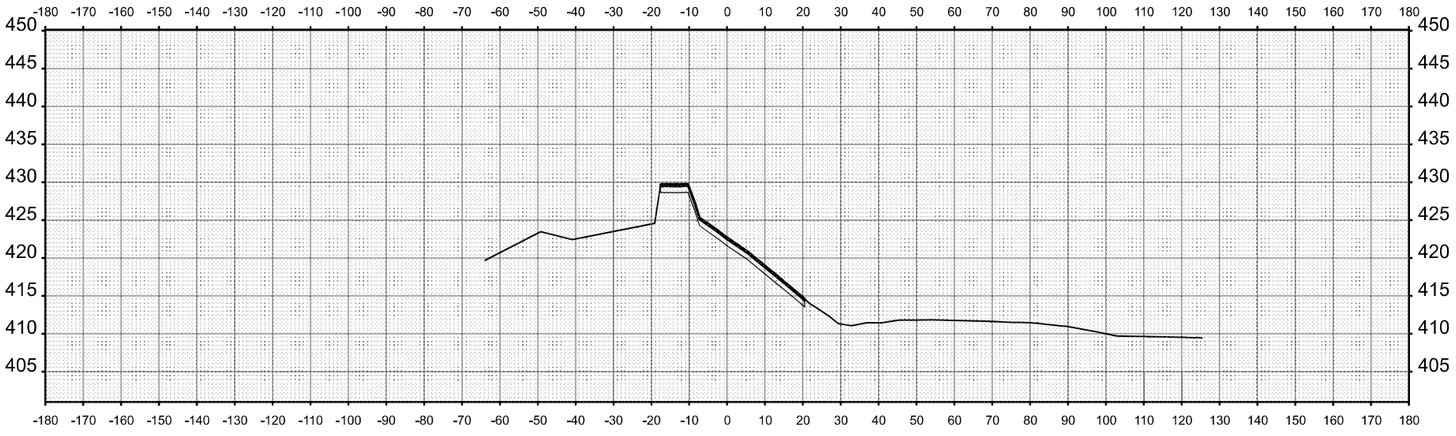

STA 122+00.00

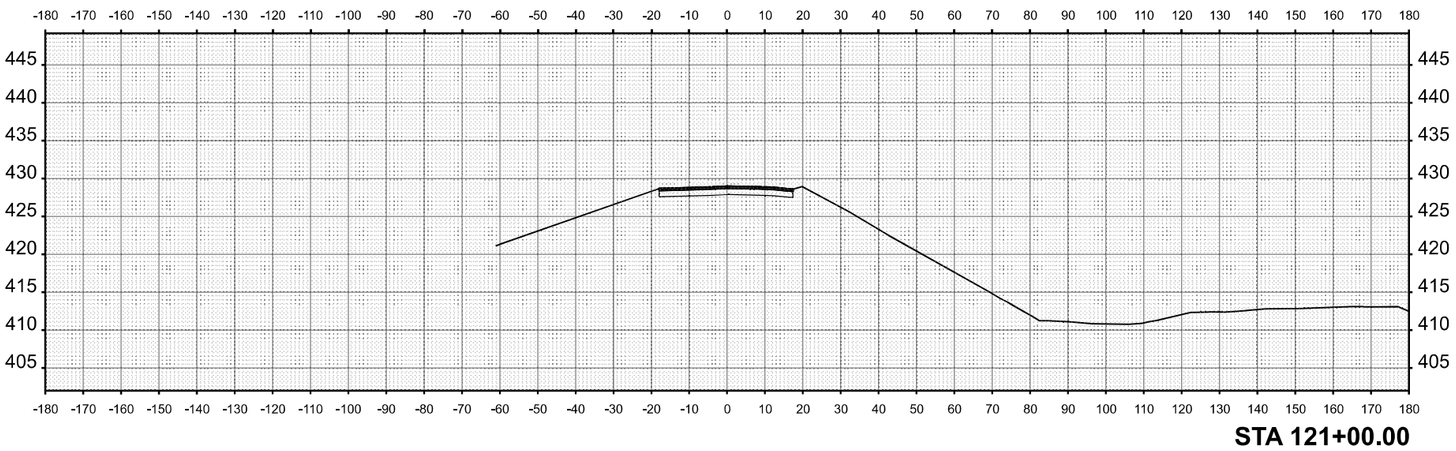

STA 121+00.00

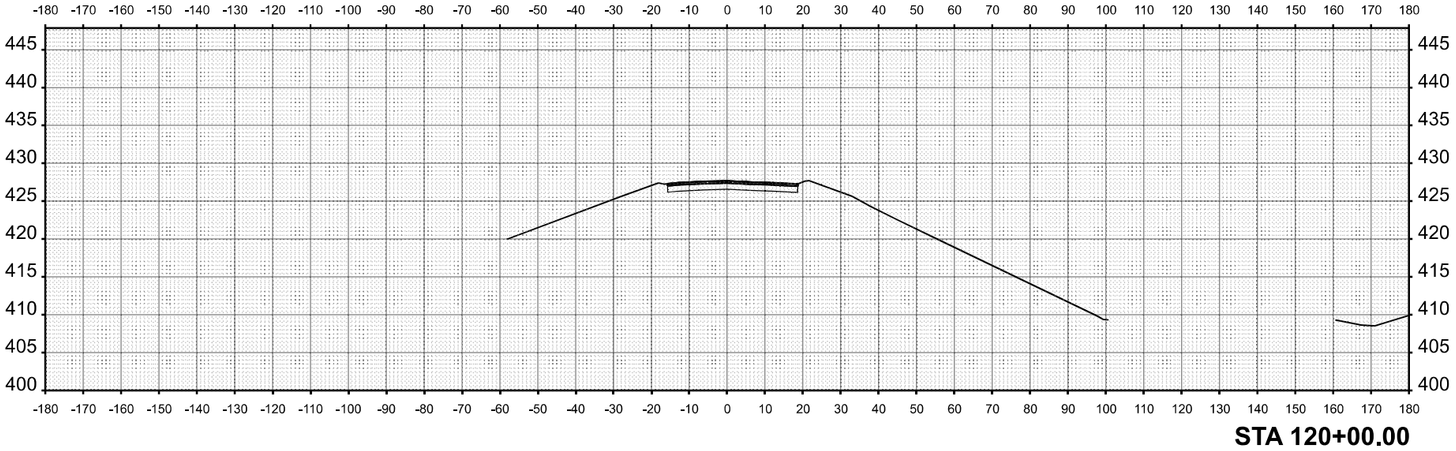

STA 120+00.00

STATE OF ILLINOIS
DEPARTMENT OF TRANSPORTATION

CROSS SECTION
ILLINOIS 203 NORTHBOUND

SCALE: 1"=20'
SHEET 7 OF 9 SHEETS
STA.
TO STA.

F.A.I. RTE.	SECTION	COUNTY	TOTAL SHEETS	SHEET NO.
70	Section(s)2-(5,6)RS-2, 6b-4RS-2	MADISON,ST. CLAIR	678	649
ILLINOIS	FED. AID PROJECT	CONTRACT NO. 76E84		

ORIGINAL SURVEY		BY	DATE
	SURVEYED		
NOTE BOOK	PLOTTED		
	TEMPLATE		
	AREAS		
NO.	AREAS CHECKED		

FINAL SURVEY		BY	DATE
	SURVEYED		
NOTE BOOK	PLOTTED		
	TEMPLATE		
	AREAS		
NO.	AREAS CHECKED		


MODEL: $MODELNAME$
FILE NAME: D876E84-I5570-shl-XS-71.dgn

Jacobs
Suite 1900
Chicago, IL 60661
(312) 730-3000


USER NAME	= jbostrom19bs830
PLOT SCALE	= 0.166666633 ' / in.
PLOT DATE	= 10/2/2025

DESIGNED	-	MS	
DRAWN	-	MS	
CHECKED	-	MS	
DATE	-	2025/10/03	


REVISED	-	REVISED	-
REVISED	-	REVISED	-

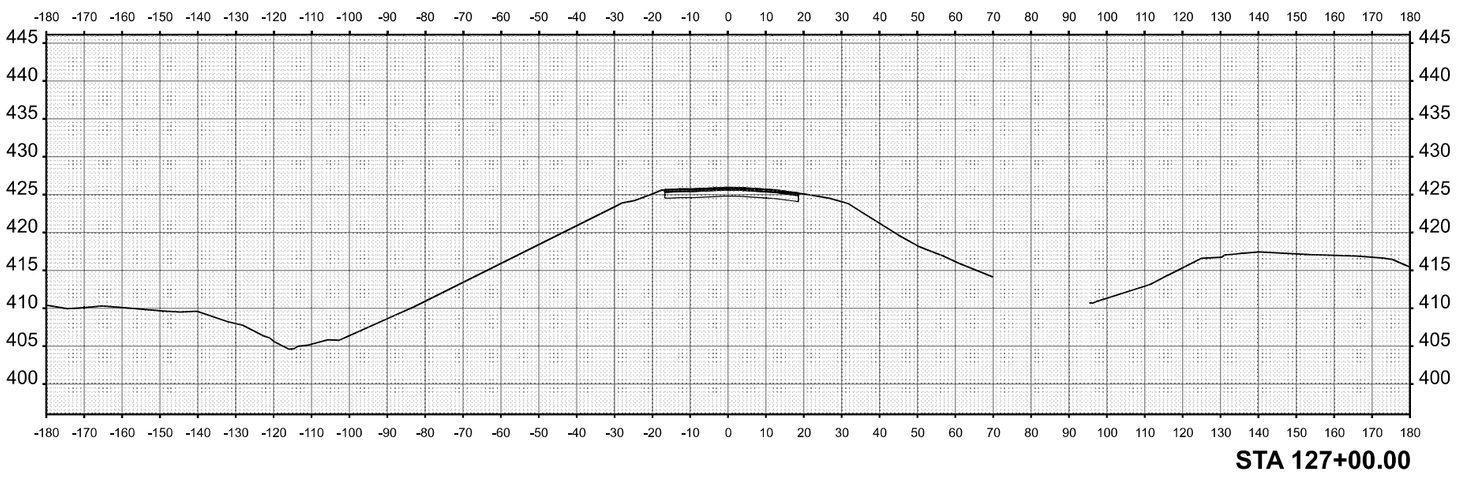


STA 127+00.00

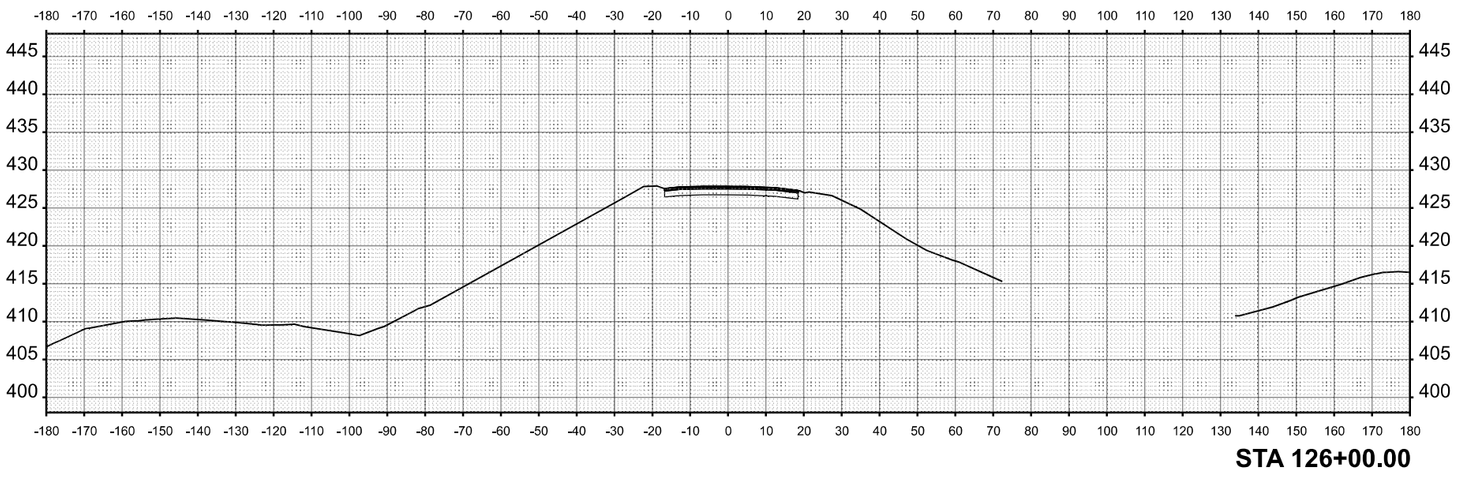

STA 126+00.00

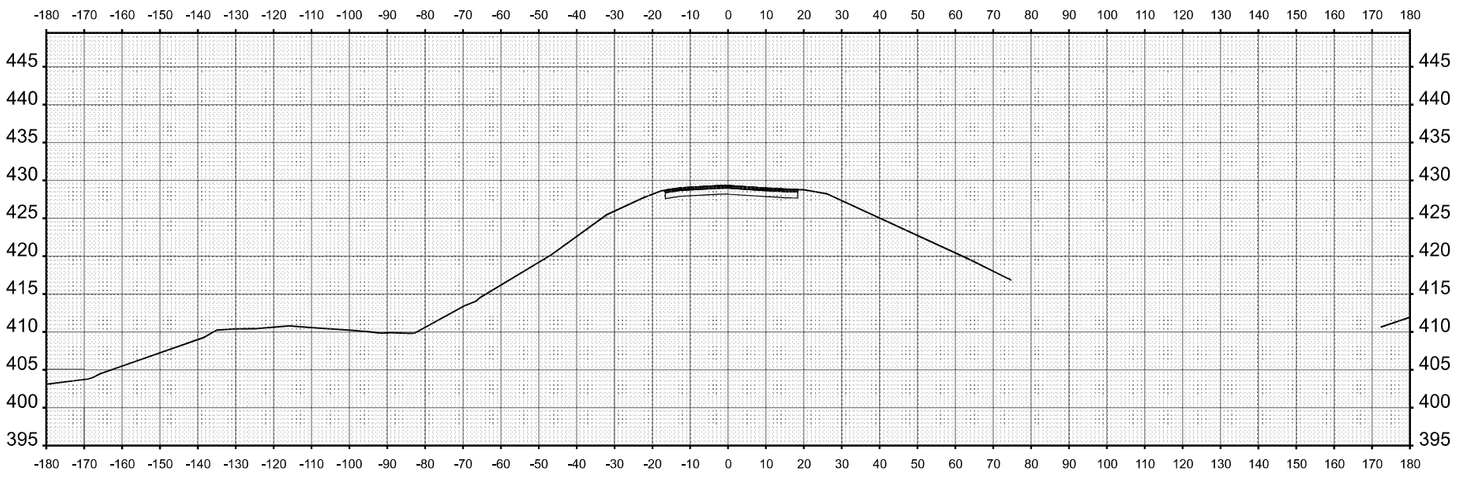

STA 125+00.00

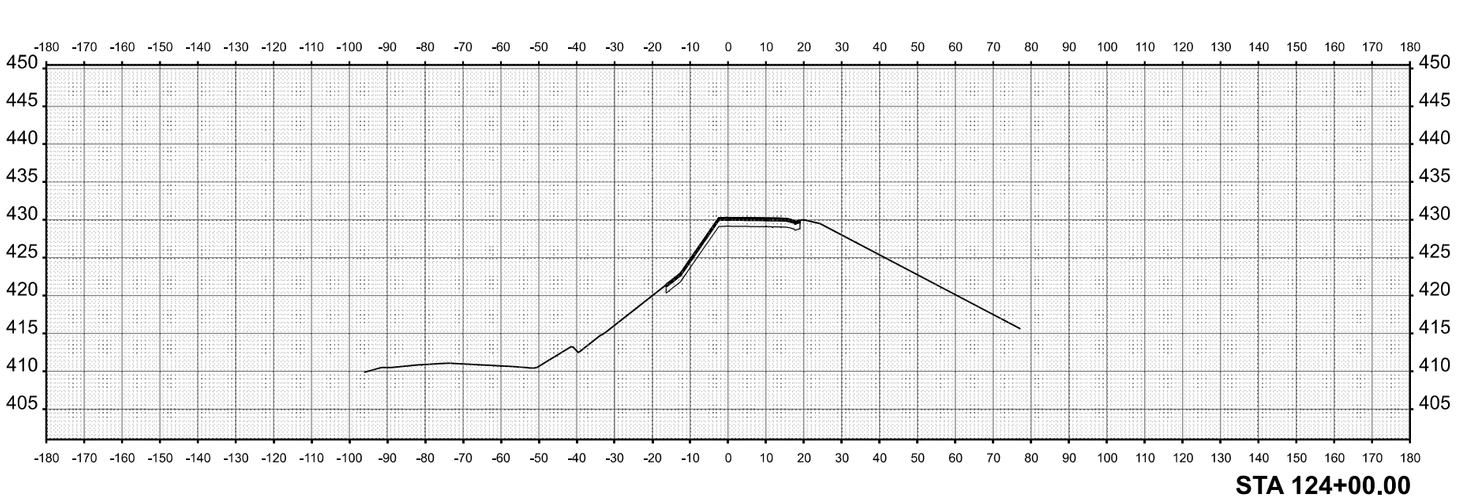

STA 124+00.00

STATE OF ILLINOIS
DEPARTMENT OF TRANSPORTATION

CROSS SECTION
ILLINOIS 203 NORTHBOUND

SCALE: 1"=20'	SHEET	8	OF	9	SHEETS	STA.		TO STA.

F.A.I. RTE.	SECTION	COUNTY	TOTAL SHEETS	SHEET NO.
70	Section(s)2-5,6)RS-2, 6b-4RS-2	MADISON,ST. CLAIR	678	650
ILLINOIS	FED. AID PROJECT	CONTRACT NO. 76E84		

ORIGINAL SURVEY		BY	DATE
NOTE BOOK	SURVEYED		
	PLOTTED		
NO.	TEMPLATE		
	AREAS		
	AREAS CHECKED		

FINAL SURVEY		BY	DATE
NOTE BOOK	SURVEYED		
	PLOTTED		
NO.	TEMPLATE		
	AREAS		
	AREAS CHECKED		

MODEL: $MODELNAME$
FILE NAME: D876E84-I5570-shl-XS-72.dgn

Jacobs
Suite 1700
Chicago, IL 60661
(312) 733-3000

USER NAME = jacobsgw18ac835

PLOT SCALE = 0.166666633 ' / In.

PLOT DATE = 10/2/2025

	DESIGNED	DRAWN	CHECKED	DATE
	- MS	- MS	- MS	- 2025/10/03
REVISED	-	-	-	-
REVISED	-	-	-	-
REVISED	-	-	-	-


STATE OF ILLINOIS
DEPARTMENT OF TRANSPORTATION

CROSS SECTION
ILLINOIS 203 NORTHBOUND


SCALE: 1"=20'

SHEET 9 OF 9 SHEETS STA.


TO STA.

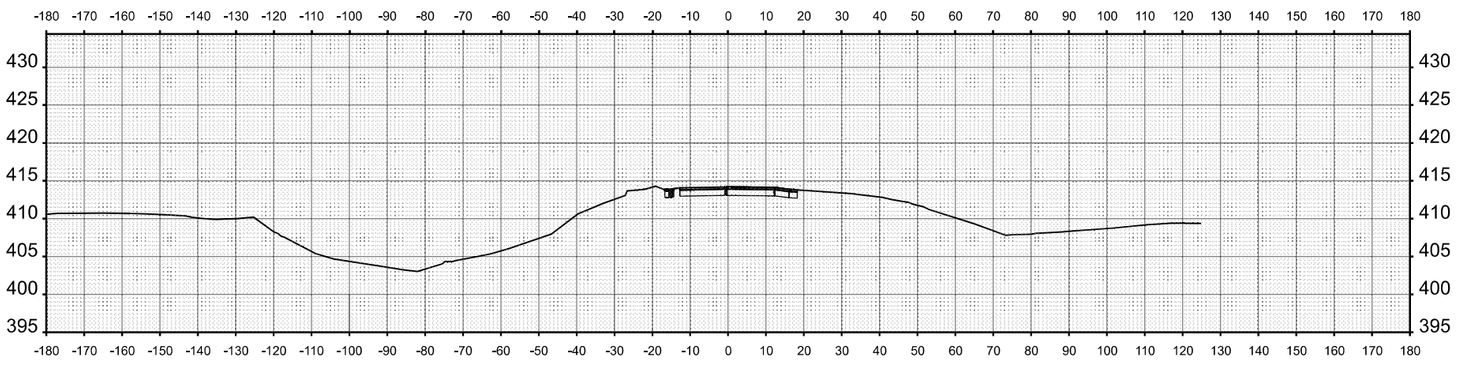

STA 131+30.00

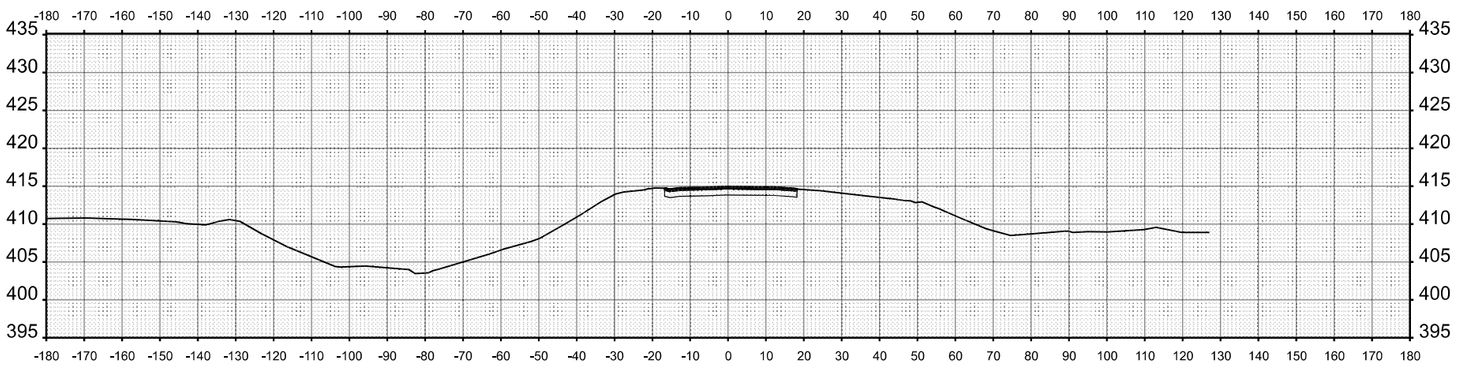


STA 131+00.00

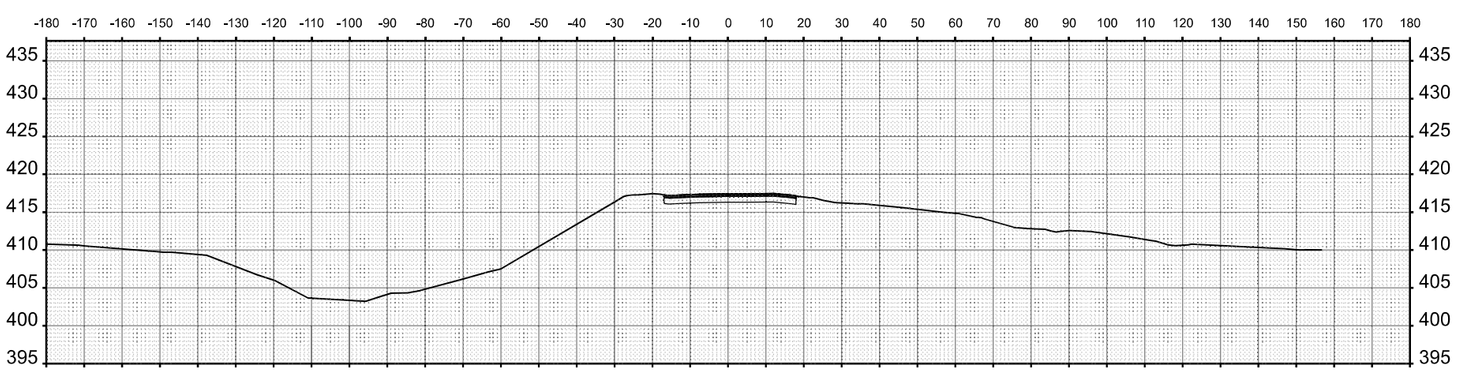

STA 130+00.00



STA 129+00.00

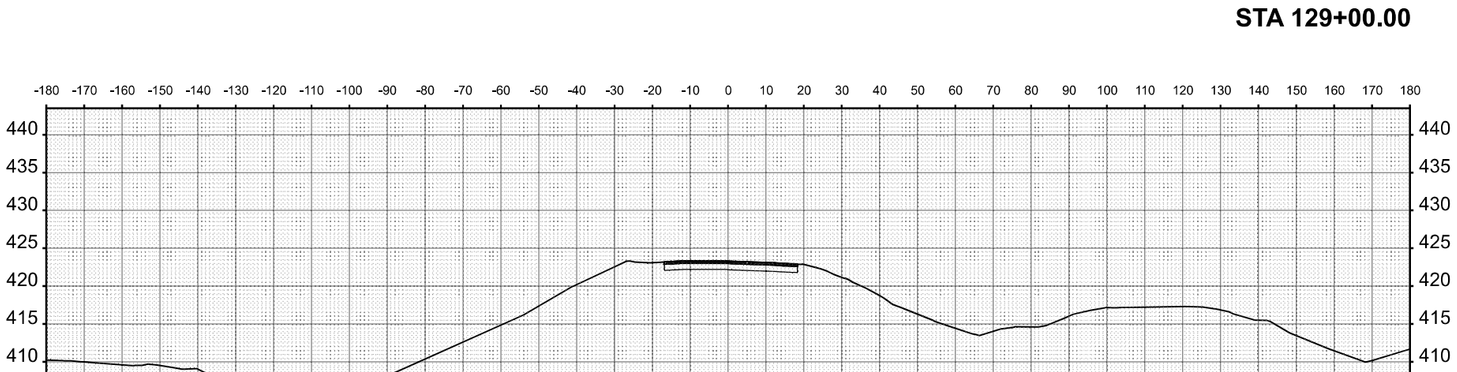

STA 128+00.00

F.A.I. RTE.	SECTION	COUNTY	TOTAL SHEETS	SHEET NO.
70	Section(s)2-5,6)RS-2, 6b4RS-2	MADISON,ST. CLAIR	678	651
ILLINOIS	FED. AID PROJECT	CONTRACT NO. 76E84		

ORIGINAL SURVEY		BY	DATE
NOTE BOOK	SURVEYED		
	PLOTTED		
NO.	TEMPLATE		
	AREAS		
	AREAS CHECKED		

FINAL SURVEY		BY	DATE
NOTE BOOK	SURVEYED		
	PLOTTED		
NO.	TEMPLATE		
	AREAS		
	AREAS CHECKED		

MODEL: $MODELNAME$
FILE NAME: D876E84-I5570-shI-XS-73.dgn

Jacobs
Suite 1600
8725 West Higgins Road
Chicago, IL 60631
(773)693-4900

Suite 1600
8725 West Higgins Road
Chicago, IL 60631
(773)693-4900

5201 West Monroe
Chicago, IL 60661
(312)733-5500

USER NAME	= jacobsgw18ed305
PLOT SCALE	= 0.166666667 ' / in.
PLOT DATE	= 10/2/2025


DESIGNED	-	MS	
DRAWN	-	MS	
CHECKED	-	MS	
DATE	-	2025/10/03	


REVISED	-	REVISED	-
REVISED	-	REVISED	-
REVISED	-	REVISED	-


STATE OF ILLINOIS
DEPARTMENT OF TRANSPORTATION


CROSS SECTION
ILLINOIS 203 RAMP A

SCALE: 1"=20'	SHEET	1	OF	3	SHEETS	STA.	
						TO STA.	

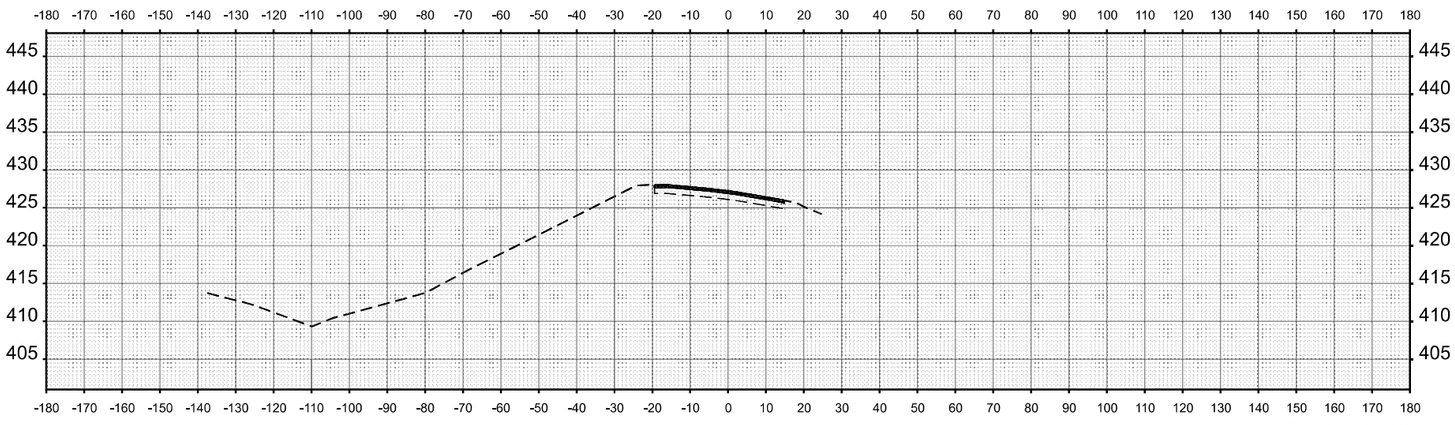

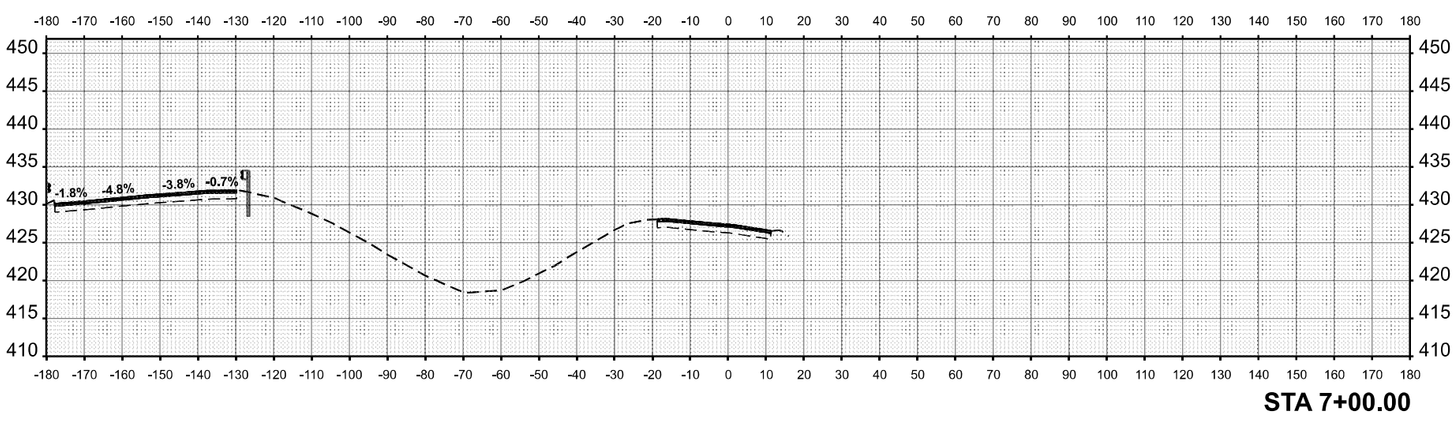


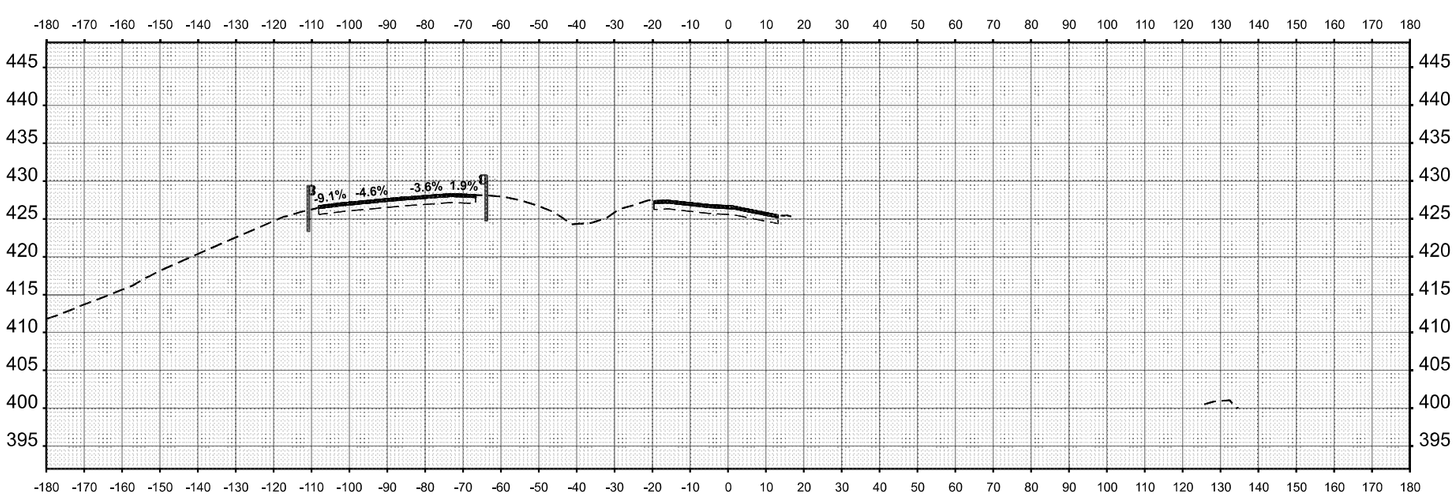

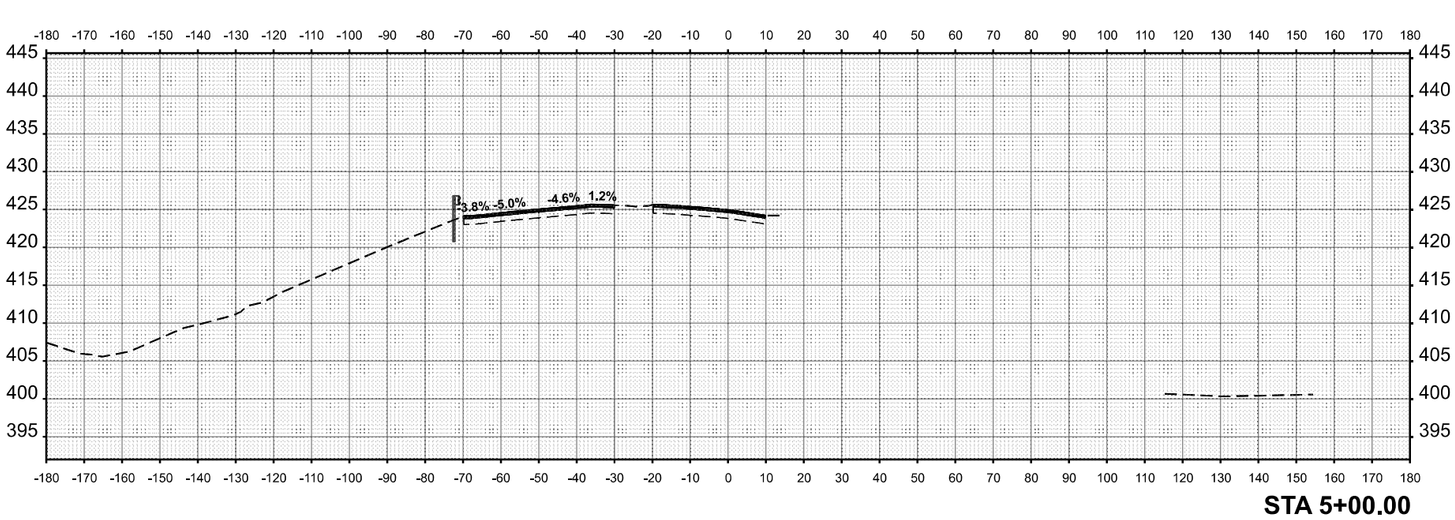

F.A.I. RTE.	SECTION	COUNTY	TOTAL SHEETS	SHEET NO.
70	Section#2-5,6)RS-2, 6b4ERS-2	MADISON,ST. CLAIR	678	652
ILLINOIS	FED. AID PROJECT	CONTRACT NO. 76E84		

FINAL SURVEY		BY	DATE
NOTE BOOK	SURVEYED		
NO.	PLOTTED		
	TEMPLATE		
	AREAS		
	AREAS CHECKED		

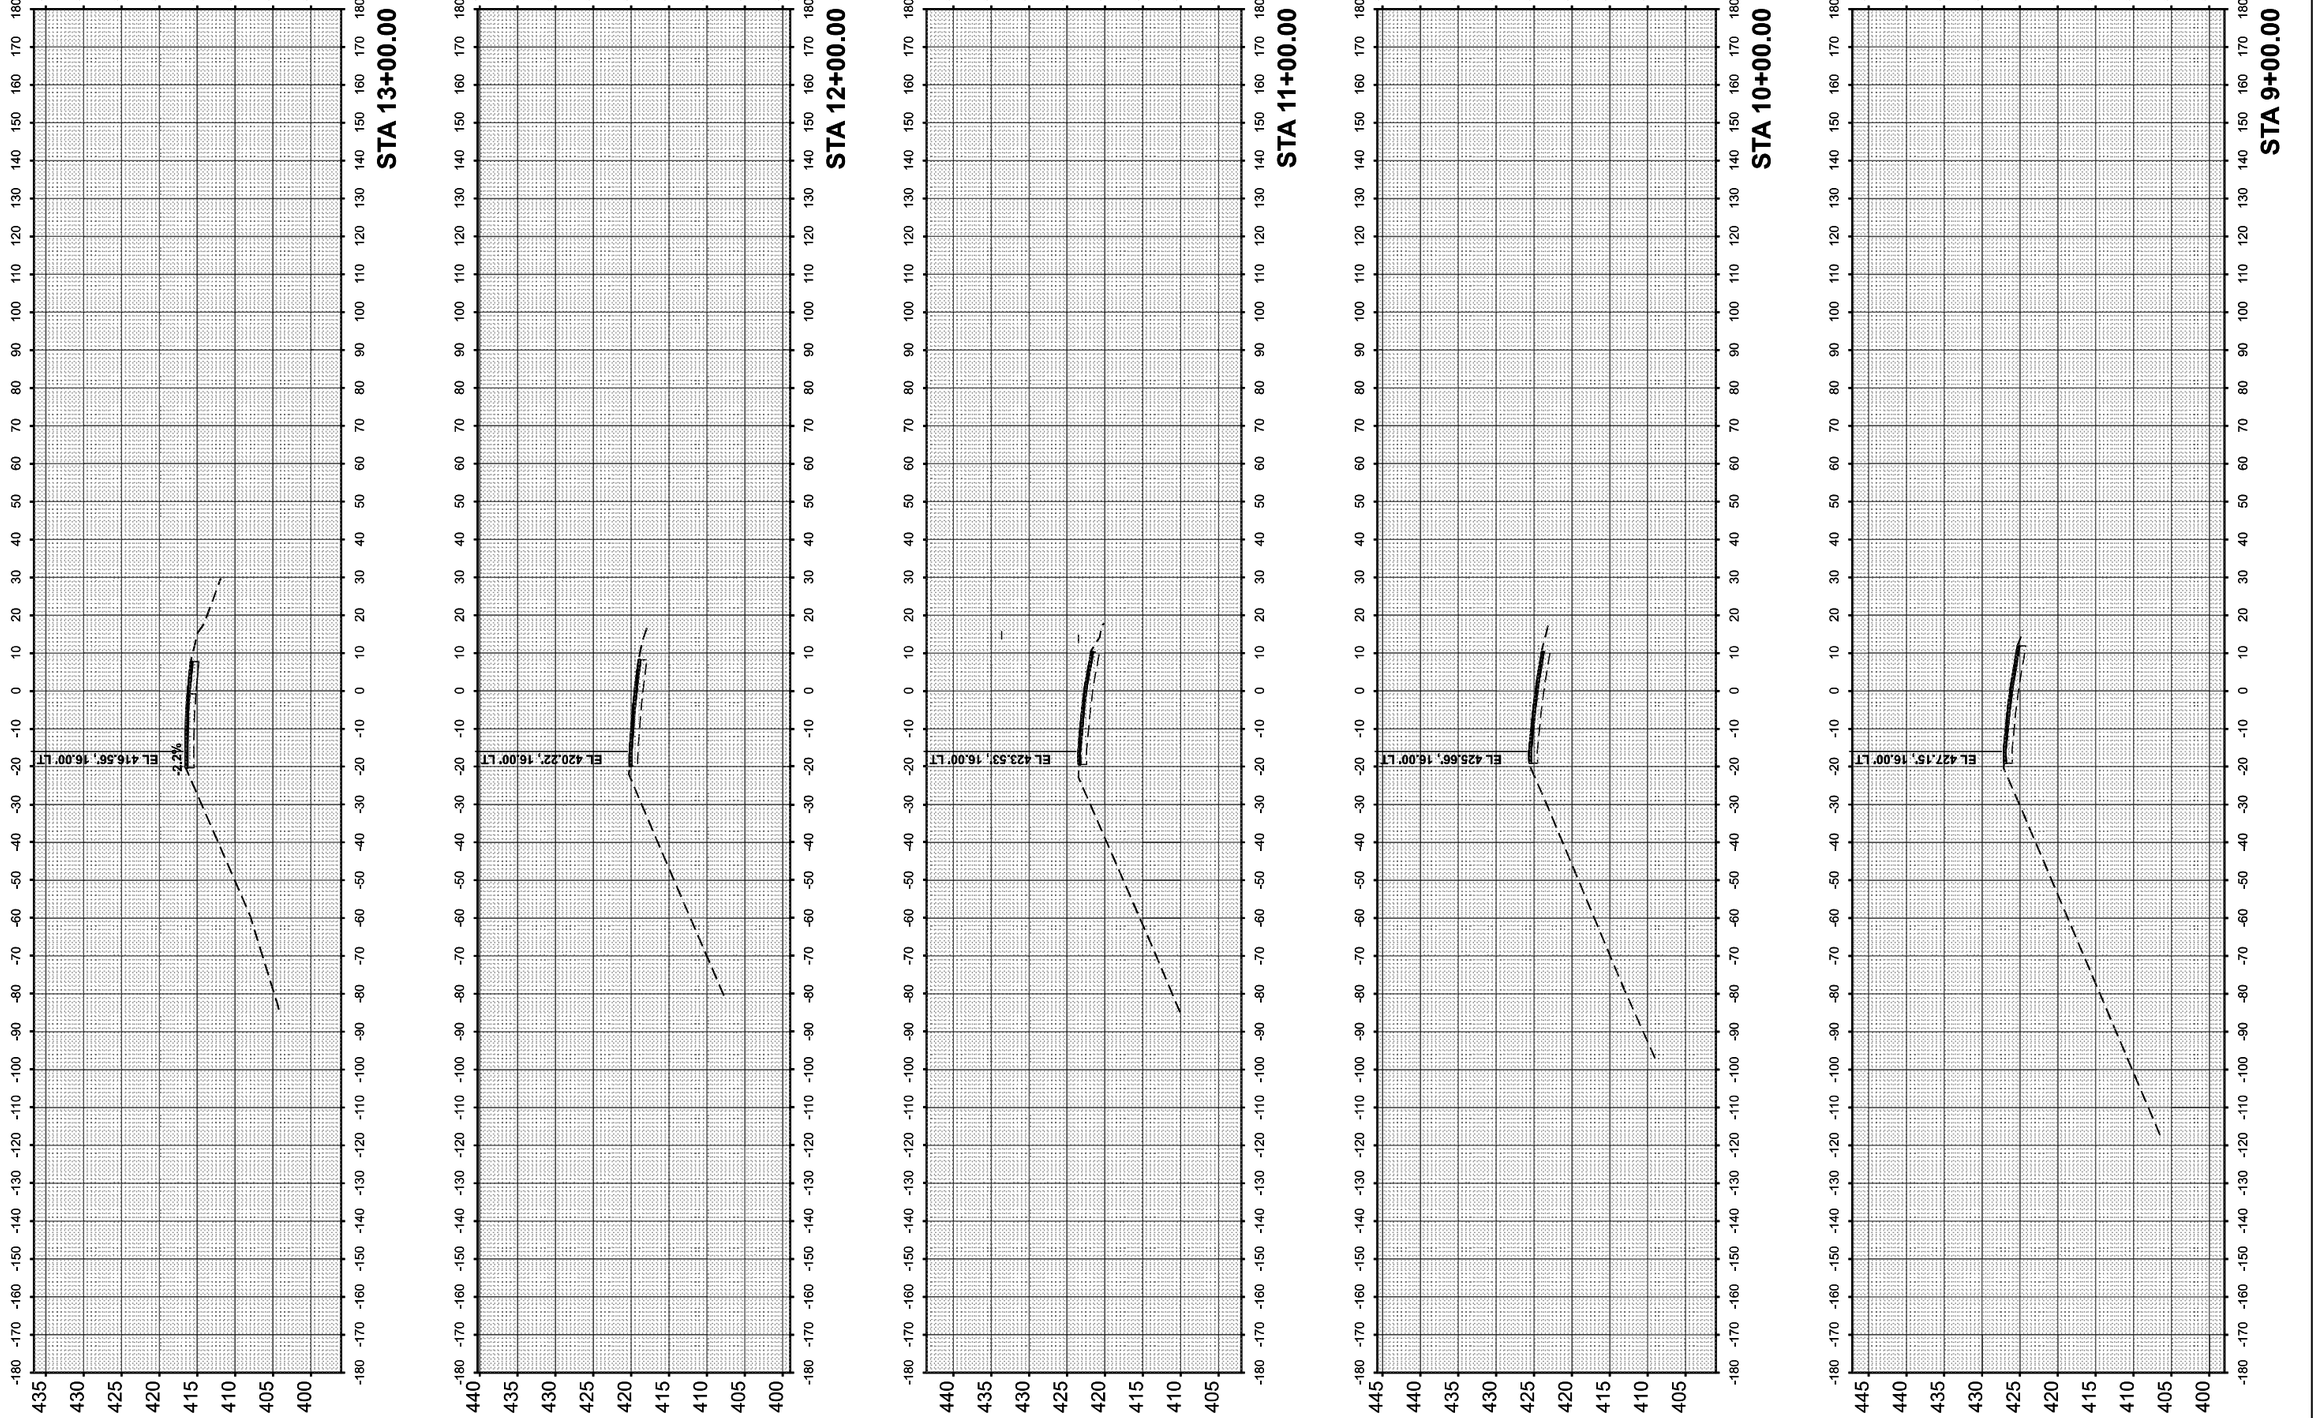

ORIGINAL SURVEY		BY	DATE
NOTE BOOK	SURVEYED		
NO.	PLOTTED		
	TEMPLATE		
	AREAS		
	AREAS CHECKED		

MODEL: $MODELNAME$
FILE NAME: D876E84-I-557(3+sh)-XS-74.dgn

Jacobs
525 West Monroe
Suite 1600
Chicago, IL 60661
(312) 251-3000

8735 West Higgins Road
Suite 400
Chicago, IL 60631
(773) 693-3800

USER NAME = jacobspw18ics03$		DESIGNED - MS		REVISED -	
		DRAWN - MS		REVISED -	
PLOT SCALE = 0.16666633 ' / in.		CHECKED - MS		REVISED -	
PLOT DATE = 10/2/2025		DATE - 2025/10/03		REVISED -	

STATE OF ILLINOIS
DEPARTMENT OF TRANSPORTATION


CROSS SECTION
ILLINOIS 203 RAMP A


SCALE: 1"=20' | SHEET 2 OF 3 SHEETS | STA. | TO STA.


F.A.I. RTE.	SECTION	COUNTY	TOTAL SHEETS	SHEET NO.
70	Section82-(5,6)RS-2, 60-6RS-2	MADISON & ST. CLAIR	678	653
			CONTRACT NO. 76E84	
		ILLINOIS	FED. AID PROJECT	


FINAL SURVEY		BY	DATE
NOTE BOOK	SURVEYED		
NO.	PLOTTED		
	TEMPLATE		
	AREAS		
	AREAS CHECKED		

ORIGINAL SURVEY		BY	DATE
NOTE BOOK	SURVEYED		
NO.	PLOTTED		
	TEMPLATE		
	AREAS		
	AREAS CHECKED		

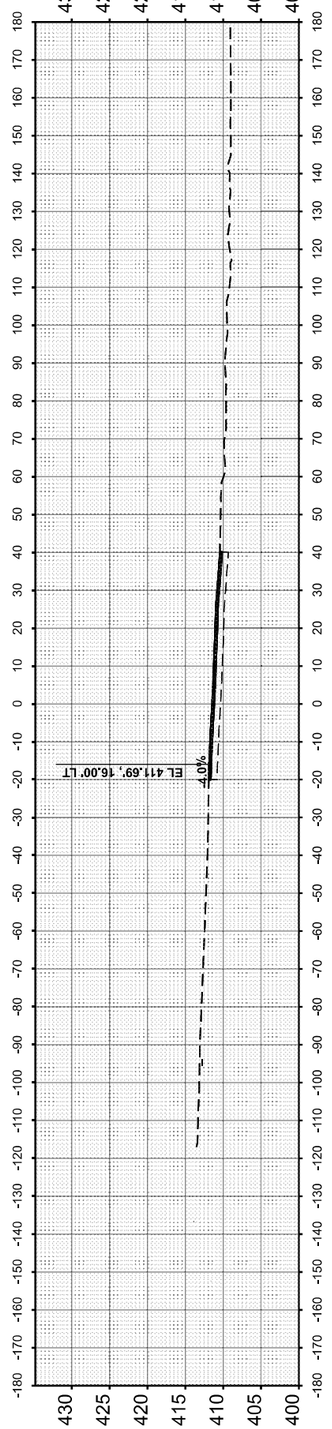

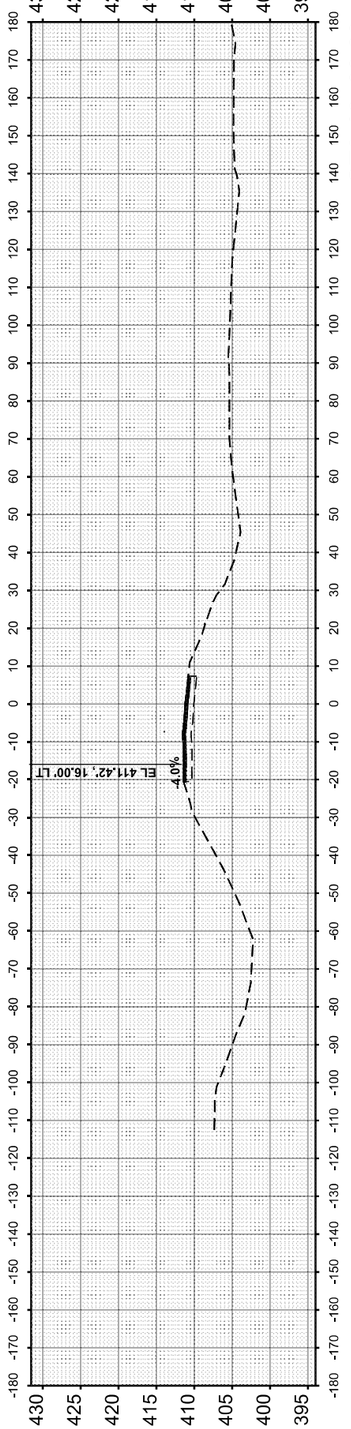

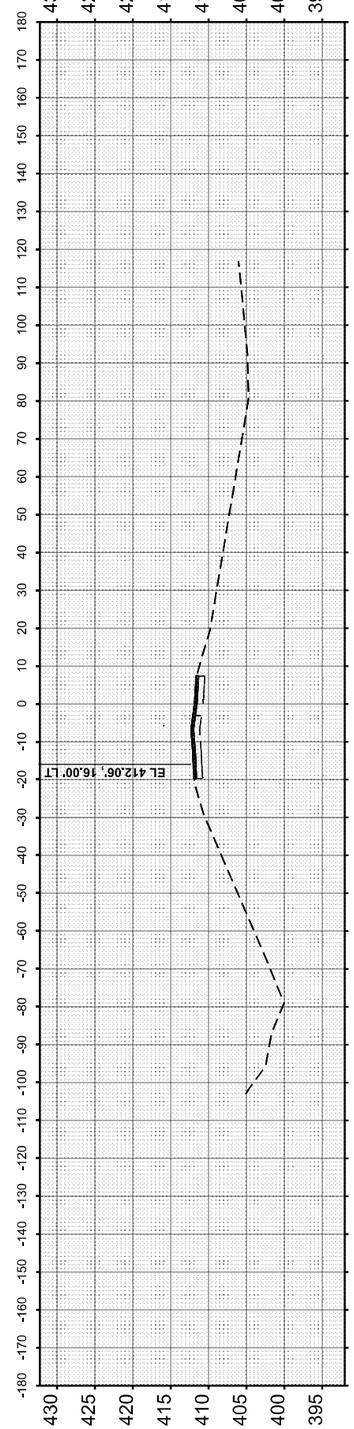

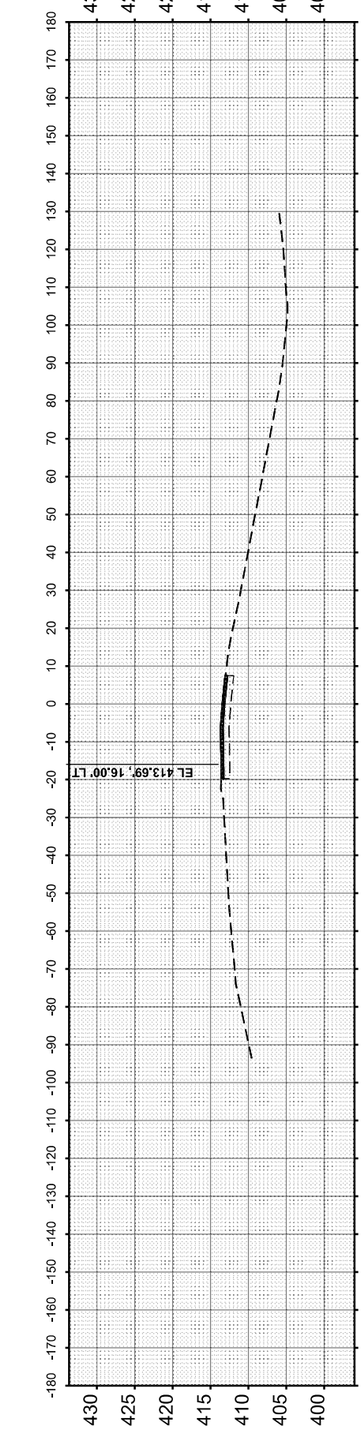

MODEL: $MODELNAME$
FILE NAME: D876E84-I557Ø-sht-XS-75.dgn

Jacobs
525 West Monroe
Suite 1600
Chicago, IL 60661
(312) 251-3000
8735 West Higgins Road
Suite 400
Chicago, IL 60631
(773) 693-3800

USER NAME = jacobspw18ics01$	DESIGNED - MS	REVISED -	STATE OF ILLINOIS DEPARTMENT OF TRANSPORTATION	CROSS SECTION ILLINOIS 203 RAMP A	
	DRAWN - MS	REVISED -			
PLOT SCALE = 0.16666633 ' / in.	CHECKED - MS	REVISED -			
PLOT DATE = 10/2/2025	DATE - 2025/10/03	REVISED -		SCALE: 1"=20' SHEET 3 OF 3 SHEETS STA. TO STA.	

F.A.I. RTE.	SECTION	COUNTY	TOTAL SHEETS	SHEET NO.
70	Section82-(5,6)RS-2, 60-6RS-2	MADISON & ST. CLAIR	678	654
		CONTRACT NO. 76E84		
	ILLINOIS FED. AID PROJECT			

FINAL SURVEY		BY	DATE
NOTE BOOK	SURVEYED		
NO.	PLOTTED		
	TEMPLATE		
	AREAS		
	AREAS CHECKED		

ORIGINAL SURVEY		BY	DATE
NOTE BOOK	SURVEYED		
NO.	PLOTTED		
	TEMPLATE		
	AREAS		
	AREAS CHECKED		

MODEL: SMODELNAMES
FILE NAME: D876E84-I557D-sht-XS-76.dgn

Jacobs
525 West Monroe
Suite 1600
Chicago, IL 60661
(312) 251-3000

USER NAME = jacobspw18ics04S	DESIGNED - MS	REVISED -	
	DRAWN - MS	REVISED -	
PLOT SCALE = 0.16666633 ' / in.	CHECKED - MS	REVISED -	
PLOT DATE = 10/2/2025	DATE - 2025/10/03	REVISED -	

STATE OF ILLINOIS
DEPARTMENT OF TRANSPORTATION

CROSS SECTION
ILLINOIS 203 RAMP B

SCALE: 1"=20' | SHEET 1 OF 2 SHEETS | STA. | TO STA.

F.A.I. RTE.	SECTION	COUNTY	TOTAL SHEETS	SHEET NO.
70	Section82-(5,6)RS-2, 60-6RS-2	MADISON & ST. CLAIR	678	655
		CONTRACT NO. 76E84		
		ILLINOIS	FED. AID PROJECT	

ORIGINAL SURVEY		BY	DATE
	SURVEYED		
NOTE BOOK	PLOTTED		
	TEMPLATE		
NO.	AREAS		
	AREAS CHECKED		

FINAL SURVEY		BY	DATE
	SURVEYED		
NOTE BOOK	PLOTTED		
	TEMPLATE		
NO.	AREAS		
	AREAS CHECKED		

MODEL: $MODELNAME$
FILE NAME: D876E84-I5570-shl-XS-77.dgn


Jacobs
Suite 1900
Chicago, IL 60661
(312) 735-3000

USER NAME = jbostrom18scd15


PLOT SCALE = 0.1666663 ' / In.

PLOT DATE = 10/2/2025


	DESIGNED	REVISED
-	-	-
DRAWN	-	REVISED
MS	MS	-
CHECKED	-	REVISED
MS	MS	-
DATE	-	REVISED
2025/10/03	-	-

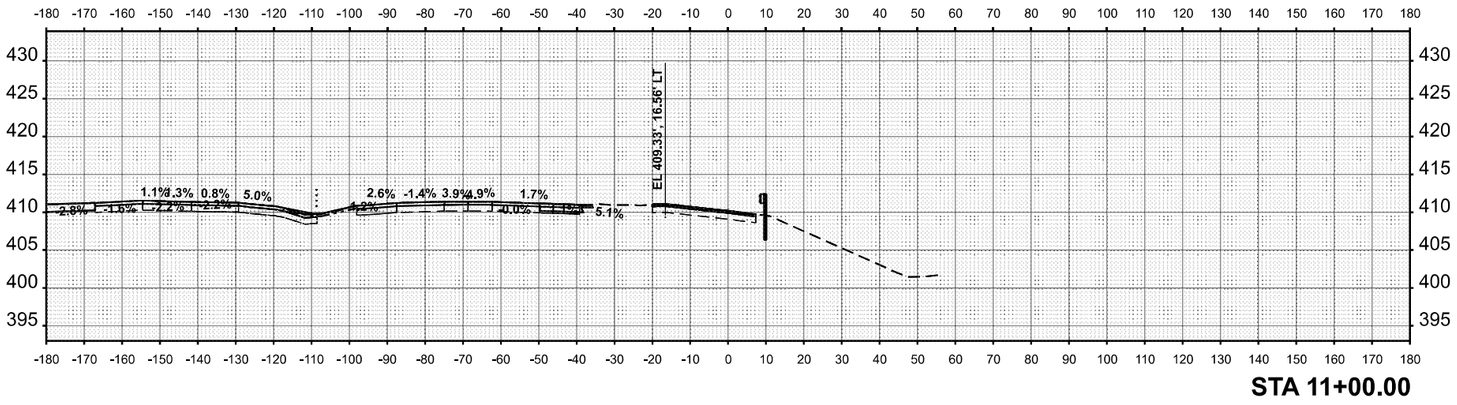


STA 11+00.00

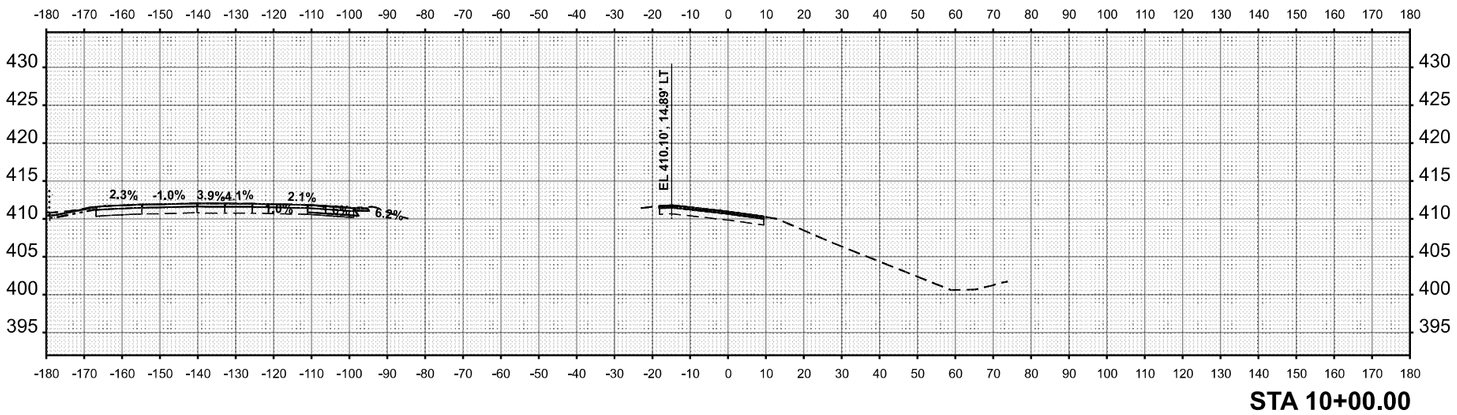


STA 10+00.00

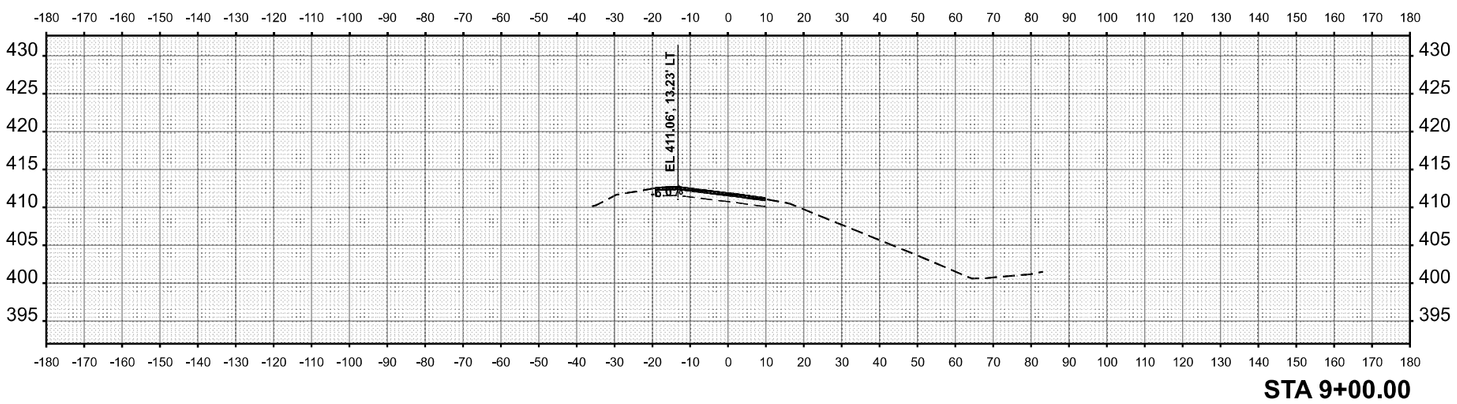

STA 9+00.00

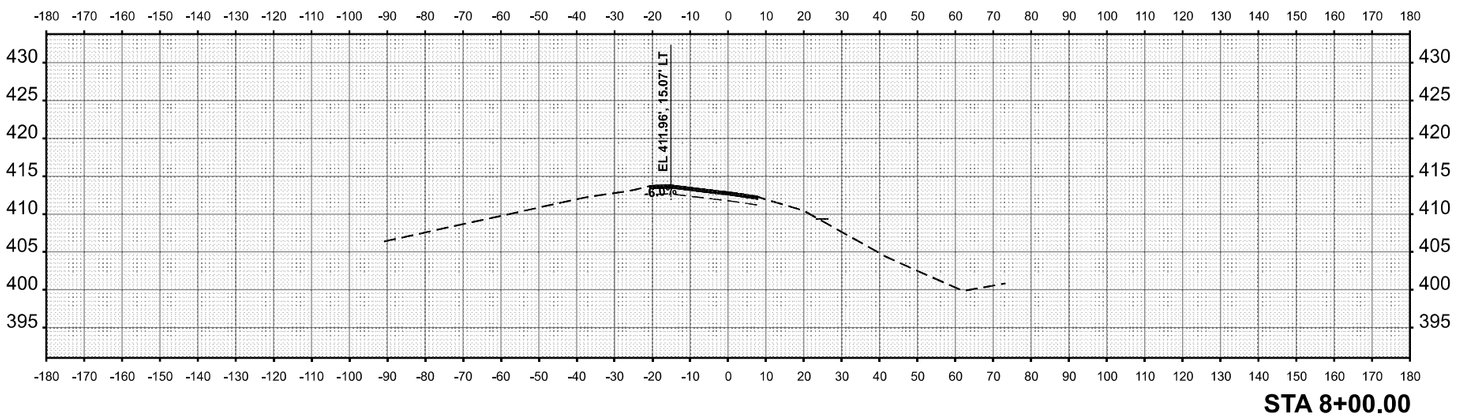

STA 8+00.00

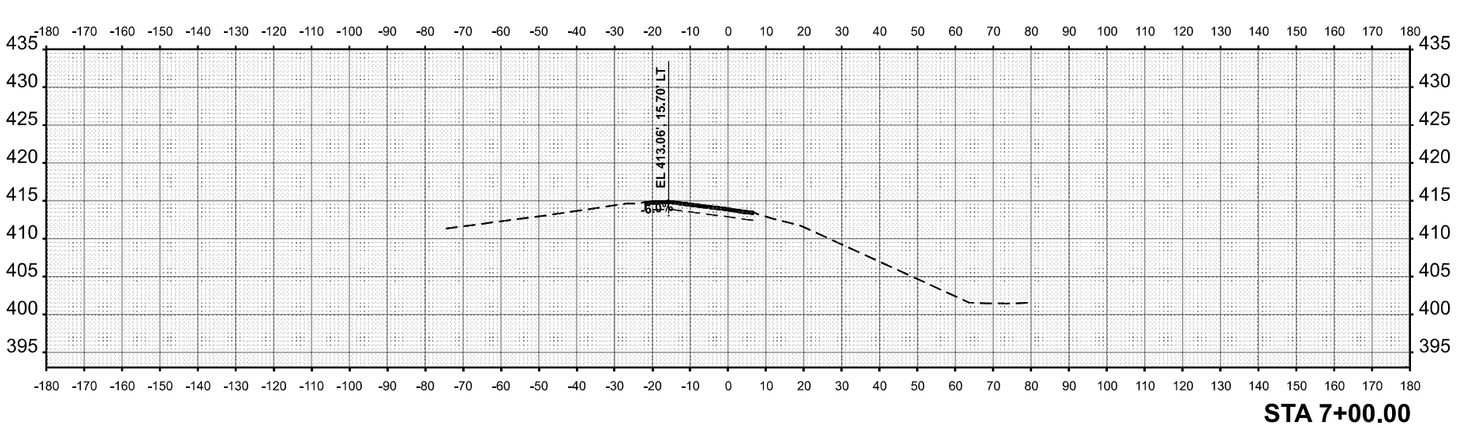

STA 7+00.00

STATE OF ILLINOIS
DEPARTMENT OF TRANSPORTATION

CROSS SECTION
ILLINOIS 203 RAMP B

SCALE: 1"=20'
SHEET 2 OF 2 SHEETS
STA.
TO STA.

F.A.I. RTE.	SECTION	COUNTY	TOTAL SHEETS	SHEET NO.
70	Section(s)2-5,6)RS-2, 6b-6RS-2	MADISON,ST. CLAIR	678	656
ILLINOIS	FED. AID PROJECT	CONTRACT NO. 76E84		

ORIGINAL SURVEY		BY	DATE
	SURVEYED		
	PLOTTED		
NOTE BOOK	TEMPLATE		
	AREAS		
NO.	AREAS CHECKED		

FINAL SURVEY		BY	DATE
	SURVEYED		
	PLOTTED		
NOTE BOOK	TEMPLATE		
	AREAS		
NO.	AREAS CHECKED		

MODEL: $MODELNAME$
FILE NAME: D876E84-I5570-sht-XS-78.dgn

Jacobs
Suite 1700
Chicago, IL 60661
(312) 731-3900


USER NAME = jacobsgw18sdi1$
PLOT SCALE = 0.1666663 ' / In.
PLOT DATE = 10/2/2025

	DESIGNED	REVISED
DRAWN	- MS	-
CHECKED	- MS	-
DATE	- 2025/10/03	-
REVISED	-	-


STATE OF ILLINOIS
DEPARTMENT OF TRANSPORTATION

CROSS SECTION
ILLINOIS 203 RAMP C


SCALE: 1"=20'
SHEET 1 OF 3 SHEETS STA.
TO STA.

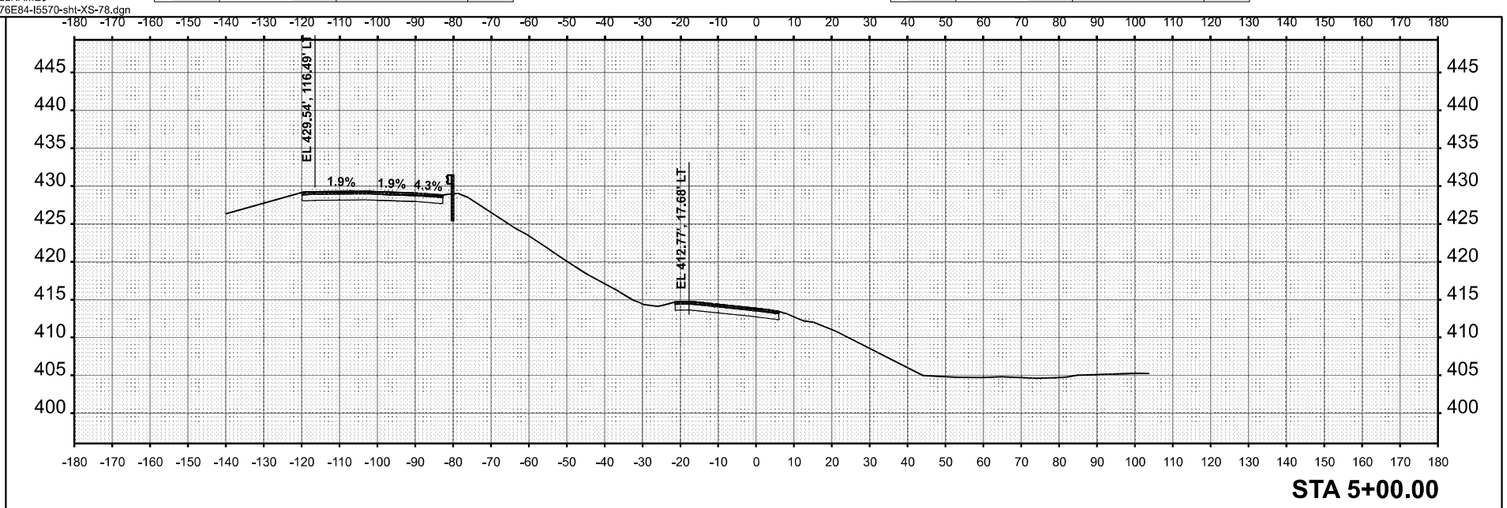


STA 5+00.00

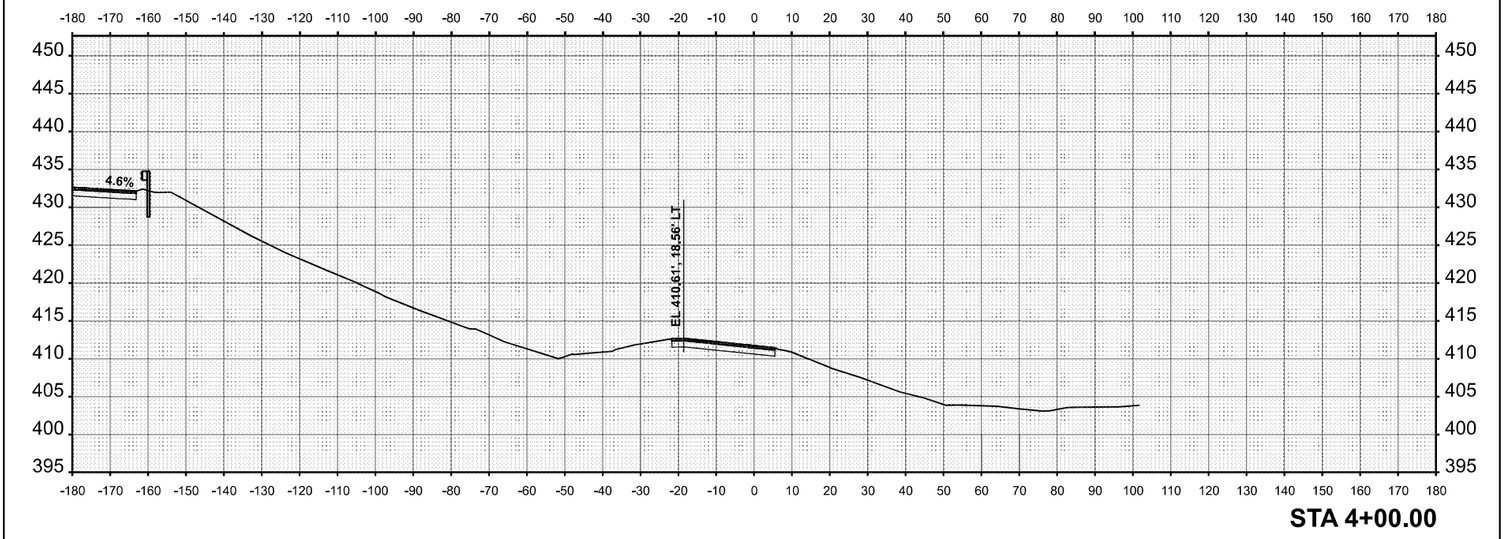


STA 4+00.00

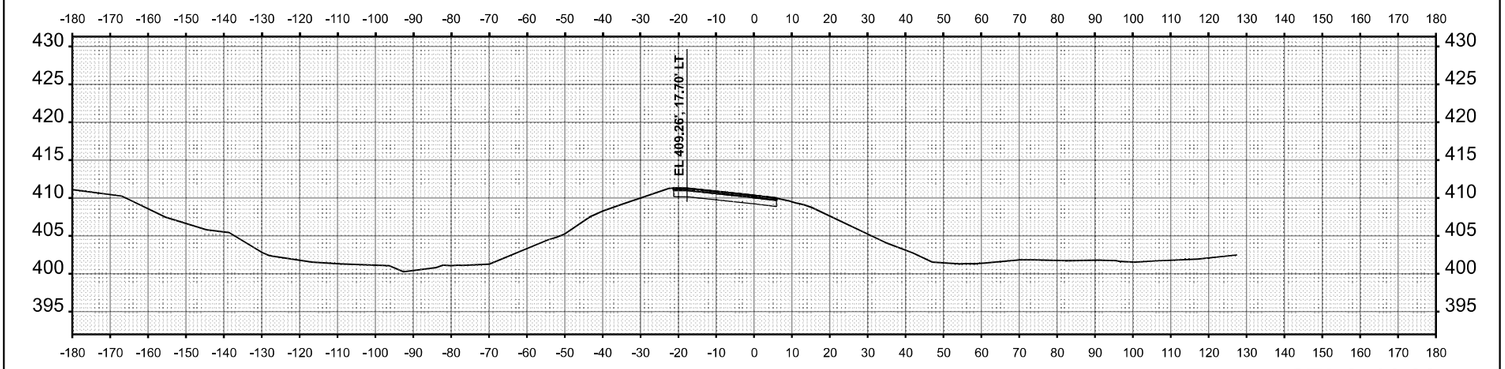

STA 3+00.00

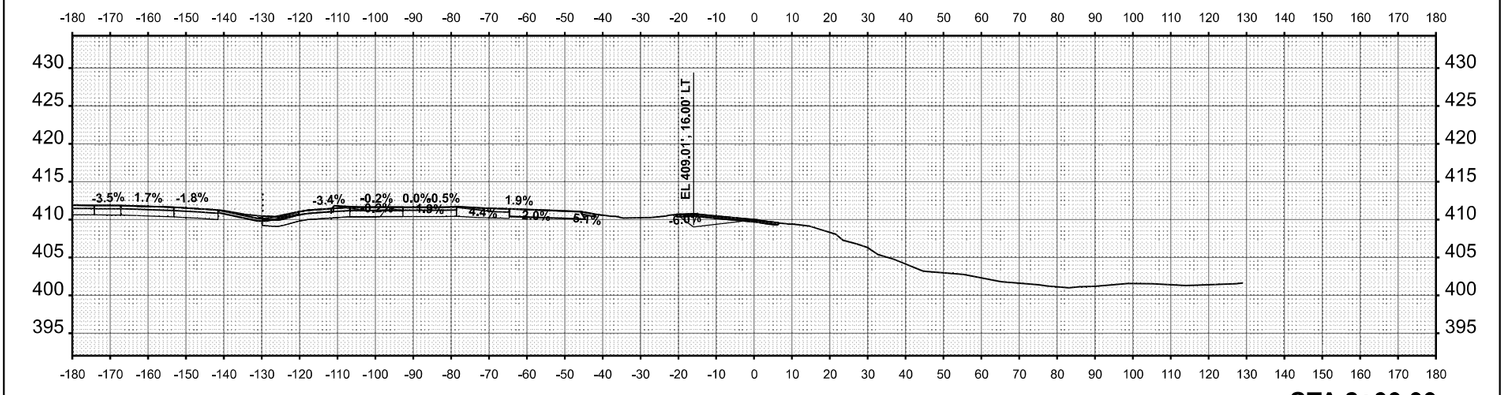

STA 2+00.00

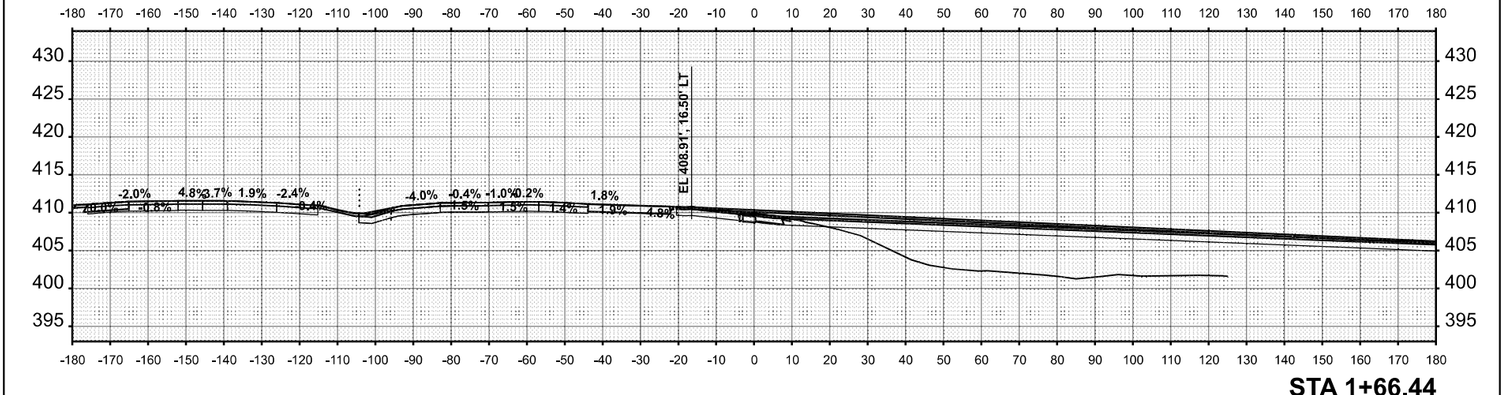

STA 1+66.44

F.A.I. RTE.	SECTION	COUNTY	TOTAL SHEETS	SHEET NO.
70	Section(s)2-5,6)RS-2, 6b4RS-2	MADISON,ST. CLAIR	678	657
ILLINOIS	FED. AID PROJECT	CONTRACT NO. 76E84		

ORIGINAL SURVEY		BY	DATE
NOTE BOOK	SURVEYED		
	PLOTTED		
NO.	TEMPLATE		
	AREAS		
	AREAS CHECKED		

FINAL SURVEY		BY	DATE
NOTE BOOK	SURVEYED		
	PLOTTED		
NO.	TEMPLATE		
	AREAS		
	AREAS CHECKED		

MODEL: $MODELNAME$
FILE NAME: D876E84-I5570-shl-XS-79.dgn

Jacobs
Suite 1700
Chicago, IL 60661
(312) 731-3000

USER NAME = jacobsgw18sd01$
PLOT SCALE = 0.166666667 ' / In.
PLOT DATE = 10/2/2025

DESIGNED - MS
DRAWN - MS
CHECKED - MS
DATE - 2025/10/03


REVISED -
REVISED -
REVISED -

STATE OF ILLINOIS
DEPARTMENT OF TRANSPORTATION


CROSS SECTION
ILLINOIS 203 RAMP C

SCALE: 1"=20'
SHEET 2 OF 3 SHEETS
STA.
TO STA.


F.A.I. RTE. 70
SECTION Section(s)2-5,6)RS-2, 6b-4RS-2
COUNTY MADISON (ST. CLAIR)
TOTAL SHEETS 678
SHEET NO. 658
ILLINOIS FED. AID PROJECT
CONTRACT NO. 76E84

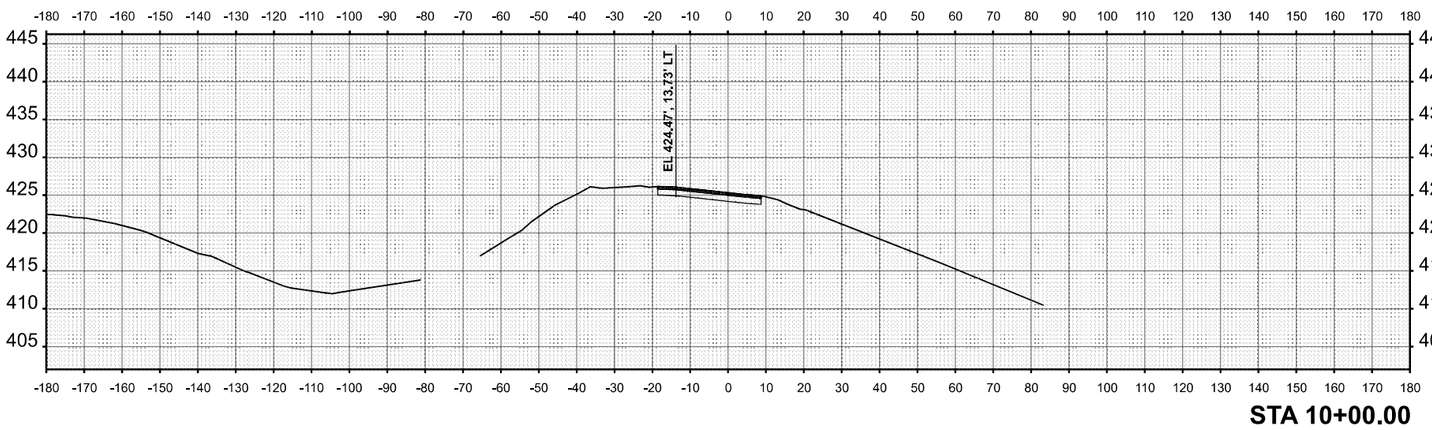


STA 10+00.00

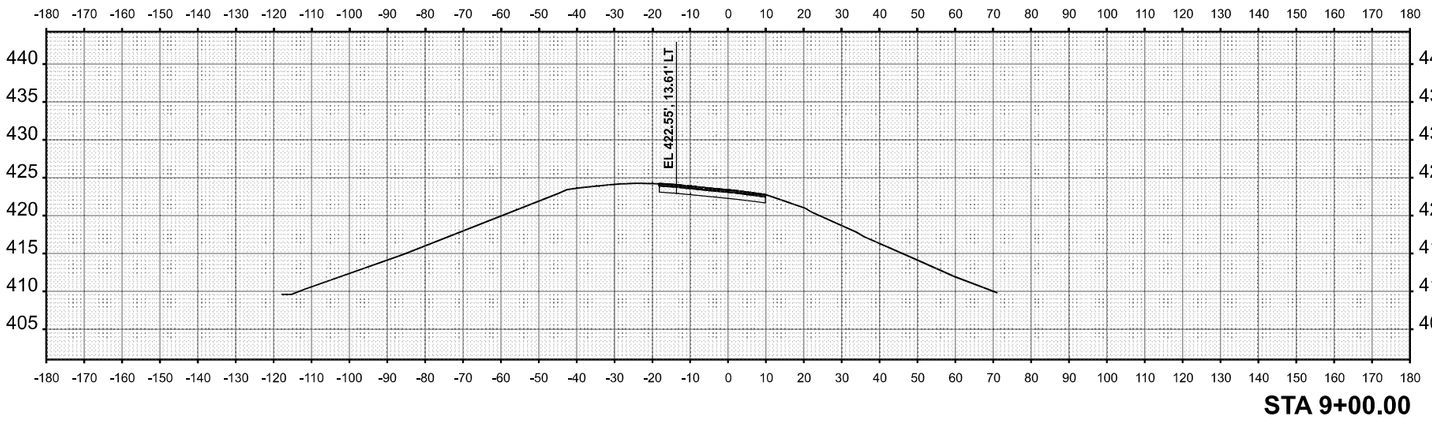


STA 9+00.00

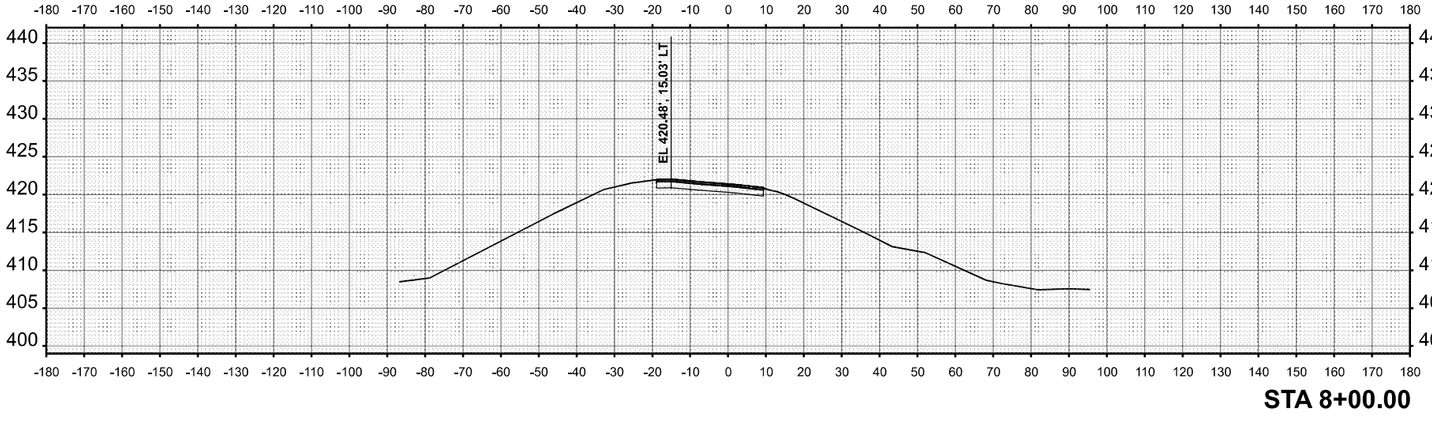

STA 8+00.00

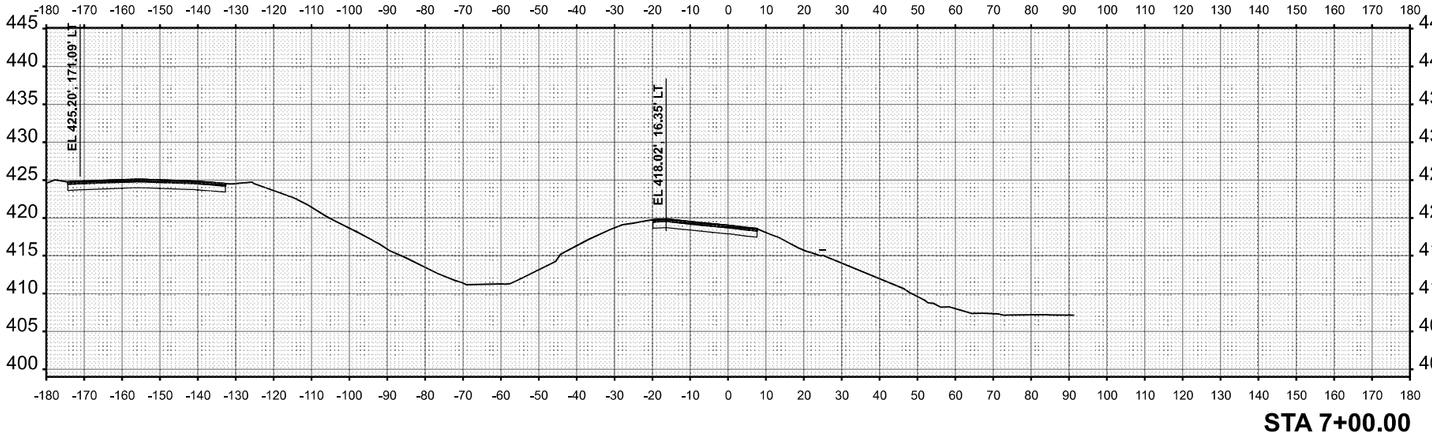

STA 7+00.00

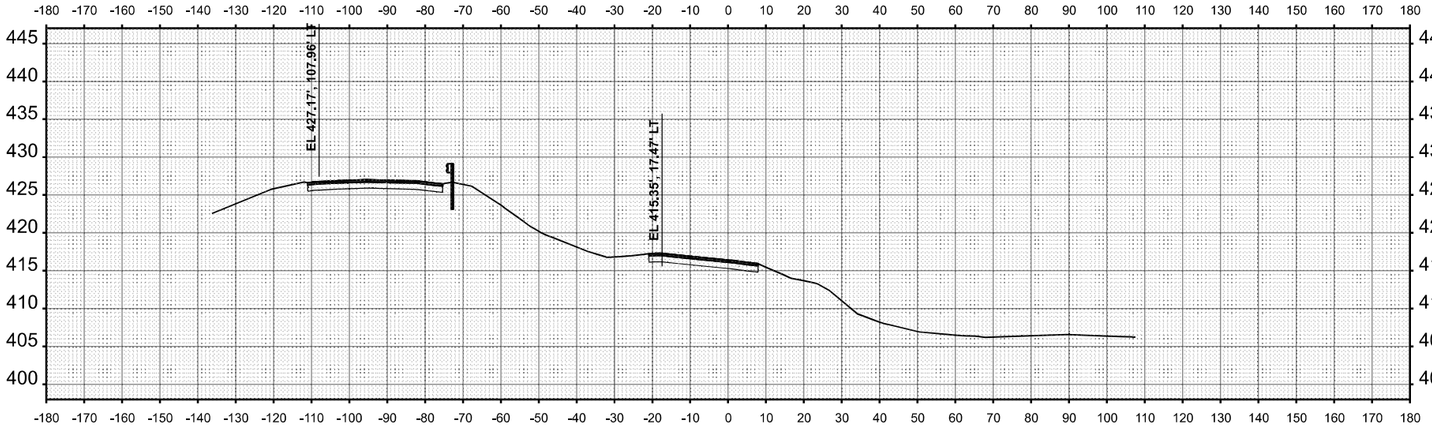

STA 6+00.00


ORIGINAL SURVEY		BY	DATE
NOTE BOOK	SURVEYED		
	PLOTTED		
NO.	TEMPLATE		
	AREAS		
	AREAS CHECKED		

FINAL SURVEY		BY	DATE
NOTE BOOK	SURVEYED		
	PLOTTED		
NO.	TEMPLATE		
	AREAS		
	AREAS CHECKED		


MODEL: $MODELNAME$
FILE NAME: D876E84-I5570-shl-XS-80.dgn

Jacobs
Suite 1700
Chicago, IL 60661
(312) 730-3000


USER NAME = jacobsgw18ss0305			
PLOT SCALE = 0.1666663 ' / In.		DESIGNED	- MS
PLOT DATE = 10/2/2025		DRAWN	- MS
		CHECKED	- MS
DATE	-		2025/10/03
REVISED	-	REVISED	-
REVISED	-	REVISED	-
REVISED	-	REVISED	-

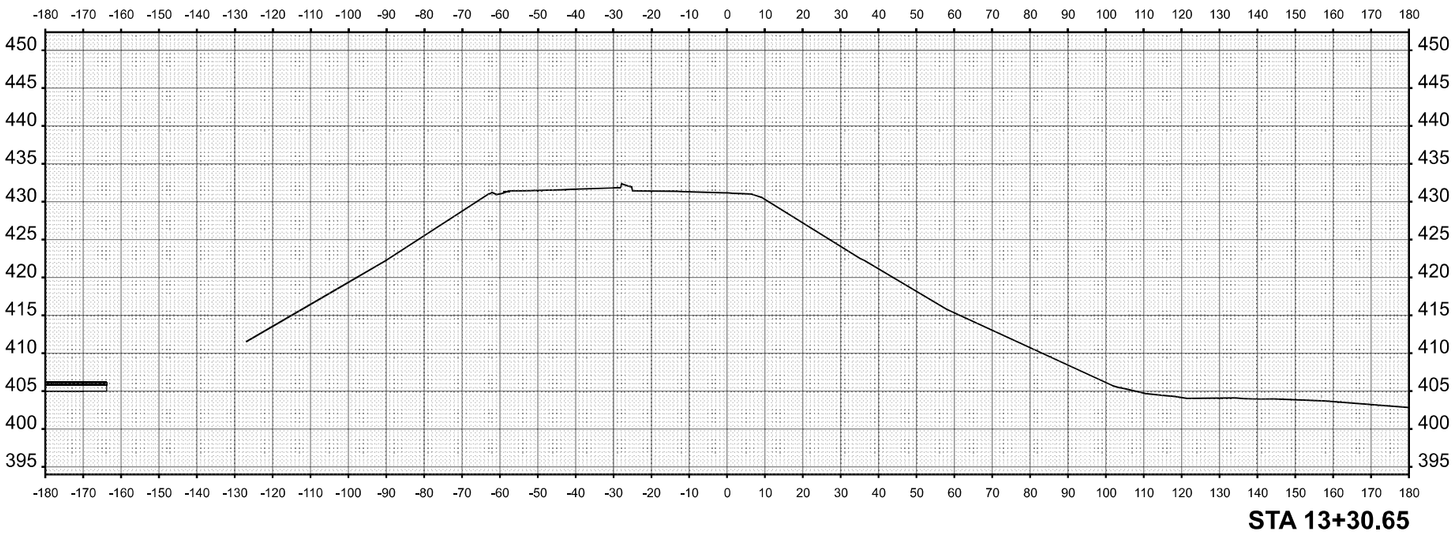


STA 13+30.65

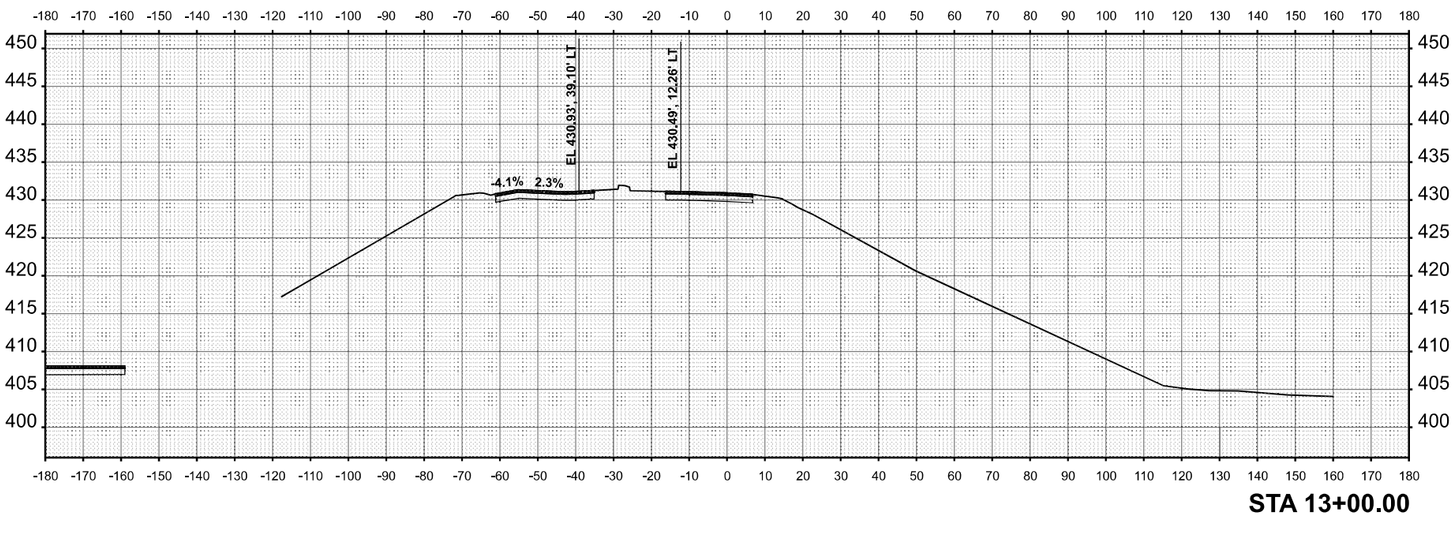

STA 13+00.00

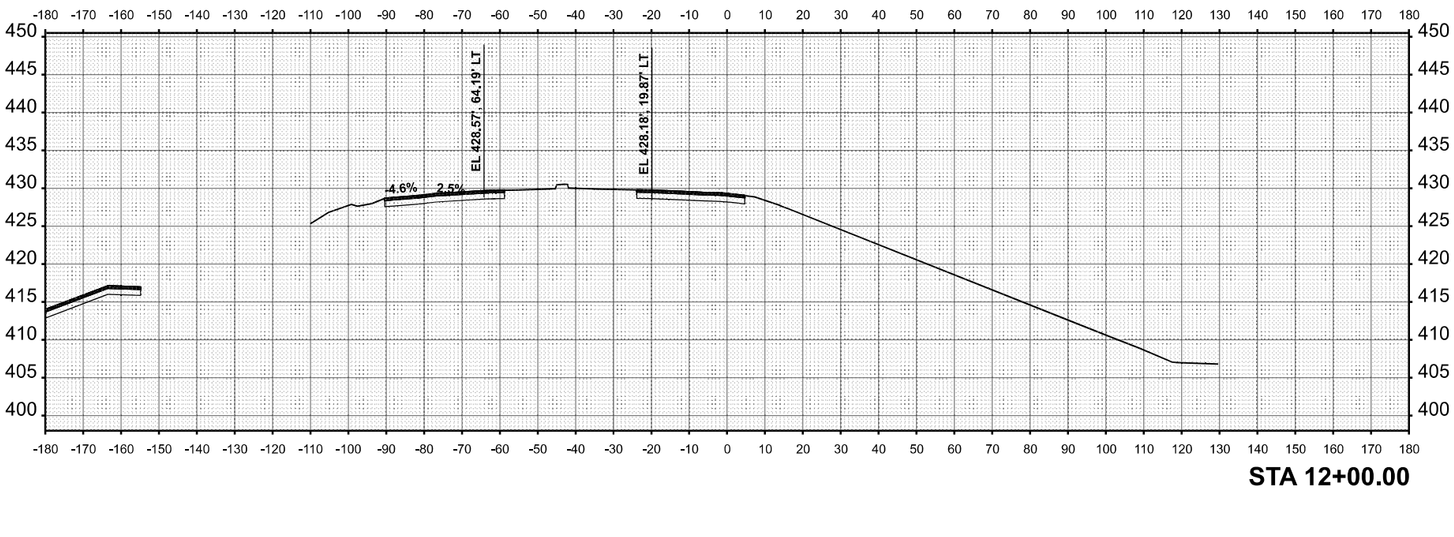

STA 12+00.00

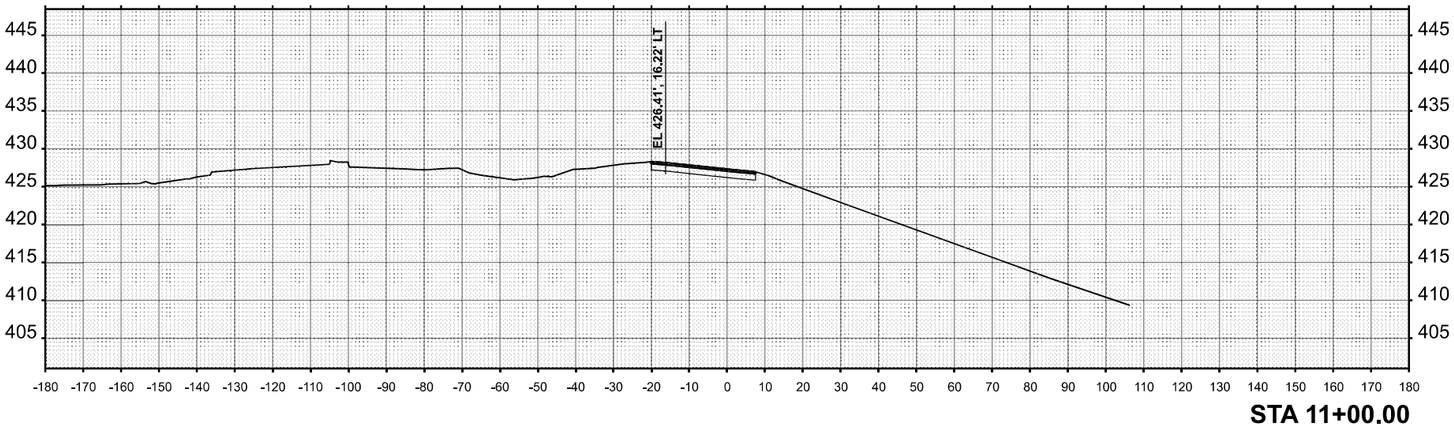

STA 11+00.00

STATE OF ILLINOIS
DEPARTMENT OF TRANSPORTATION

CROSS SECTION
ILLINOIS 203 RAMP C

SCALE: 1"=20'
SHEET 3 OF 3 SHEETS STA.
TO STA.

F.A.I. RTE.	SECTION	COUNTY	TOTAL SHEETS	SHEET NO.
70	Section(s)2-5,6)RS-2, 6b-4RS-2	MADISON,ST.CLAIR	678	659
ILLINOIS	FED.AID PROJECT	CONTRACT NO. 76E84		

ORIGINAL SURVEY		BY	DATE
NOTE BOOK	SURVEYED		
	PLOTTED		
NO.	TEMPLATE		
	AREAS		
	AREAS CHECKED		

FINAL SURVEY		BY	DATE
NOTE BOOK	SURVEYED		
	PLOTTED		
NO.	TEMPLATE		
	AREAS		
	AREAS CHECKED		


MODEL: $MODELNAME$
FILE NAME: D876E84-I5570-shl-XS-81.dgn

Jacobs
Suite 1100
Chicago, IL 60661
(312) 730-3000


USER NAME	= jacobsgw18sd01$
PLOT SCALE	= 0.1666633 ' / in.
PLOT DATE	= 10/2/2025

DESIGNED	-	MS
DRAWN	-	MS
CHECKED	-	MS
DATE	-	2025/10/03


REVISED	-	
REVISED	-	
REVISED	-	

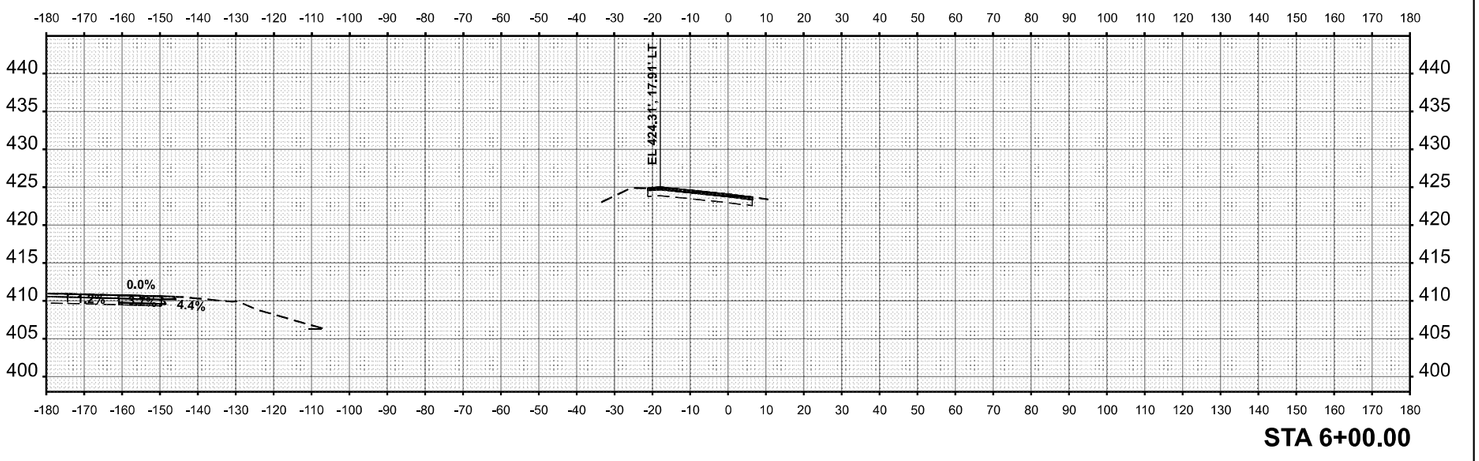


STA 6+00.00

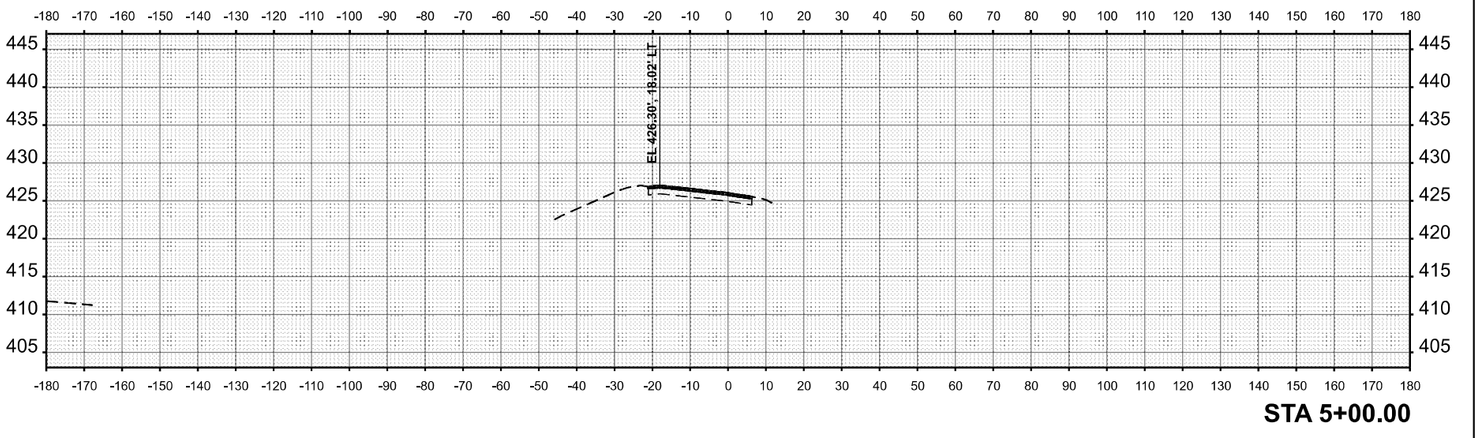


STA 5+00.00

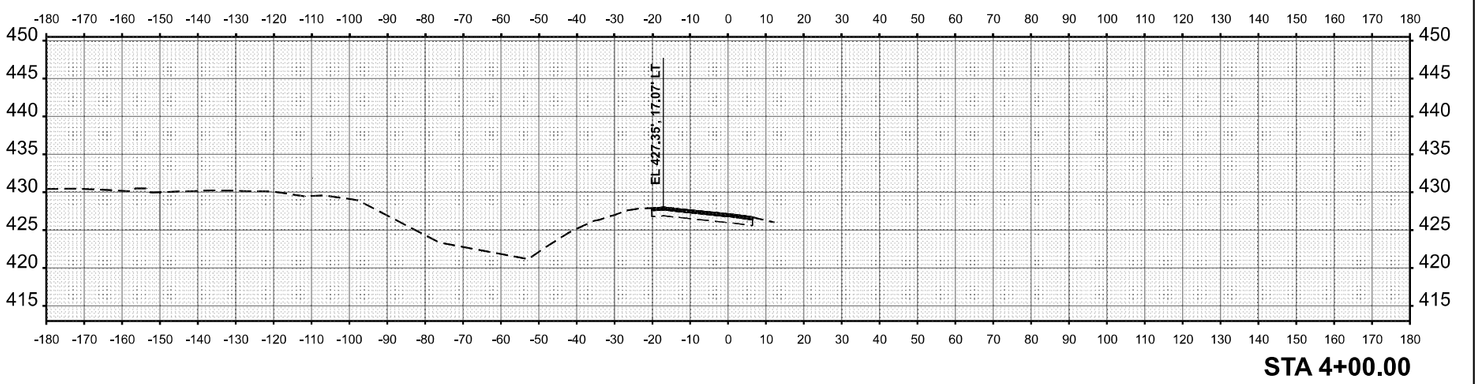

STA 4+00.00

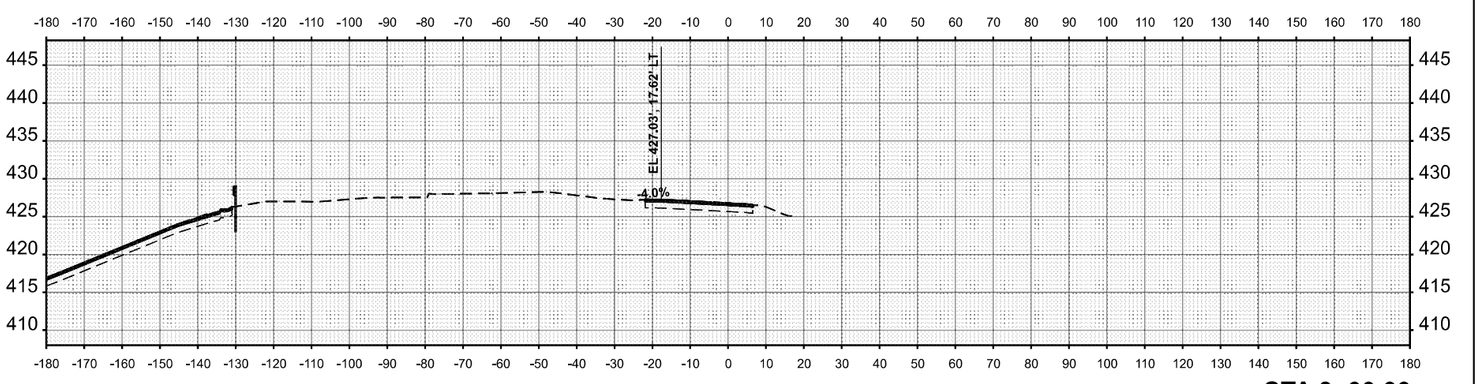

STA 3+00.00

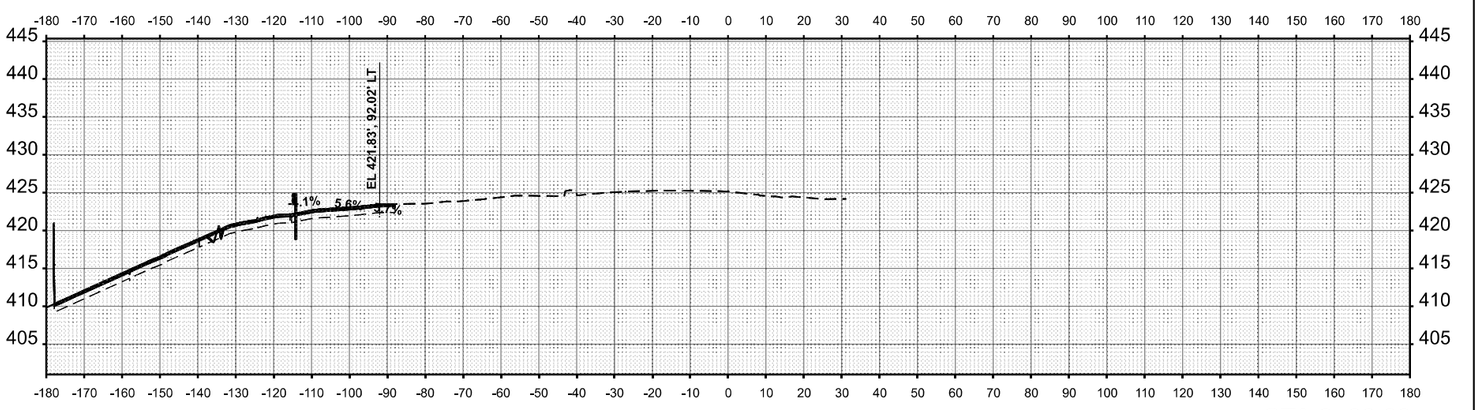

STA 2+00.00

STATE OF ILLINOIS
DEPARTMENT OF TRANSPORTATION

CROSS SECTION
ILLINOIS 203 RAMP D

SCALE: 1"=20'	SHEET	1	OF	2	SHEETS	STA.	TO STA.

F.A.I. RTE.	SECTION	COUNTY	TOTAL SHEETS	SHEET NO.
70	Section(s)2-5,6)RS-2, 6b-4RS-2	MADISON I.S.T.C.&R.	678	660
ILLINOIS	FED. AID PROJECT	CONTRACT NO. 76E84		

ORIGINAL SURVEY		BY	DATE
NOTE BOOK	SURVEYED		
	PLOTTED		
NO.	TEMPLATE		
	AREAS		
	AREAS CHECKED		

FINAL SURVEY		BY	DATE
NOTE BOOK	SURVEYED		
	PLOTTED		
NO.	TEMPLATE		
	AREAS		
	AREAS CHECKED		


MODEL: $MODELNAME$
FILE NAME: D876E84-I5570-shl-XS-82.dgn

Jacobs
Suite 1700
Chicago, IL 60661
(312) 730-3000


USER NAME	= jacobsgw18ed03	
PLOT SCALE	= 0.1666663333 ' / in.	
PLOT DATE	= 10/2/2025	

DESIGNED	-	MS	
DRAWN	-	MS	
CHECKED	-	MS	
DATE	-	2025/10/03	


REVISED	-	REVISED	-
REVISED	-	REVISED	-
REVISED	-		

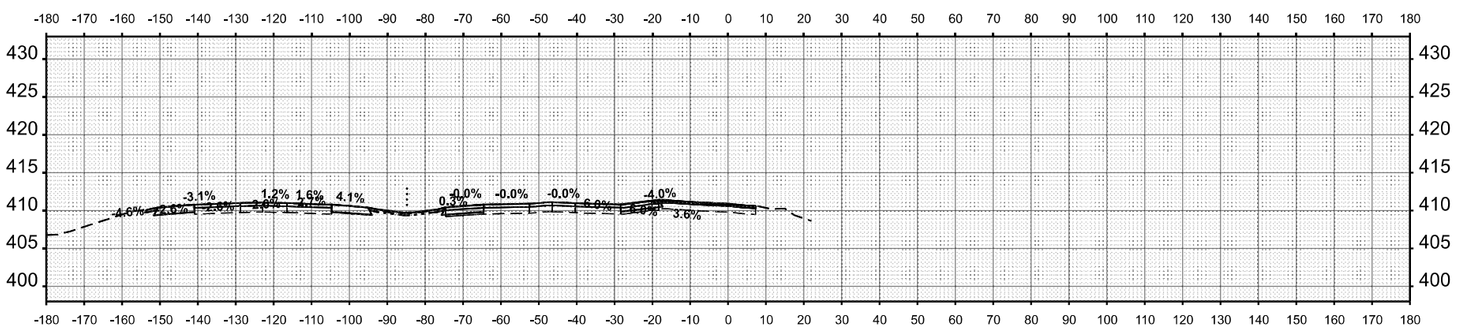


STA 10+00.00

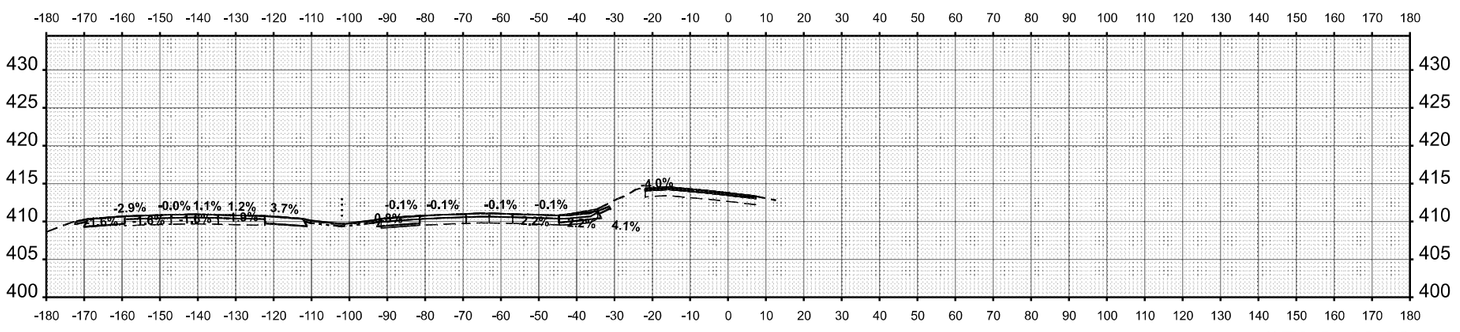

STA 9+00.00

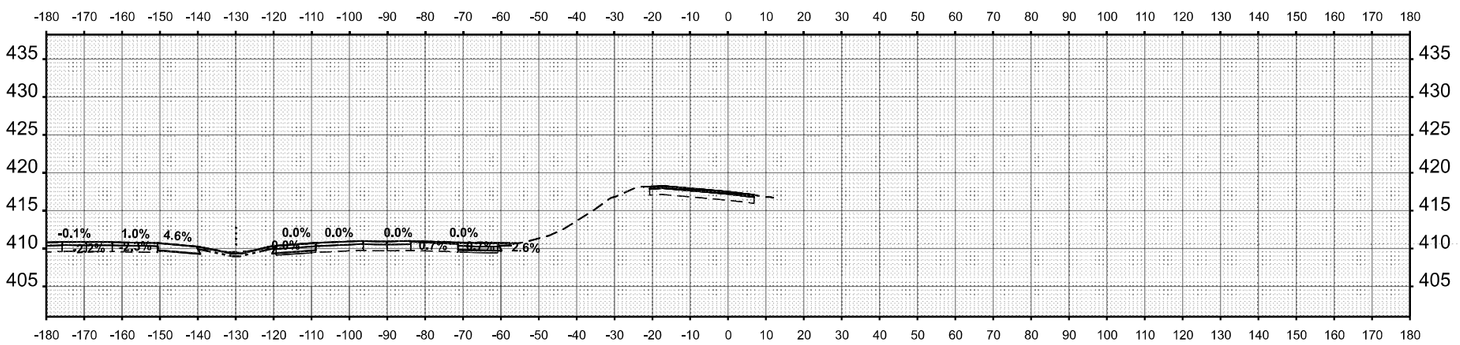

STA 8+00.00

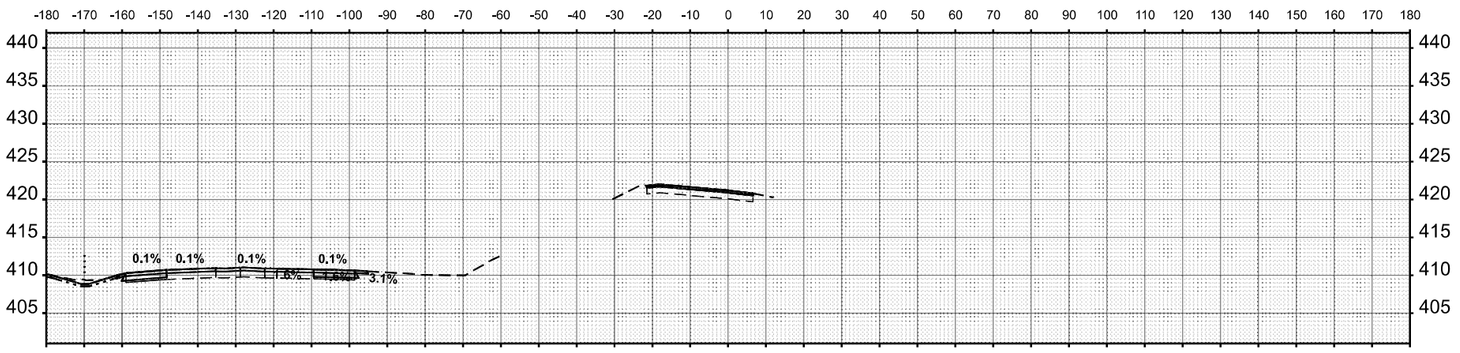

STA 7+00.00

STATE OF ILLINOIS
DEPARTMENT OF TRANSPORTATION

CROSS SECTION
ILLINOIS 203 RAMP D

SCALE: 1"=20'	SHEET	2	OF	2	SHEETS	STA.	TO STA.

F.A.I. RTE.	SECTION	COUNTY	TOTAL SHEETS	SHEET NO.
70	Section(s)2-5,6)RS-2, 6)-4RS-2	MADISON,ST. CLAIR	678	661
ILLINOIS	FED. AID PROJECT	CONTRACT NO. 76E84		

ORIGINAL SURVEY		BY	DATE
NOTE BOOK	SURVEYED		
	PLOTTED		
NO.	TEMPLATE		
	AREAS		
	AREAS CHECKED		

FINAL SURVEY		BY	DATE
NOTE BOOK	SURVEYED		
	PLOTTED		
NO.	TEMPLATE		
	AREAS		
	AREAS CHECKED		

MODEL: $MODELNAME$
FILE NAME: D876E84-I5570-plt-XS-83.dgn

Jacobs
Suite 1700
Chicago, IL 60661
(312) 730-3000


USER NAME = jacobsgw18acd03			
PLOT SCALE = 0.166666633 ' / in.	DESIGNED	-	MS
	DRAWN	-	MS
PLOT DATE = 10/2/2025	CHECKED	-	MS
DATE	REVISED	-	
DATE	REVISED	-	
DATE	REVISED	-	

STATE OF ILLINOIS
DEPARTMENT OF TRANSPORTATION


CROSS SECTION
ILLINOIS 203 RAMP E

SCALE: 1"=20'
SHEET 1 OF 3 SHEETS
STA.
TO STA.


F.A.I. RTE.	SECTION	COUNTY	TOTAL SHEETS	SHEET NO.
70	Section(s)2-5,6)RS-2, 6b4RS-2	MADISON,ST. CLAIR	678	662
ILLINOIS	FED. AID PROJECT	CONTRACT NO. 76E84		

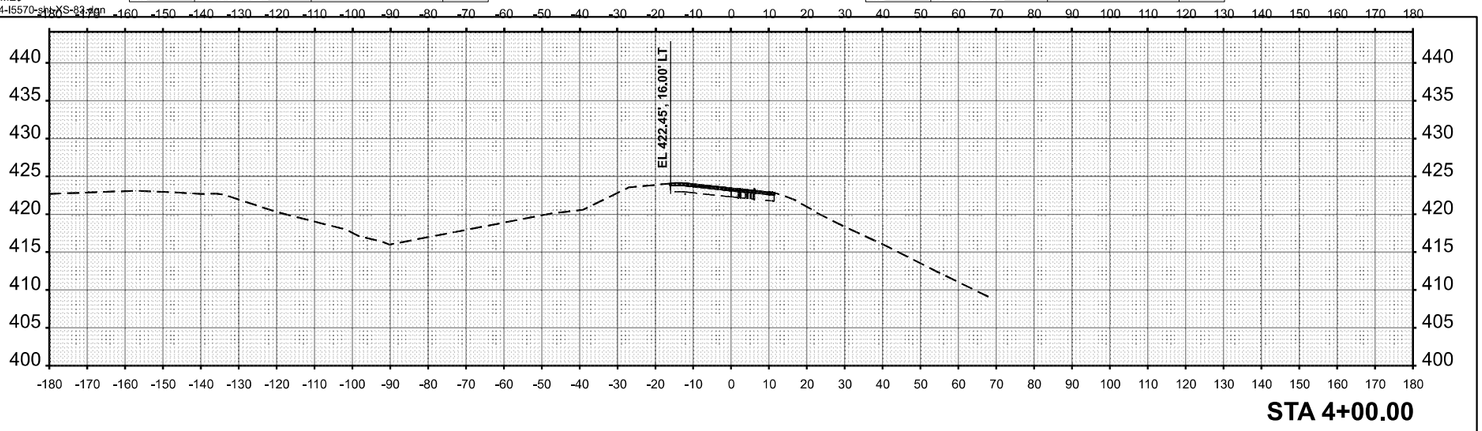


STA 4+00.00

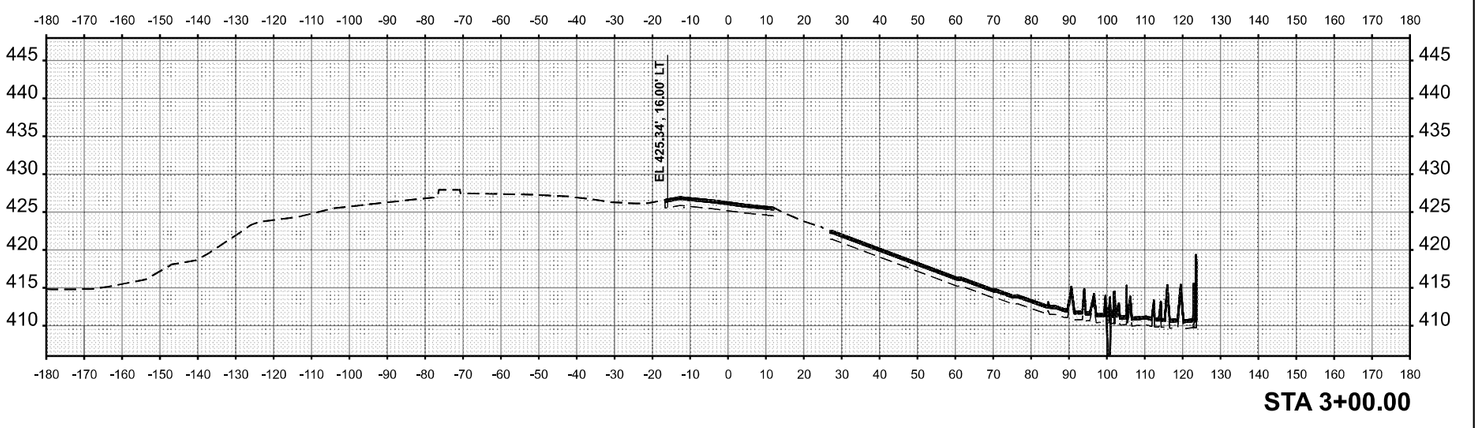


STA 3+00.00

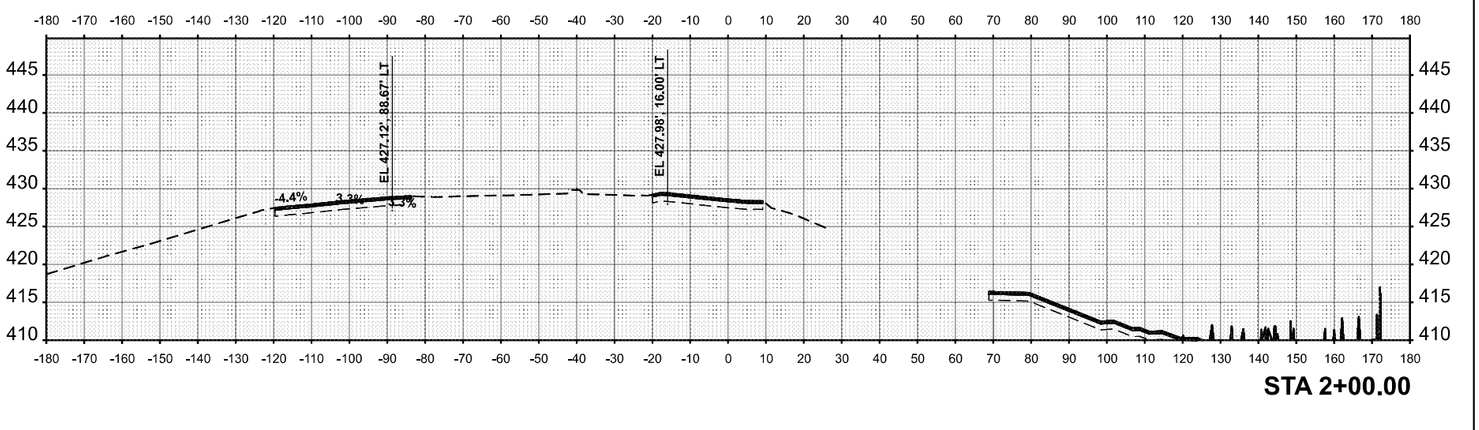

STA 2+00.00

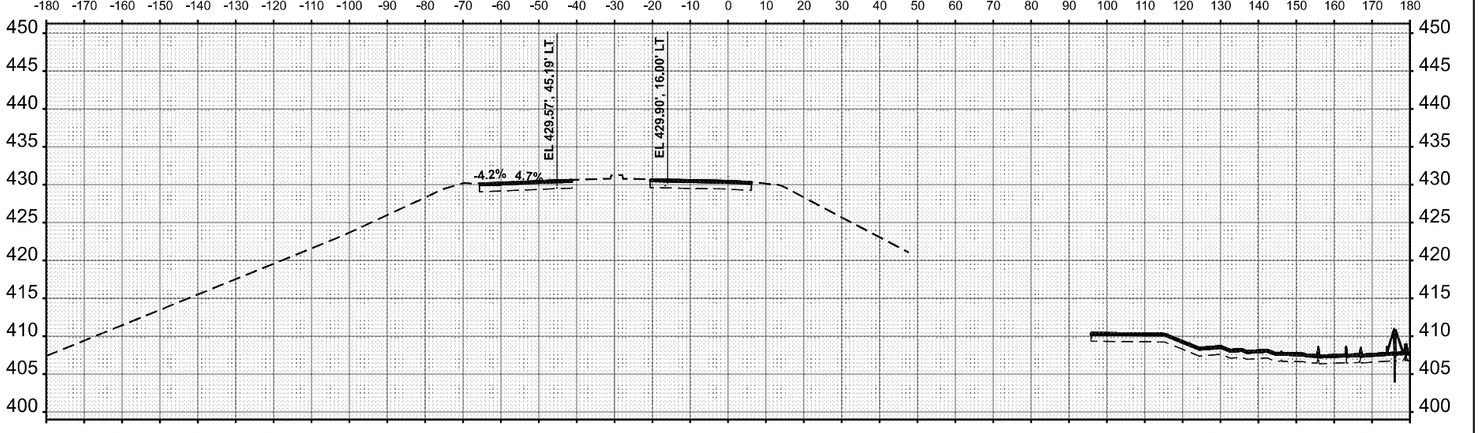

STA 1+00.00

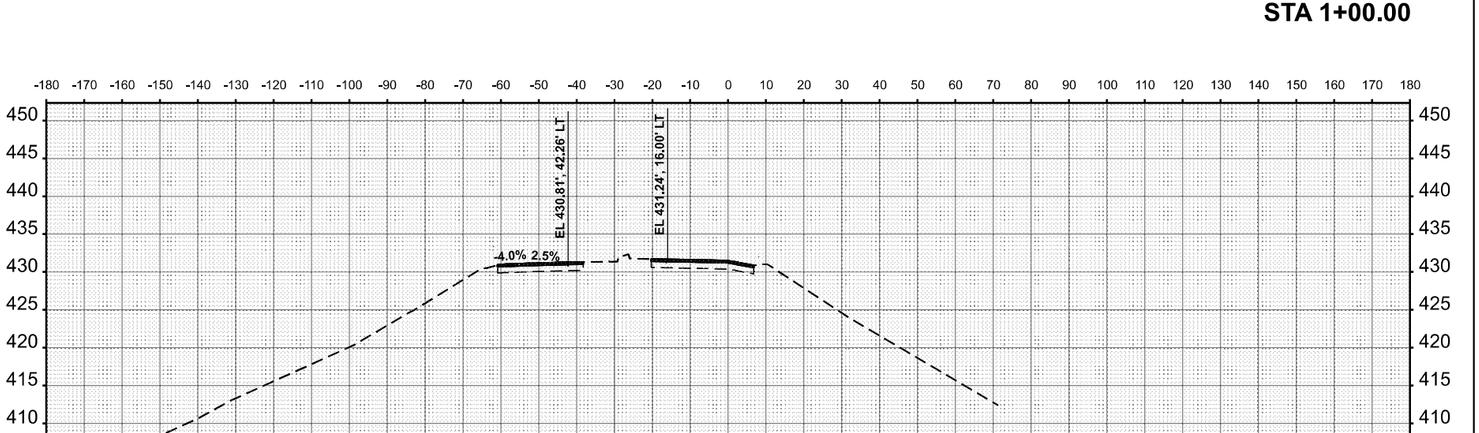

STA 0+31.17

ORIGINAL SURVEY		BY	DATE
	SURVEYED		
NOTE BOOK	PLOTTED		
	TEMPLATE		
NO.	AREAS		
	AREAS CHECKED		


FINAL SURVEY		BY	DATE
	SURVEYED		
NOTE BOOK	PLOTTED		
	TEMPLATE		
NO.	AREAS		
	AREAS CHECKED		


MODEL: $MODELNAME$
FILE NAME: D876E84-I5570-shI-XS-84.dgn


Jacobs
Suite 1900
Chicago, IL 60661
(312) 733-3300


USER NAME = jacobsgw18sdr1S	DESIGNED	-	MS
PLOT SCALE = 0.1666663 ' / in.	DRAWN	-	MS
PLOT DATE = 10/2/2025	CHECKED	-	MS
	REVISED	-	
	REVISED	-	
	REVISED	-	


DATE	
-	2025/10/03
REVISED	-

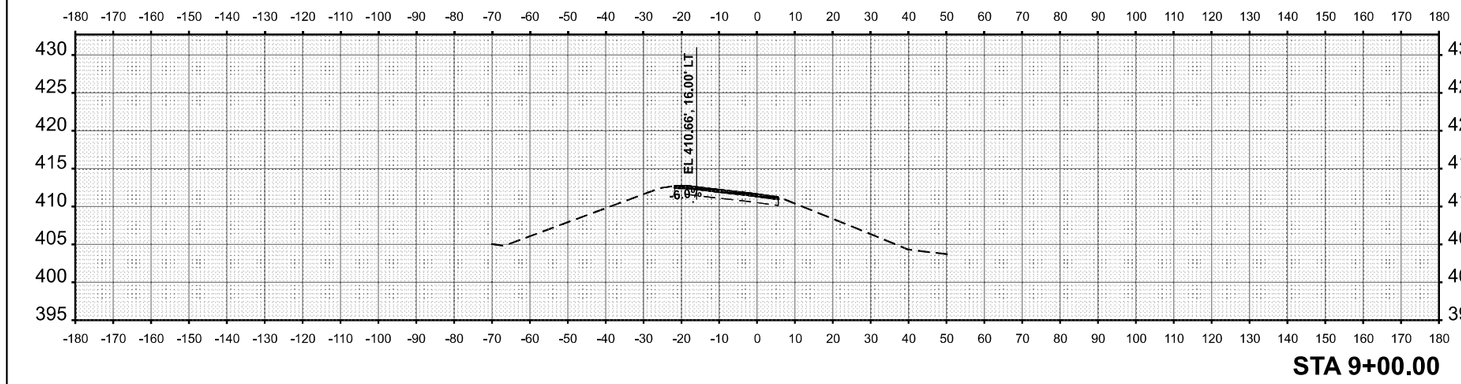

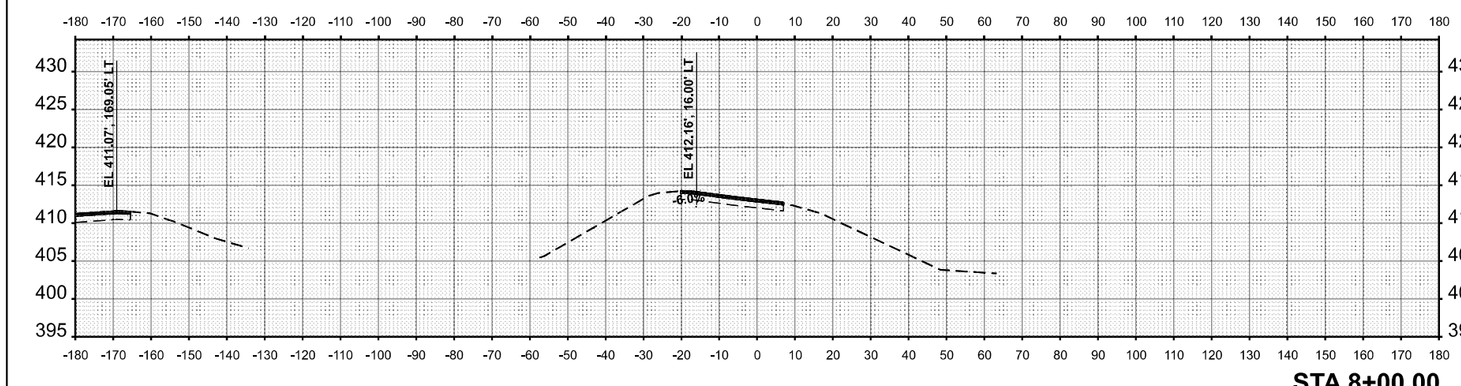

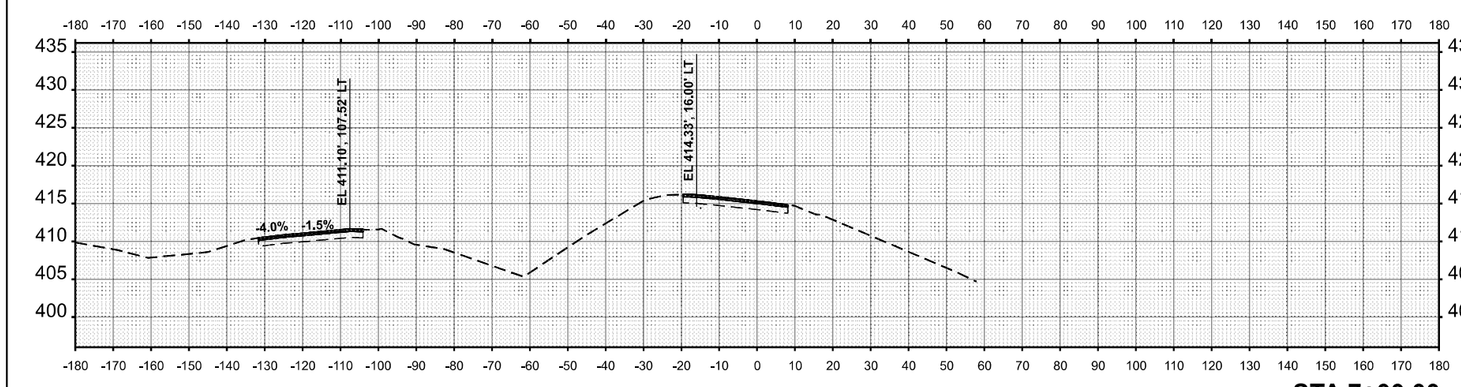

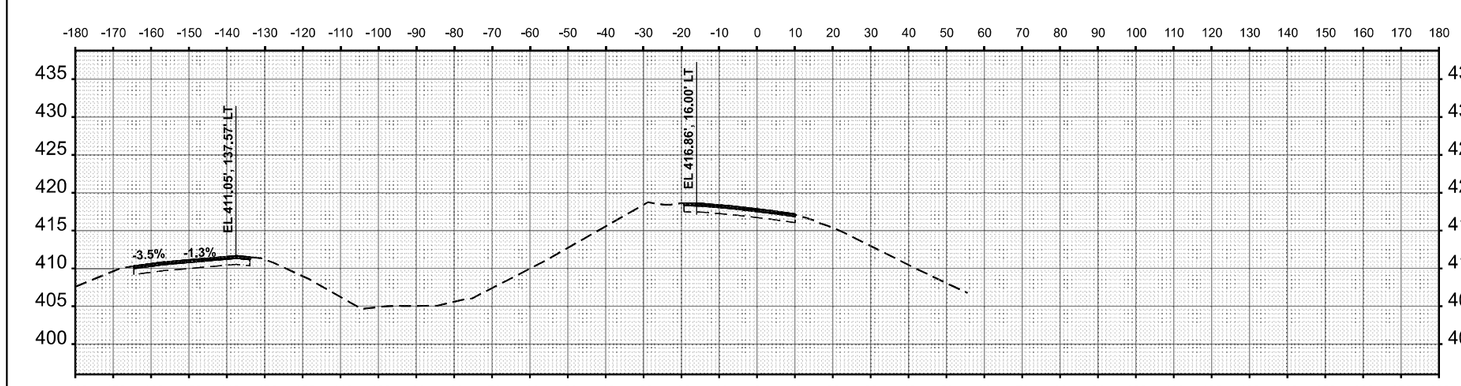

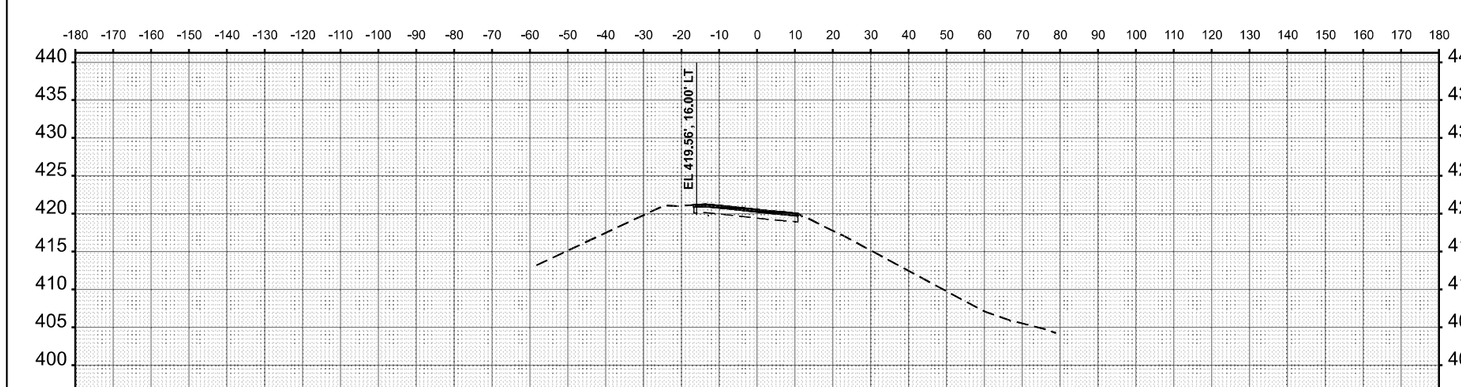

STATE OF ILLINOIS
DEPARTMENT OF TRANSPORTATION

CROSS SECTION
ILLINOIS 203 RAMP E

SCALE: 1"=20'	SHEET	2	OF	3	SHEETS	STA.	TO STA.

F.A.I. RTE.	SECTION	COUNTY	TOTAL SHEETS	SHEET NO.
70	Section(s)2-5,6)RS-2, 6b-4RS-2	MADISON,ST. CLAIR	678	663
ILLINOIS	FED. AID PROJECT	CONTRACT NO. 76E84		

ORIGINAL SURVEY		BY	DATE
NOTE BOOK	SURVEYED		
	PLOTTED		
NO.	TEMPLATE		
	AREAS		
	AREAS CHECKED		

FINAL SURVEY		BY	DATE
NOTE BOOK	SURVEYED		
	PLOTTED		
NO.	TEMPLATE		
	AREAS		
	AREAS CHECKED		

MODEL: $MODELNAME$
FILE NAME: D876E84-I5570-shl-XS-85.dgn

Jacobs
Suite 1900
Chicago, IL 60661
(312) 730-3000

USER NAME = jacobsgw18scl4$
PLOT SCALE = 0.1666663 ' / In.
PLOT DATE = 10/2/2025


	DESIGNED	DRAWN	CHECKED
-	-	-	-
	MS	MS	MS
DATE			
			2025/10/03

REVISED	REVISED	REVISED
-	-	-


STATE OF ILLINOIS
DEPARTMENT OF TRANSPORTATION

CROSS SECTION
ILLINOIS 203 RAMP E


SCALE: 1"=20'
SHEET 3 OF 3 SHEETS
STA.
TO STA.

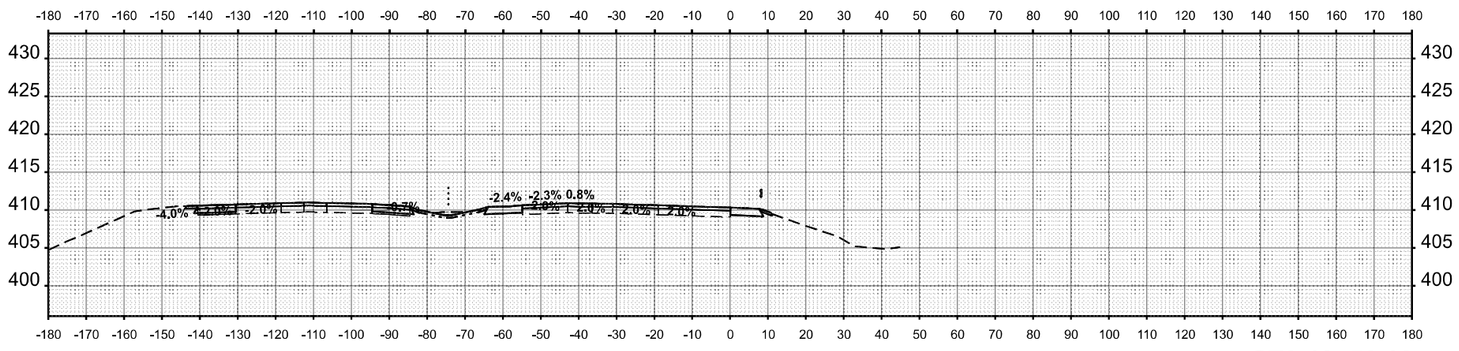


STA 13+56.16

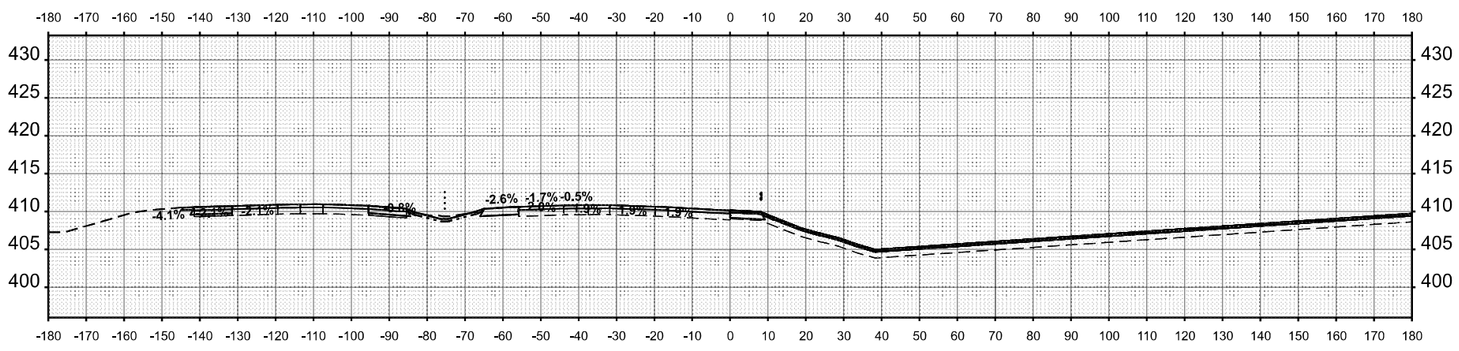


STA 13+00.00

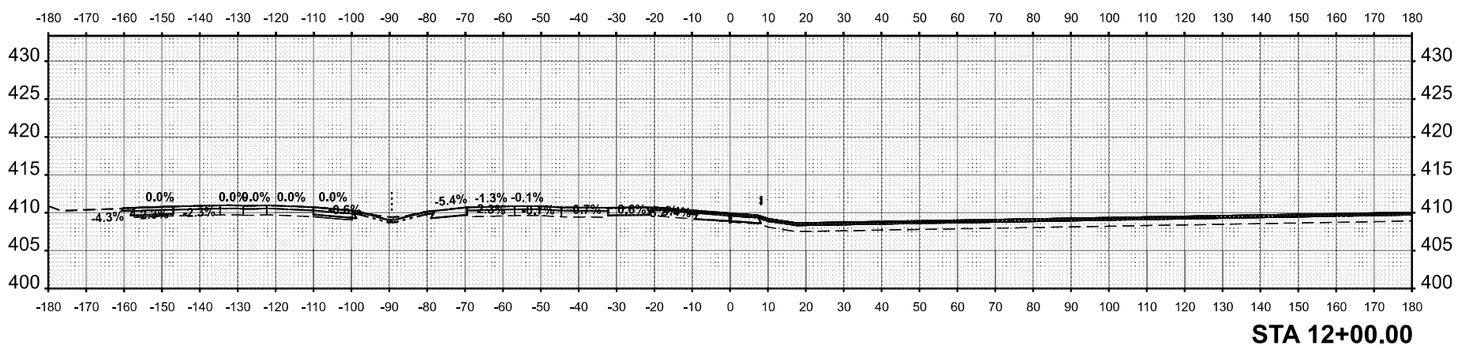

STA 12+00.00

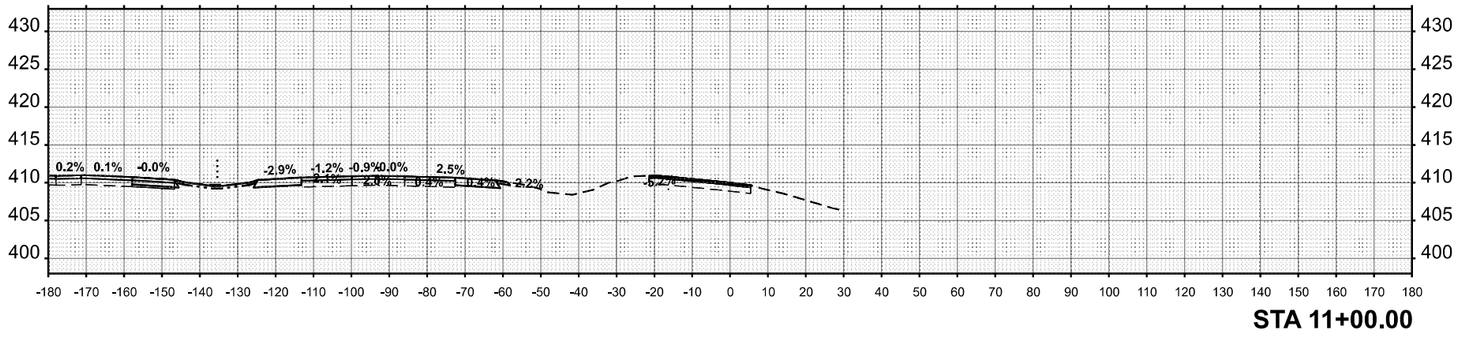

STA 11+00.00

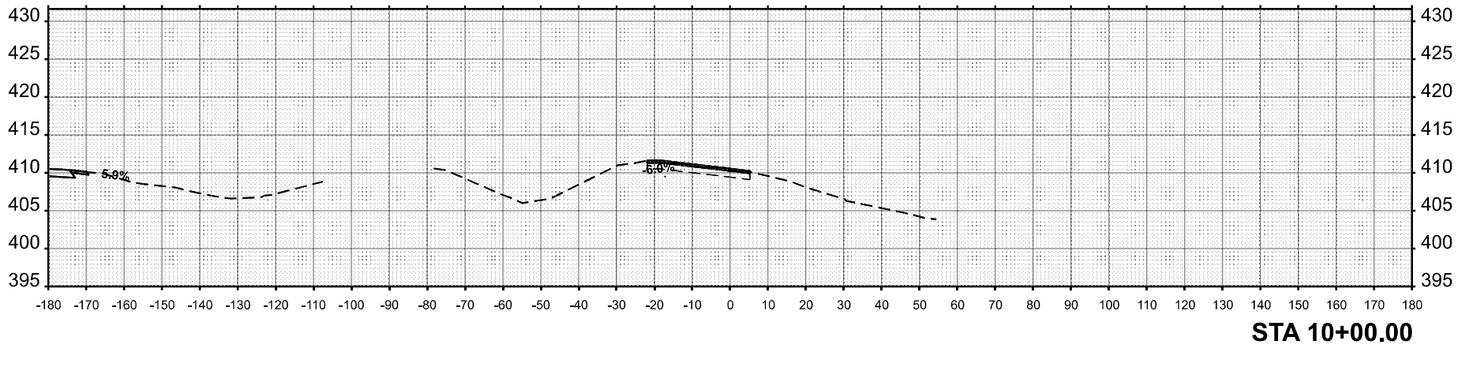

STA 10+00.00

F.A.I. RTE.	SECTION	COUNTY	TOTAL SHEETS	SHEET NO.
70	Section#2-5.6)RS-2, 6b-4RS-2	MADISON,ST. CLAIR	678	664
ILLINOIS	FED. AID PROJECT	CONTRACT NO. 76E84		

ORIGINAL SURVEY		BY	DATE
NOTE BOOK	SURVEYED		
	PLOTTED		
NO.	TEMPLATE		
	AREAS		
	AREAS CHECKED		

FINAL SURVEY		BY	DATE
NOTE BOOK	SURVEYED		
	PLOTTED		
NO.	TEMPLATE		
	AREAS		
	AREAS CHECKED		

MODEL: $MODELNAME$
FILE NAME: D876E84-I5570-shl-XS-86.dgn

Jacobs
Suite 1700
Chicago, IL 60661
(312) 730-3000


USER NAME = jacobsgw18ed33
PLOT SCALE = 0.166666667 ' / in.
PLOT DATE = 10/2/2025


	DESIGNED	DRAWN	CHECKED
-	MS	MS	MS
DATE	2025/10/03		
REVISED	-	-	-
REVISED	-	-	-
REVISED	-	-	-


STATE OF ILLINOIS
DEPARTMENT OF TRANSPORTATION


CROSS SECTION
ILLINOIS 203 RAMP F


SCALE: 1"=20'
SHEET 1 OF 4 SHEETS
STA.
TO STA.

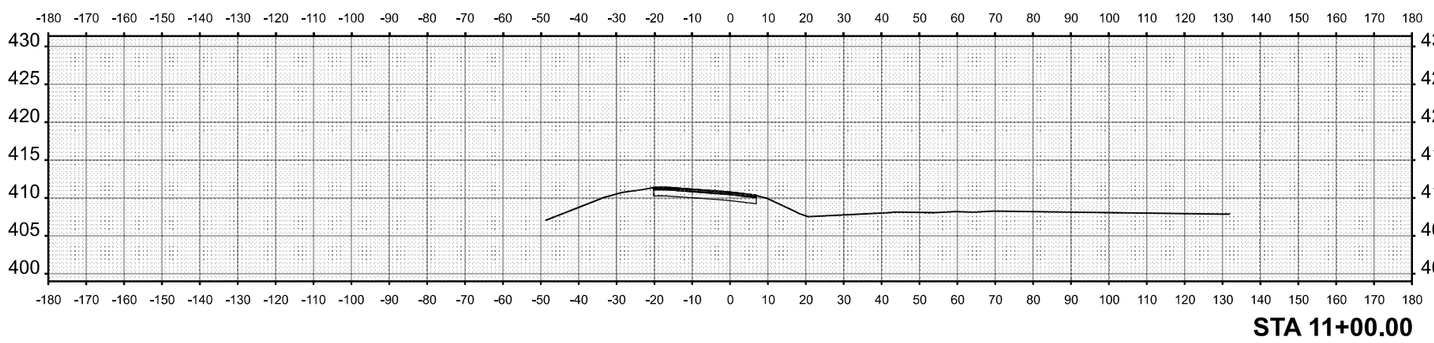


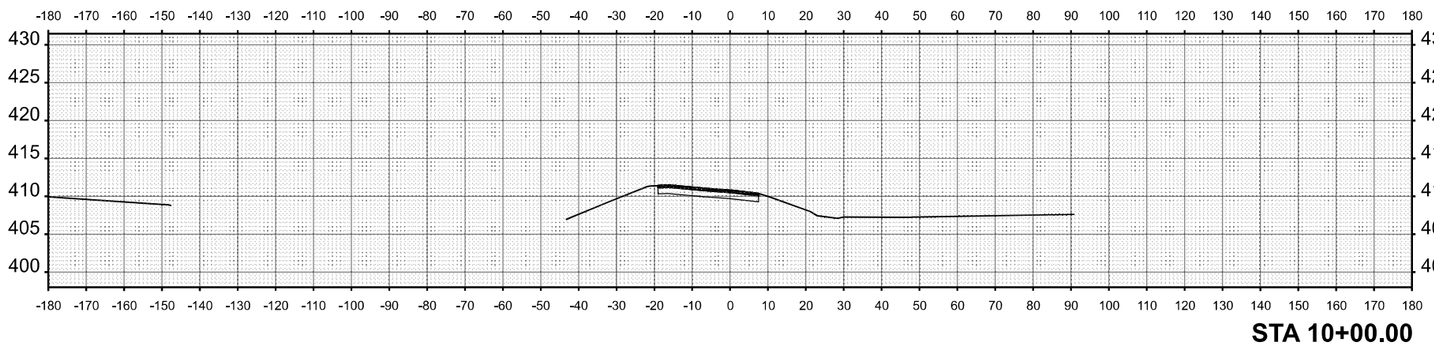

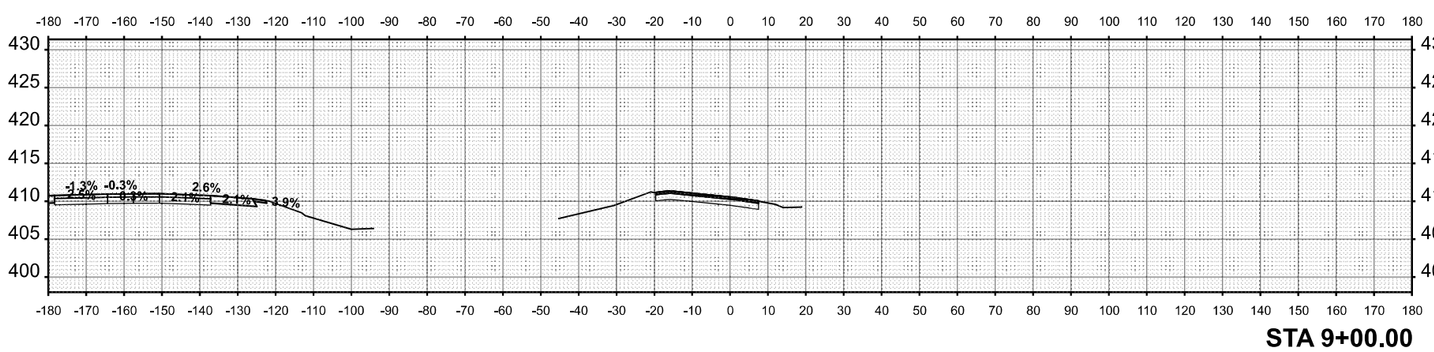

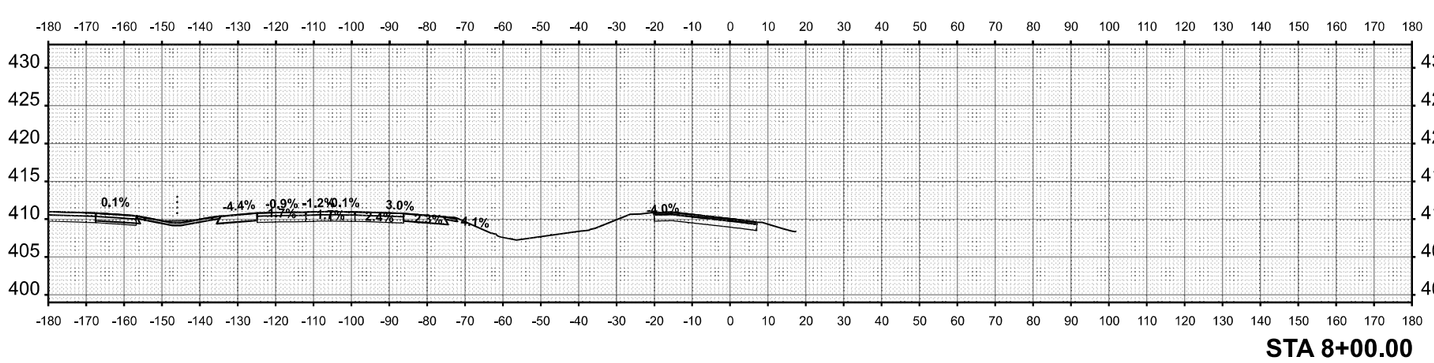

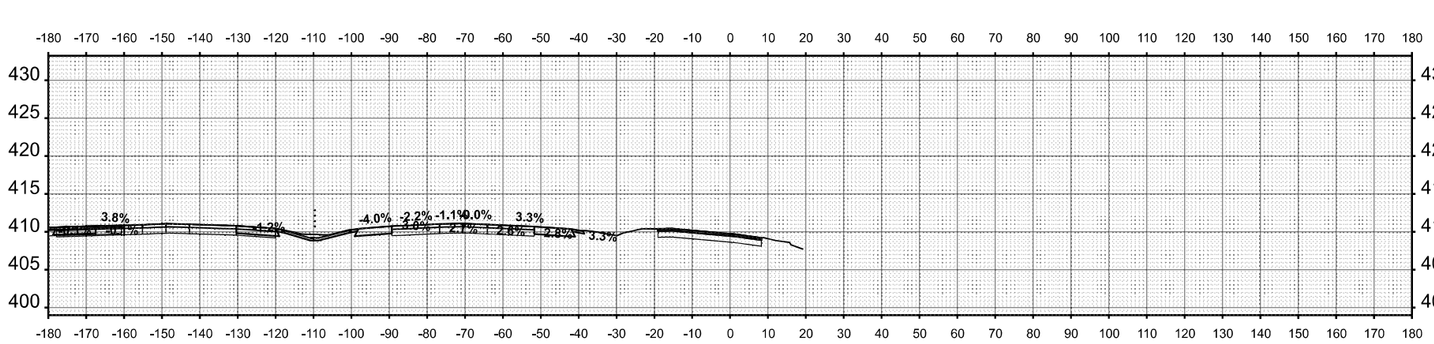

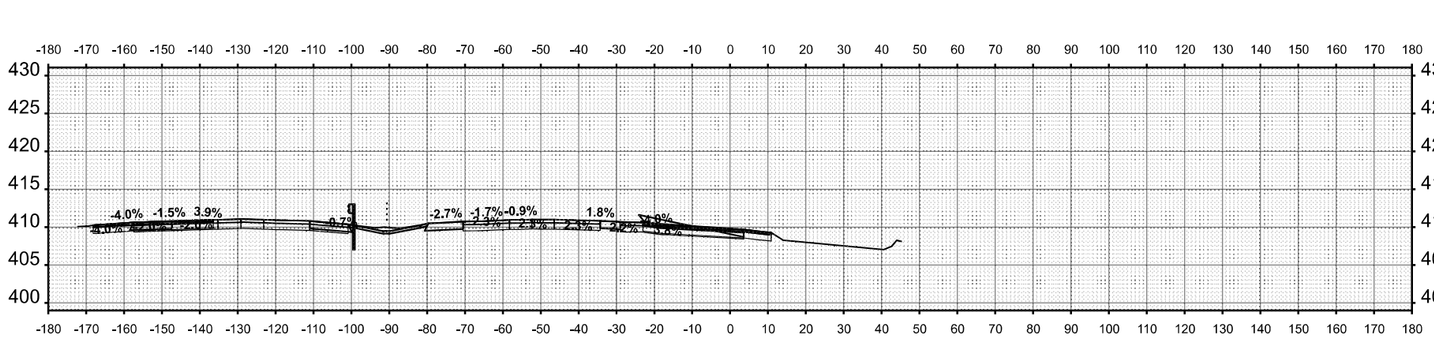

F.A.I. RTE.	SECTION	COUNTY	TOTAL SHEETS	SHEET NO.
70	Section(s)2-(5,6)RS-2, 6b-6RS-2	MADISON,ST. CLAIR	678	665
ILLINOIS	FED. AID PROJECT	CONTRACT NO. 76E84		

ORIGINAL SURVEY		BY	DATE
NOTE BOOK	SURVEYED		
	PLOTTED		
	TEMPLATE		
NO.	AREAS		
	AREAS CHECKED		

FINAL SURVEY		BY	DATE
NOTE BOOK	SURVEYED		
	PLOTTED		
	TEMPLATE		
NO.	AREAS		
	AREAS CHECKED		

MODEL: $MODELNAME$
FILE NAME: D876E84-I5570-shl-XS-87.dgn

Jacobs
Suite 1700
Chicago, IL 60661
(312) 730-3000

USER NAME = jacobsgw18sd01$
PLOT SCALE = 0.1666663 ' / in.
PLOT DATE = 10/2/2025


	DESIGNED	DRAWN	CHECKED
-	MS	MS	MS
DATE	2025/10/03		

REVISED	REVISED	REVISED
-	-	-


STATE OF ILLINOIS
DEPARTMENT OF TRANSPORTATION

CROSS SECTION
ILLINOIS 203 RAMP F


SCALE: 1"=20'
SHEET 2 OF 4 SHEETS
STA.
TO STA.

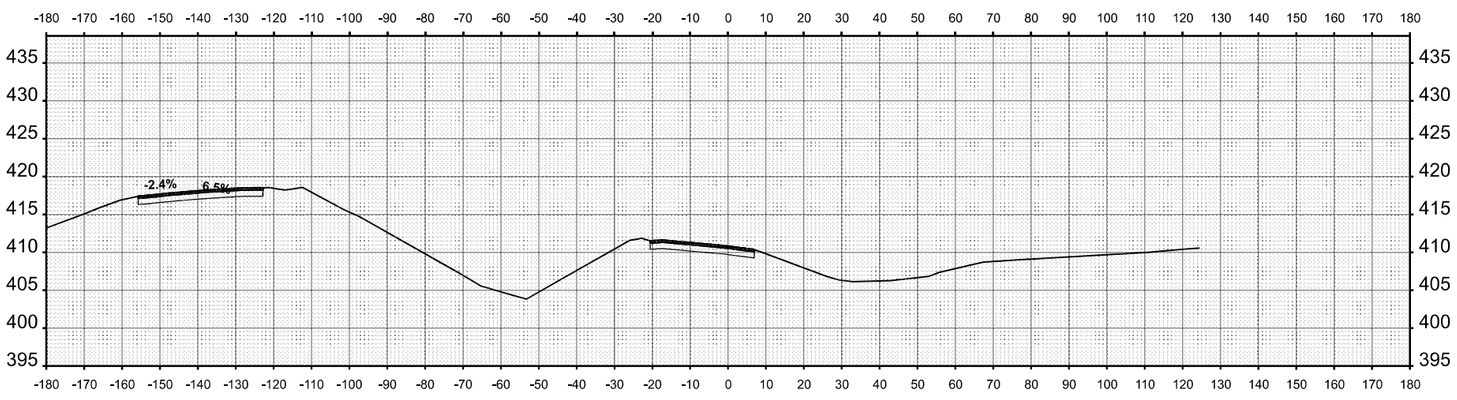


STA 16+00.00

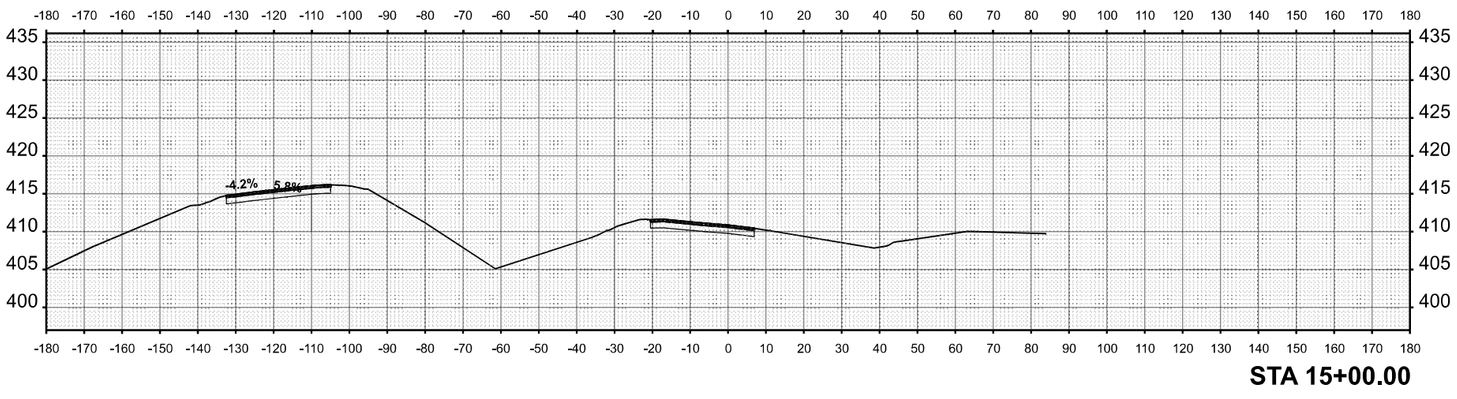


STA 15+00.00

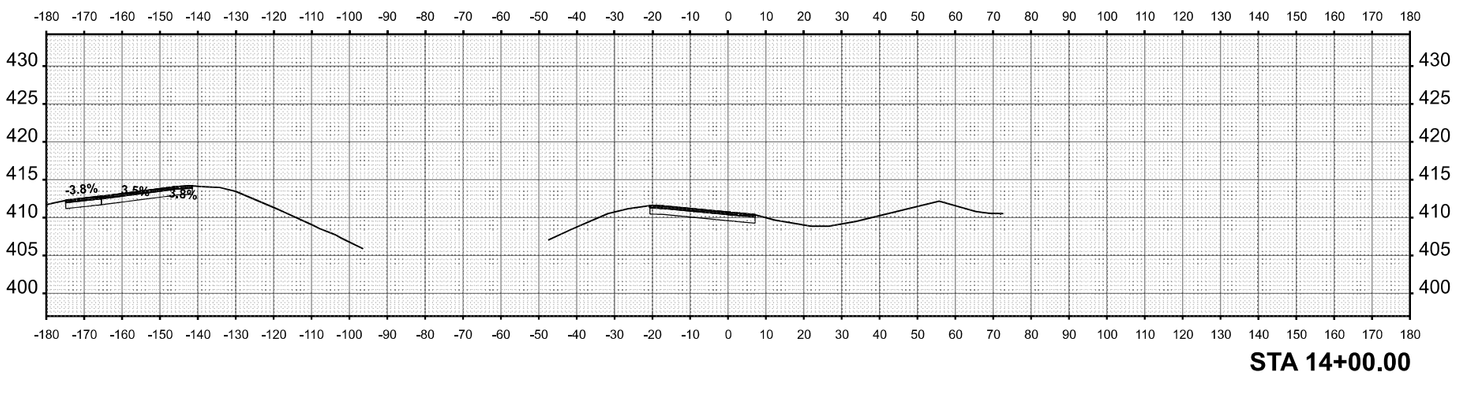

STA 14+00.00

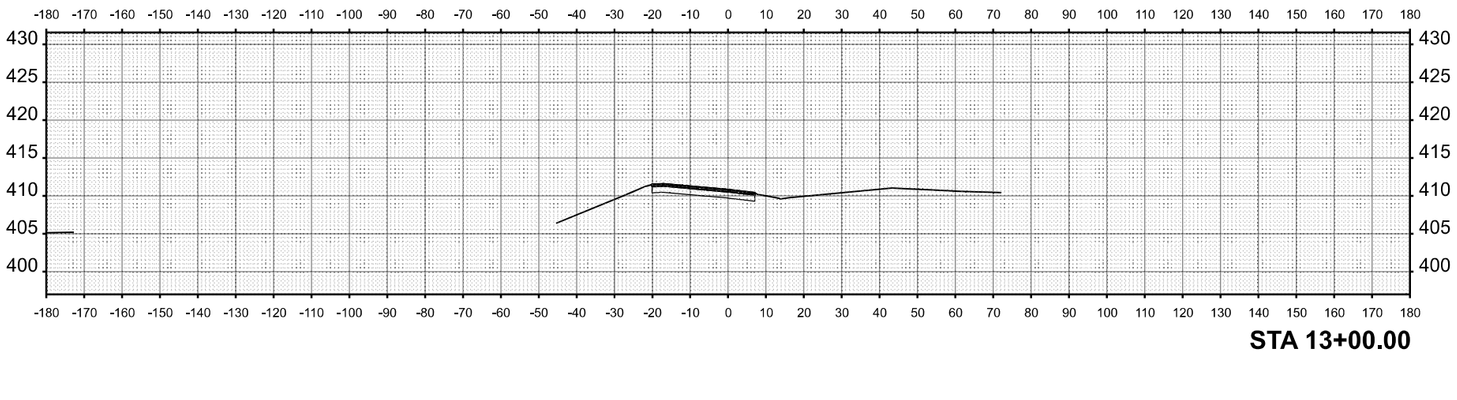

STA 13+00.00

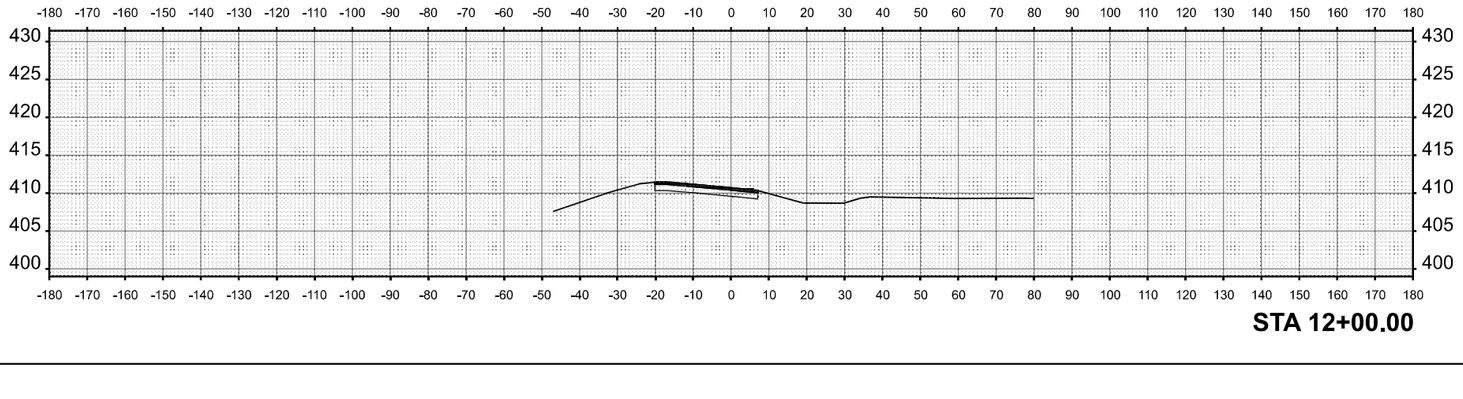


STA 12+00.00

F.A.I. RTE.	SECTION	COUNTY	TOTAL SHEETS	SHEET NO.
70	Section(s)2-5,6)RS-2, 6b4ERS-2	MADISON,ST. CLAIR	678	666
ILLINOIS	FED. AID PROJECT	CONTRACT NO. 76E84		

FINAL SURVEY		BY	DATE
NOTE BOOK	SURVEYED		
NO.	PLOTTED		
	TEMPLATE		
	AREAS		
	AREAS CHECKED		

ORIGINAL SURVEY		BY	DATE
NOTE BOOK	SURVEYED		
NO.	PLOTTED		
	TEMPLATE		
	AREAS		
	AREAS CHECKED		

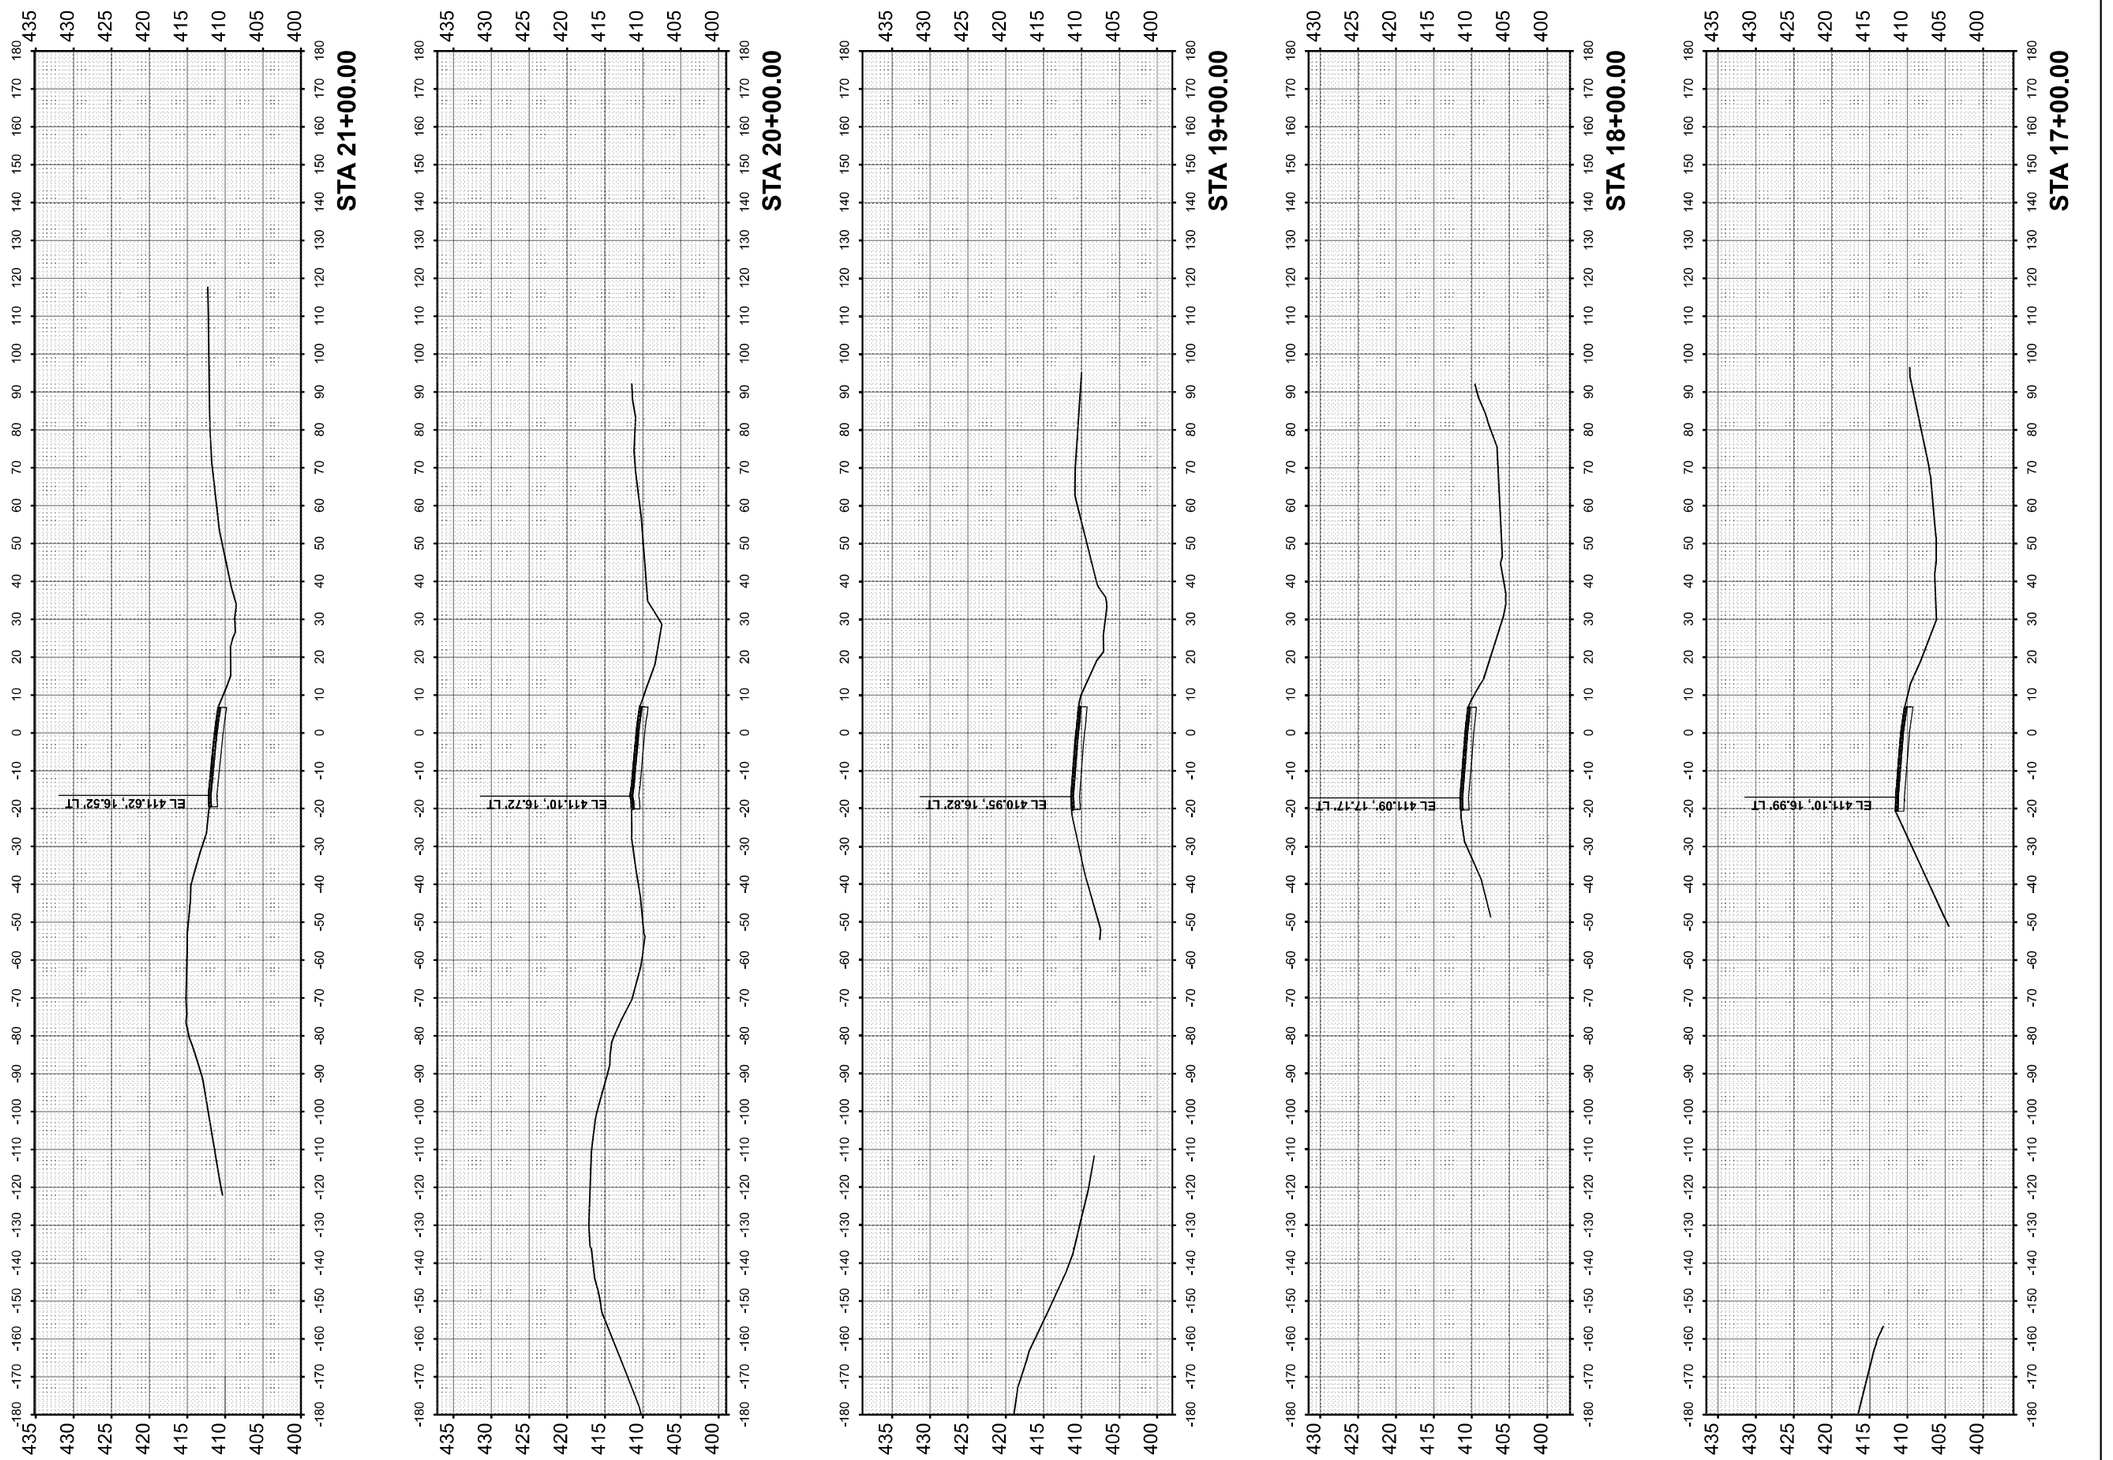

MODEL: SMODELNAMES
FILE NAME: D876E84-t5570-sht-XS-88.dgn

Jacobs
525 West Monroe
Suite 1600
Chicago, IL 60661
(312) 251-3000

USER NAME = Jacobspw18ics01$	DESIGNED - MS	REVISED -	
	DRAWN - MS	REVISED -	
PLOT SCALE = 0.16666633 ' / in.	CHECKED - MS	REVISED -	
PLOT DATE = 10/2/2025	DATE - 2025/10/03	REVISED -	

STATE OF ILLINOIS
DEPARTMENT OF TRANSPORTATION


CROSS SECTION
ILLINOIS 203 RAMP F

SCALE: 1"=20' | SHEET 3 OF 4 SHEETS | STA. | TO STA.

F.A.I. RTE.	SECTION	COUNTY	TOTAL SHEETS	SHEET NO.
70	Section82-(5,6)RS-2, 60-6RS-2	MADISON & ST. CLAIR	678	667
		CONTRACT NO. 76E84		
		ILLINOIS	FED. AID PROJECT	

FINAL SURVEY		BY	DATE
NOTE BOOK	SURVEYED		
NO.	PLOTTED		
	TEMPLATE		
	AREAS		
	AREAS CHECKED		

ORIGINAL SURVEY		BY	DATE
NOTE BOOK	SURVEYED		
NO.	PLOTTED		
	TEMPLATE		
	AREAS		
	AREAS CHECKED		

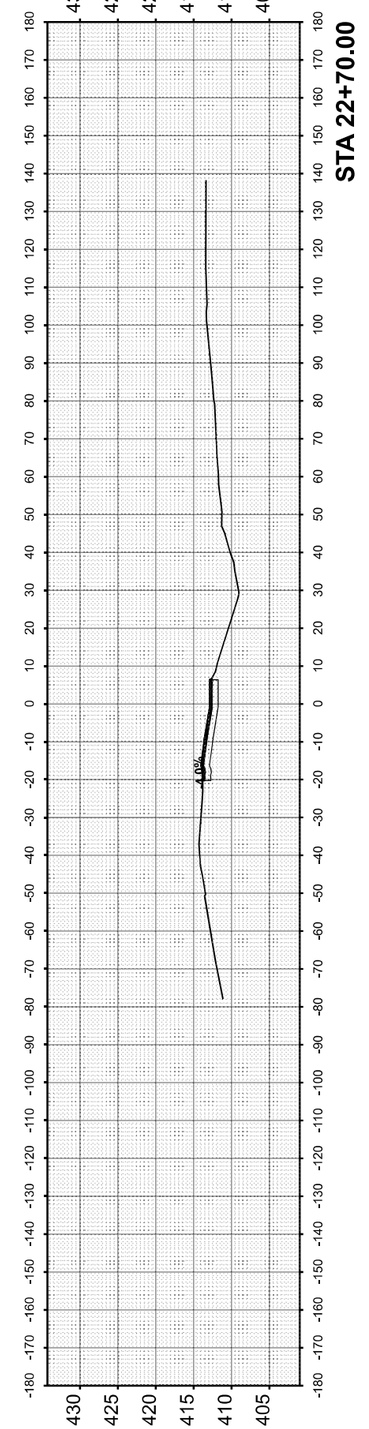



MODEL: $MODELNAME$
FILE NAME: D876E84-I557Ctr-shI-XS-89.dgn

Jacobs
525 West Monroe
Suite 1600
Chicago, IL 60661
(312) 251-3000

USER NAME = jacobspw18ics01$	DESIGNED - MS	REVISED -	**STATE OF ILLINOIS**	**CROSS SECTION**	
	DRAWN - MS	REVISED -	**DEPARTMENT OF TRANSPORTATION**	**ILLINOIS 203 RAMP F**	
PLOT SCALE = 0.16666633 ' / in.	CHECKED - MS	REVISED -		SCALE: 1"=20' SHEET 4 OF 4 SHEETS STA. TO STA.	
PLOT DATE = 10/2/2025	DATE - 2025/10/03	REVISED -			

F.A.I. RTE.	SECTION	COUNTY	TOTAL SHEETS	SHEET NO.
70	Section82-(5,6)RS-2, 60-6RS-2	MADISON & ST. CLAIR	678	668
		CONTRACT NO. 76E84		
	ILLINOIS FED. AID PROJECT			

ORIGINAL SURVEY		BY	DATE
NOTE BOOK	SURVEYED		
	PLOTTED		
NO.	TEMPLATE		
	AREAS		
	AREAS CHECKED		

FINAL SURVEY		BY	DATE
NOTE BOOK	SURVEYED		
	PLOTTED		
NO.	TEMPLATE		
	AREAS		
	AREAS CHECKED		

MODEL: $MODELNAME$
FILE NAME: D876E84-I5570-shl-XS-90.dgn

Jacobs
525 W. Main Street
Suite 100
St. Charles, IL 60174
(331)930-5500

8725 W. Higgins Road
Suite 1000
Chicago, IL 60631
(773)913-5900

USER NAME	= jacobsgw18scd4$
PLOT SCALE	= 0.1666663 ' / in.
PLOT DATE	= 10/2/2025


DESIGNED	-	MS
DRAWN	-	MS
CHECKED	-	MS
DATE	-	2025/10/03

REVISED	-	
REVISED	-	
REVISED	-	
REVISED	-	


STATE OF ILLINOIS
DEPARTMENT OF TRANSPORTATION

CROSS SECTION
ILLINOIS 111 RAMP 1


SCALE: 1"=20'
SHEET 1 OF 3 SHEETS
STA.
TO STA.

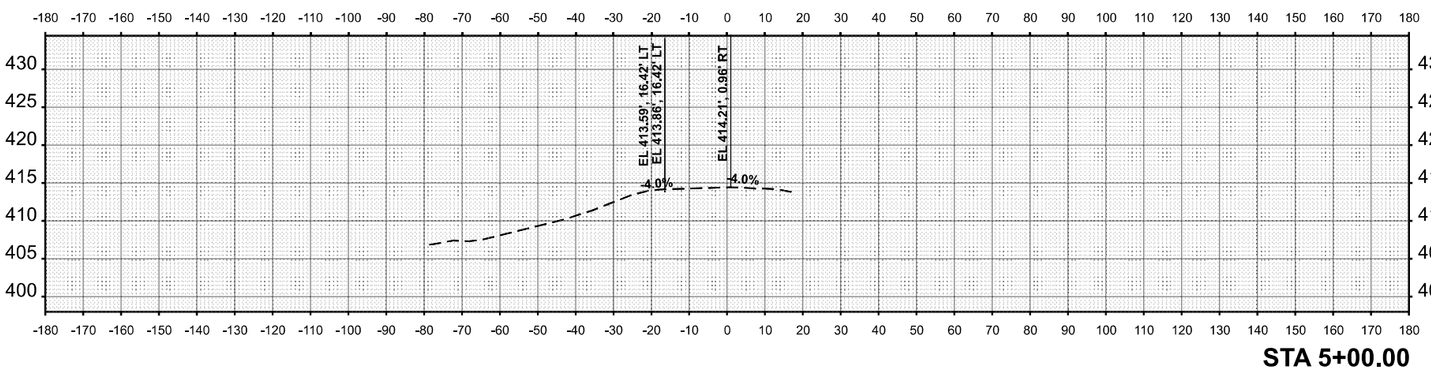


STA 5+00.00

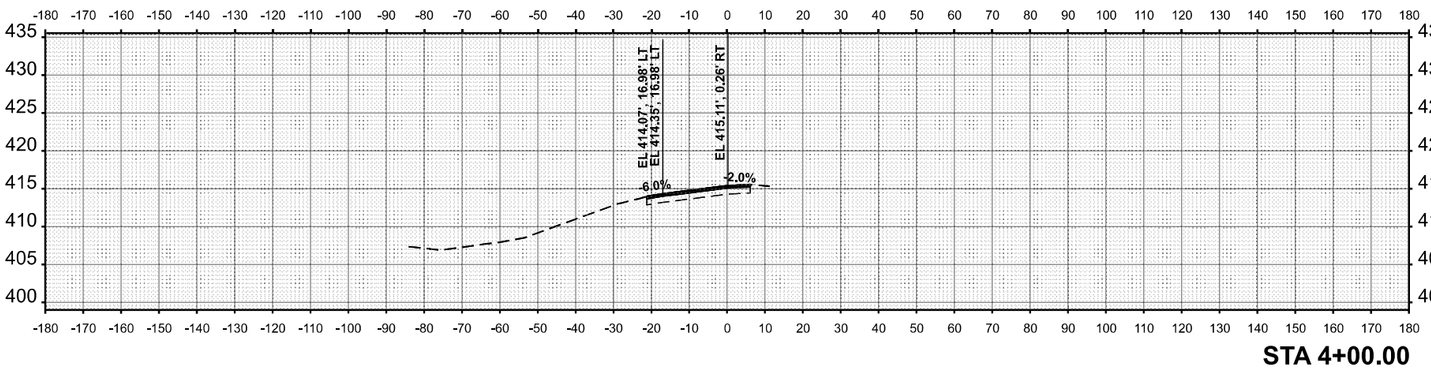


STA 4+00.00

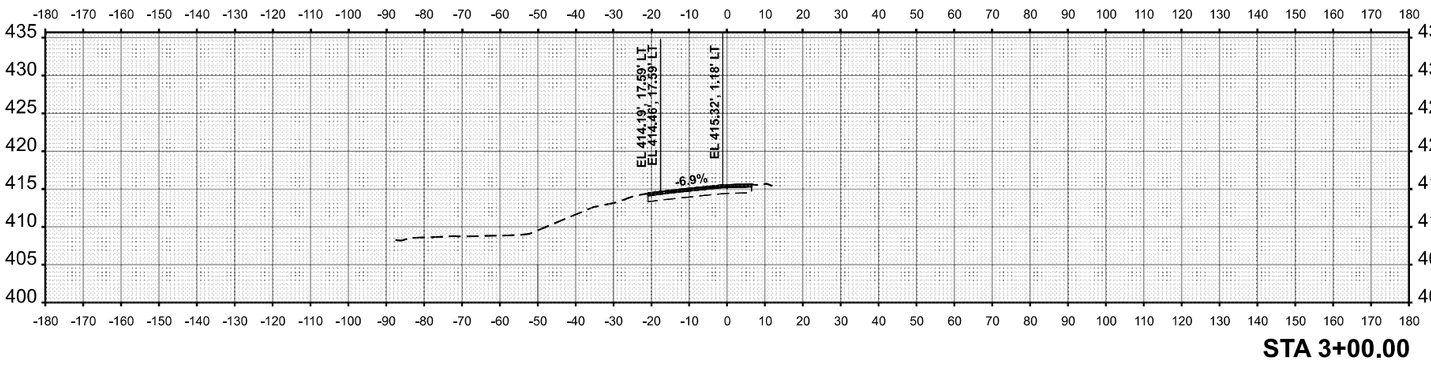


STA 3+00.00

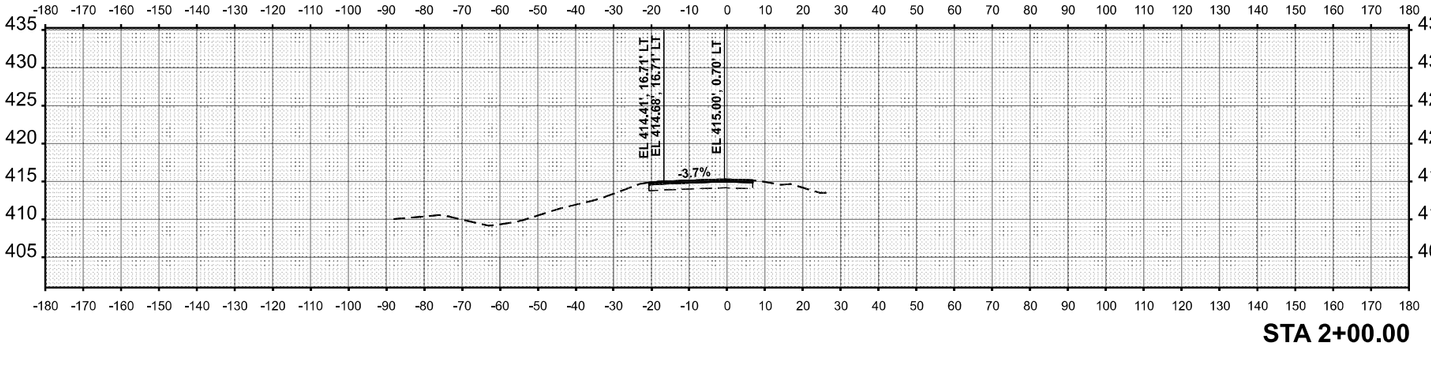

STA 2+00.00

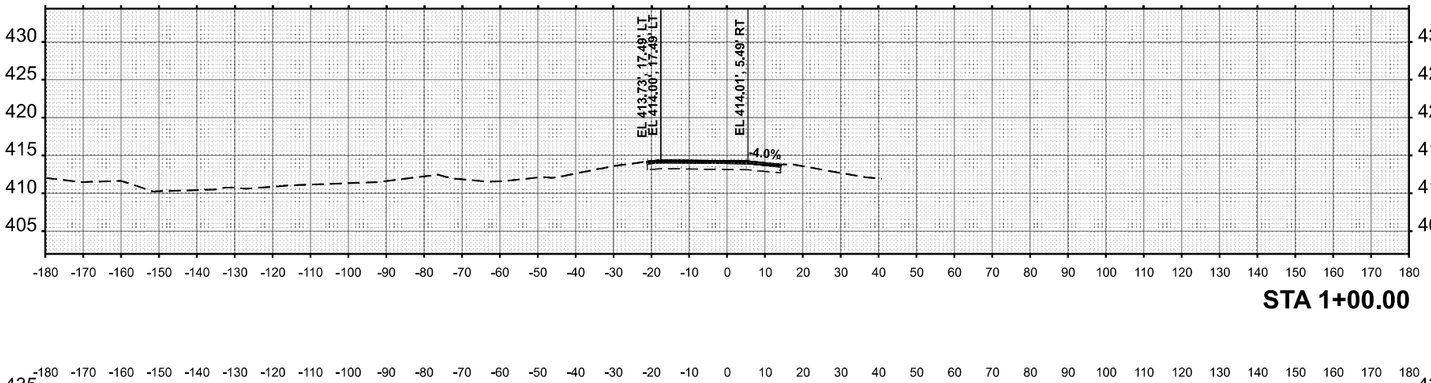


STA 1+00.00

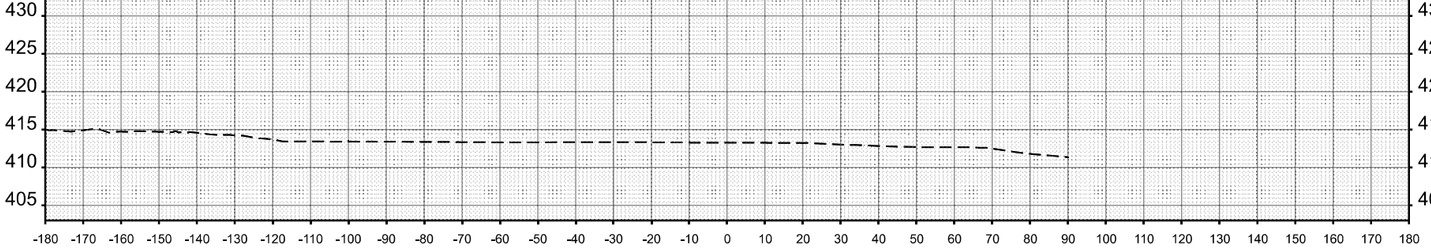


STA 0+42.30

F.A.I. RTE.	SECTION	COUNTY	TOTAL SHEETS	SHEET NO.
70	Section(s)2-5,6)RS-2, 6)I-64RS-2	MADISON,ST. CLAIR	678	669
ILLINOIS	FED. AID PROJECT	CONTRACT NO. 76E84		


STA 6+00.00

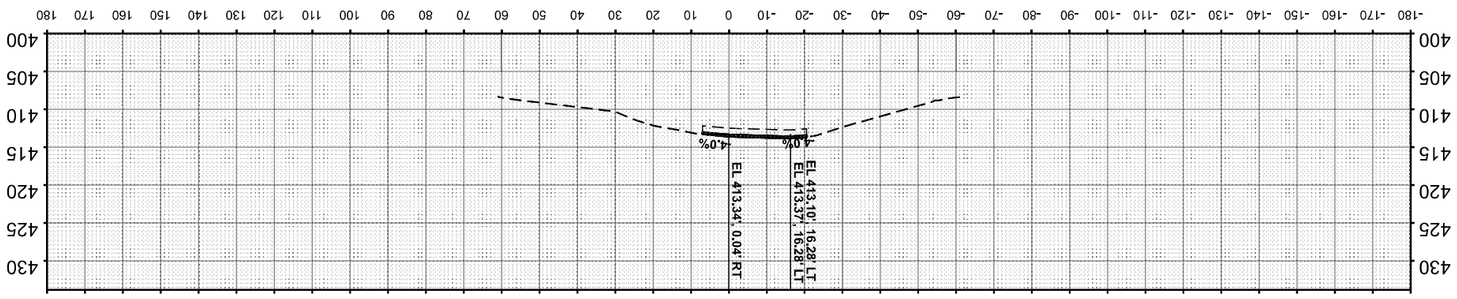


STA 7+00.00

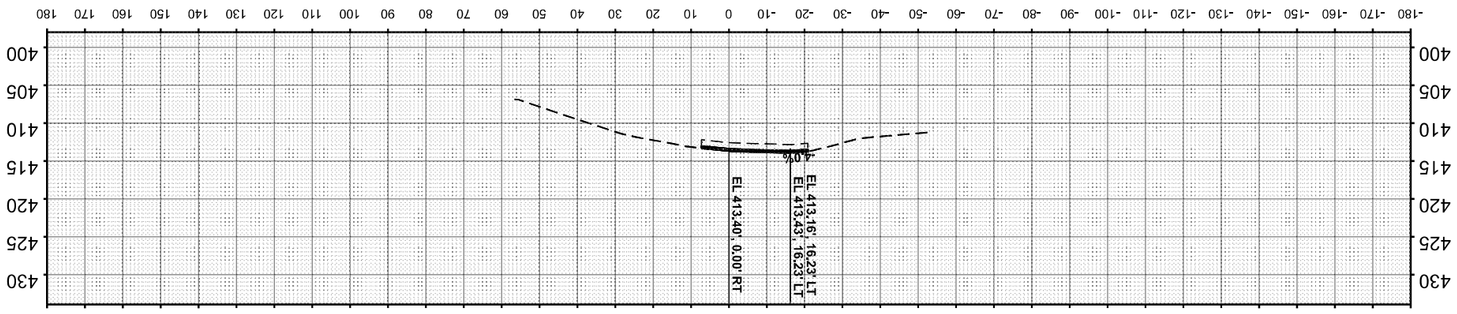


STA 8+00.00

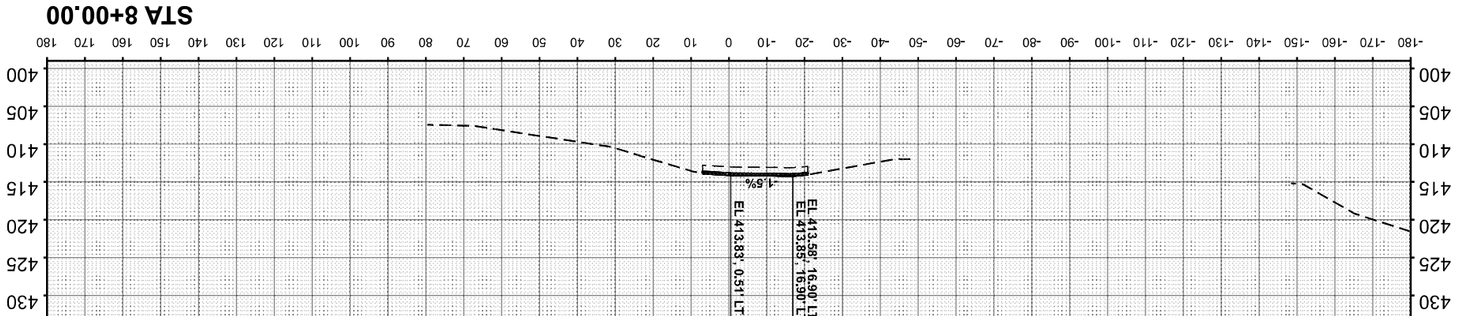

STA 9+00.00

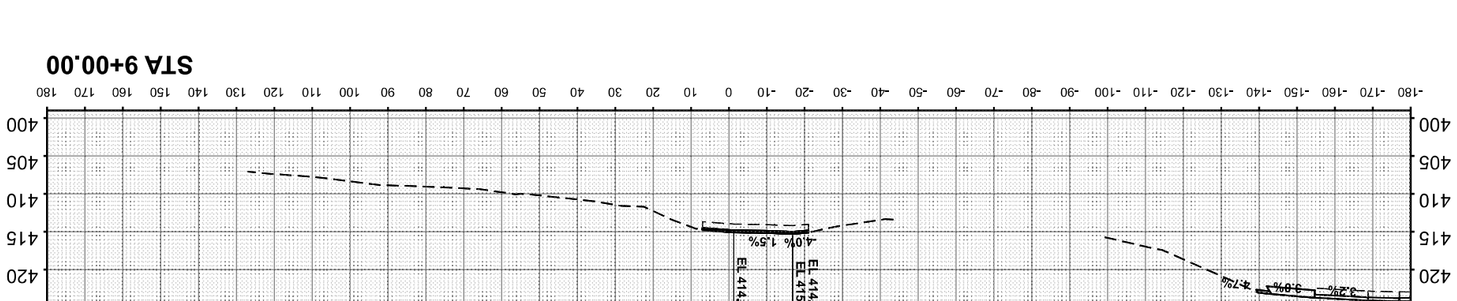

STA 10+00.00

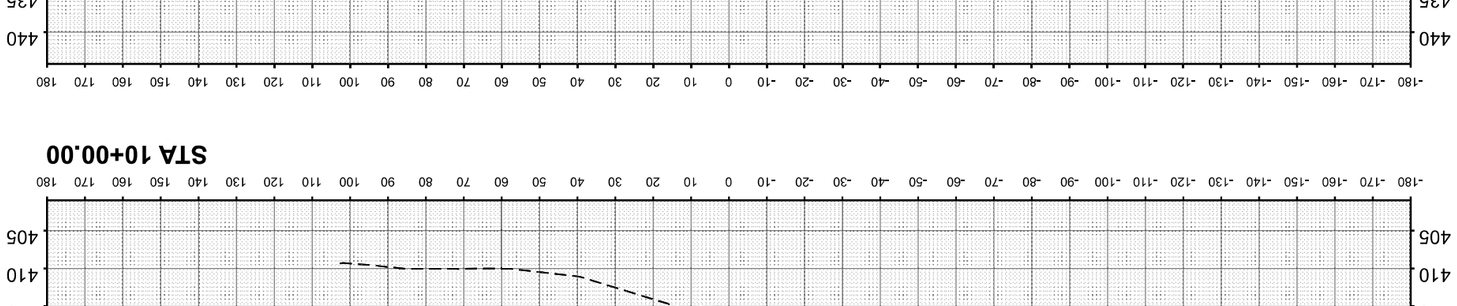

REVISED	-		
REVISED	-		
REVISED	-		
REVISED	-		

STATE OF ILLINOIS
DEPARTMENT OF TRANSPORTATION

CROSS SECTION
ILLINOIS 111 RAMP 1

SCALE: 1"=20' | SHEET 2 OF 3 SHEETS | STA. | TO STA.

F.A.I. RTE.	SECTION	COUNTY	TOTAL SHEETS	SHEET NO.
70	Section82+5.6(RS-2, 60-6RS-2	MADISON & ST. CLAIR	678	670
		CONTRACT NO. 76E84		
		ILLINOIS	FED. AID PROJECT	

USER NAME	= jbeckspear18ss01S	DESIGNED	- MS
		DRAWN	- MS
PLOT SCALE	= 0.1666633 ' / in.	CHECKED	- MS
PLOT DATE	= 10/2/2025	DATE	- 2025/10/03

Jacobs
525 West Monroe
Suite 1600
Chicago, IL 60661
(312) 251-3000


8725 West Higgins Road
Suite 400
Chicago, IL 60631
(773) 693-3800


FILE NAME: D8766B4-I557O-sht-XS-91.dgn
MODEL: SMODELNAMES

ORIGINAL			DATE
SURVEY NO.	AREAS CHECKED		
NOTE BOOK	TEMPLATE		
	PLOTTED		
	SURVEYED		
	AREAS		

FINAL			DATE
SURVEY NO.	AREAS CHECKED		
NOTE BOOK	TEMPLATE		
	PLOTTED		
	SURVEYED		
	AREAS		

FINAL SURVEY		BY	DATE
NOTE BOOK	SURVEYED		
	PLOTTED		
	TEMPLATE		
	AREAS		
NO.	AREAS CHECKED		

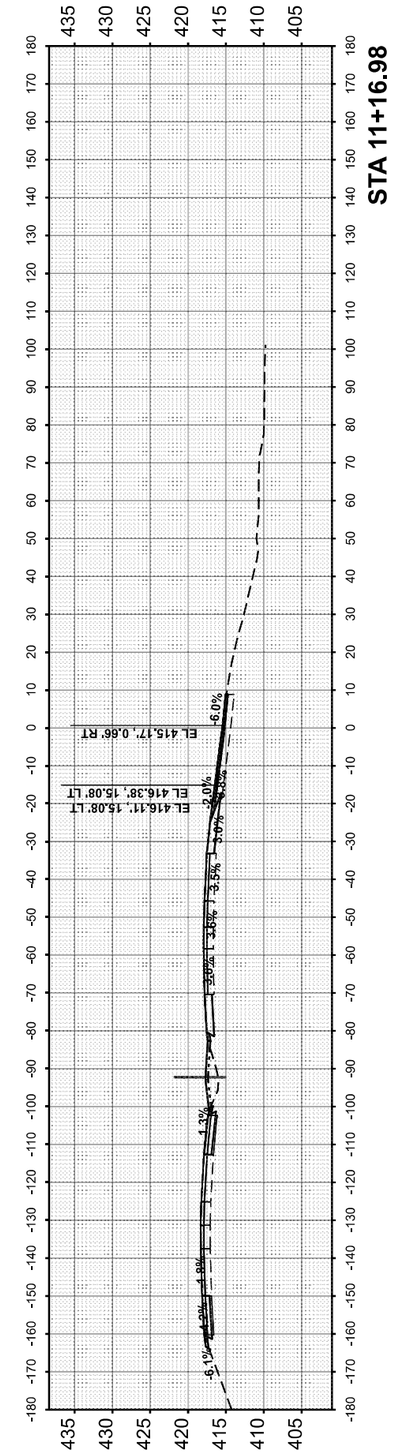

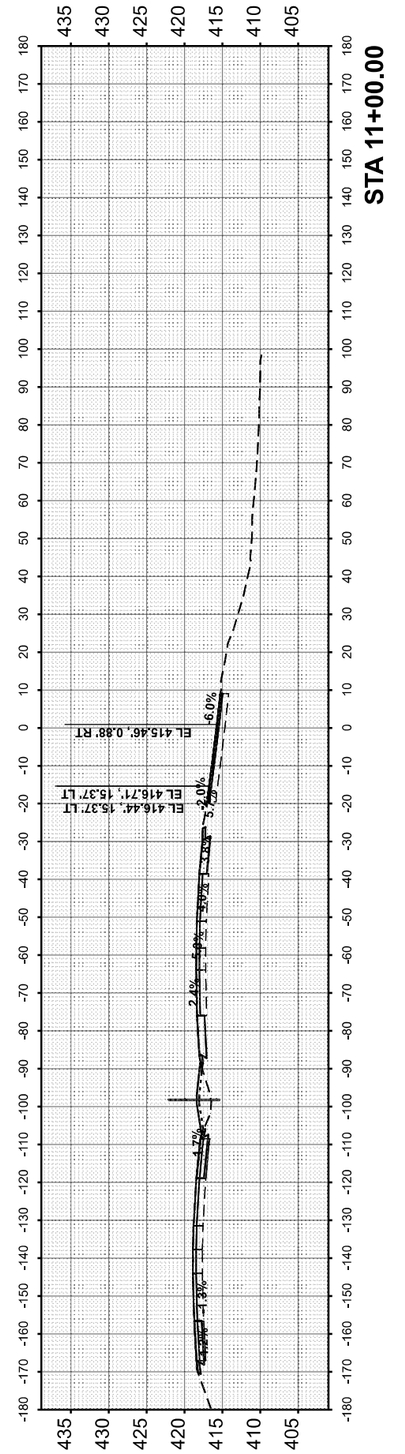

ORIGINAL SURVEY		BY	DATE
NOTE BOOK	SURVEYED		
	PLOTTED		
	TEMPLATE		
	AREAS		
NO.	AREAS CHECKED		

MODEL: SMODELNAMES
FILE NAME: D876E84-I5570-sht-XS-92.dgn

Jacobs
525 West Monroe
Suite 1600
Chicago, IL 60661
(312) 251-3000
8735 West Higgins Road
Suite 400
Chicago, IL 60631
(773) 693-3800

USER NAME = jacobspw18ics04S	DESIGNED - MS	REVISED -	
	DRAWN - MS	REVISED -	
PLOT SCALE = 0.16666633 ' / in.	CHECKED - MS	REVISED -	
PLOT DATE = 10/2/2025	DATE - 2025/10/03	REVISED -	

STATE OF ILLINOIS
DEPARTMENT OF TRANSPORTATION

CROSS SECTION
ILLINOIS 111 RAMP 1

SCALE: 1"=20' | SHEET 3 OF 3 SHEETS | STA. | TO STA.

F.A.I. RTE.	SECTION	COUNTY	TOTAL SHEETS	SHEET NO.
70	Section82-(5,6)RS-2, 60-6RS-2	MADISON & ST. CLAIR	678	671
		CONTRACT NO. 76E84		
	ILLINOIS	FED. AID PROJECT		

ORIGINAL SURVEY		BY	DATE
	SURVEYED		
NOTE BOOK	PLOTTED		
	TEMPLATE		
NO.	AREAS		
	AREAS CHECKED		

FINAL SURVEY		BY	DATE
	SURVEYED		
NOTE BOOK	PLOTTED		
	TEMPLATE		
NO.	AREAS		
	AREAS CHECKED		

MODEL: $MODELNAME$
FILE NAME: D876E84-I5570-shl-XS-93.dgn

Jacobs
525 W. Main
St. Charles, IL 60174
(331)552-3300

525 W. Monroe
Suite 1600
Chicago, IL 60661
(312)553-5600

8725 W. Higgins Road
Suite 1000
Chicago, IL 60631
(773)693-3600

USER NAME = jacobsgw18scdx4$
PLOT SCALE = 0.166666667 ' / In.
PLOT DATE = 10/2/2025

	DESIGNED	DRAWN	CHECKED
-	MS	MS	MS
DATE	-	-	-
-	2025/10/03		


REVISED	REVISED	REVISED
-	-	-

STATE OF ILLINOIS
DEPARTMENT OF TRANSPORTATION


CROSS SECTION
ILLINOIS 111 RAMP 2

SCALE: 1"=20'
SHEET 1 OF 2 SHEETS
STA.
TO STA.


F.A.I. RTE.	SECTION	COUNTY	TOTAL SHEETS	SHEET NO.
70	Section(s)2-5,6)RS-2, 6)-4)RS-2	MADISON,ST. CLAIR	678	672
ILLINOIS	FED. AID PROJECT	CONTRACT NO. 76E84		

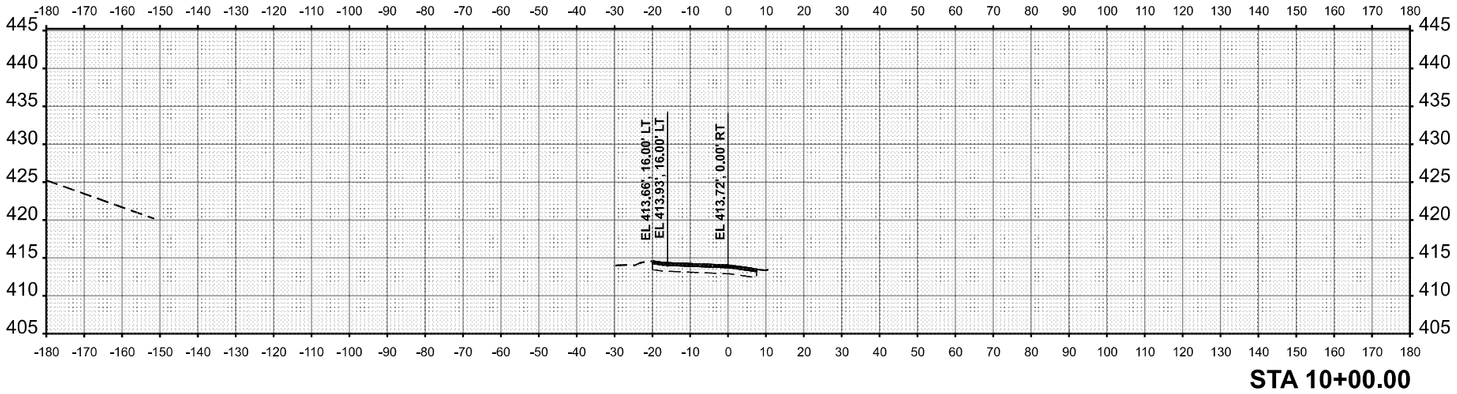


STA 10+00.00

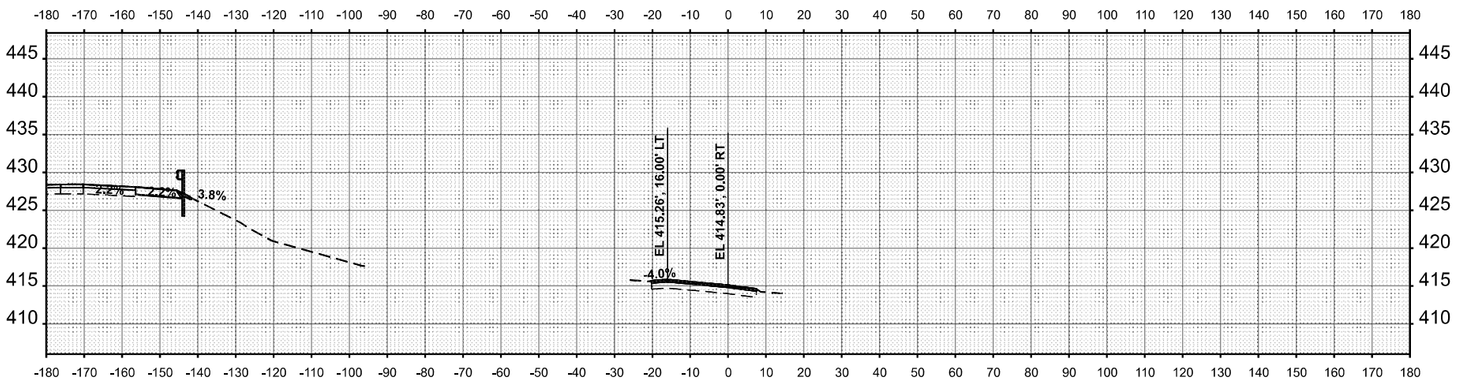


STA 9+00.00

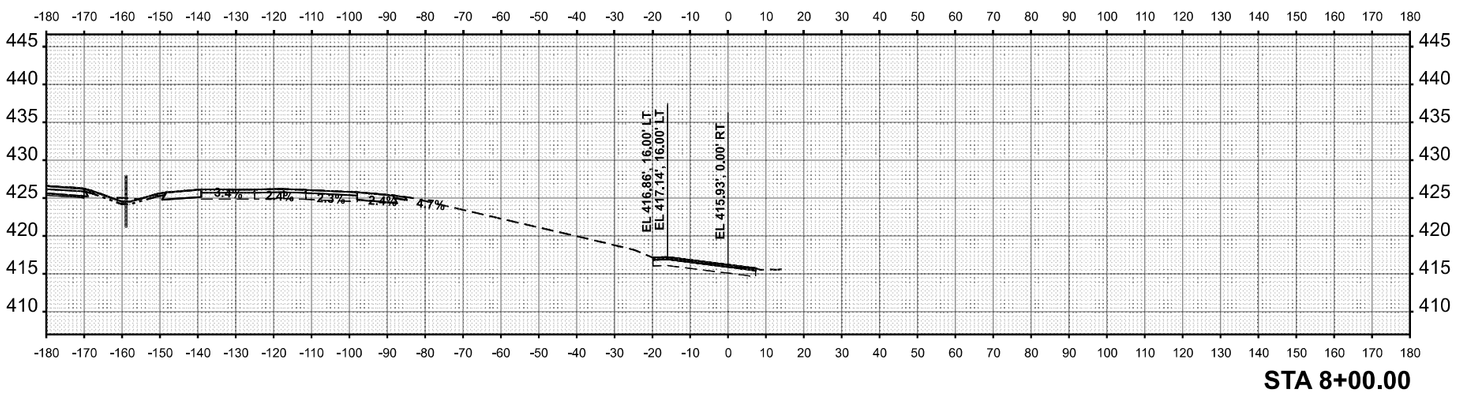

STA 8+00.00

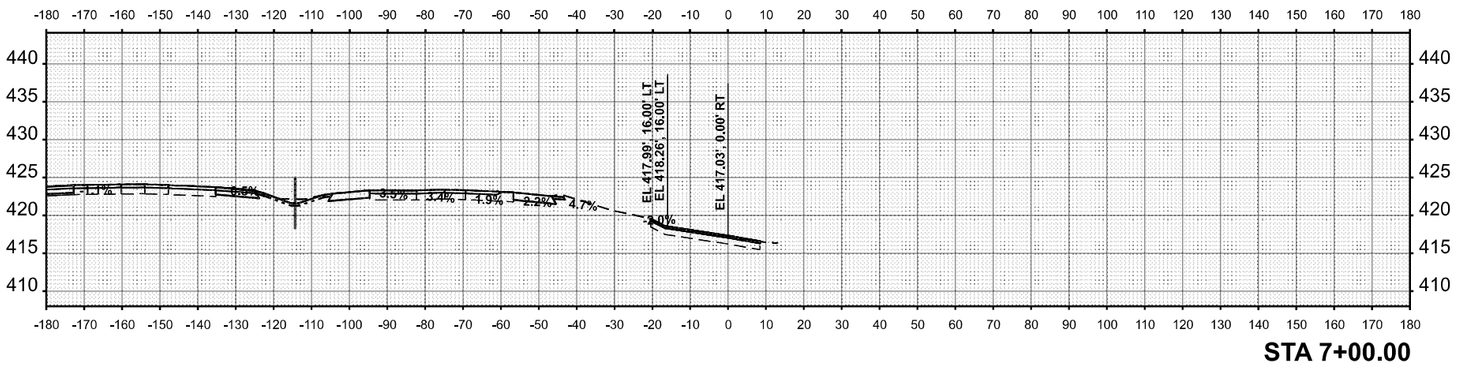


STA 7+00.00

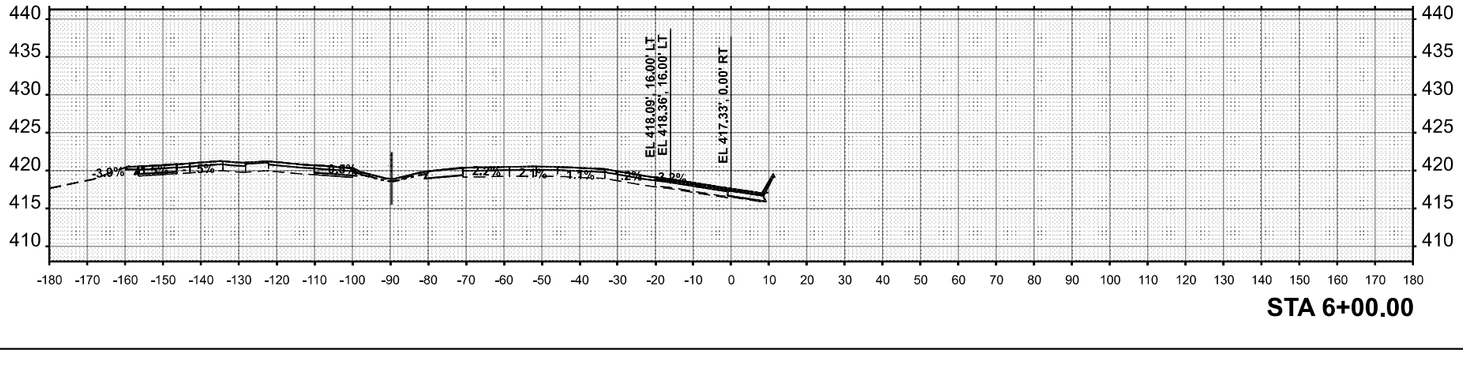



STA 6+00.00

FINAL SURVEY		BY	DATE
NOTE BOOK	SURVEYED		
	PLOTTED		
	TEMPLATE		
	AREAS		
NO.	AREAS CHECKED		

ORIGINAL SURVEY		BY	DATE
NOTE BOOK	SURVEYED		
	PLOTTED		
	TEMPLATE		
	AREAS		
NO.	AREAS CHECKED		

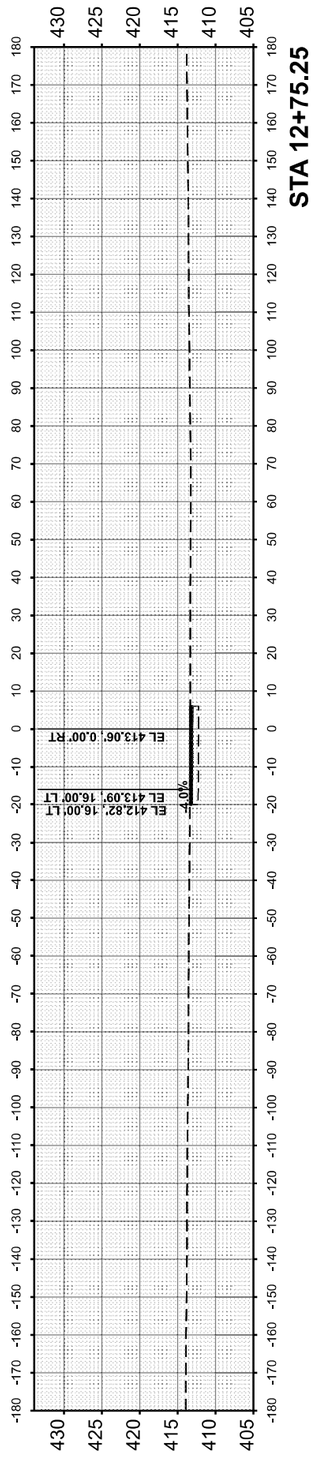

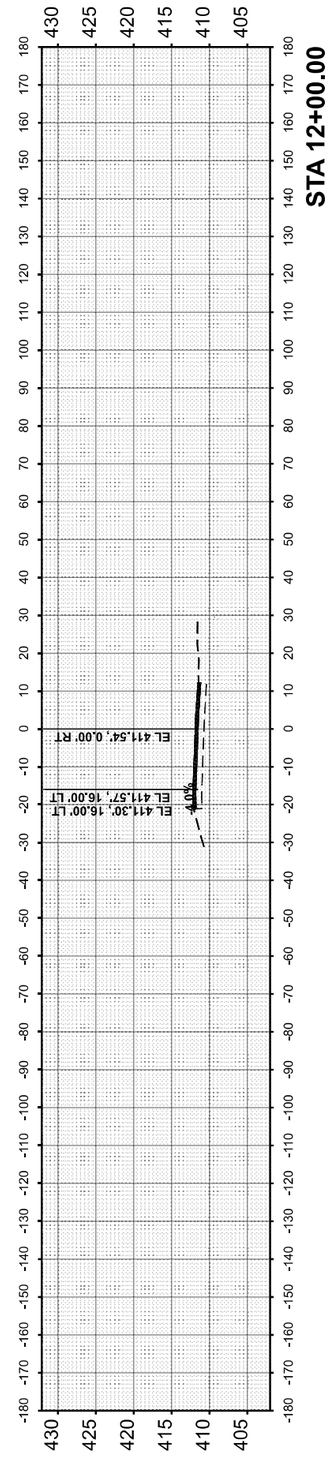

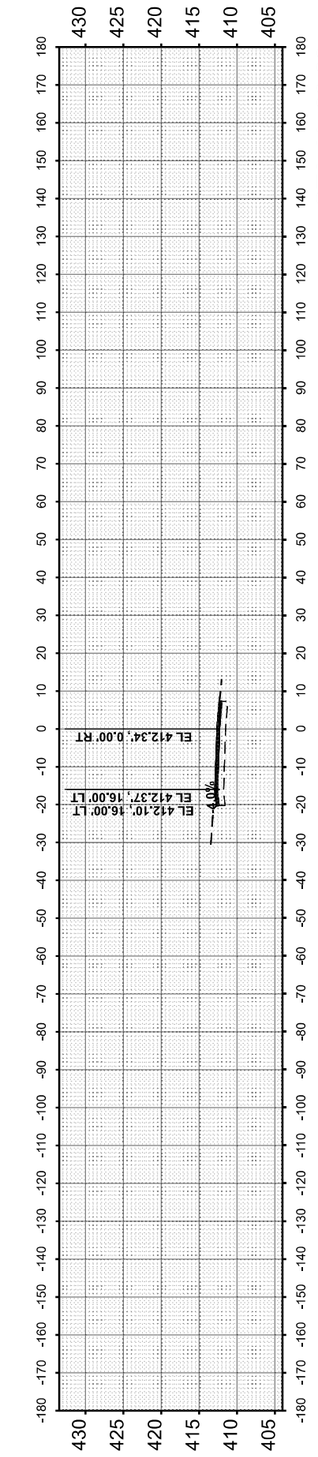

MODEL: SMODELNAME$
FILE NAME: D876E84-I5570-sht-XS-94.dgn

Jacobs
525 West Monroe
Suite 1600
Chicago, IL 60661
(312) 251-3000
8735 West Higgins Road
Suite 400
Chicago, IL 60631
(773) 693-3800

USER NAME = jacobspw18ics04$	DESIGNED - MS		REVISED -
	DRAWN - MS		REVISED -
PLOT SCALE = 0.16666633 ' / in.	CHECKED - MS		REVISED -
PLOT DATE = 10/2/2025	DATE - 2025/10/03		REVISED -

STATE OF ILLINOIS
DEPARTMENT OF TRANSPORTATION

CROSS SECTION
ILLINOIS 111 RAMP 2

SCALE: 1"=20' | SHEET 2 OF 2 SHEETS | STA. | TO STA.

F.A.I. RTE.	SECTION	COUNTY	TOTAL SHEETS	SHEET NO.
70	Section82-(5,6)RS-2, 60-6RS-2	MADISON & ST. CLAIR	678	673
		CONTRACT NO. 76E84		
	ILLINOIS	FED. AID PROJECT		

ORIGINAL SURVEY		BY	DATE
	SURVEYED		
NOTE BOOK	PLOTTED		
	TEMPLATE		
	AREAS		
NO.	AREAS CHECKED		

FINAL SURVEY		BY	DATE
	SURVEYED		
NOTE BOOK	PLOTTED		
	TEMPLATE		
	AREAS		
NO.	AREAS CHECKED		

MODEL: $MODELNAME$
FILE NAME: D876E84-I5570-shl-XS-95.dgn

Jacobs
Suite 1000
5225 Wiley Post Way
Salt Lake City, UT 84116
(801)595-5500

Suite 1000
8725 West Higgins Road
Chicago, IL 60631
(773)693-5900

USER NAME = jacobsgw18sd33S
PLOT SCALE = 0.1666666667 ' / In.
PLOT DATE = 10/2/2025

	DESIGNED	DRAWN	CHECKED
-	MS	MS	MS
DATE	-	-	-
2025/10/03			


REVISED	REVISED	REVISED
-	-	-

STATE OF ILLINOIS
DEPARTMENT OF TRANSPORTATION


CROSS SECTION
ILLINOIS 111 RAMP 3

SCALE: 1"=20'
SHEET 1 OF 3 SHEETS
STA.
TO STA.


F.A.I. RTE.	SECTION	COUNTY	TOTAL SHEETS	SHEET NO.
70	Section(s)2-5,6)RS-2, 6b-4RS-2	MADISON,ST. CLAIR	678	674
ILLINOIS	FED. AID PROJECT	CONTRACT NO. 76E84		

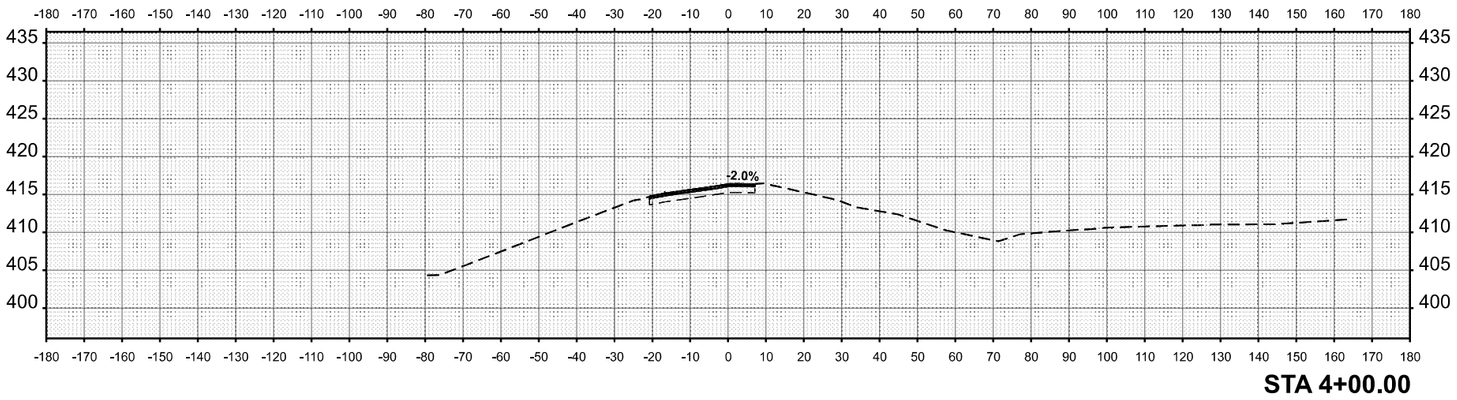


STA 4+00.00

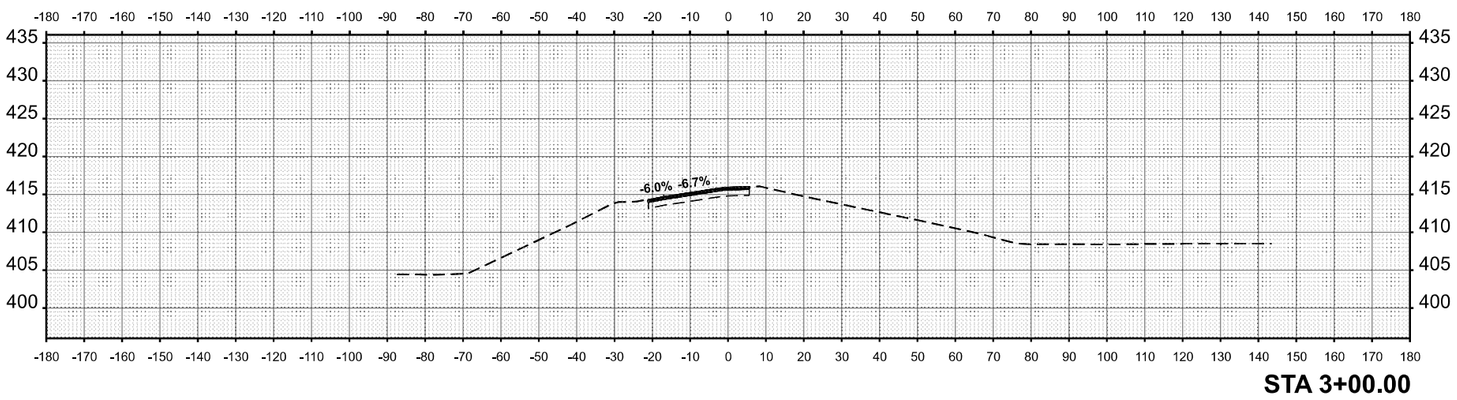


STA 3+00.00

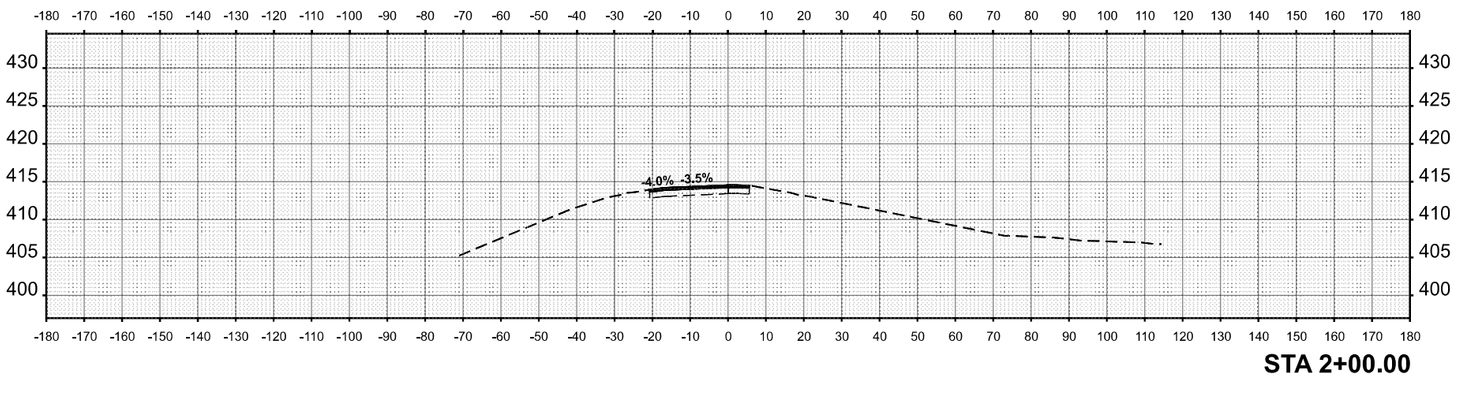

STA 2+00.00

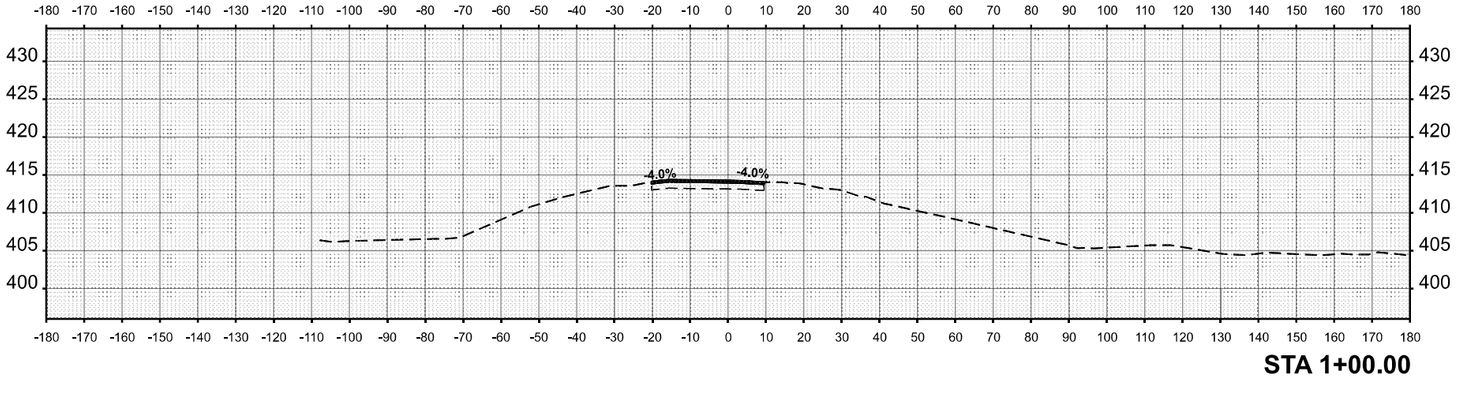

STA 1+00.00

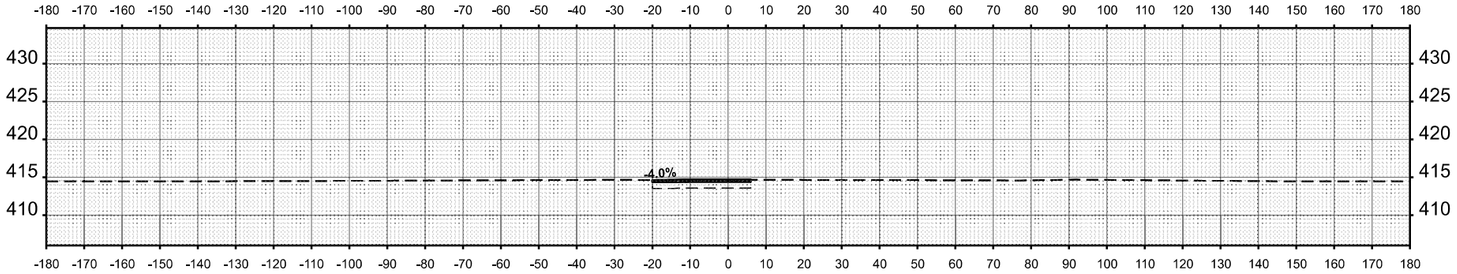

STA 0+38.68

ORIGINAL SURVEY		BY	DATE
	SURVEYED		
NOTE BOOK	PLOTTED		
	TEMPLATE		
NO.	AREAS		
	AREAS CHECKED		

FINAL SURVEY		BY	DATE
	SURVEYED		
NOTE BOOK	PLOTTED		
	TEMPLATE		
NO.	AREAS		
	AREAS CHECKED		

MODEL: $MODELNAME$
FILE NAME: D876E84-I5570-shl-XS-96.dgn

Jacobs
525 W. Monroe
Suite 1600
Chicago, IL 60661
(312)733-5500

8725 West Higgins Road
Suite 1000
Chicago, IL 60631
(773)693-5900

USER NAME = jacobsgw18ed305
PLOT SCALE = 0.166666633 ' / in.
PLOT DATE = 10/2/2025


	DESIGNED	DRAWN	CHECKED
-	MS	MS	MS
DATE	-	-	2025/10/03

REVISED	REVISED	REVISED
-	-	-


STATE OF ILLINOIS
DEPARTMENT OF TRANSPORTATION

CROSS SECTION
ILLINOIS 111 RAMP 3


SCALE: 1"=20'
SHEET 2 OF 3 SHEETS
STA.
TO STA.

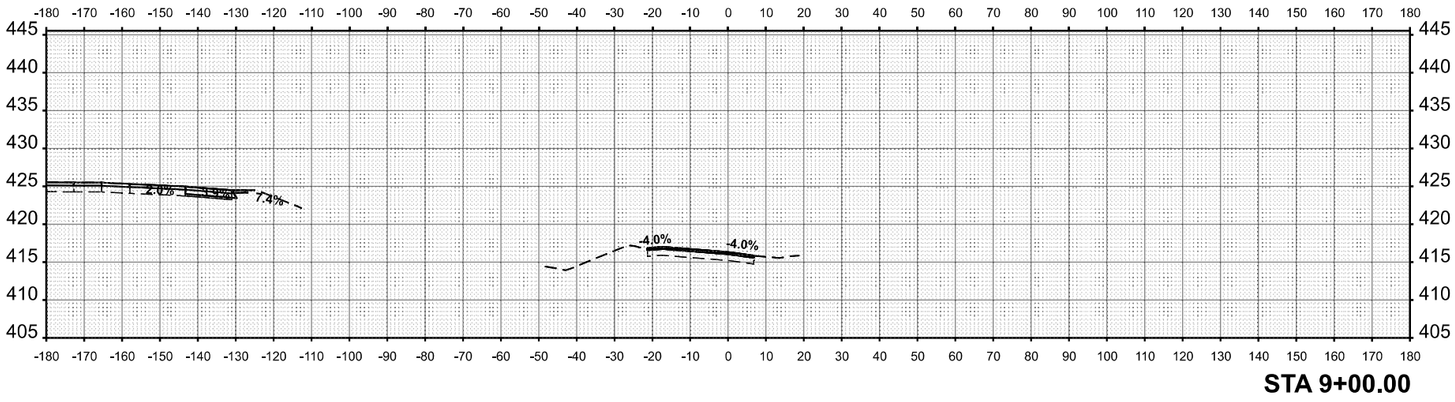


STA 9+00.00

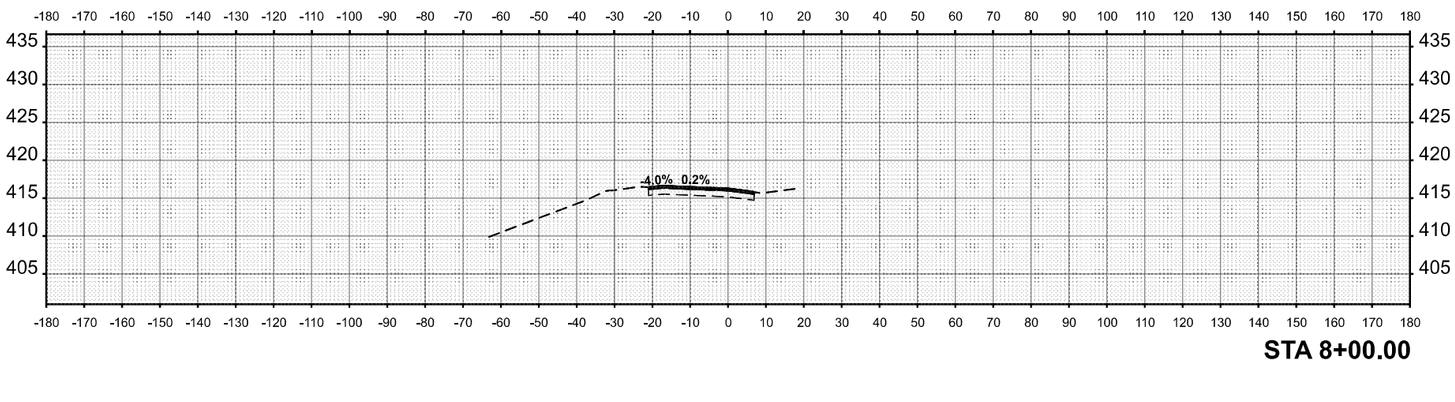


STA 8+00.00

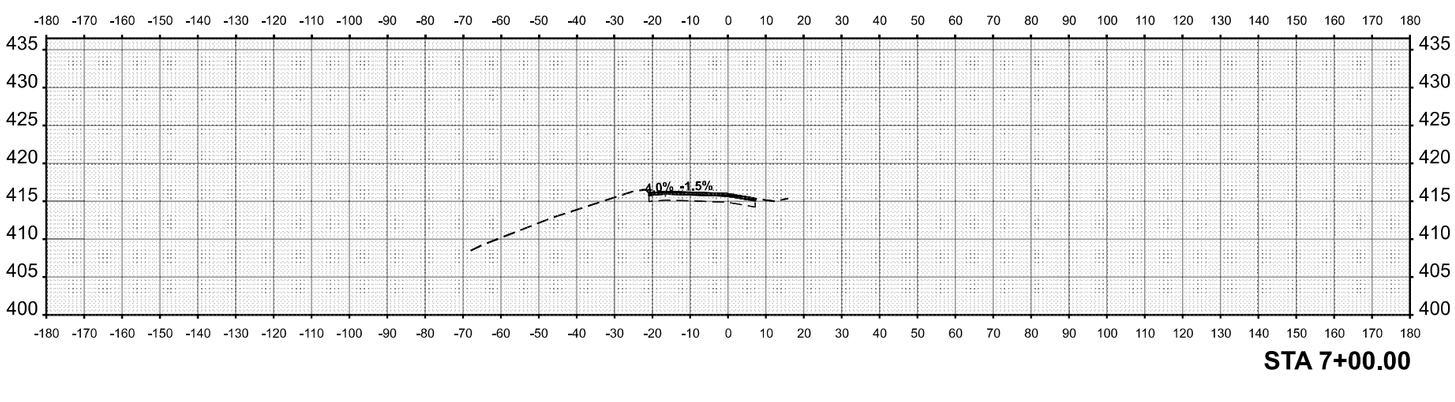

STA 7+00.00

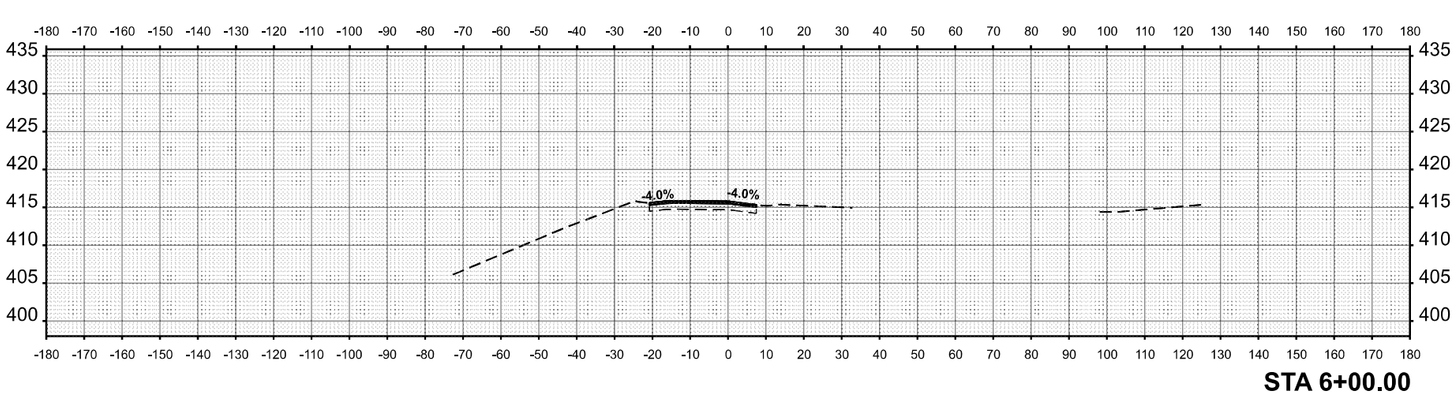


STA 6+00.00

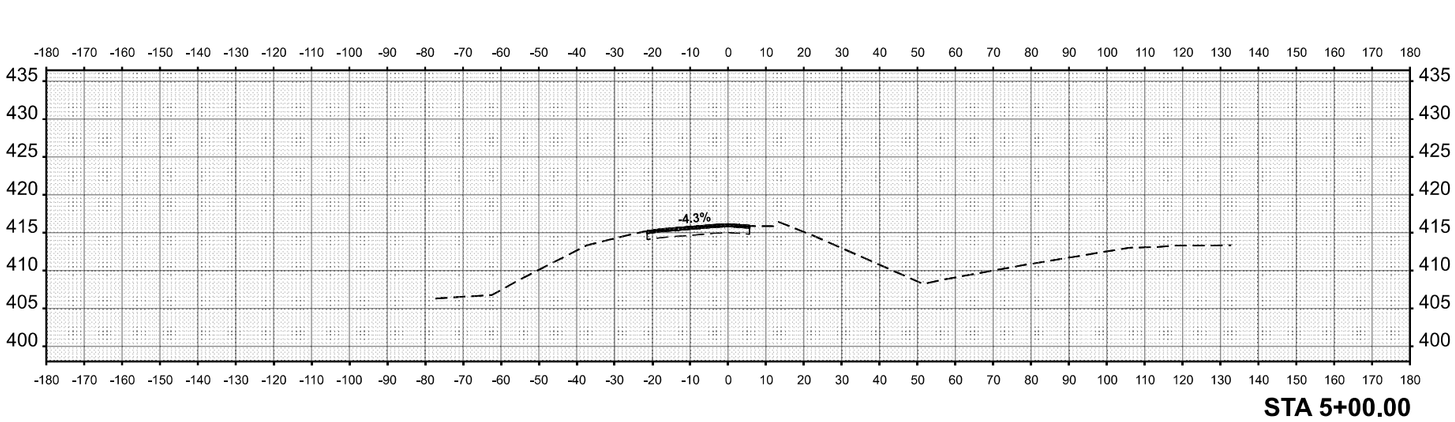


STA 5+00.00

F.A.I. RTE.	SECTION	COUNTY	TOTAL SHEETS	SHEET NO.
70	Section(s)2-5,6)RS-2, 6)-4RS-2	MADISON,ST. CLAIR	678	675
ILLINOIS	FED. AID PROJECT	CONTRACT NO. 76E84		

FINAL SURVEY		BY	DATE
NOTE BOOK	SURVEYED		
	PLOTTED		
	TEMPLATE		
	AREAS		
NO.	AREAS CHECKED		

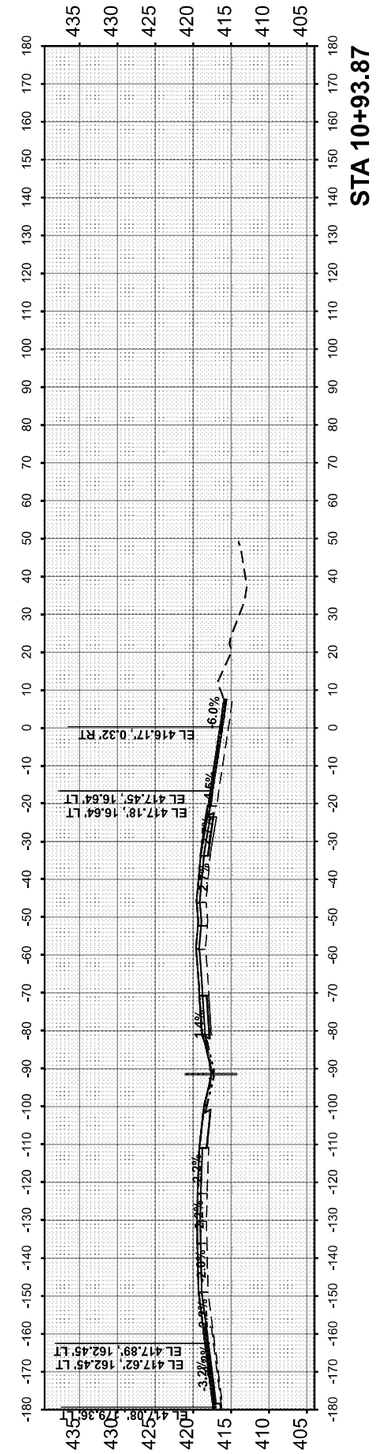

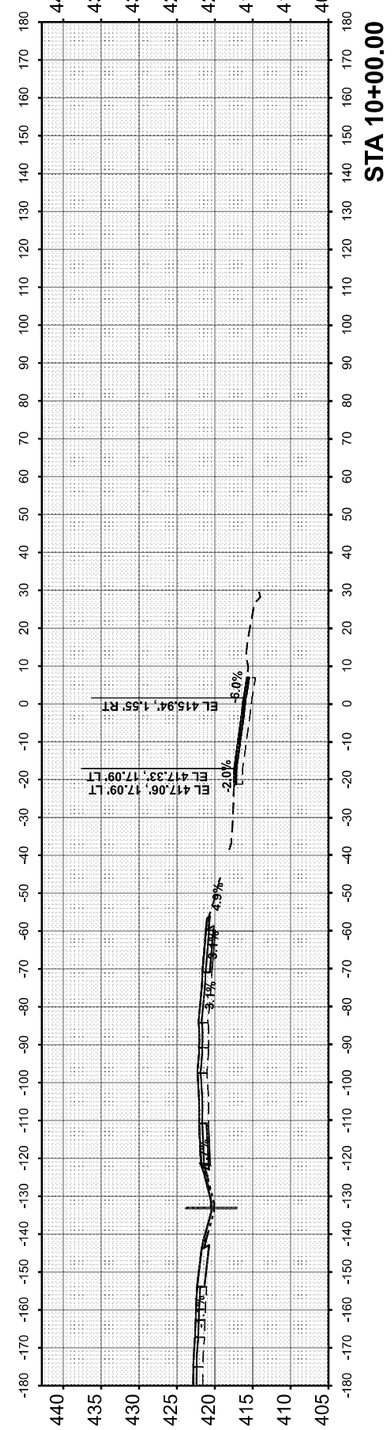

ORIGINAL SURVEY		BY	DATE
NOTE BOOK	SURVEYED		
	PLOTTED		
	TEMPLATE		
	AREAS		
NO.	AREAS CHECKED		

MODEL: $MODELNAME$
FILE NAME: D876E84-I5570-sht-XS-97.dgn

Jacobs
525 West Monroe, Suite 1600, Chicago, IL 60661, (312) 251-3000
8735 West Higgins Road, Suite 400, Chicago, IL 60631, (773) 693-3800

USER NAME = jacobspw18ics03$	DESIGNED - MS	REVISED -	
	DRAWN - MS	REVISED -	
PLOT SCALE = 0.16666633 ' / in.	CHECKED - MS	REVISED -	
PLOT DATE = 10/2/2025	DATE - 2025/10/03	REVISED -	

STATE OF ILLINOIS
DEPARTMENT OF TRANSPORTATION

CROSS SECTION
ILLINOIS 111 RAMP 3

SCALE: 1"=20' | SHEET 3 OF 3 SHEETS | STA. | TO STA.

F.A.I. RTE.	SECTION	COUNTY	TOTAL SHEETS	SHEET NO.
70	Section82-(5,6)RS-2, 60-6RS-2	MADISON & ST. CLAIR	678	676
		CONTRACT NO. 76E84		
	ILLINOIS	FED. AID PROJECT		

ORIGINAL SURVEY		BY	DATE
	SURVEYED		
NOTE BOOK	PLOTTED		
	TEMPLATE		
	AREAS		
NO.	AREAS CHECKED		

FINAL SURVEY		BY	DATE
	SURVEYED		
NOTE BOOK	PLOTTED		
	TEMPLATE		
	AREAS		
NO.	AREAS CHECKED		

MODEL: $MODELNAME$
FILE NAME: D876E84-I5570-shl-XS-98.dgn

Jacobs
525 W. Main Street, Suite 200
St. Charles, IL 60174
(331) 793-3300


525 W. Monroe
Suite 1600
Chicago, IL 60661
(312) 733-3300

8725 West Higgins Road
Suite 1000
Chicago, IL 60631
(773) 693-3300


USER NAME	= jacobsgw18sdot1$
PLOT SCALE	= 0.1666663 ' / In.
PLOT DATE	= 10/2/2025

DESIGNED	-	MS
DRAWN	-	MS
CHECKED	-	MS
DATE	-	2025/10/03


REVISED	-	
REVISED	-	
REVISED	-	

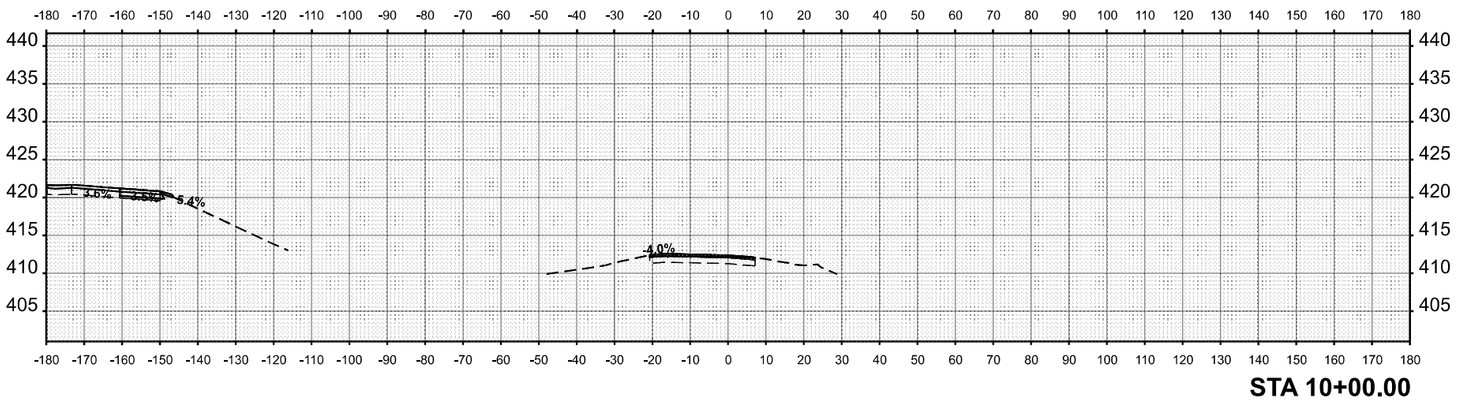


STA 10+00.00

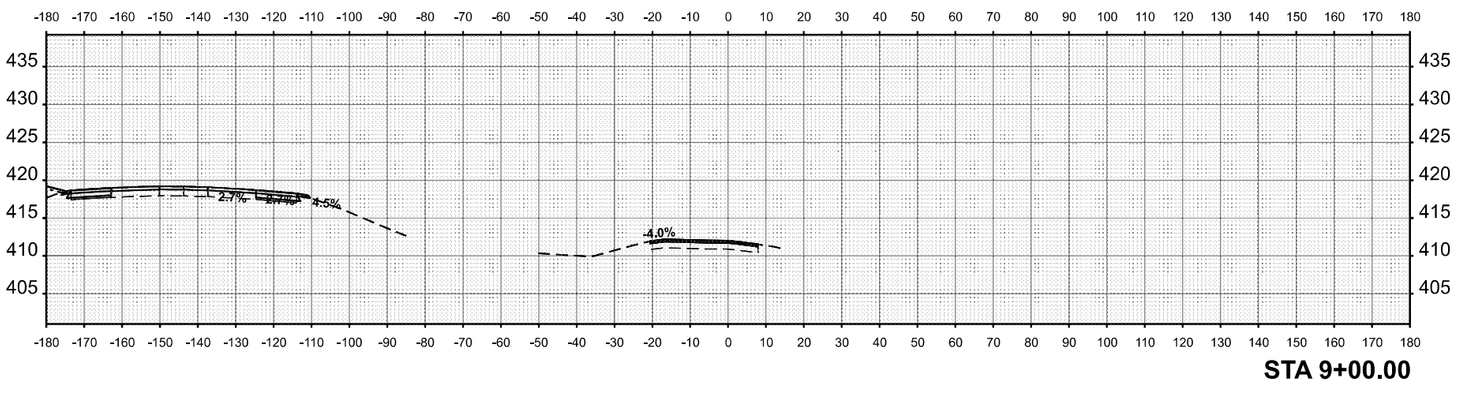


STA 9+00.00

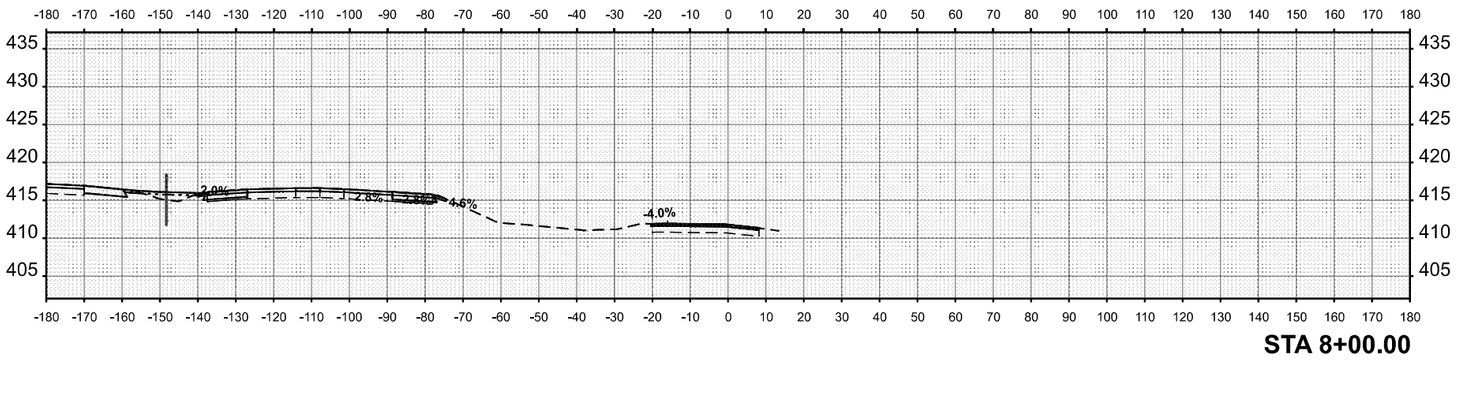

STA 8+00.00

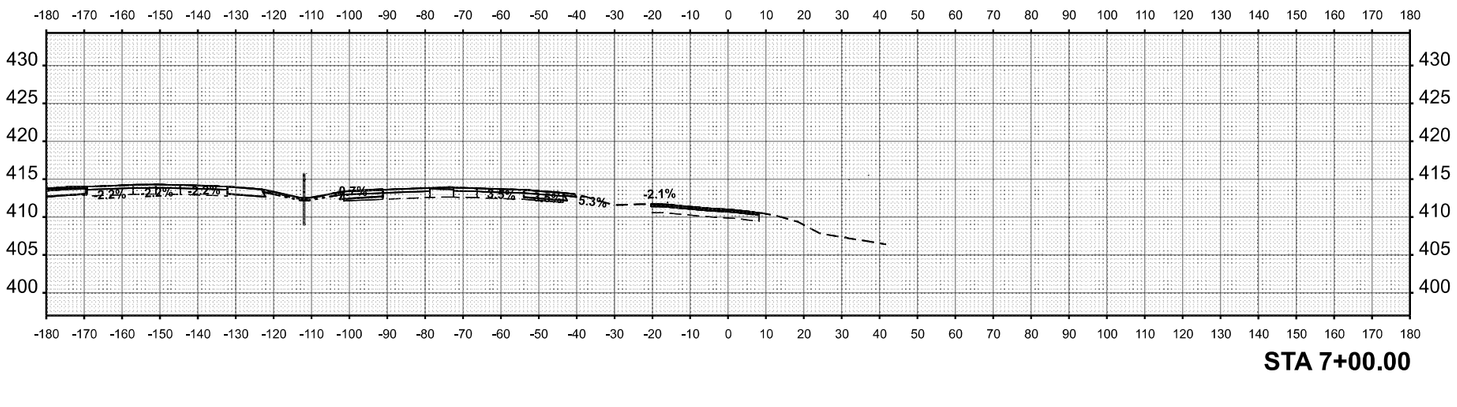

STA 7+00.00

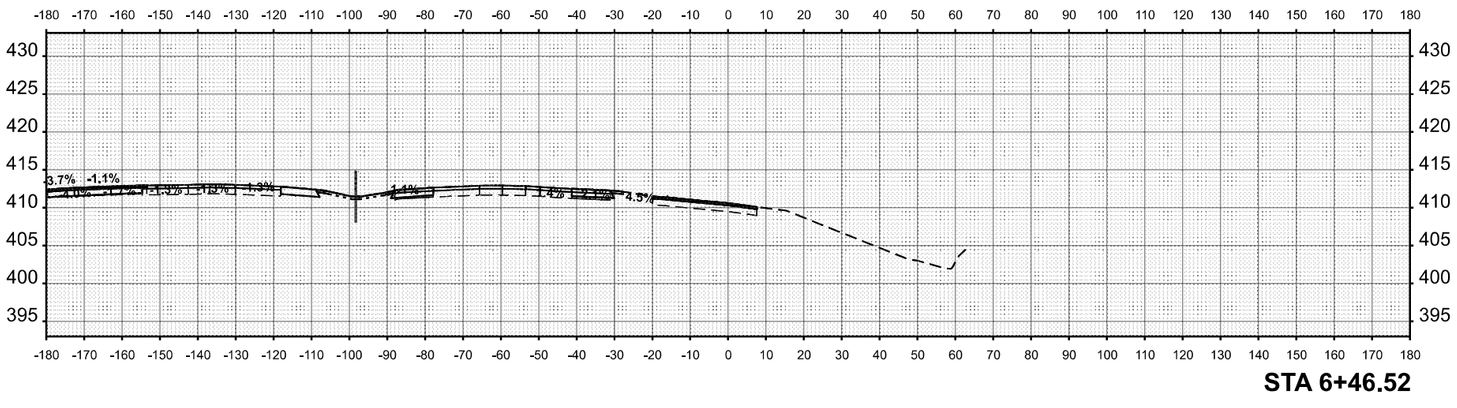

STA 6+46.52

STATE OF ILLINOIS
DEPARTMENT OF TRANSPORTATION

CROSS SECTION
ILLINOIS 111 RAMP 4

SCALE:	1"=20'
SHEET	1
OF	2
SHEETS	
STA.	
TO STA.	

F.A.I. RTE.	SECTION	COUNTY	TOTAL SHEETS	SHEET NO.	
70	Section(s)2-5,6)RS-2, 6)I-4)RS-2	MADISON,ST. CLAIR	678	677	
ILLINOIS	FED. AID PROJECT	CONTRACT NO. 76E84			

ORIGINAL SURVEY		BY	DATE
	SURVEYED		
NOTE BOOK	PLOTTED		
	TEMPLATE		
NO.	AREAS		
	AREAS CHECKED		

FINAL SURVEY		BY	DATE
	SURVEYED		
NOTE BOOK	PLOTTED		
	TEMPLATE		
NO.	AREAS		
	AREAS CHECKED		

MODEL: $MODELNAME$
FILE NAME: D876E84-I5570-shl-XS-99.dgn

Jacobs
525 W. Main
St. Charles, IL 60174
(331)552-3300

Jacobs
8725 W. Higgins Road
Suite 1000
Chicago, IL 60631
(773)913-5900

USER NAME = jacobsgw18sdd1$
PLOT SCALE = 0.1666663 ' / In.
PLOT DATE = 10/2/2025


	DESIGNED	DRAWN	CHECKED
-	MS	MS	MS
DATE	2025/10/03		

REVISED	REVISED	REVISED
-	-	-


STATE OF ILLINOIS
DEPARTMENT OF TRANSPORTATION

CROSS SECTION
ILLINOIS 111 RAMP 4


SCALE: 1"=20'
SHEET 2 OF 2 SHEETS
STA.
TO STA.

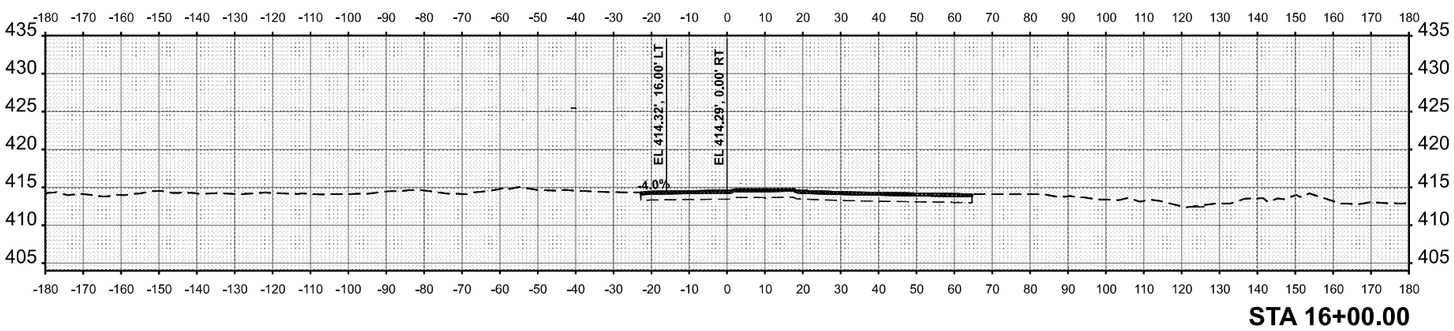


STA 16+00.00

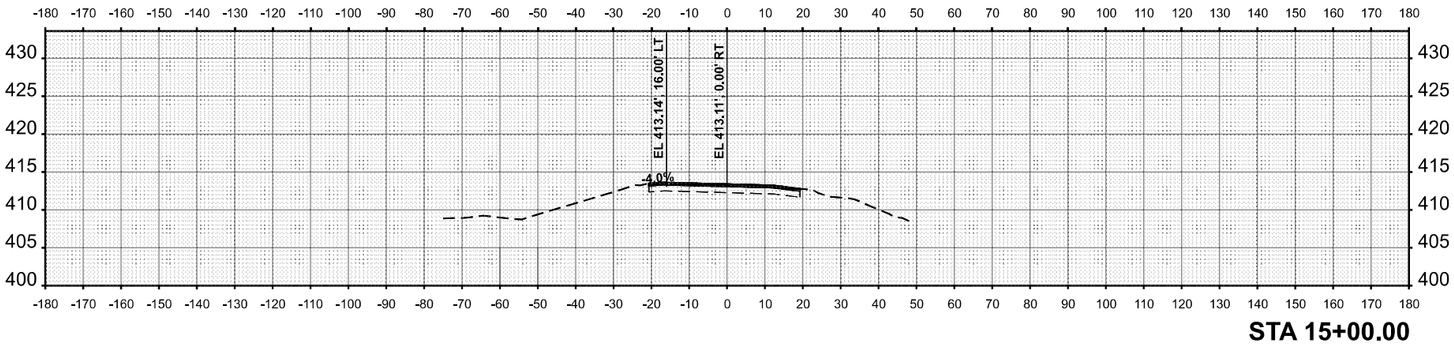


STA 15+00.00

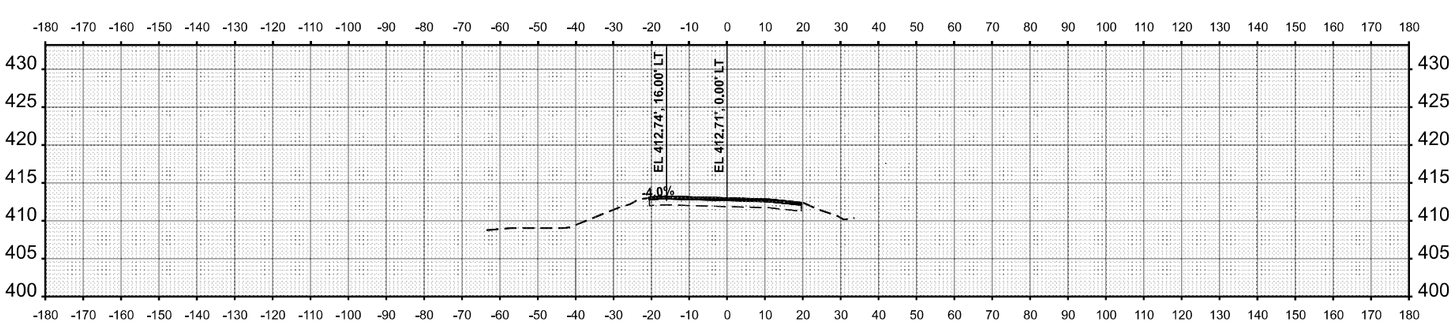


STA 14+00.00

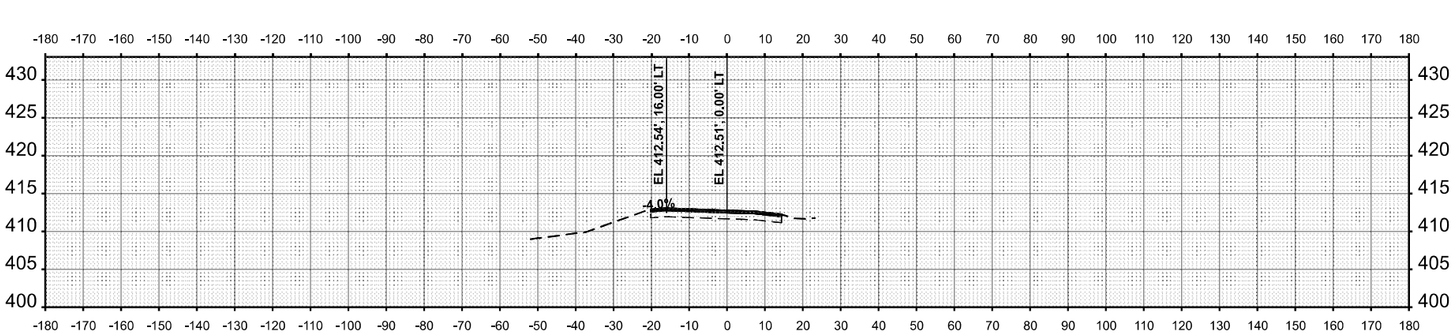

STA 13+00.00

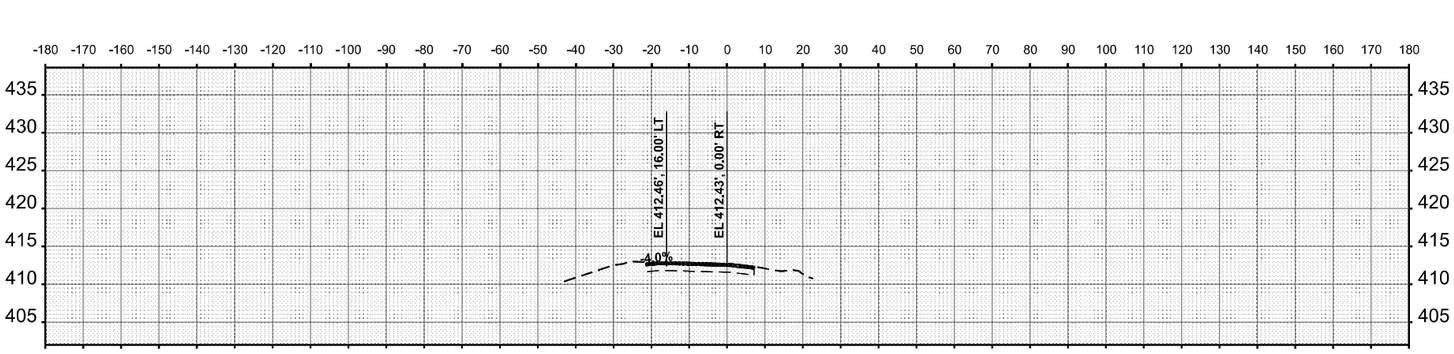

STA 12+00.00

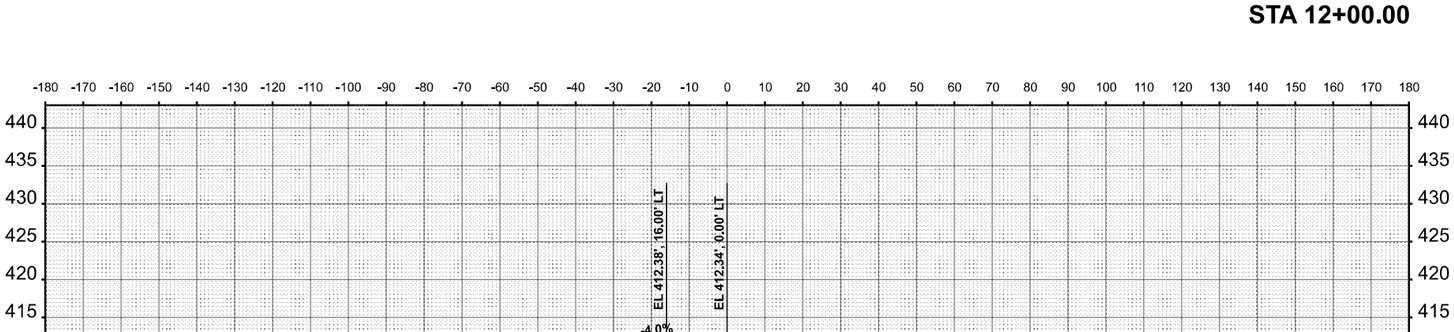

STA 11+00.00

F.A.I. RTE.	SECTION	COUNTY	TOTAL SHEETS	SHEET NO.
70	Section(s)2-5,6)RS-2, 6b-4RS-2	MADISON,ST. CLAIR	678	678
ILLINOIS	FED. AID PROJECT	CONTRACT NO. 76E84		