



FINAL SURVEY	NO.	SURVEYED PLOTTED TEMPLATE AREAS CHECKED	BY	DATE

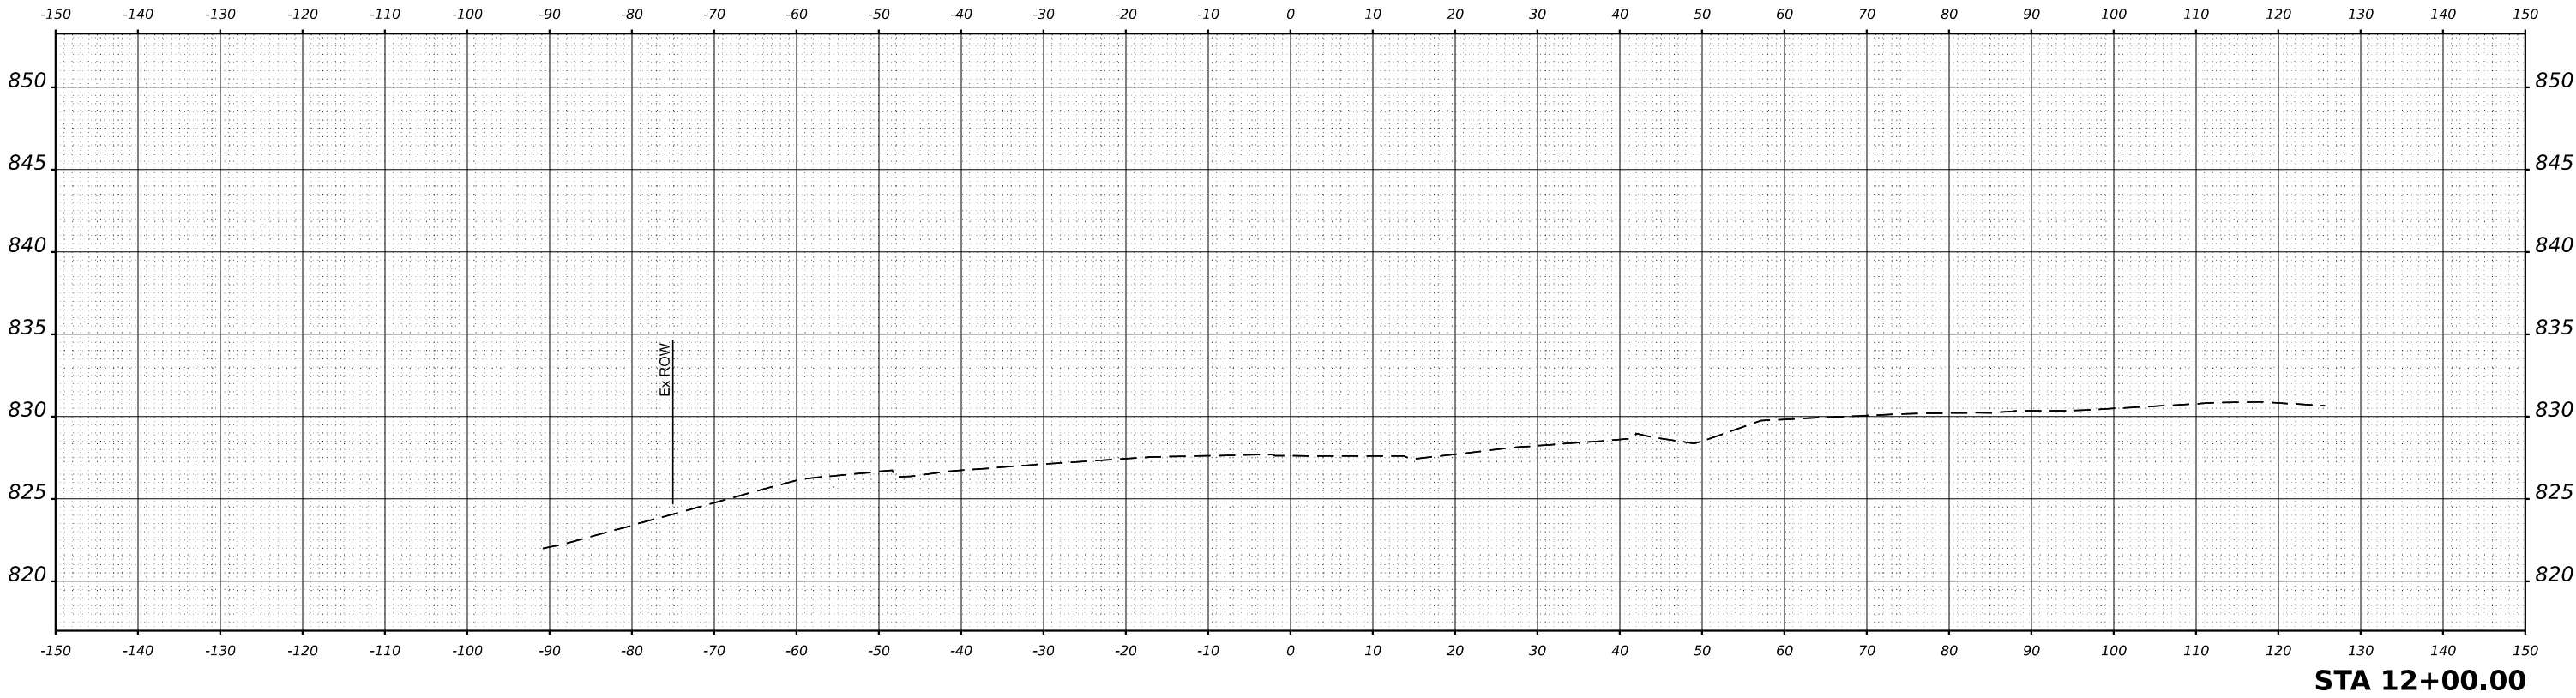

ORIGINAL SURVEY	NO.	SURVEYED PLOTTED TEMPLATE AREAS CHECKED	BY	DATE

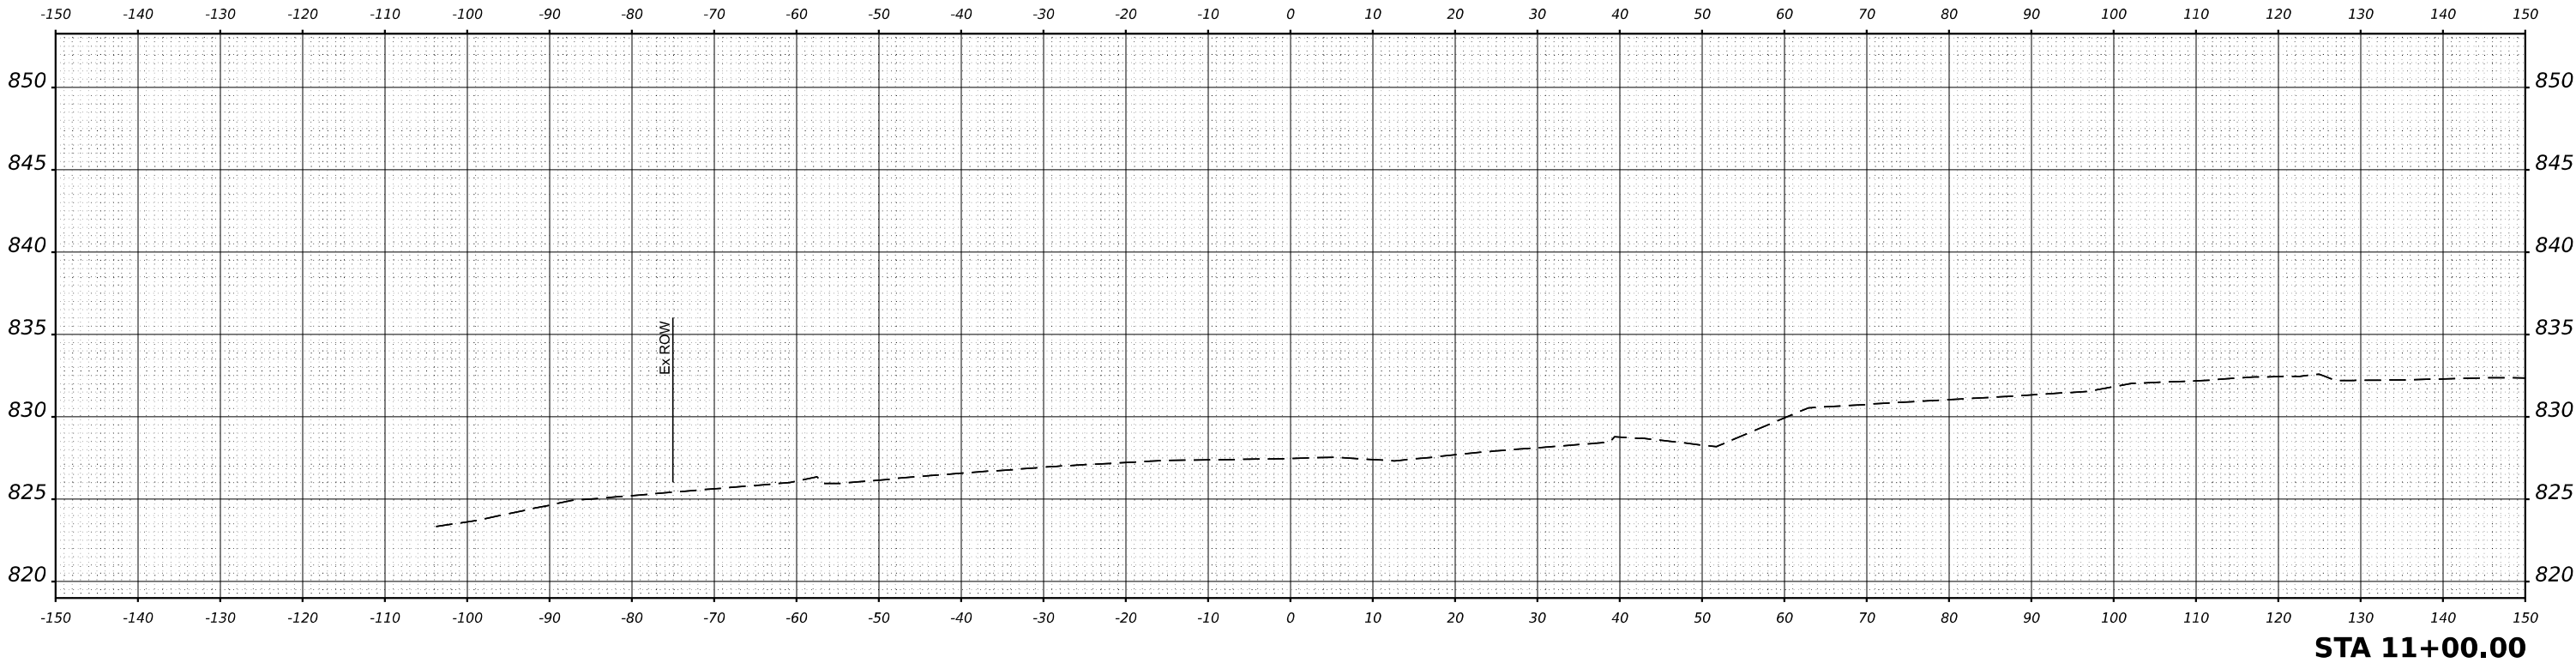

MODEL: \$MODELNAME\$
FILE NAME: \$FILES\$



USER NAME = \$USERS	DESIGNED - MKW	REVISED -
	DRAWN - DWH	REVISED -
PLOT SCALE = \$SCALE\$	CHECKED - MKW	REVISED -
PLOT DATE = \$DATES	DATE -	REVISED -


STATE OF ILLINOIS
DEPARTMENT OF TRANSPORTATION

BARRINGTON ROAD
CROSS SECTIONS - PRE-STAGE


SCALE: 10H : 5V SHEET 5 OF 54 SHEETS STA.

F.A.P. RTE.	SECTION	COUNTY	TOTAL SHEETS	SHEET NO.
362	2019-161-W	COOK	666	401
			CONTRACT NO. 62K33	
		ILLINOIS	FED. AID PROJECT	

FINAL SURVEY	SURVEYED PLOTTED TEMPLATE	BY	DATE
NO.	NOTE BOOK	AREAS CHECKED	

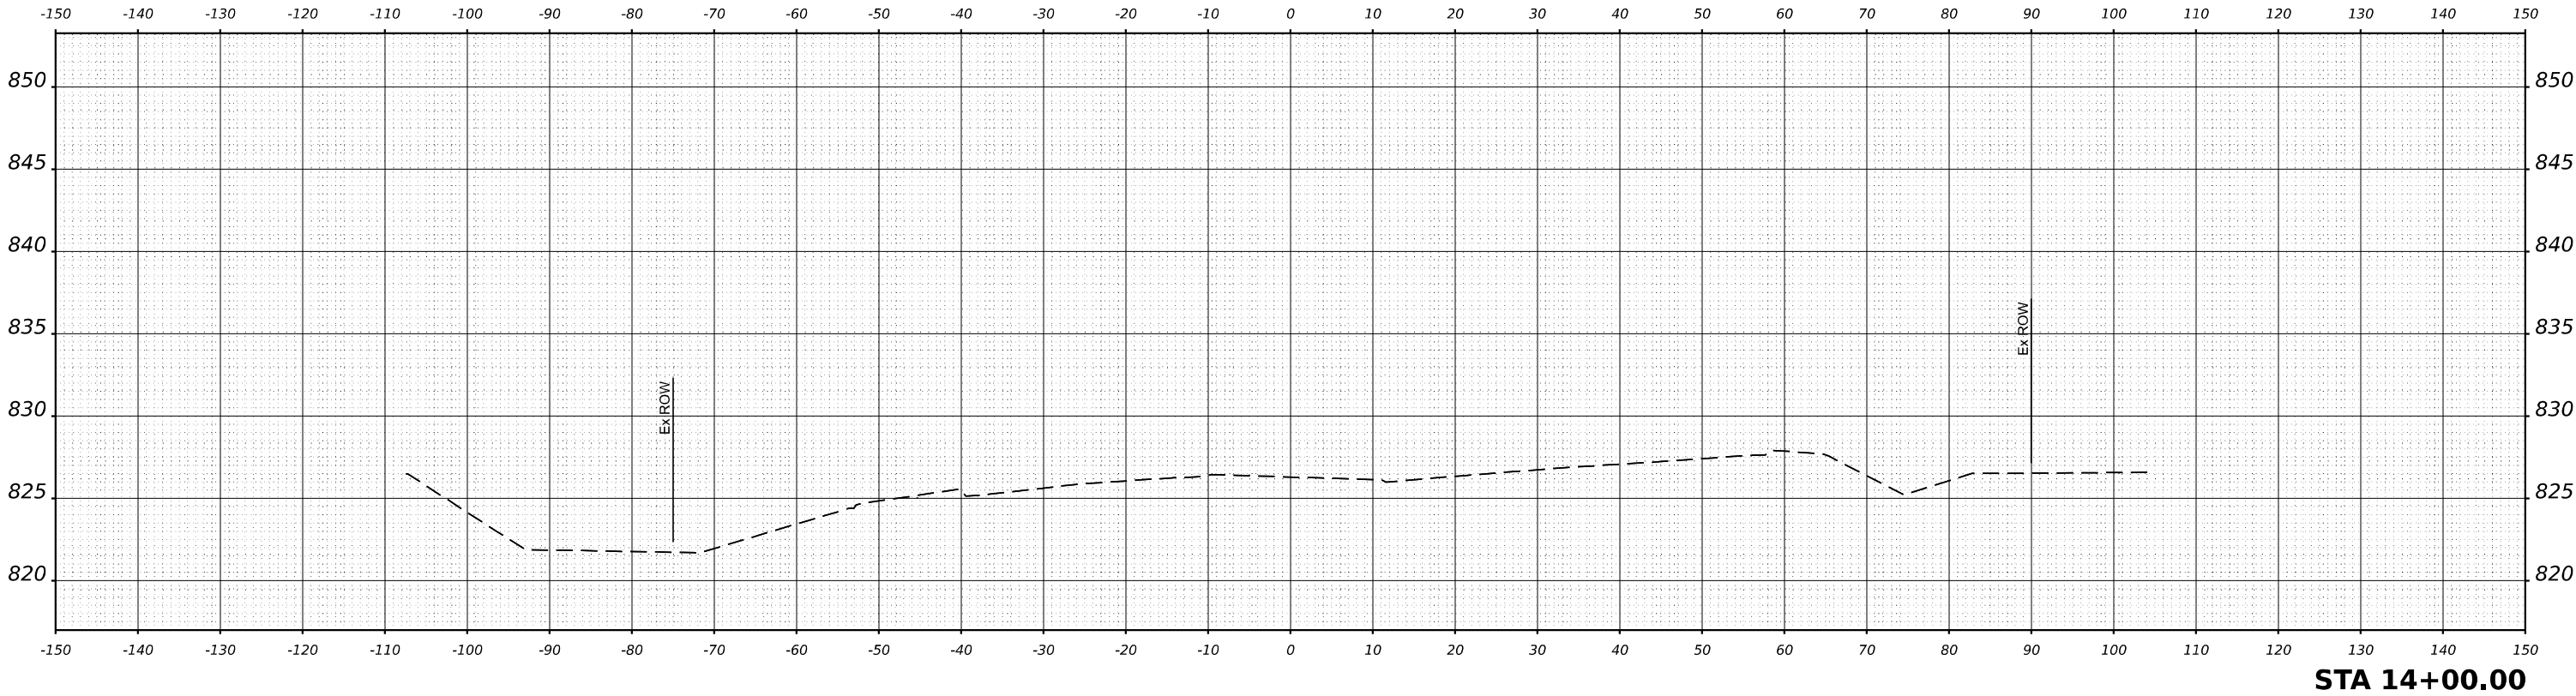

ORIGINAL SURVEY	SURVEYED PLOTTED TEMPLATE	BY	DATE
NO.	NOTE BOOK	AREAS CHECKED	

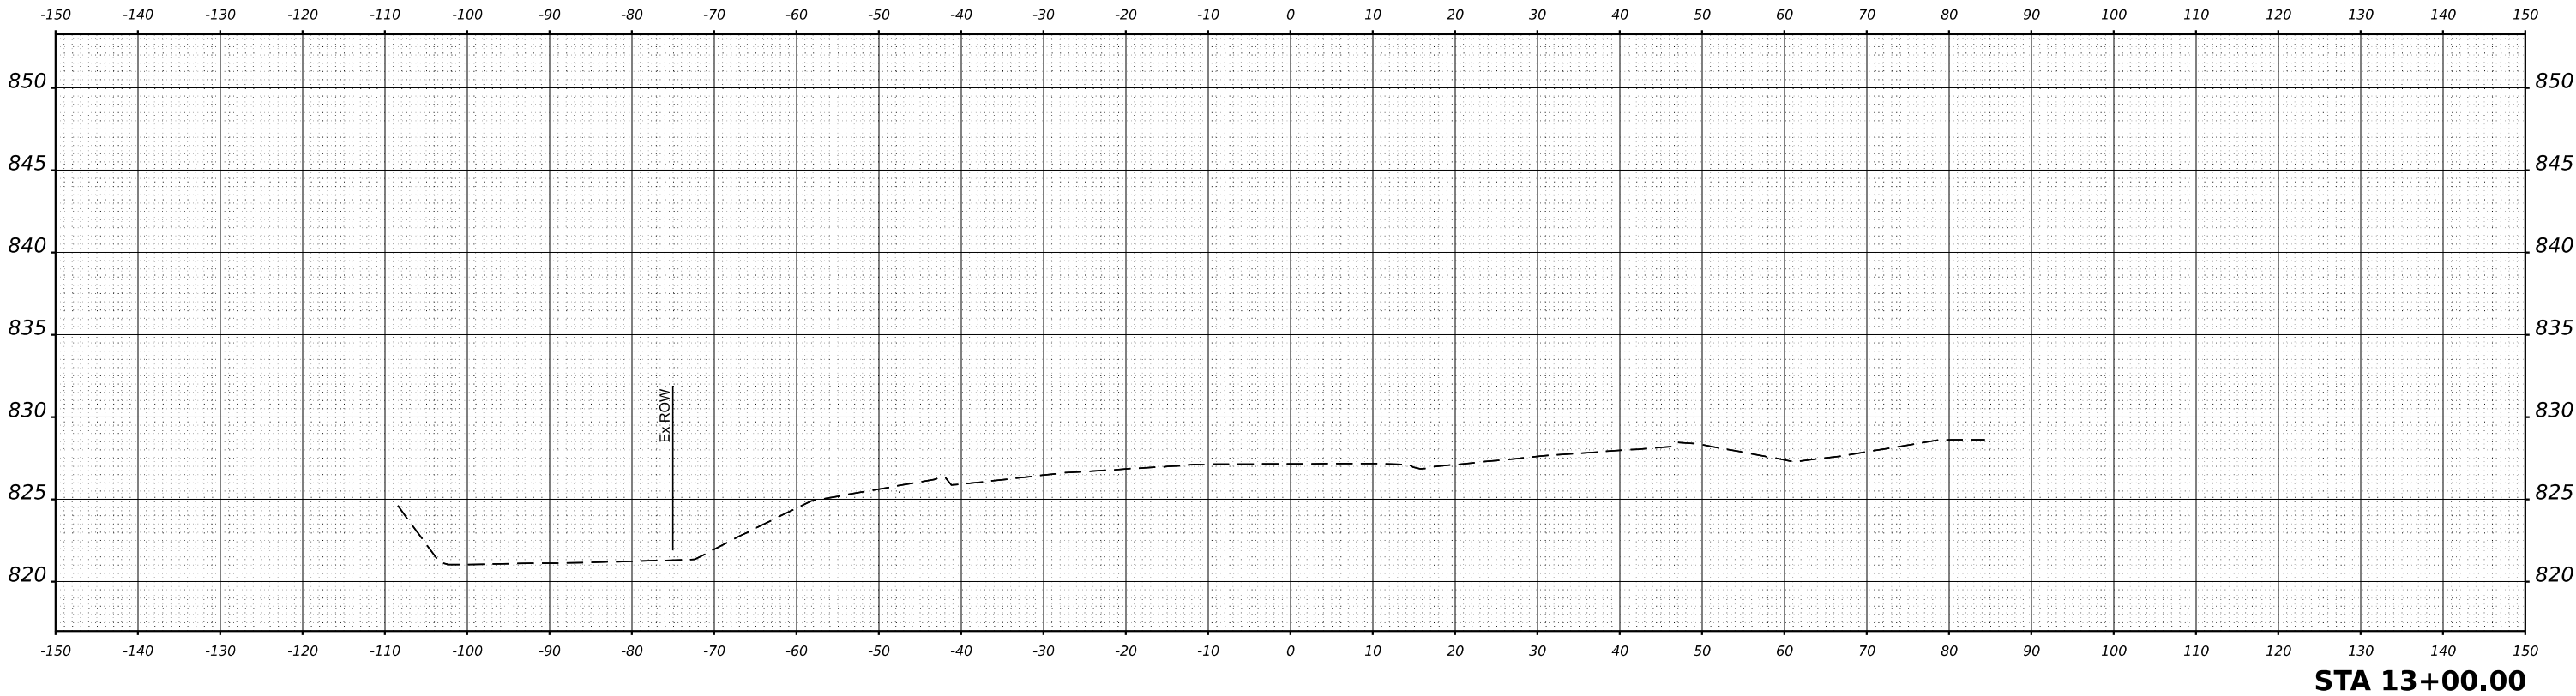

MODEL \$MODELNAME\$
FILE NAME \$FILES\$



USER NAME = \$USERS	DESIGNED - MKW	REVISED -
	DRAWN - DWH	REVISED -
PLOT SCALE = \$SCALE\$	CHECKED - MKW	REVISED -
PLOT DATE = \$DATES	DATE -	REVISED -


STATE OF ILLINOIS
DEPARTMENT OF TRANSPORTATION

BARRINGTON ROAD
CROSS SECTIONS - PRE-STAGE


SCALE: 10H : 5V SHEET 6 OF 54 SHEETS STA.

F.A.P. RTE.	SECTION	COUNTY	TOTAL SHEETS	SHEET NO.
362	2019-161-W	COOK	666	402
CONTRACT NO. 62K33				
ILLINOIS FED. AID PROJECT				

FINAL SURVEY	SURVEYED	BY	DATE
	PLOTTED		
	TEMPLATE		
	AREAS		
NO.	AREAS CHECKED		

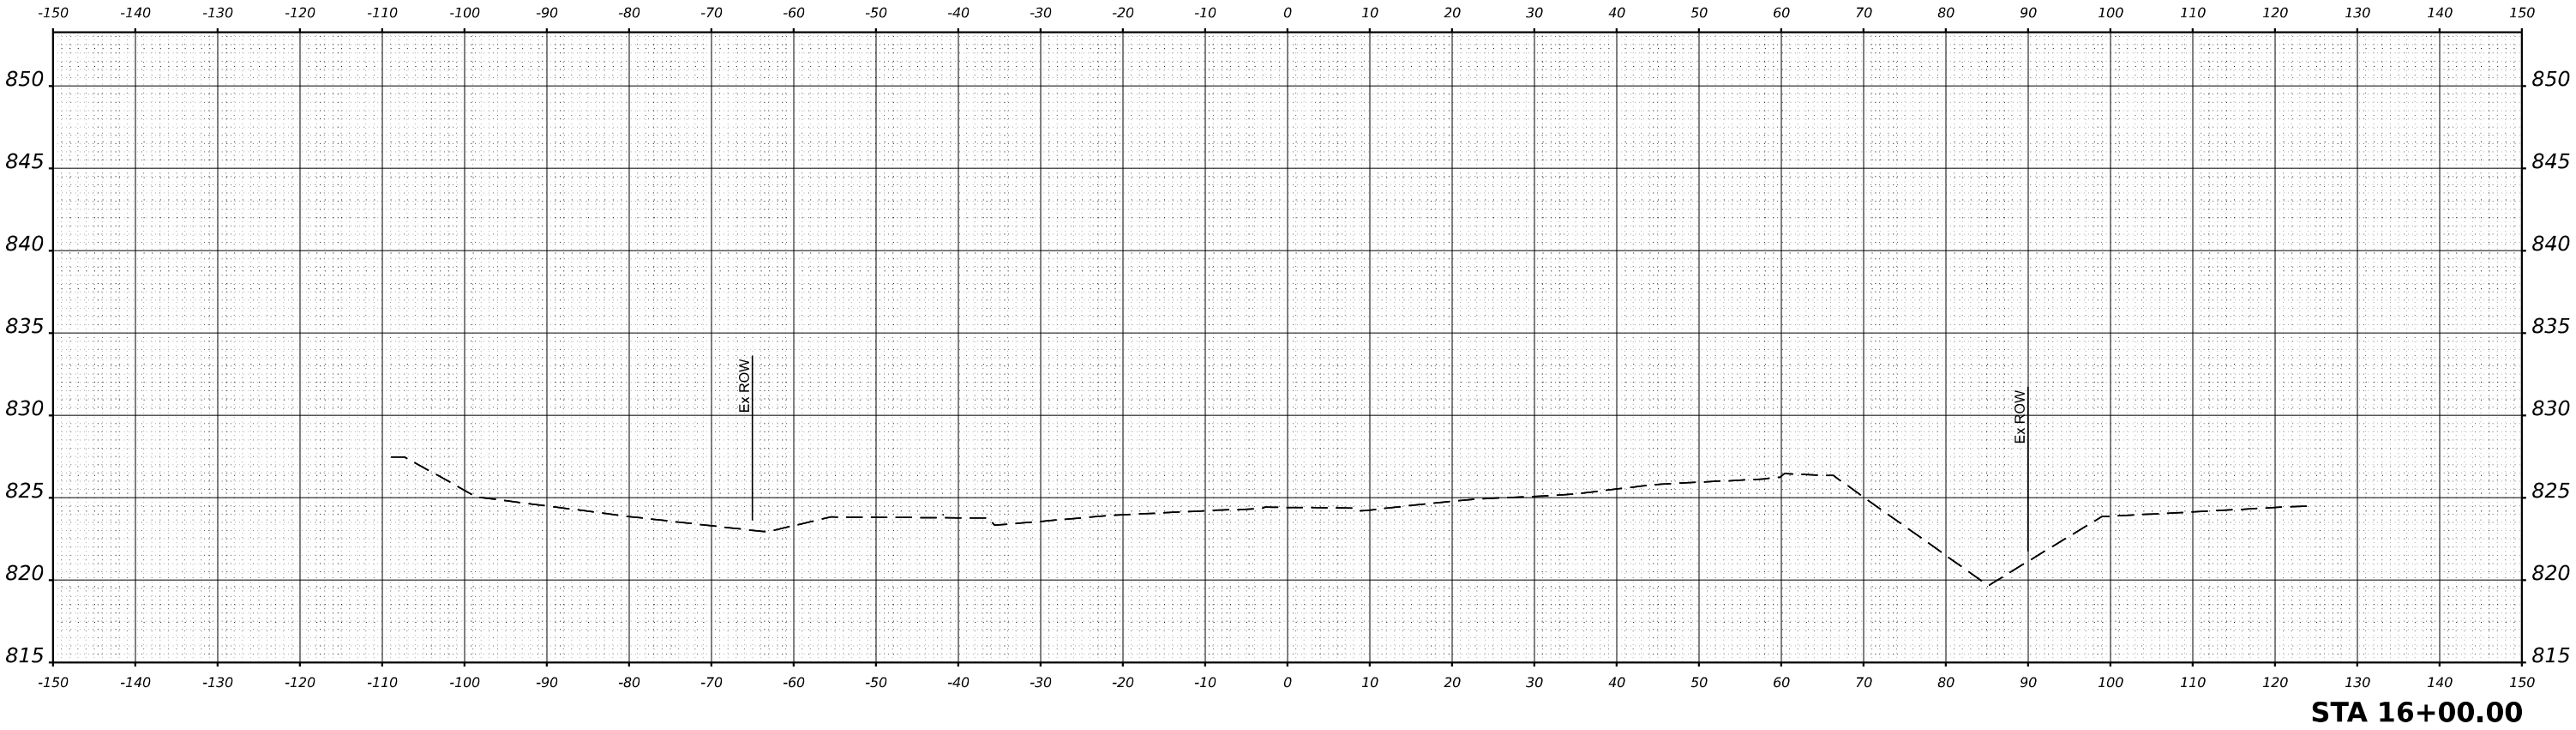

ORIGINAL SURVEY	SURVEYED	BY	DATE
	PLOTTED		
	TEMPLATE		
	AREAS		
NO.	AREAS CHECKED		

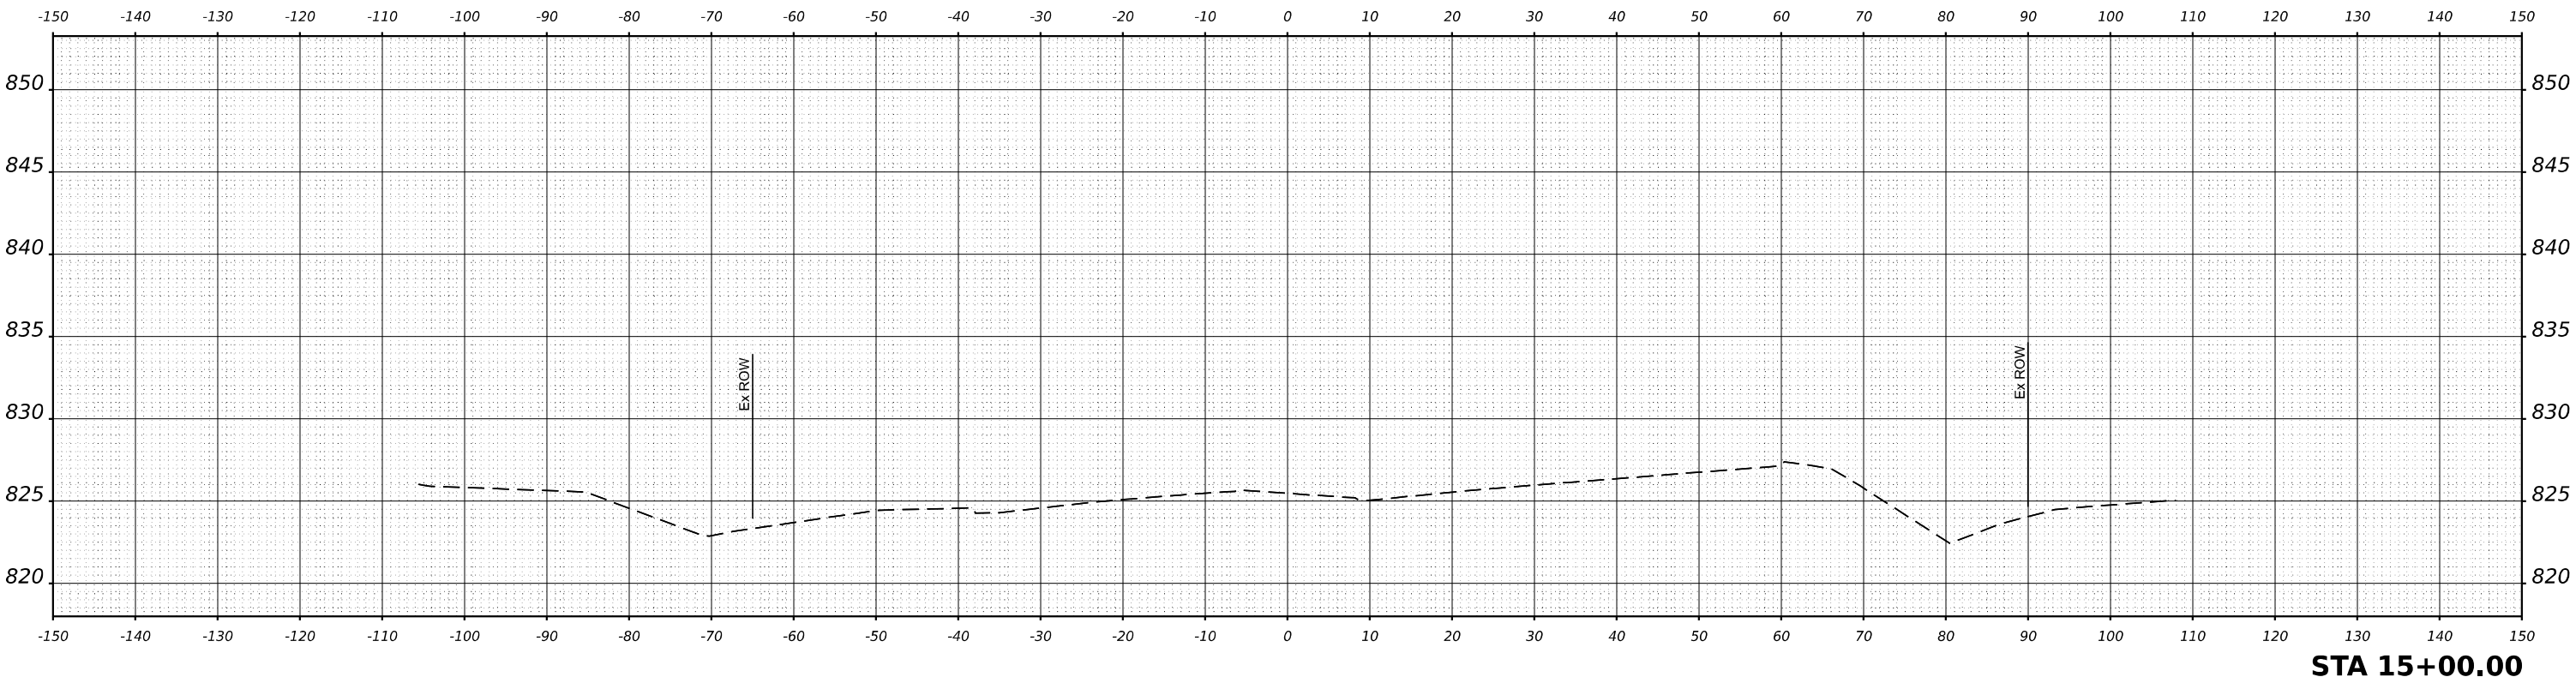

MODEL \$MODELNAME\$
FILE NAME \$FILES\$



USER NAME = \$USERS	DESIGNED - MKW	REVISED -
	DRAWN - DWH	REVISED -
PLOT SCALE = \$SCALE\$	CHECKED - MKW	REVISED -
PLOT DATE = \$DATES	DATE -	REVISED -


STATE OF ILLINOIS
DEPARTMENT OF TRANSPORTATION

BARRINGTON ROAD
CROSS SECTIONS - PRE-STAGE


SCALE: 10H : 5V SHEET 7 OF 54 SHEETS STA.

F.A.P RTE.	SECTION	COUNTY	TOTAL SHEETS	SHEET NO.
362	2019-161-W	COOK	666	403
CONTRACT NO. 62K33				
		ILLINOIS	FED. AID PROJECT	

FINAL SURVEY	SURVEYED	BY	DATE
	PLOTTED		
	TEMPLATE		
	AREAS		
NO.	NO.	NO.	NO.

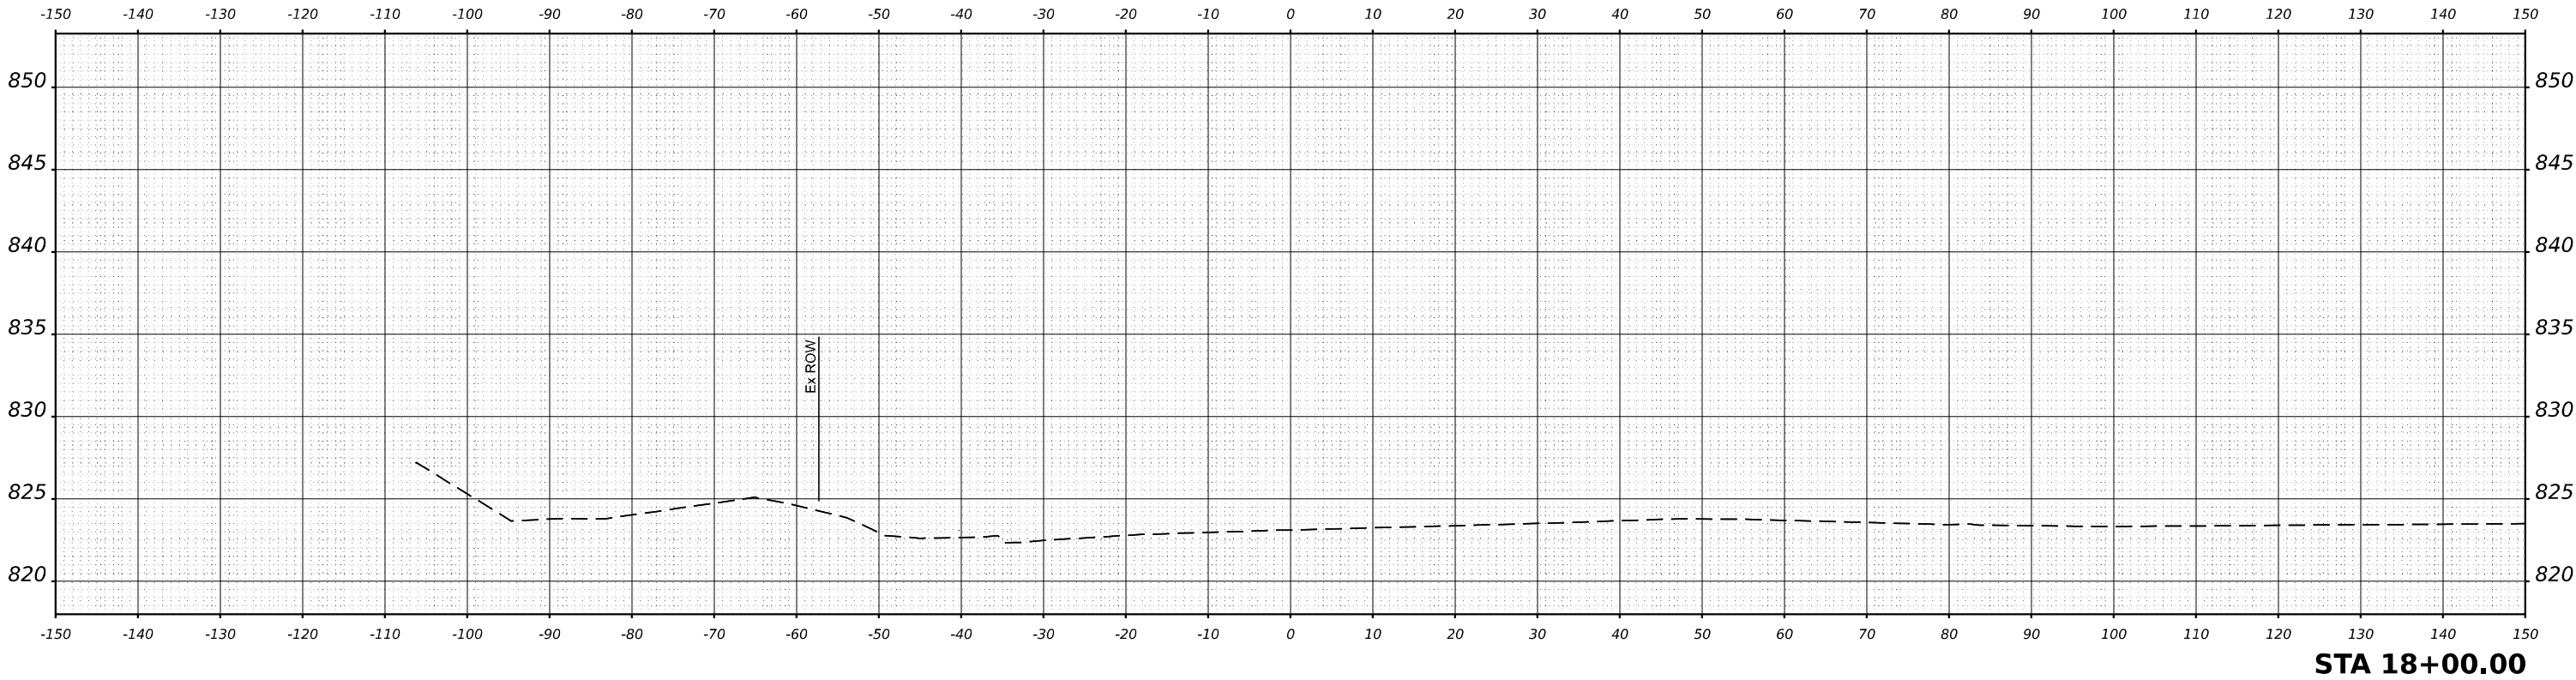

ORIGINAL SURVEY	SURVEYED	BY	DATE
	PLOTTED		
	TEMPLATE		
	AREAS		
NO.	NO.	NO.	NO.

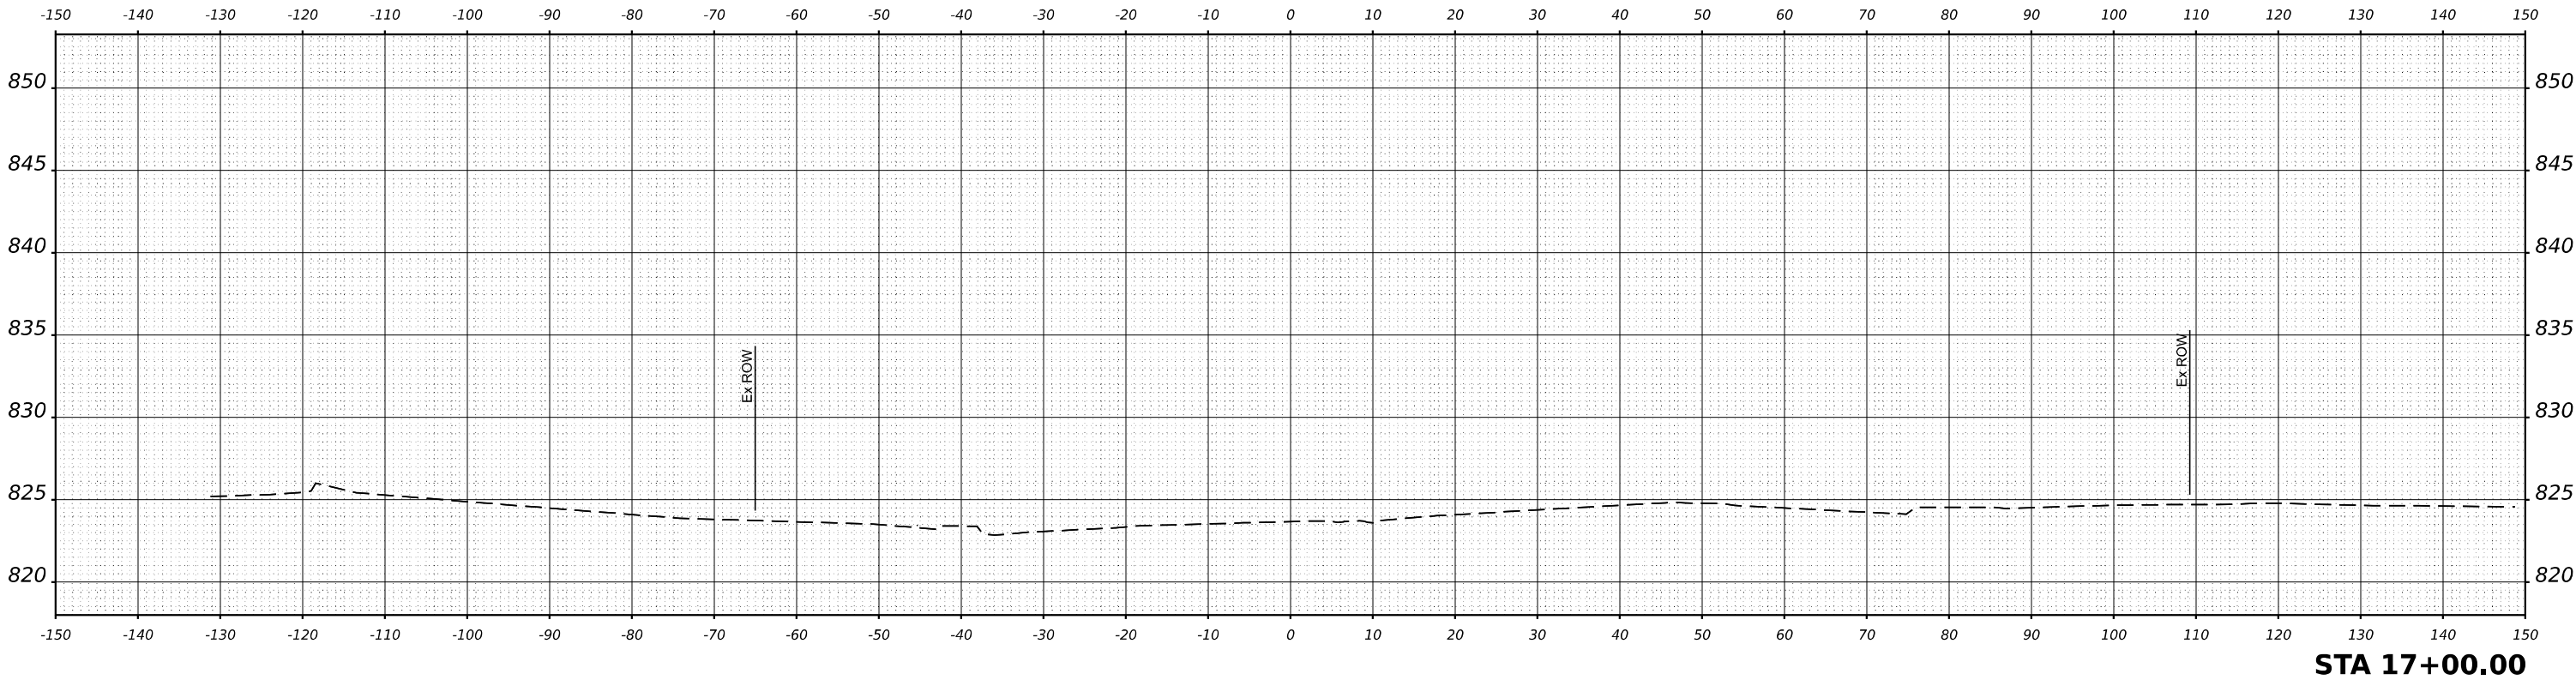

MODEL \$MODELNAME\$
FILE NAME \$FILES\$



USER NAME = \$USERS	DESIGNED - MKW	REVISED -
	DRAWN - DWH	REVISED -
PLOT SCALE = \$SCALE\$	CHECKED - MKW	REVISED -
PLOT DATE = \$DATES	DATE -	REVISED -

STATE OF ILLINOIS
DEPARTMENT OF TRANSPORTATION

BARRINGTON ROAD
CROSS SECTIONS - PRE-STAGE


SCALE: 10H : 5V SHEET 8 OF 54 SHEETS STA.

F.A.P RTE.	SECTION	COUNTY	TOTAL SHEETS	SHEET NO.
362	2019-161-W	COOK	666	404
CONTRACT NO. 62K33				
		ILLINOIS	FED. AID PROJECT	

FINAL SURVEY NOTE BOOK NO.	SURVEYED PLOTTED TEMPLATE AREAS CHECKED	BY	DATE

ORIGINAL SURVEY NOTE BOOK NO.	SURVEYED PLOTTED TEMPLATE AREAS CHECKED	BY	DATE

MODEL \$MODELNAME\$
FILE NAME \$FILES\$

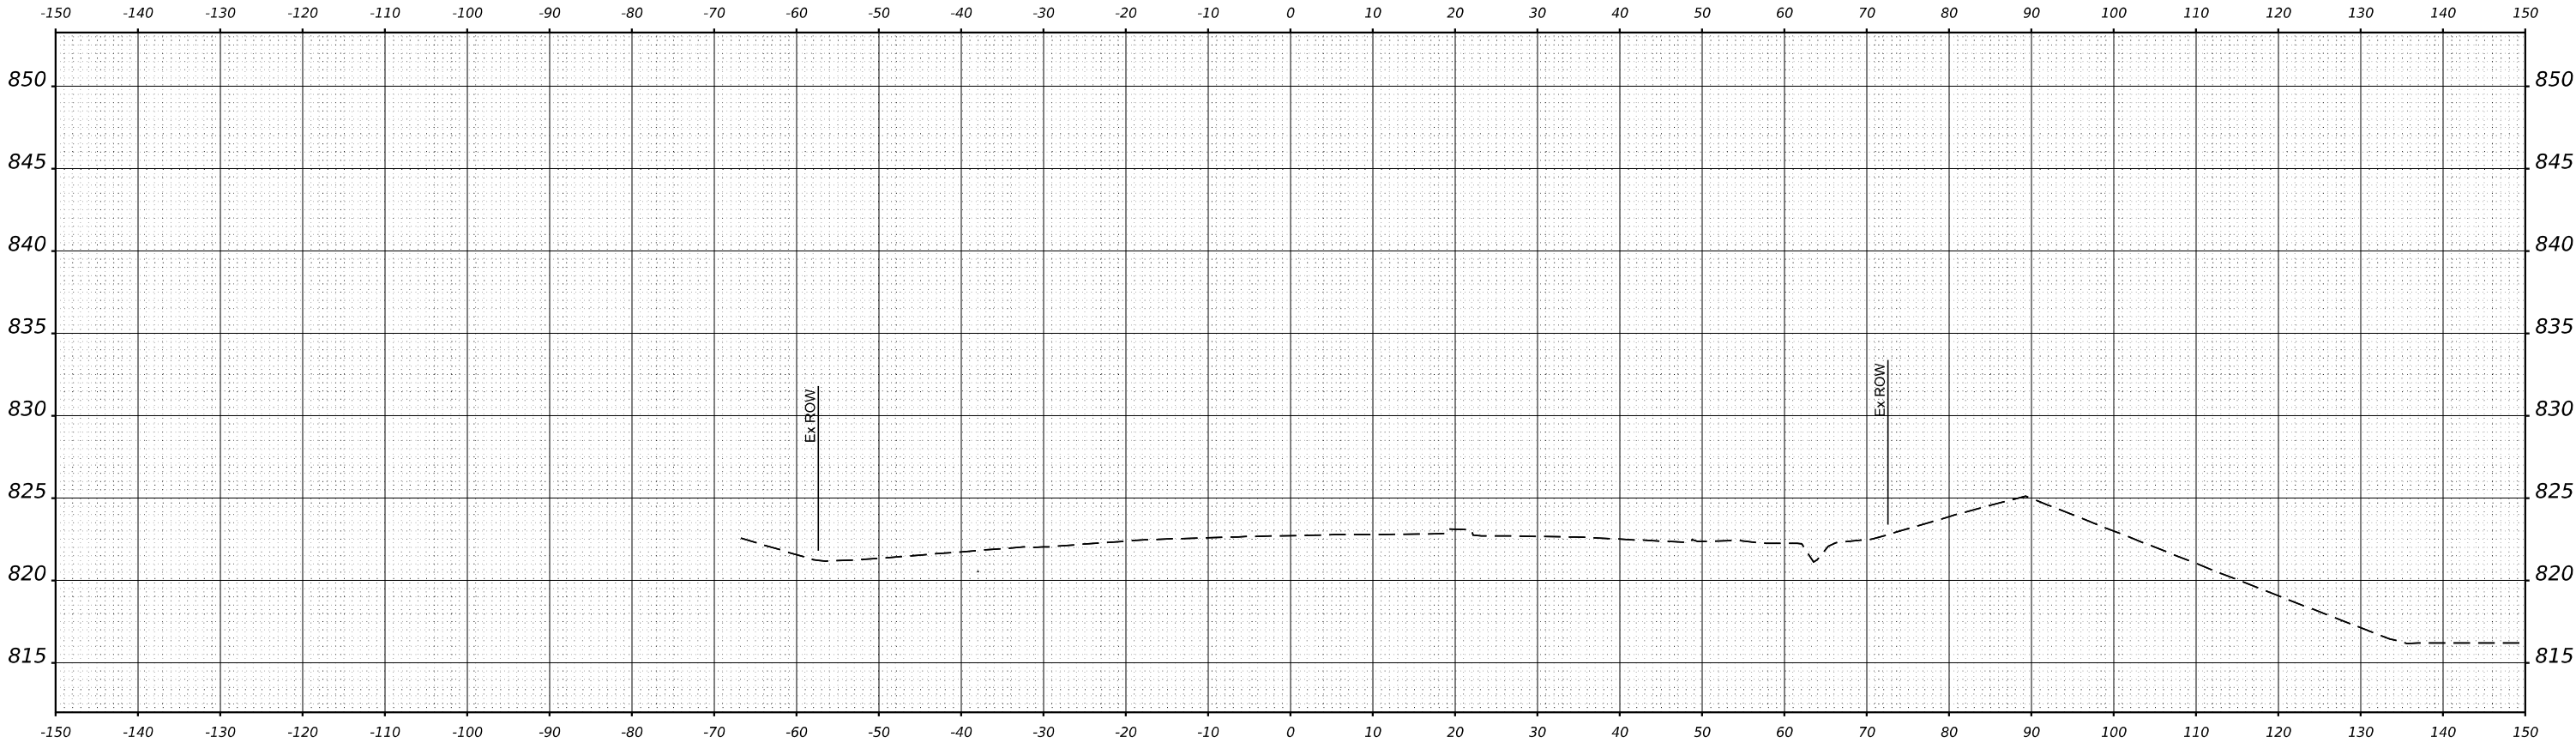

STA 19+00.00



USER NAME = \$USERS	DESIGNED - MKW	REVISED -
	DRAWN - DWH	REVISED -
PLOT SCALE = \$SCALE\$	CHECKED - MKW	REVISED -
PLOT DATE = \$DATES	DATE -	REVISED -


STATE OF ILLINOIS
DEPARTMENT OF TRANSPORTATION

BARRINGTON ROAD
CROSS SECTIONS - PRE-STAGE


SCALE: 10H : 5V SHEET 9 OF 54 SHEETS STA.

F.A.P RTE.	SECTION	COUNTY	TOTAL SHEETS	SHEET NO.
362	2019-161-W	COOK	666	405
CONTRACT NO. 62K33				
		ILLINOIS	FED. AID PROJECT	

FINAL SURVEY	NO.	SURVEYED	BY	DATE
NOTE BOOK	NO.	PLOTTED	DATE	AREA CHECKED

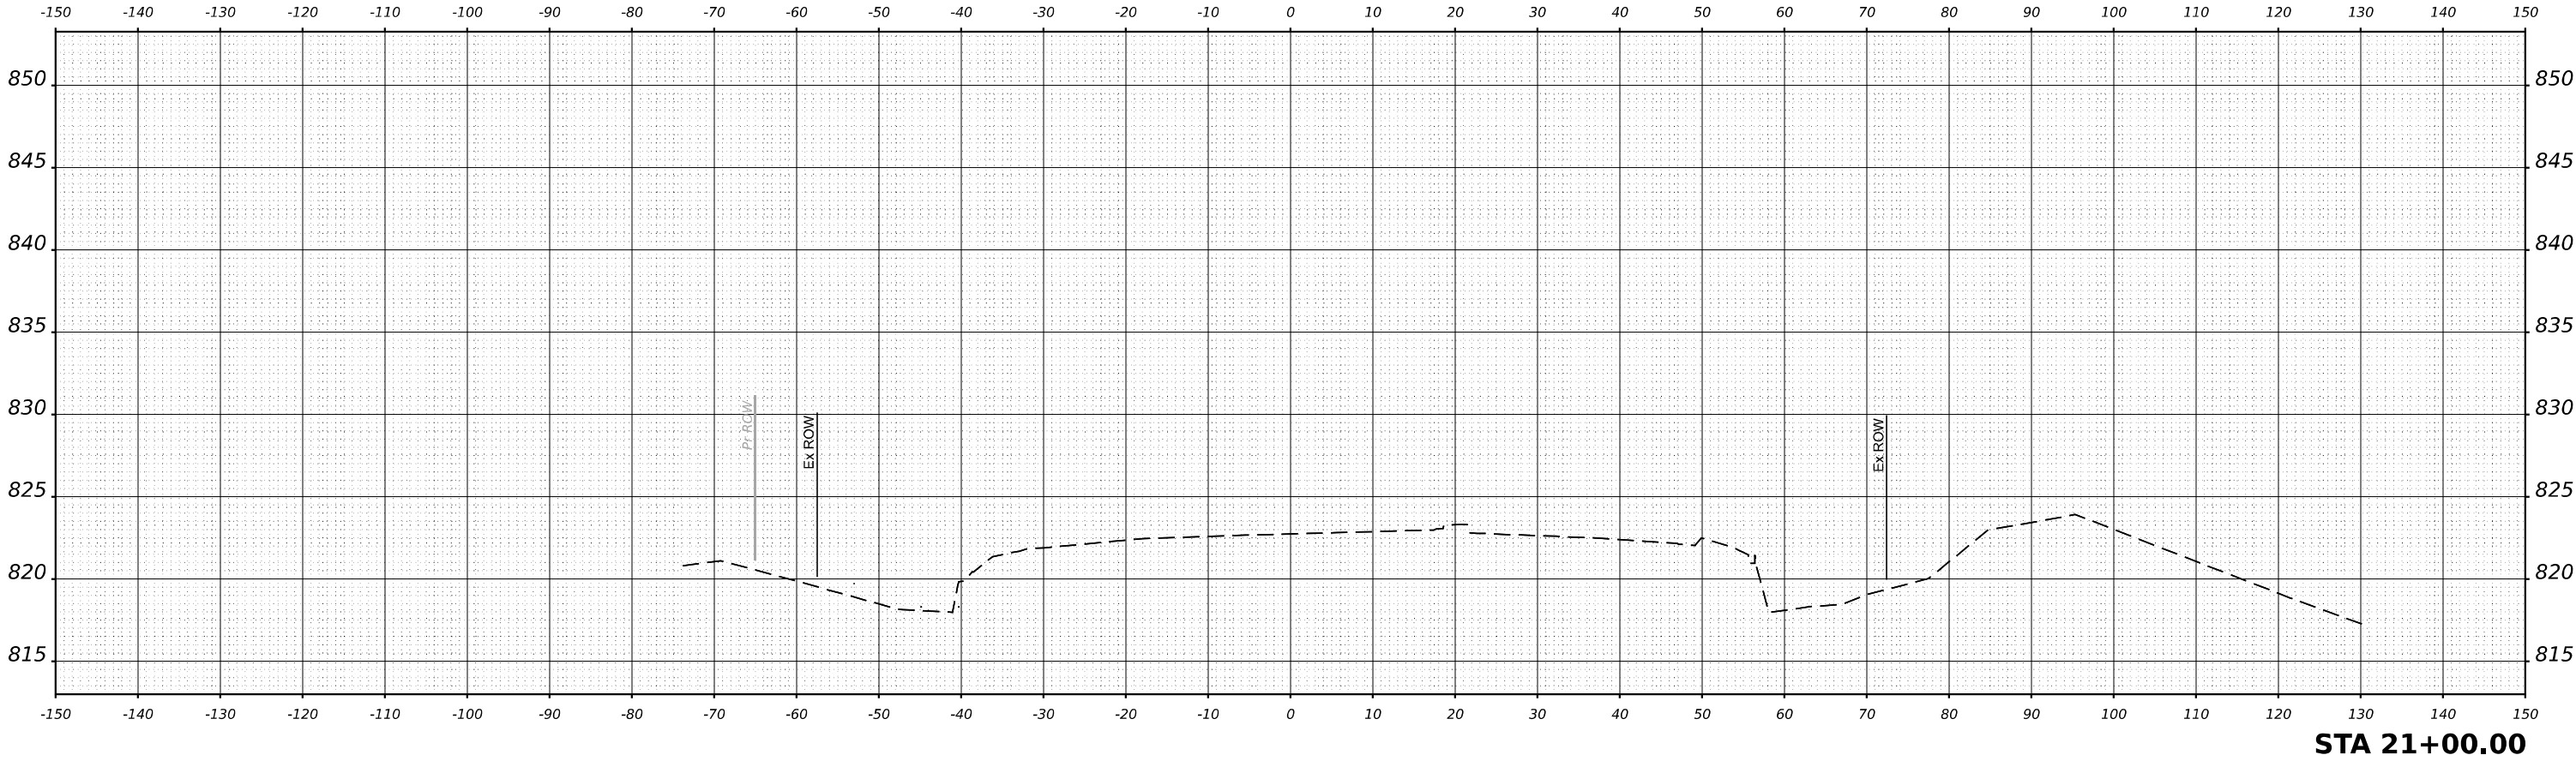

ORIGINAL SURVEY	NO.	SURVEYED	BY	DATE
NOTE BOOK	NO.	PLOTTED	DATE	AREA CHECKED

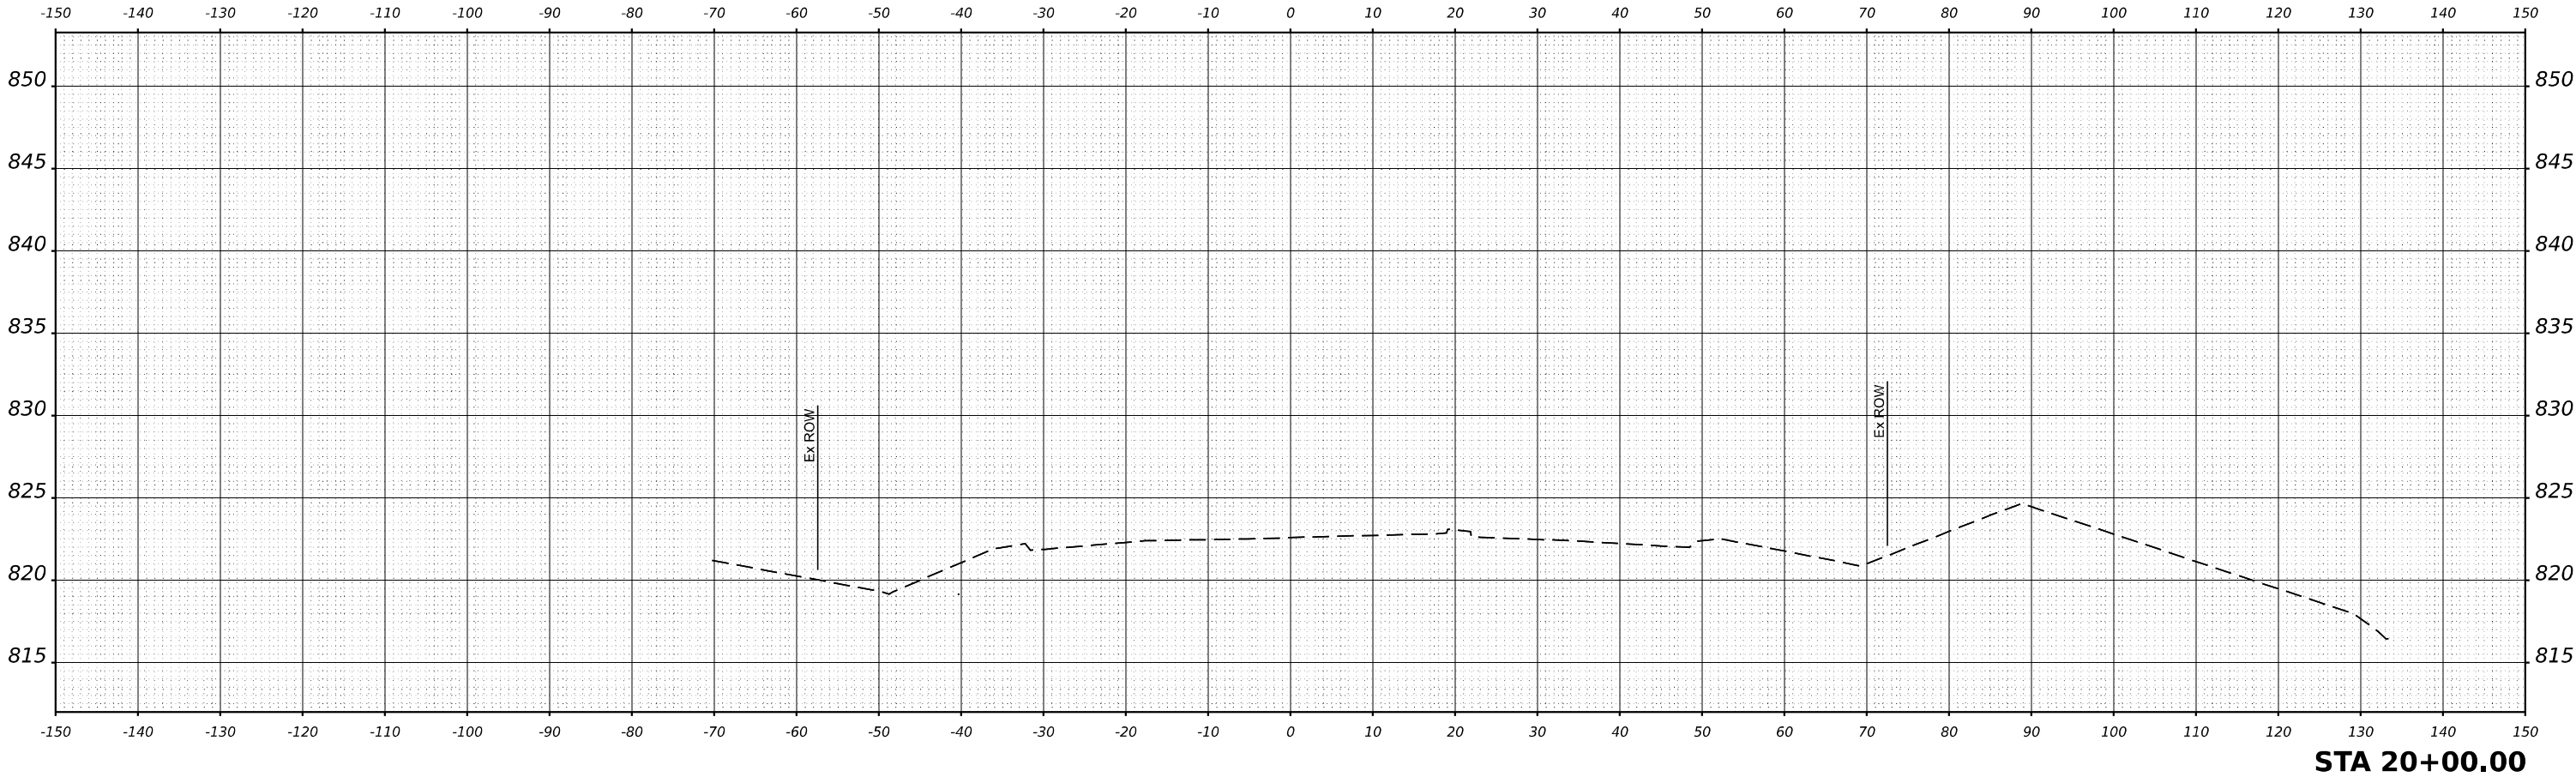

MODEL \$MODELNAME\$
FILE NAME \$FILES\$



USER NAME = \$USERS	DESIGNED - MKW	REVISED -
	DRAWN - DWH	REVISED -
PLOT SCALE = \$SCALE\$	CHECKED - MKW	REVISED -
PLOT DATE = \$DATES	DATE -	REVISED -

**STATE OF ILLINOIS
DEPARTMENT OF TRANSPORTATION**

**BARRINGTON ROAD
CROSS SECTIONS - PRE-STAGE**


SCALE: 10H : 5V SHEET 10 OF 54 SHEETS STA.

F.A.P RTE.	SECTION	COUNTY	TOTAL SHEETS	SHEET NO.
362	2019-161-W	COOK	666	406
CONTRACT NO. 62K33				
ILLINOIS FED. AID PROJECT				

FINAL SURVEY NOTE BOOK NO.	SURVEYED PLOTTED TEMPLATE AREAS CHECKED	BY	DATE

ORIGINAL SURVEY NOTE BOOK NO.	SURVEYED PLOTTED TEMPLATE AREAS CHECKED	BY	DATE

MODEL \$MODELNAME\$
FILE NAME \$FILES\$

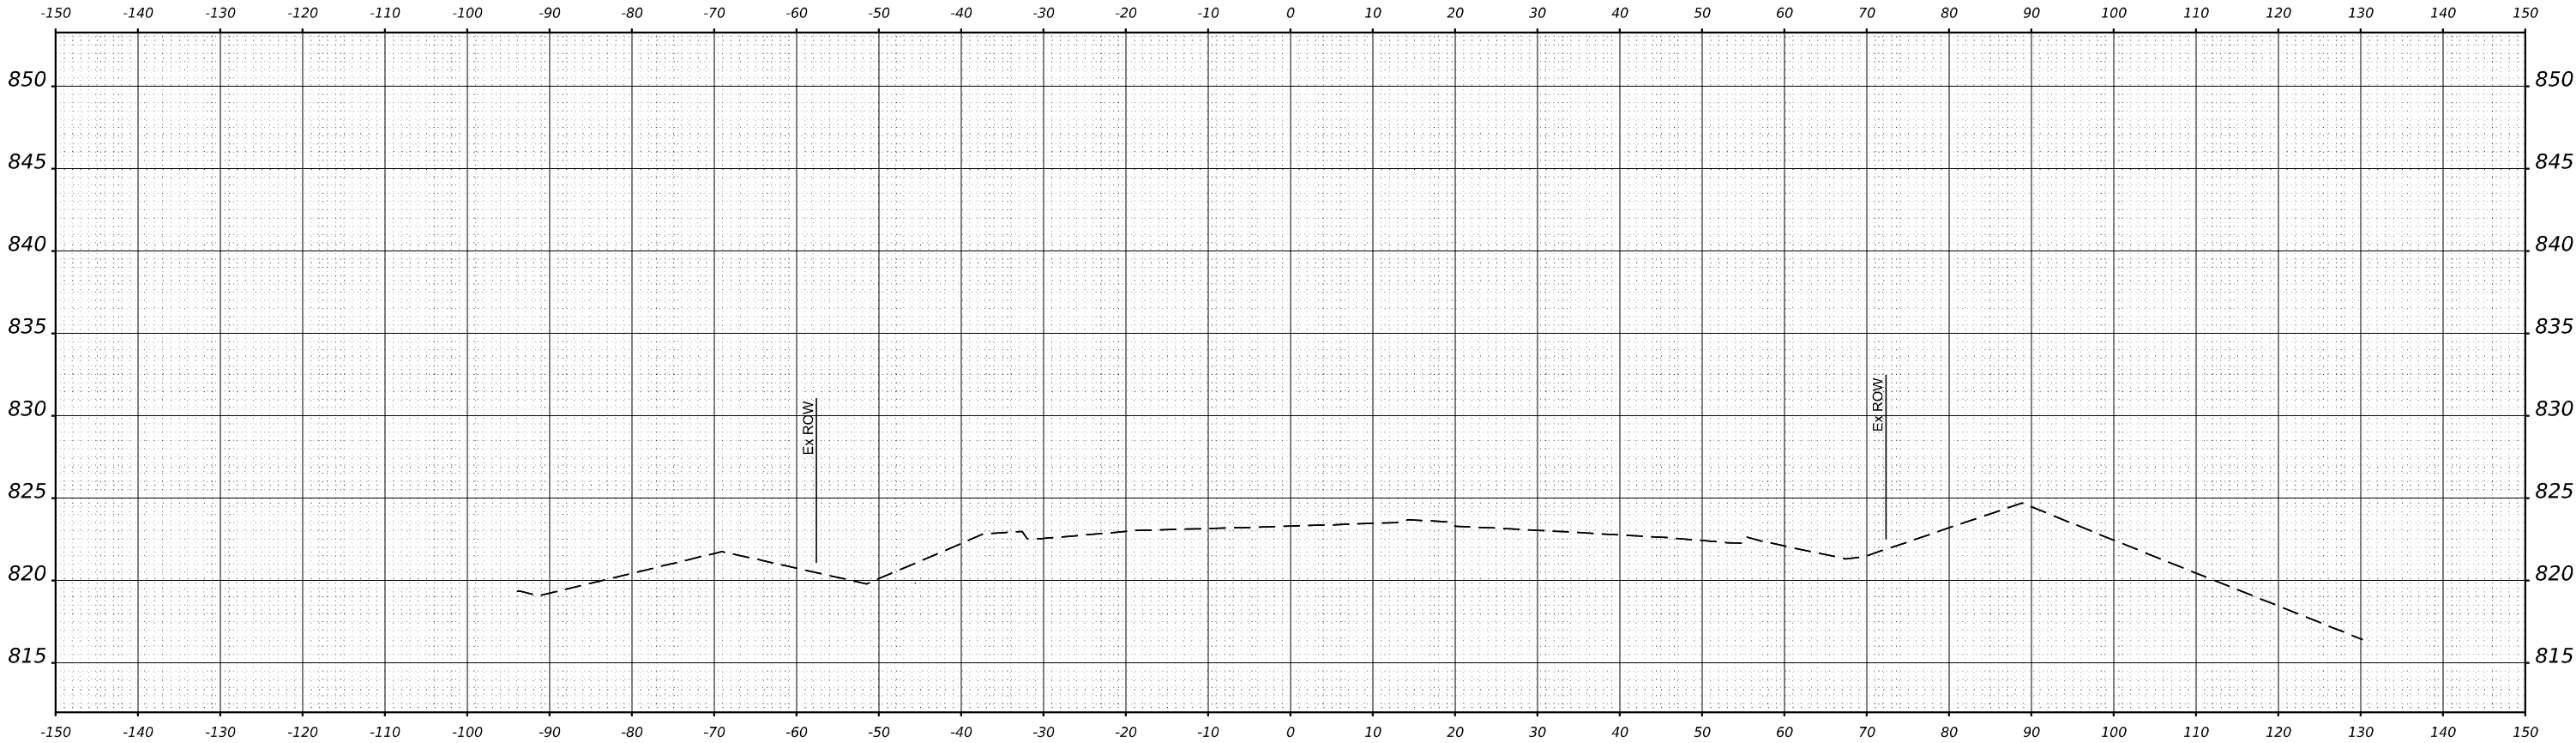

STA 22+00.00



USER NAME = \$USERS	DESIGNED - MKW	REVISED -
	DRAWN - DWH	REVISED -
PLOT SCALE = \$SCALE\$	CHECKED - MKW	REVISED -
PLOT DATE = \$DATES	DATE -	REVISED -

STATE OF ILLINOIS
DEPARTMENT OF TRANSPORTATION

BARRINGTON ROAD
CROSS SECTIONS - PRE-STAGE


SCALE: 10H : 5V SHEET 11 OF 54 SHEETS STA.

F.A.P RTE.	SECTION	COUNTY	TOTAL SHEETS	SHEET NO.
362	2019-161-W	COOK	666	407
CONTRACT NO. 62K33				
		ILLINOIS	FED. AID PROJECT	

FINAL SURVEY NOTE BOOK NO.	SURVEYED	BY	DATE
	PLOTTED		
	TEMPLATE		
	AREAS		
	CHECKED		

ORIGINAL SURVEY NOTE BOOK NO.	SURVEYED	BY	DATE
	PLOTTED		
	TEMPLATE		
	AREAS		
	CHECKED		

MODEL \$MODELNAME\$
FILE NAME \$FILES\$

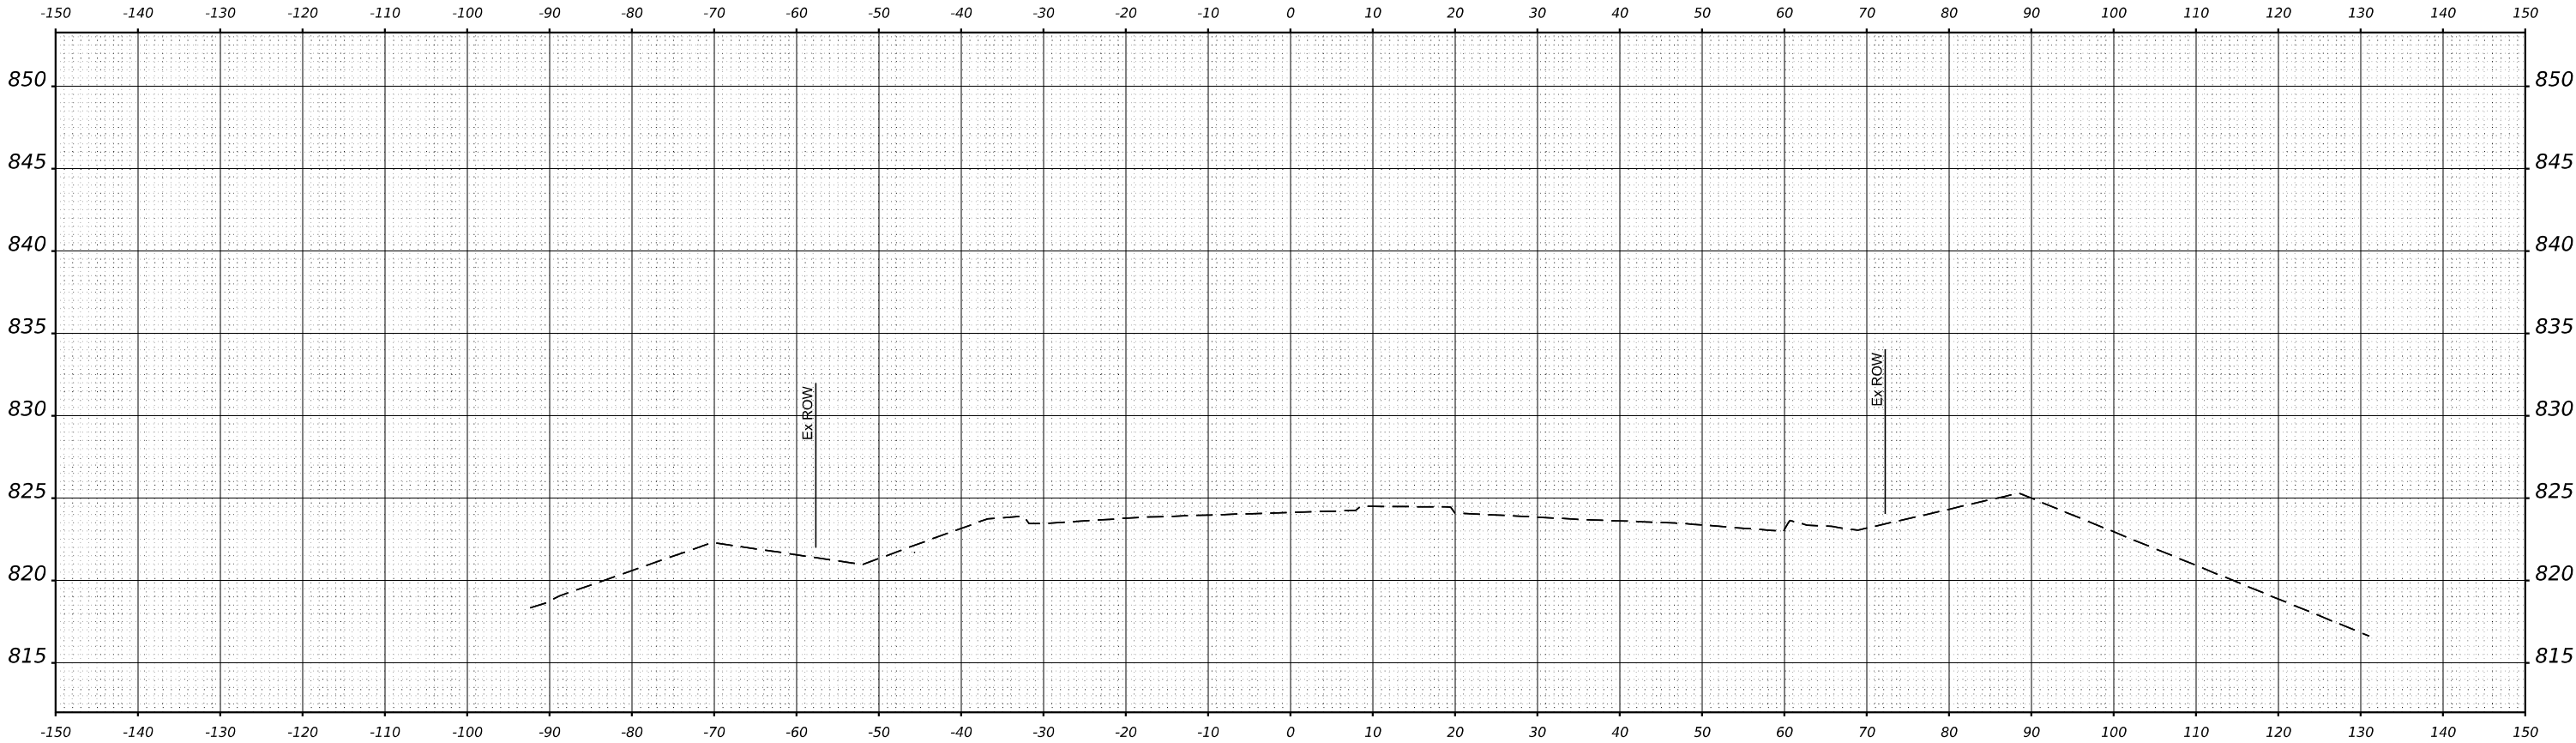

STA 23+00.00



USER NAME = \$USERS	DESIGNED - MKW	REVISED -
	DRAWN - DWH	REVISED -
PLOT SCALE = \$SCALE\$	CHECKED - MKW	REVISED -
PLOT DATE = \$DATES	DATE -	REVISED -


STATE OF ILLINOIS
DEPARTMENT OF TRANSPORTATION

BARRINGTON ROAD
CROSS SECTIONS - PRE-STAGE


SCALE: 10H : 5V SHEET 12 OF 54 SHEETS STA.

F.A.P RTE.	SECTION	COUNTY	TOTAL SHEETS	SHEET NO.
362	2019-161-W	COOK	666	408
CONTRACT NO. 62K33				
		ILLINOIS	FED. AID PROJECT	

FINAL SURVEY	NO.	SURVEYED PLOTTED TEMPLATE AREAS CHECKED	BY	DATE

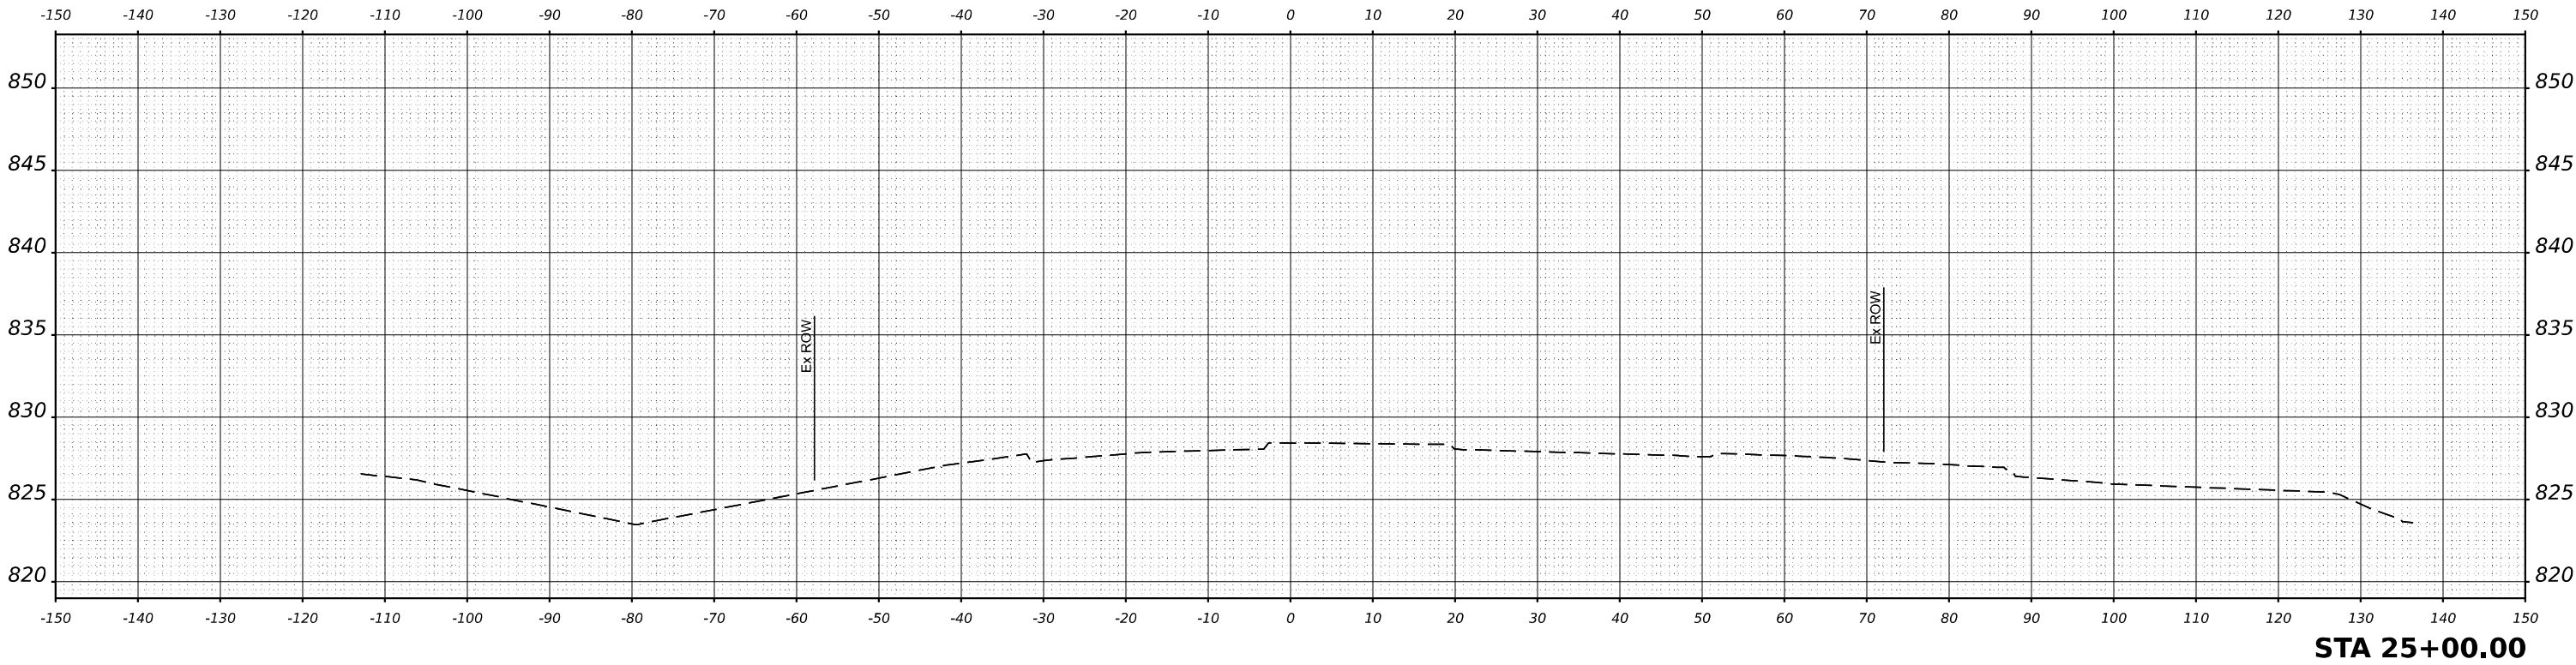

ORIGINAL SURVEY	NO.	SURVEYED PLOTTED TEMPLATE AREAS CHECKED	BY	DATE

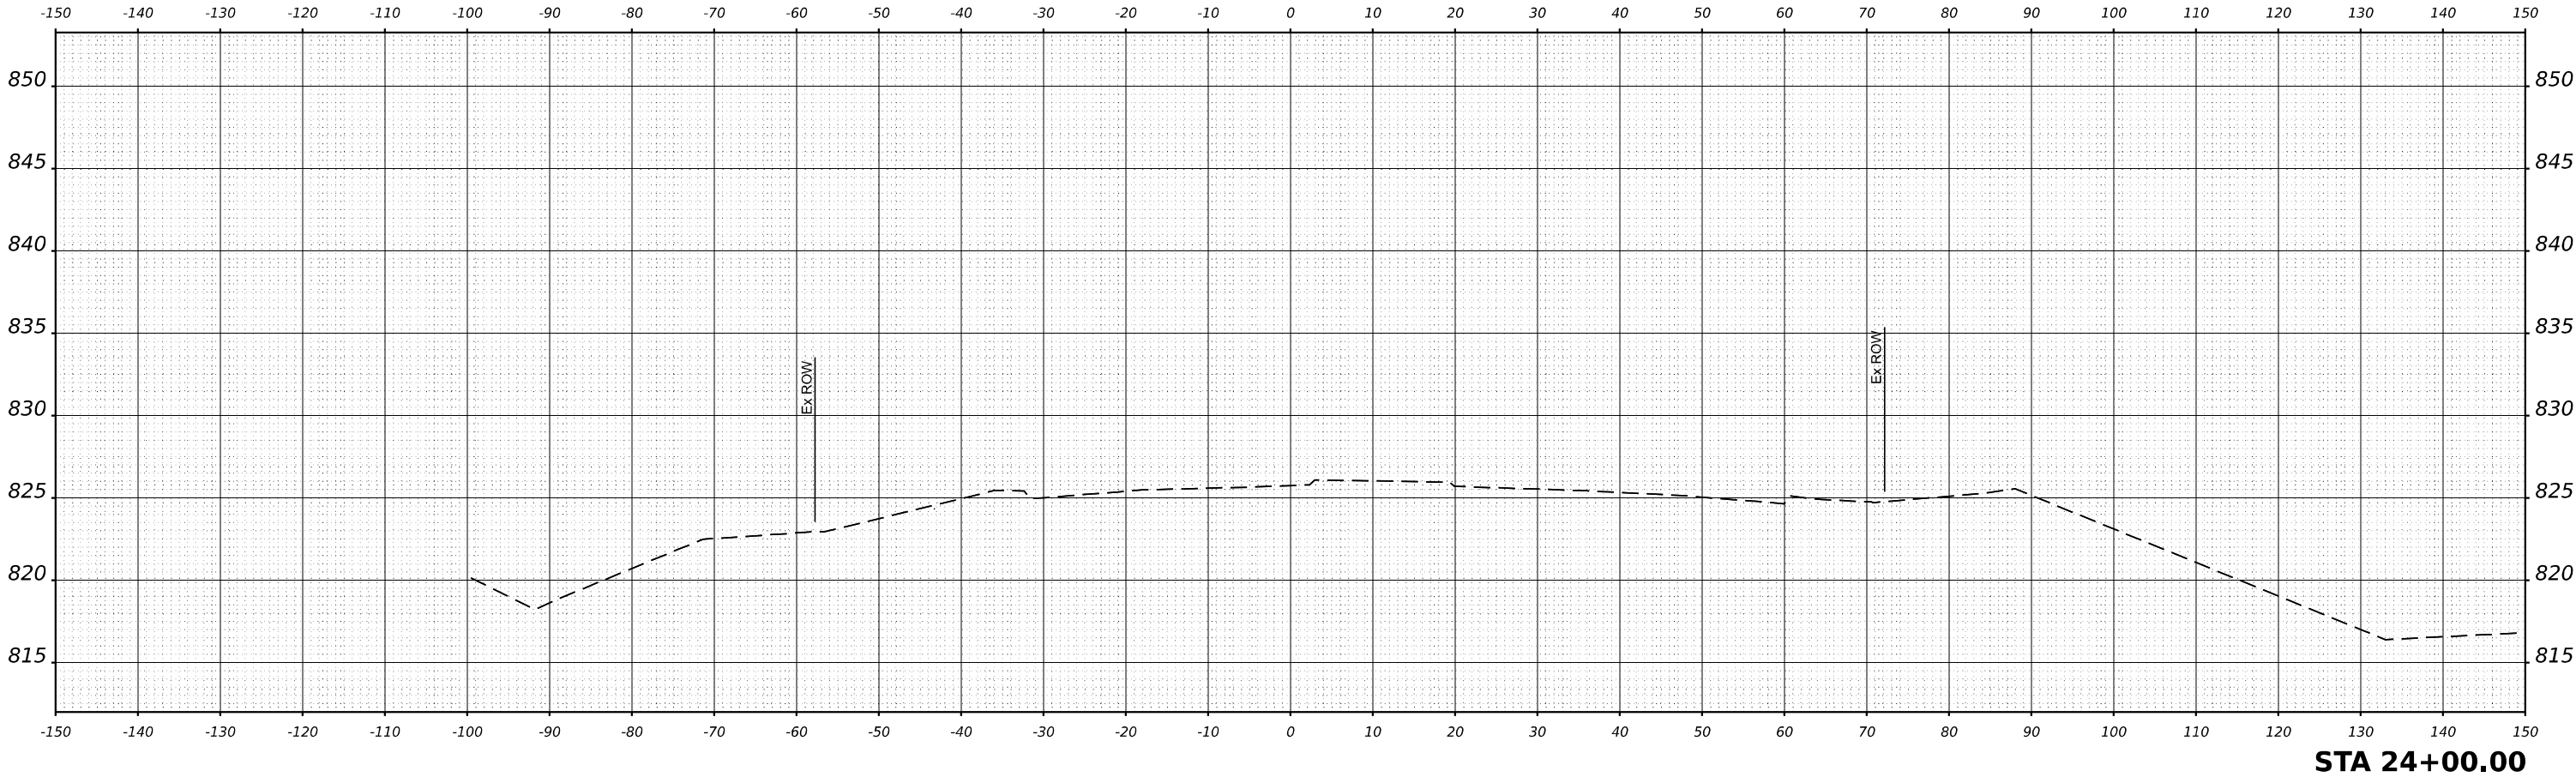

MODEL \$MODELNAME\$
FILE NAME \$FILES\$



USER NAME = \$USERS	DESIGNED - MKW	REVISED -
	DRAWN - DWH	REVISED -
PLOT SCALE = \$SCALE\$	CHECKED - MKW	REVISED -
PLOT DATE = \$DATES	DATE -	REVISED -


STATE OF ILLINOIS
DEPARTMENT OF TRANSPORTATION

BARRINGTON ROAD
CROSS SECTIONS - PRE-STAGE


SCALE: 10H : 5V SHEET 13 OF 54 SHEETS STA.

F.A.P RTE.	SECTION	COUNTY	TOTAL SHEETS	SHEET NO.
362	2019-161-W	COOK	666	409
		CONTRACT NO. 62K33		
		ILLINOIS	FED. AID PROJECT	

FINAL SURVEY	NO.	SURVEYED PLOTTED TEMPLATE AREAS CHECKED	BY	DATE

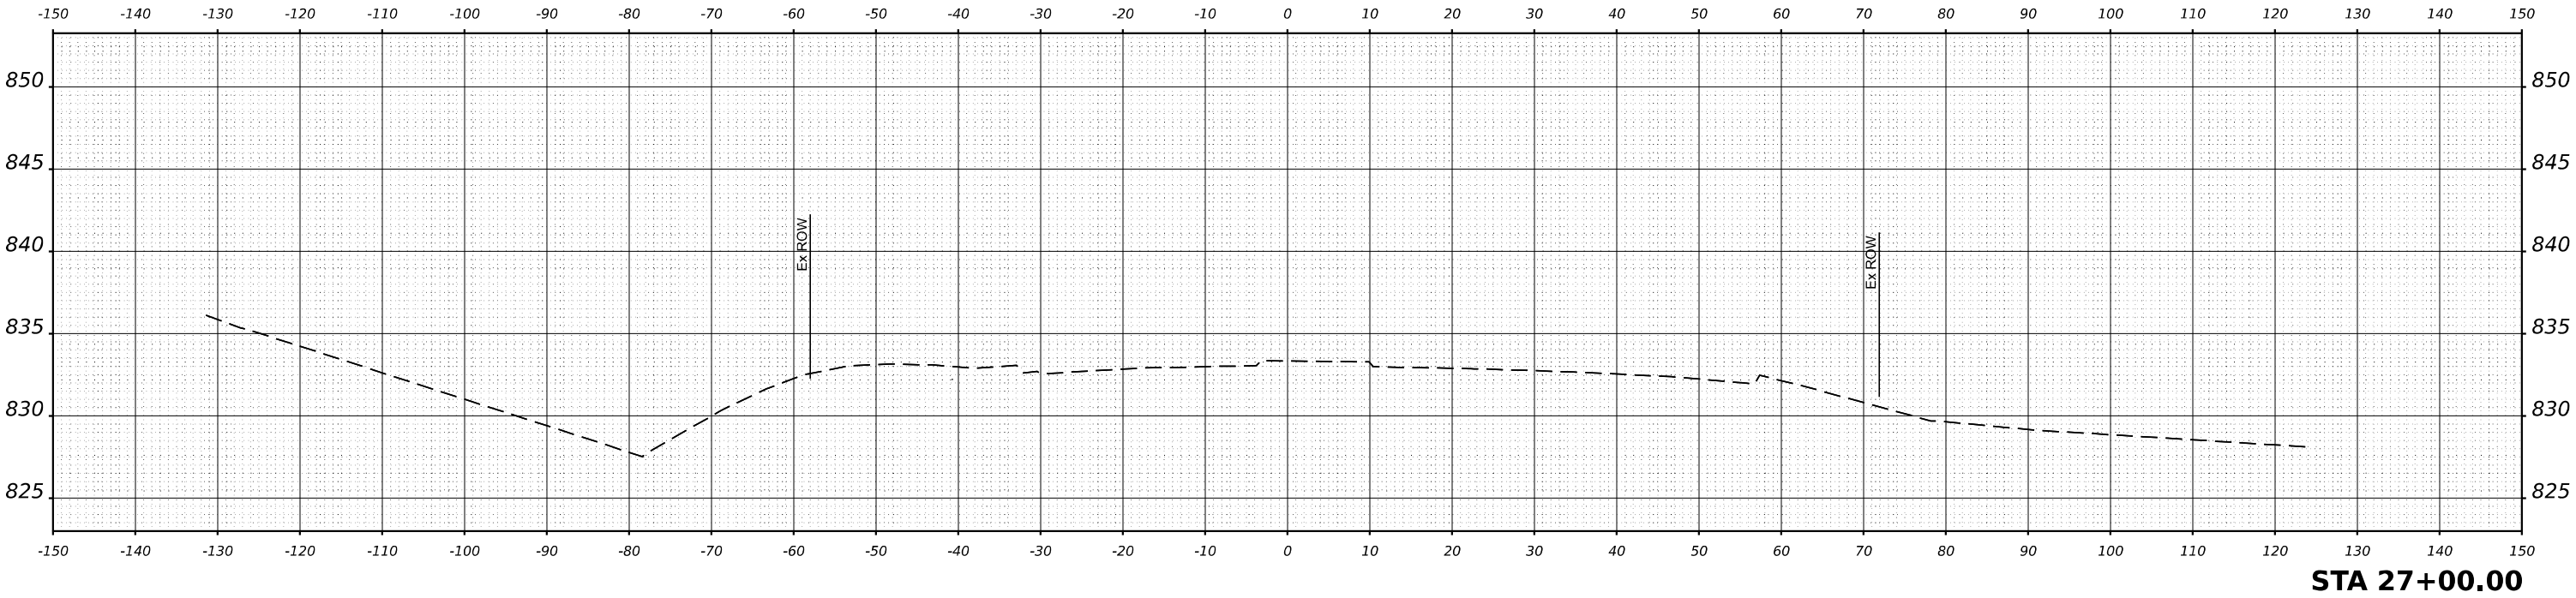

ORIGINAL SURVEY	NO.	SURVEYED PLOTTED TEMPLATE AREAS CHECKED	BY	DATE

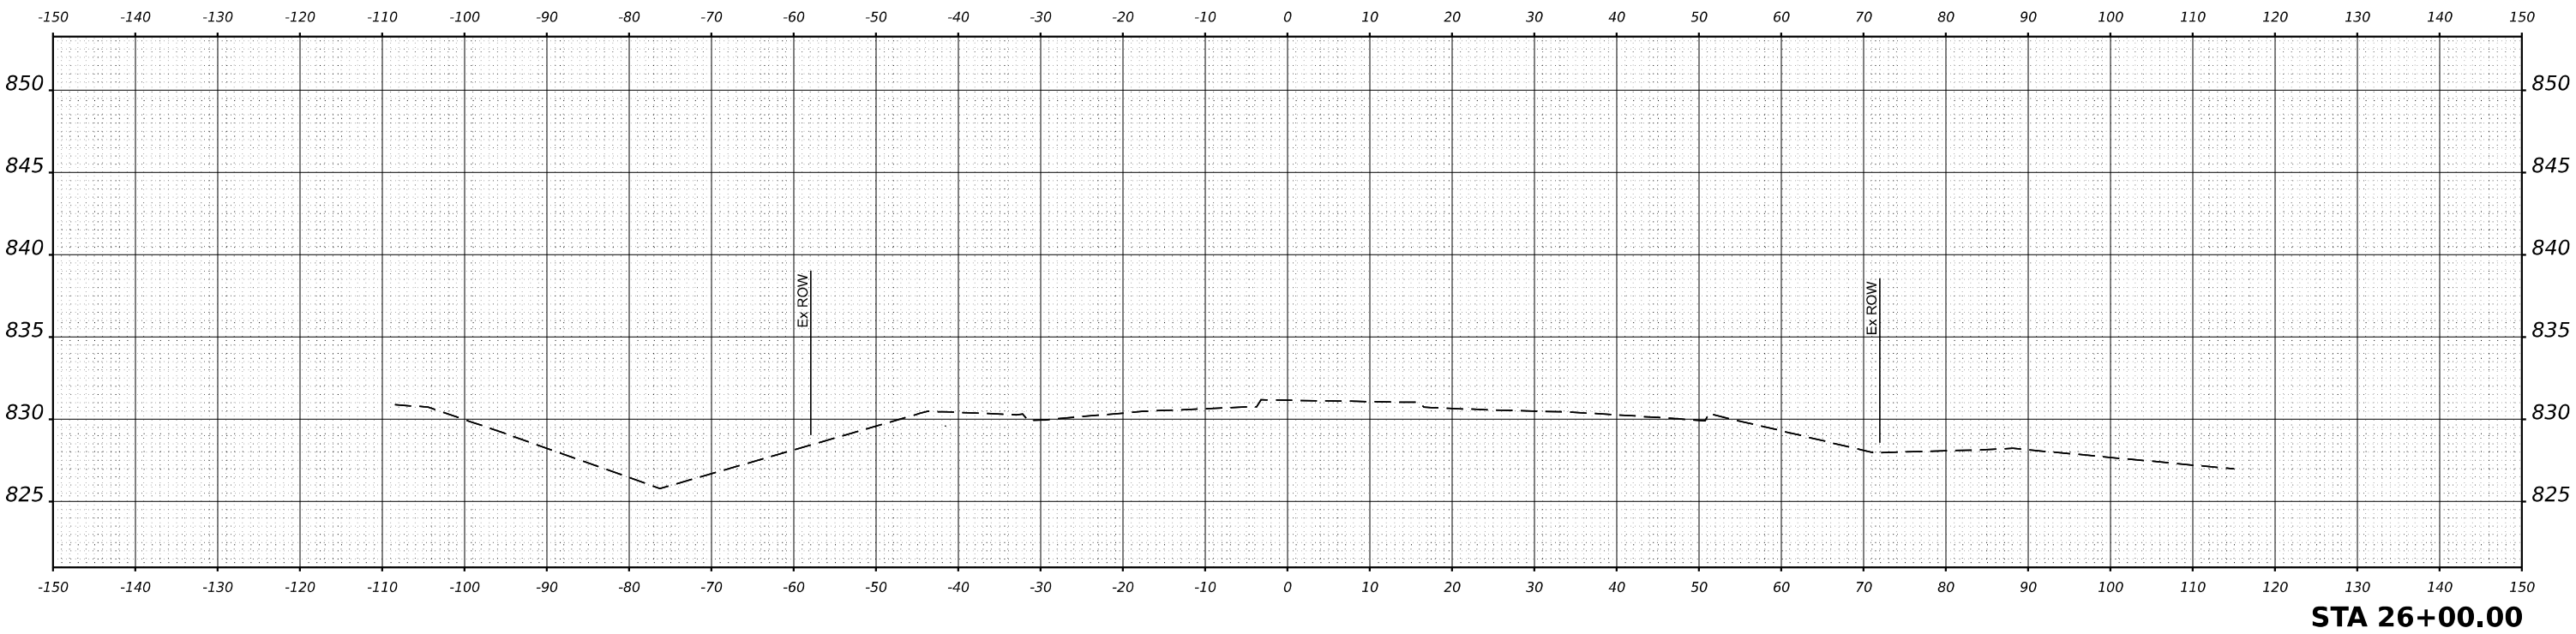

MODEL \$MODELNAME\$
FILE NAME \$FILES\$



USER NAME = \$USERS	DESIGNED - MKW	REVISED -
	DRAWN - DWH	REVISED -
PLOT SCALE = \$SCALE\$	CHECKED - MKW	REVISED -
PLOT DATE = \$DATES	DATE -	REVISED -

STATE OF ILLINOIS
DEPARTMENT OF TRANSPORTATION

BARRINGTON ROAD
CROSS SECTIONS - PRE-STAGE



SCALE: 10H : 5V SHEET 14 OF 54 SHEETS STA.

F.A.P RTE.	SECTION	COUNTY	TOTAL SHEETS	SHEET NO.
362	2019-161-W	COOK	666	410
CONTRACT NO. 62K33				
		ILLINOIS	FED. AID PROJECT	

FINAL SURVEY	SURVEYED	BY	DATE
	PLOTTED		
	TEMPLATE		
	AREAS		
NO.	NO.	NO.	NO.

ORIGINAL SURVEY	SURVEYED	BY	DATE
	PLOTTED		
	TEMPLATE		
	AREAS		
NO.	NO.	NO.	NO.

MODEL \$MODELNAME\$
FILE NAME \$FILES\$

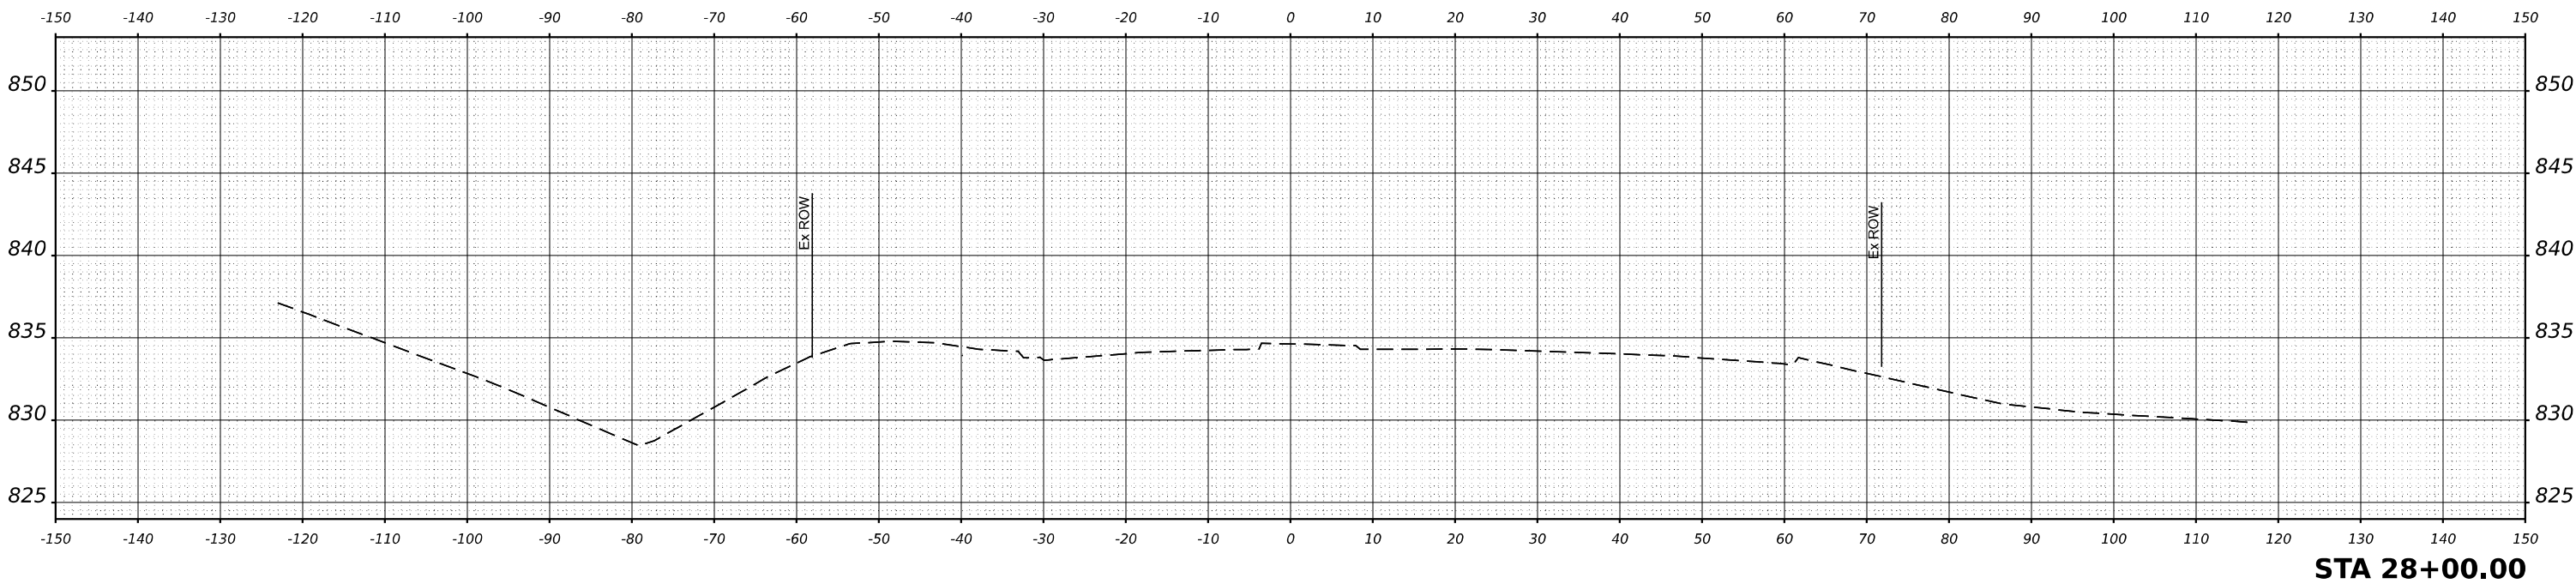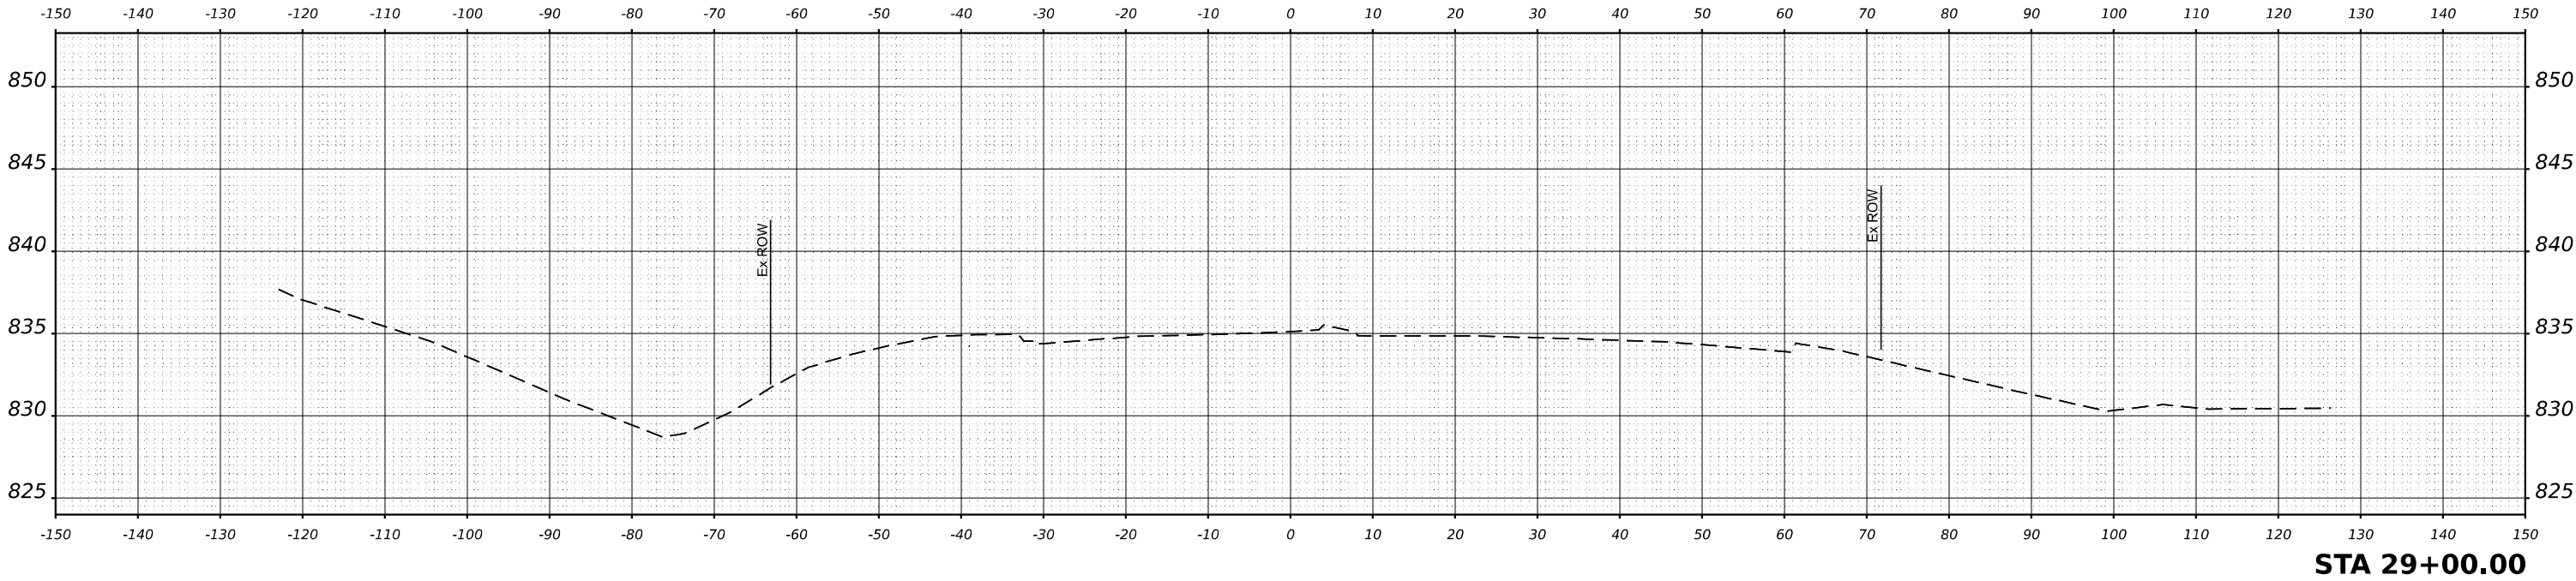

USER NAME = \$USERS	DESIGNED - MKW	REVISED -
	DRAWN - DWH	REVISED -
PLOT SCALE = \$SCALE\$	CHECKED - MKW	REVISED -
PLOT DATE = \$DATES	DATE -	REVISED -

STATE OF ILLINOIS
DEPARTMENT OF TRANSPORTATION

BARRINGTON ROAD
CROSS SECTIONS - PRE-STAGE



SCALE: 10H : 5V SHEET 15 OF 54 SHEETS STA.

F.A.P. RTE.	SECTION	COUNTY	TOTAL SHEETS	SHEET NO.
362	2019-161-W	COOK	666	411
CONTRACT NO. 62K33				
		ILLINOIS	FED. AID PROJECT	

FINAL SURVEY	NO.	SURVEYED PLOTTED TEMPLATE AREAS CHECKED	BY	DATE

ORIGINAL SURVEY	NO.	SURVEYED PLOTTED TEMPLATE AREAS CHECKED	BY	DATE

MODEL \$MODELNAME\$
FILE NAME \$FILES\$

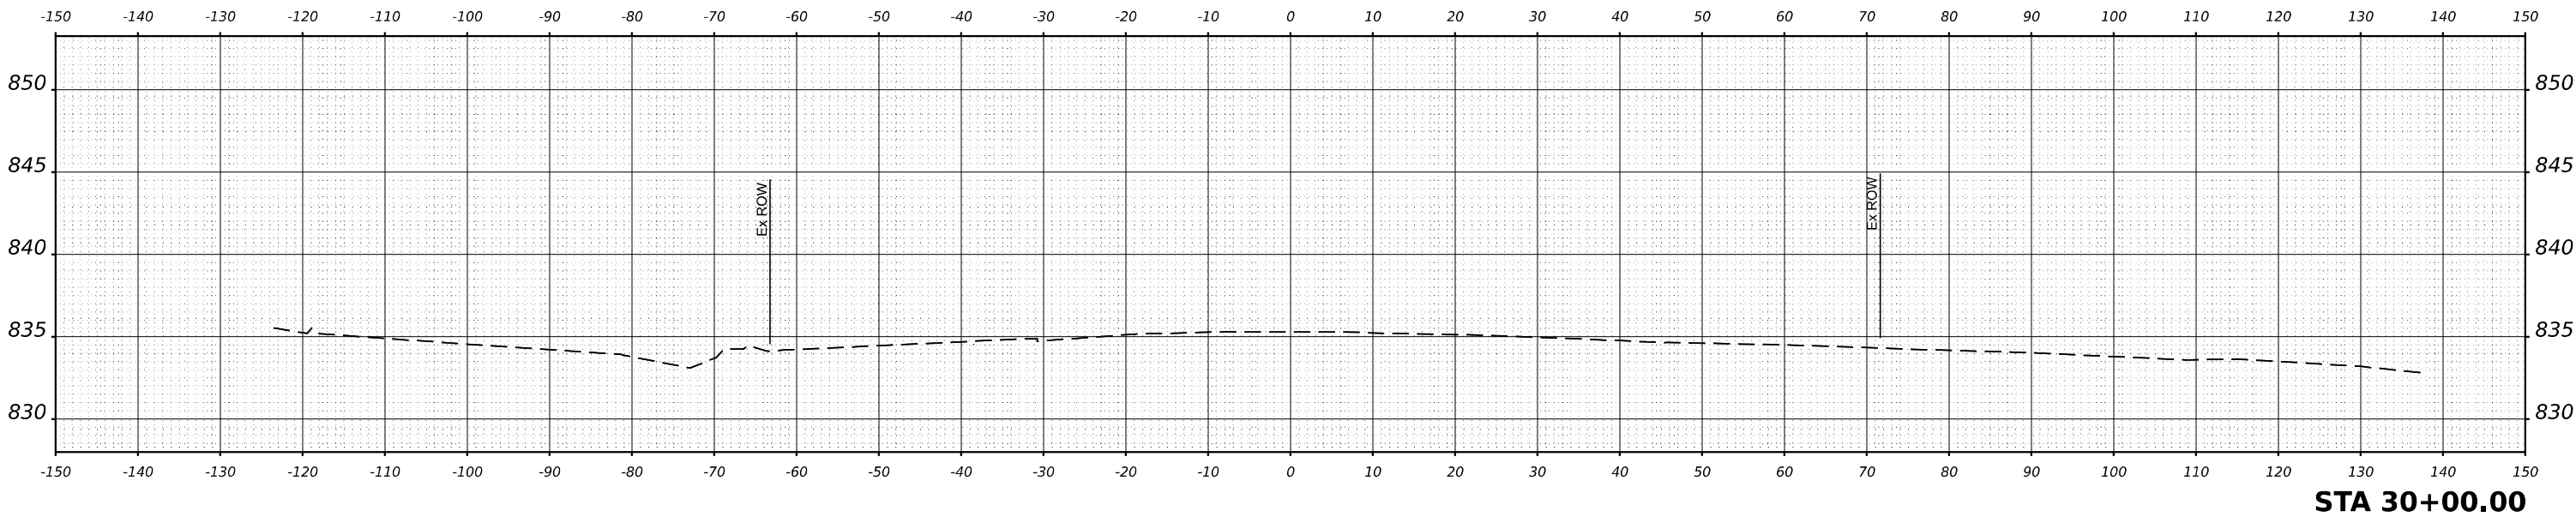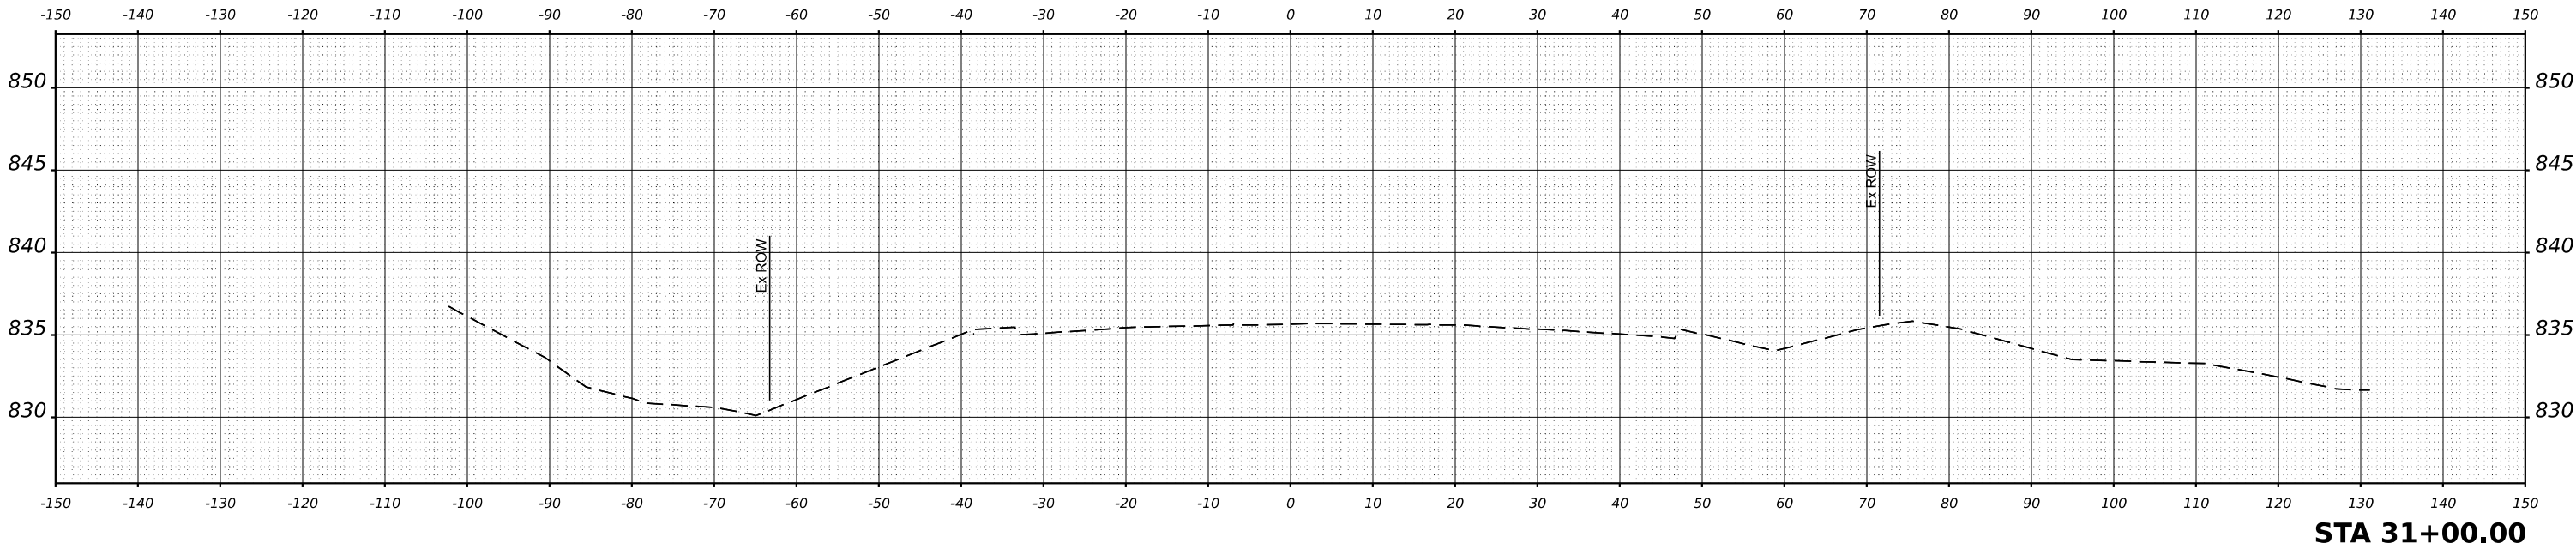

USER NAME = \$USERS	DESIGNED - MKW	REVISED -
	DRAWN - DWH	REVISED -
PLOT SCALE = \$SCALE\$	CHECKED - MKW	REVISED -
PLOT DATE = \$DATES	DATE -	REVISED -


STATE OF ILLINOIS
DEPARTMENT OF TRANSPORTATION

BARRINGTON ROAD
CROSS SECTIONS - PRE-STAGE


SCALE: 10H : 5V SHEET 16 OF 54 SHEETS STA.

F.A.P RTE.	SECTION	COUNTY	TOTAL SHEETS	SHEET NO.
362	2019-161-W	COOK	666	412
CONTRACT NO. 62K33				
		ILLINOIS	FED. AID PROJECT	

FINAL SURVEY	SURVEYED _____	BY _____	DATE _____
	PLOTTED _____		
	TEMPLATE _____		
	AREAS _____		
NO. _____	AREAS CHECKED _____		

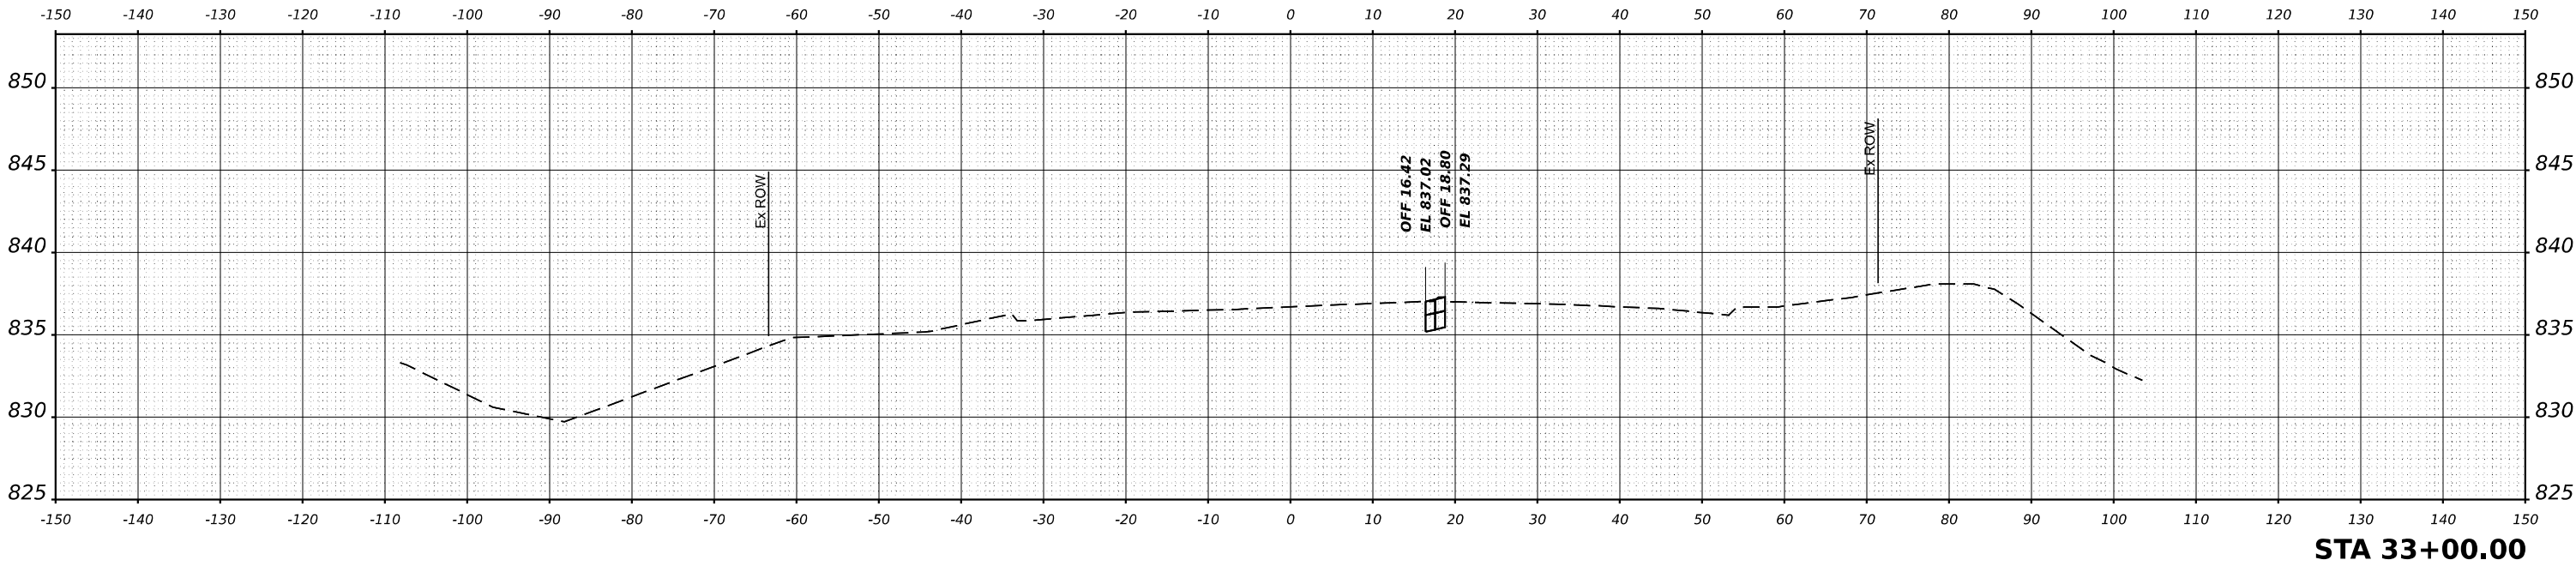

ORIGINAL SURVEY	SURVEYED _____	BY _____	DATE _____
	PLOTTED _____		
	TEMPLATE _____		
	AREAS _____		
NO. _____	NOTE BOOK	AREAS CHECKED _____	

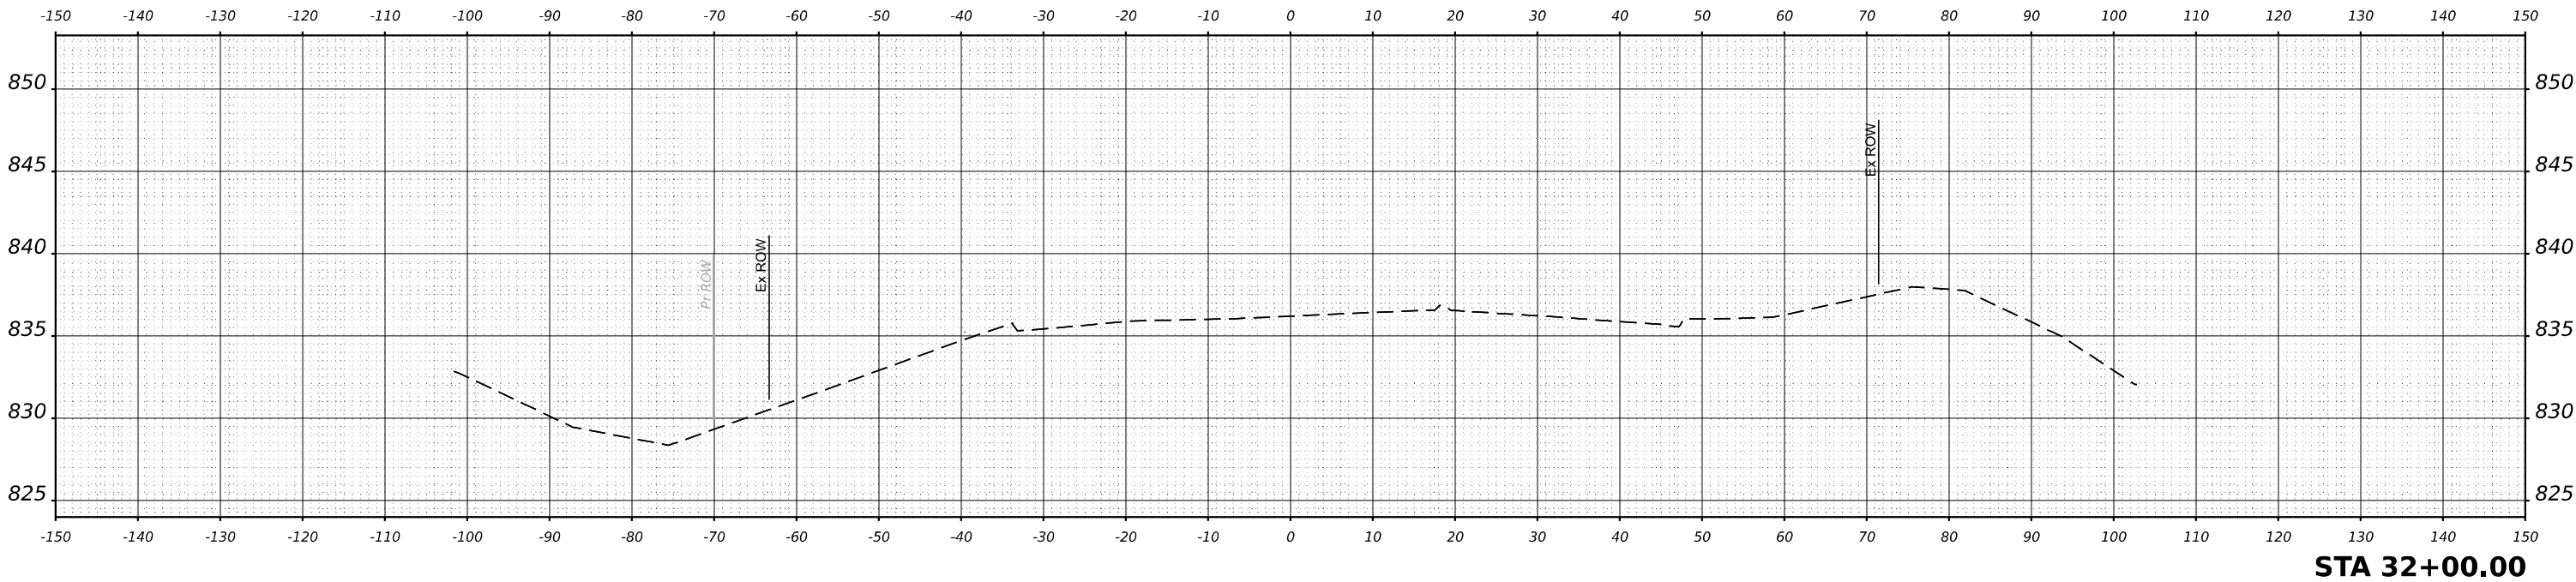

MODEL \$MODEL\$
FILE NAME \$FILES\$



USER NAME = \$USERS	DESIGNED - MKW	REVISED -
	DRAWN - DWH	REVISED -
PLOT SCALE = \$SCALE\$	CHECKED - MKW	REVISED -
PLOT DATE = \$DATES\$	DATE -	REVISED -

STATE OF ILLINOIS
DEPARTMENT OF TRANSPORTATION

BARRINGTON ROAD
CROSS SECTIONS - PRE-STAGE



SCALE: 10H : 5V SHEET 17 OF 54 SHEETS STA.

F.A.P RTE.	SECTION	COUNTY	TOTAL SHEETS	SHEET NO.
	362	2019-161-W	COOK	666
			CONTRACT NO. 62K33	
		ILLINOIS	FED. AID PROJECT	

FINAL SURVEY NOTE BOOK NO.	SURVEYED PLOTTED TEMPLATE AREAS CHECKED	BY	DATE

ORIGINAL SURVEY NOTE BOOK NO.	SURVEYED PLOTTED TEMPLATE AREAS CHECKED	BY	DATE

MODEL \$MODELNAME\$
FILE NAME \$FILES\$

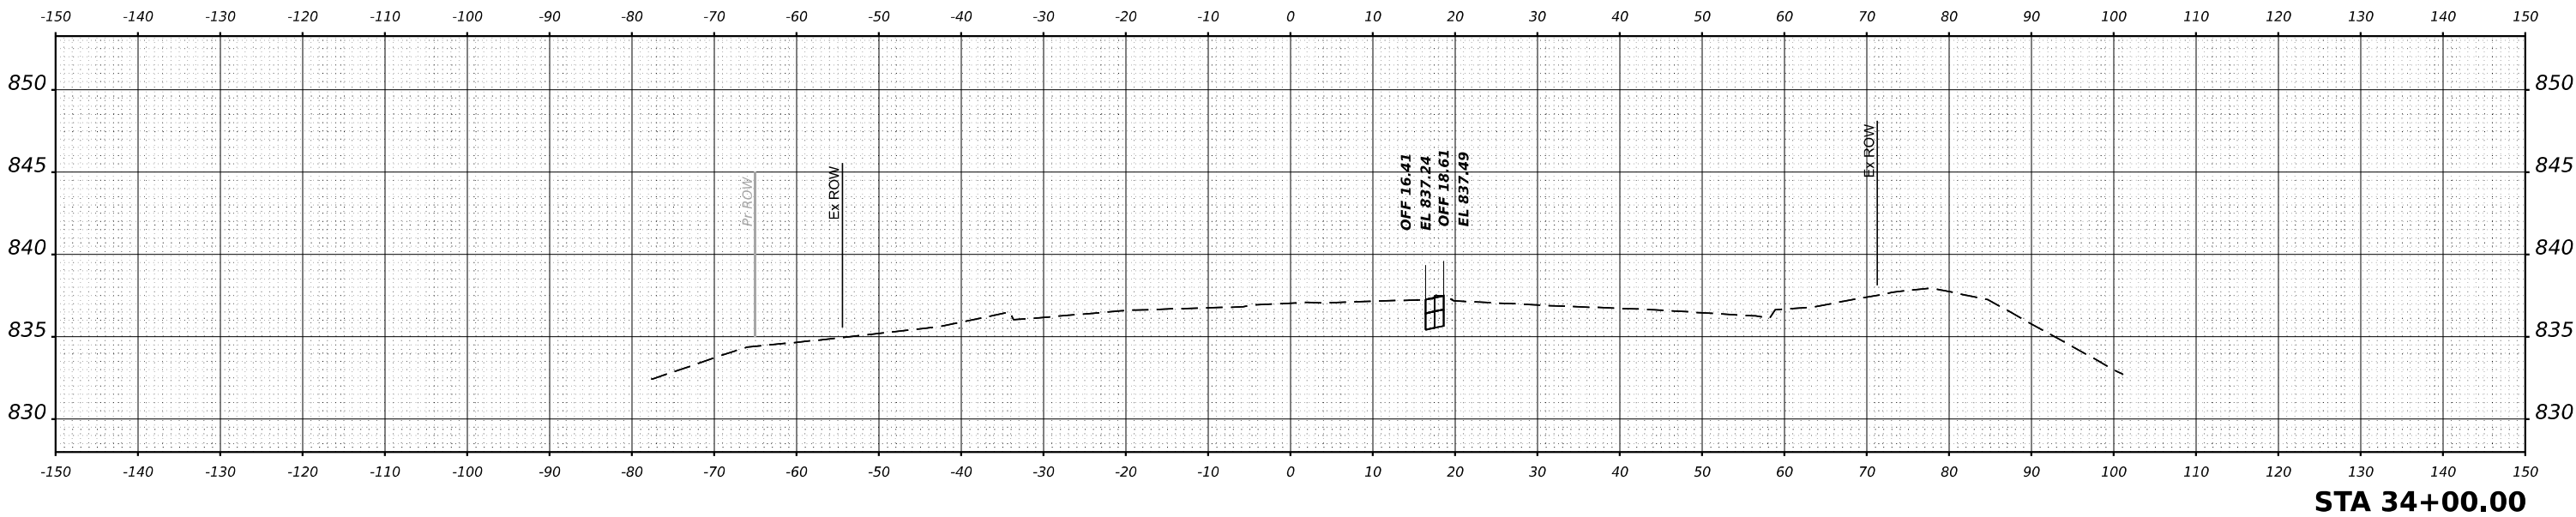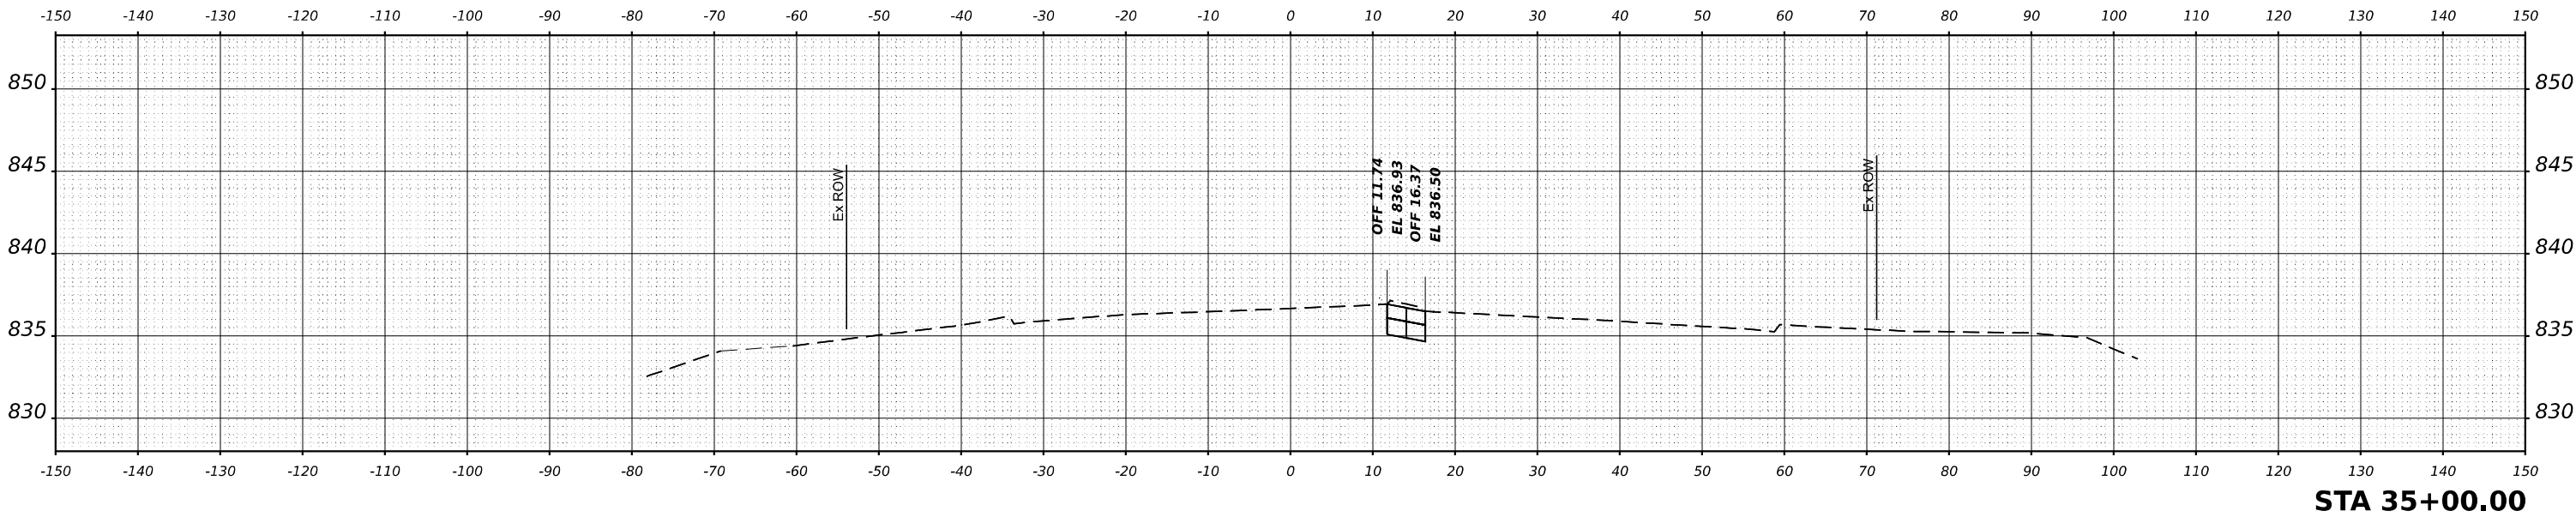

USER NAME = \$USERS	DESIGNED - MKW	REVISED -
	DRAWN - DWH	REVISED -
PLOT SCALE = \$SCALE\$	CHECKED - MKW	REVISED -
PLOT DATE = \$DATES	DATE -	REVISED -

STATE OF ILLINOIS
DEPARTMENT OF TRANSPORTATION

BARRINGTON ROAD
CROSS SECTIONS - PRE-STAGE


SCALE: 10H : 5V SHEET 18 OF 54 SHEETS STA.

F.A.P. RTE.	SECTION	COUNTY	TOTAL SHEETS	SHEET NO.
362	2019-161-W	COOK	666	414
CONTRACT NO. 62K33				
ILLINOIS FED. AID PROJECT				


FINAL SURVEY	NO.	SURVEYED PLOTTED TEMPLATE AREAS CHECKED	BY	DATE

ORIGINAL SURVEY	NO.	SURVEYED PLOTTED TEMPLATE AREAS CHECKED	BY	DATE

MODEL \$MODELNAME\$
FILE NAME \$FILES\$

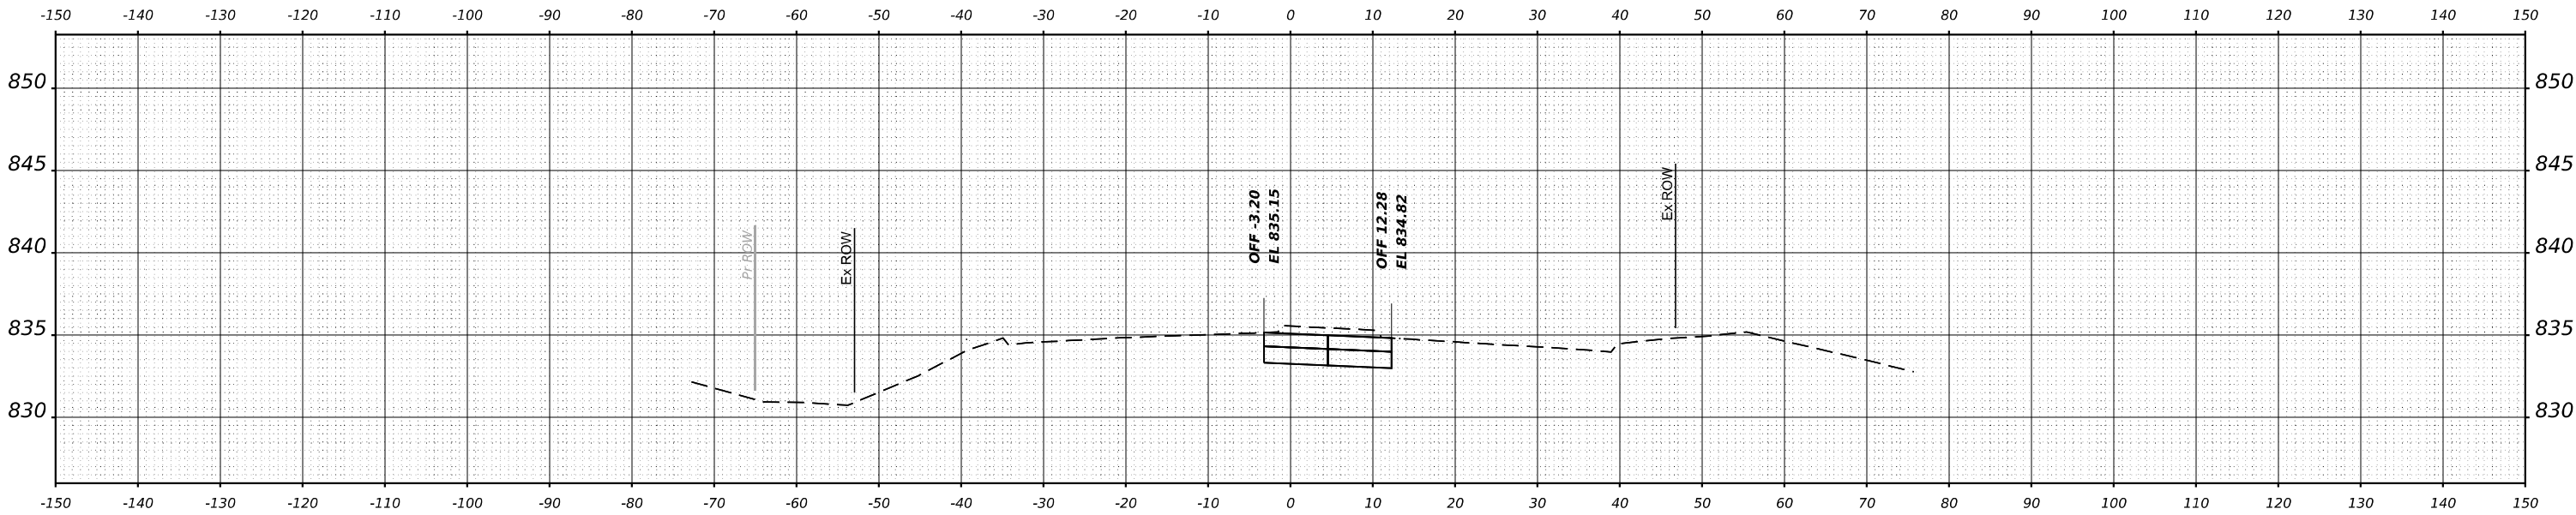

STA 37+00.00

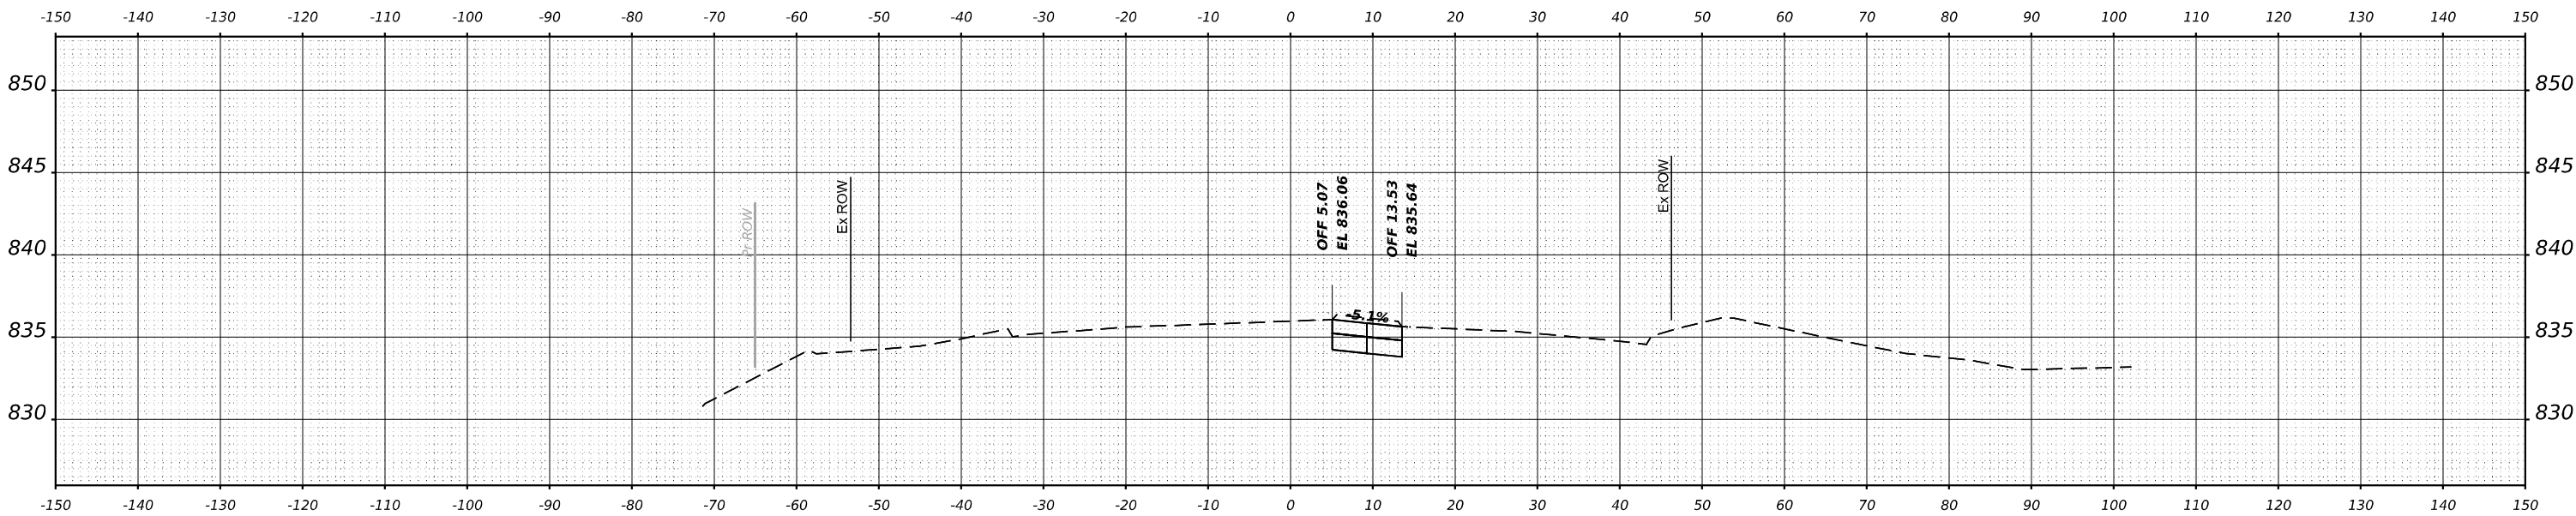

STA 36+00.00



USER NAME = \$USERS	DESIGNED - MKW	REVISED -
	DRAWN - DWH	REVISED -
PLOT SCALE = \$SCALE\$	CHECKED - MKW	REVISED -
PLOT DATE = \$DATES	DATE -	REVISED -

STATE OF ILLINOIS
DEPARTMENT OF TRANSPORTATION

BARRINGTON ROAD
CROSS SECTIONS - PRE-STAGE



SCALE: 10H : 5V SHEET 19 OF 54 SHEETS STA.

F.A.P RTE.	SECTION	COUNTY	TOTAL SHEETS	SHEET NO.
362	2019-161-W	COOK	666	415
CONTRACT NO. 62K33				
ILLINOIS FED. AID PROJECT				

FINAL SURVEY	NO.	SURVEYED PLOTTED TEMPLATE AREAS CHECKED	BY	DATE

ORIGINAL SURVEY	NO.	SURVEYED PLOTTED TEMPLATE AREAS CHECKED	BY	DATE

MODEL \$MODELNAME\$
FILE NAME \$FILES\$

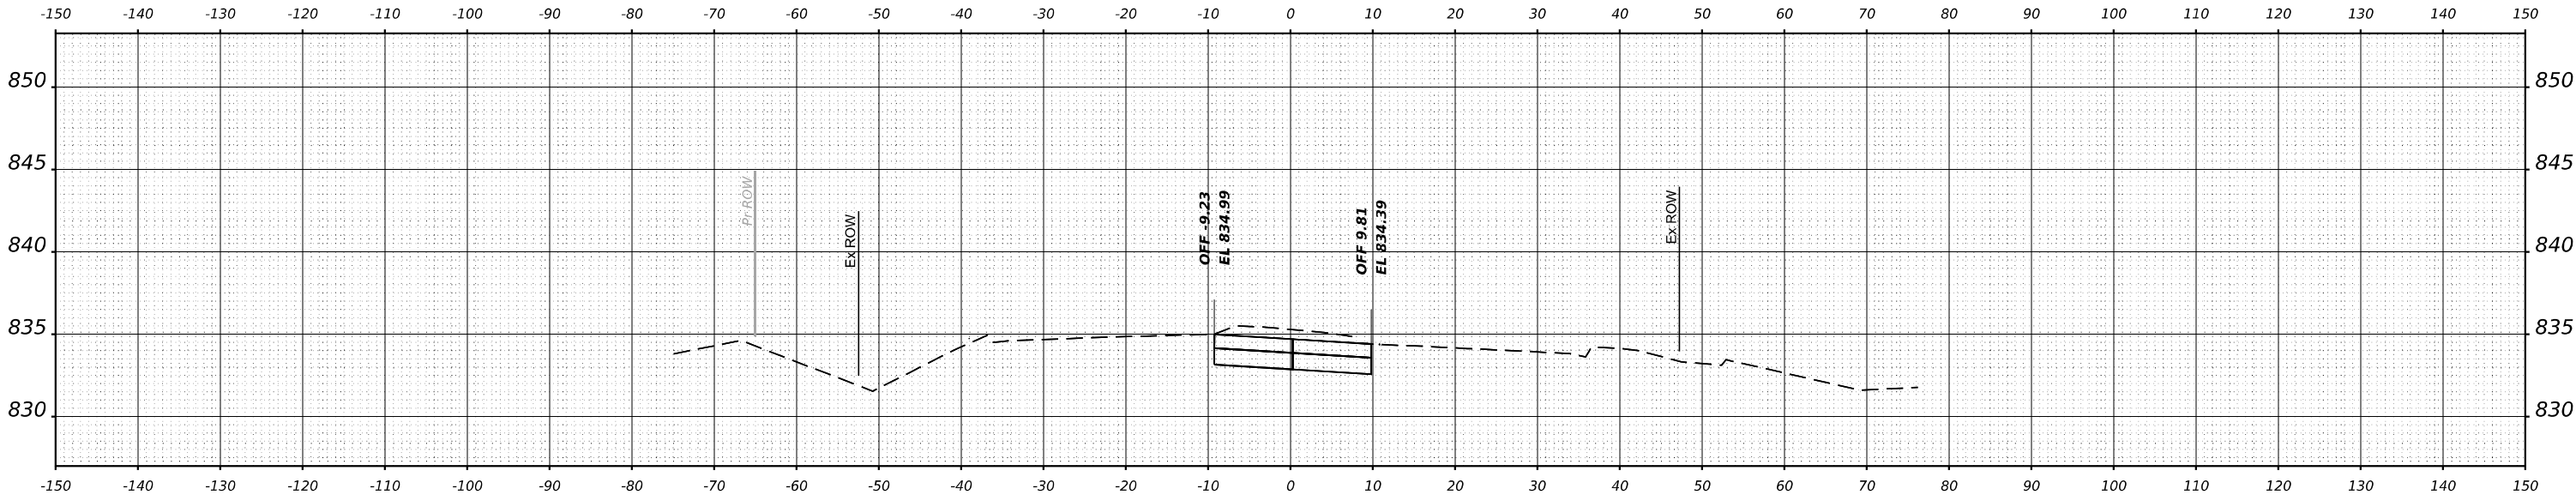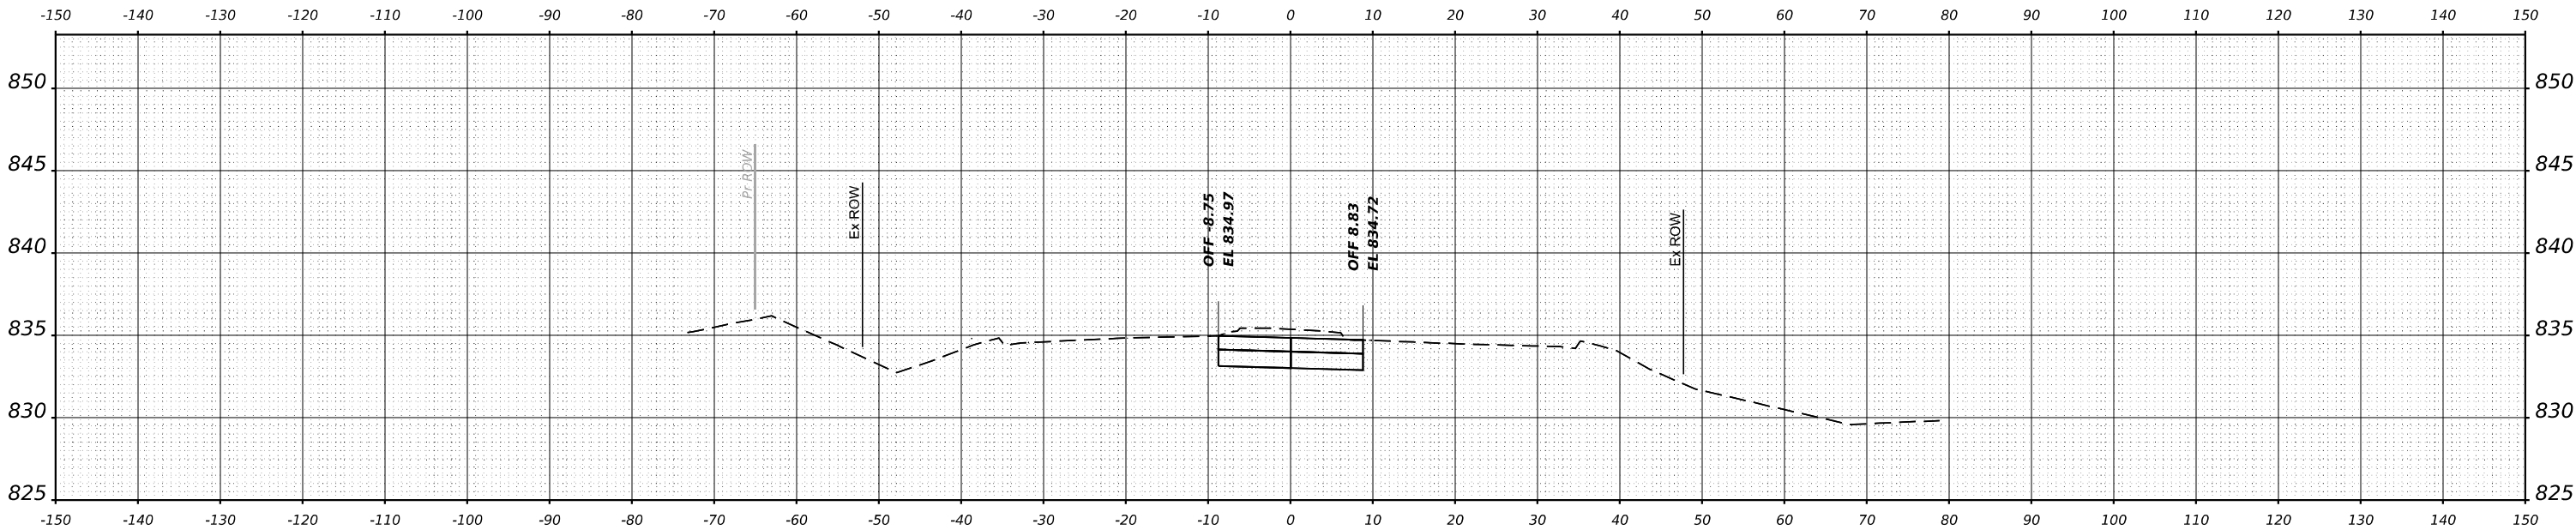

USER NAME = \$USERS	DESIGNED - MKW	REVISED -
	DRAWN - DWH	REVISED -
PLOT SCALE = \$SCALE\$	CHECKED - MKW	REVISED -
PLOT DATE = \$DATES	DATE -	REVISED -

STATE OF ILLINOIS
DEPARTMENT OF TRANSPORTATION

BARRINGTON ROAD
CROSS SECTIONS - PRE-STAGE



SCALE: 10H : 5V SHEET 20 OF 54 SHEETS STA.

F.A.P RTE.	SECTION	COUNTY	TOTAL SHEETS	SHEET NO.
362	2019-161-W	COOK	666	416
CONTRACT NO. 62K33				
		ILLINOIS	FED. AID PROJECT	

FINAL SURVEY	SURVEYED PLOTTED	BY	DATE
NO.	NOTE BOOK	AREAS CHECKED	NO.

ORIGINAL SURVEY	SURVEYED PLOTTED	BY	DATE
NO.	NOTE BOOK	AREAS CHECKED	NO.

MODEL \$MODELNAME\$
FILE NAME \$FILES\$

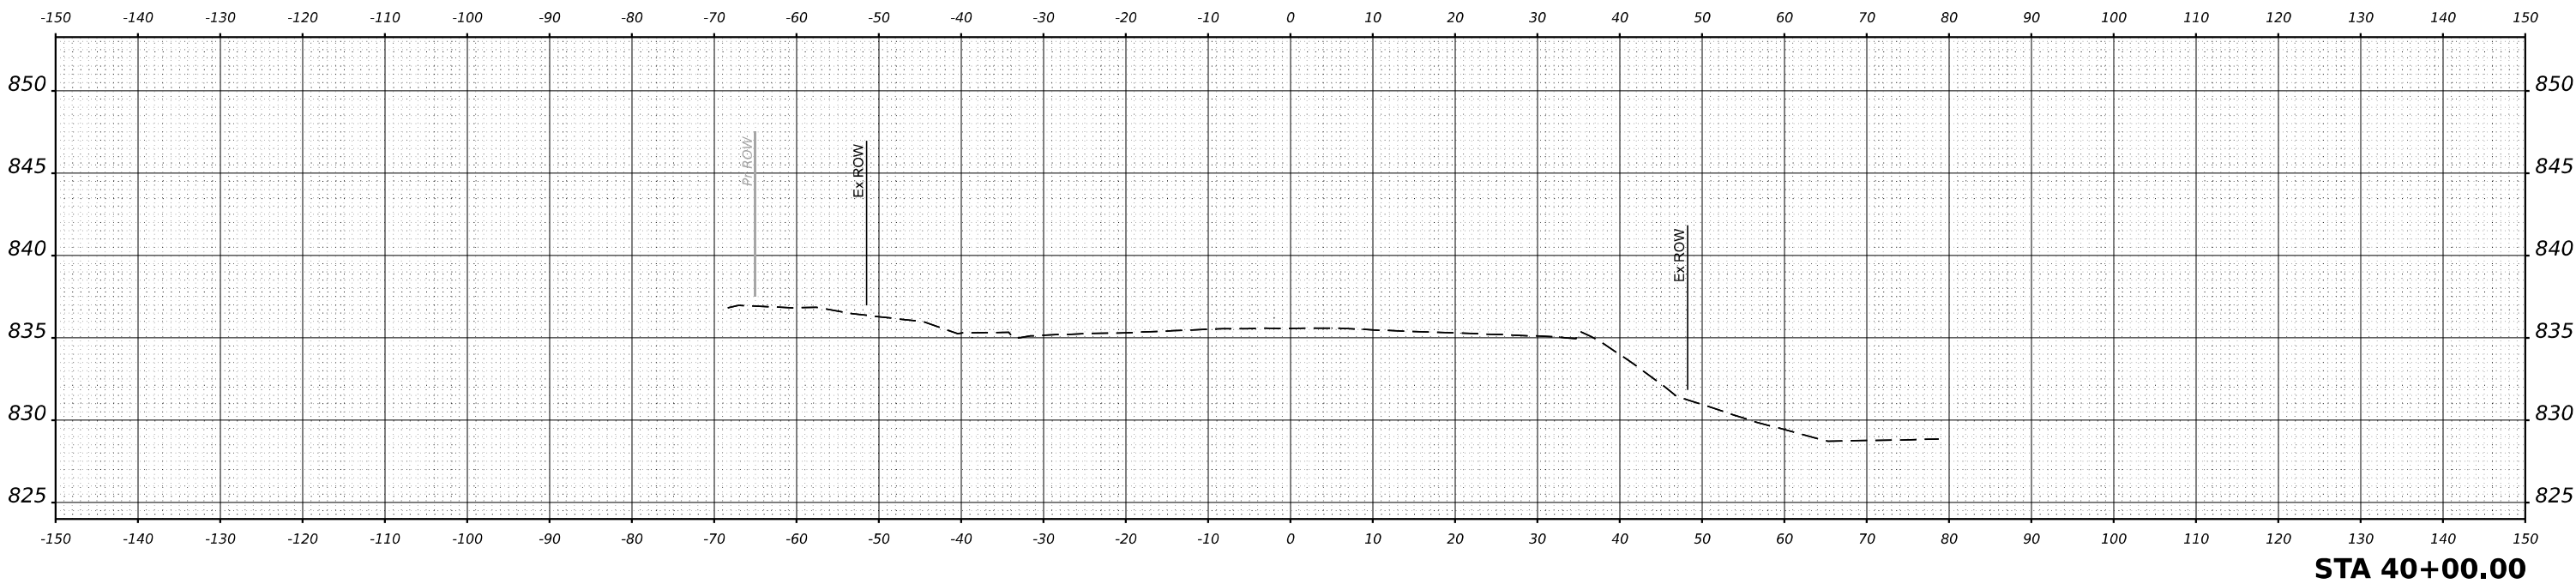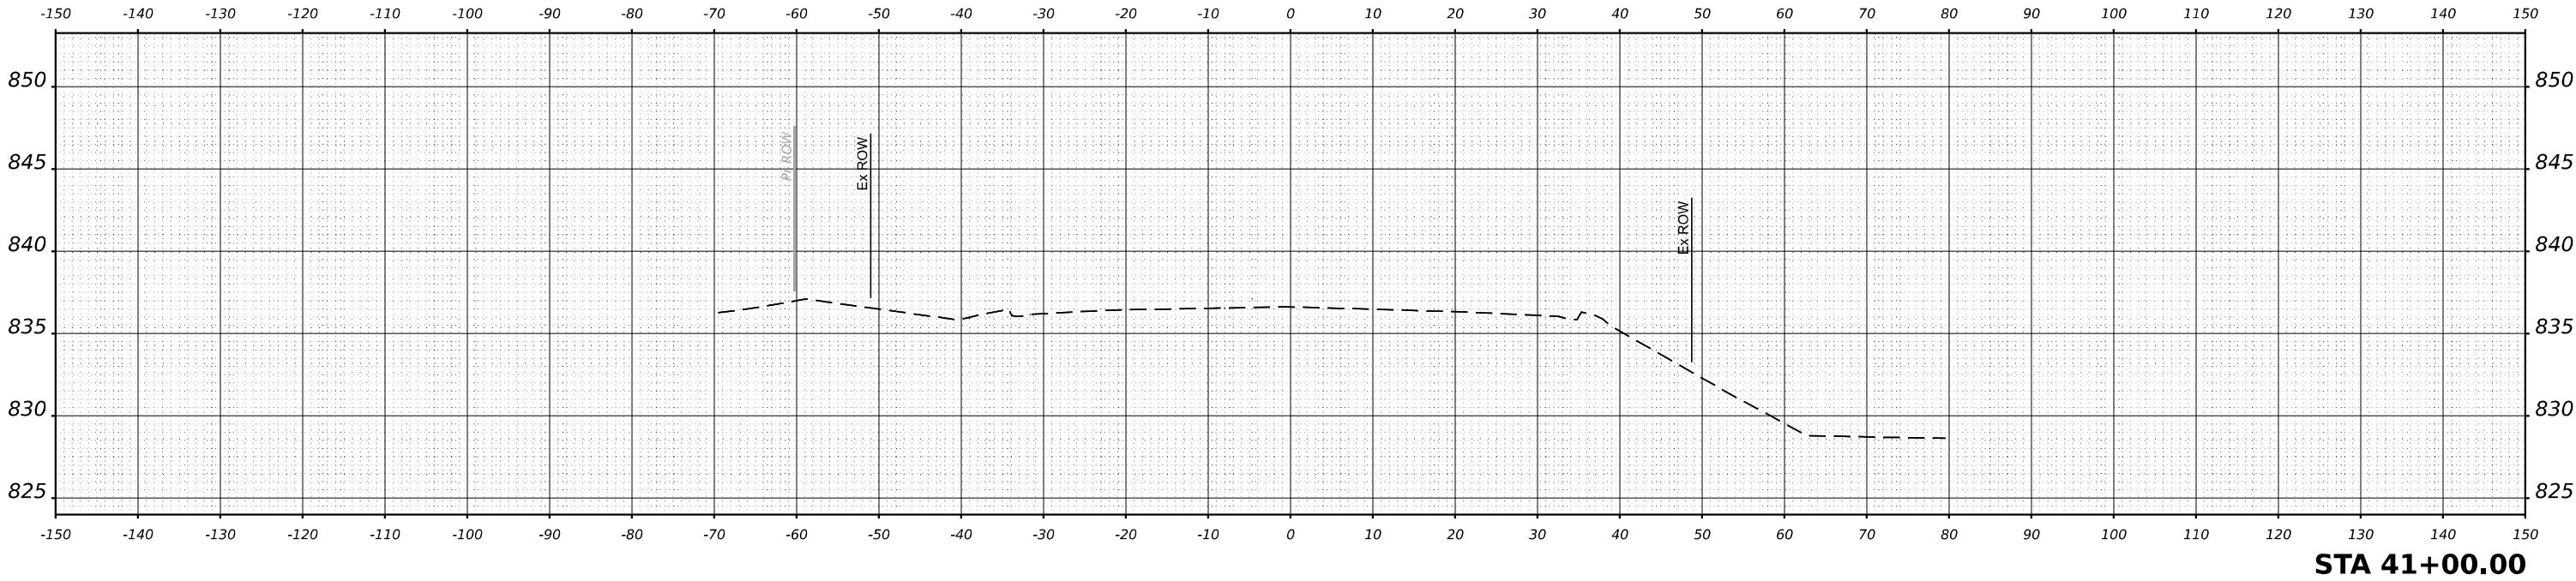

USER NAME = \$USERS	DESIGNED - MKW	REVISED -
	DRAWN - DWH	REVISED -
PLOT SCALE = \$SCALE\$	CHECKED - MKW	REVISED -
PLOT DATE = \$DATES	DATE -	REVISED -

**STATE OF ILLINOIS
DEPARTMENT OF TRANSPORTATION**


**BARRINGTON ROAD
CROSS SECTIONS - PRE-STAGE**

SCALE: 10H : 5V SHEET 21 OF 54 SHEETS STA.


F.A.P RTE.	SECTION	COUNTY	TOTAL SHEETS	SHEET NO.
362	2019-161-W	COOK	666	417
CONTRACT NO. 62K33				
		ILLINOIS	FED. AID PROJECT	

FINAL SURVEY	SURVEYED _____		BY _____	DATE _____
	PLOTTED _____			
	TEMPLATE _____			
	AREAS _____			
NOTE BOOK	AREAS CHECKED _____			
NO. _____				


ORIGINAL SURVEY	SURVEYED _____		BY _____	DATE _____
	PLOTTED _____			
	TEMPLATE _____			
	AREAS _____			
NOTE BOOK	AREAS CHECKED _____			
	NO. _____			

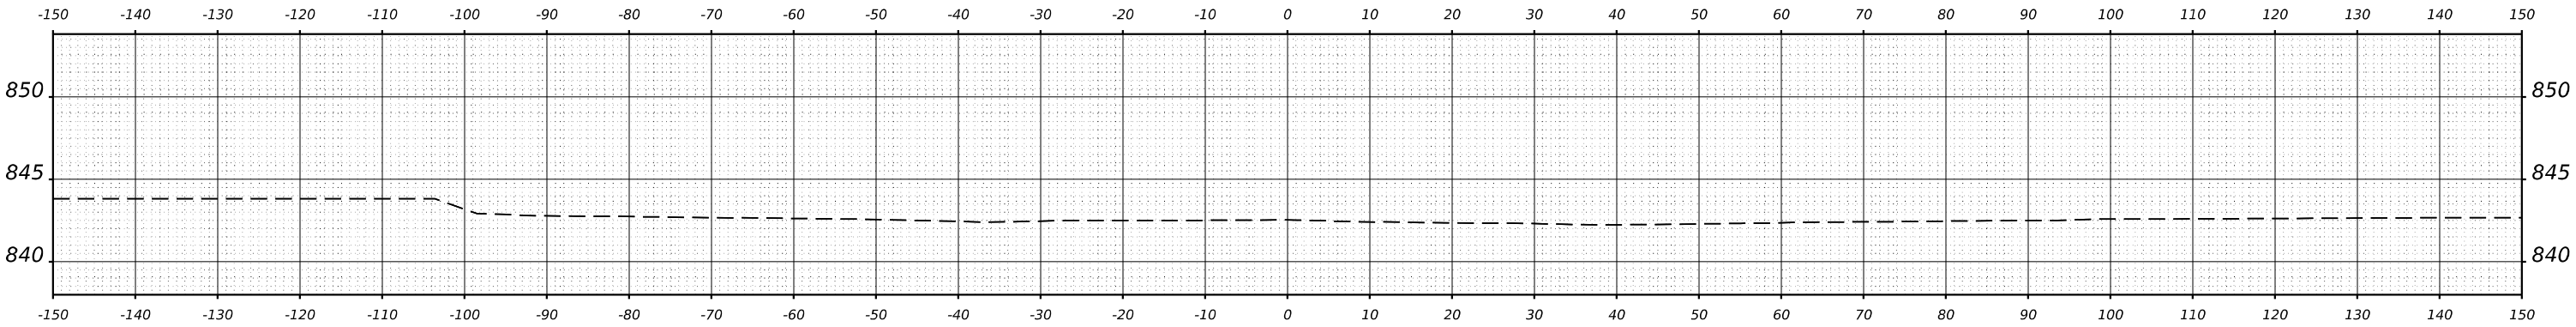

STA 44+00.00

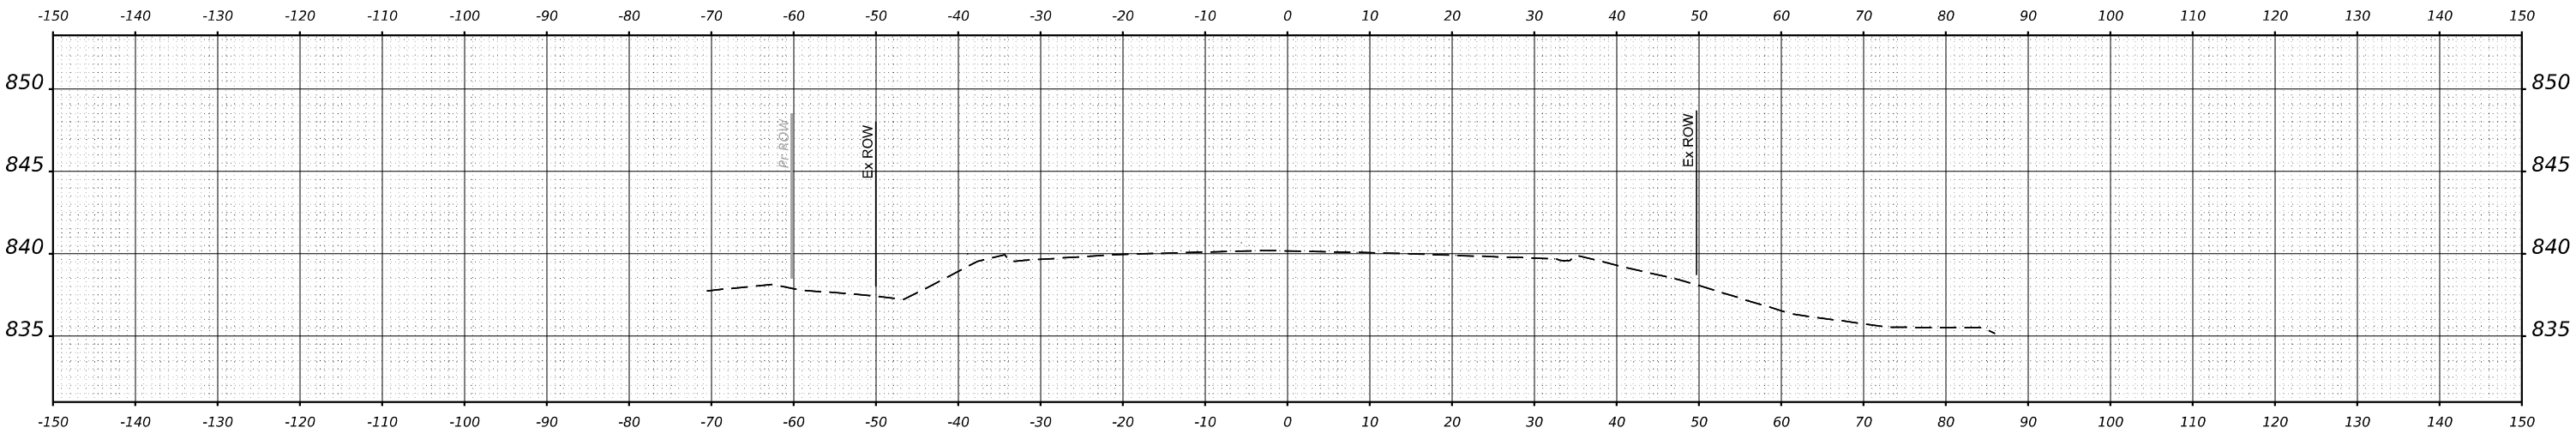

STA 43+00.00

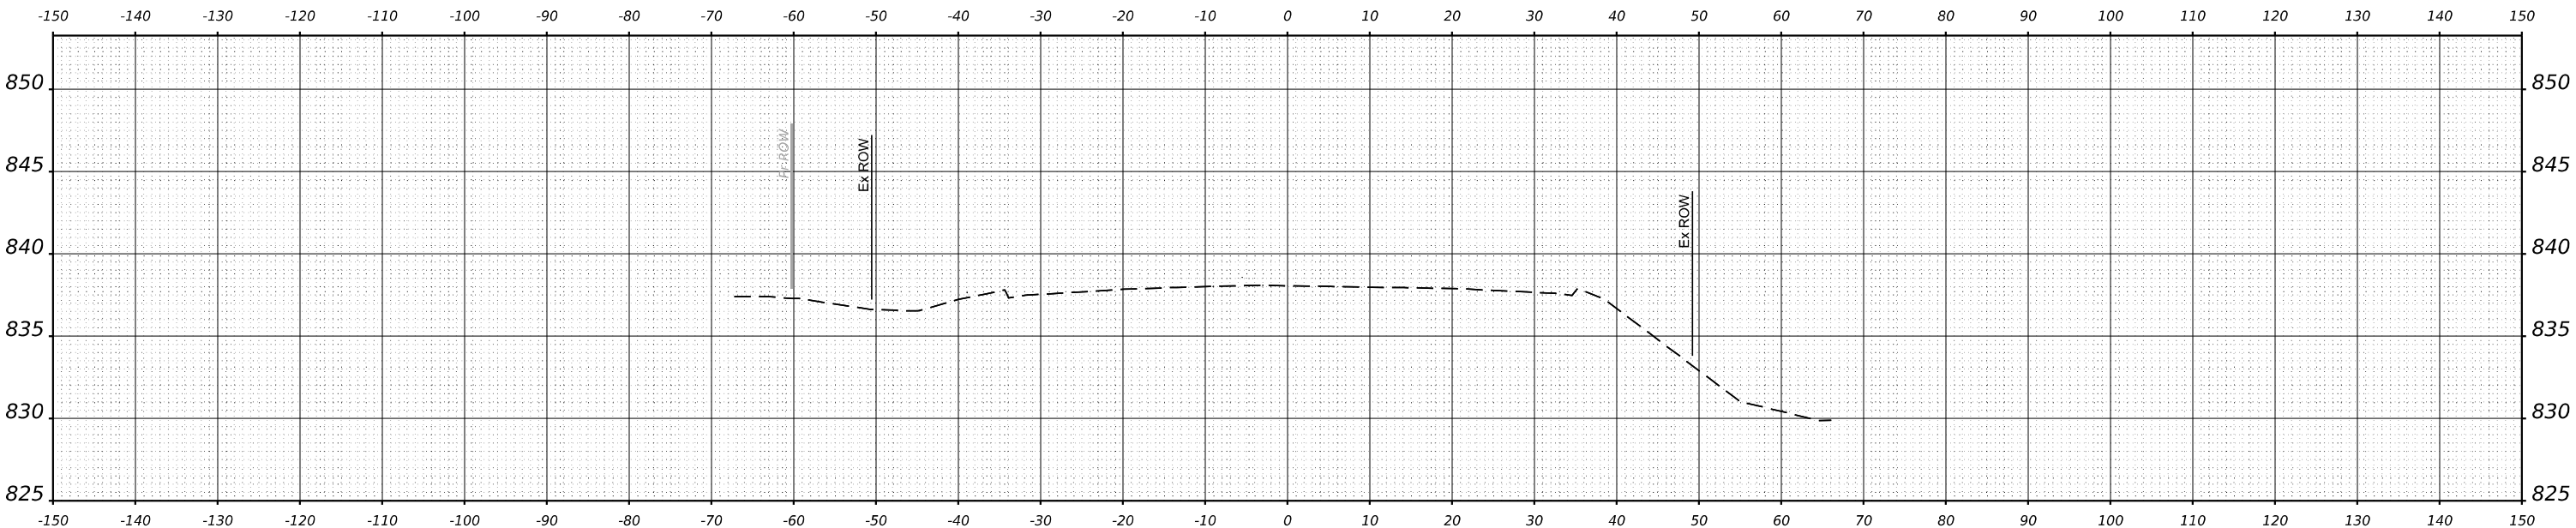

STA 42+00.00



USER NAME = \$USERS		DESIGNED - MKW	REVISED -
		DRAWN - DWH	REVISED -
PLOT SCALE = \$SCALE\$		CHECKED - MKW	REVISED -
PLOT DATE = \$DATES		DATE -	REVISED -


STATE OF ILLINOIS
DEPARTMENT OF TRANSPORTATION

BARRINGTON ROAD
CROSS SECTIONS - PRE-STAGE

SCALE: 10H : 5V SHEET 22 OF 54 SHEETS STA.


F.A.P RTE.	SECTION	COUNTY	TOTAL SHEETS	SHEET NO.
	362	2019-161-W	COOK	666
			CONTRACT NO. 62K33	
		ILLINOIS	FED. AID PROJECT	

FINAL SURVEY	SURVEYED PLOTTED	BY	DATE
TEMPLATE		AREAS CHECKED	

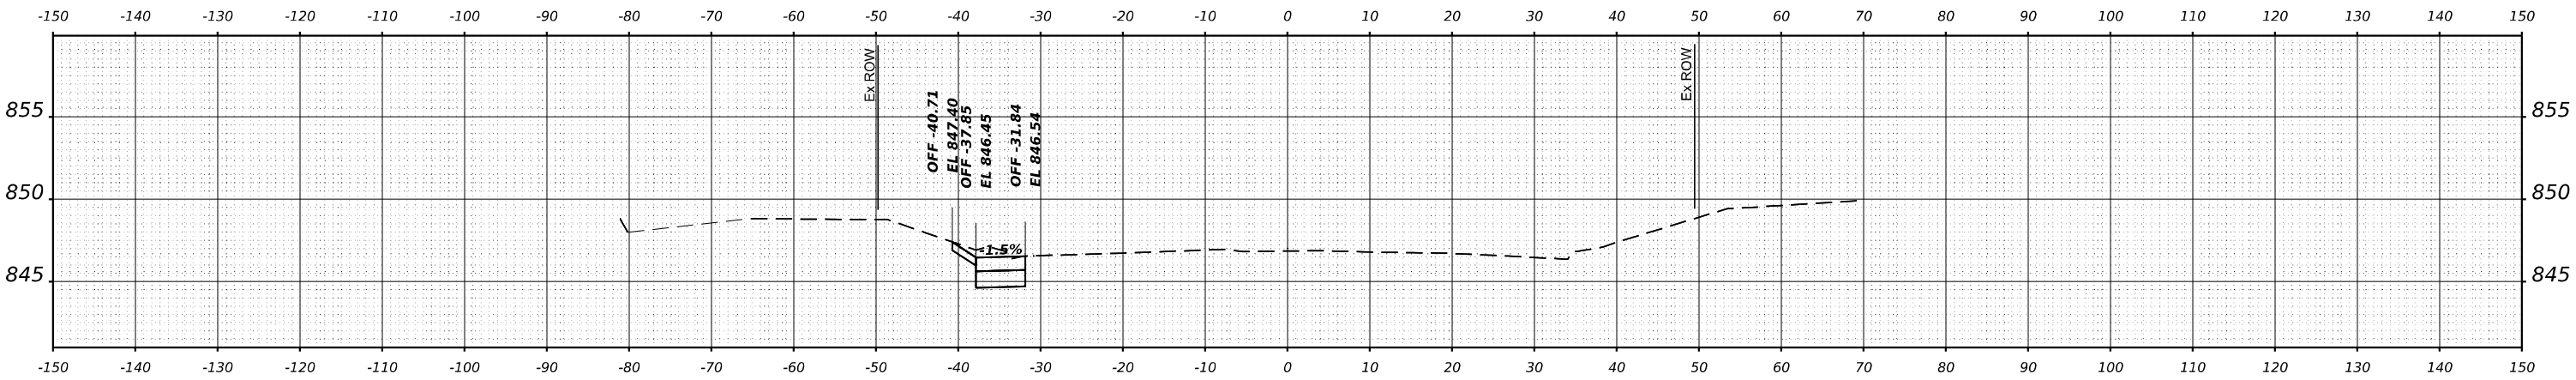

STA 46+00.00

ORIGINAL SURVEY	SURVEYED PLOTTED	BY	DATE
TEMPLATE		AREAS CHECKED	

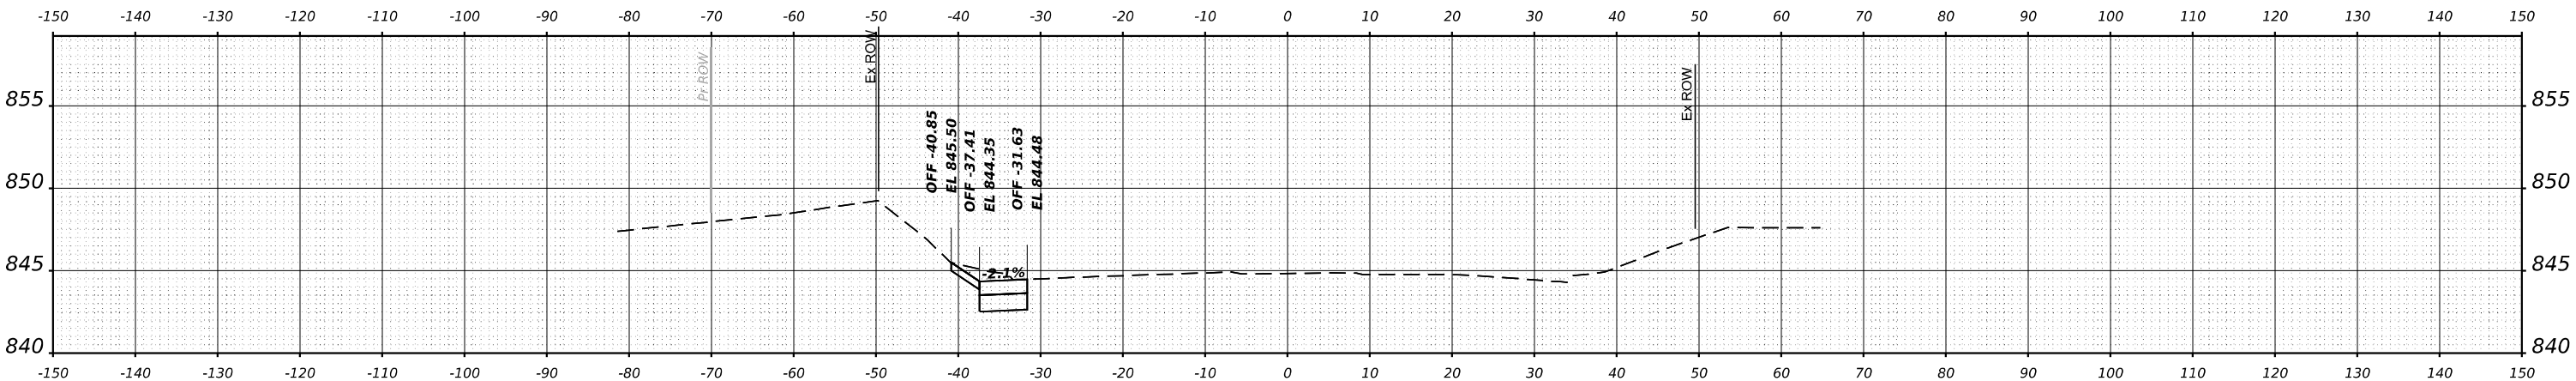

STA 45+00.00

MODEL \$MODELNAME\$
FILE NAME \$FILES\$



USER NAME = \$USERS	DESIGNED - MKW	REVISED -
	DRAWN - DWH	REVISED -
PLOT SCALE = \$SCALE\$	CHECKED - MKW	REVISED -
PLOT DATE = \$DATES	DATE -	REVISED -


STATE OF ILLINOIS
DEPARTMENT OF TRANSPORTATION

BARRINGTON ROAD
CROSS SECTIONS - PRE-STAGE



SCALE: 10H : 5V SHEET 23 OF 54 SHEETS STA.

F.A.P. RTE.	SECTION	COUNTY	TOTAL SHEETS	SHEET NO.
362	2019-161-W	COOK	666	419
CONTRACT NO. 62K33				
		ILLINOIS	FED. AID PROJECT	

FINAL SURVEY	NO.	SURVEYED PLOTTED TEMPLATE AREAS CHECKED	BY	DATE

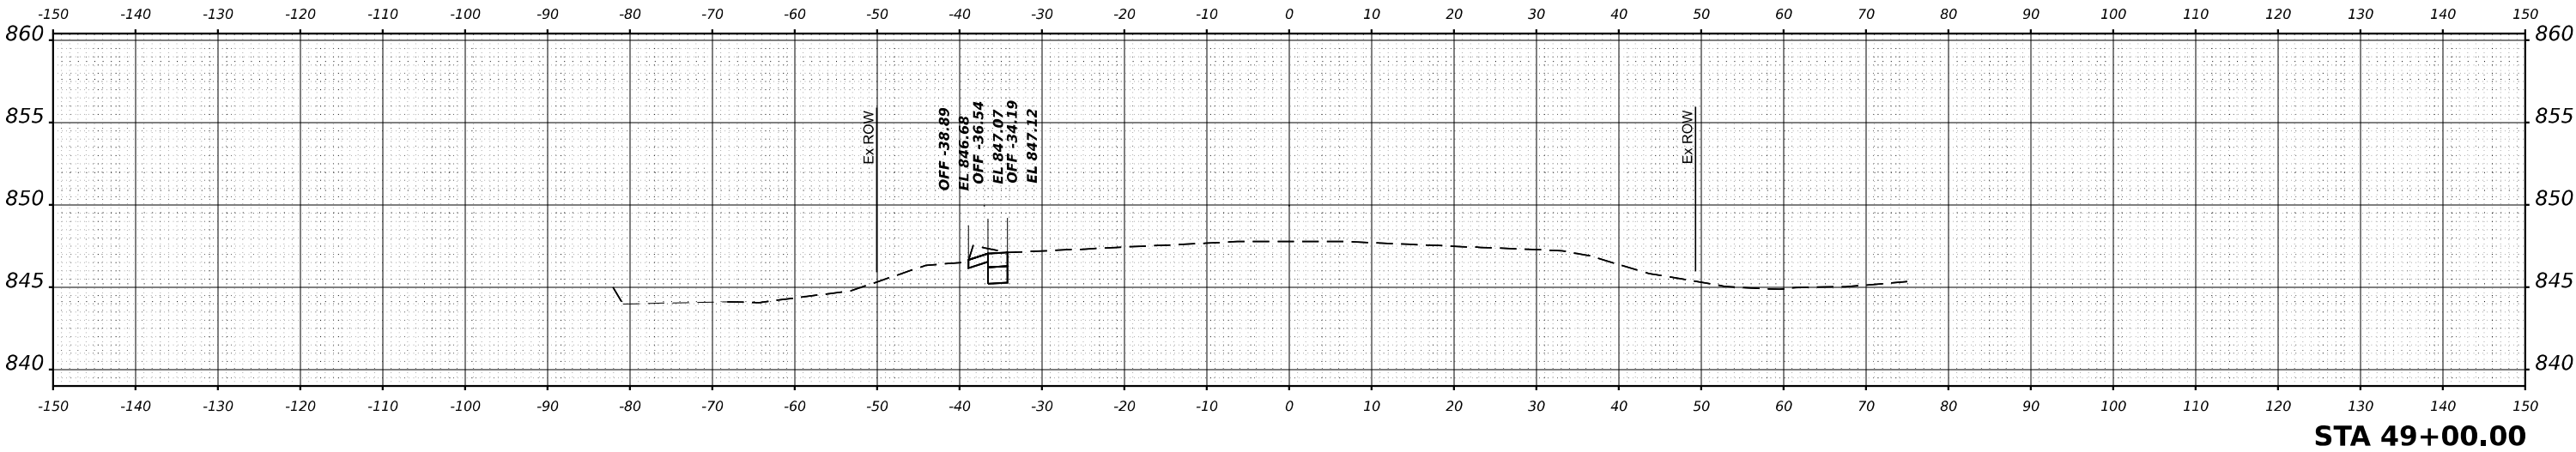

ORIGINAL SURVEY	NO.	SURVEYED PLOTTED TEMPLATE AREAS CHECKED	BY	DATE

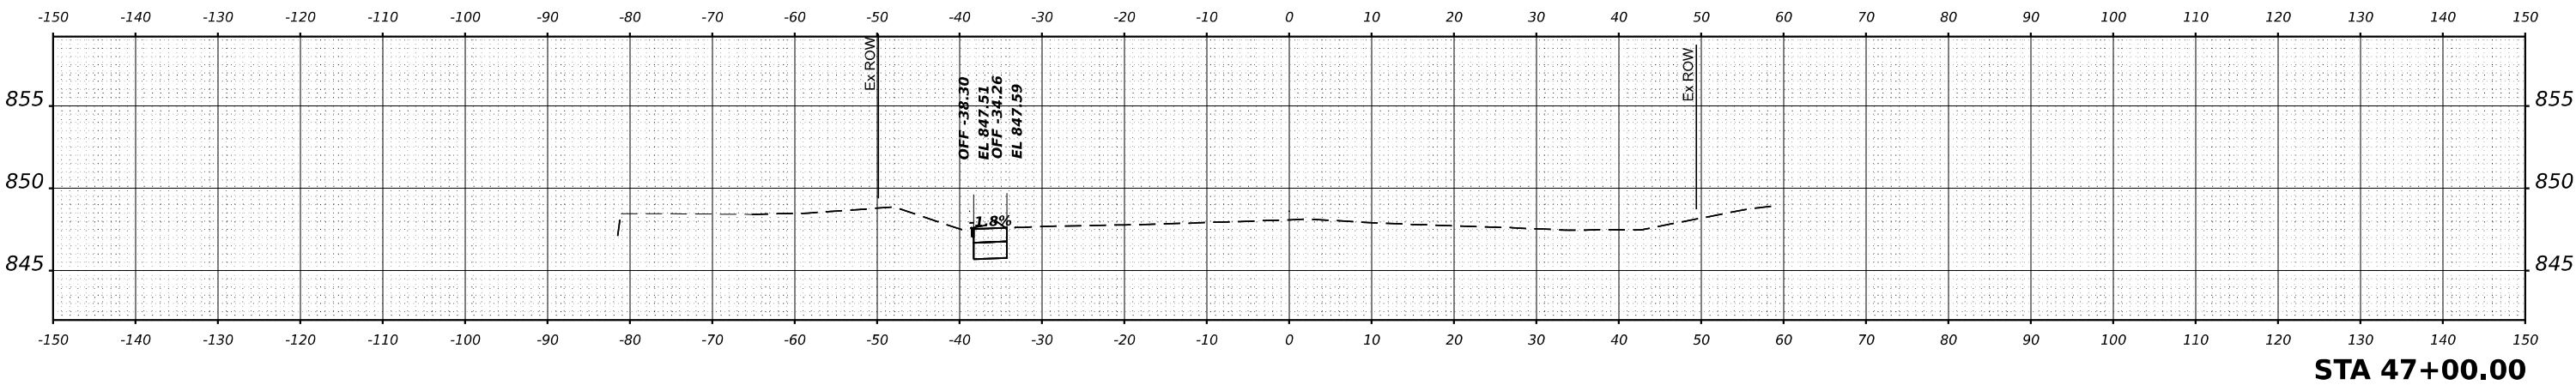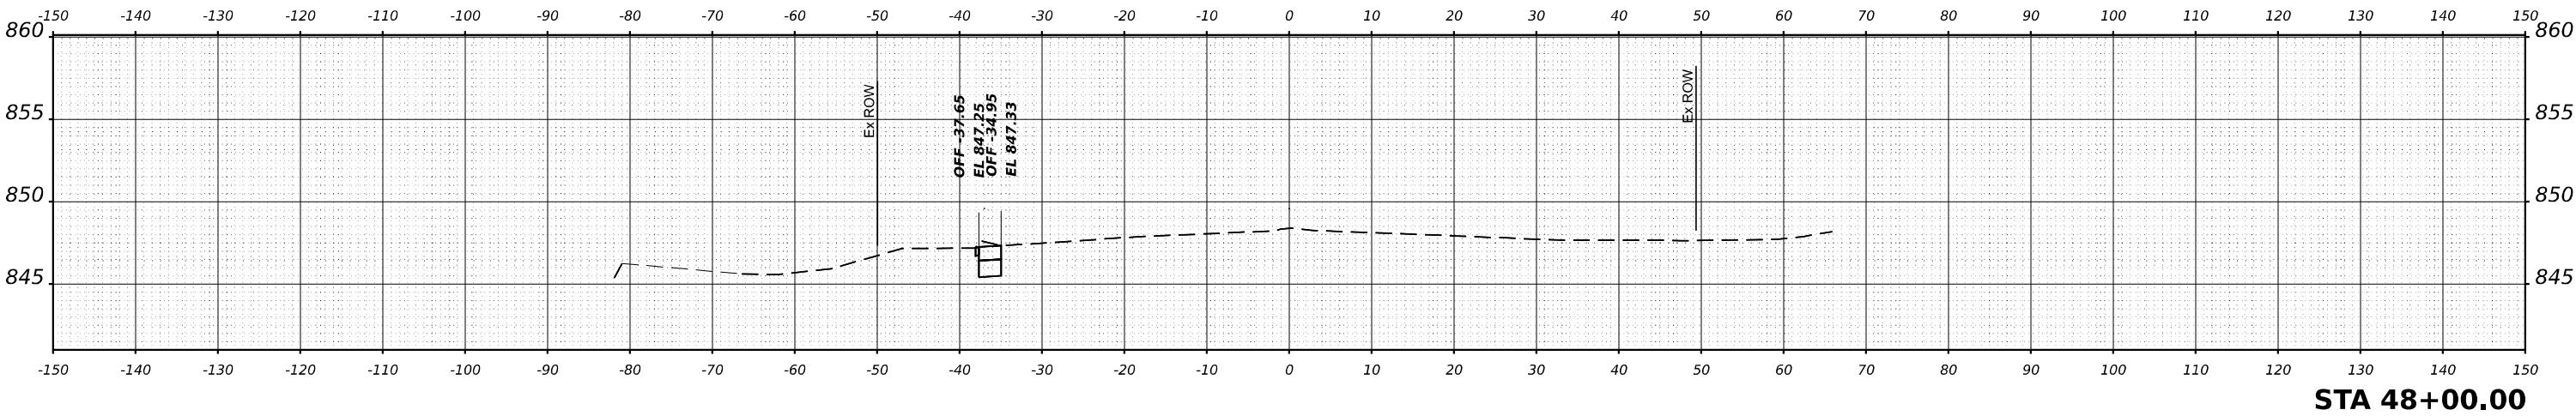

USER NAME = \$USERS	DESIGNED - MKW	REVISED -
	DRAWN - DWH	REVISED -
PLOT SCALE = \$SCALE\$	CHECKED - MKW	REVISED -
PLOT DATE = \$DATES	DATE -	REVISED -


STATE OF ILLINOIS
DEPARTMENT OF TRANSPORTATION

BARRINGTON ROAD
CROSS SECTIONS - PRE-STAGE



SCALE: 10H : 5V SHEET 24 OF 54 SHEETS STA.

F.A.P. RTE.	SECTION	COUNTY	TOTAL SHEETS	SHEET NO.
362	2019-161-W	COOK	666	420
CONTRACT NO. 62K33				
ILLINOIS FED. AID PROJECT				

FINAL SURVEY	SURVEYED PLOTTED	BY	DATE
NO.			

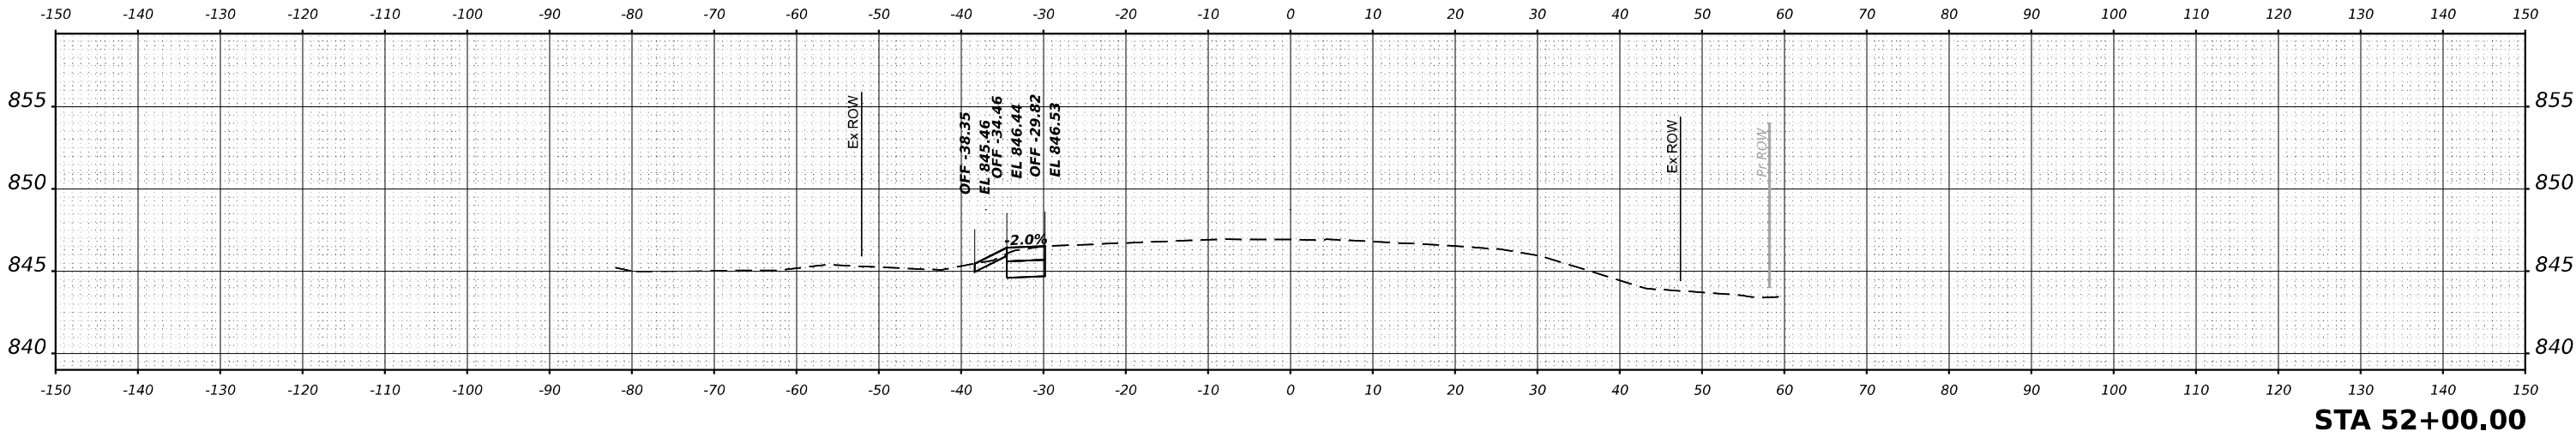

ORIGINAL SURVEY	SURVEYED PLOTTED	BY	DATE
NO.			

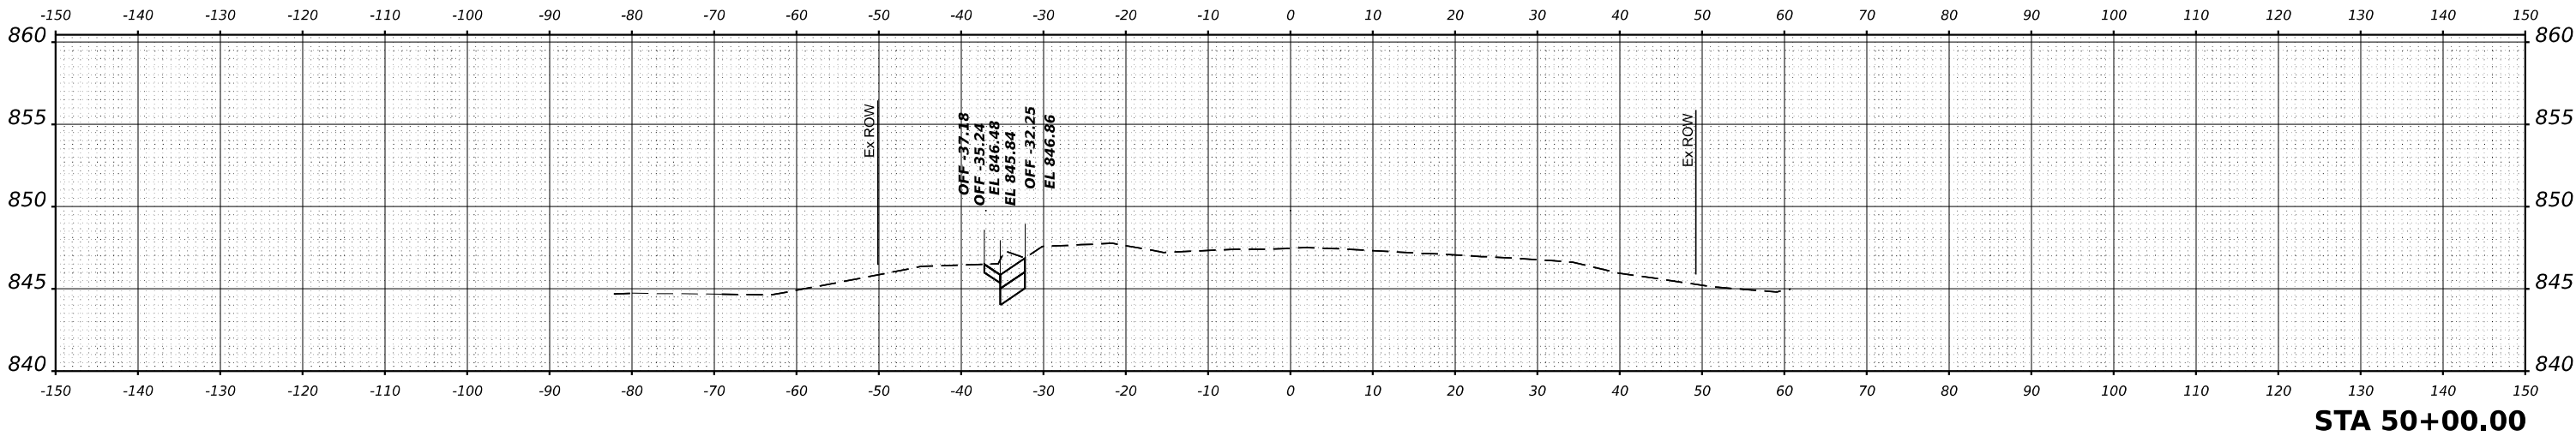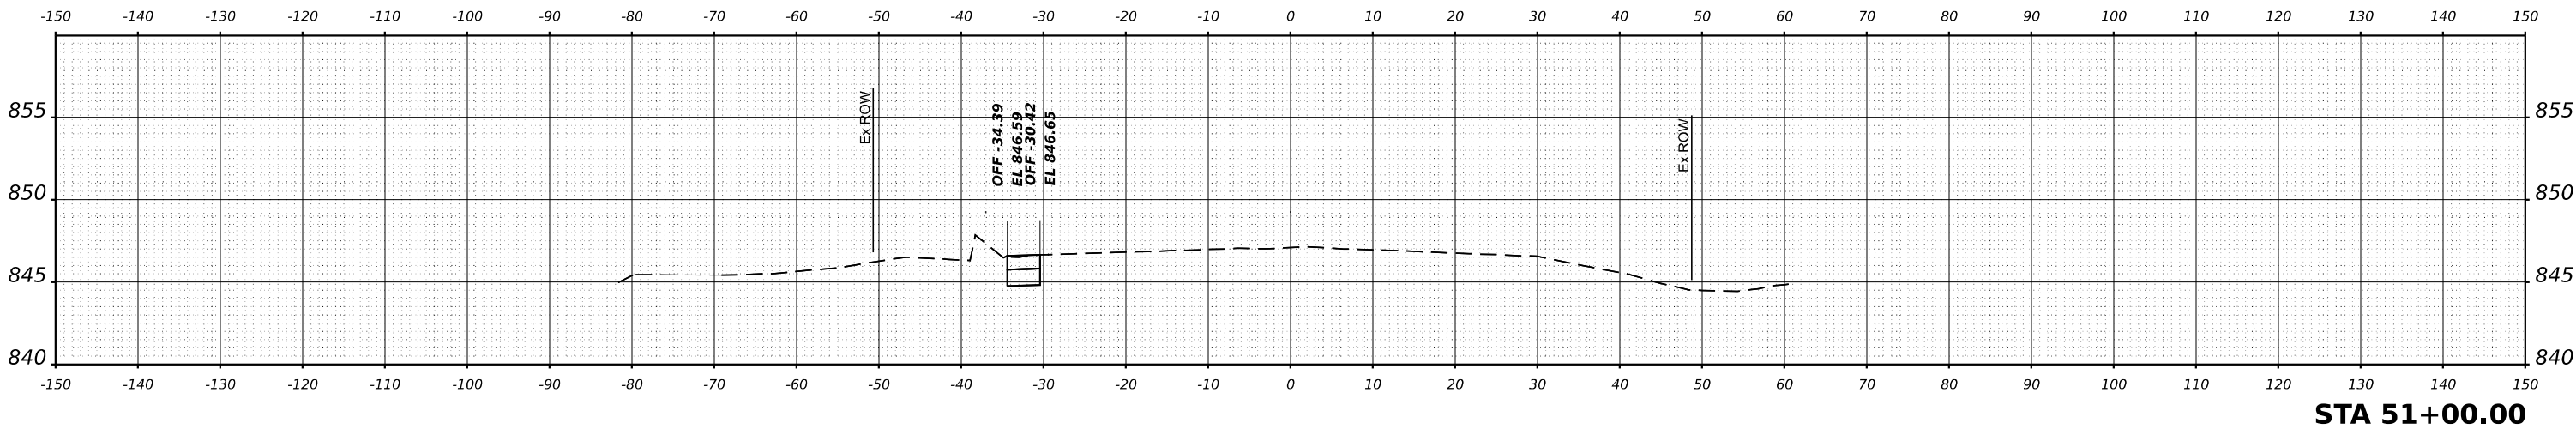

MODEL \$MODELNAME\$
FILE NAME \$FILES\$



USER NAME = \$USERS	DESIGNED - MKW	REVISED -
	DRAWN - DWH	REVISED -
PLOT SCALE = \$SCALE\$	CHECKED - MKW	REVISED -
PLOT DATE = \$DATES	DATE -	REVISED -


STATE OF ILLINOIS
DEPARTMENT OF TRANSPORTATION

BARRINGTON ROAD
CROSS SECTIONS - PRE-STAGE



SCALE: 10H : 5V SHEET 25 OF 54 SHEETS STA.

F.A.P RTE.	SECTION	COUNTY	TOTAL SHEETS	SHEET NO.
362	2019-161-W	COOK	666	421
CONTRACT NO. 62K33				
		ILLINOIS	FED. AID PROJECT	

FINAL SURVEY	SURVEYED _____	BY _____	DATE _____
	PLOTTED _____		
	TEMPLATE _____		
NOTE BOOK	AREAS _____		
	AREAS CHECKED _____		
NO. _____			

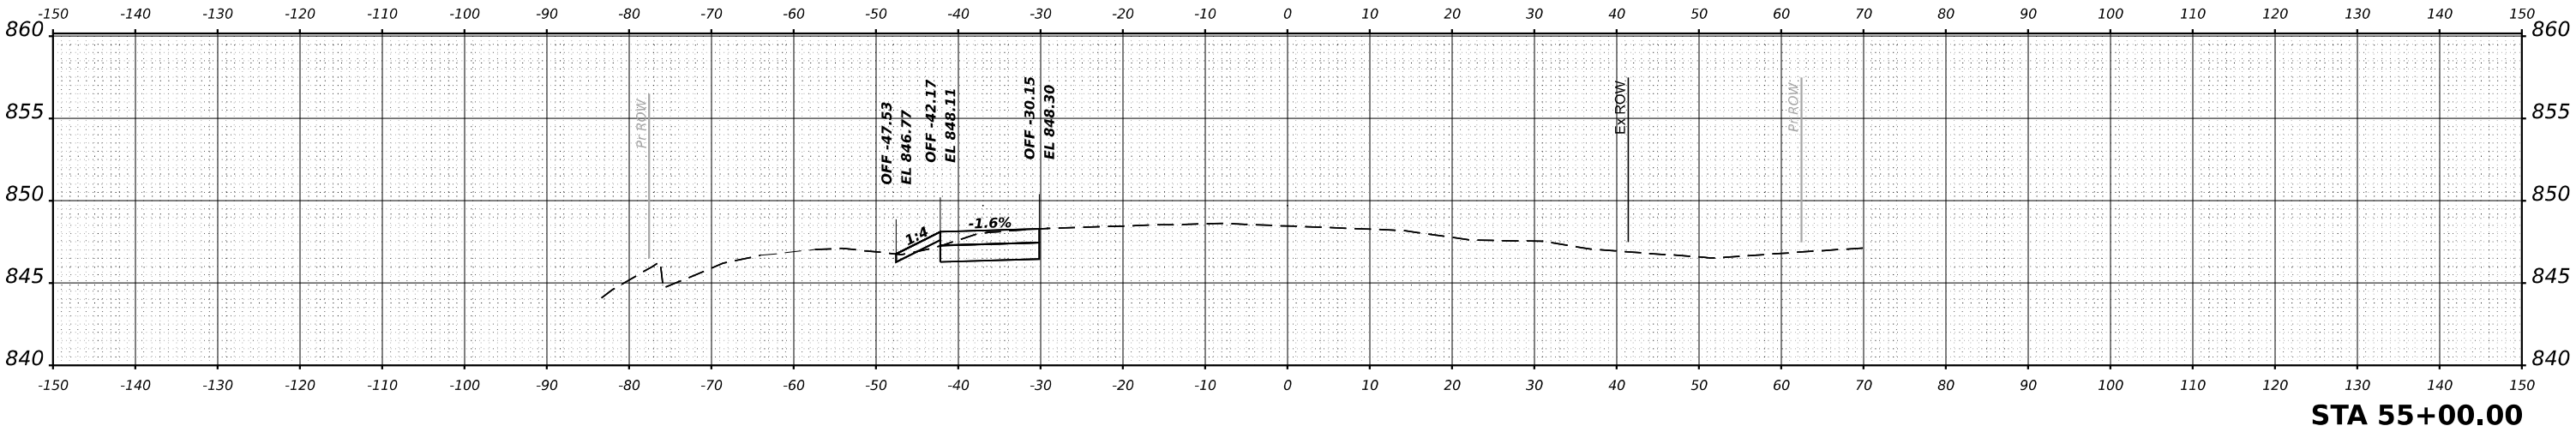

ORIGINAL SURVEY	SURVEYED _____ PLOTTED _____ TEMPLATE _____ AREAS _____	BY _____	DATE _____
NOTE BOOK	AREAS CHECKED _____		
NO. _____			

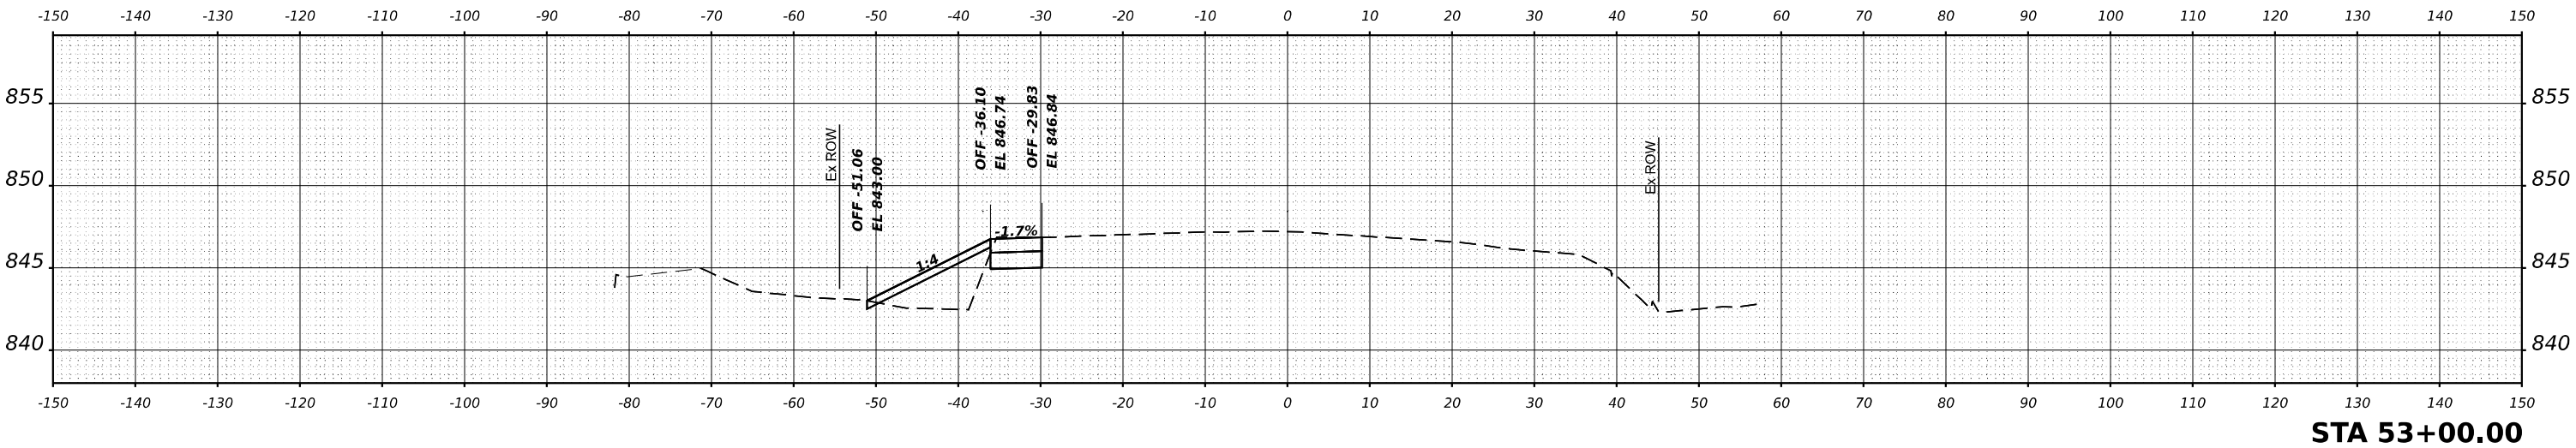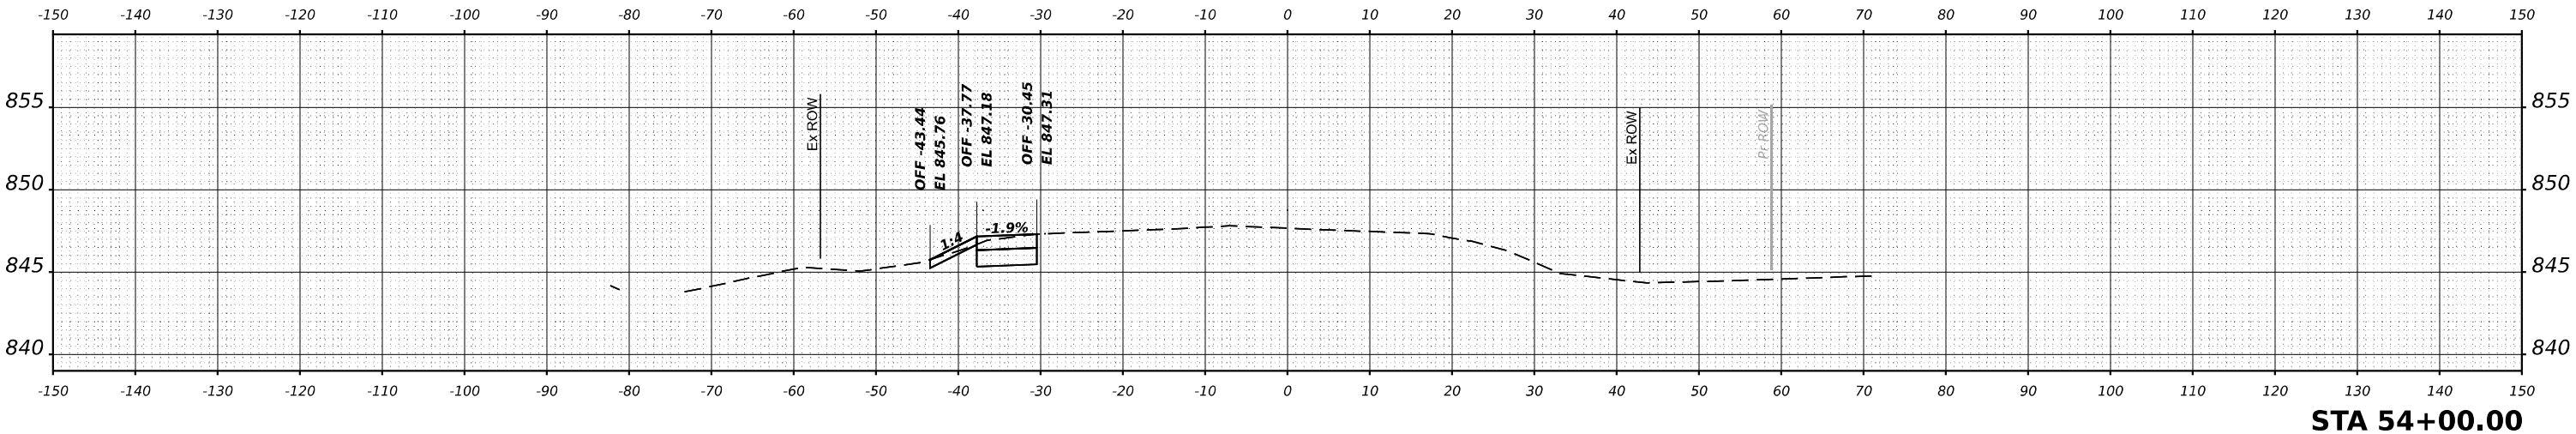

USER NAME = \$USERS	DESIGNED - MKW	REVISED -
	DRAWN - DWH	REVISED -
PLOT SCALE = \$SCALE\$	CHECKED - MKW	REVISED -
PLOT DATE = \$DATES	DATE -	REVISED -


STATE OF ILLINOIS
DEPARTMENT OF TRANSPORTATION

BARRINGTON ROAD
CROSS SECTIONS - PRE-STAGE



SCALE: 10H : 5V SHEET 26 OF 54 SHEETS STA.

F.A.P RTE.	SECTION	COUNTY	TOTAL SHEETS	SHEET NO.
362	2019-161-W	COOK	666	422
CONTRACT NO. 62K33				
ILLINOIS FED. AID PROJECT				

FINAL SURVEY	SURVEYED PLOTTED	BY	DATE
NOTE BOOK	TEMPLATE	NO.	AREAS CHECKED

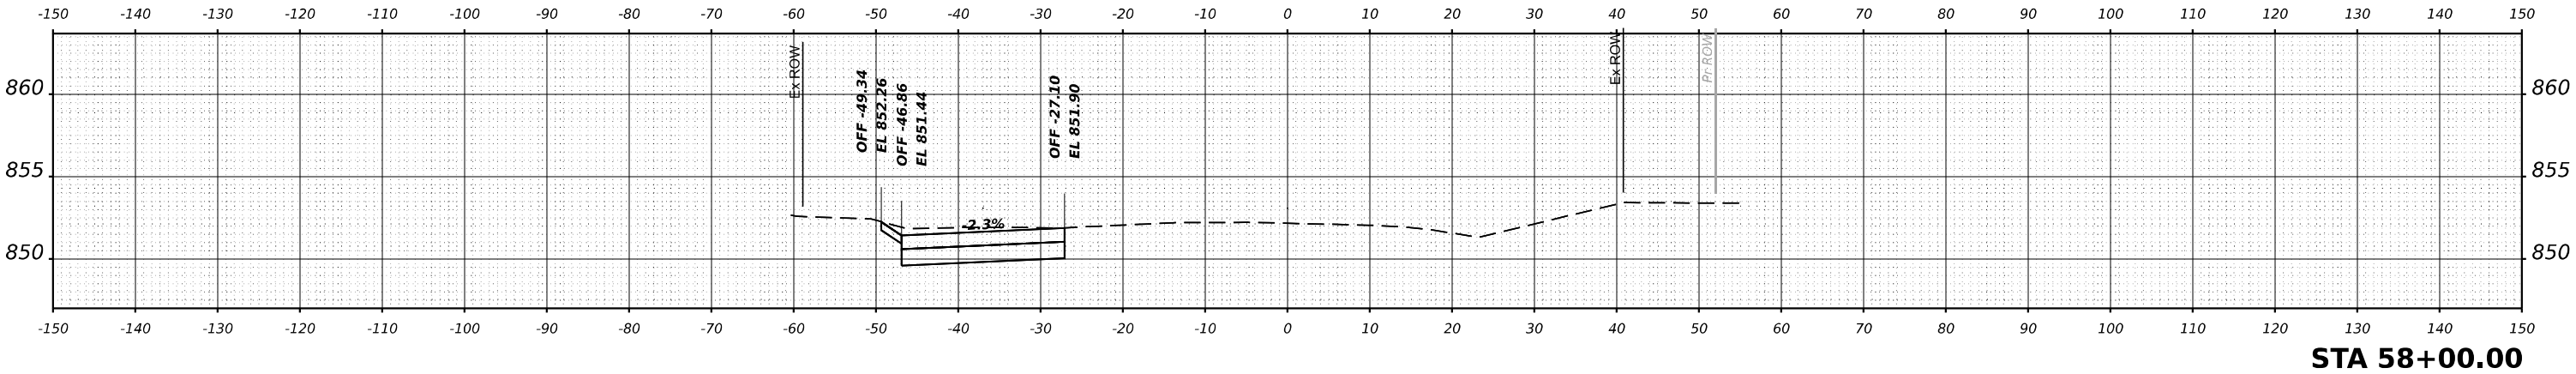

ORIGINAL SURVEY	SURVEYED PLOTTED	BY	DATE
NOTE BOOK	TEMPLATE	NO.	AREAS CHECKED

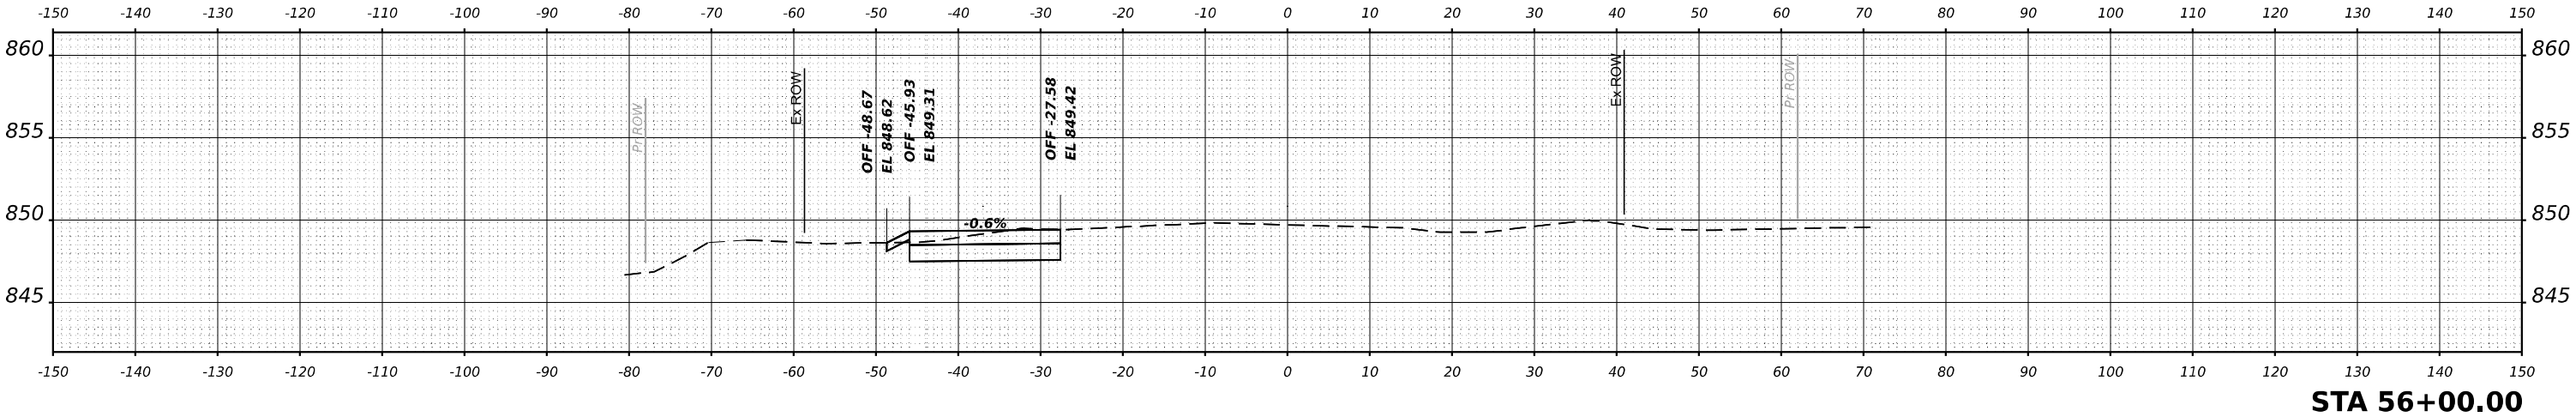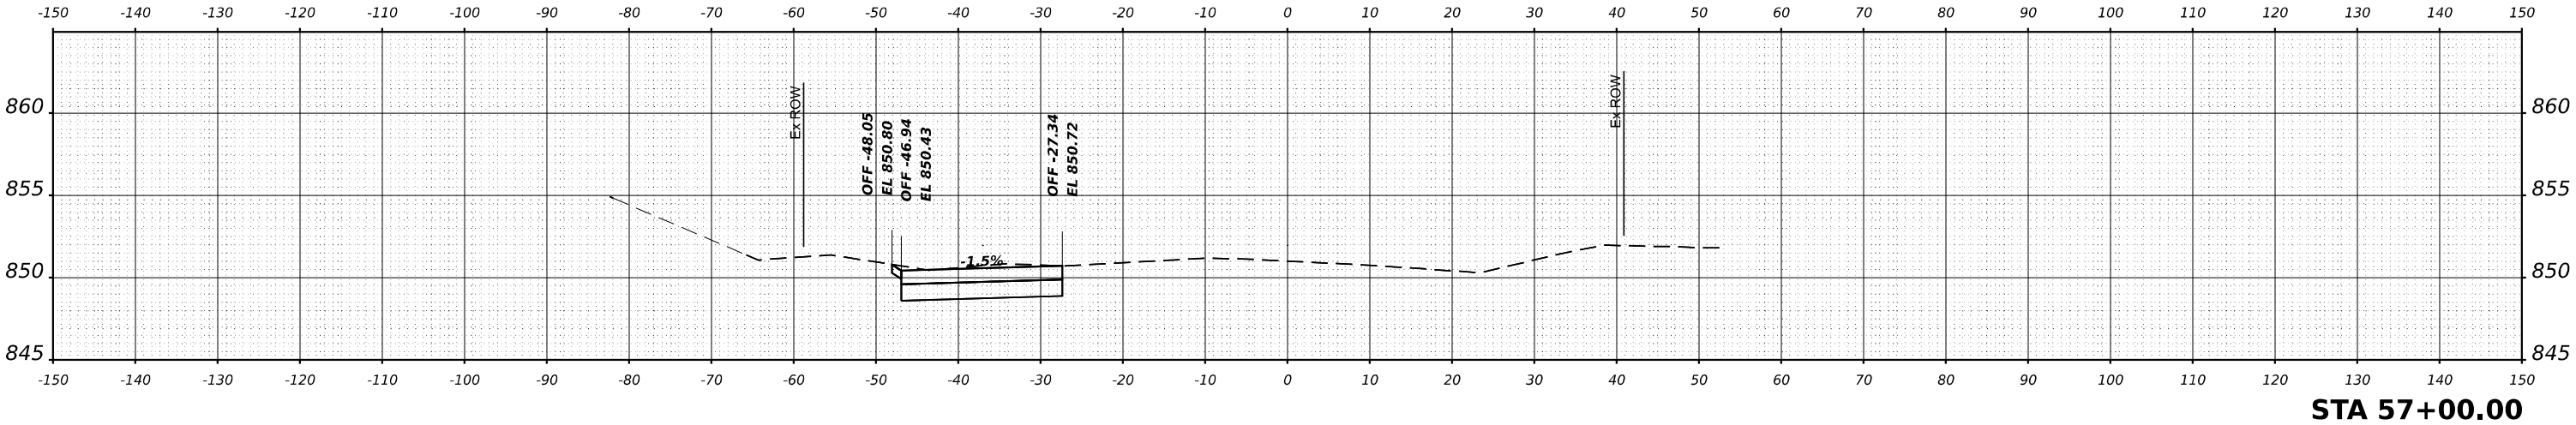

MODEL \$MODELNAME\$
FILE NAME \$FILES\$



USER NAME = \$USERS	DESIGNED - MKW	REVISED -
	DRAWN - DWH	REVISED -
PLOT SCALE = \$SCALE\$	CHECKED - MKW	REVISED -
PLOT DATE = \$DATES	DATE -	REVISED -

STATE OF ILLINOIS
DEPARTMENT OF TRANSPORTATION

BARRINGTON ROAD
CROSS SECTIONS - PRE-STAGE




SCALE: 10H : 5V SHEET 27 OF 54 SHEETS STA.

F.A.P RTE.	SECTION	COUNTY	TOTAL SHEETS	SHEET NO.
362	2019-161-W	COOK	666	423
CONTRACT NO. 62K33				
ILLINOIS FED. AID PROJECT				

FINAL SURVEY	NO.	SURVEYED PLOTTED TEMPLATE AREAS CHECKED	BY	DATE

ORIGINAL SURVEY	NO.	SURVEYED PLOTTED TEMPLATE AREAS CHECKED	BY	DATE

MODEL \$MODELNAME\$
FILE NAME \$FILES\$

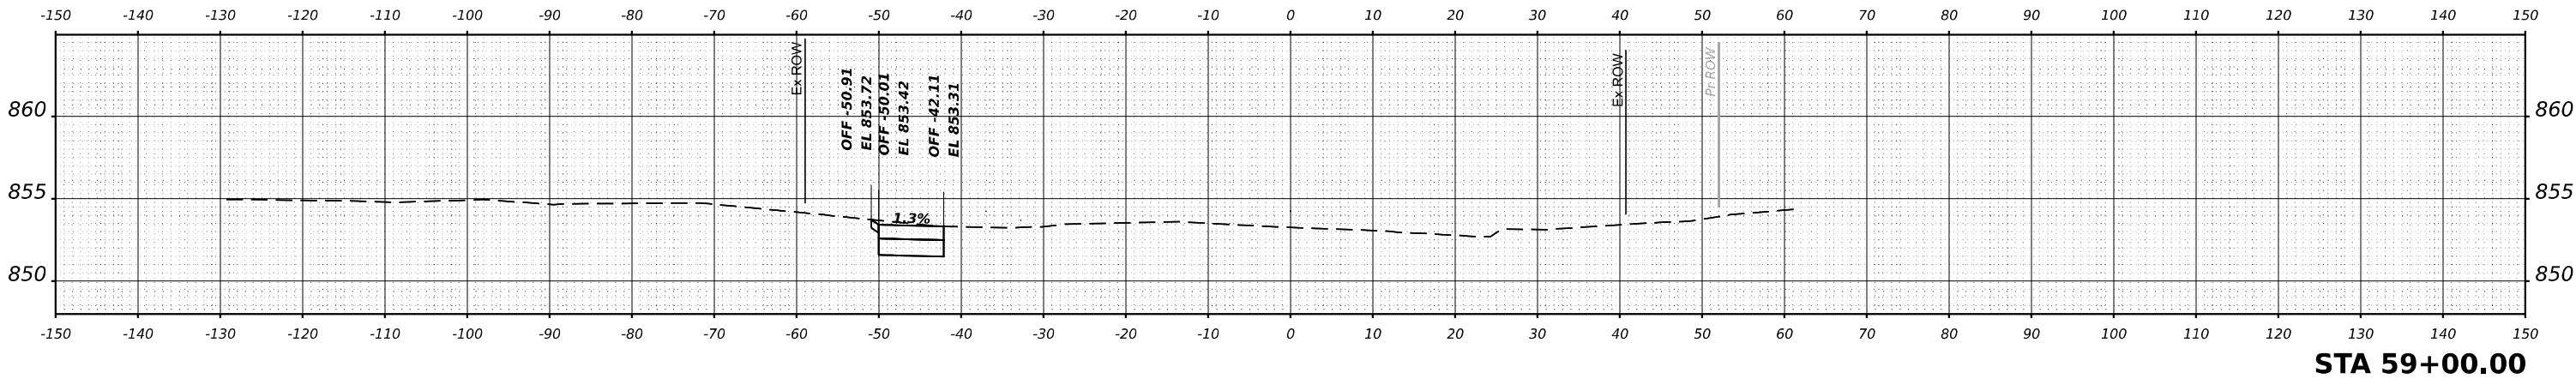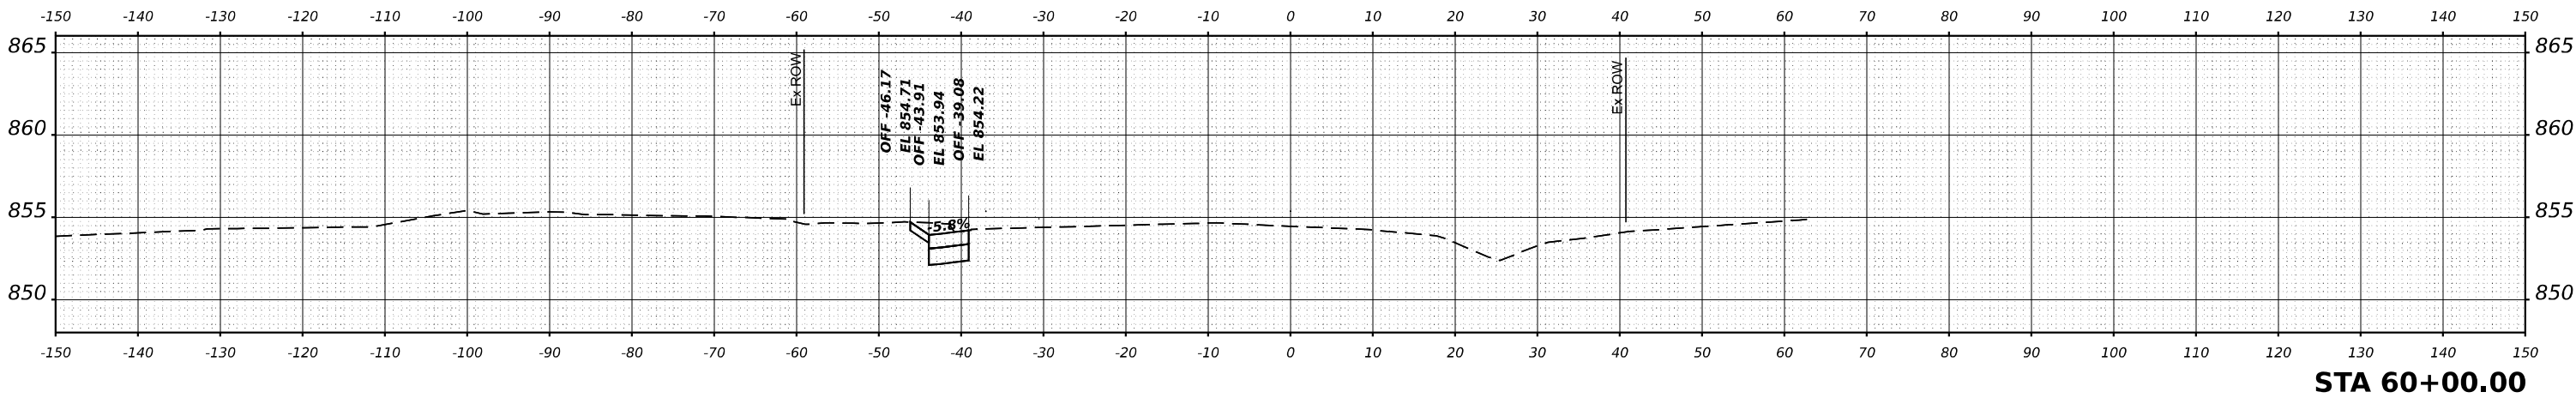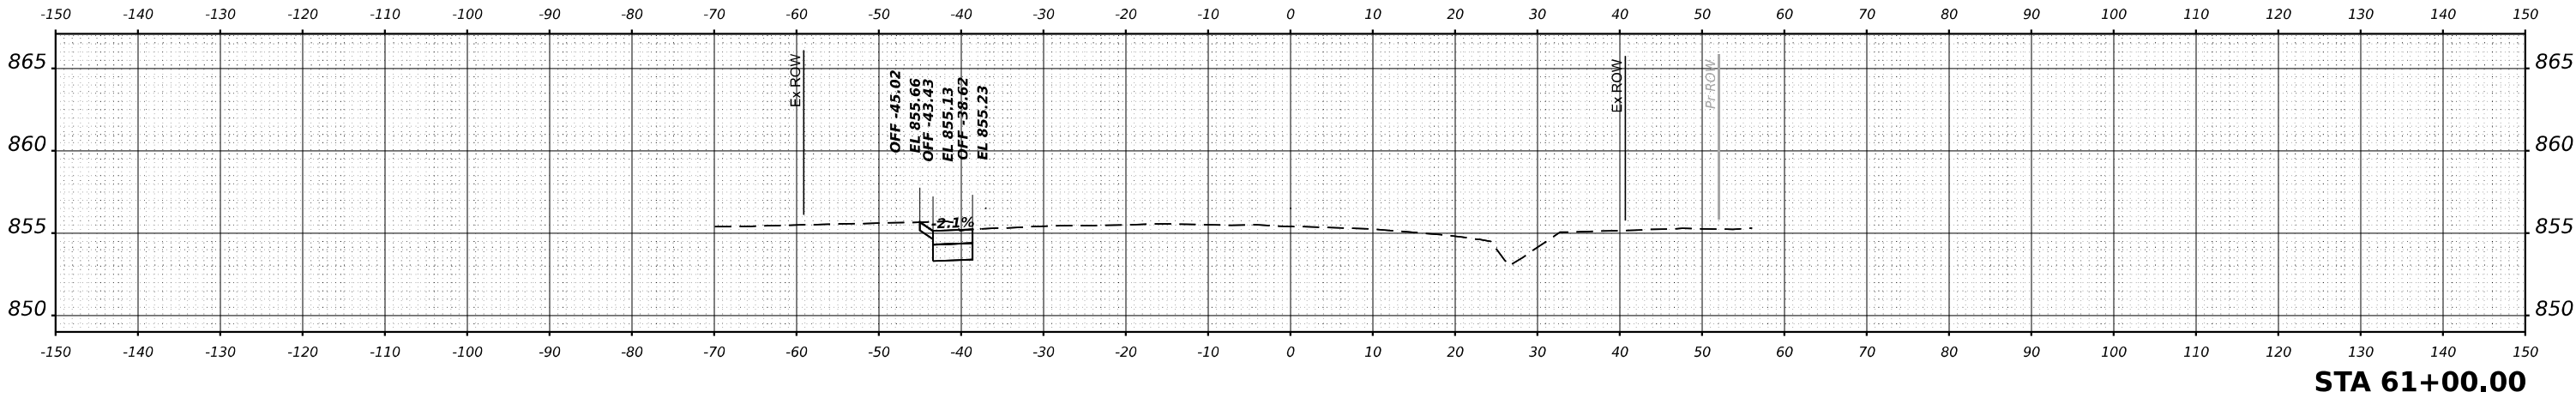

USER NAME = \$USERS	DESIGNED - MKW	REVISED -
	DRAWN - DWH	REVISED -
PLOT SCALE = \$SCALE\$	CHECKED - MKW	REVISED -
PLOT DATE = \$DATES	DATE -	REVISED -


**STATE OF ILLINOIS
DEPARTMENT OF TRANSPORTATION**

**BARRINGTON ROAD
CROSS SECTIONS - PRE-STAGE**



SCALE: 10H : 5V SHEET 28 OF 54 SHEETS STA.

F.A.P. RTE.	SECTION	COUNTY	TOTAL SHEETS	SHEET NO.
362	2019-161-W	COOK	666	424
CONTRACT NO. 62K33				
ILLINOIS FED. AID PROJECT				

FINAL SURVEY	NO.	SURVEYED PLOTTED TEMPLATE AREAS CHECKED	BY	DATE

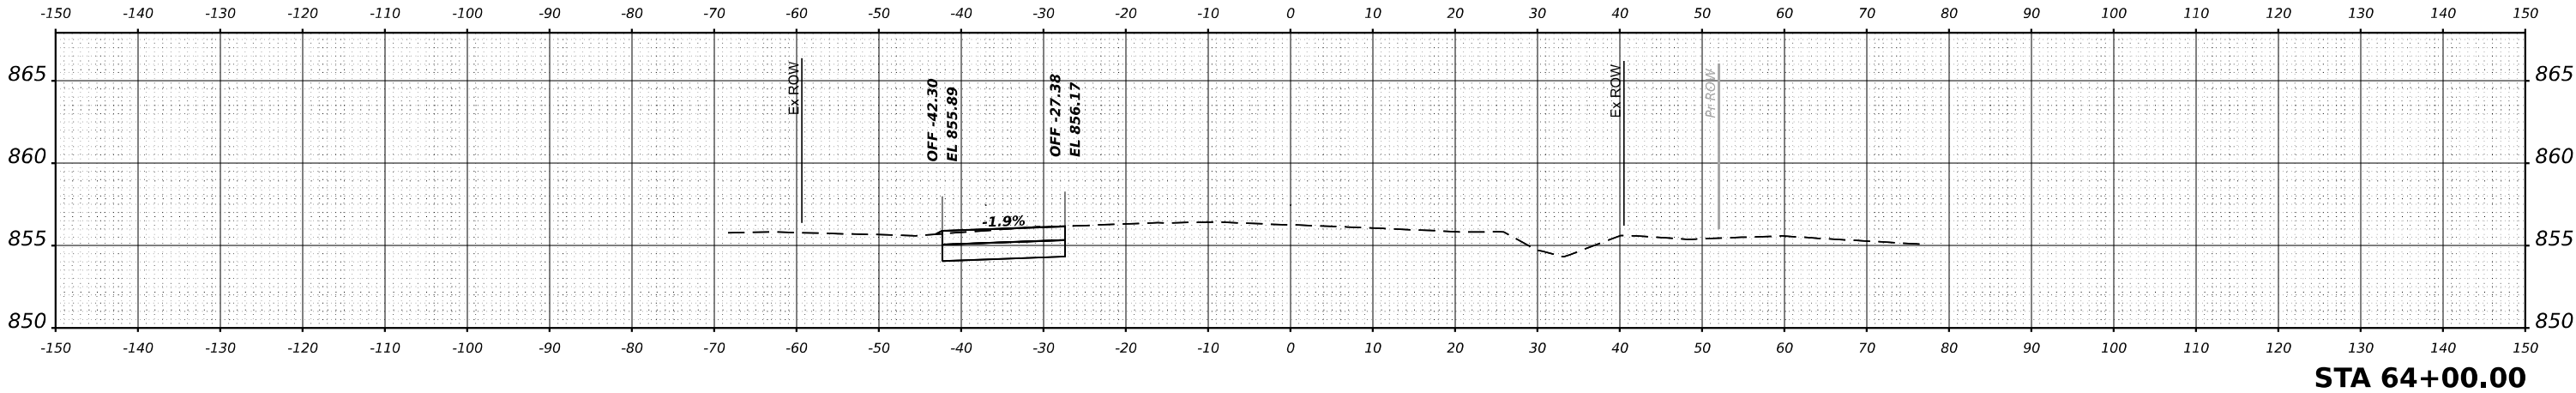

ORIGINAL SURVEY	NO.	SURVEYED PLOTTED TEMPLATE AREAS CHECKED	BY	DATE

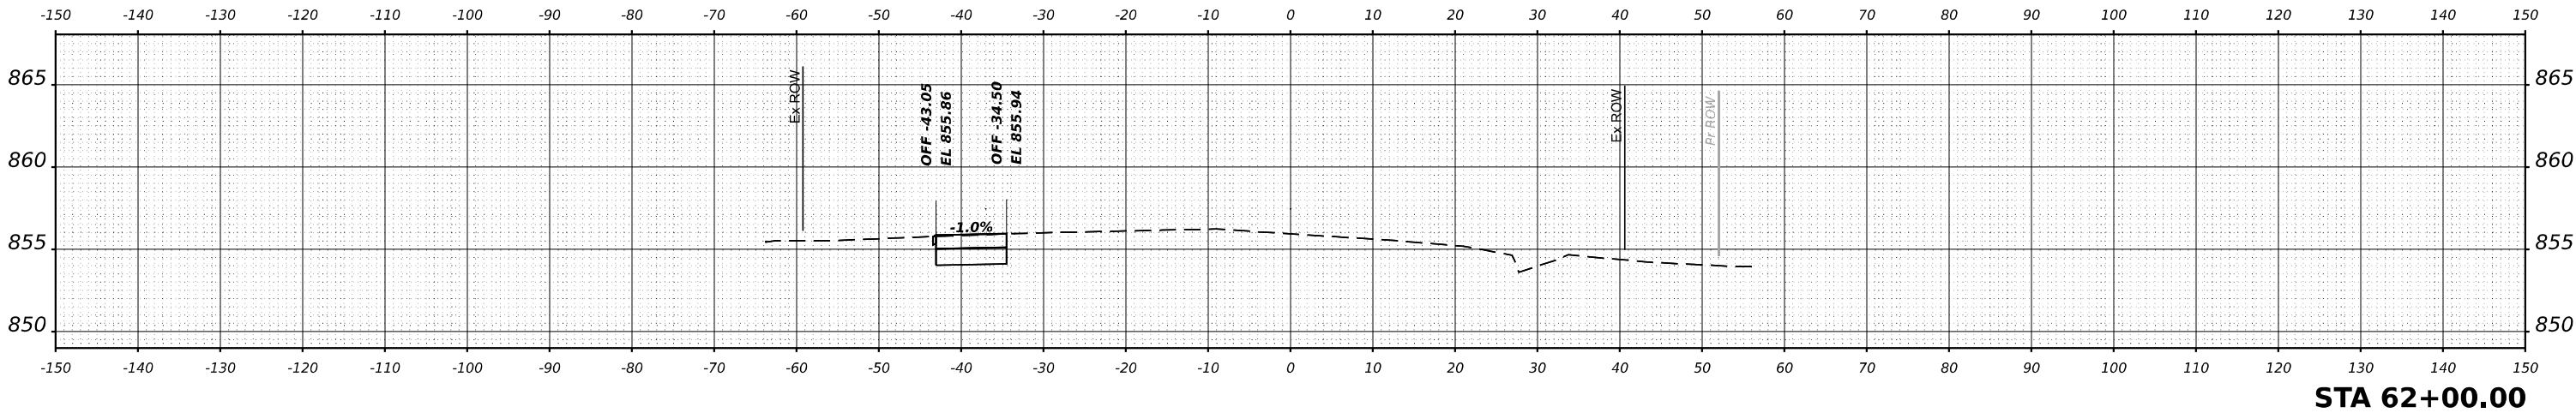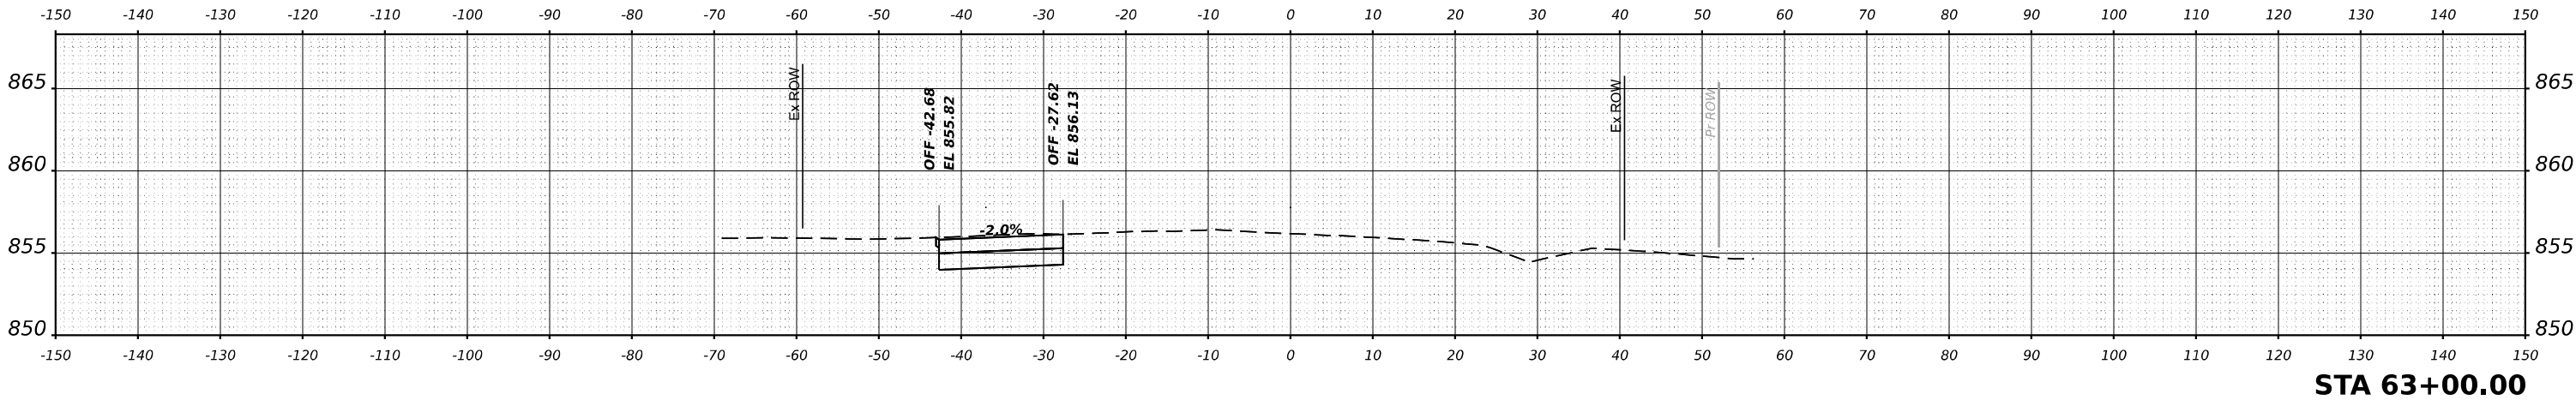

MODEL \$MODELNAME\$
FILE NAME \$FILES\$



USER NAME = \$USERS	DESIGNED - MKW	REVISED -
	DRAWN - DWH	REVISED -
PLOT SCALE = \$SCALE\$	CHECKED - MKW	REVISED -
PLOT DATE = \$DATES	DATE -	REVISED -

STATE OF ILLINOIS
DEPARTMENT OF TRANSPORTATION

BARRINGTON ROAD
CROSS SECTIONS - PRE-STAGE




SCALE: 10H : 5V SHEET 29 OF 54 SHEETS STA.

F.A.P RTE.	SECTION	COUNTY	TOTAL SHEETS	SHEET NO.
362	2019-161-W	COOK	666	425
CONTRACT NO. 62K33				
		ILLINOIS	FED. AID PROJECT	

FINAL SURVEY	SURVEYED	BY	DATE
	PLOTTED		
	TEMPLATE		
	AREAS		
NOTE BOOK	AREAS CHECKED		
	NO.		

ORIGINAL SURVEY	SURVEYED	BY	DATE
	PLOTTED		
	TEMPLATE		
	AREAS		
NOTE BOOK	AREAS CHECKED		
	NO.		

MODEL \$MODELNAME\$
FILE NAME \$FILES\$

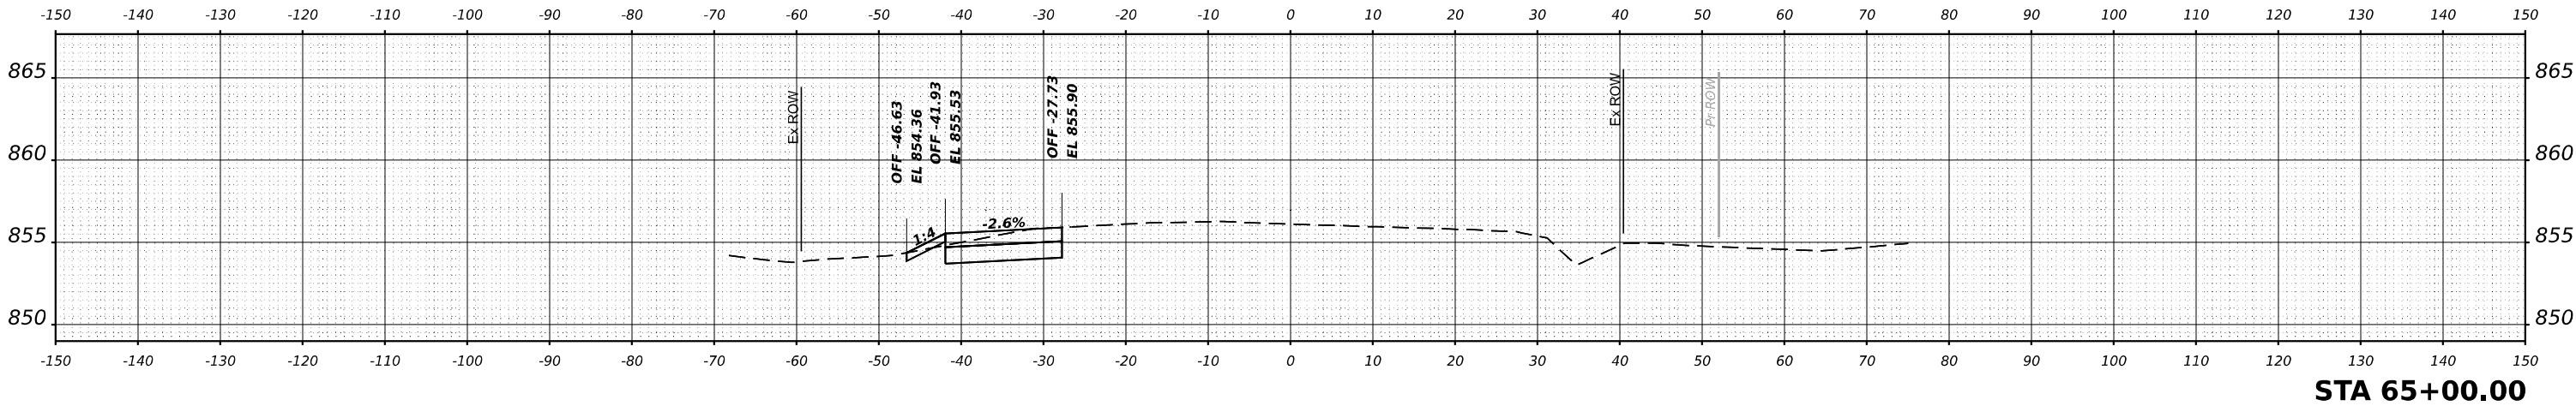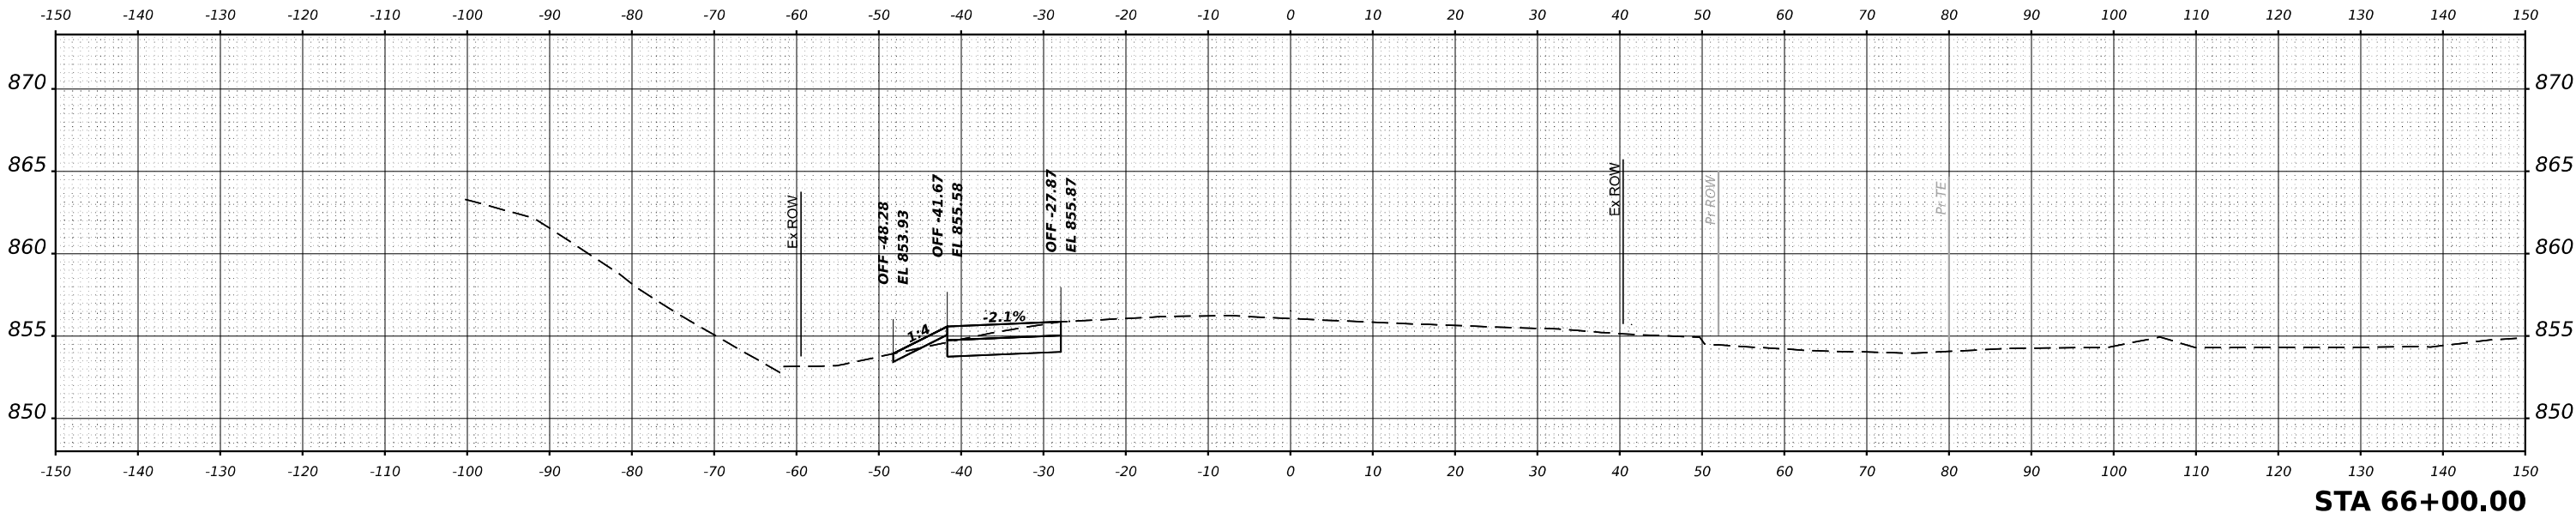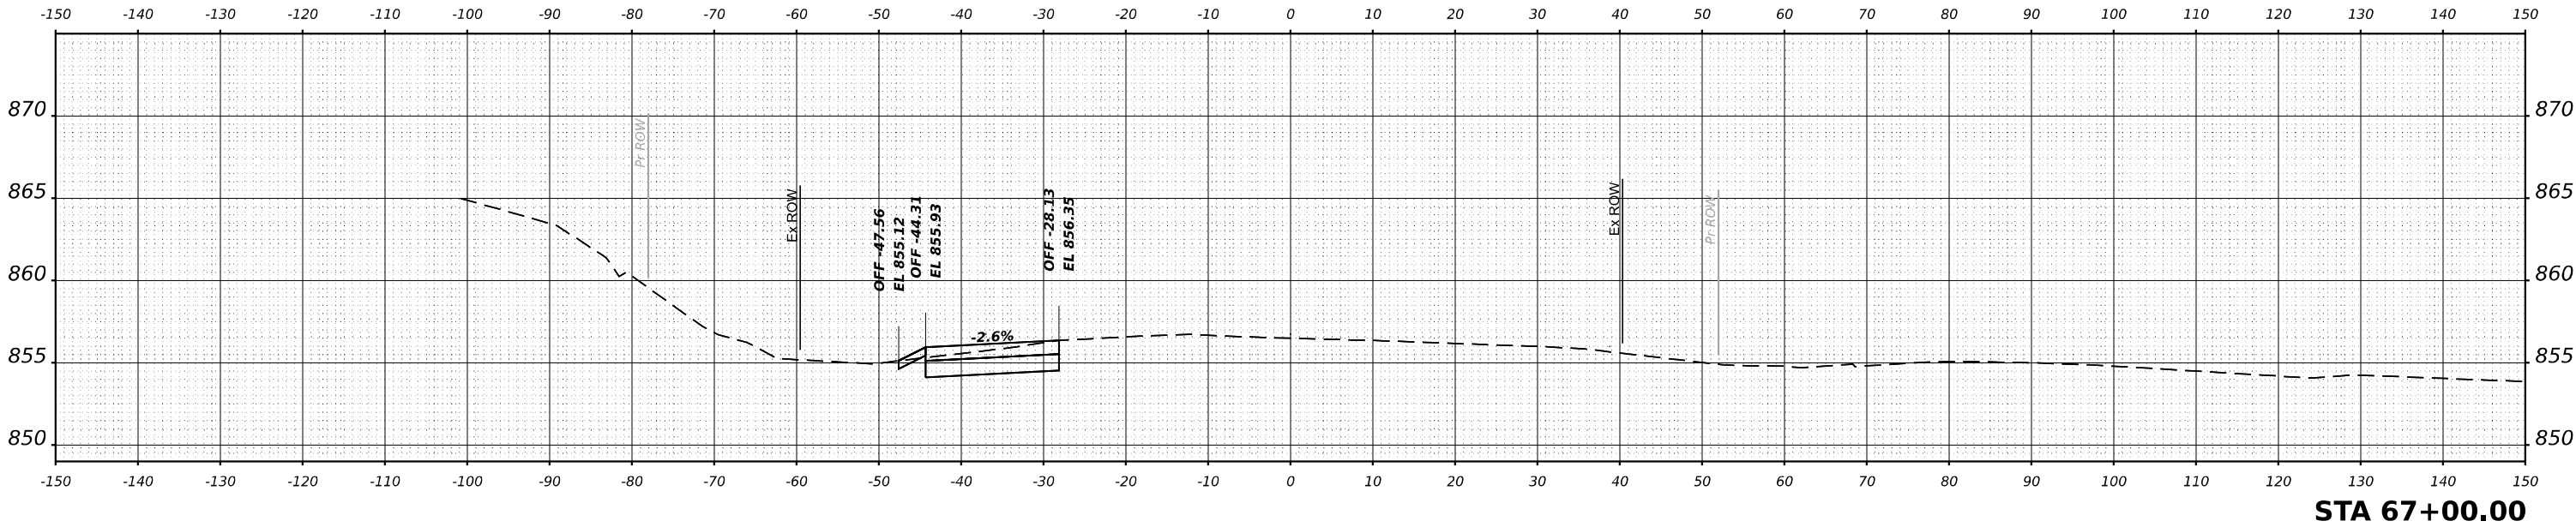

USER NAME = \$USERS	DESIGNED - MKW	REVISED -
	DRAWN - DWH	REVISED -
PLOT SCALE = \$SCALE\$	CHECKED - MKW	REVISED -
PLOT DATE = \$DATES	DATE -	REVISED -

STATE OF ILLINOIS
DEPARTMENT OF TRANSPORTATION

BARRINGTON ROAD
CROSS SECTIONS - PRE-STAGE



SCALE: 10H : 5V SHEET 30 OF 54 SHEETS STA.

F.A.P RTE.	SECTION	COUNTY	TOTAL SHEETS	SHEET NO.
362	2019-161-W	COOK	666	426
CONTRACT NO. 62K33				
ILLINOIS FED. AID PROJECT				

FINAL SURVEY	NO.	SURVEYED PLOTTED TEMPLATE AREAS CHECKED	BY	DATE

ORIGINAL SURVEY	NO.	SURVEYED PLOTTED TEMPLATE AREAS CHECKED	BY	DATE

MODEL \$MODELNAME\$
FILE NAME \$FILES\$

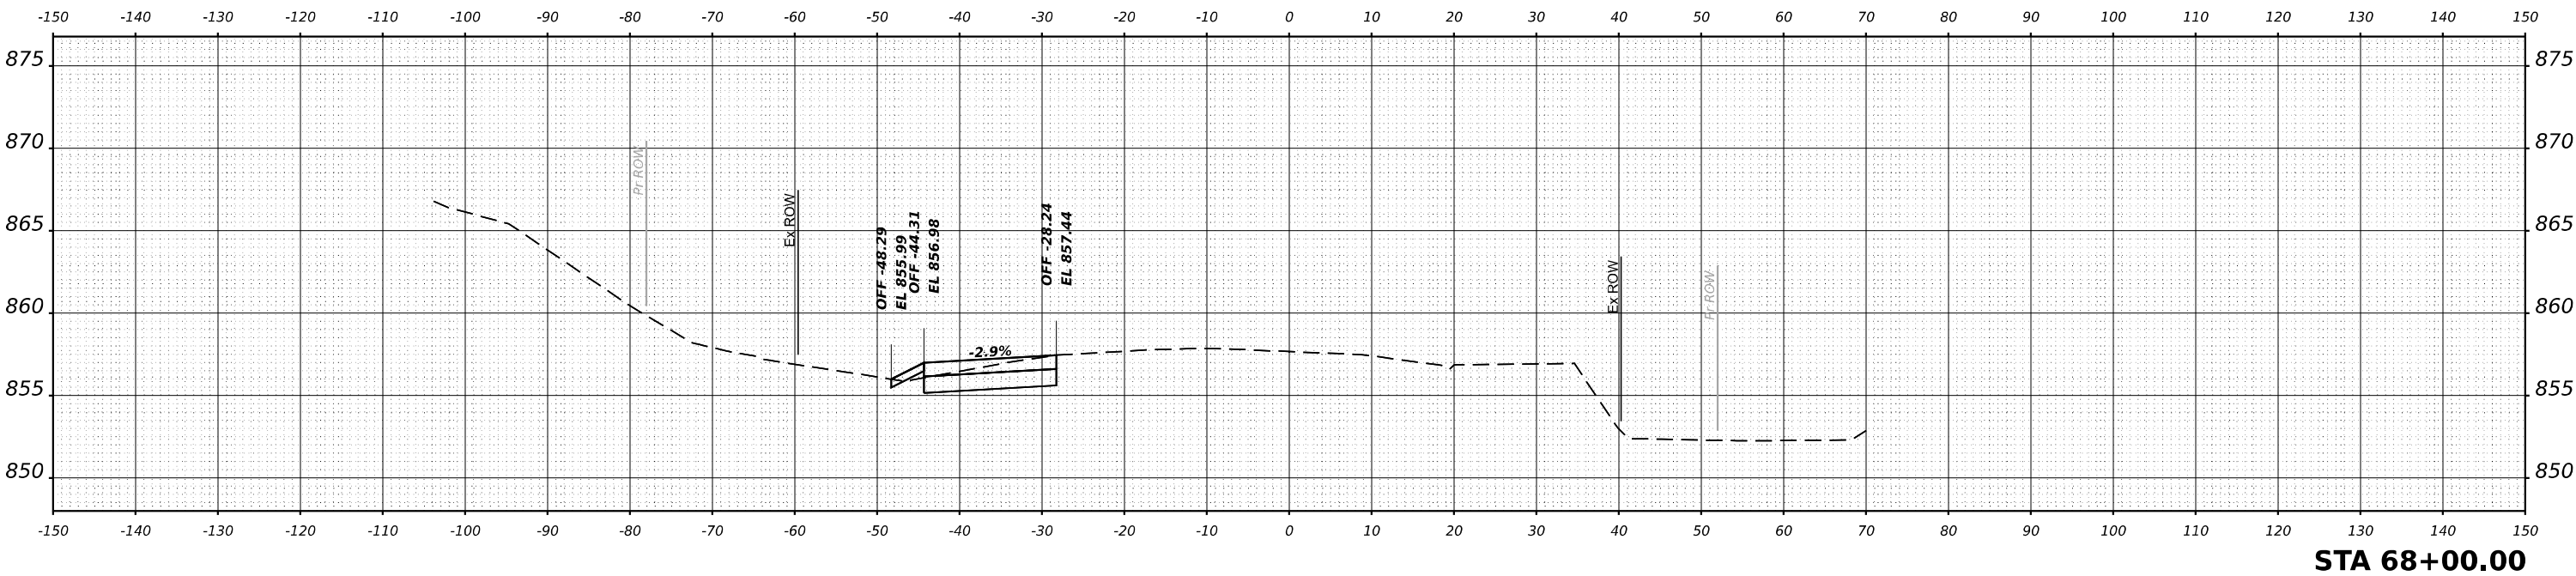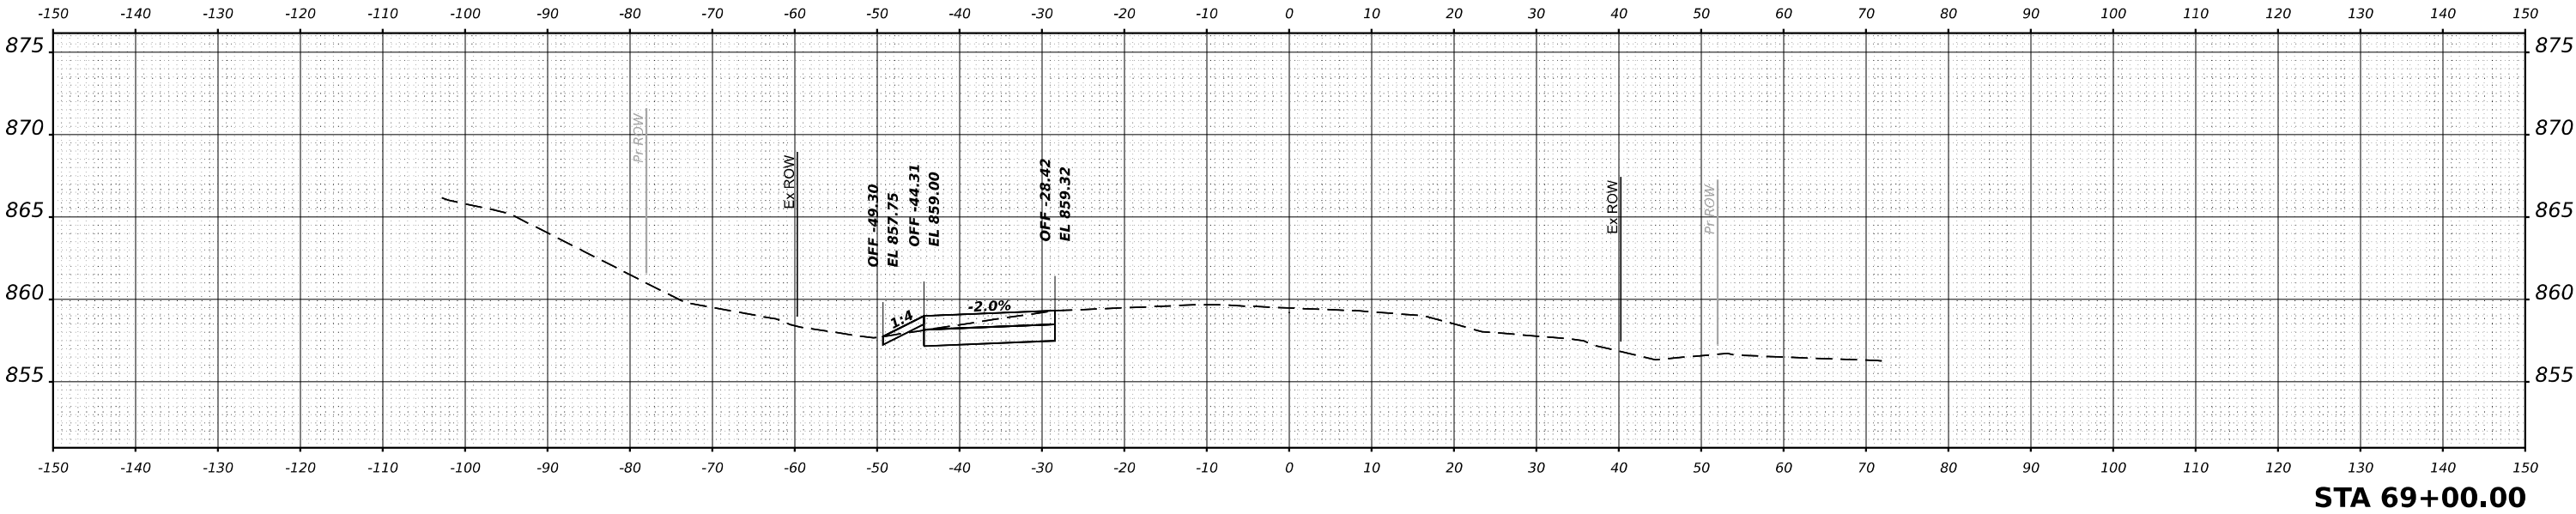

USER NAME = \$USERS	DESIGNED - MKW	REVISED -
	DRAWN - DWH	REVISED -
PLOT SCALE = \$SCALE\$	CHECKED - MKW	REVISED -
PLOT DATE = \$DATES	DATE -	REVISED -


STATE OF ILLINOIS
DEPARTMENT OF TRANSPORTATION

BARRINGTON ROAD
CROSS SECTIONS - PRE-STAGE



SCALE: 10H : 5V SHEET 31 OF 54 SHEETS STA.

F.A.P. RTE.	SECTION	COUNTY	TOTAL SHEETS	SHEET NO.
362	2019-161-W	COOK	666	427
CONTRACT NO. 62K33				
ILLINOIS FED. AID PROJECT				

FINAL SURVEY	SURVEYED _____		BY _____	DATE _____
	PLOTTED _____			
	TEMPLATE _____			
	AREAS _____			
NOTE BOOK	AREAS CHECKED _____			
NO. _____				

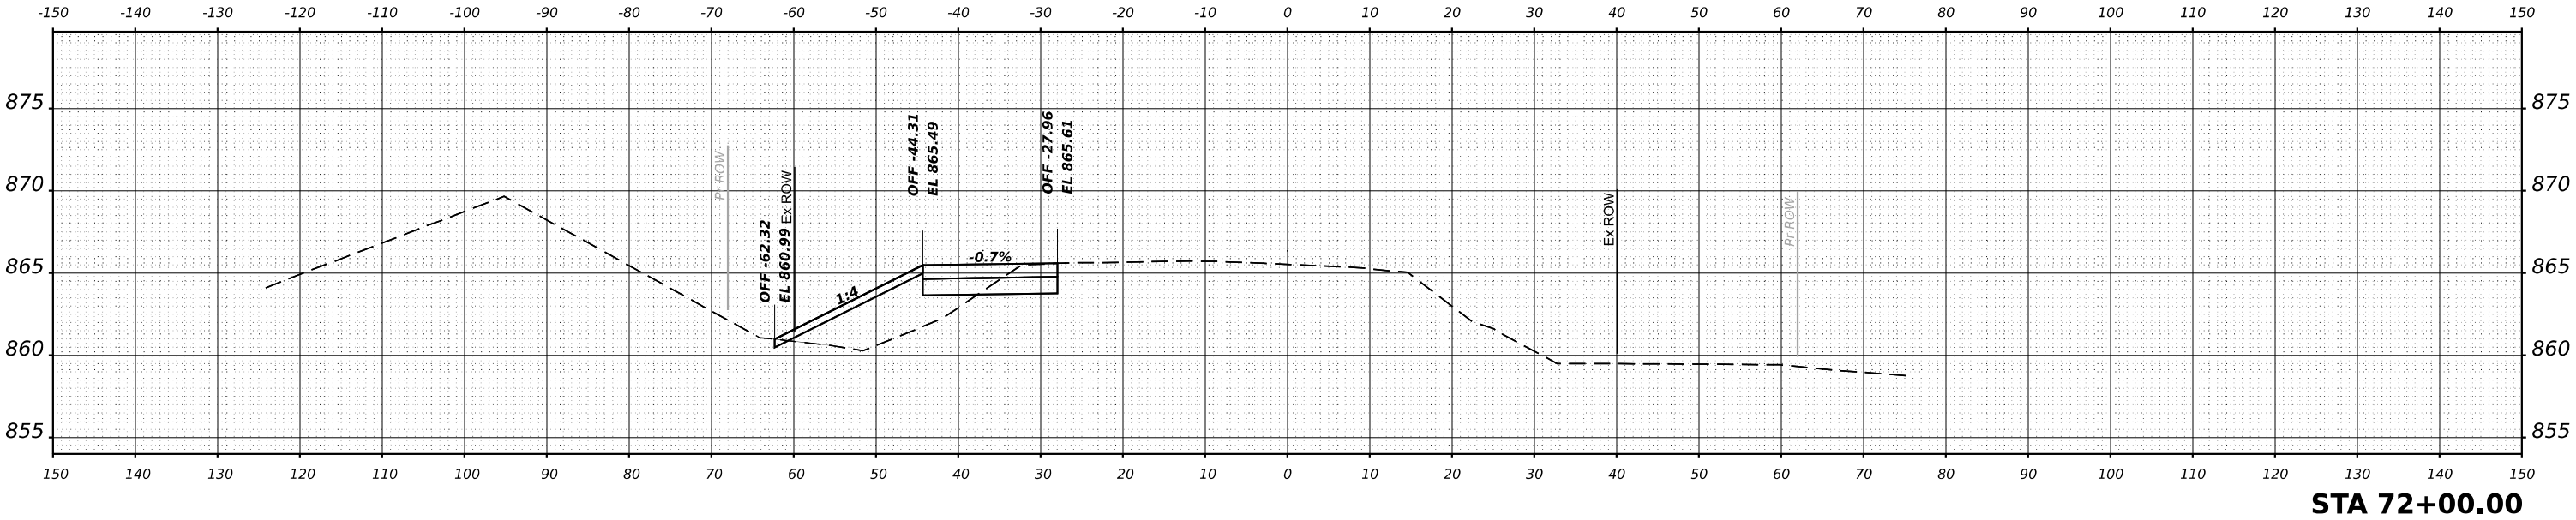

ORIGINAL SURVEY	SURVEYED _____		BY _____	DATE _____
	PLOTTED _____			
	TEMPLATE _____			
	AREAS _____			
NOTE BOOK	AREAS CHECKED _____			
NO. _____				

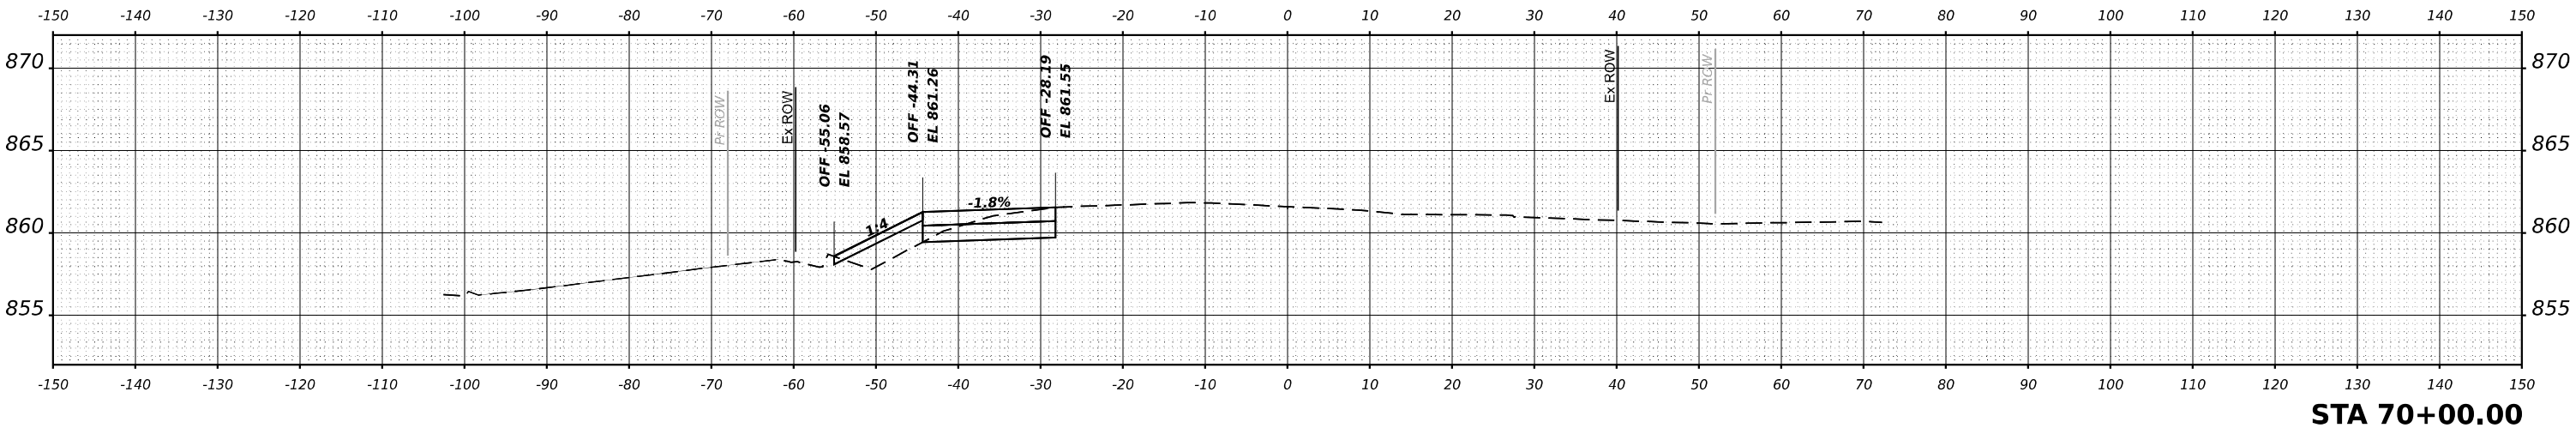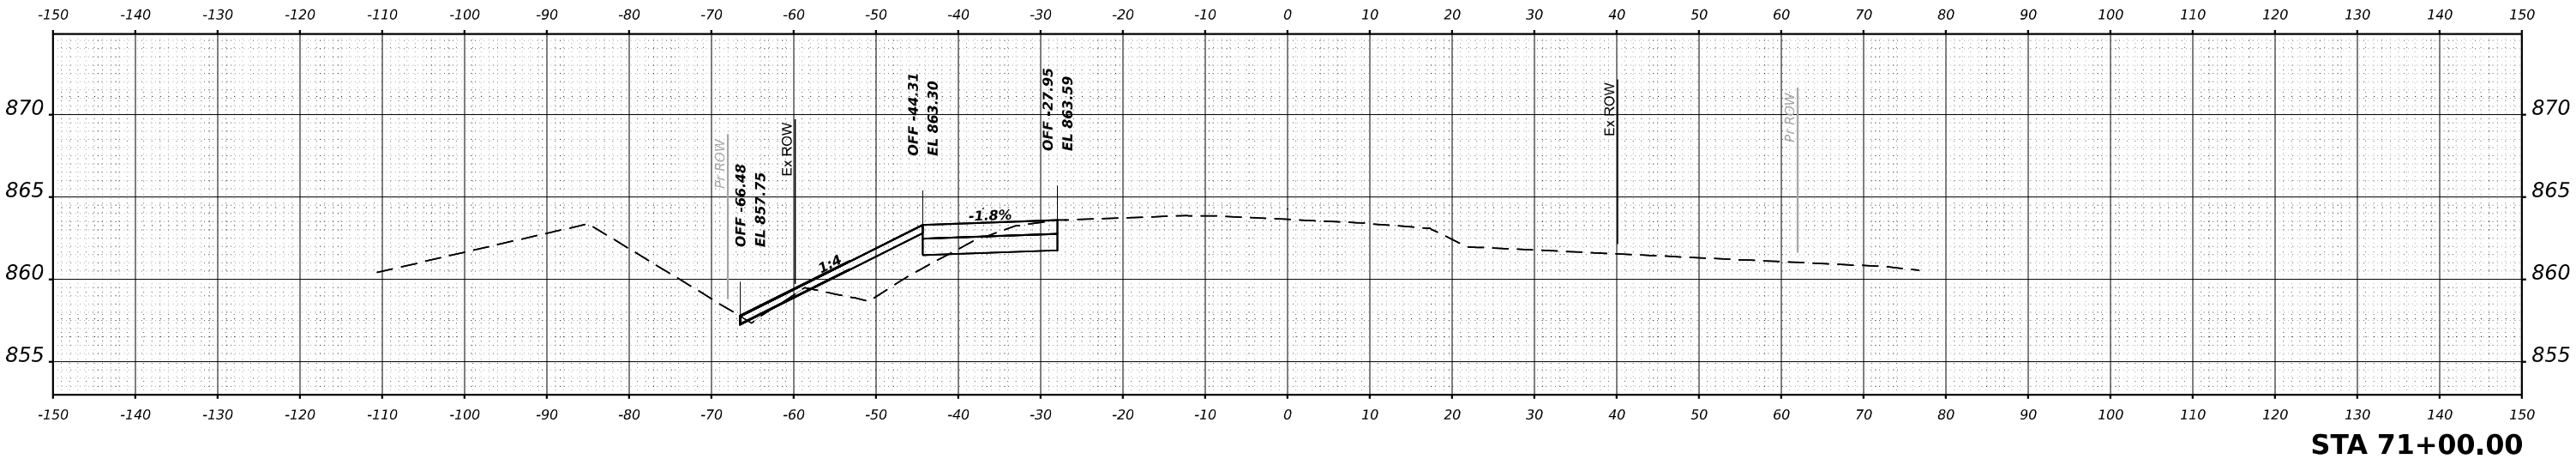

MODEL: \$MODELNAME\$
FILE NAME: \$FILES\$



USER NAME = \$USERS	DESIGNED - MKW	REVISED -
	DRAWN - DWH	REVISED -
PLOT SCALE = \$SCALE\$	CHECKED - MKW	REVISED -
PLOT DATE = \$DATES	DATE -	REVISED -




STATE OF ILLINOIS
DEPARTMENT OF TRANSPORTATION

BARRINGTON ROAD
CROSS SECTIONS - PRE-STAGE

SCALE: 10H : 5V SHEET 32 OF 54 SHEETS STA.

F.A.P RTE.	SECTION	COUNTY	TOTAL SHEETS	SHEET NO.
362	2019-161-W	COOK	666	428
CONTRACT NO. 62K33				
ILLINOIS FED. AID PROJECT				

FINAL SURVEY	SURVEYED _____ PLOTTED _____ TEMPLATE _____ AREAS _____ AREAS CHECKED _____	BY _____	DATE _____
NO. _____	NOTE BOOK		

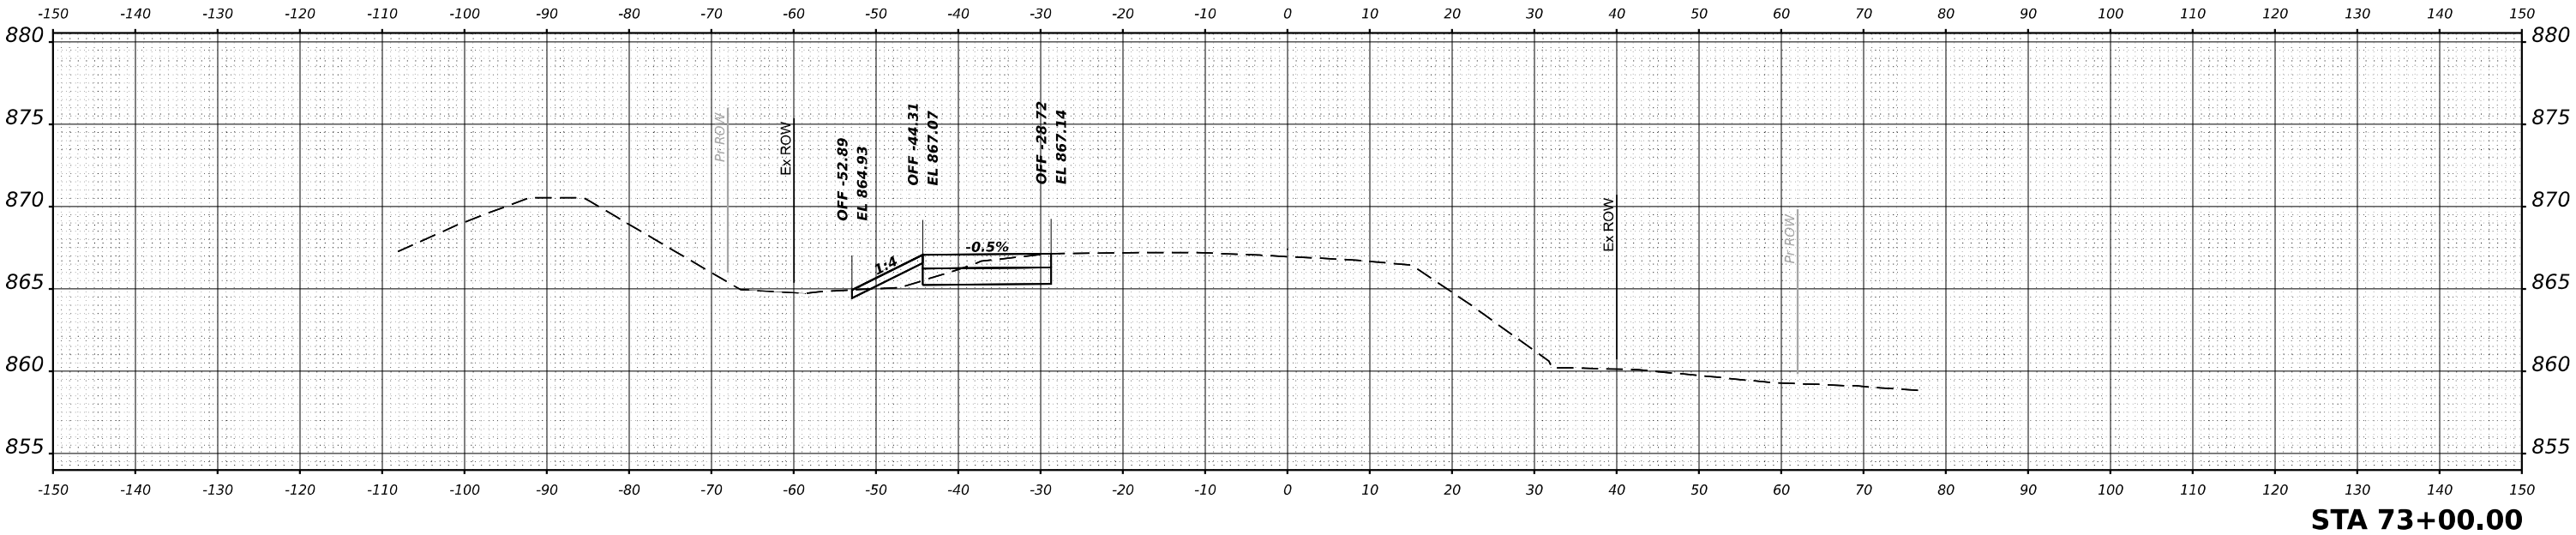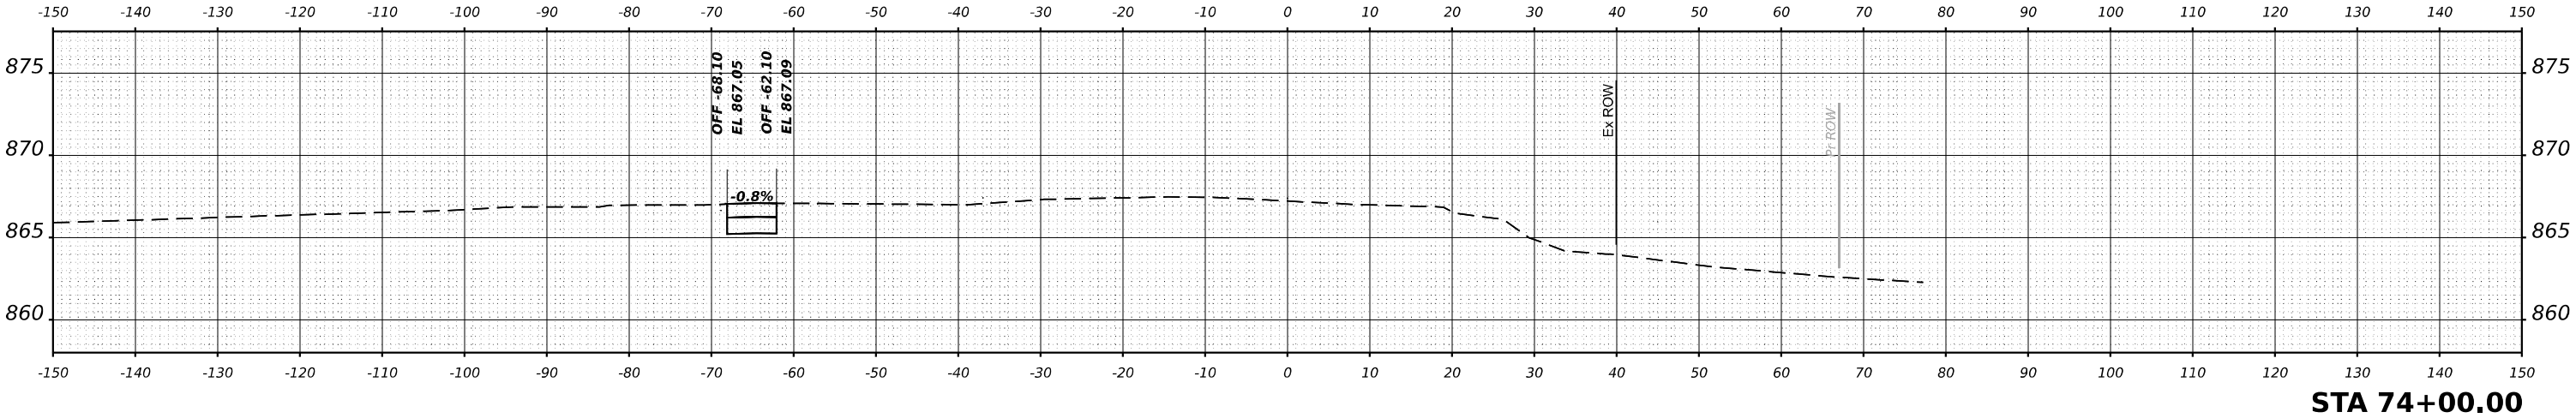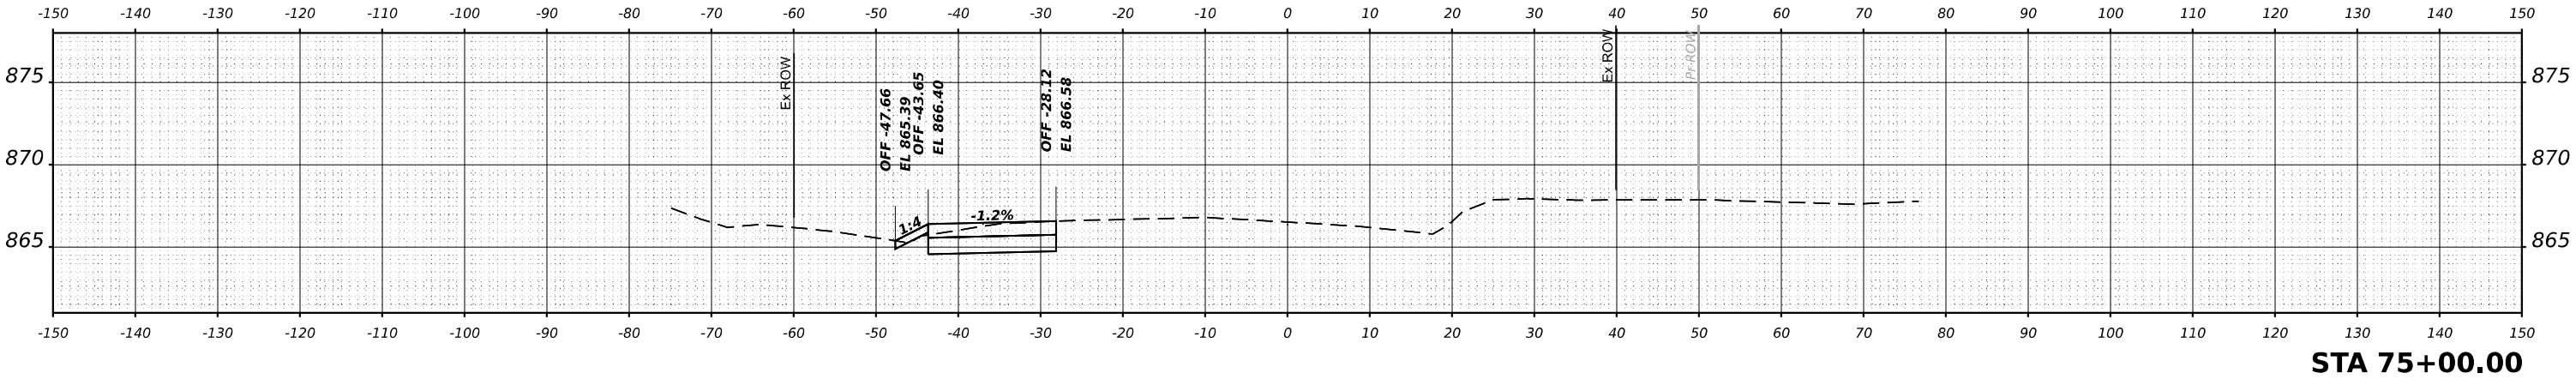

ORIGINAL SURVEY	SURVEYED _____ PLOTTED _____ TEMPLATE _____ AREAS _____ AREAS CHECKED _____	BY _____	DATE _____
NOTE BOOK			
NO. _____			

MODEL \$MODELNAME\$
FILE NAME \$FILES\$



USER NAME = \$USERS	DESIGNED - MKW	REVISED -
	DRAWN - DWH	REVISED -
PLOT SCALE = \$SCALE\$	CHECKED - MKW	REVISED -
PLOT DATE = \$DATES\$	DATE -	REVISED -

STATE OF ILLINOIS
DEPARTMENT OF TRANSPORTATION

BARRINGTON ROAD
CROSS SECTIONS - PRE-STAGE




SCALE: 10H : 5V SHEET 33 OF 54 SHEETS STA.

F.A.P RTE.	SECTION	COUNTY	TOTAL SHEETS	SHEET NO.
362	2019-161-W	COOK	666	429
CONTRACT NO. 62K33				
ILLINOIS FED. AID PROJECT				

FINAL SURVEY	NO.	SURVEYED	BY	DATE		
					PLOTTED	
						TEMPLATE
NOTE BOOK						

ORIGINAL SURVEY	NO.	SURVEYED	BY	DATE		
					PLOTTED	
						TEMPLATE
NOTE BOOK						

MODEL \$MODELNAME\$
FILE NAME \$FILES\$

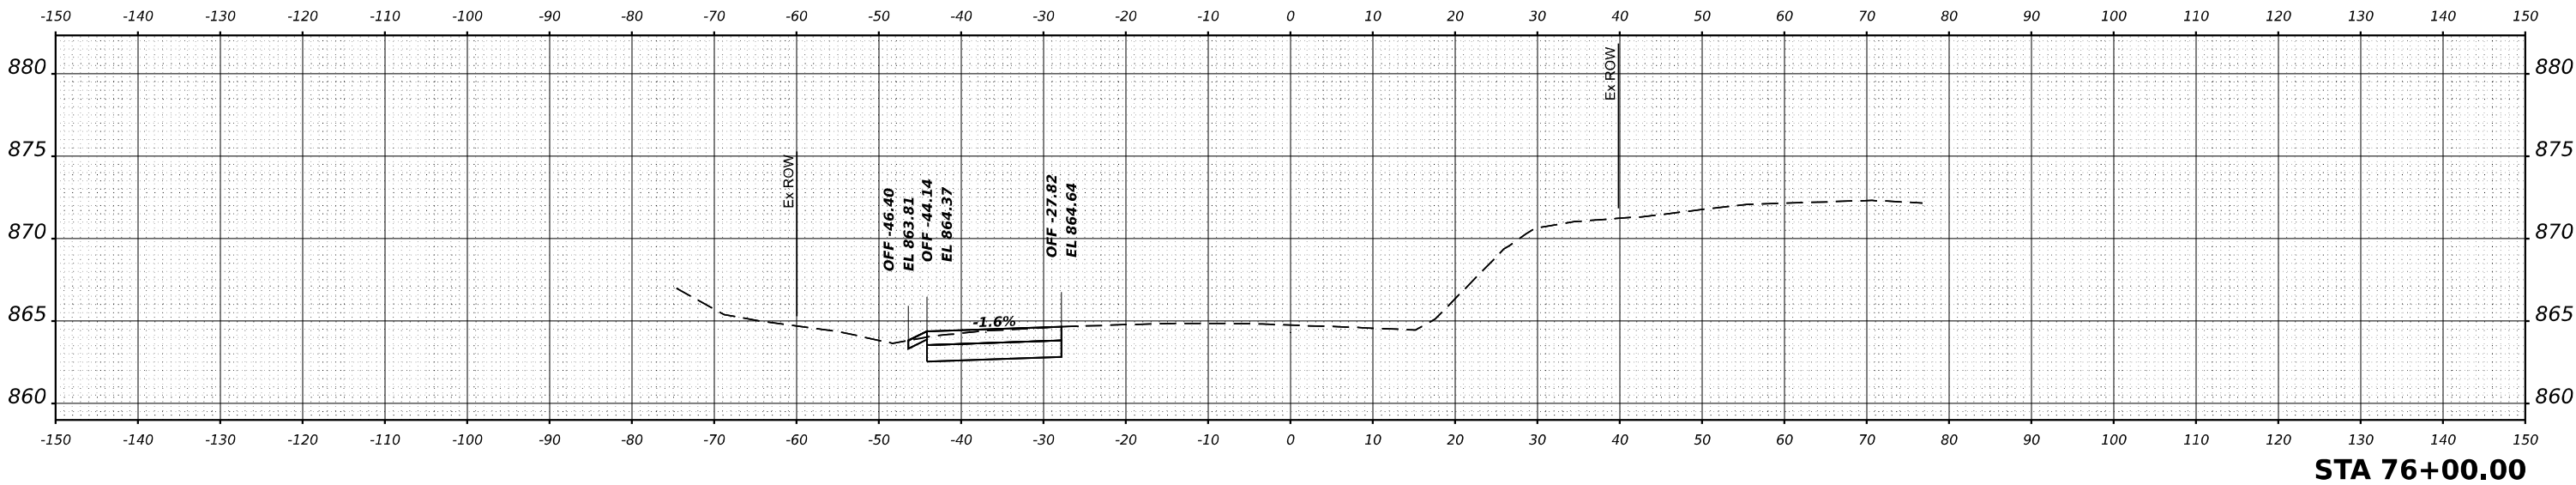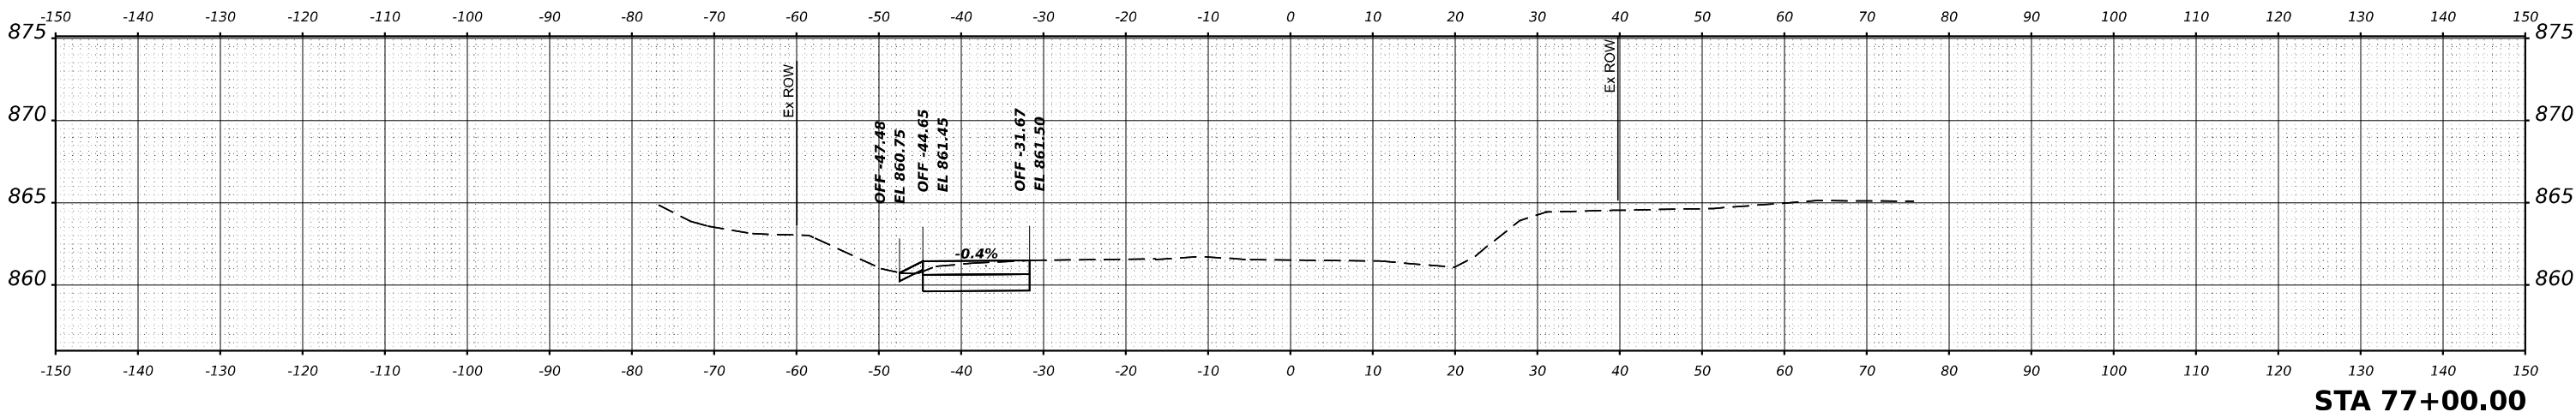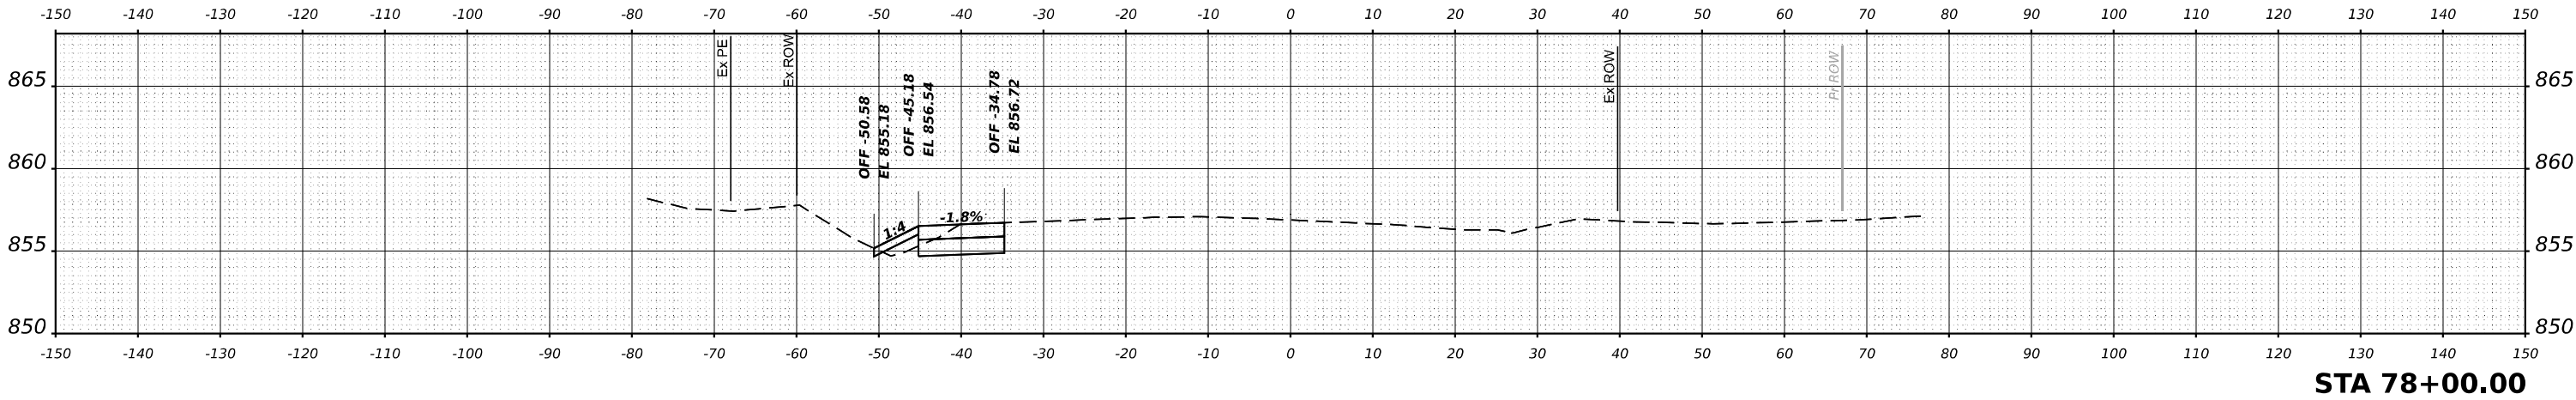

USER NAME = \$USERS	DESIGNED - MKW	REVISED -
	DRAWN - DWH	REVISED -
PLOT SCALE = \$SCALE\$	CHECKED - MKW	REVISED -
PLOT DATE = \$DATES	DATE -	REVISED -

STATE OF ILLINOIS
DEPARTMENT OF TRANSPORTATION

BARRINGTON ROAD
CROSS SECTIONS - PRE-STAGE



SCALE: 10H : 5V SHEET 34 OF 54 SHEETS STA.

F.A.P RTE.	SECTION	COUNTY	TOTAL SHEETS	SHEET NO.
362	2019-161-W	COOK	666	430
CONTRACT NO. 62K33				
		ILLINOIS	FED. AID PROJECT	

FINAL SURVEY	NO.	SURVEYED PLOTTED TEMPLATE AREAS CHECKED	BY	DATE

ORIGINAL SURVEY	NO.	SURVEYED PLOTTED TEMPLATE AREAS CHECKED	BY	DATE

MODEL \$MODELNAME\$
FILE NAME \$FILES\$

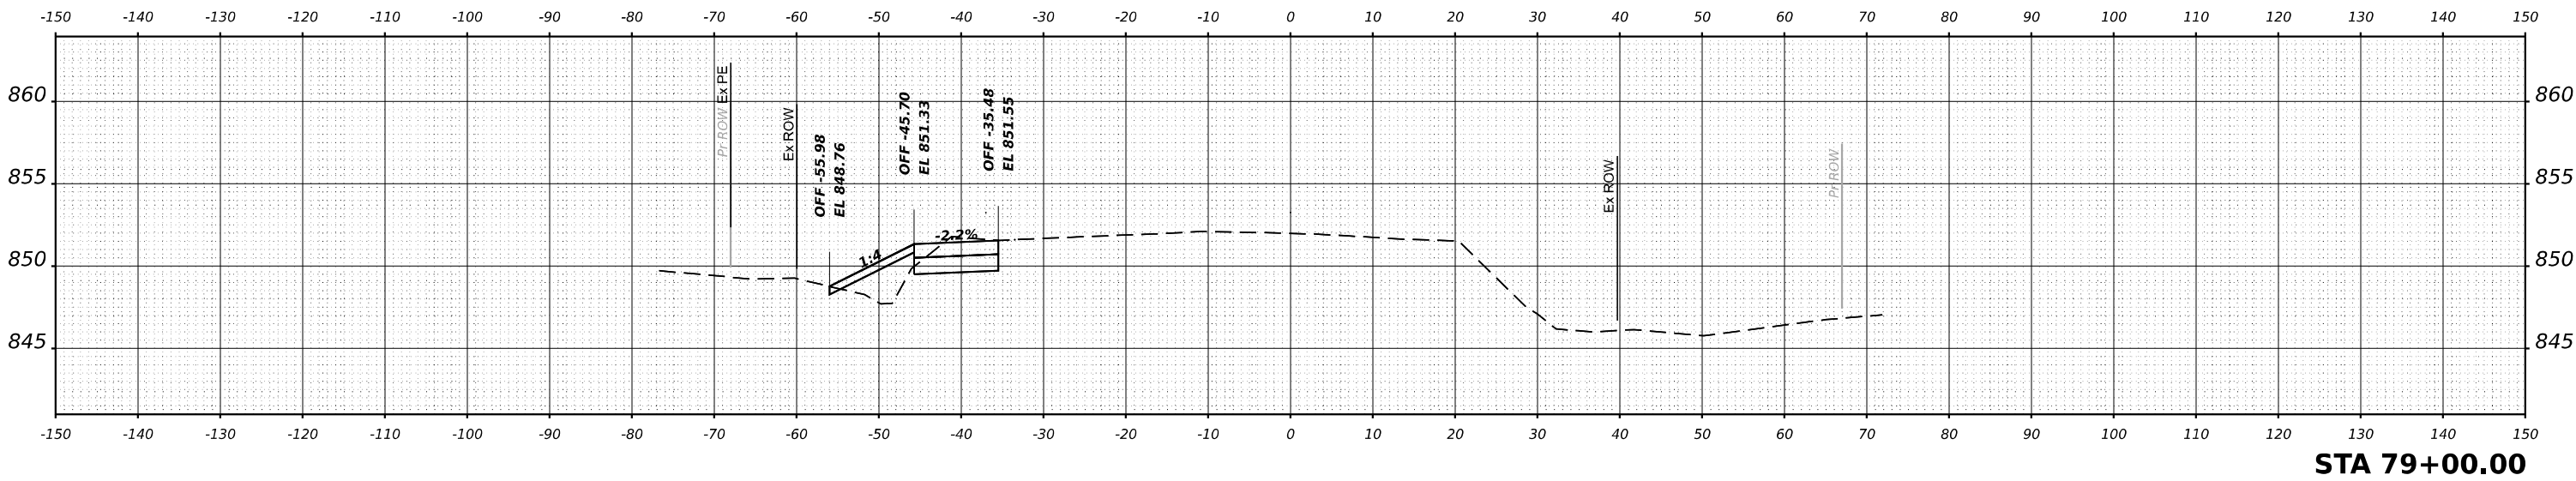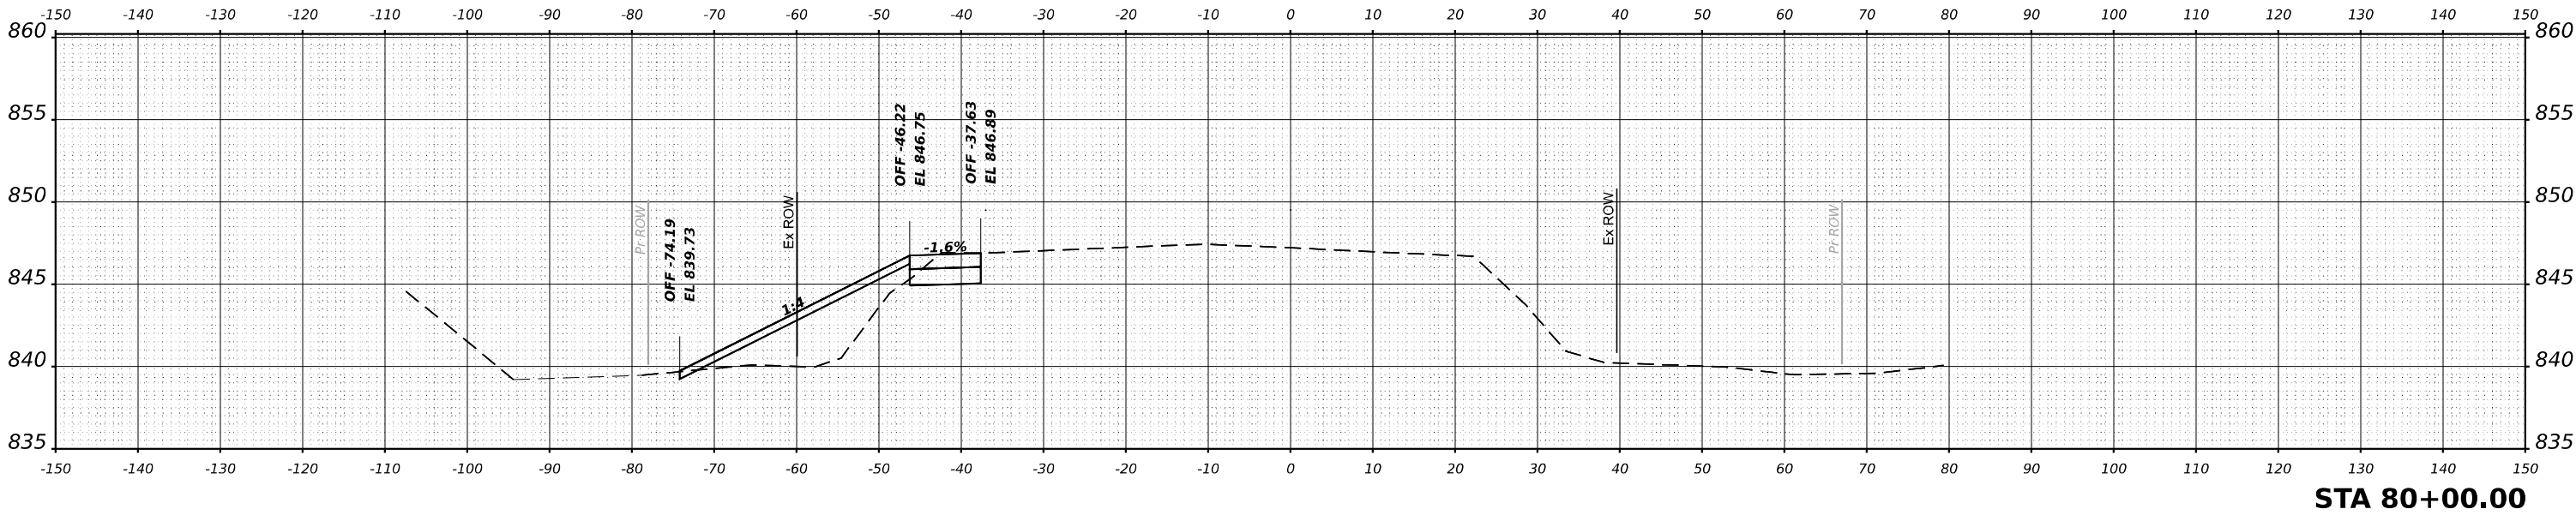

USER NAME = \$USERS	DESIGNED - MKW	REVISED -
	DRAWN - DWH	REVISED -
PLOT SCALE = \$SCALE\$	CHECKED - MKW	REVISED -
PLOT DATE = \$DATES	DATE -	REVISED -

STATE OF ILLINOIS
DEPARTMENT OF TRANSPORTATION

BARRINGTON ROAD
CROSS SECTIONS - PRE-STAGE



SCALE: 10H : 5V SHEET 35 OF 54 SHEETS STA.

F.A.P RTE.	SECTION	COUNTY	TOTAL SHEETS	SHEET NO.
362	2019-161-W	COOK	666	431
CONTRACT NO. 62K33				
ILLINOIS FED. AID PROJECT				

FINAL SURVEY	NO.	SURVEYED PLOTTED TEMPLATE AREAS CHECKED	BY	DATE

ORIGINAL SURVEY	NO.	SURVEYED PLOTTED TEMPLATE AREAS CHECKED	BY	DATE

MODEL \$MODELNAME\$
FILE NAME \$FILES\$

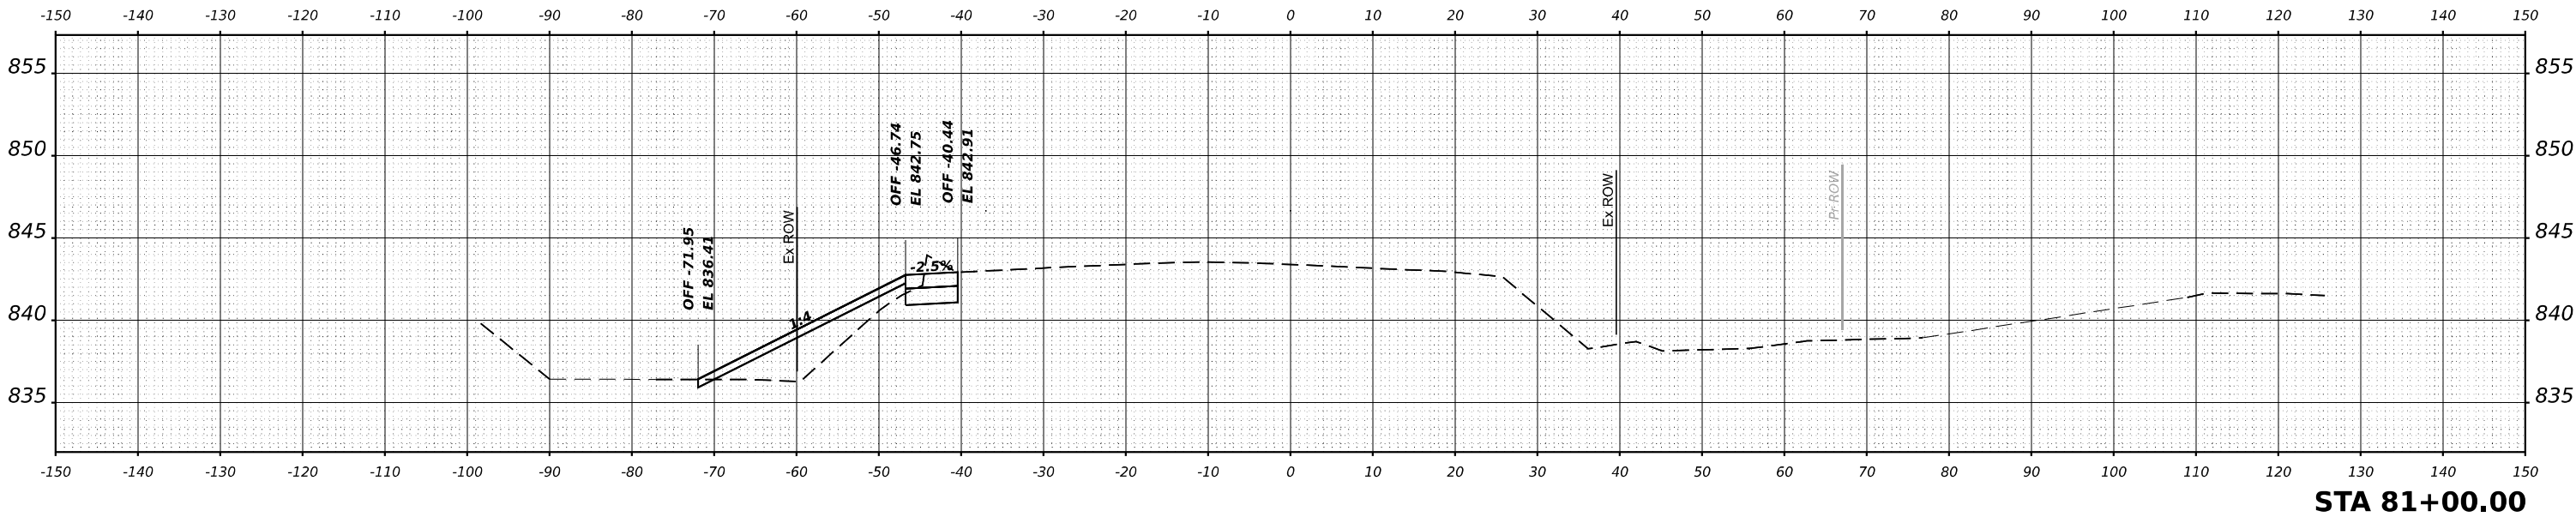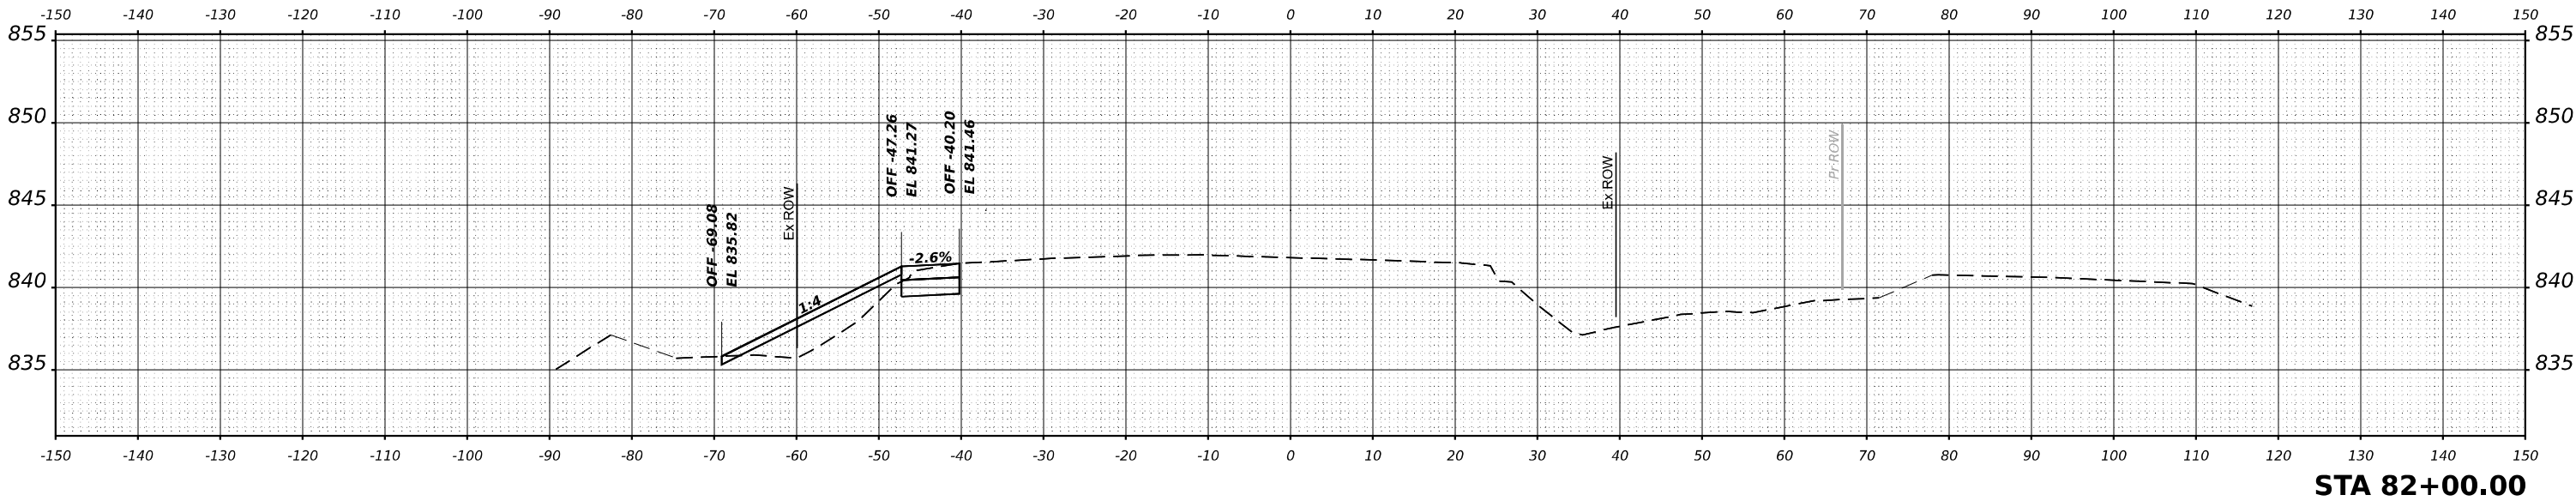

USER NAME = \$USERS	DESIGNED - MKW	REVISED -
	DRAWN - DWH	REVISED -
PLOT SCALE = \$SCALE\$	CHECKED - MKW	REVISED -
PLOT DATE = \$DATES	DATE -	REVISED -

STATE OF ILLINOIS
DEPARTMENT OF TRANSPORTATION

BARRINGTON ROAD
CROSS SECTIONS - PRE-STAGE




SCALE: 10H : 5V SHEET 36 OF 54 SHEETS STA.

F.A.P RTE.	SECTION	COUNTY	TOTAL SHEETS	SHEET NO.
362	2019-161-W	COOK	666	432
CONTRACT NO. 62K33				
		ILLINOIS	FED. AID PROJECT	

FINAL SURVEY	NO.	SURVEYED	BY	DATE
NOTE BOOK	AREAS CHECKED	PLOTTED	TEMPLATE	AREAS

ORIGINAL SURVEY	NO.	SURVEYED	BY	DATE
NOTE BOOK	AREAS CHECKED	PLOTTED	TEMPLATE	AREAS

MODEL \$MODELNAME\$
FILE NAME \$FILES\$

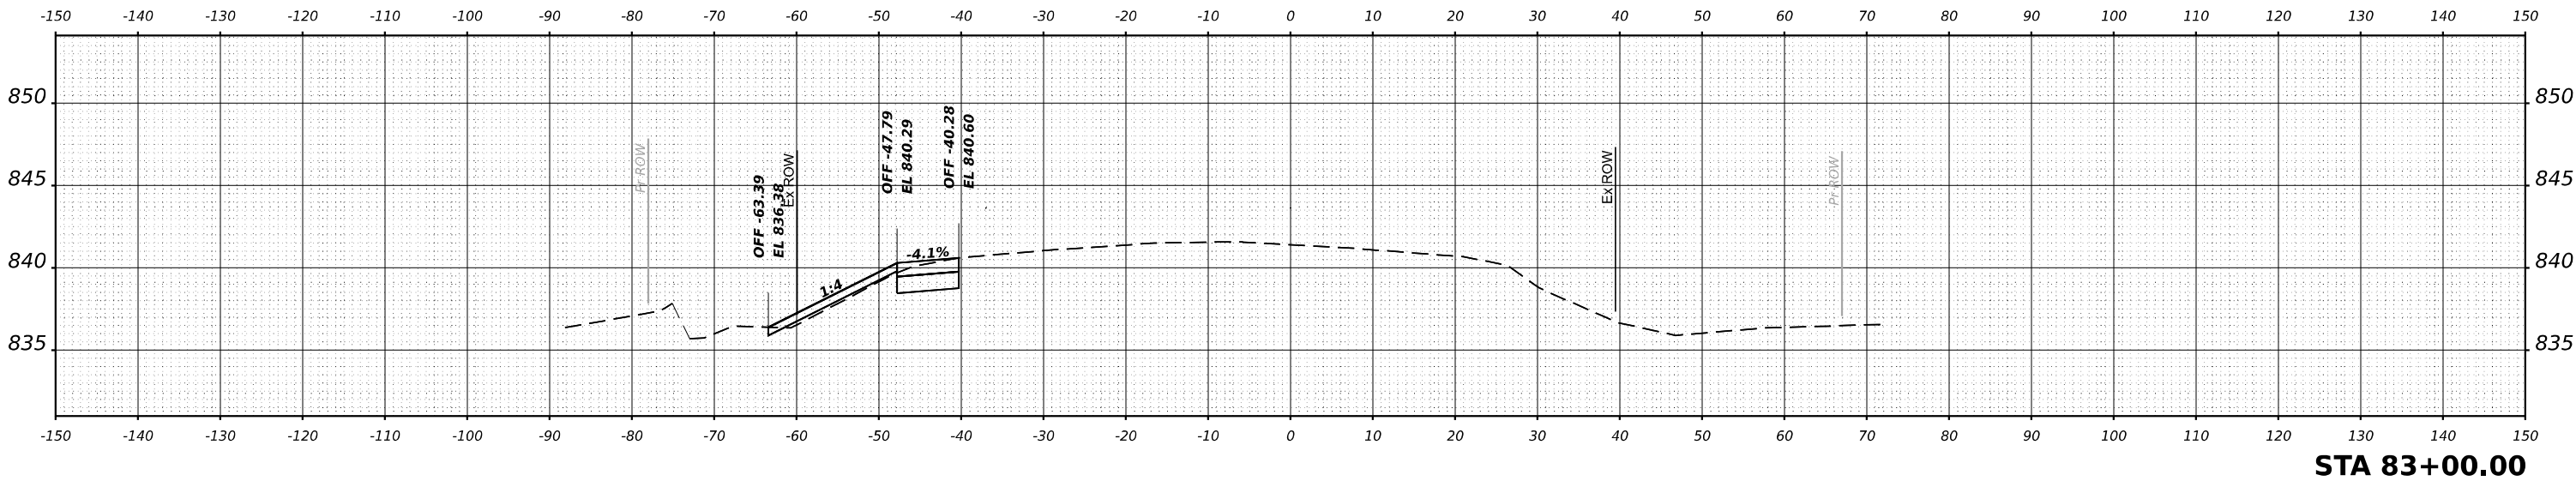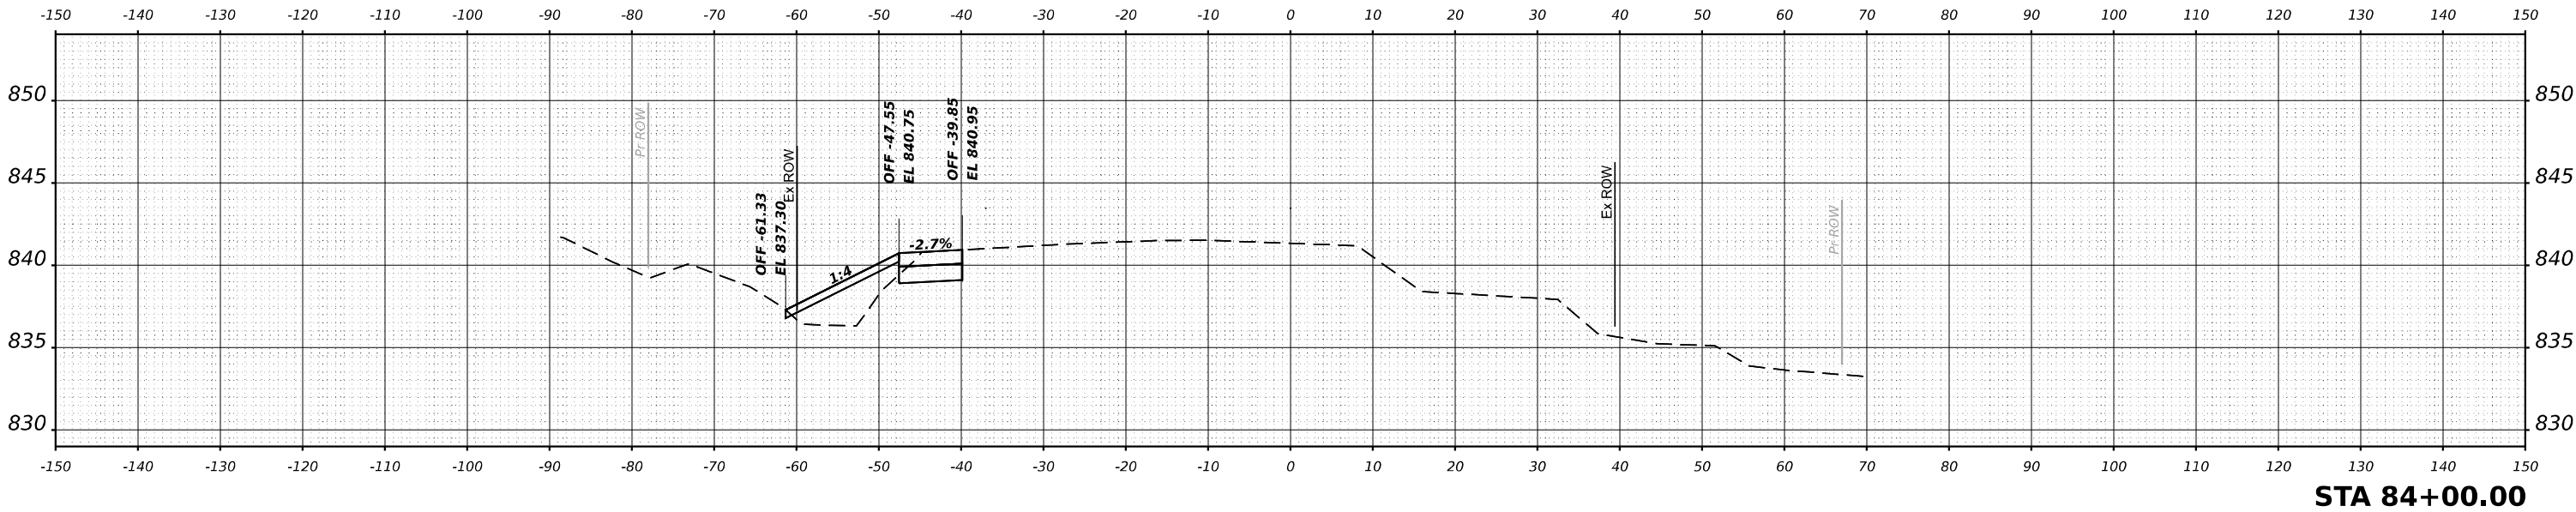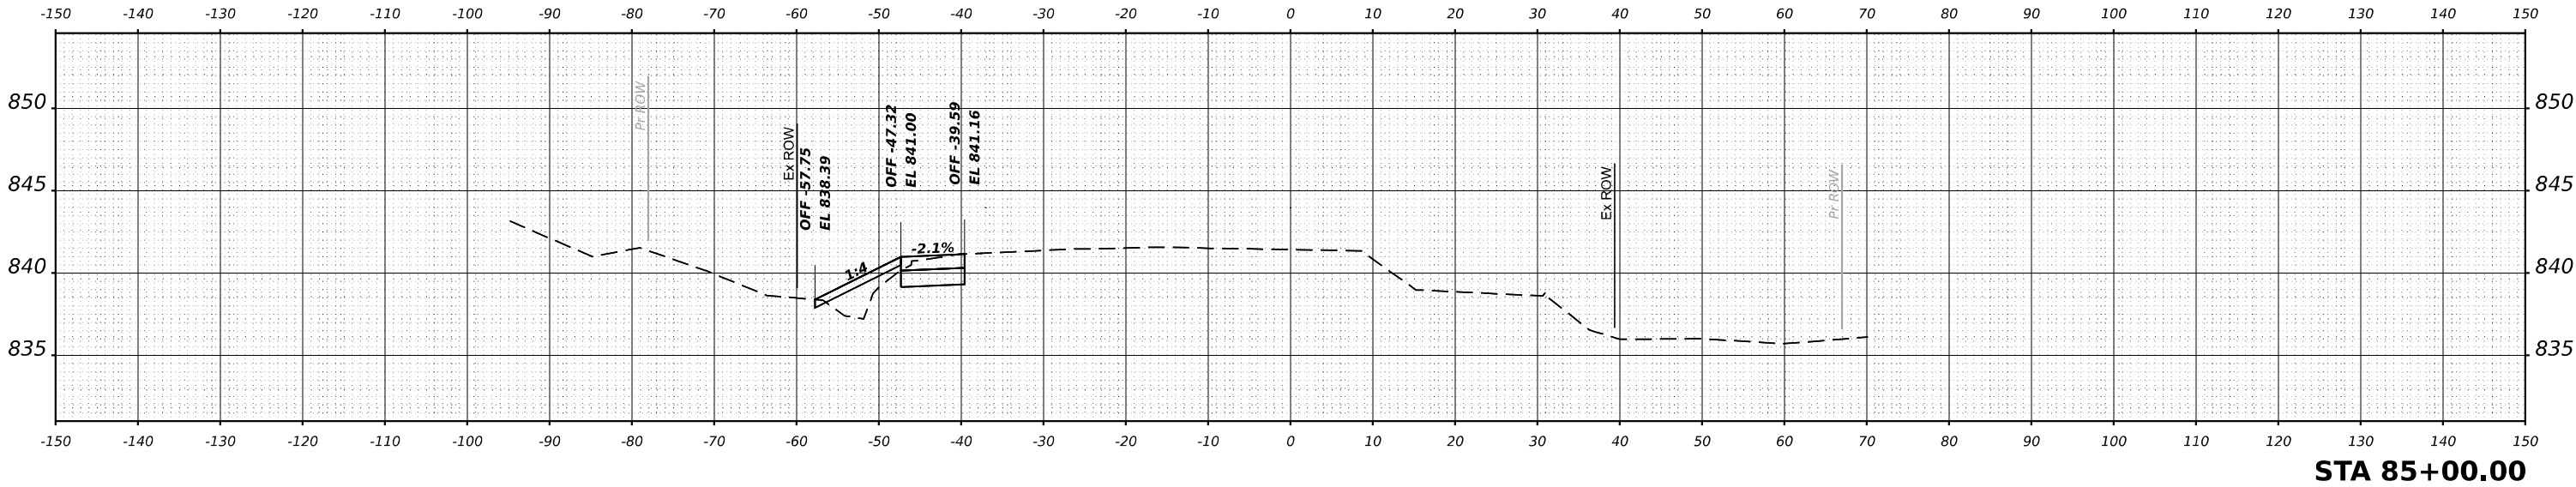

USER NAME = \$USERS	DESIGNED - MKW	REVISED -
	DRAWN - DWH	REVISED -
PLOT SCALE = \$SCALE\$	CHECKED - MKW	REVISED -
PLOT DATE = \$DATES	DATE -	REVISED -

STATE OF ILLINOIS
DEPARTMENT OF TRANSPORTATION

BARRINGTON ROAD
CROSS SECTIONS - PRE-STAGE




SCALE: 10H : 5V SHEET 37 OF 54 SHEETS STA.

F.A.P RTE.	SECTION	COUNTY	TOTAL SHEETS	SHEET NO.
	362	2019-161-W	COOK	666 433
CONTRACT NO. 62K33				
ILLINOIS FED. AID PROJECT				

FINAL SURVEY	SURVEYED _____	BY _____	DATE _____
	PLOTTED _____		
	TEMPLATE _____		
	AREAS _____		
NO. _____	AREAS CHECKED _____		
NOTE BOOK			

ORIGINAL SURVEY	SURVEYED _____ PLOTTED _____ TEMPLATE _____ AREAS _____ AREAS CHECKED _____	BY _____	DATE _____
NOTE BOOK			
NO. _____			

MODEL \$MODELNAME\$
FILE NAME \$FILES

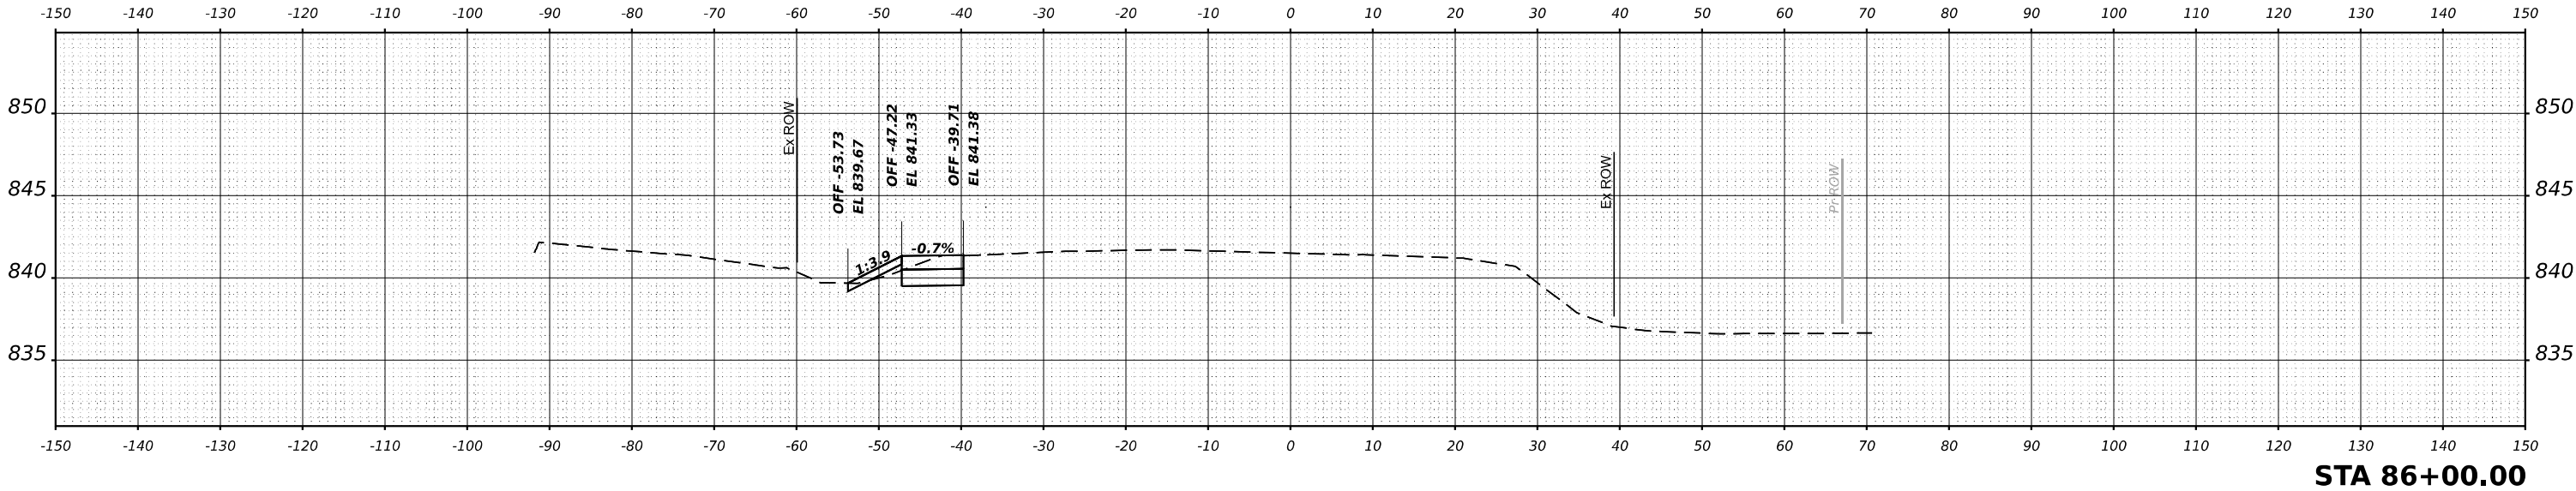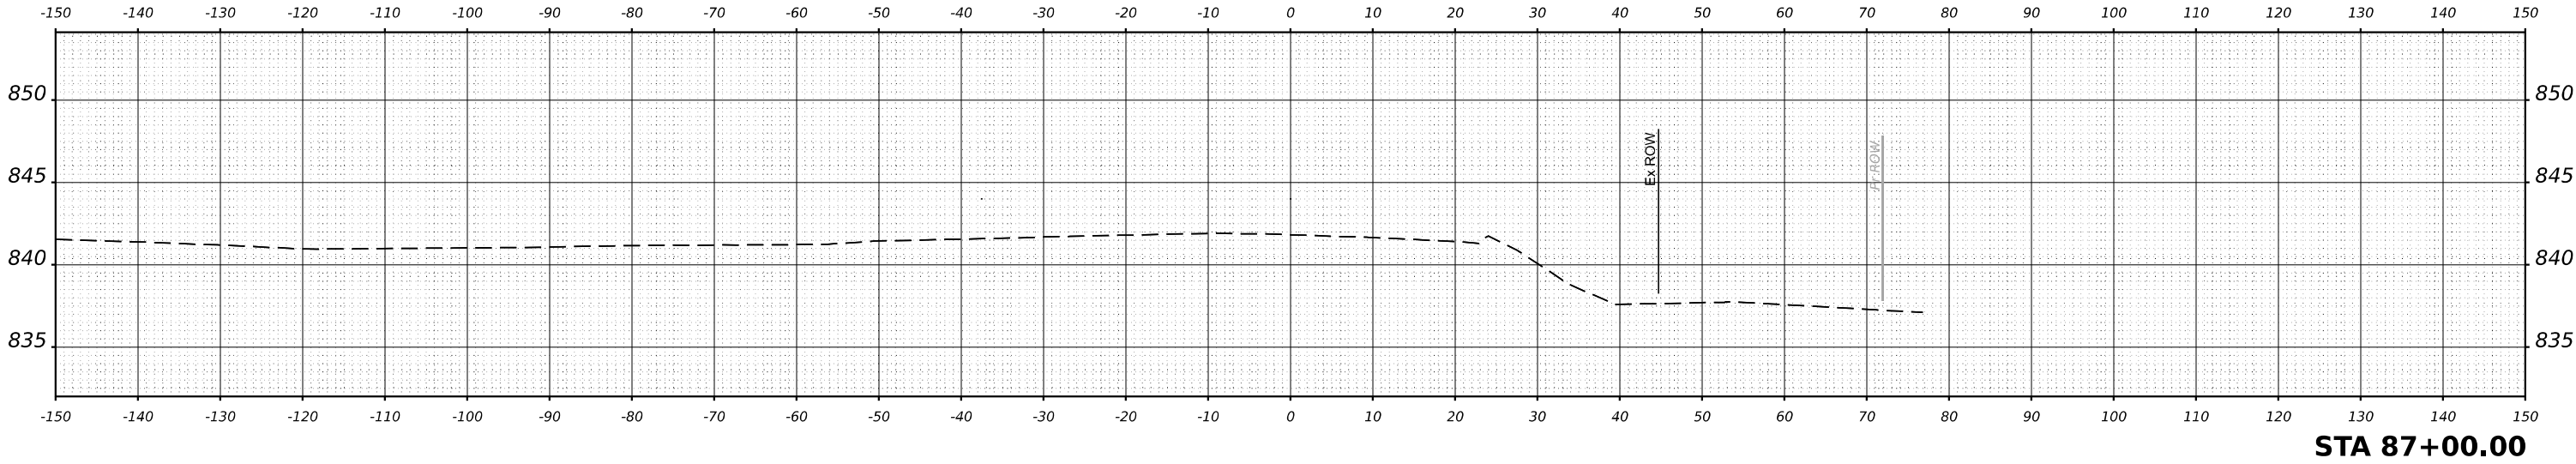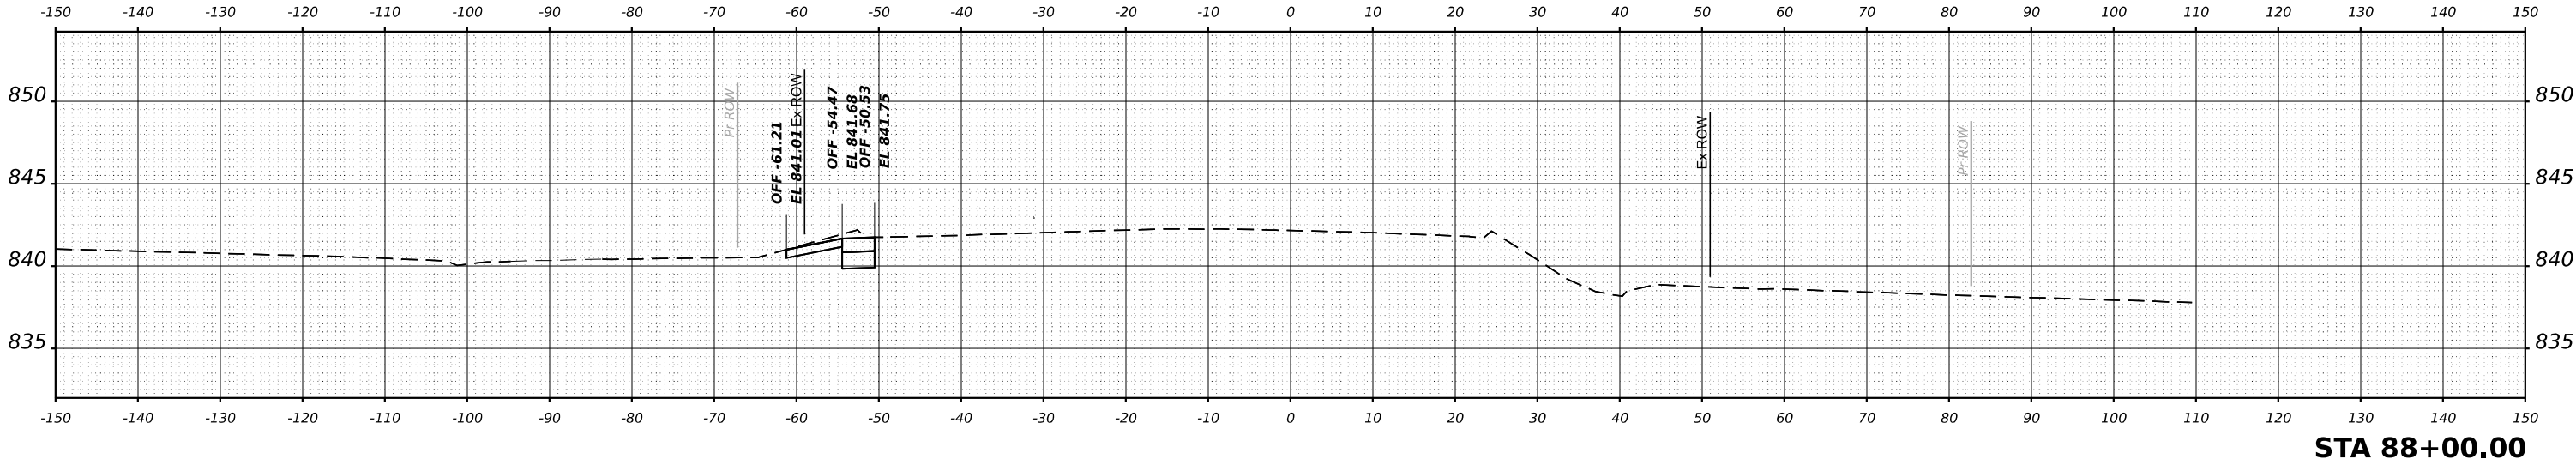

USER NAME = \$USERS	DESIGNED - MKW	REVISED -
	DRAWN - DWH	REVISED -
PLOT SCALE = \$SCALE\$	CHECKED - MKW	REVISED -
PLOT DATE = \$DATES	DATE -	REVISED -


STATE OF ILLINOIS
DEPARTMENT OF TRANSPORTATION

BARRINGTON ROAD
CROSS SECTIONS - PRE-STAGE

SCALE: 10H : 5V SHEET 38 OF 54 SHEETS STA.


F.A.P RTE.	SECTION	COUNTY	TOTAL SHEETS	SHEET NO.
362	2019-161-W	COOK	666	434
CONTRACT NO. 62K33				
ILLINOIS FED. AID PROJECT				

FINAL SURVEY	SURVEYED PLOTTED TEMPLATE AREAS AREAS CHECKED	BY	DATE
NOTE BOOK			
NO.			

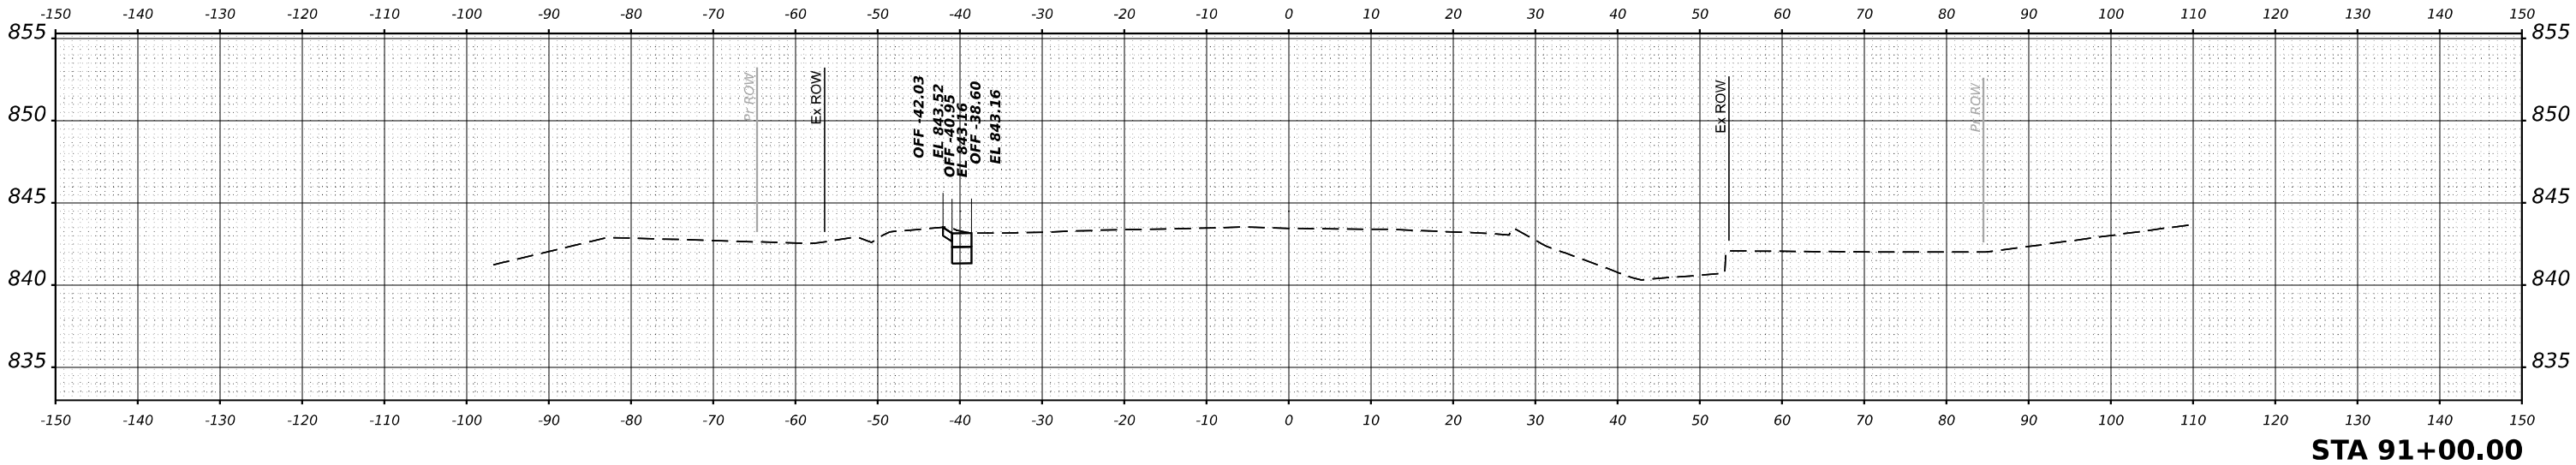


STA 91+00.00

ORIGINAL SURVEY	SURVEYED _____ PLOTTED _____ TEMPLATE _____ AREAS _____	BY _____	DATE _____
NOTE BOOK	AREAS CHECKED _____		
NO. _____			

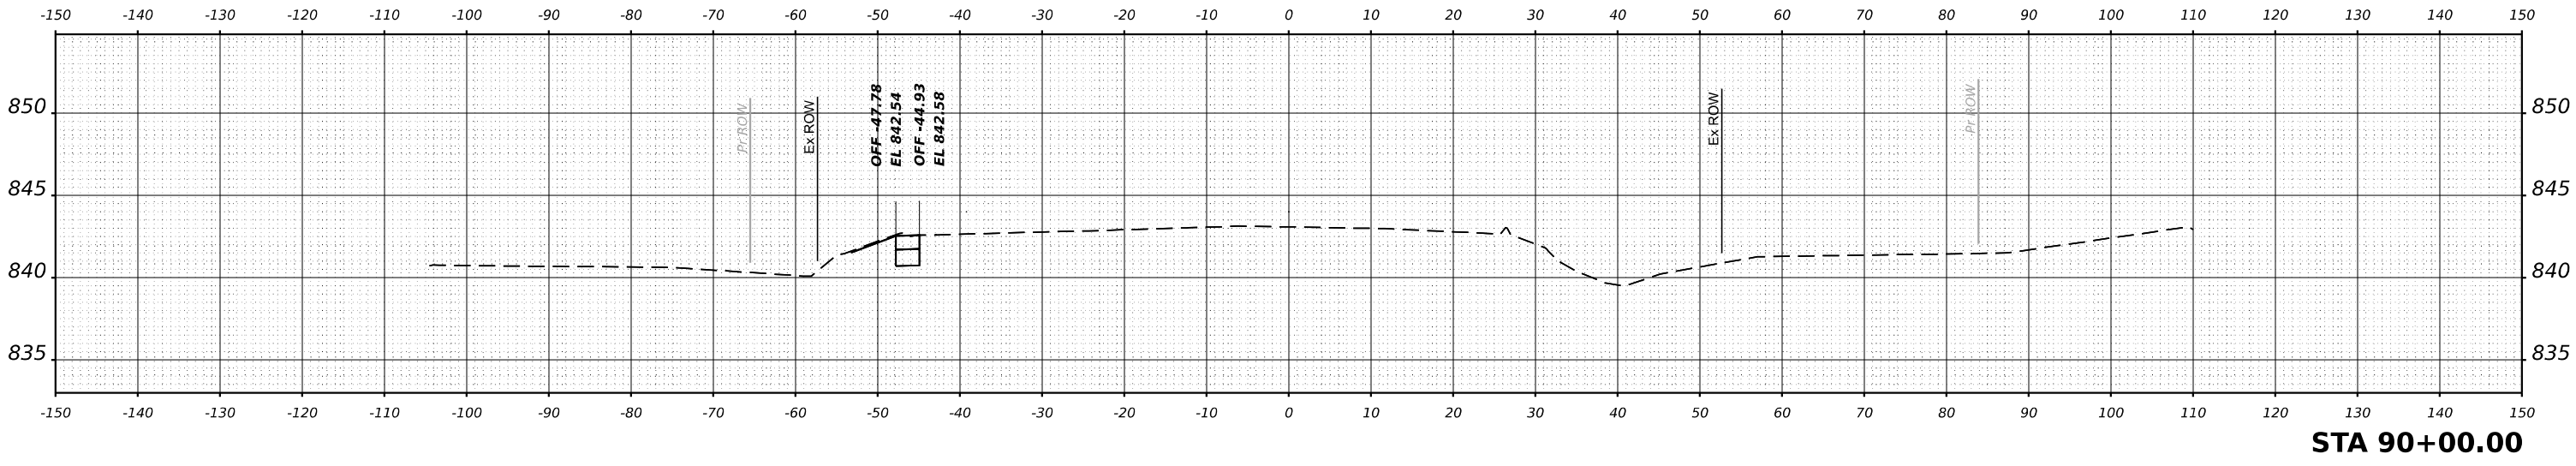

STA 90+00.00

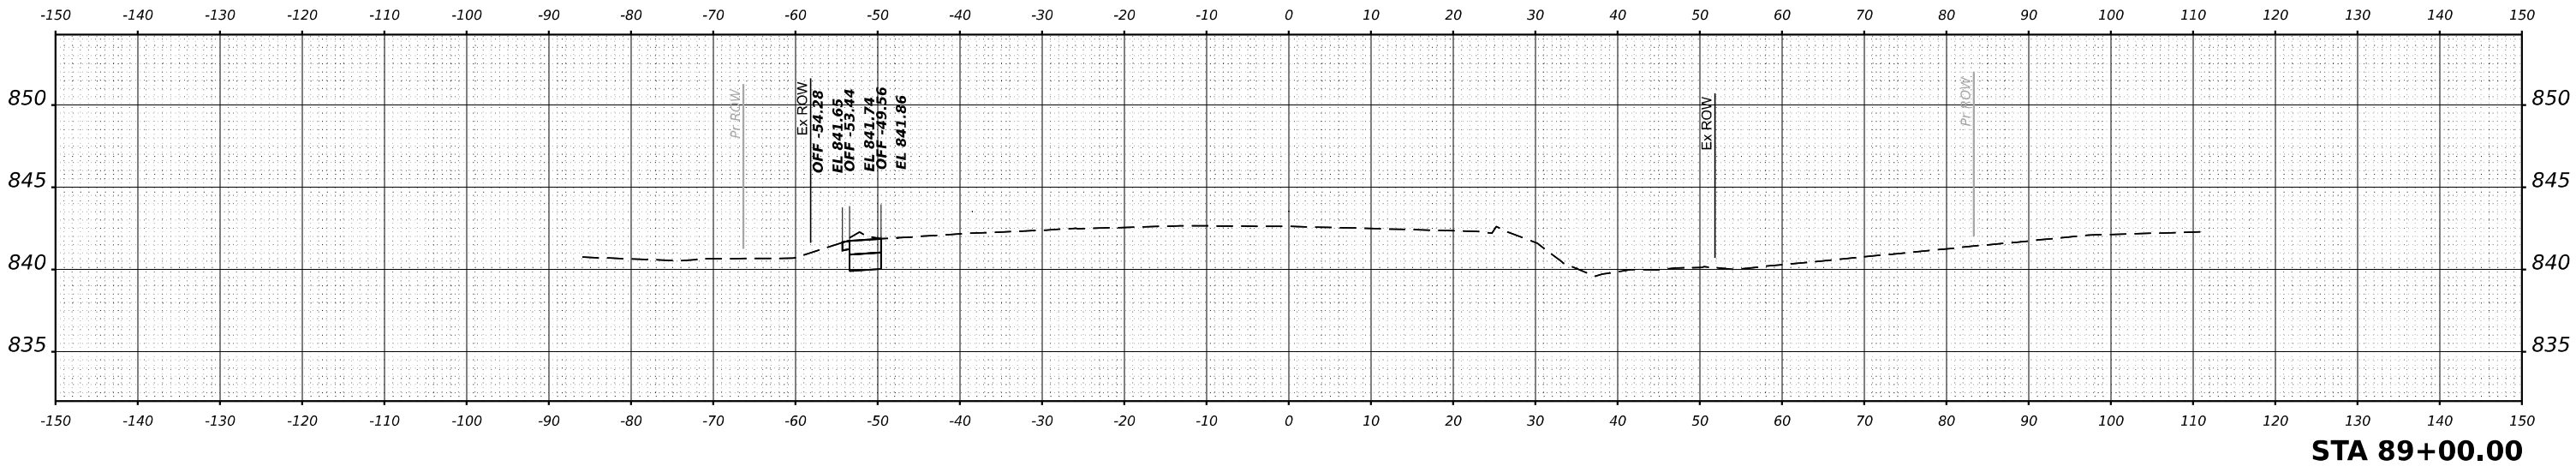

STA 89+00.00



USER NAME = \$USERS	DESIGNED - MKW	REVISED -
	DRAWN - DWH	REVISED -
PLOT SCALE = \$SCALE\$	CHECKED - MKW	REVISED -
PLOT DATE = \$DATES	DATE -	REVISED -

STATE OF ILLINOIS
DEPARTMENT OF TRANSPORTATION

BARRINGTON ROAD
CROSS SECTIONS - PRE-STAGE




SCALE: 10H : 5V SHEET 39 OF 54 SHEETS STA.

F.A.P RTE.	SECTION	COUNTY	TOTAL SHEETS	SHEET NO.
362	2019-161-W	COOK	666	435
CONTRACT NO. 62K33				
ILLINOIS FED. AID PROJECT				

FINAL SURVEY	SURVEYED	BY	DATE
	PLOTTED		
	TEMPLATE		
	NO.	AREAS CHECKED	

ORIGINAL SURVEY	SURVEYED	BY	DATE
	PLOTTED		
	TEMPLATE		
	NO.	AREAS CHECKED	

MODEL \$MODELNAME\$
FILE NAME \$FILES\$

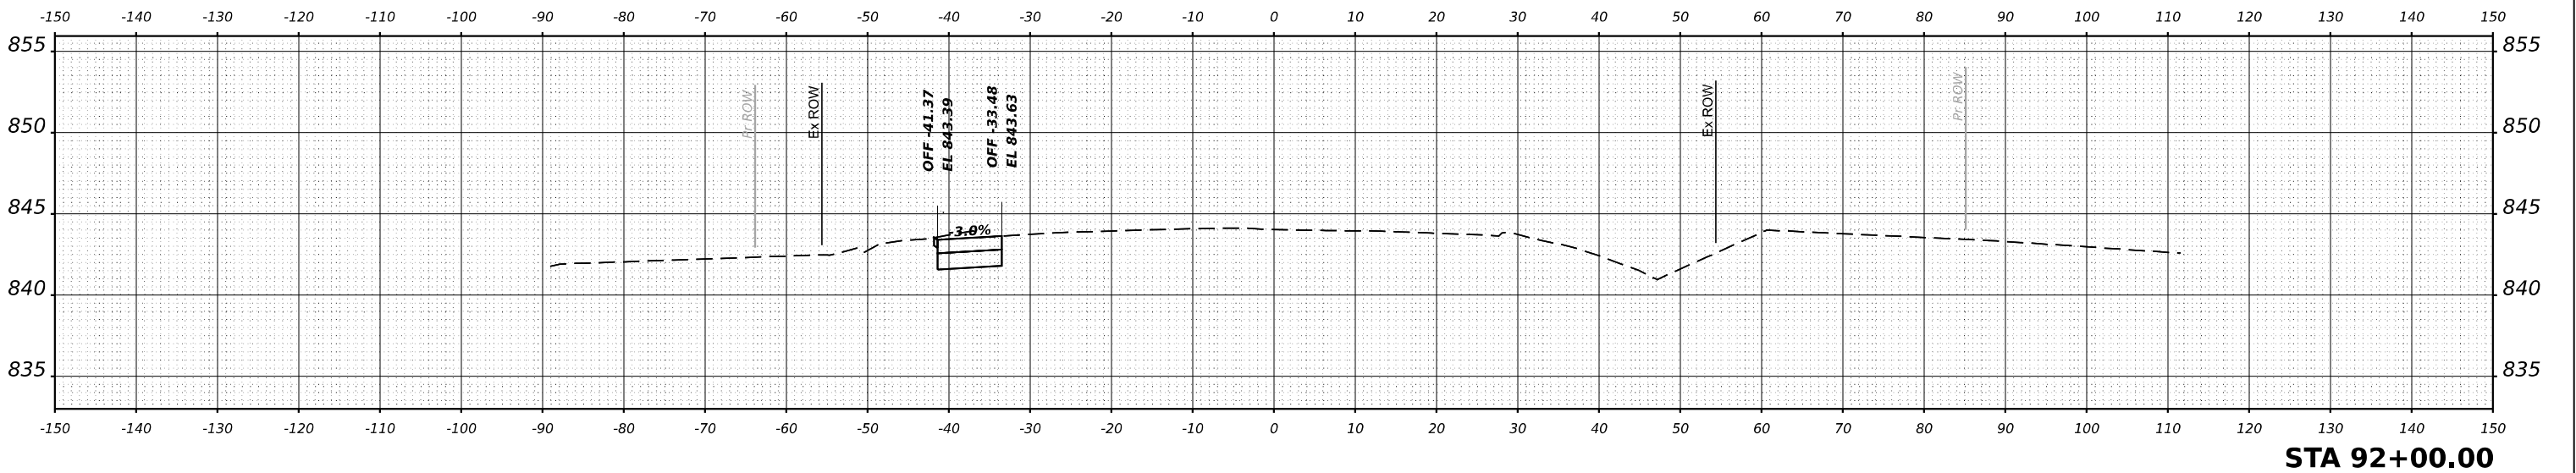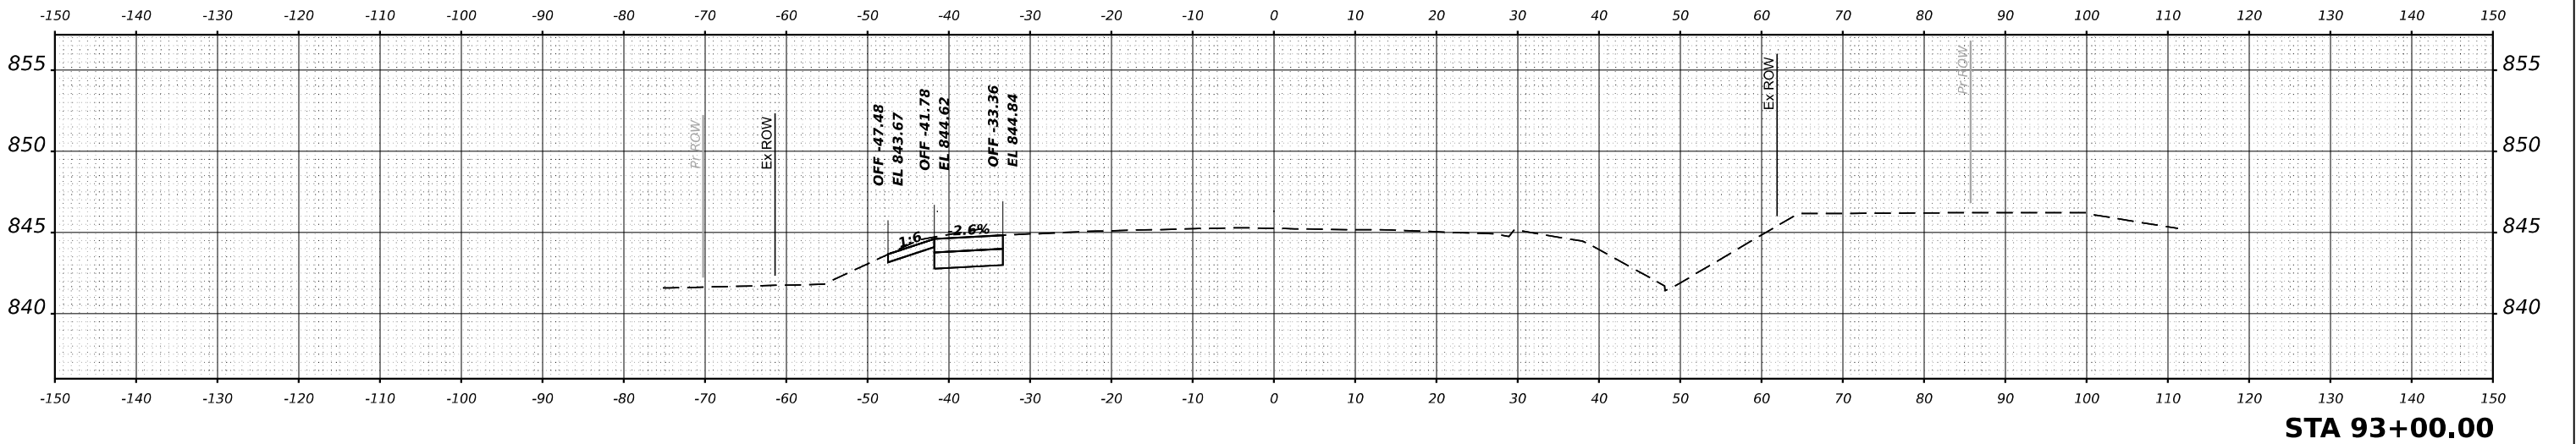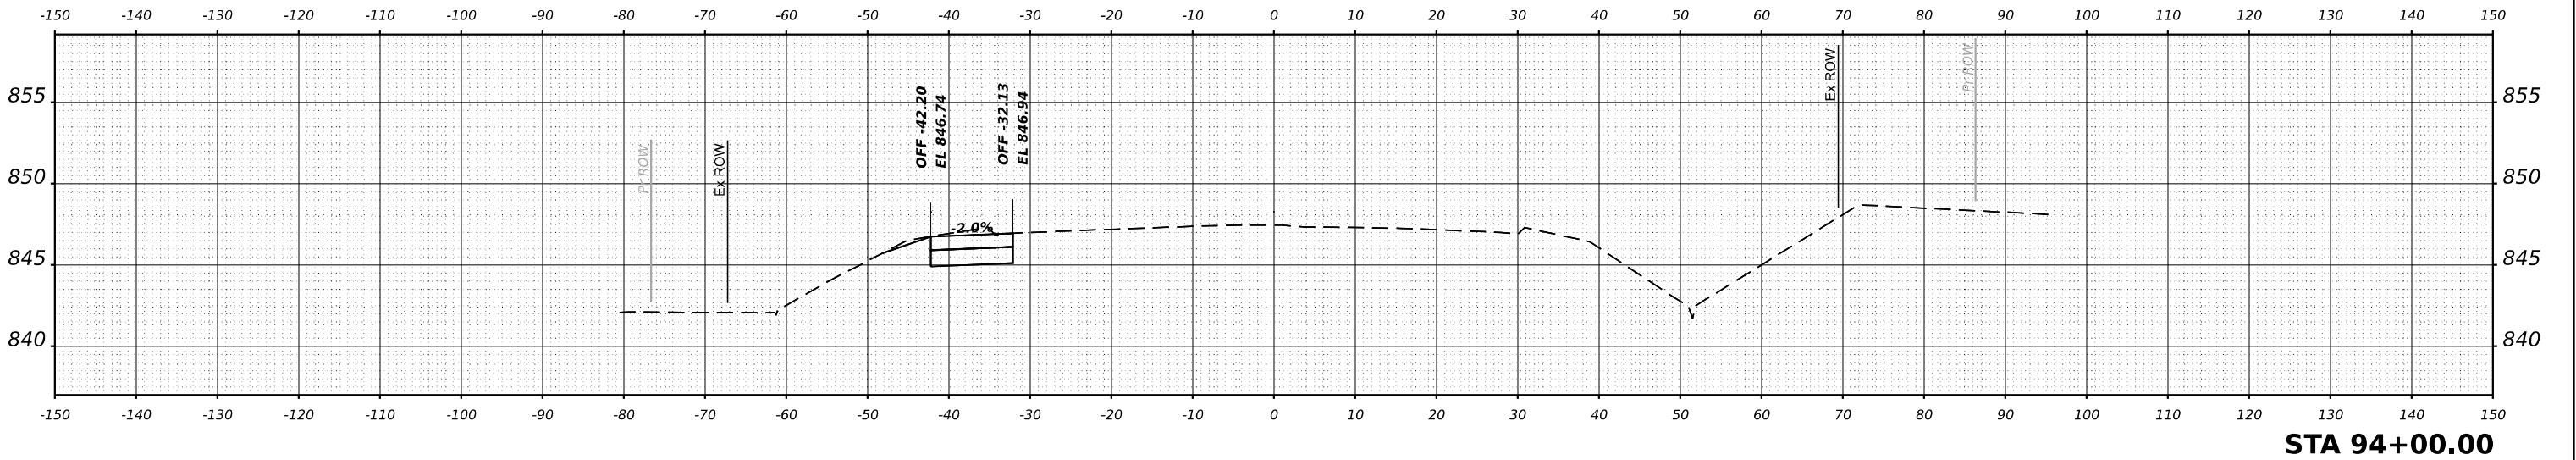

USER NAME = \$USERS	DESIGNED - MKW	REVISED -
	DRAWN - DWH	REVISED -
PLOT SCALE = \$SCALE\$	CHECKED - MKW	REVISED -
PLOT DATE = \$DATES	DATE -	REVISED -

STATE OF ILLINOIS
DEPARTMENT OF TRANSPORTATION

BARRINGTON ROAD
CROSS SECTIONS - PRE-STAGE




SCALE: 10H : 5V SHEET 40 OF 54 SHEETS STA.

F.A.P. RTE.	SECTION	COUNTY	TOTAL SHEETS	SHEET NO.
362	2019-161-W	COOK	666	436
CONTRACT NO. 62K33				
		ILLINOIS	FED. AID PROJECT	

FINAL SURVEY	SURVEYED _____		BY _____	DATE _____
	PLOTTED _____			
	TEMPLATE _____			
	AREAS _____			
NOTE BOOK	AREAS CHECKED _____			
NO. _____				

ORIGINAL SURVEY	SURVEYED _____		BY _____	DATE _____
	PLOTTED _____			
	TEMPLATE _____			
	AREAS _____			
NOTE BOOK	AREAS CHECKED _____			
	NO. _____			

MODEL \$MODELNAME\$
FILE NAME \$FILES\$

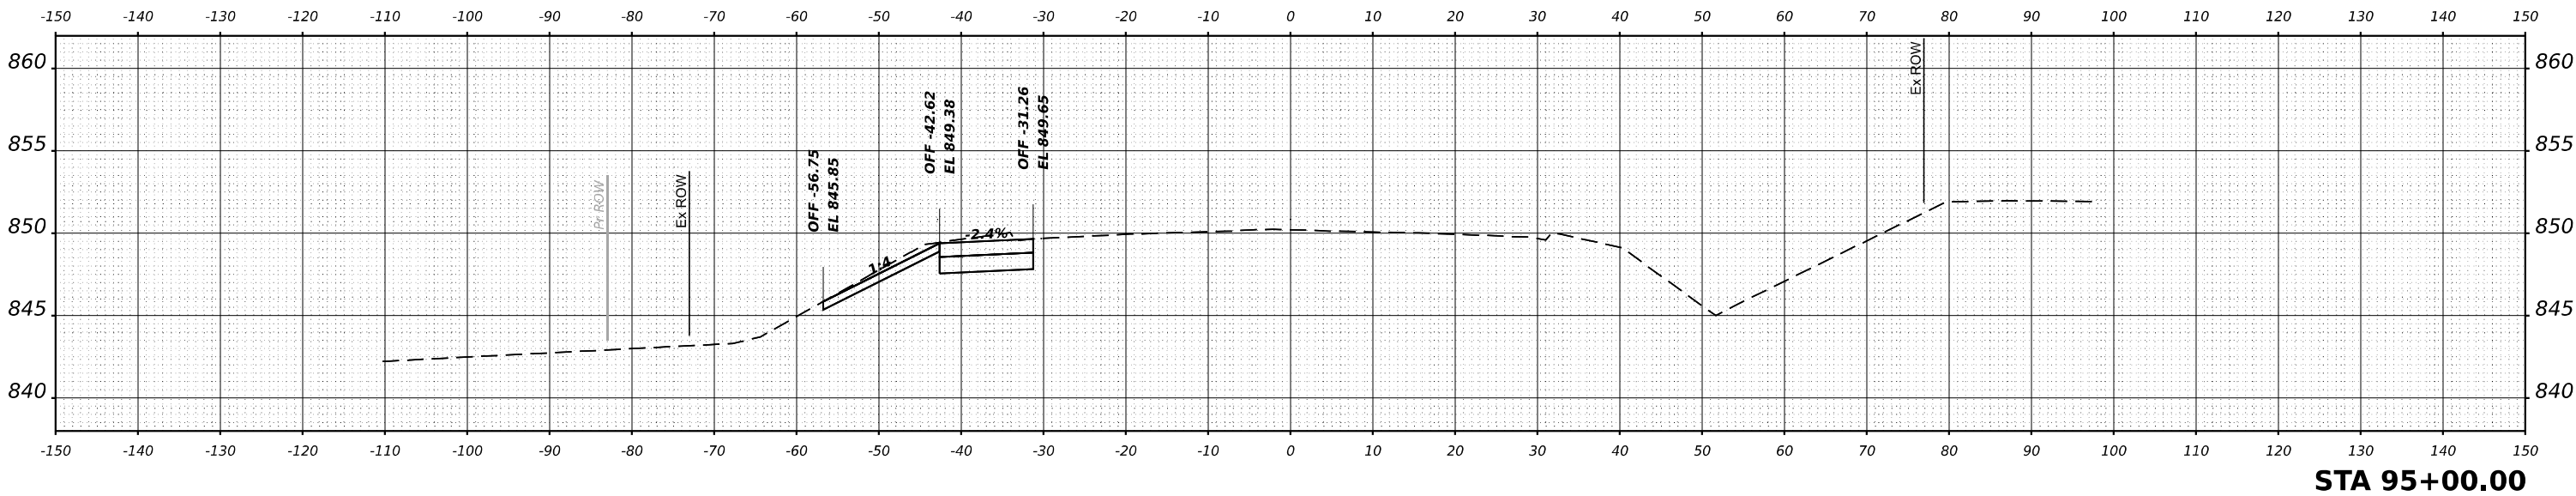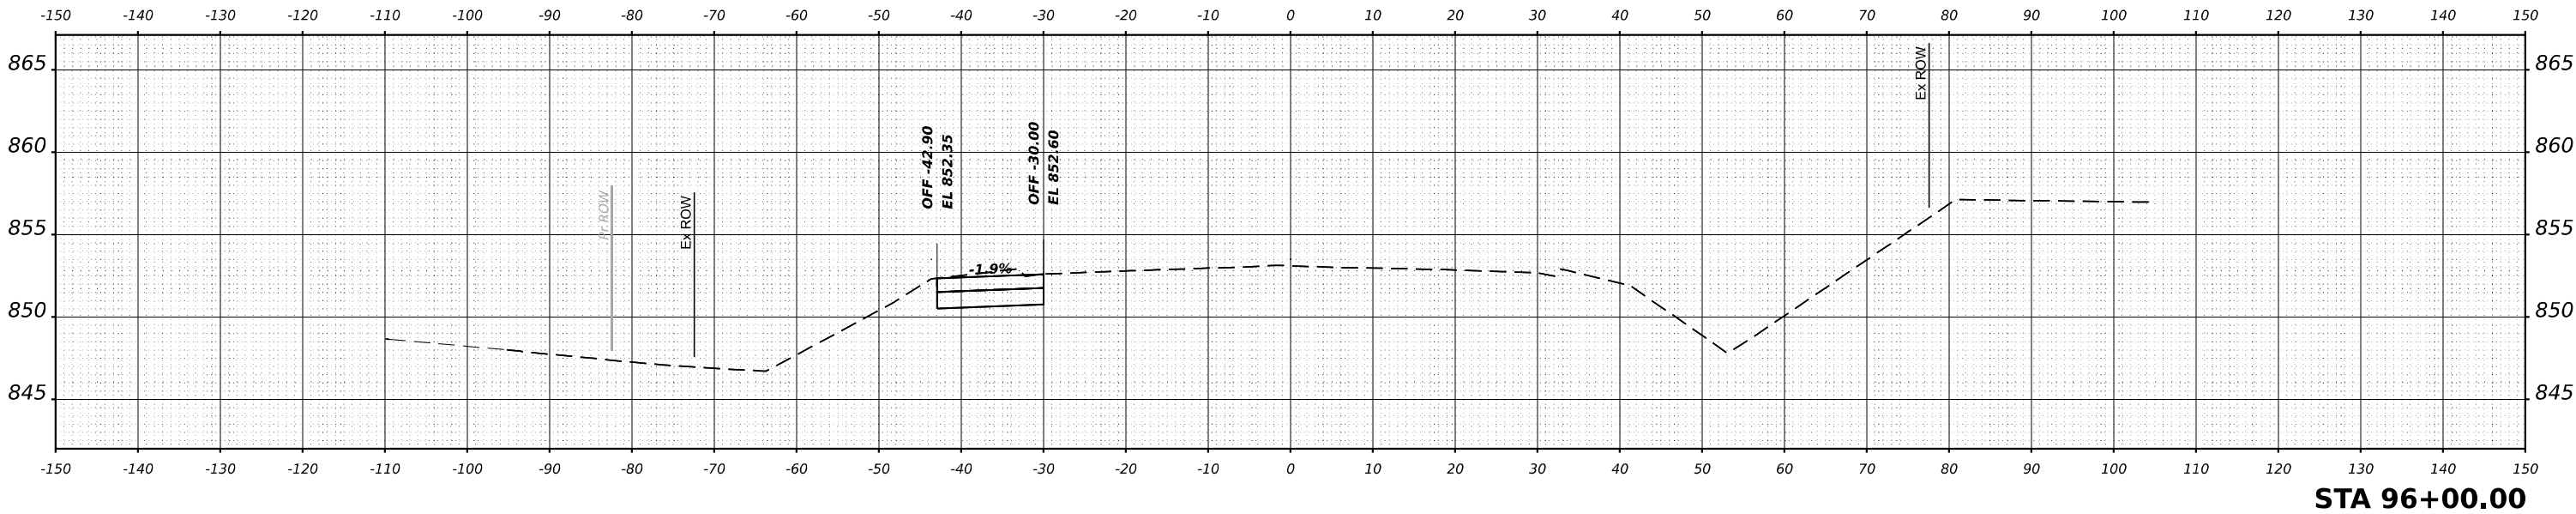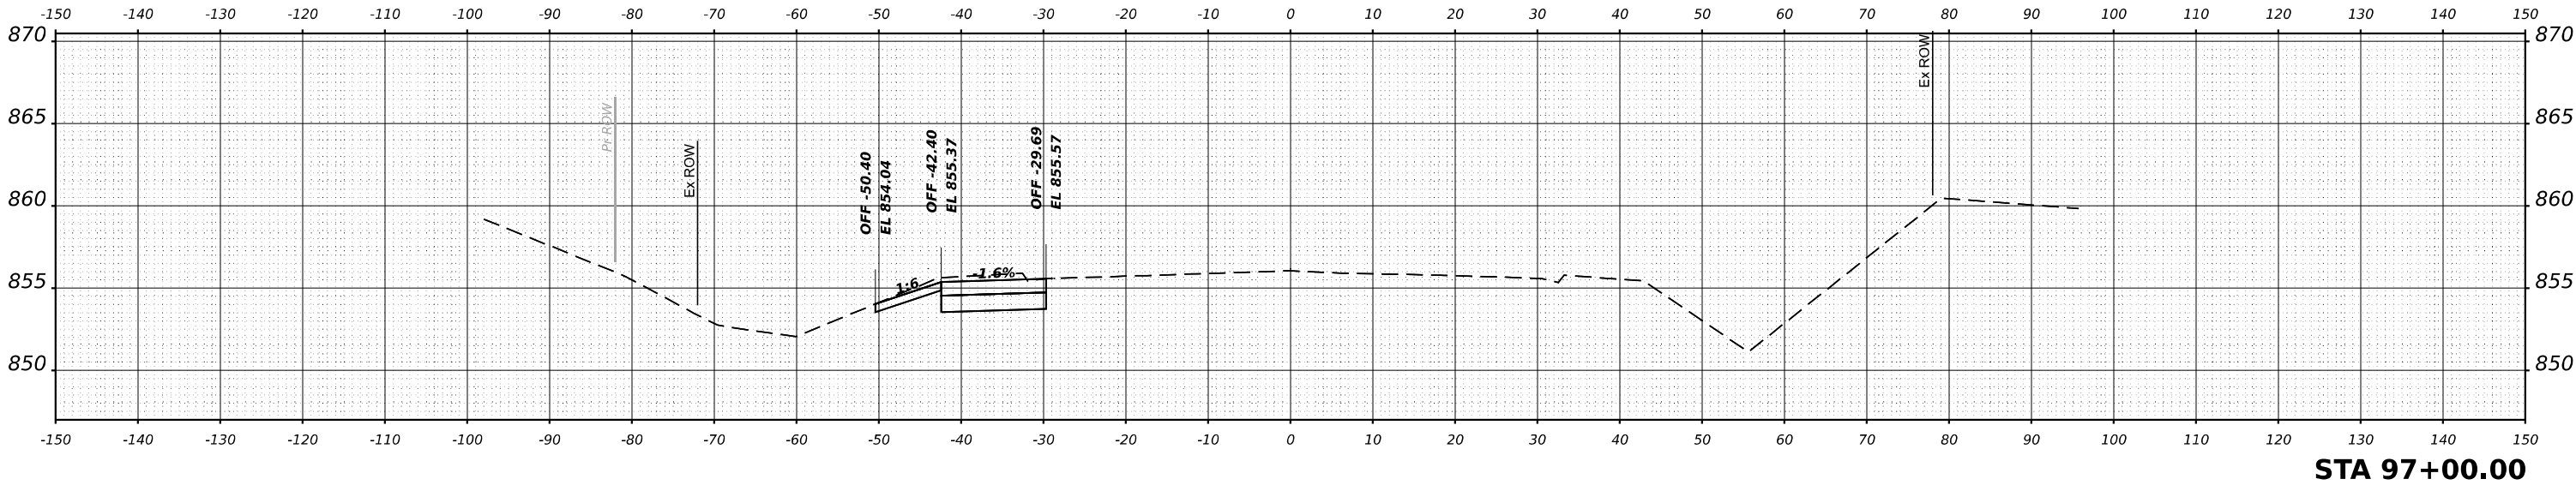

USER NAME = \$USERS	DESIGNED - MKW	REVISED -
	DRAWN - DWH	REVISED -
PLOT SCALE = \$SCALE\$	CHECKED - MKW	REVISED -
PLOT DATE = \$DATES	DATE -	REVISED -


STATE OF ILLINOIS
DEPARTMENT OF TRANSPORTATION

BARRINGTON ROAD
CROSS SECTIONS - PRE-STAGE



SCALE: 10H : 5V SHEET 41 OF 54 SHEETS STA.

F.A.P RTE.	SECTION	COUNTY	TOTAL SHEETS	SHEET NO.
	362	2019-161-W	666	437
CONTRACT NO. 62K33				
ILLINOIS FED. AID PROJECT				

FINAL SURVEY	NO.	SURVEYED	BY	DATE
NOTE BOOK	NO.	PLOTTED	TEMPLATE	AREAS CHECKED

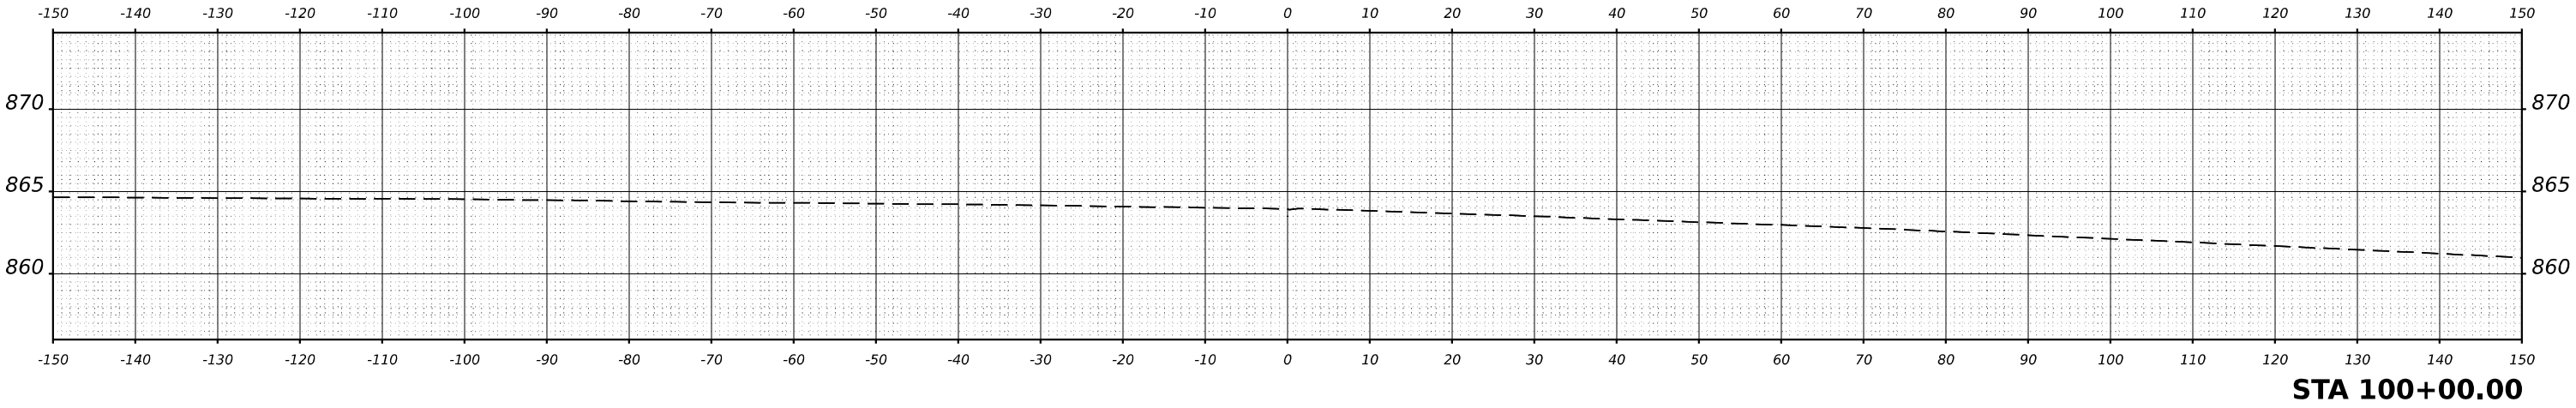

ORIGINAL SURVEY	NO.	SURVEYED	BY	DATE
NOTE BOOK	NO.	PLOTTED	TEMPLATE	AREAS CHECKED

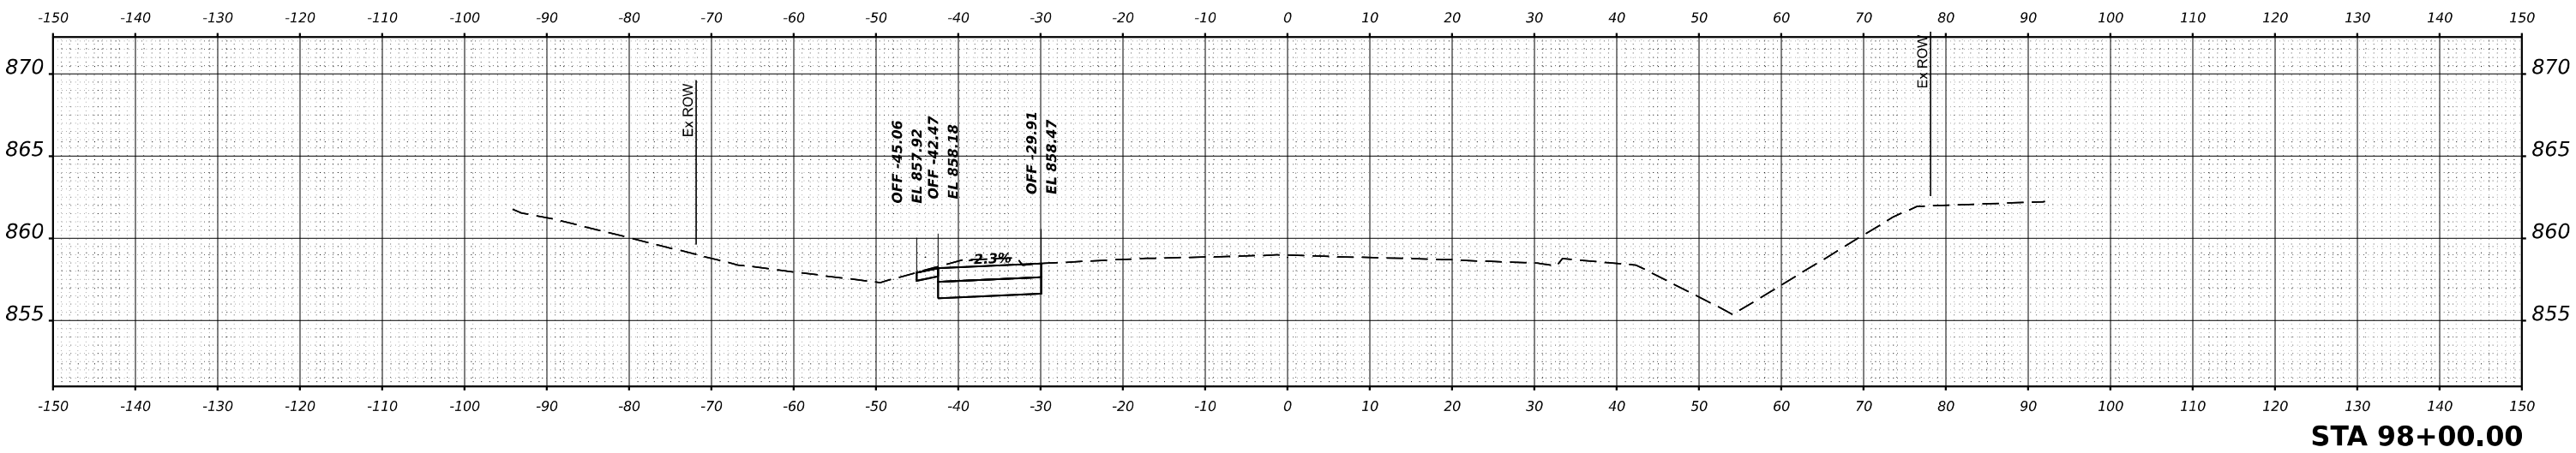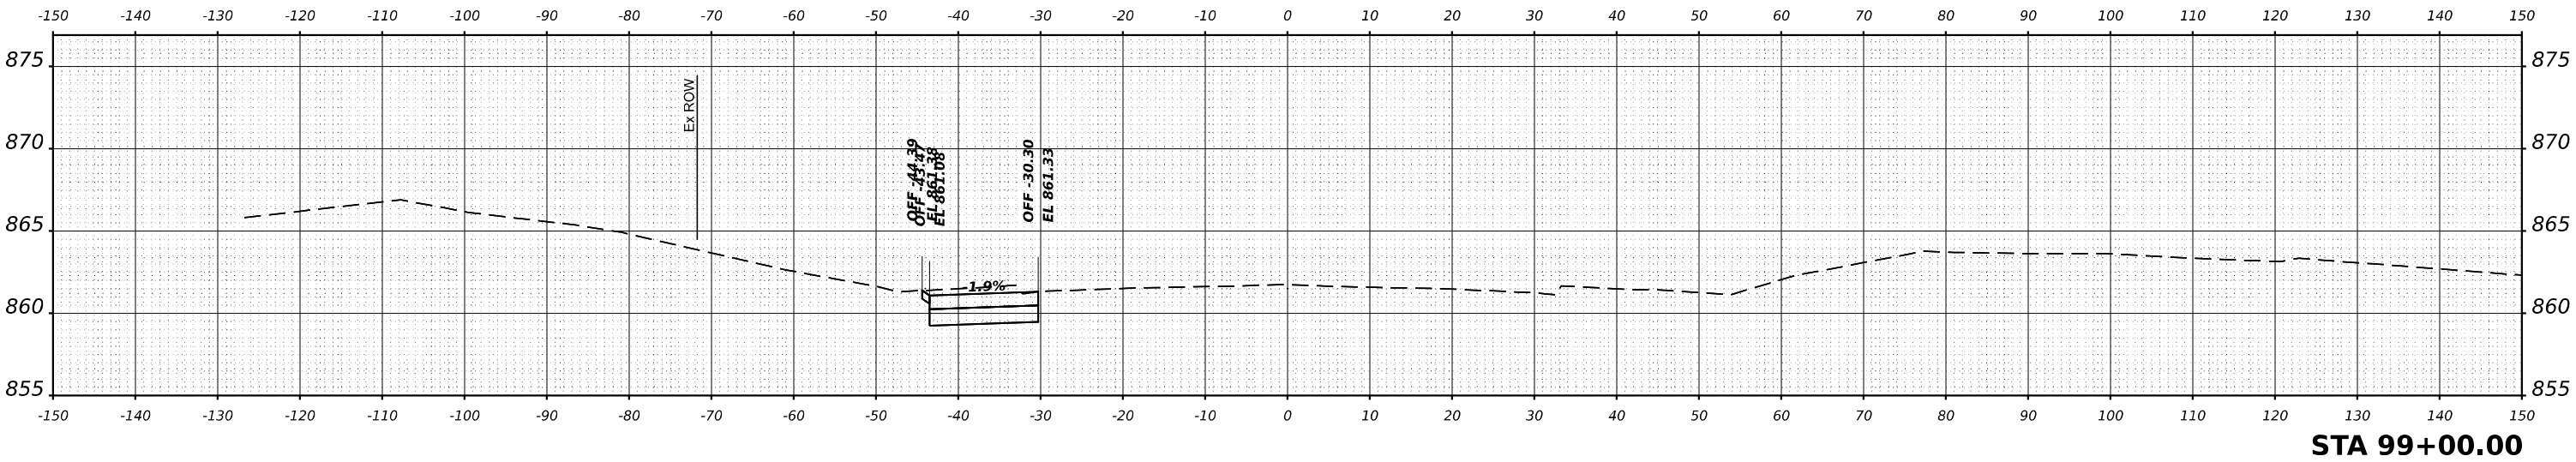

MODEL \$MODELNAME\$
FILE NAME \$FILES\$



USER NAME = \$USERS	DESIGNED - MKW	REVISED -
	DRAWN - DWH	REVISED -
PLOT SCALE = \$SCALE\$	CHECKED - MKW	REVISED -
PLOT DATE = \$DATES	DATE -	REVISED -

STATE OF ILLINOIS
DEPARTMENT OF TRANSPORTATION

BARRINGTON ROAD
CROSS SECTIONS - PRE-STAGE



SCALE: 10H : 5V SHEET 42 OF 54 SHEETS STA.

F.A.P. RTE.	SECTION	COUNTY	TOTAL SHEETS	SHEET NO.
362	2019-161-W	COOK	666	438
CONTRACT NO. 62K33				
		ILLINOIS	FED. AID PROJECT	

FINAL SURVEY	NO.	SURVEYED PLOTTED TEMPLATE AREAS CHECKED	BY	DATE

ORIGINAL SURVEY	NO.	SURVEYED PLOTTED TEMPLATE AREAS CHECKED	BY	DATE

MODEL \$MODELNAME\$
FILE NAME \$FILES\$

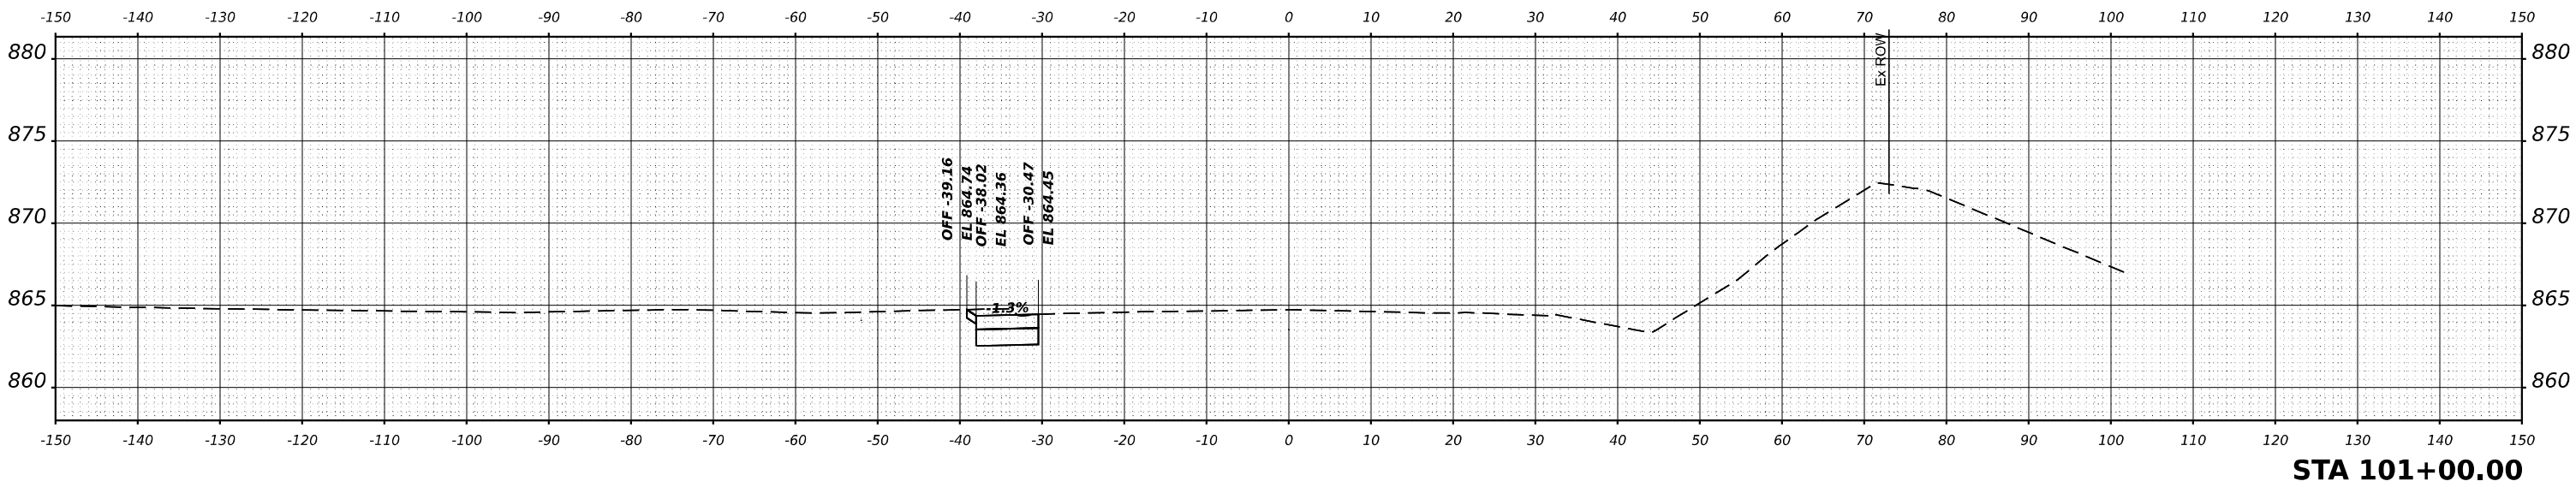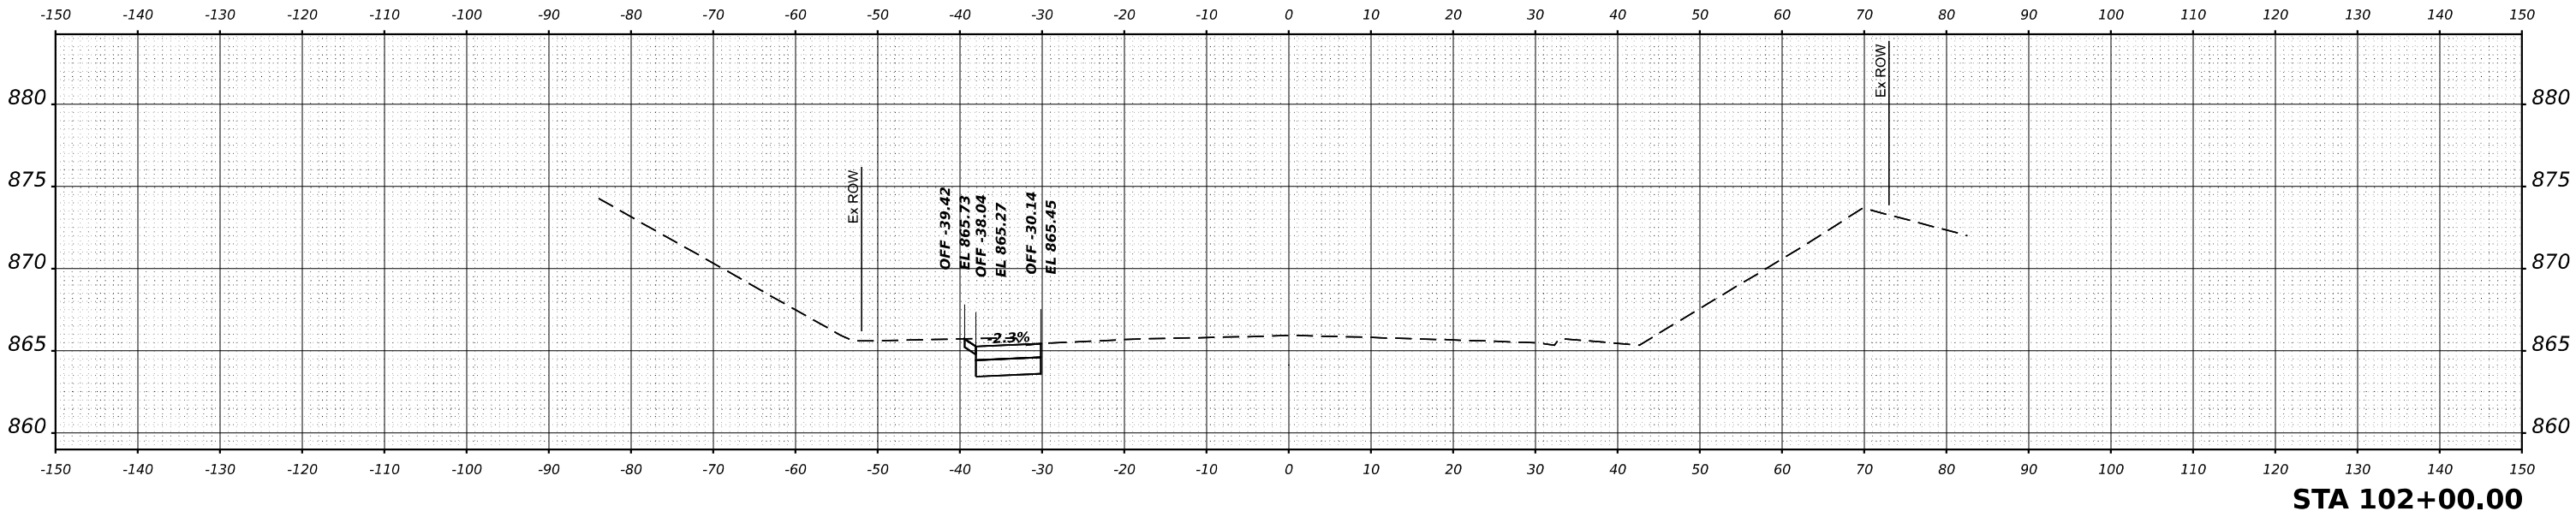

USER NAME = \$USERS	DESIGNED - MKW	REVISED -
	DRAWN - DWH	REVISED -
PLOT SCALE = \$SCALE\$	CHECKED - MKW	REVISED -
PLOT DATE = \$DATES	DATE -	REVISED -

STATE OF ILLINOIS
DEPARTMENT OF TRANSPORTATION

BARRINGTON ROAD
CROSS SECTIONS - PRE-STAGE



SCALE: 10H : 5V SHEET 43 OF 54 SHEETS STA.

F.A.P RTE.	SECTION	COUNTY	TOTAL SHEETS	SHEET NO.
362	2019-161-W	COOK	666	439
CONTRACT NO. 62K33				
		ILLINOIS	FED. AID PROJECT	

FINAL SURVEY	NO.	SURVEYED PLOTTED TEMPLATE AREAS CHECKED	BY	DATE

ORIGINAL SURVEY	NO.	SURVEYED PLOTTED TEMPLATE AREAS CHECKED	BY	DATE

MODEL \$MODELNAME\$
FILE NAME \$FILES\$

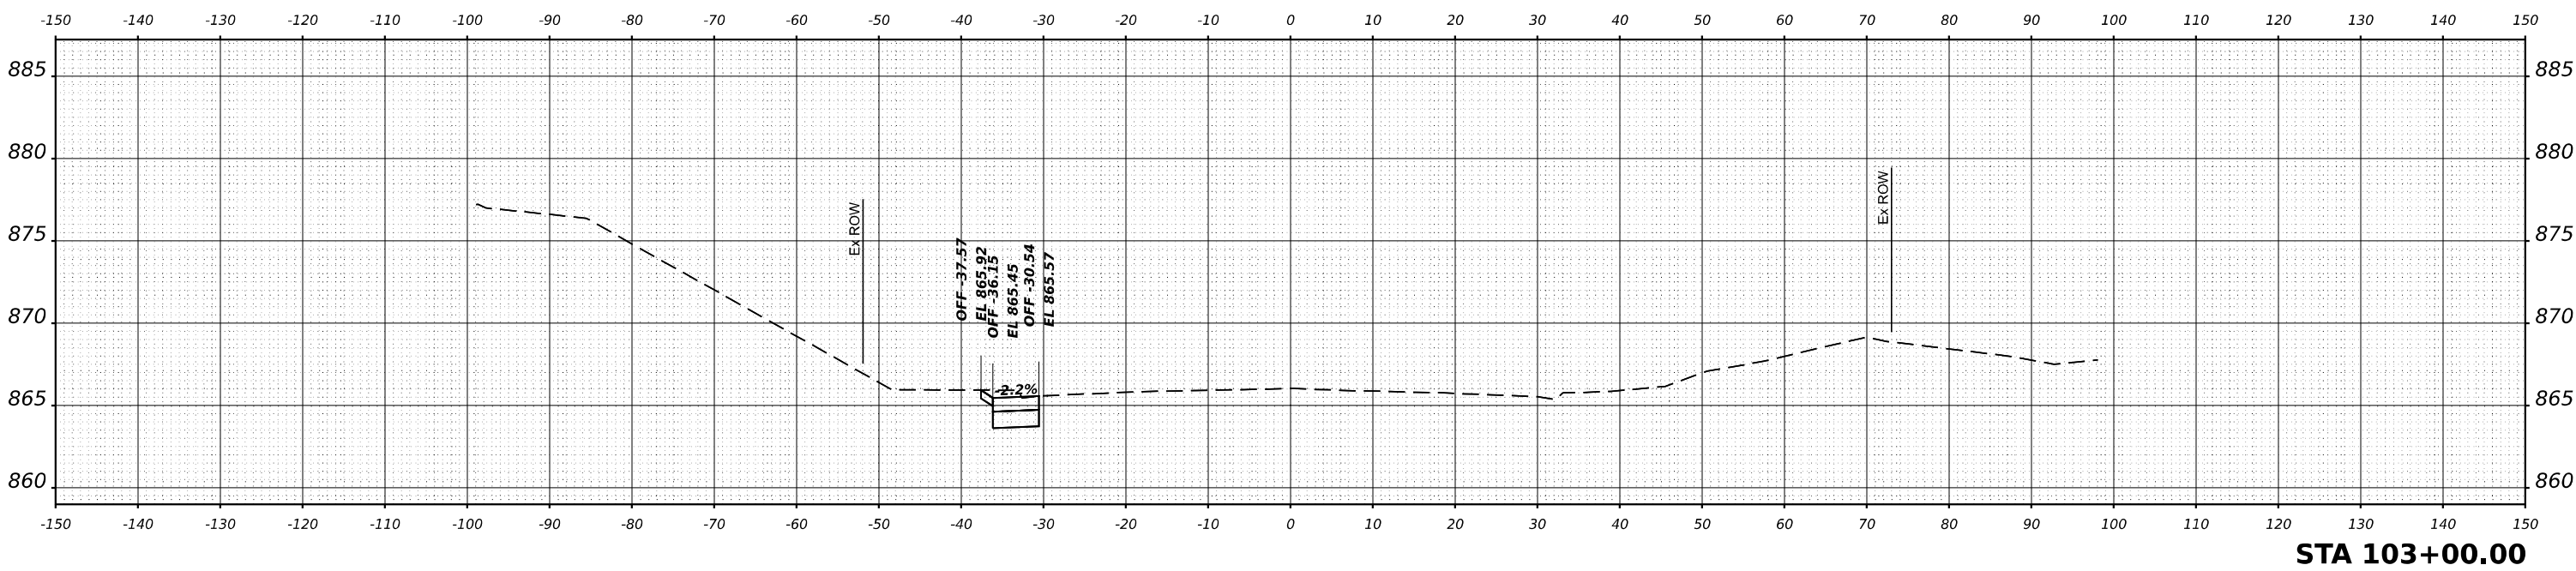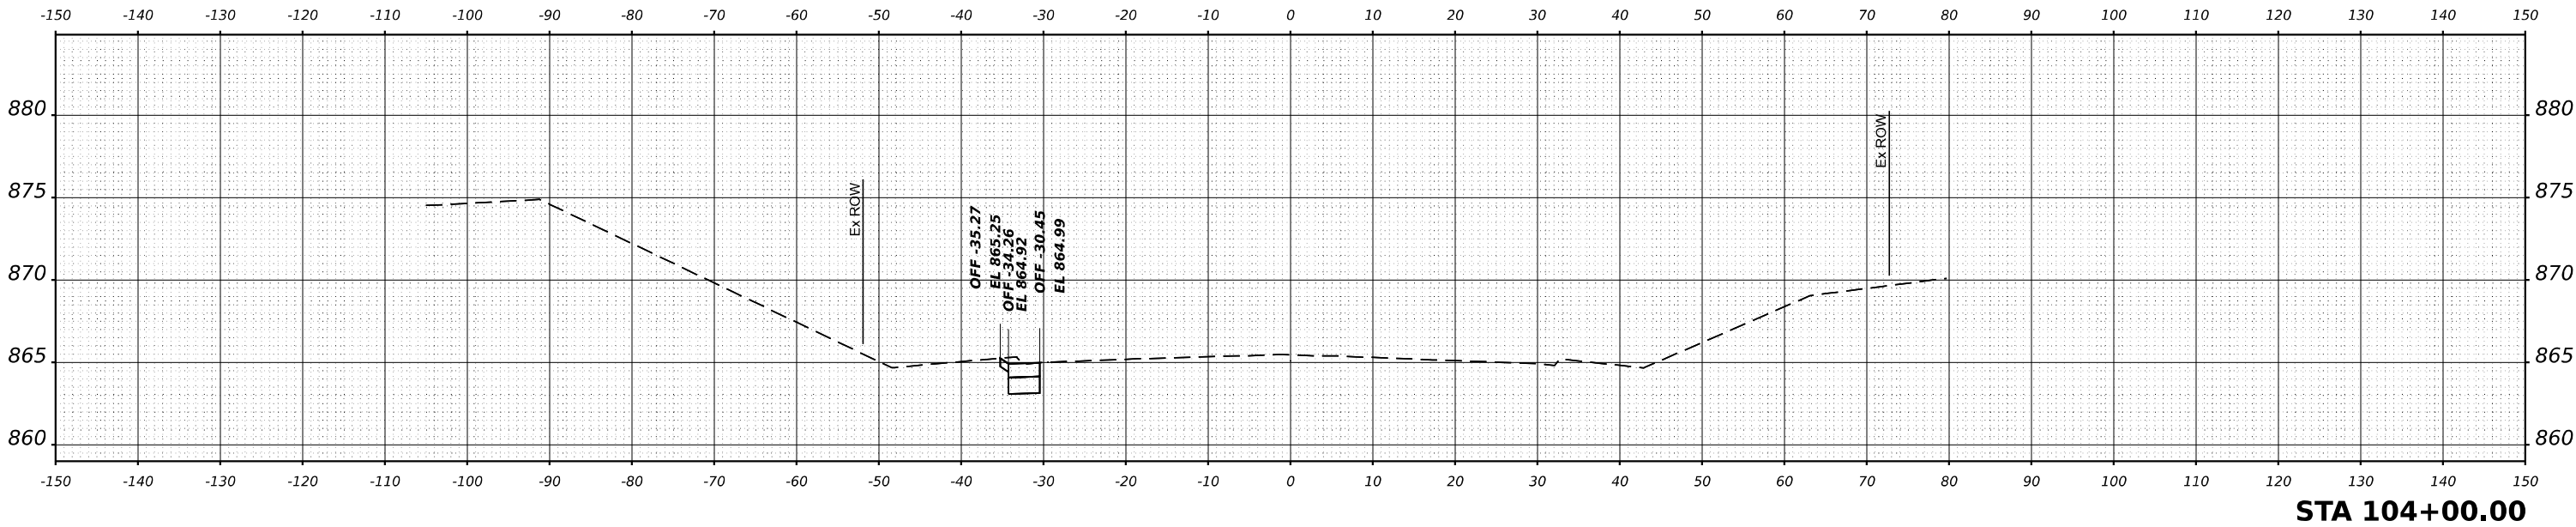

USER NAME = \$USERS	DESIGNED - MKW	REVISED -
	DRAWN - DWH	REVISED -
PLOT SCALE = \$SCALE\$	CHECKED - MKW	REVISED -
PLOT DATE = \$DATES	DATE -	REVISED -


STATE OF ILLINOIS
DEPARTMENT OF TRANSPORTATION

BARRINGTON ROAD
CROSS SECTIONS - PRE-STAGE

SCALE: 10H : 5V SHEET 44 OF 54 SHEETS STA.


F.A.P. RTE.	SECTION	COUNTY	TOTAL SHEETS	SHEET NO.
362	2019-161-W	COOK	666	440
CONTRACT NO. 62K33				
ILLINOIS FED. AID PROJECT				

FINAL SURVEY	SURVEYED _____ PLOTTED _____ TEMPLATE _____ AREAS _____ AREAS CHECKED _____	BY _____	DATE _____
NOTE BOOK			
NO. _____			

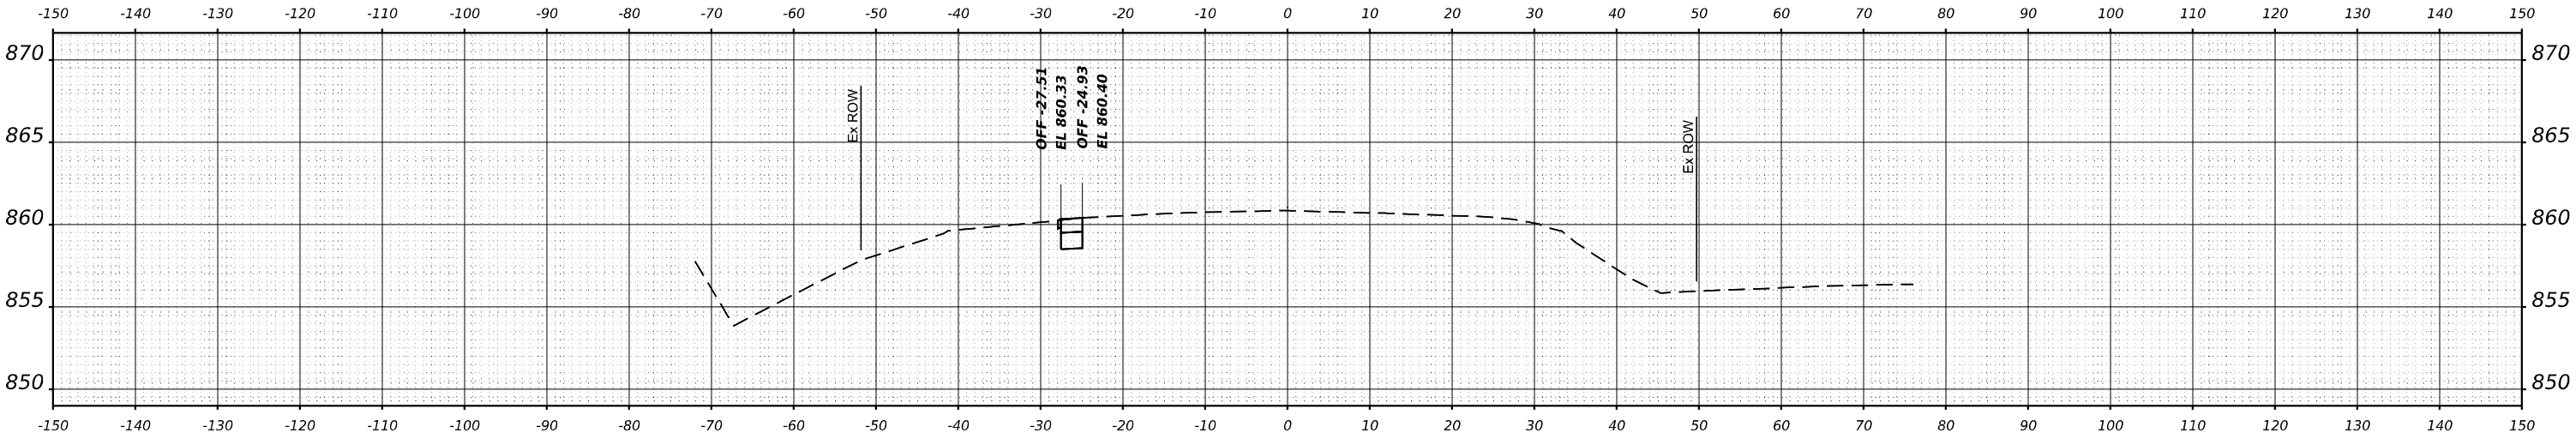


STA 107+00.00

ORIGINAL SURVEY	BY	DATE
NOTE BOOK		
NO.	SURVEYED	
	PLOTTED	
	TEMPLATE	
	AREAS	
	AREAS CHECKED	

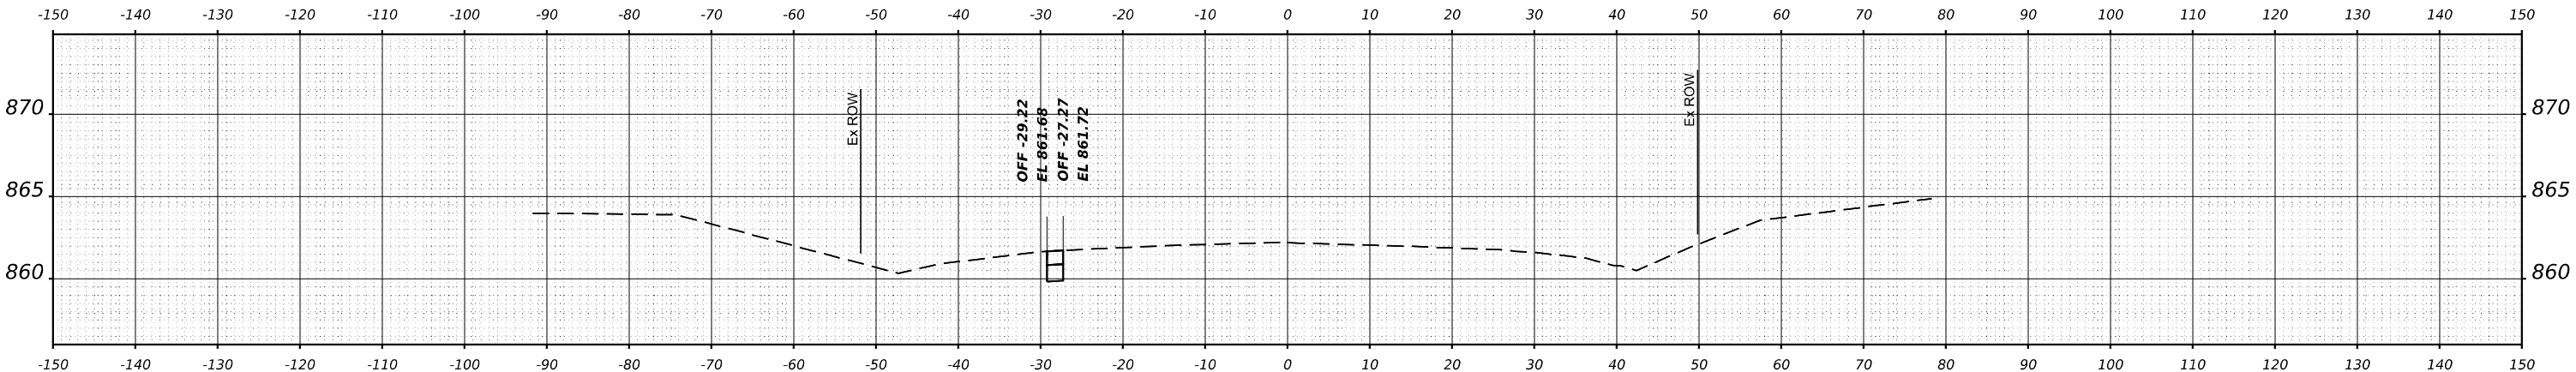

STA 106+00.00



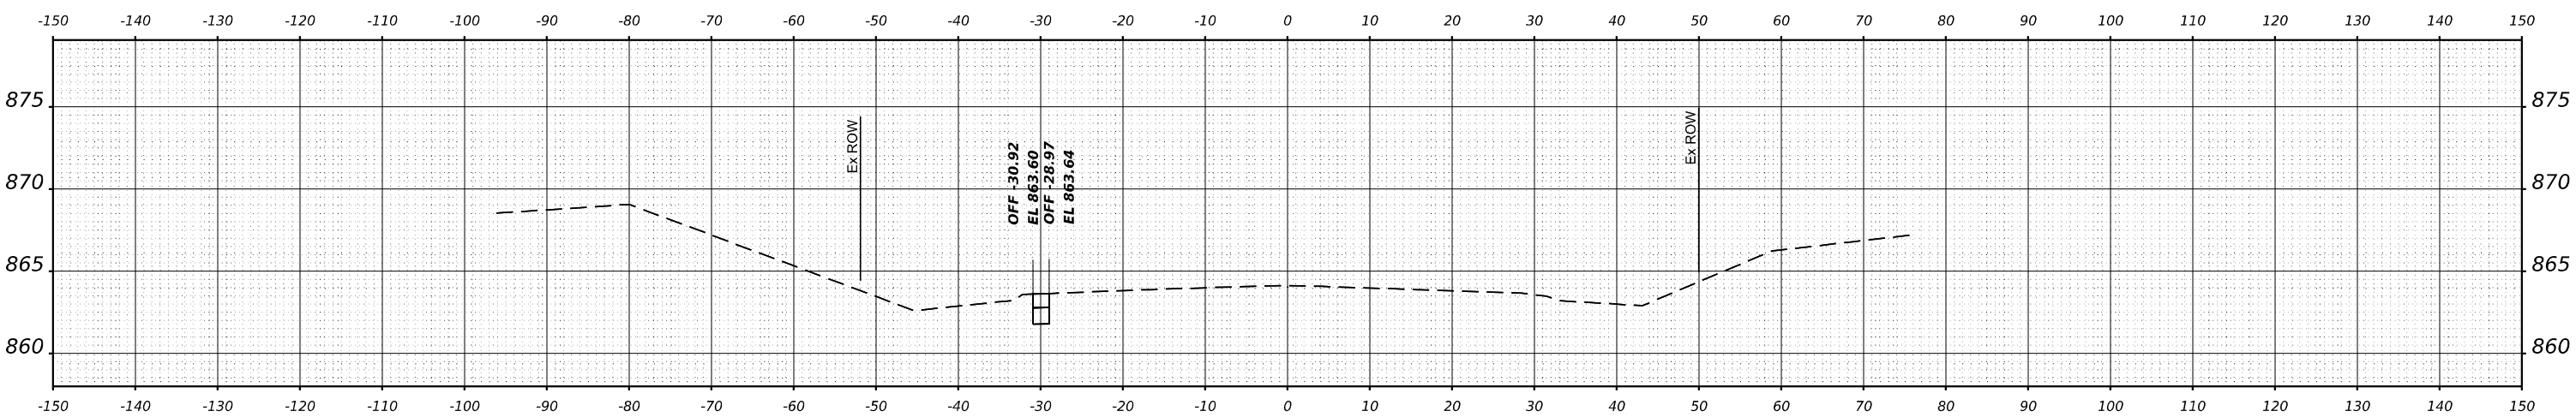


STA 105+00.00

FINAL SURVEY	SURVEYED	BY	DATE
	PLOTTED		
	TEMPLATE		
	AREAS		
NO.	NO.	NO.	NO.

ORIGINAL SURVEY	SURVEYED	BY	DATE
	PLOTTED		
	TEMPLATE		
	AREAS		
NO.	NO.	NO.	NO.



MODEL \$MODELNAME\$
FILE NAME \$FILES\$

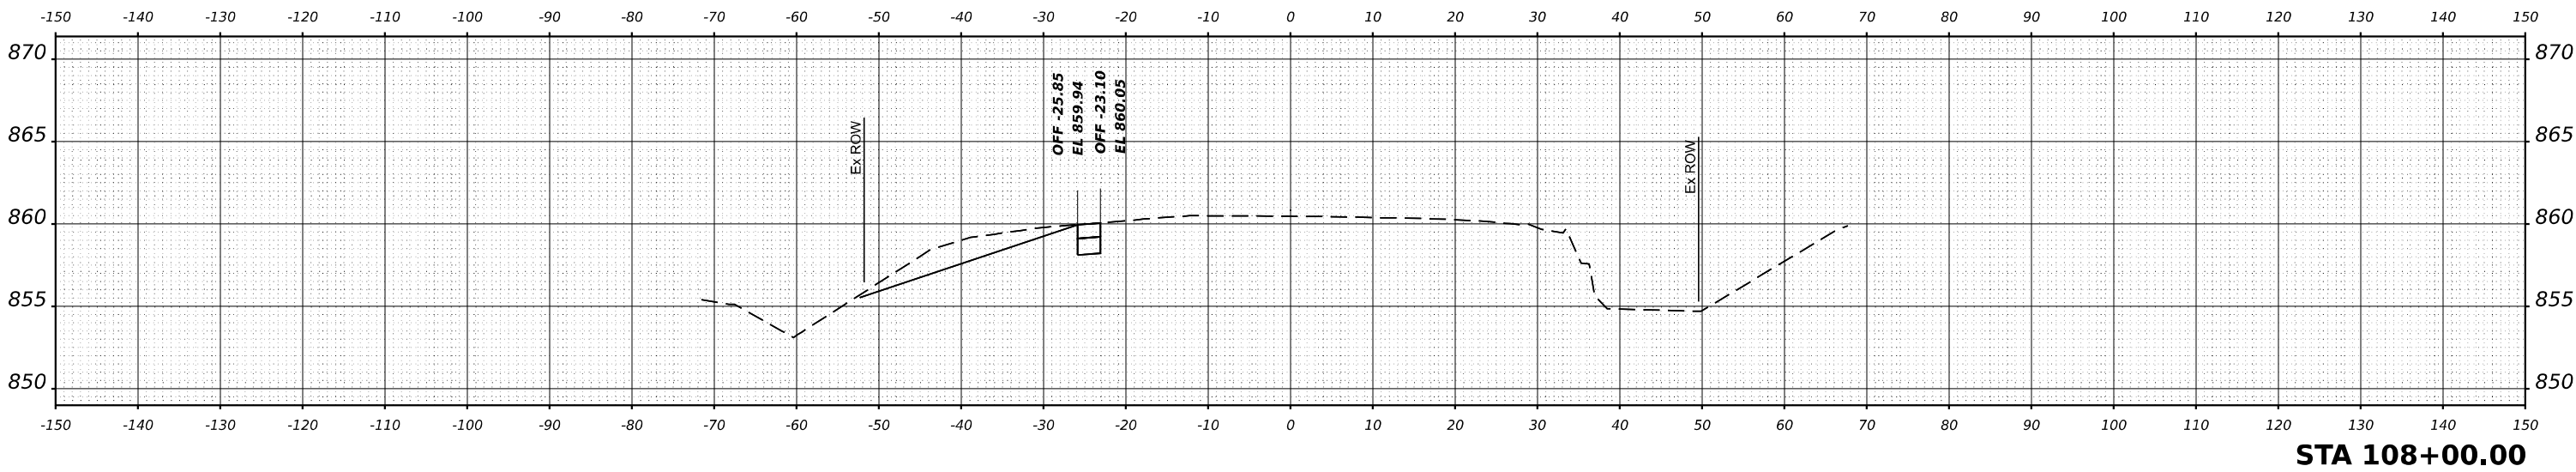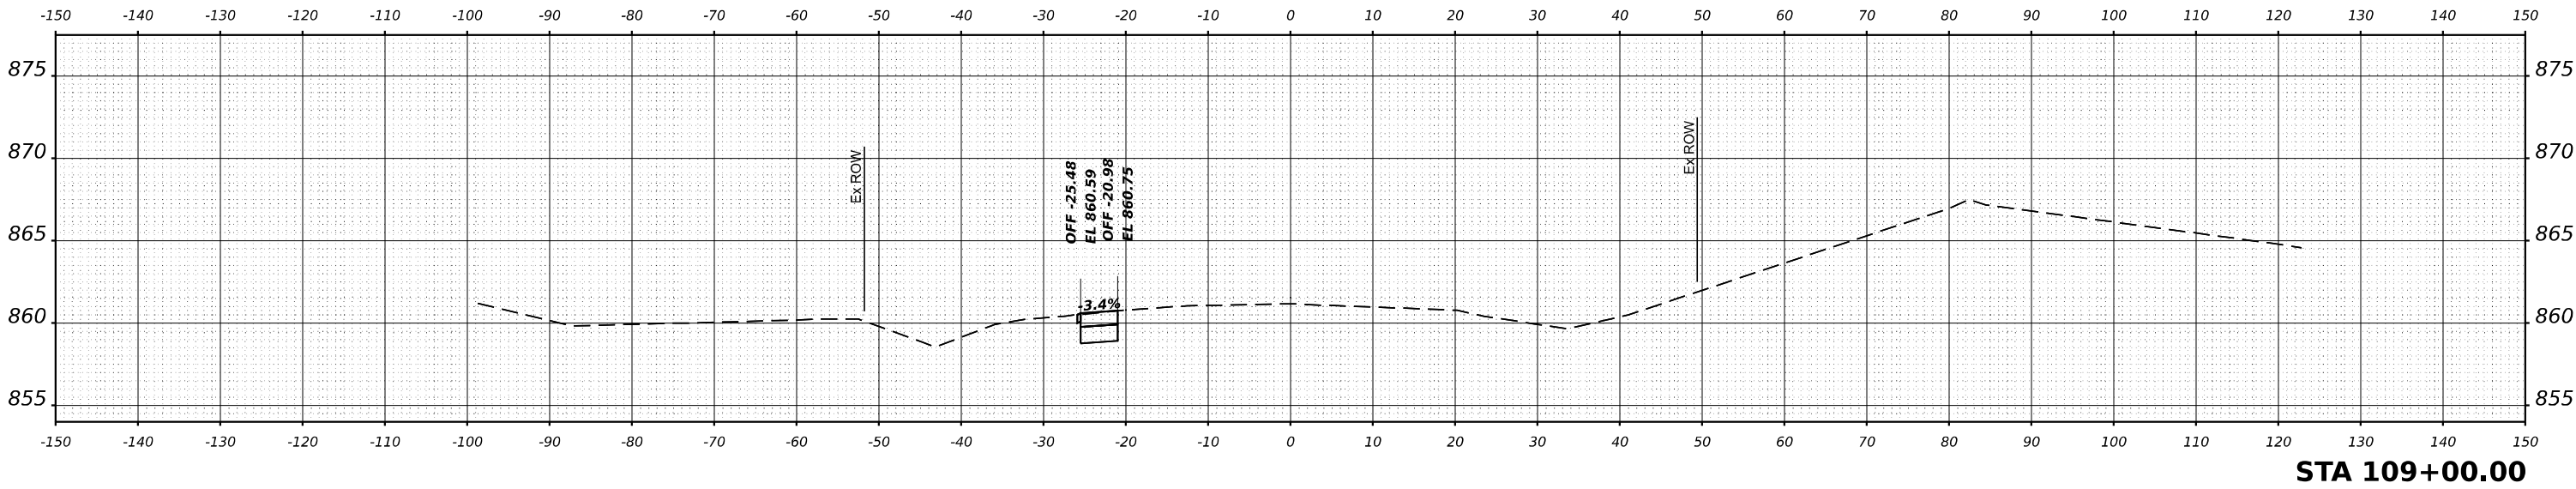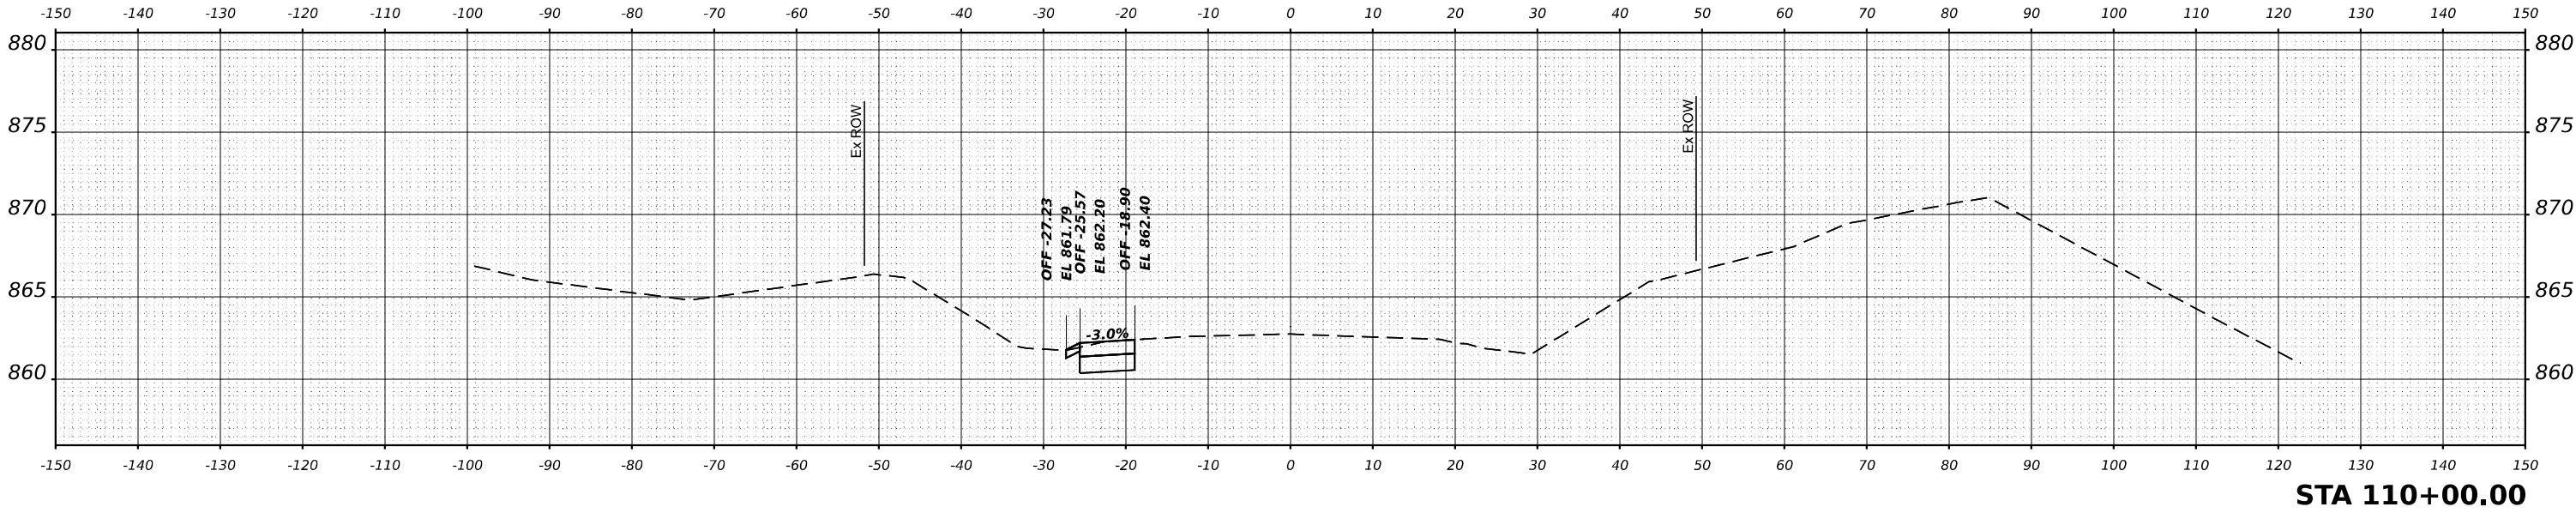

FINAL SURVEY	NO.	SURVEYED PLOTTED TEMPLATE AREAS CHECKED	BY	DATE

ORIGINAL SURVEY	NO.	SURVEYED PLOTTED TEMPLATE AREAS CHECKED	BY	DATE

MODEL \$MODELNAME\$
FILE NAME \$FILES\$

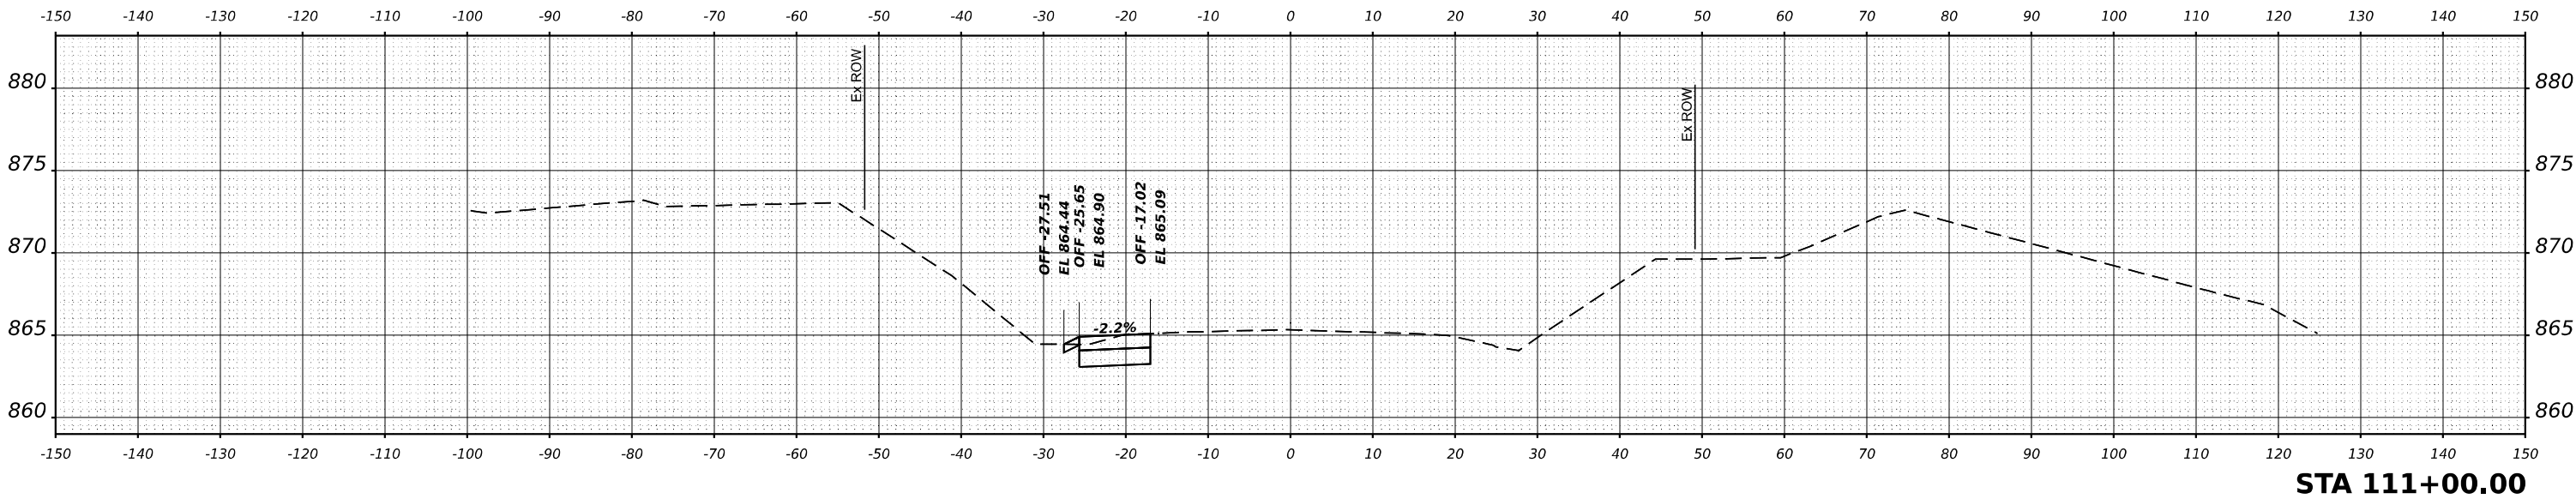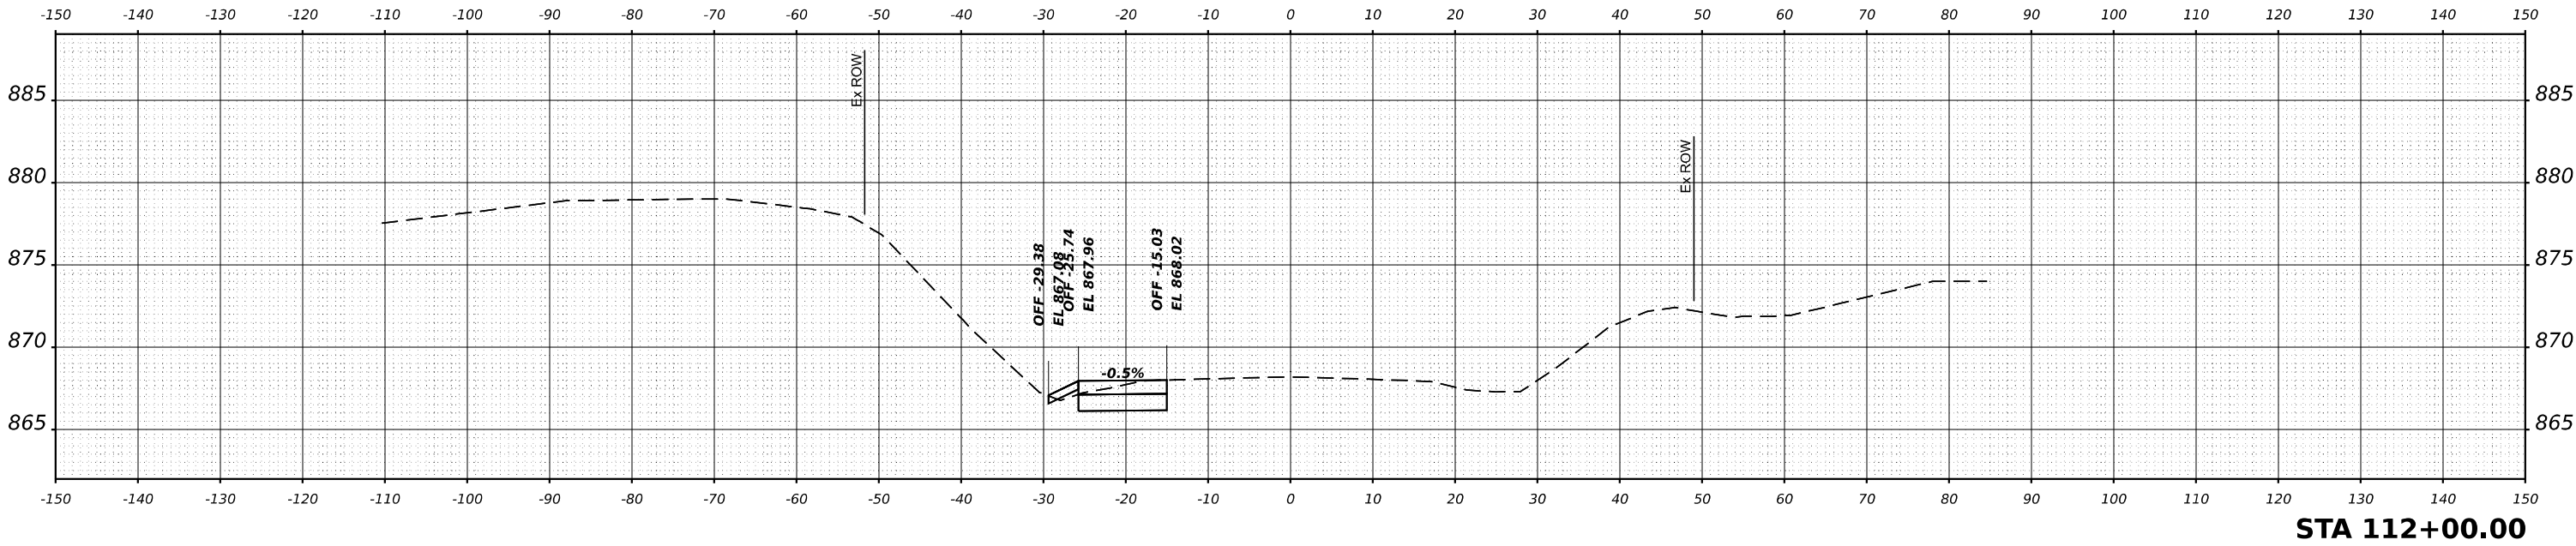

USER NAME = \$USERS	DESIGNED - MKW	REVISED -
	DRAWN - DWH	REVISED -
PLOT SCALE = \$SCALE\$	CHECKED - MKW	REVISED -
PLOT DATE = \$DATES	DATE -	REVISED -

STATE OF ILLINOIS
DEPARTMENT OF TRANSPORTATION

BARRINGTON ROAD
CROSS SECTIONS - PRE-STAGE


SCALE: 10H : 5V SHEET 47 OF 54 SHEETS STA.

F.A.P. RTE.	SECTION	COUNTY	TOTAL SHEETS	SHEET NO.
362	2019-161-W	COOK	666	443
CONTRACT NO. 62K33				
		ILLINOIS	FED. AID PROJECT	

FINAL SURVEY	BY		DATE
	SURVEYED		
	PLOTTED		
	TEMPLATE		
NOTE BOOK	AREAS		CHECKED
	NO.		

ORIGINAL SURVEY	BY		DATE
	SURVEYED		
	PLOTTED		
	TEMPLATE		
NOTE BOOK	AREAS		CHECKED
	NO.		

MODEL \$MODELNAME\$
FILE NAME \$FILES\$

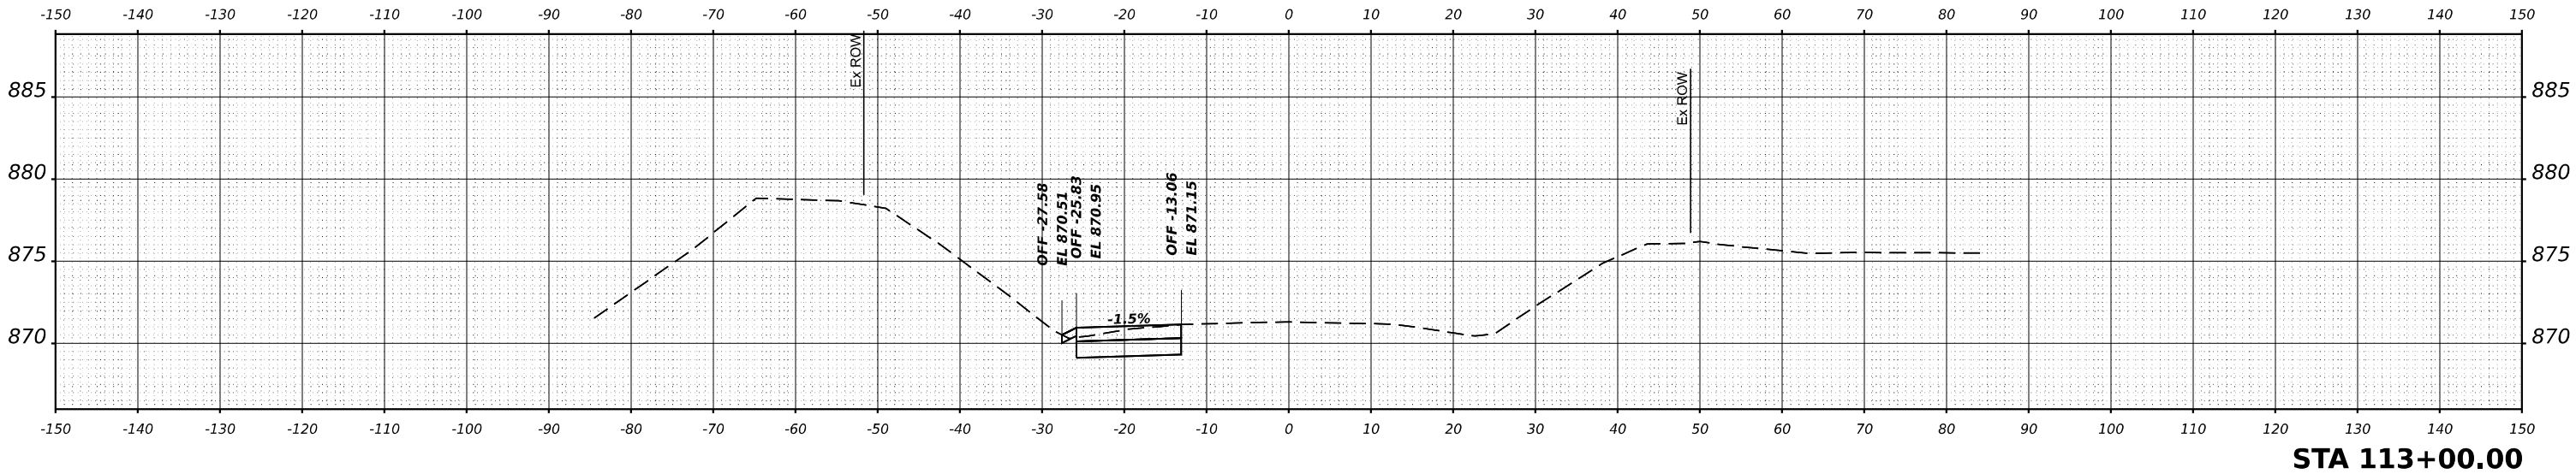

USER NAME = \$USERS	DESIGNED - MKW	REVISED -
	DRAWN - DWH	REVISED -
PLOT SCALE = \$SCALE\$	CHECKED - MKW	REVISED -
PLOT DATE = \$DATES	DATE -	REVISED -

STATE OF ILLINOIS
DEPARTMENT OF TRANSPORTATION

BARRINGTON ROAD
CROSS SECTIONS - PRE-STAGE




SCALE: 10H : 5V SHEET 48 OF 54 SHEETS STA.

F.A.P RTE.	SECTION	COUNTY	TOTAL SHEETS	SHEET NO.
362	2019-161-W	COOK	666	444
CONTRACT NO. 62K33				
		ILLINOIS	FED. AID PROJECT	

FINAL SURVEY	NO.	SURVEYED	PLOTTED	TEMPLATE	AREAS	CHECKED	BY	DATE

ORIGINAL SURVEY	NO.	SURVEYED	PLOTTED	TEMPLATE	AREAS	CHECKED	BY	DATE

MODEL \$MODELNAME\$
FILE NAME \$FILES\$

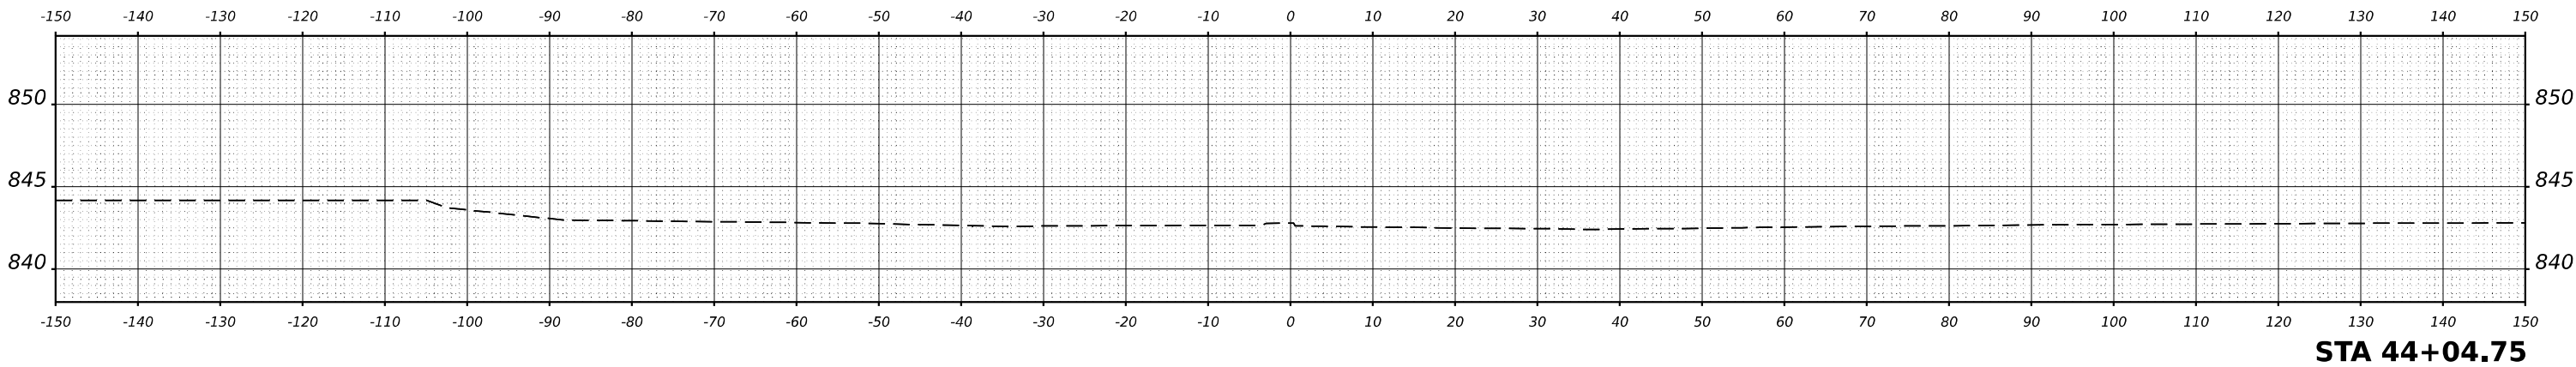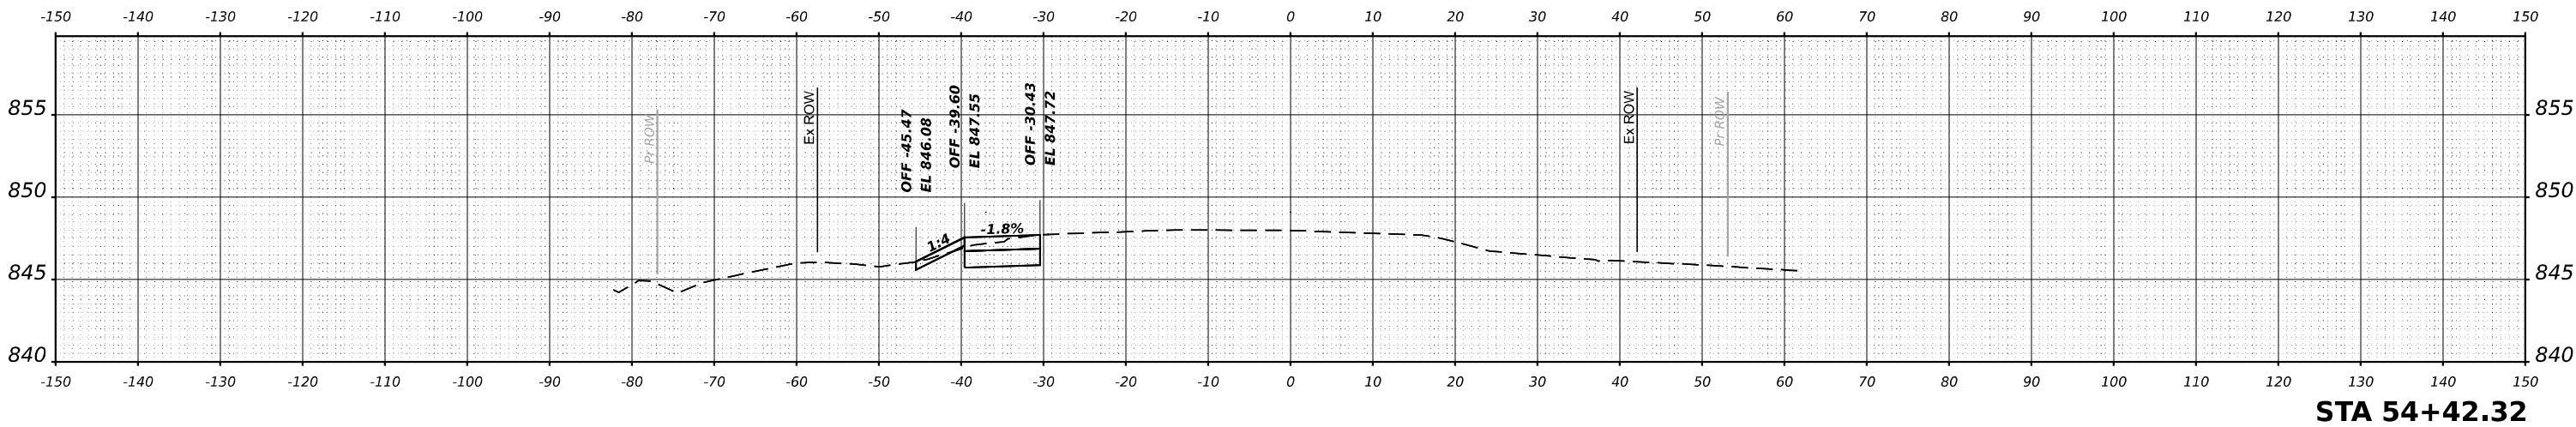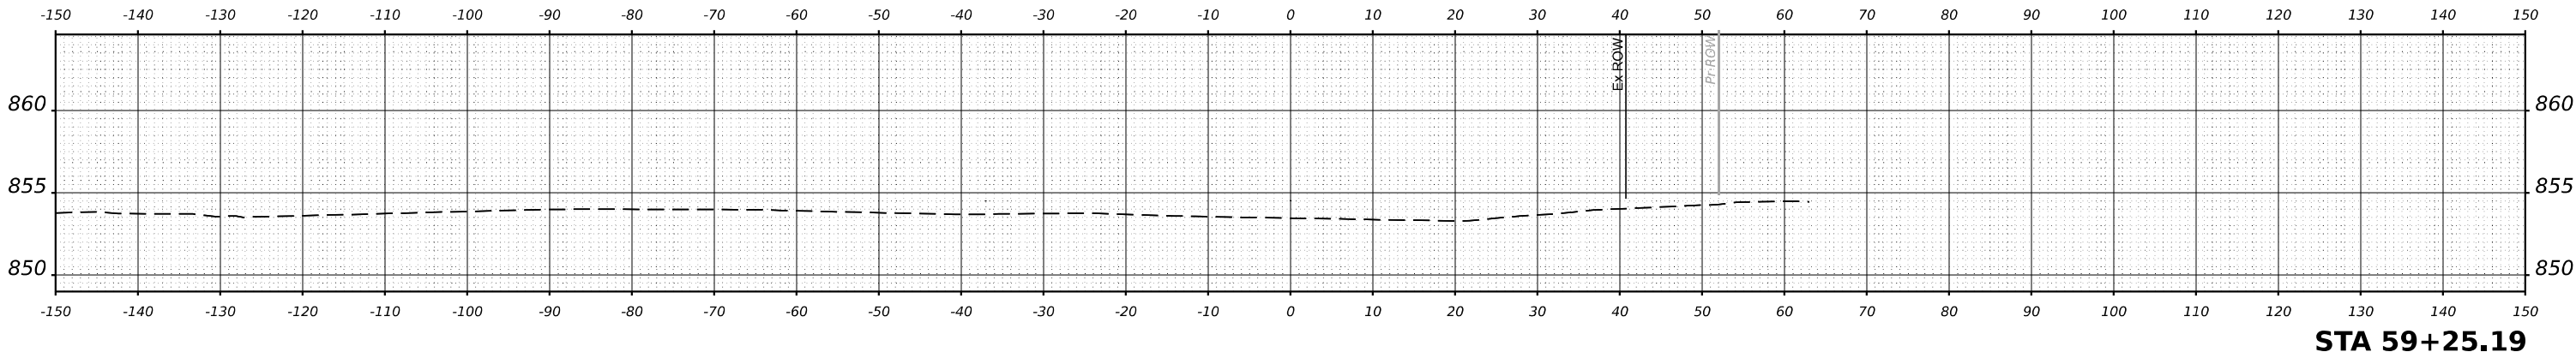

USER NAME = \$USERS	DESIGNED - MKW	REVISED -
	DRAWN - DWH	REVISED -
PLOT SCALE = \$SCALE\$	CHECKED - MKW	REVISED -
PLOT DATE = \$DATES\$	DATE -	REVISED -


STATE OF ILLINOIS
DEPARTMENT OF TRANSPORTATION

BARRINGTON ROAD
CROSS SECTIONS - PRE-STAGE



SCALE: 10H : 5V SHEET 49 OF 54 SHEETS STA.

F.A.P RTE.	SECTION	COUNTY	TOTAL SHEETS	SHEET NO.
362	2019-161-W	COOK	666	445
CONTRACT NO. 62K33				
ILLINOIS FED. AID PROJECT				

FINAL SURVEY	NO.	SURVEYED PLOTTED TEMPLATE AREAS CHECKED	BY	DATE

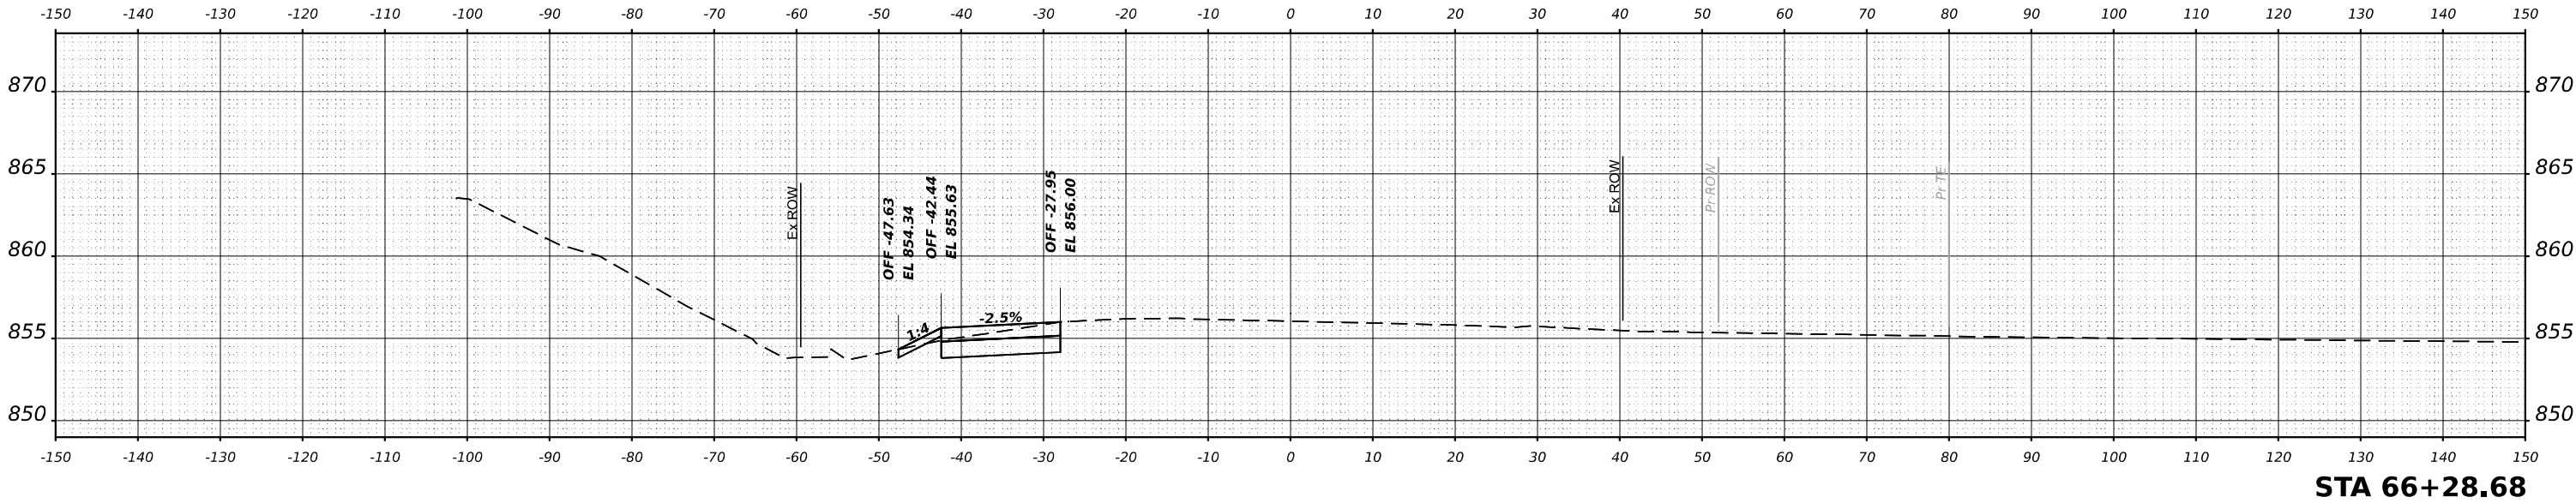

ORIGINAL SURVEY	NO.	SURVEYED PLOTTED TEMPLATE AREAS CHECKED	BY	DATE

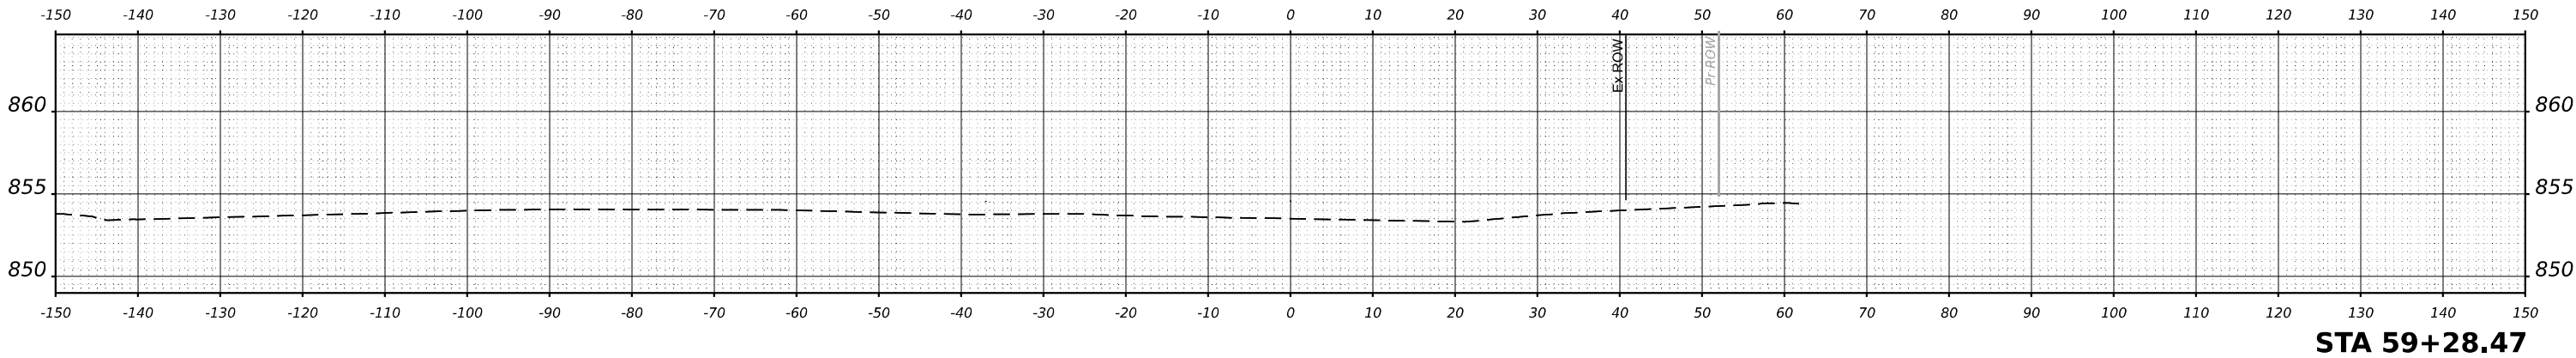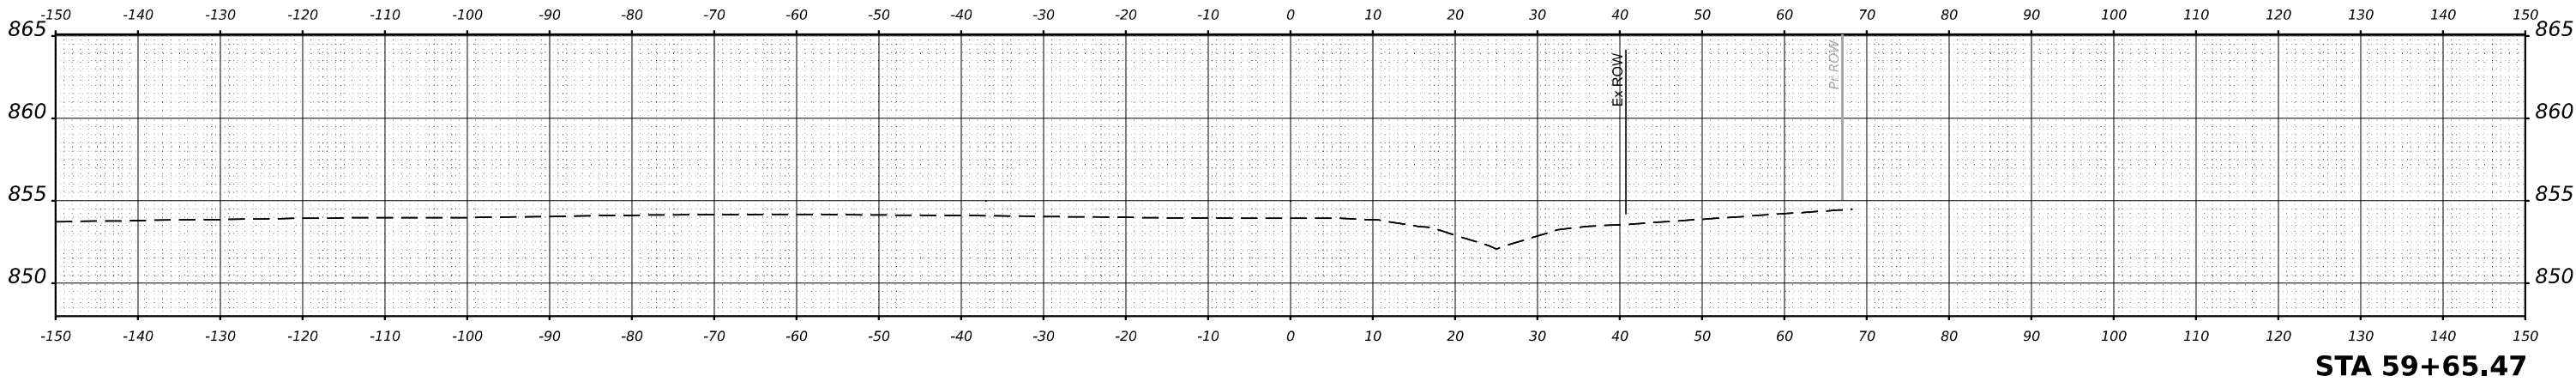

USER NAME = \$USERS	DESIGNED - MKW	REVISED -
	DRAWN - DWH	REVISED -
PLOT SCALE = \$SCALE\$	CHECKED - MKW	REVISED -
PLOT DATE = \$DATES	DATE -	REVISED -

STATE OF ILLINOIS
DEPARTMENT OF TRANSPORTATION

BARRINGTON ROAD
CROSS SECTIONS - PRE-STAGE




SCALE: 10H : 5V SHEET 50 OF 54 SHEETS STA.

F.A.P RTE.	SECTION	COUNTY	TOTAL SHEETS	SHEET NO.
362	2019-161-W	COOK	666	446
CONTRACT NO. 62K33				
ILLINOIS FED. AID PROJECT				

FINAL SURVEY	SURVEYED	BY	DATE
	PLOTTED		
	TEMPLATE		
	AREAS		
NO.	CHECKED		

ORIGINAL SURVEY	SURVEYED	BY	DATE
	PLOTTED		
	TEMPLATE		
	AREAS		
NO.	CHECKED		

MODEL \$MODELNAME\$
FILE NAME \$FILES\$

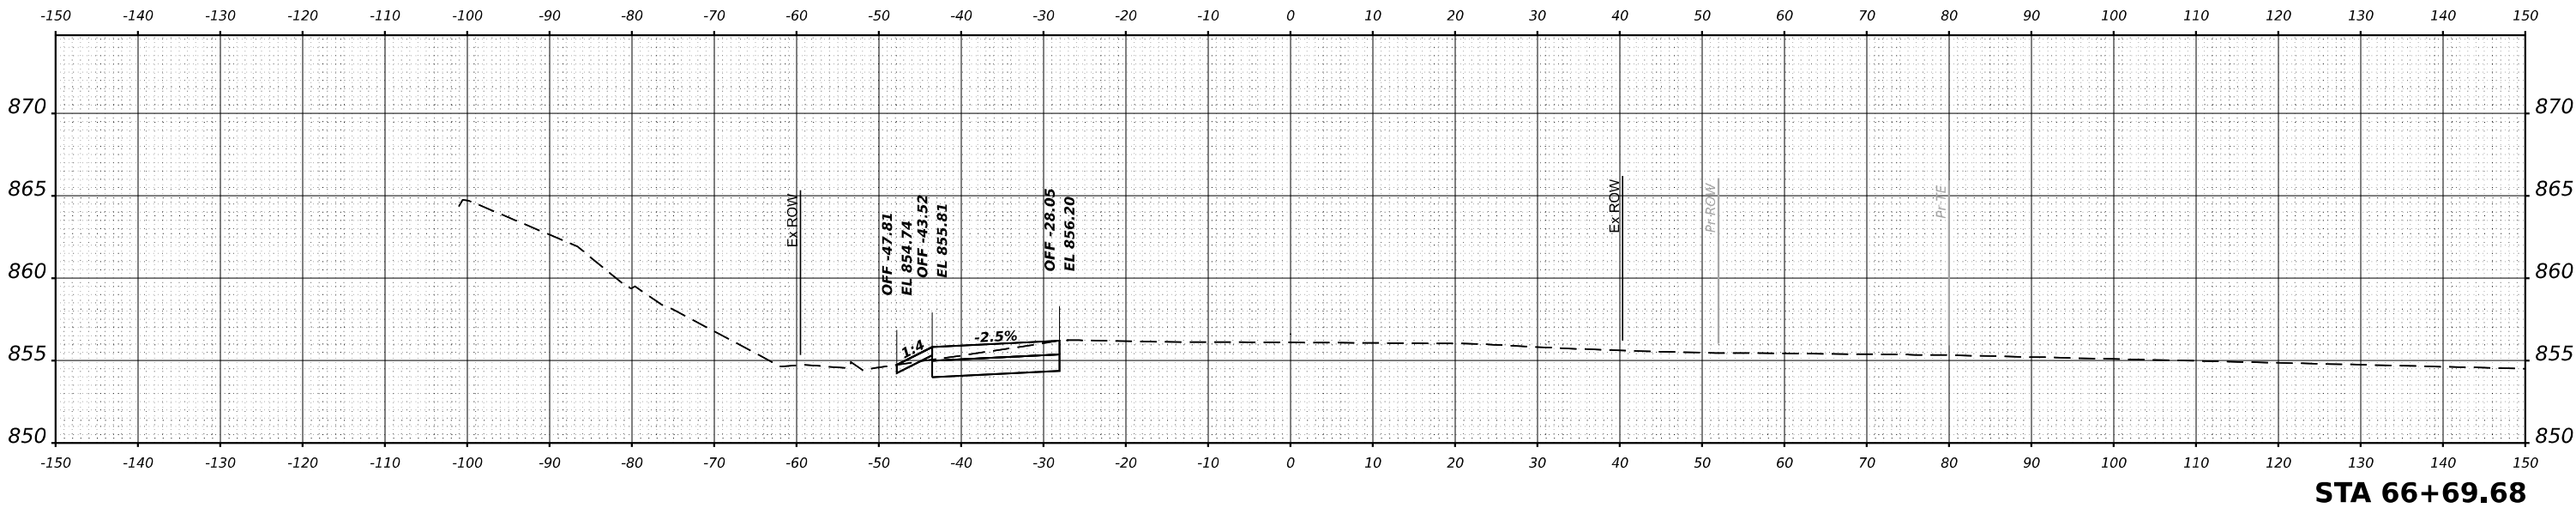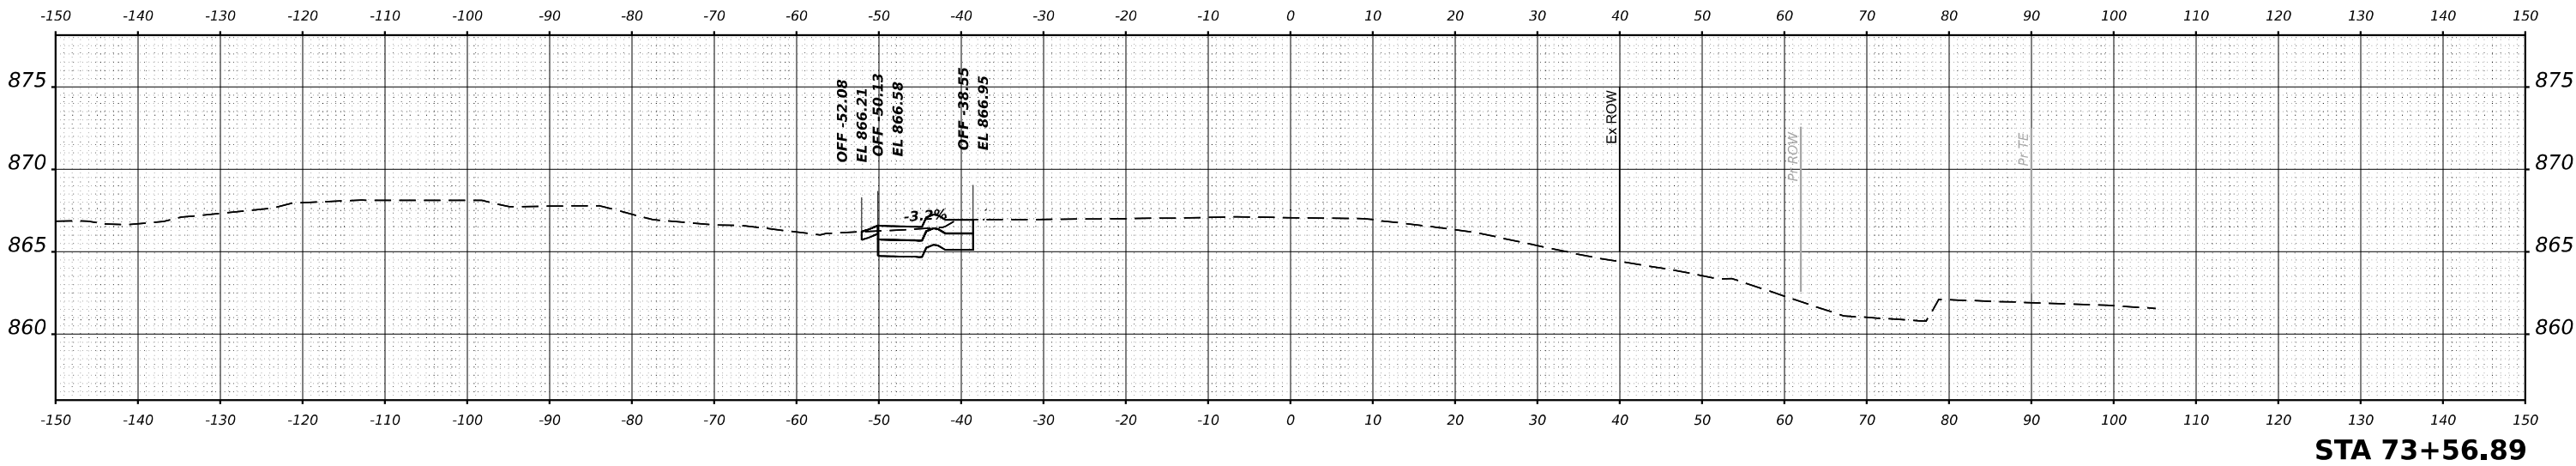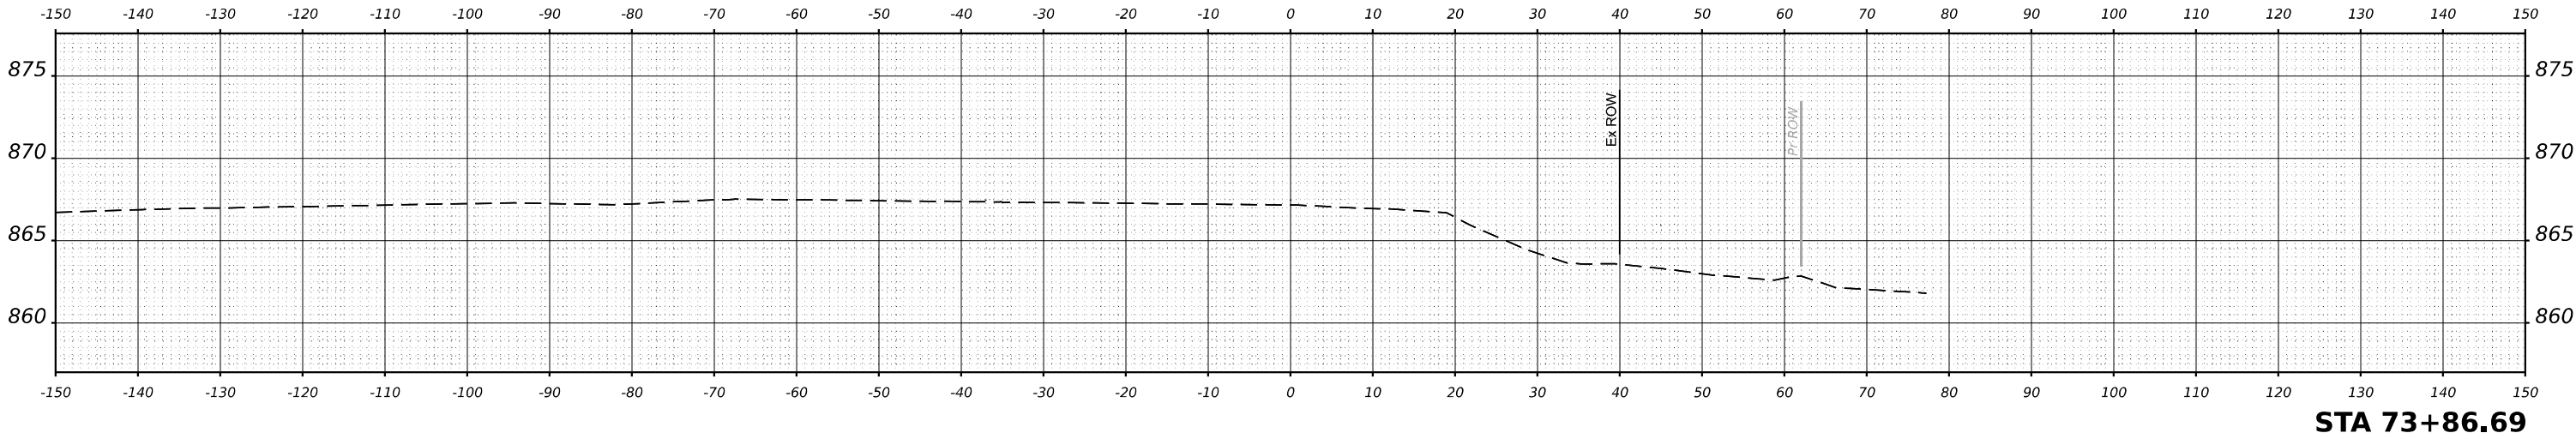

USER NAME = \$USERS	DESIGNED - MKW	REVISED -
	DRAWN - DWH	REVISED -
PLOT SCALE = \$SCALE\$	CHECKED - MKW	REVISED -
PLOT DATE = \$DATES	DATE -	REVISED -

STATE OF ILLINOIS
DEPARTMENT OF TRANSPORTATION

BARRINGTON ROAD
CROSS SECTIONS - PRE-STAGE


SCALE: 10H : 5V SHEET 51 OF 54 SHEETS STA.

F.A.P RTE.	SECTION	COUNTY	TOTAL SHEETS	SHEET NO.
362	2019-161-W	COOK	666	447
CONTRACT NO. 62K33				
ILLINOIS FED. AID PROJECT				


FINAL SURVEY	NO.	SURVEYED	BY	DATE
		PLOTTED		
		TEMPLATE		
		AREAS CHECKED		

ORIGINAL SURVEY	NO.	SURVEYED	BY	DATE
		PLOTTED		
		TEMPLATE		
		AREAS CHECKED		


MODEL \$MODELNAME\$
FILE NAME \$FILES\$

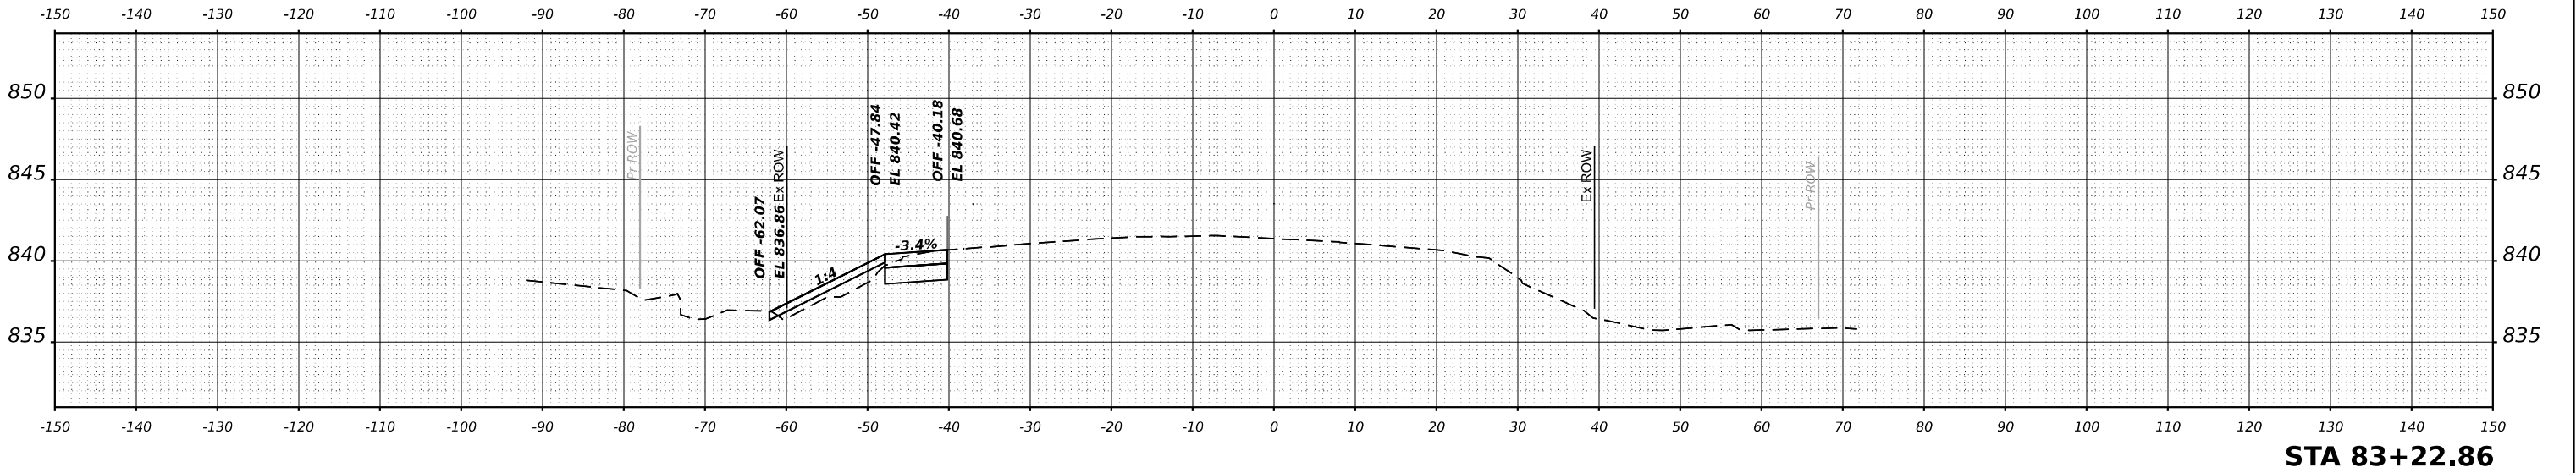

STA 83+22.86

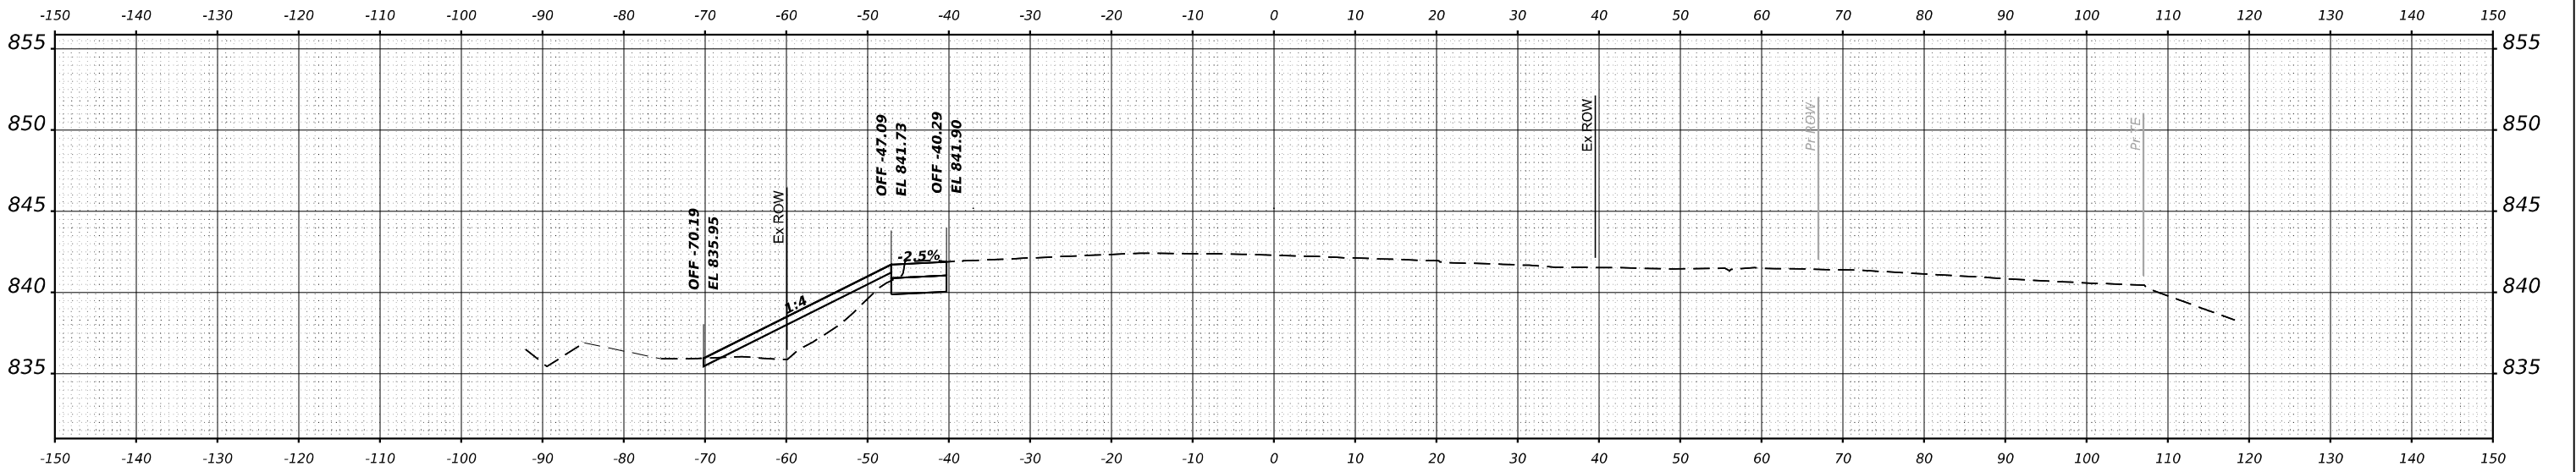

STA 81+69.08

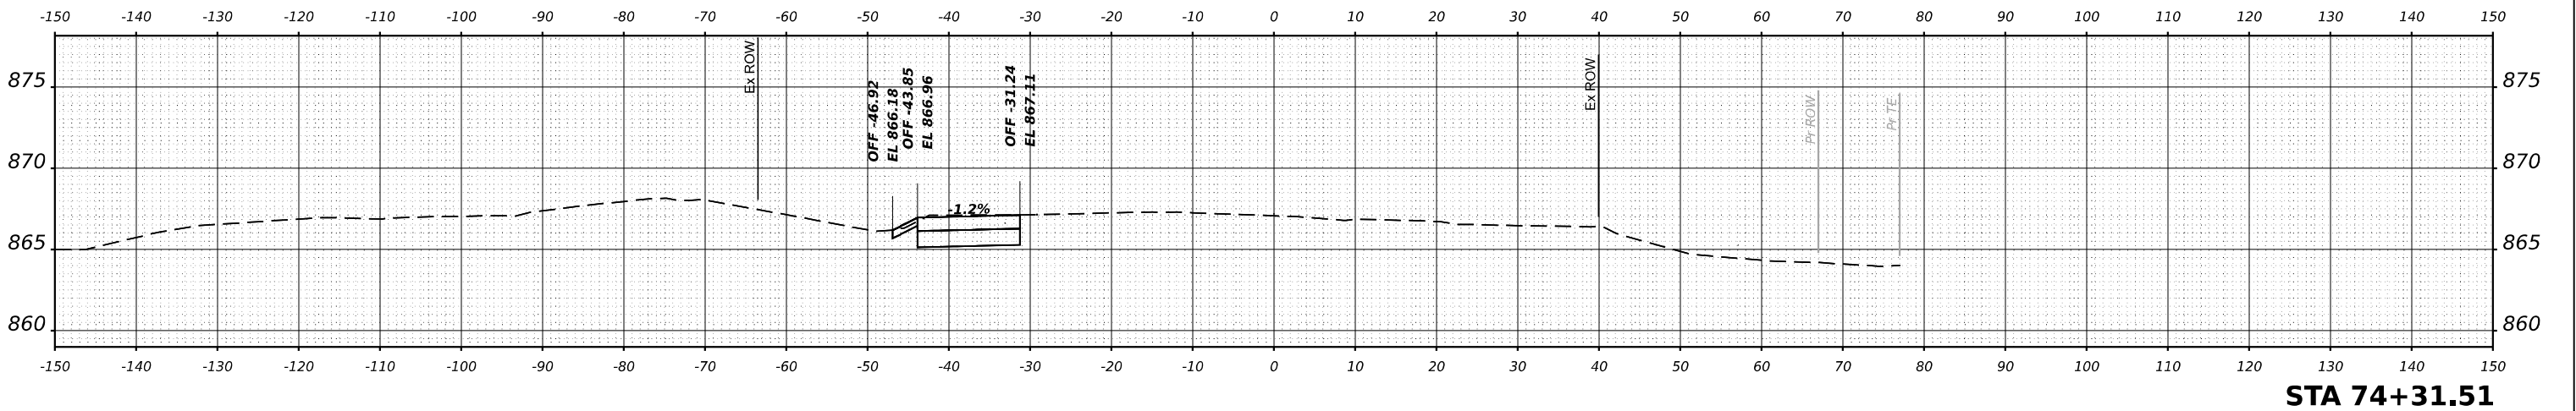

STA 74+31.51



USER NAME = \$USERS	DESIGNED - MKW	REVISED -
	DRAWN - DWH	REVISED -
PLOT SCALE = \$SCALE\$	CHECKED - MKW	REVISED -
PLOT DATE = \$DATES	DATE -	REVISED -

STATE OF ILLINOIS
DEPARTMENT OF TRANSPORTATION

BARRINGTON ROAD
CROSS SECTIONS - PRE-STAGE



SCALE: 10H : 5V SHEET 52 OF 54 SHEETS STA.

F.A.P RTE.	SECTION	COUNTY	TOTAL SHEETS	SHEET NO.
362	2019-161-W	COOK	666	448
			CONTRACT NO. 62K33	
		ILLINOIS	FED. AID PROJECT	

FINAL SURVEY	NO.	SURVEYED	BY	DATE		
					PLOTTED	
						TEMPLATE
NOTE BOOK						

ORIGINAL SURVEY	NO.	SURVEYED	BY	DATE		
					PLOTTED	
						TEMPLATE
NOTE BOOK						

MODEL \$MODELNAME\$
FILE NAME \$FILES\$

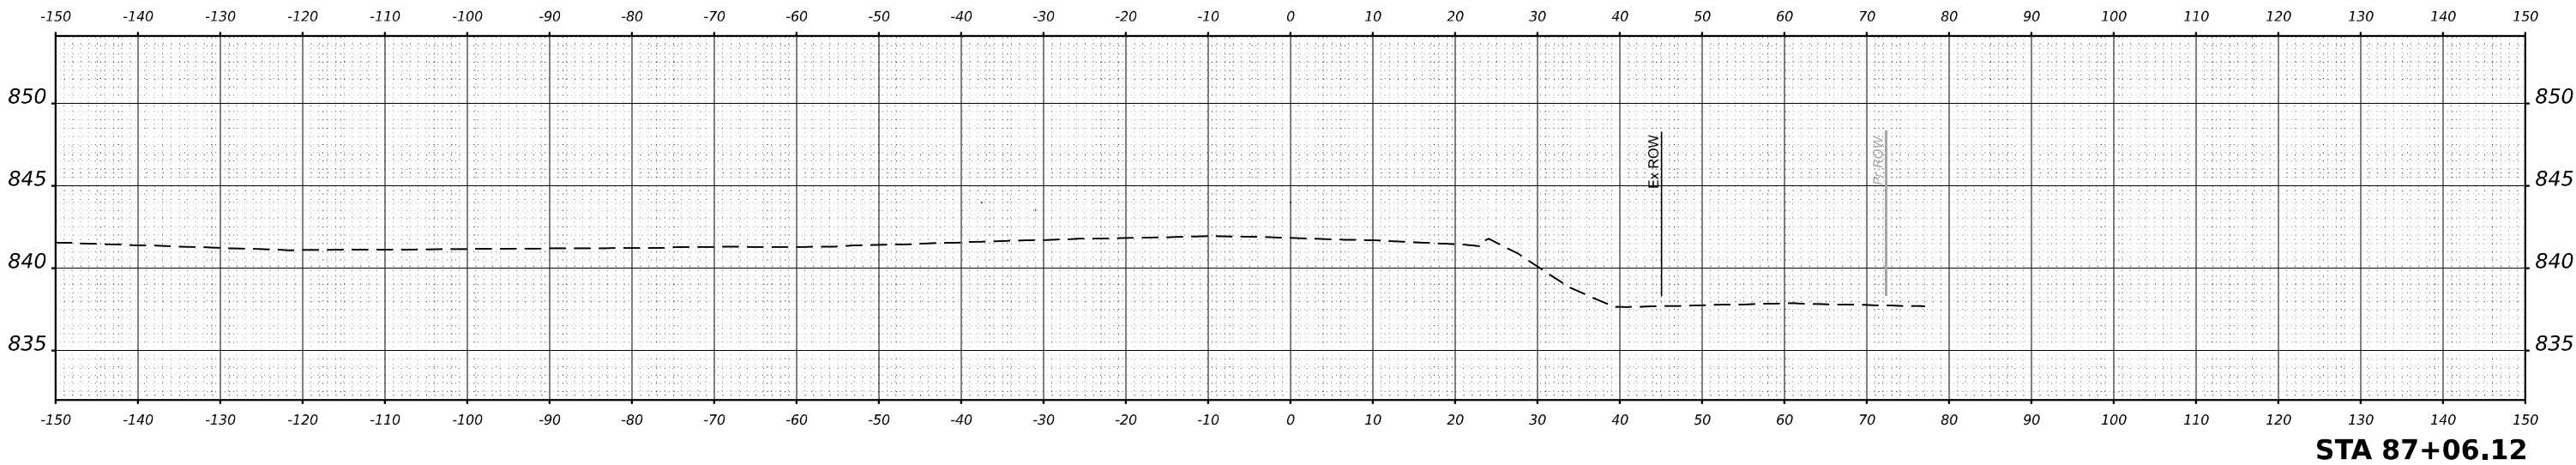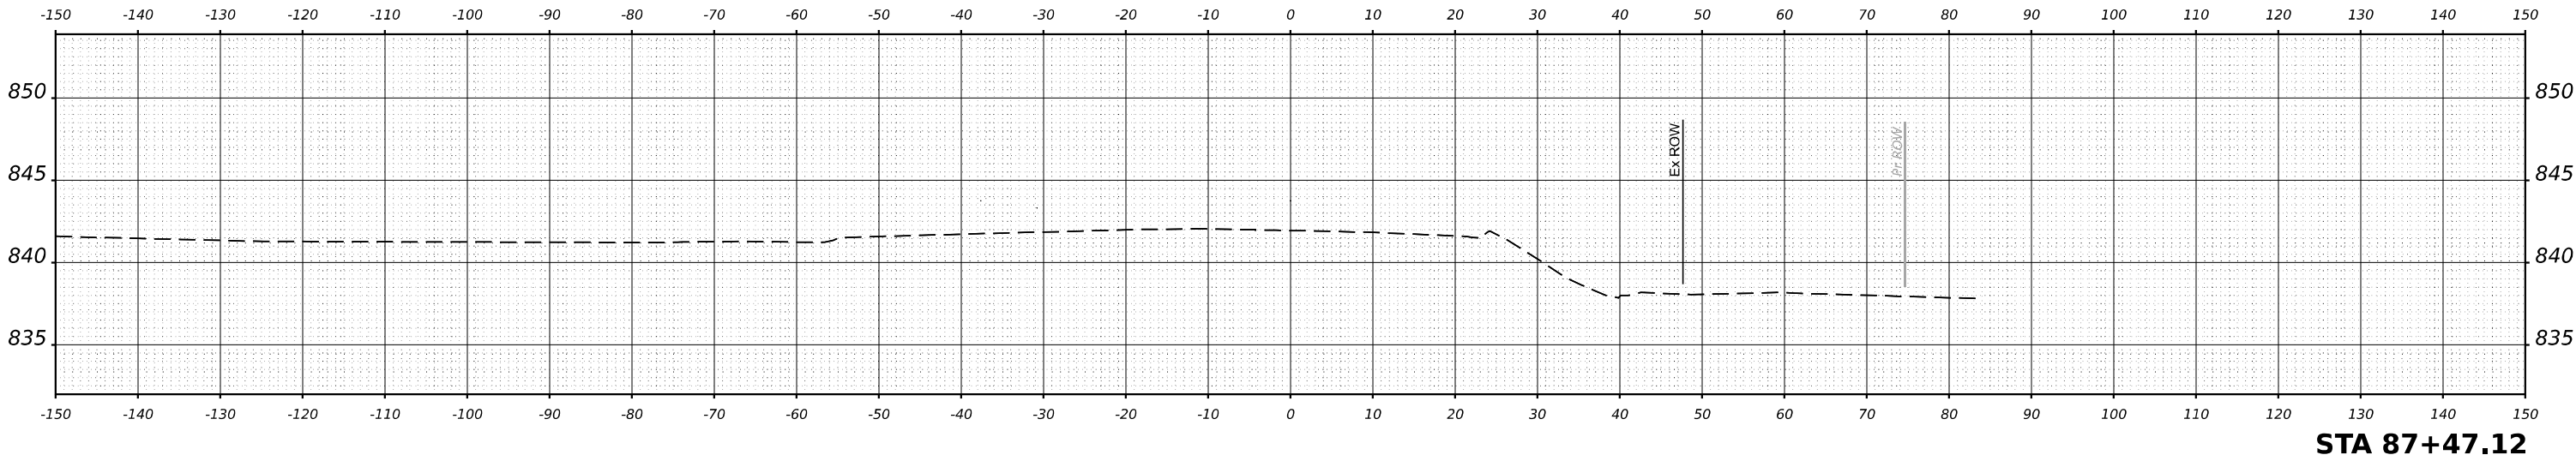

USER NAME = \$USERS	DESIGNED - MKW	REVISED -
	DRAWN - DWH	REVISED -
PLOT SCALE = \$SCALE\$	CHECKED - MKW	REVISED -
PLOT DATE = \$DATES	DATE -	REVISED -

STATE OF ILLINOIS
DEPARTMENT OF TRANSPORTATION

BARRINGTON ROAD
CROSS SECTIONS - PRE-STAGE


SCALE: 10H : 5V SHEET 53 OF 54 SHEETS STA.

F.A.P RTE.	SECTION	COUNTY	TOTAL SHEETS	SHEET NO.
362	2019-161-W	COOK	666	449
			CONTRACT NO. 62K33	
		ILLINOIS	FED. AID PROJECT	

FINAL SURVEY NOTE BOOK NO.	SURVEYED PLOTTED TEMPLATE AREAS AREAS CHECKED	BY	DATE

ORIGINAL SURVEY NOTE BOOK NO.	SURVEYED PLOTTED TEMPLATE AREAS AREAS CHECKED	BY	DATE

MODEL \$MODELNAME\$
FILE NAME \$FILES\$

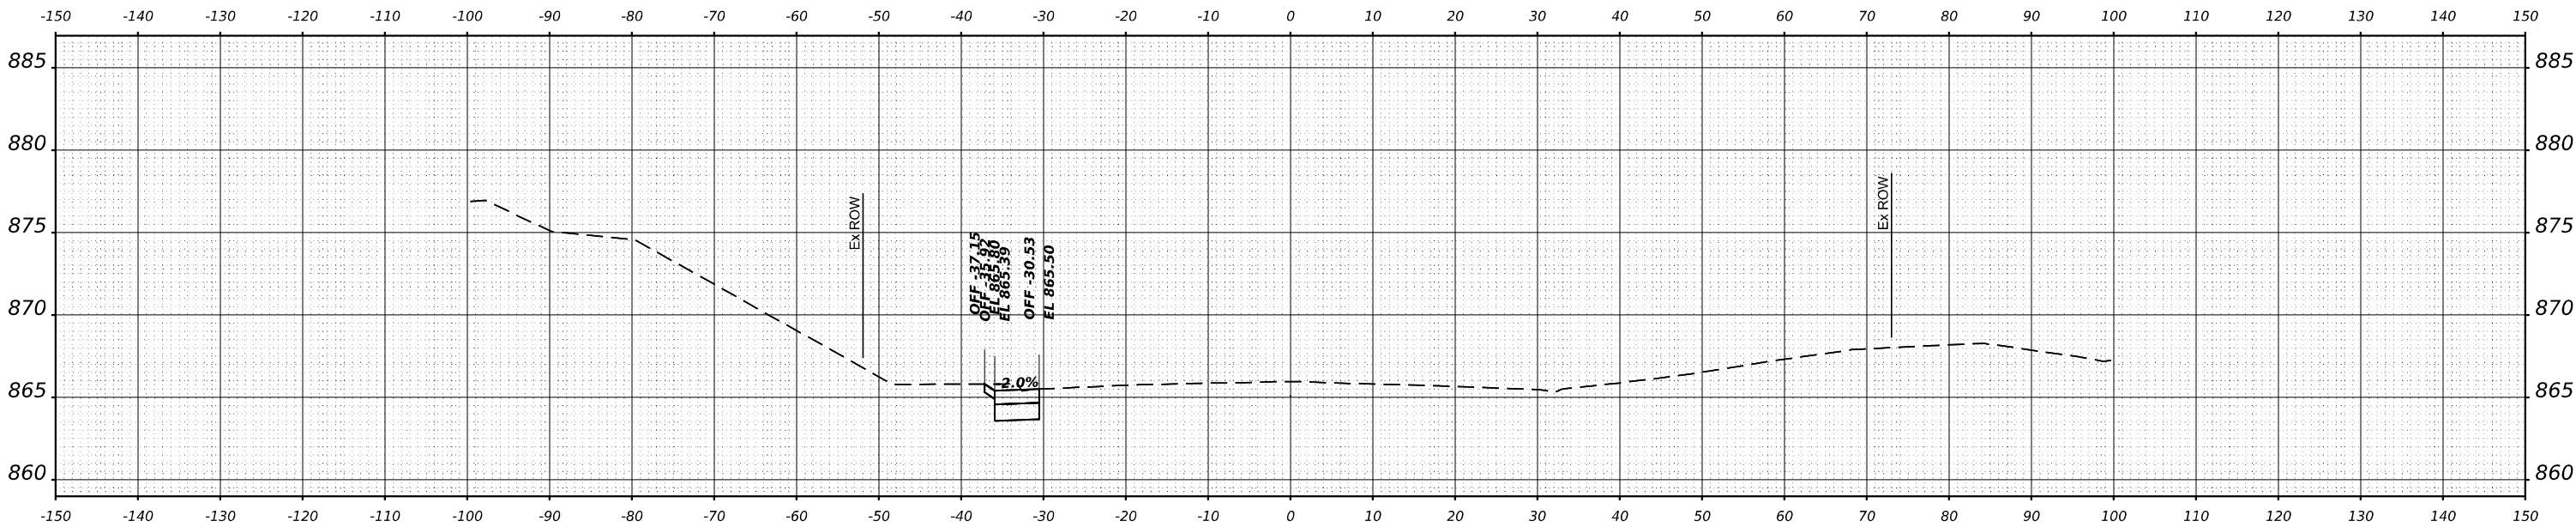

USER NAME = \$USERS	DESIGNED - MKW	REVISED -
	DRAWN - DWH	REVISED -
PLOT SCALE = \$SCALE\$	CHECKED - MKW	REVISED -
PLOT DATE = \$DATES	DATE -	REVISED -


STATE OF ILLINOIS
DEPARTMENT OF TRANSPORTATION

BARRINGTON ROAD
CROSS SECTIONS - PRE-STAGE


SCALE: 10H : 5V SHEET 54 OF 54 SHEETS STA.

F.A.P. RTE.	SECTION	COUNTY	TOTAL SHEETS	SHEET NO.
362	2019-161-W	COOK	666	450
CONTRACT NO. 62K33				
		ILLINOIS	FED. AID PROJECT	

FINAL SURVEY	NO.	SURVEYED PLOTTED	BY	DATE			
					NOTE BOOK	TEMPLATE	AREAS CHECKED

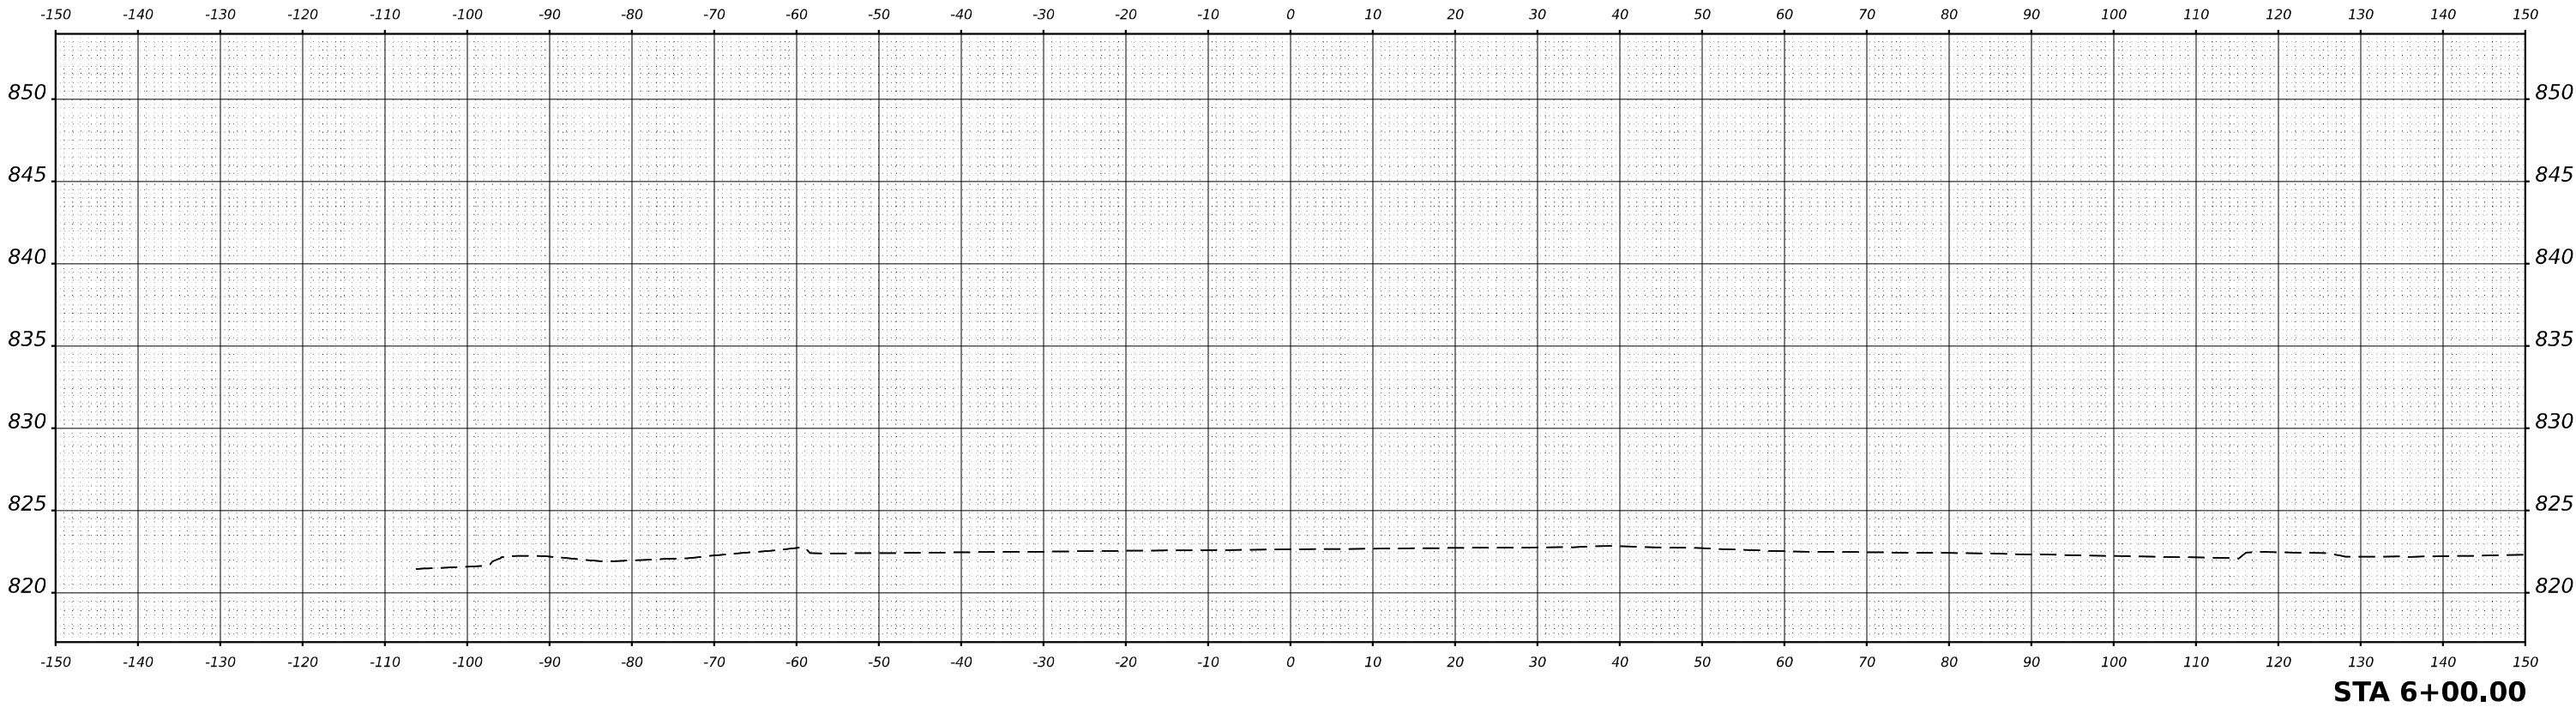

ORIGINAL SURVEY	NO.	SURVEYED PLOTTED	BY	DATE			
					NOTE BOOK	TEMPLATE	AREAS CHECKED

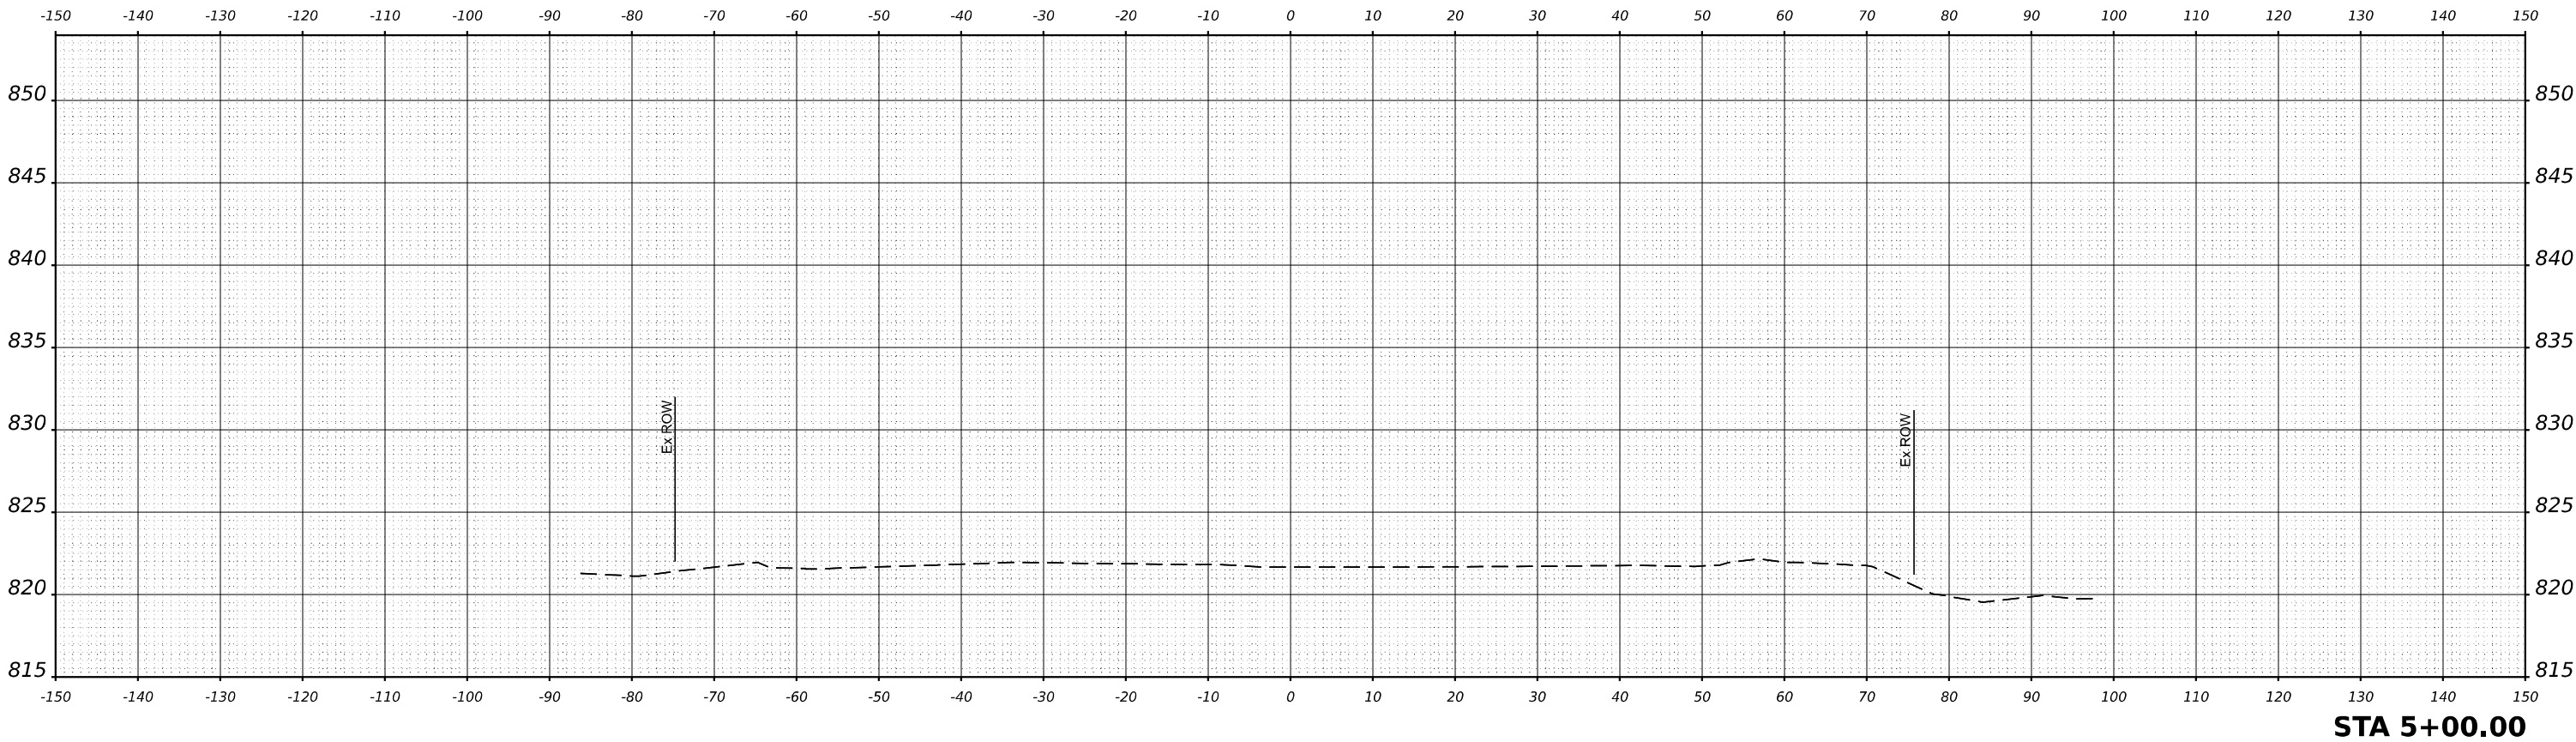

MODEL \$MODELNAME\$
FILE NAME \$FILES\$



USER NAME = \$USERS	DESIGNED - MKW	REVISED -
	DRAWN - DWH	REVISED -
PLOT SCALE = \$SCALE\$	CHECKED - MKW	REVISED -
PLOT DATE = \$DATES	DATE -	REVISED -

STATE OF ILLINOIS
DEPARTMENT OF TRANSPORTATION

BARRINGTON ROAD
CROSS SECTIONS – STAGE 1


SCALE: 10H : 5V SHEET 1 OF 54 SHEETS STA.

F.A.P. RTE.	SECTION	COUNTY	TOTAL SHEETS	SHEET NO.
362	2019-161-W	COOK	666	451
CONTRACT NO. 62K33				
		ILLINOIS	FED. AID PROJECT	

FINAL SURVEY NOTE BOOK NO.	SURVEYED PLOTTED TEMPLATE AREAS AREAS CHECKED	BY	DATE

ORIGINAL SURVEY NOTE BOOK NO.	SURVEYED PLOTTED TEMPLATE AREAS AREAS CHECKED	BY	DATE

MODEL \$MODELNAME\$
FILE NAME \$FILES\$

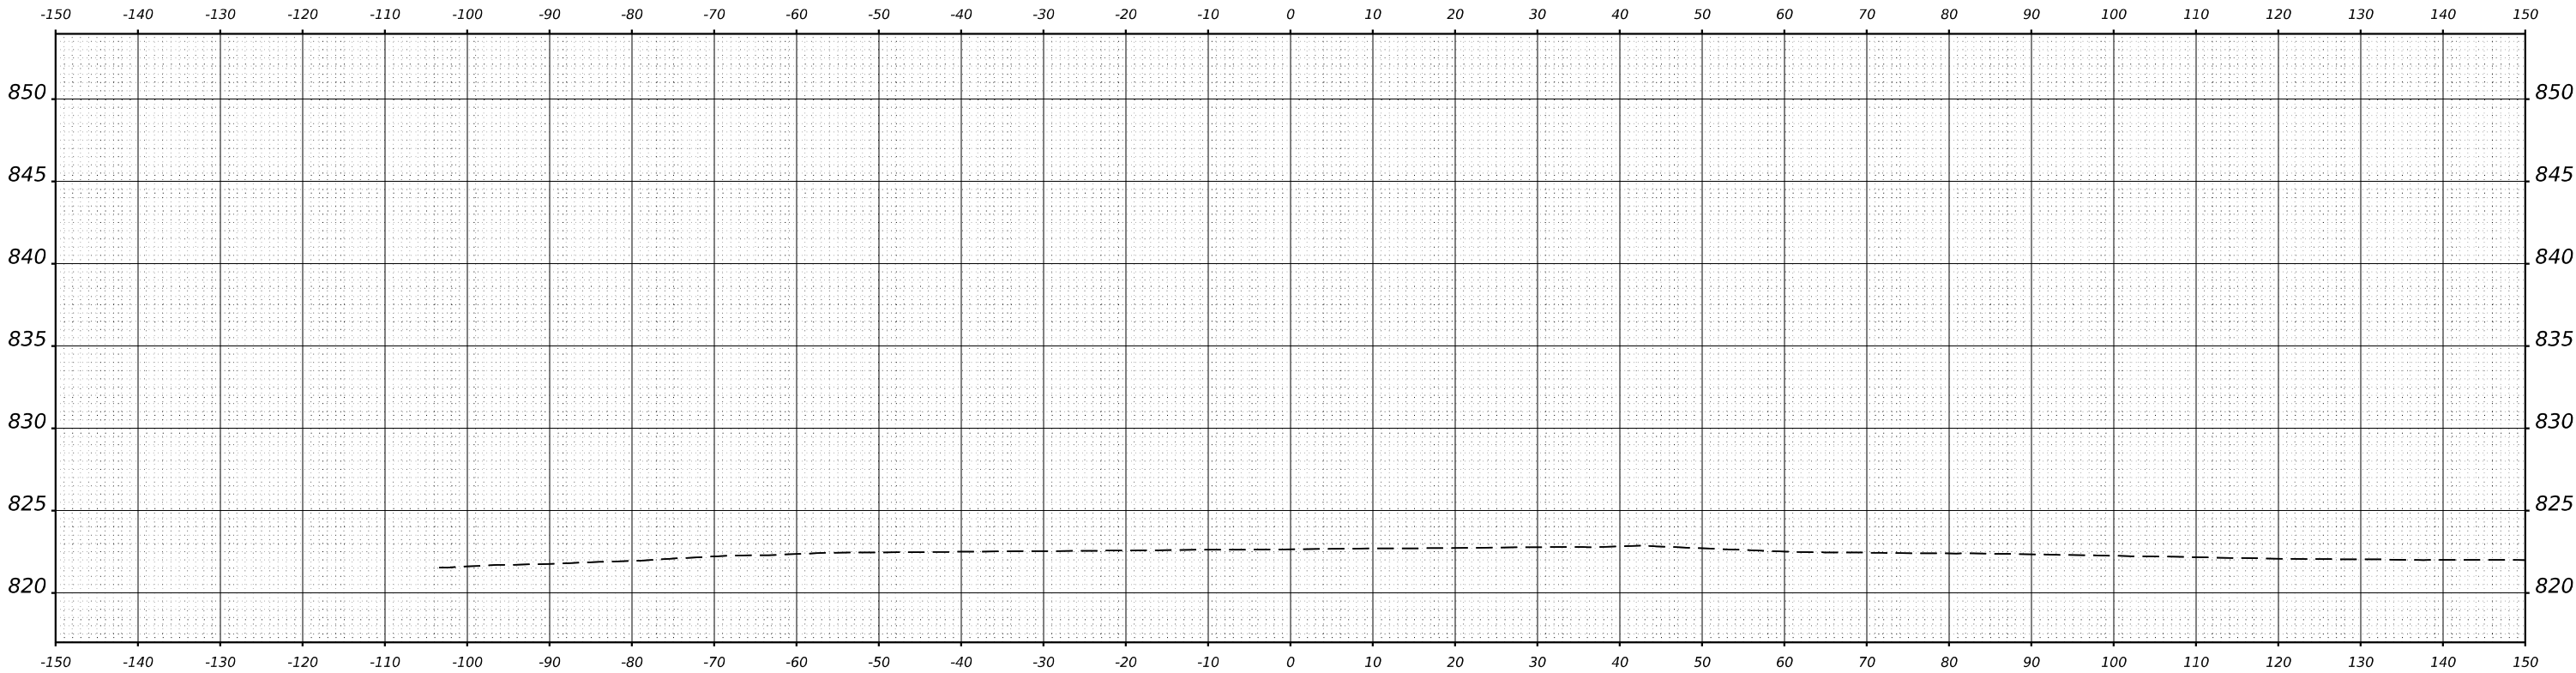

STA 6+07.83

STATE OF ILLINOIS
DEPARTMENT OF TRANSPORTATION

BARRINGTON ROAD
CROSS SECTIONS – STAGE 1


F.A.P. RTE.	SECTION	COUNTY	TOTAL SHEETS	SHEET NO.
362	2019-161-W	COOK	666	452
CONTRACT NO. 62K33				
		ILLINOIS	FED. AID PROJECT	

SCALE: 10H : 5V SHEET 2 OF 54 SHEETS STA.




USER NAME = \$USERS	DESIGNED - MKW	REVISED -
	DRAWN - DWH	REVISED -
PLOT SCALE = \$SCALE\$	CHECKED - MKW	REVISED -
PLOT DATE = \$DATES	DATE -	REVISED -

FINAL SURVEY	SURVEYED PLOTTED	BY	DATE
NO.	NOTE BOOK	AREAS CHECKED	

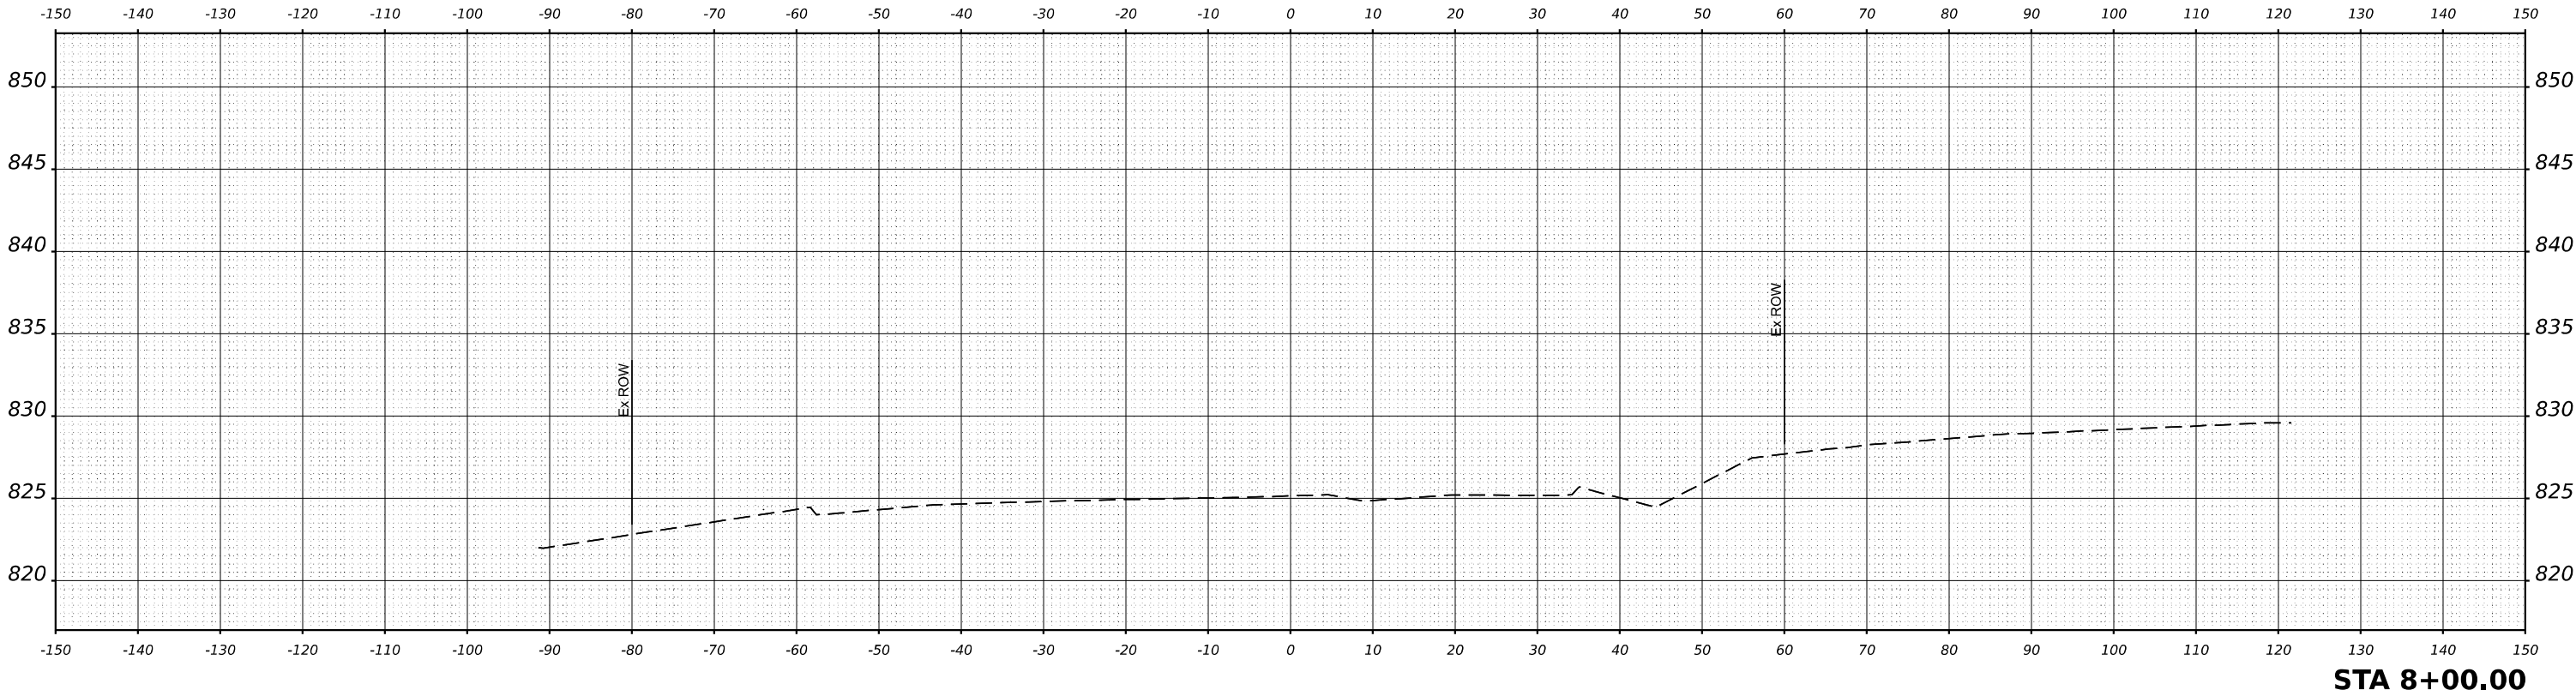

ORIGINAL SURVEY	SURVEYED PLOTTED	BY	DATE
NO.	NOTE BOOK	AREAS CHECKED	

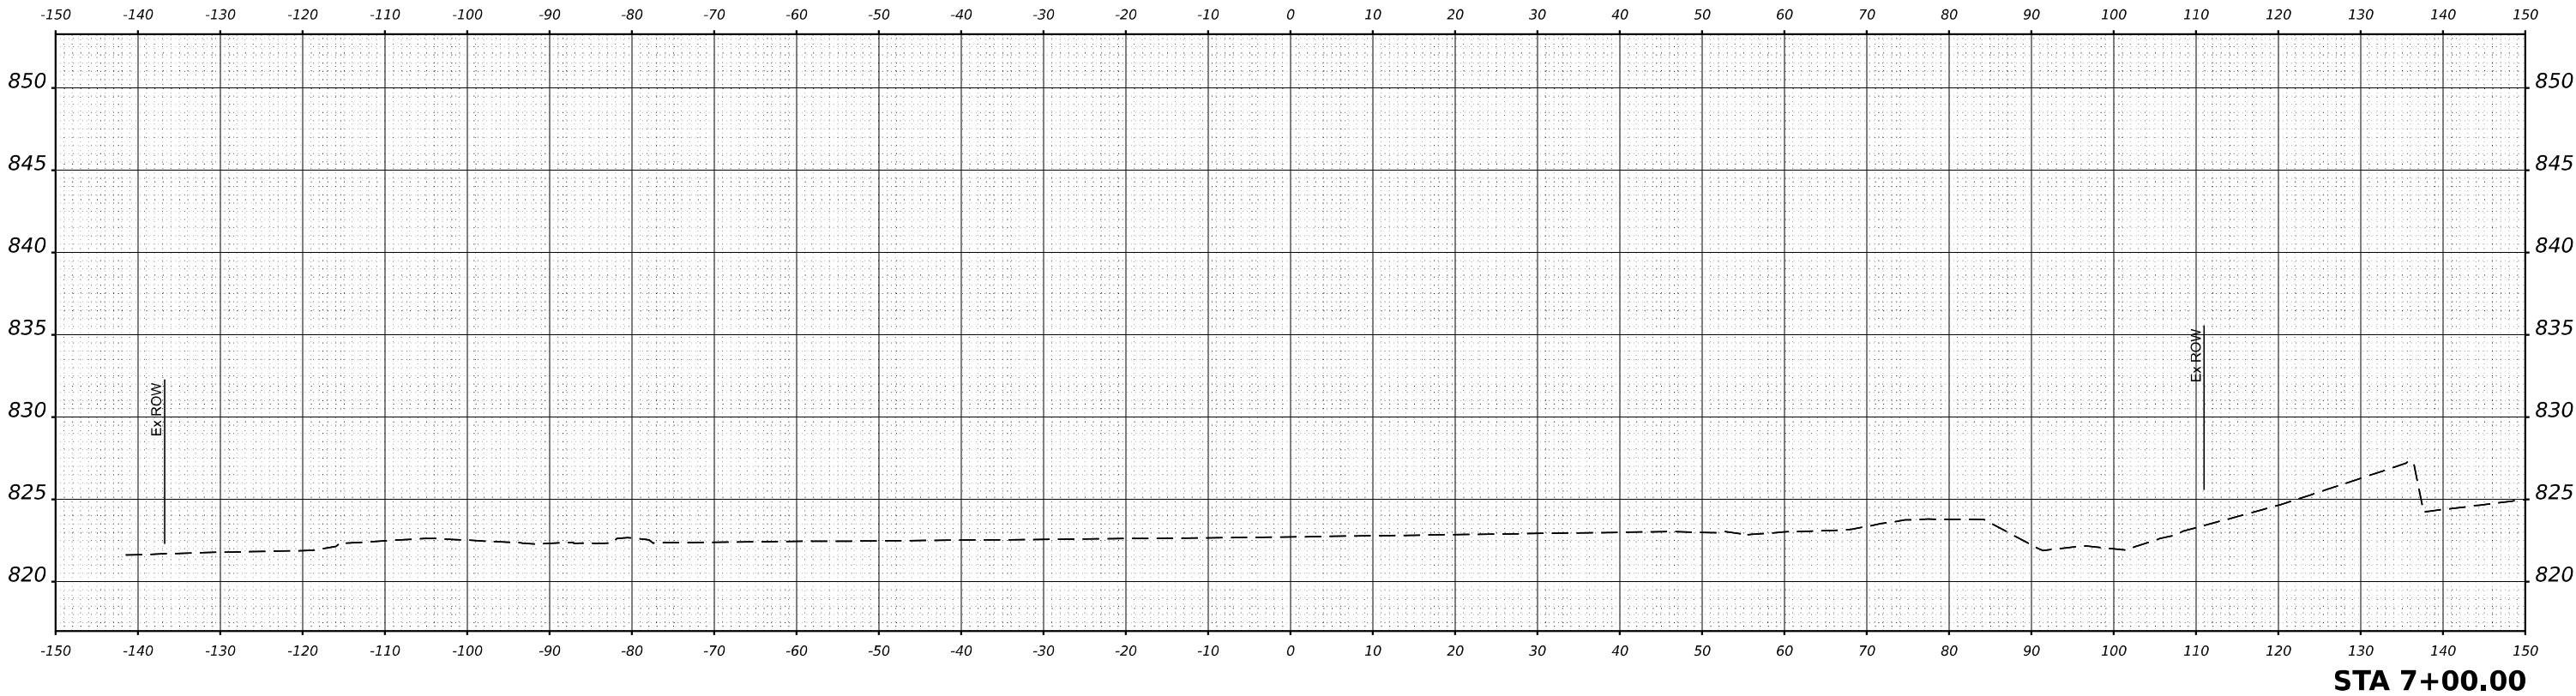

MODEL \$MODELNAME\$
FILE NAME \$FILES\$

GFT

USER NAME = \$USERS	DESIGNED - MKW	REVISED -
	DRAWN - DWH	REVISED -
PLOT SCALE = \$SCALE\$	CHECKED - MKW	REVISED -
PLOT DATE = \$DATES	DATE -	REVISED -


STATE OF ILLINOIS
DEPARTMENT OF TRANSPORTATION

BARRINGTON ROAD
CROSS SECTIONS - STAGE 1


SCALE: 10H : 5V SHEET 3 OF 54 SHEETS STA.

F.A.P. RTE.	SECTION	COUNTY	TOTAL SHEETS	SHEET NO.
362	2019-161-W	COOK	666	453
CONTRACT NO. 62K33				
		ILLINOIS	FED. AID PROJECT	

FINAL SURVEY	SURVEYED PLOTTED	BY	DATE
NOTE BOOK	TEMPLATE		
NO.	AREAS CHECKED		

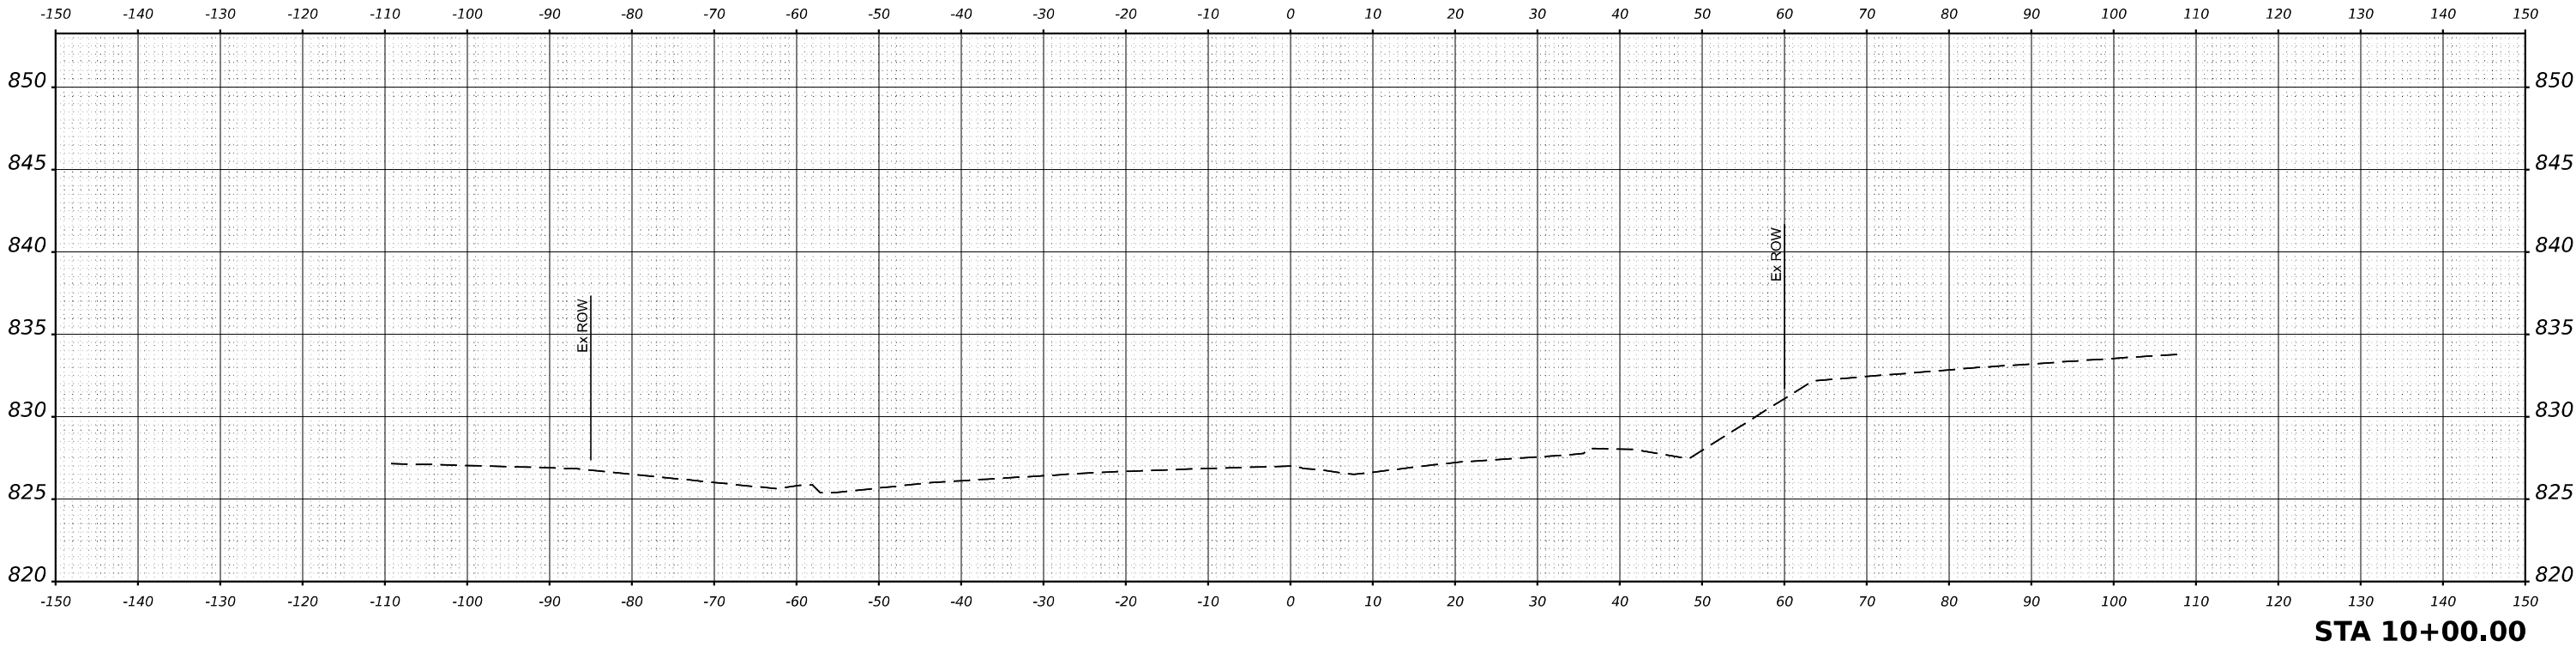

ORIGINAL SURVEY	SURVEYED PLOTTED	BY	DATE
NOTE BOOK	TEMPLATE		
NO.	AREAS CHECKED		

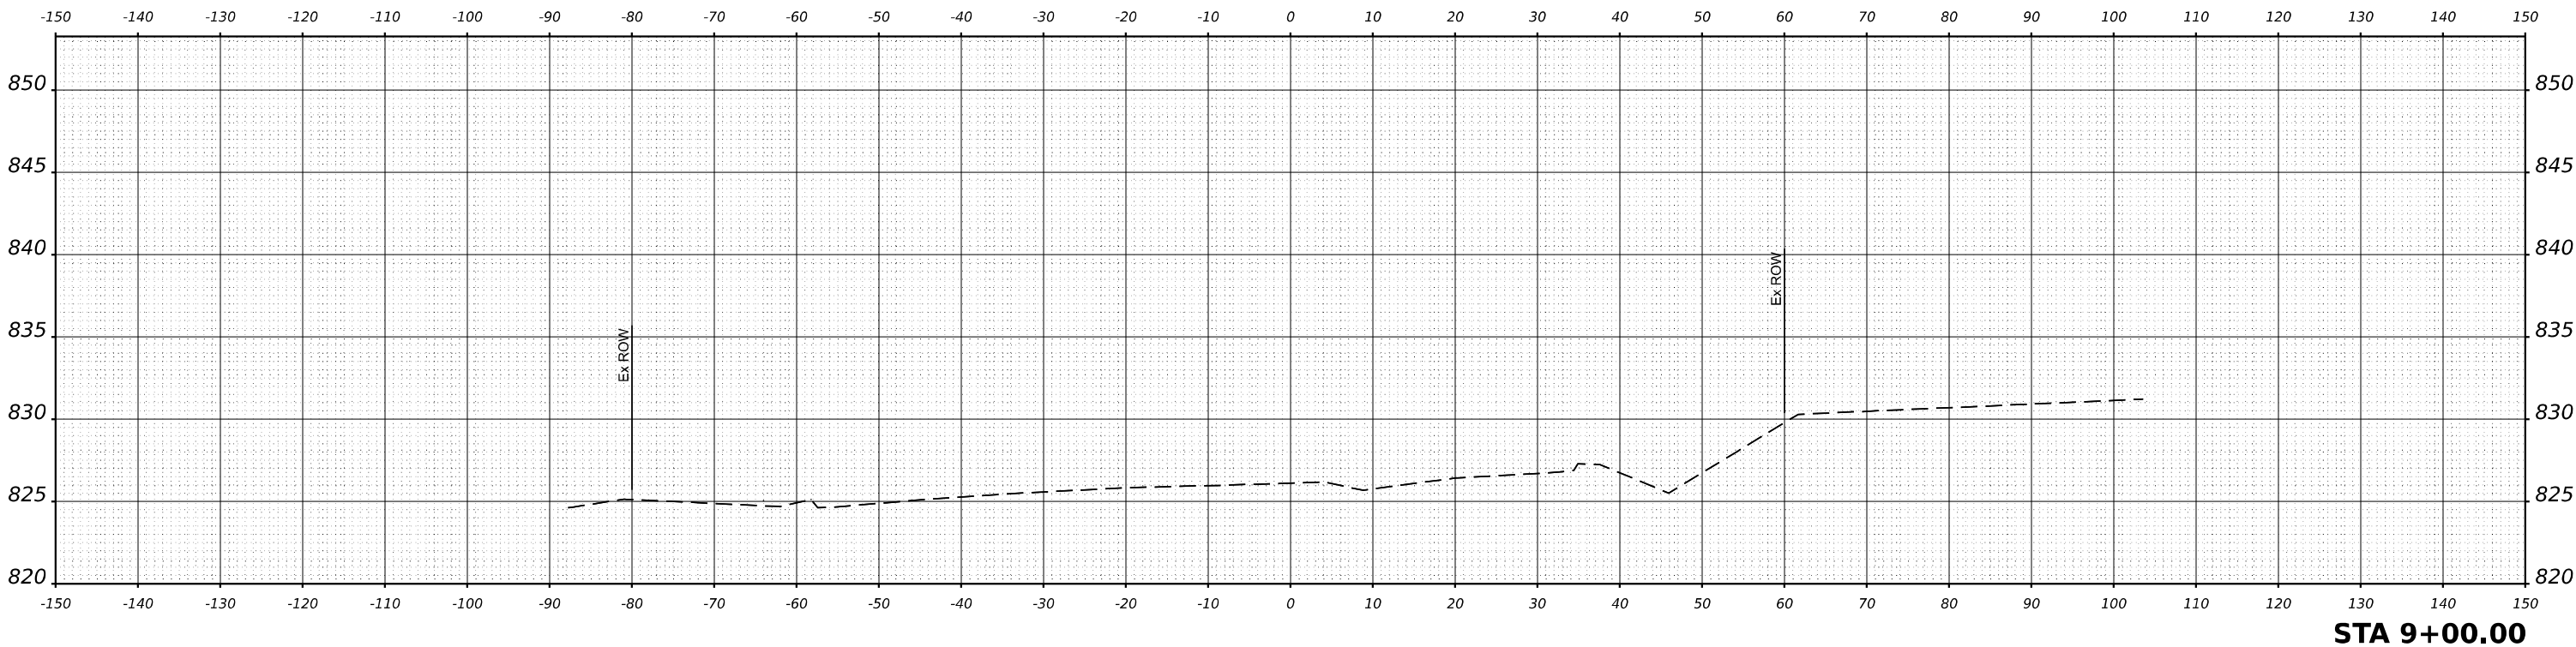

MODEL \$MODELNAME\$
FILE NAME \$FILES\$



USER NAME = \$USERS	DESIGNED - MKW	REVISED -
	DRAWN - DWH	REVISED -
PLOT SCALE = \$SCALE\$	CHECKED - MKW	REVISED -
PLOT DATE = \$DATES	DATE -	REVISED -


STATE OF ILLINOIS
DEPARTMENT OF TRANSPORTATION

BARRINGTON ROAD
CROSS SECTIONS - STAGE 1


SCALE: 10H : 5V SHEET 4 OF 54 SHEETS STA.

F.A.P. RTE.	SECTION	COUNTY	TOTAL SHEETS	SHEET NO.
362	2019-161-W	COOK	666	454
CONTRACT NO. 62K33				
ILLINOIS FED. AID PROJECT				

FINAL SURVEY	NO.	SURVEYED PLOTTED TEMPLATE AREAS CHECKED	BY	DATE

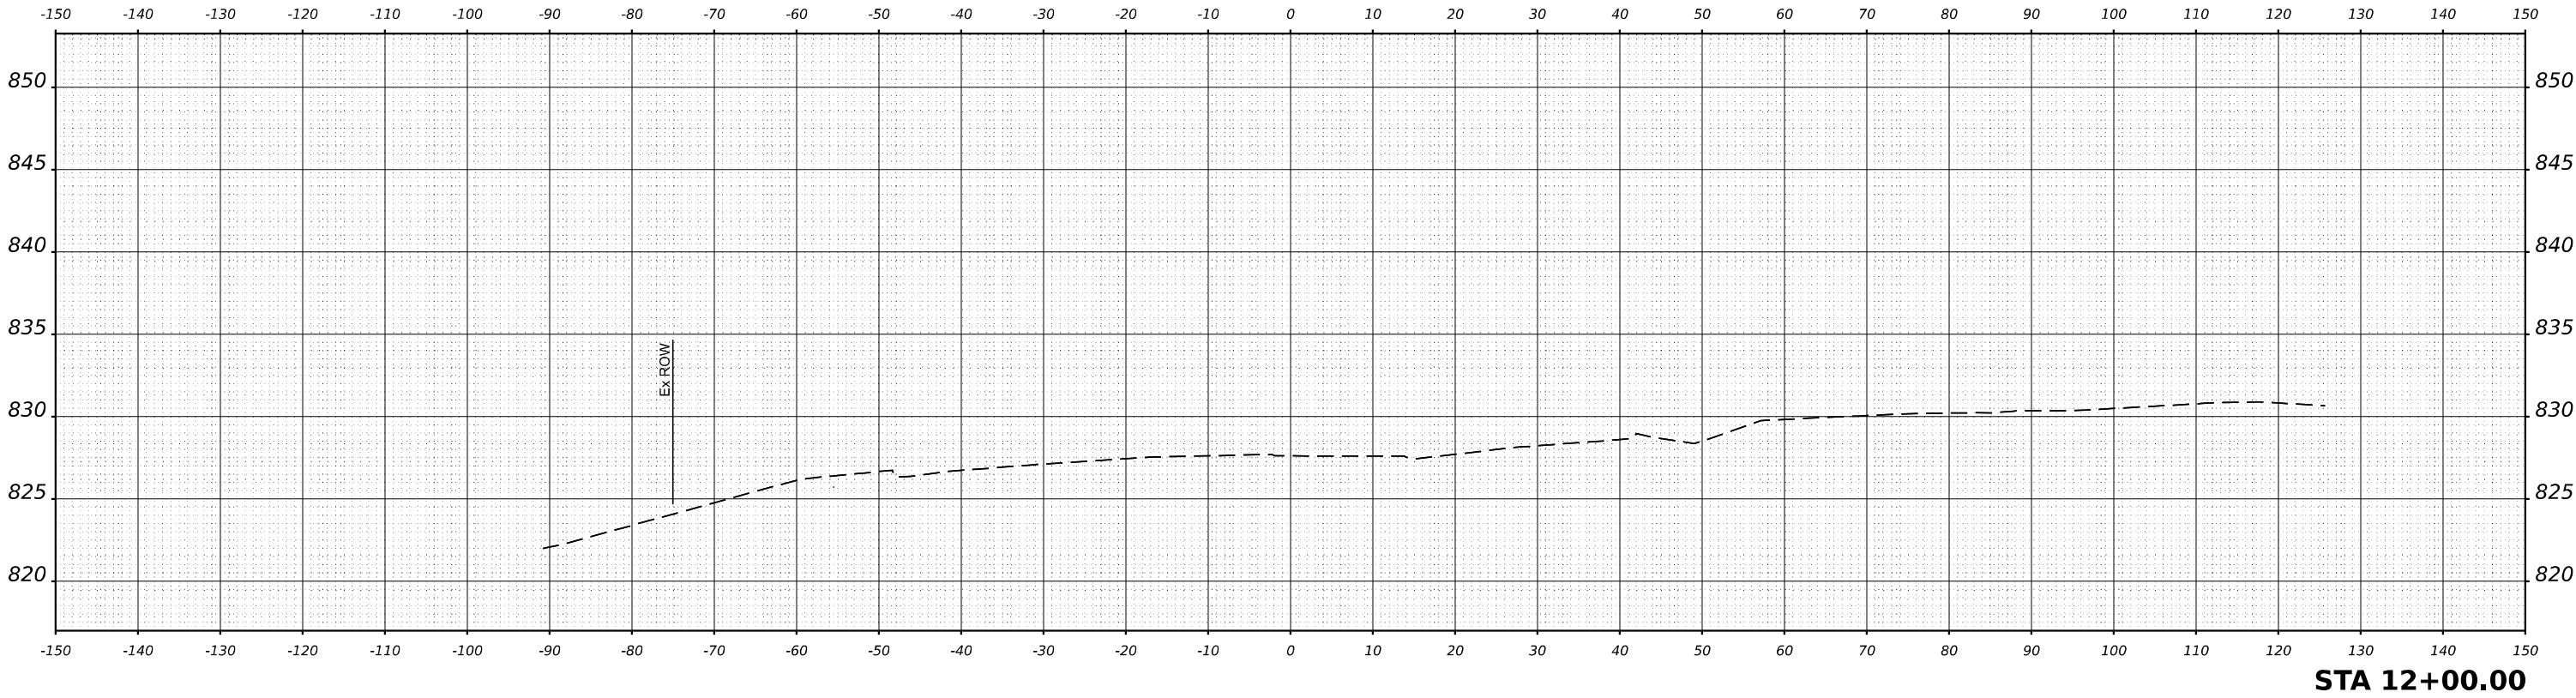

ORIGINAL SURVEY	NO.	SURVEYED PLOTTED TEMPLATE AREAS CHECKED	BY	DATE

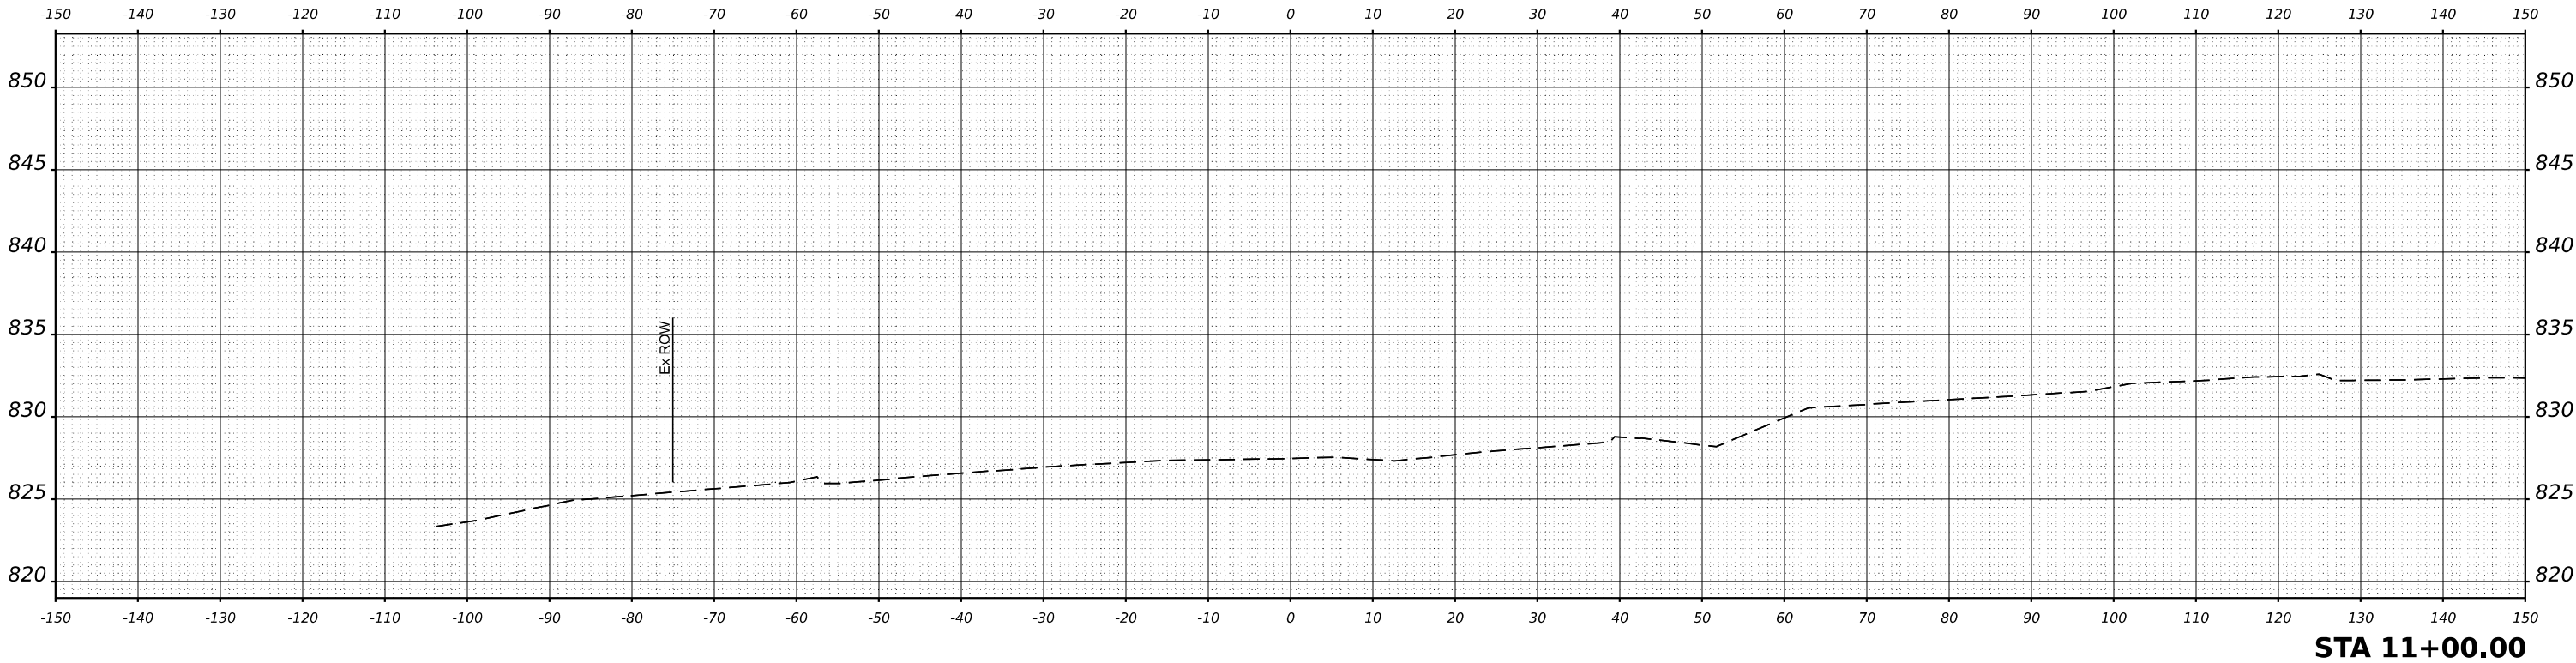

MODEL: \$MODELNAME\$
FILE NAME: \$FILES\$



USER NAME = \$USERS	DESIGNED - MKW	REVISED -
	DRAWN - DWH	REVISED -
PLOT SCALE = \$SCALE\$	CHECKED - MKW	REVISED -
PLOT DATE = \$DATES	DATE -	REVISED -


STATE OF ILLINOIS
DEPARTMENT OF TRANSPORTATION

BARRINGTON ROAD
CROSS SECTIONS – STAGE 1


SCALE: 10H : 5V SHEET 5 OF 54 SHEETS STA.

F.A.P. RTE.	SECTION	COUNTY	TOTAL SHEETS	SHEET NO.
362	2019-161-W	COOK	666	455
CONTRACT NO. 62K33				
		ILLINOIS	FED. AID PROJECT	

FINAL SURVEY	SURVEYED PLOTTED TEMPLATE AREAS CHECKED	BY	DATE
NO.	NOTE BOOK		

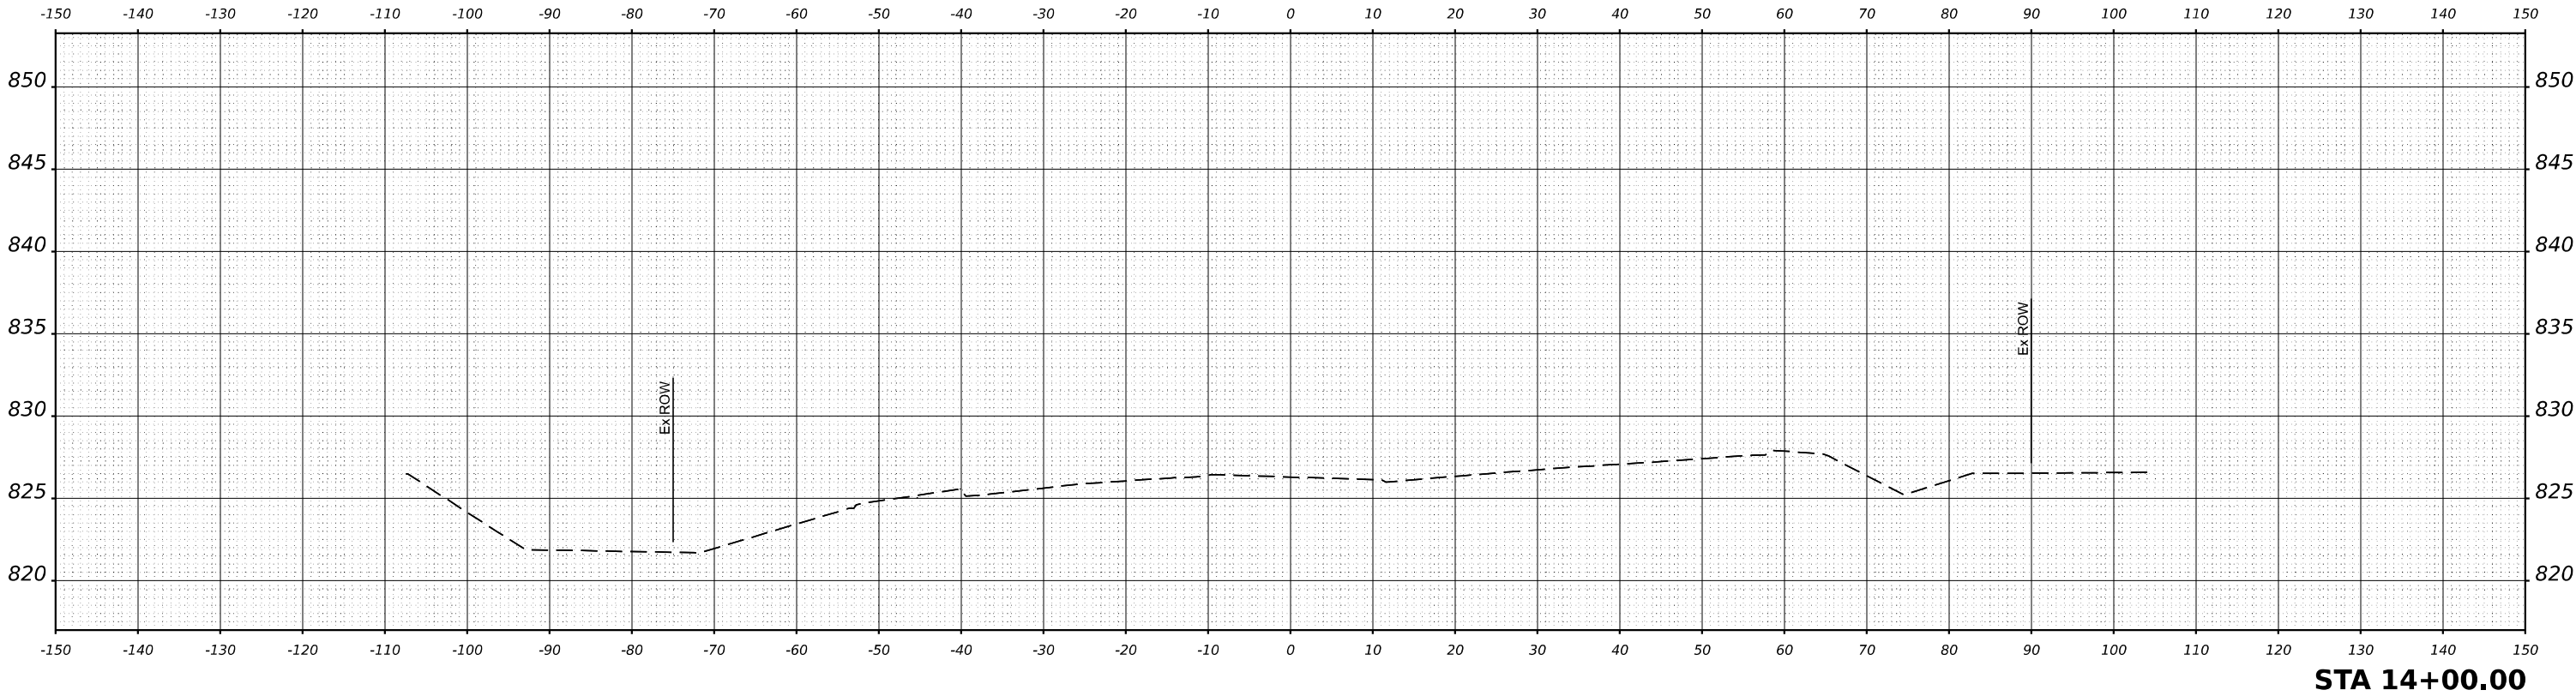

ORIGINAL SURVEY	SURVEYED PLOTTED TEMPLATE AREAS CHECKED	BY	DATE
NO.	NOTE BOOK		

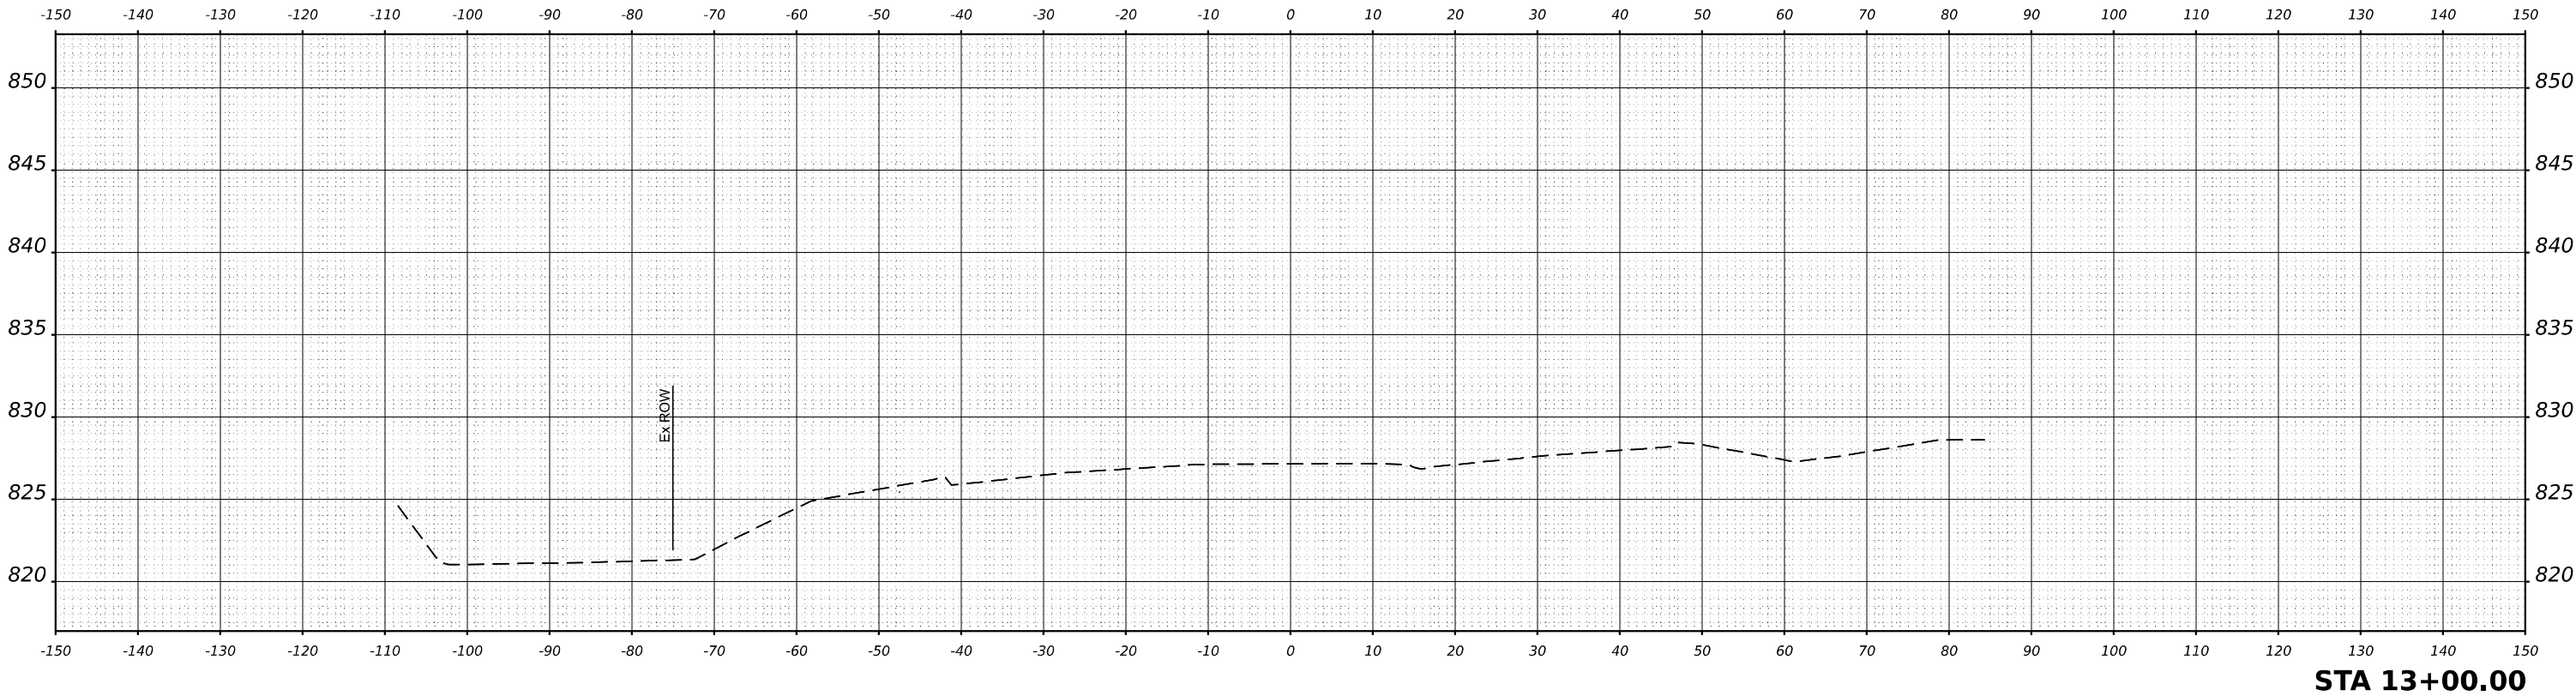

MODEL \$MODELNAME\$
FILE NAME \$FILES\$



USER NAME = \$USERS	DESIGNED - MKW	REVISED -
	DRAWN - DWH	REVISED -
PLOT SCALE = \$SCALE\$	CHECKED - MKW	REVISED -
PLOT DATE = \$DATES	DATE -	REVISED -


STATE OF ILLINOIS
DEPARTMENT OF TRANSPORTATION

BARRINGTON ROAD
CROSS SECTIONS – STAGE 1


SCALE: 10H : 5V SHEET 6 OF 54 SHEETS STA.

F.A.P. RTE.	SECTION	COUNTY	TOTAL SHEETS	SHEET NO.
362	2019-161-W	COOK	666	456
CONTRACT NO. 62K33				
		ILLINOIS	FED. AID PROJECT	

FINAL SURVEY	SURVEYED	BY	DATE
	PLOTTED		
	TEMPLATE		
	AREAS		
NO.	NO.	NO.	NO.

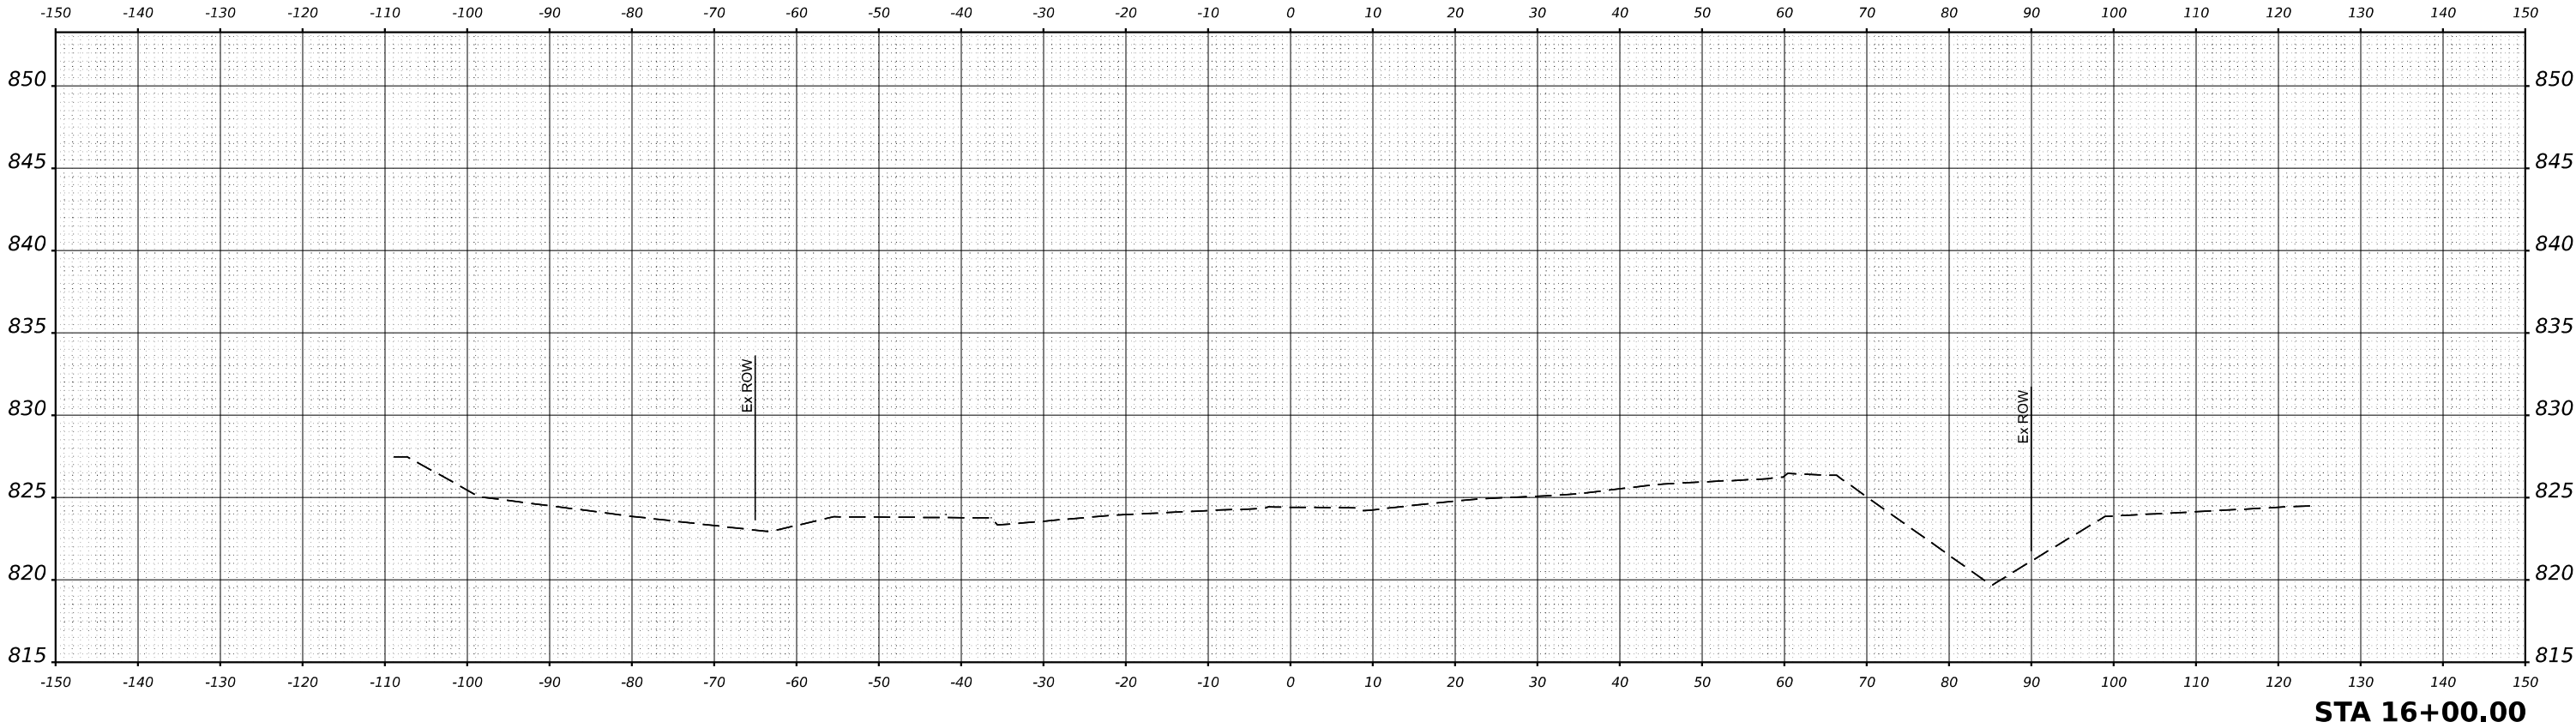

ORIGINAL SURVEY	SURVEYED	BY	DATE
	PLOTTED		
	TEMPLATE		
	AREAS		
NO.	NO.	NO.	NO.

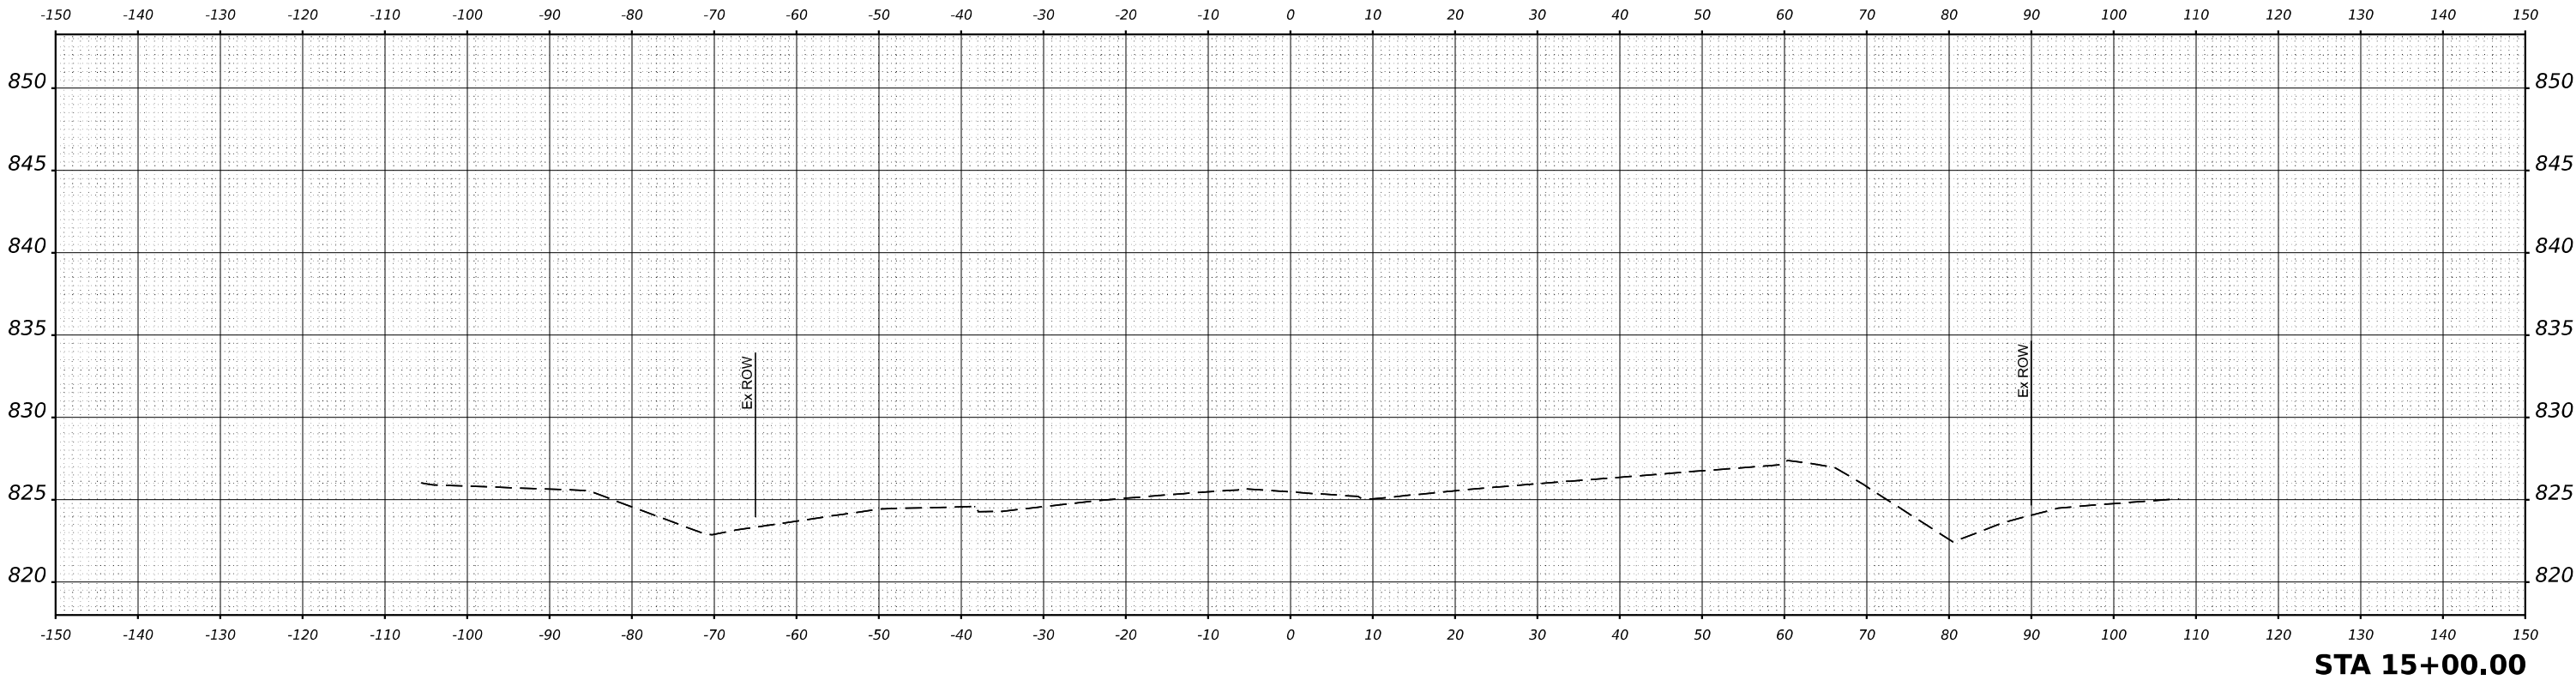

MODEL \$MODELNAME\$
FILE NAME \$FILES\$



USER NAME = \$USERS	DESIGNED - MKW	REVISED -
	DRAWN - DWH	REVISED -
PLOT SCALE = \$SCALE\$	CHECKED - MKW	REVISED -
PLOT DATE = \$DATES	DATE -	REVISED -


STATE OF ILLINOIS
DEPARTMENT OF TRANSPORTATION

BARRINGTON ROAD
CROSS SECTIONS – STAGE 1


SCALE: 10H : 5V SHEET 7 OF 54 SHEETS STA.

F.A.P RTE.	SECTION	COUNTY	TOTAL SHEETS	SHEET NO.
362	2019-161-W	COOK	666	457
CONTRACT NO. 62K33				
		ILLINOIS	FED. AID PROJECT	

FINAL SURVEY	SURVEYED	BY	DATE
	PLOTTED		
	TEMPLATE		
	AREAS		
NO.	NO.	NO.	NO.

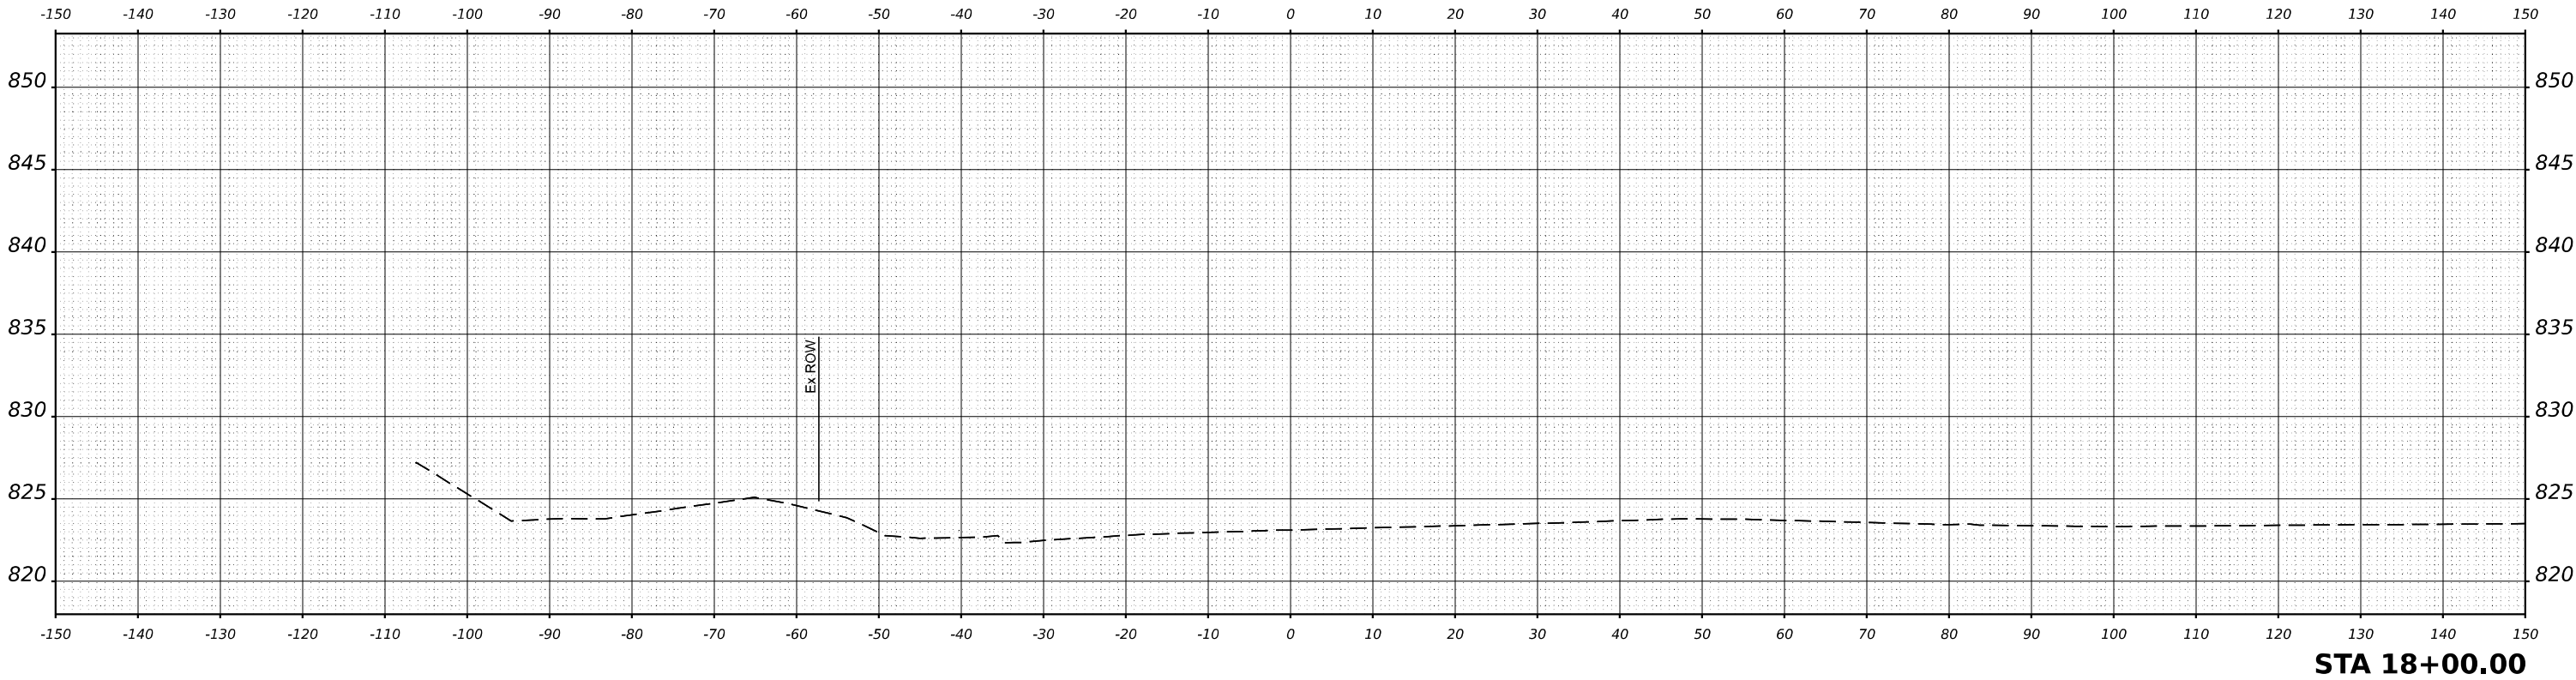

ORIGINAL SURVEY	SURVEYED	BY	DATE
	PLOTTED		
	TEMPLATE		
	AREAS		
NO.	NO.	NO.	NO.

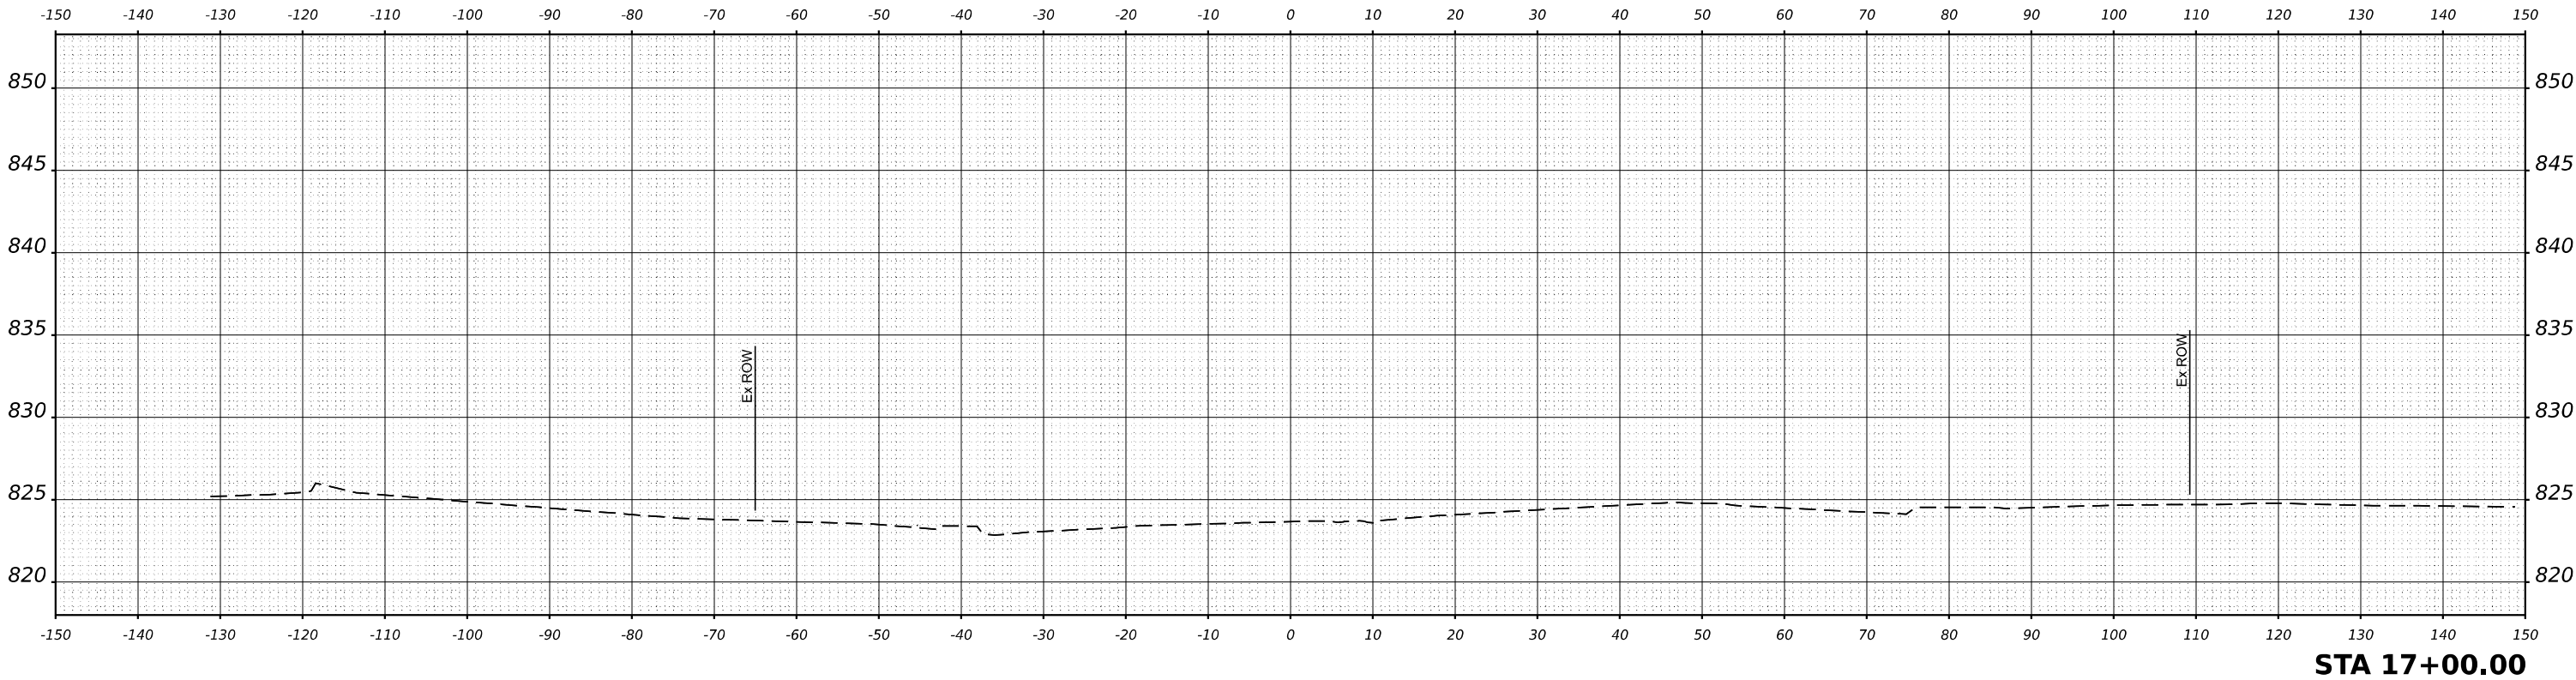

MODEL \$MODELNAME\$
FILE NAME \$FILES\$



USER NAME = \$USERS	DESIGNED - MKW	REVISED -
	DRAWN - DWH	REVISED -
PLOT SCALE = \$SCALE\$	CHECKED - MKW	REVISED -
PLOT DATE = \$DATES	DATE -	REVISED -

STATE OF ILLINOIS
DEPARTMENT OF TRANSPORTATION

BARRINGTON ROAD
CROSS SECTIONS – STAGE 1


SCALE: 10H : 5V SHEET 8 OF 54 SHEETS STA.

F.A.P RTE.	SECTION	COUNTY	TOTAL SHEETS	SHEET NO.
362	2019-161-W	COOK	666	458
CONTRACT NO. 62K33				
		ILLINOIS	FED. AID PROJECT	

FINAL SURVEY NOTE BOOK NO.	SURVEYED PLOTTED TEMPLATE AREAS CHECKED	BY	DATE

ORIGINAL SURVEY NOTE BOOK NO.	SURVEYED PLOTTED TEMPLATE AREAS CHECKED	BY	DATE

MODEL \$MODELNAME\$
FILE NAME \$FILES\$

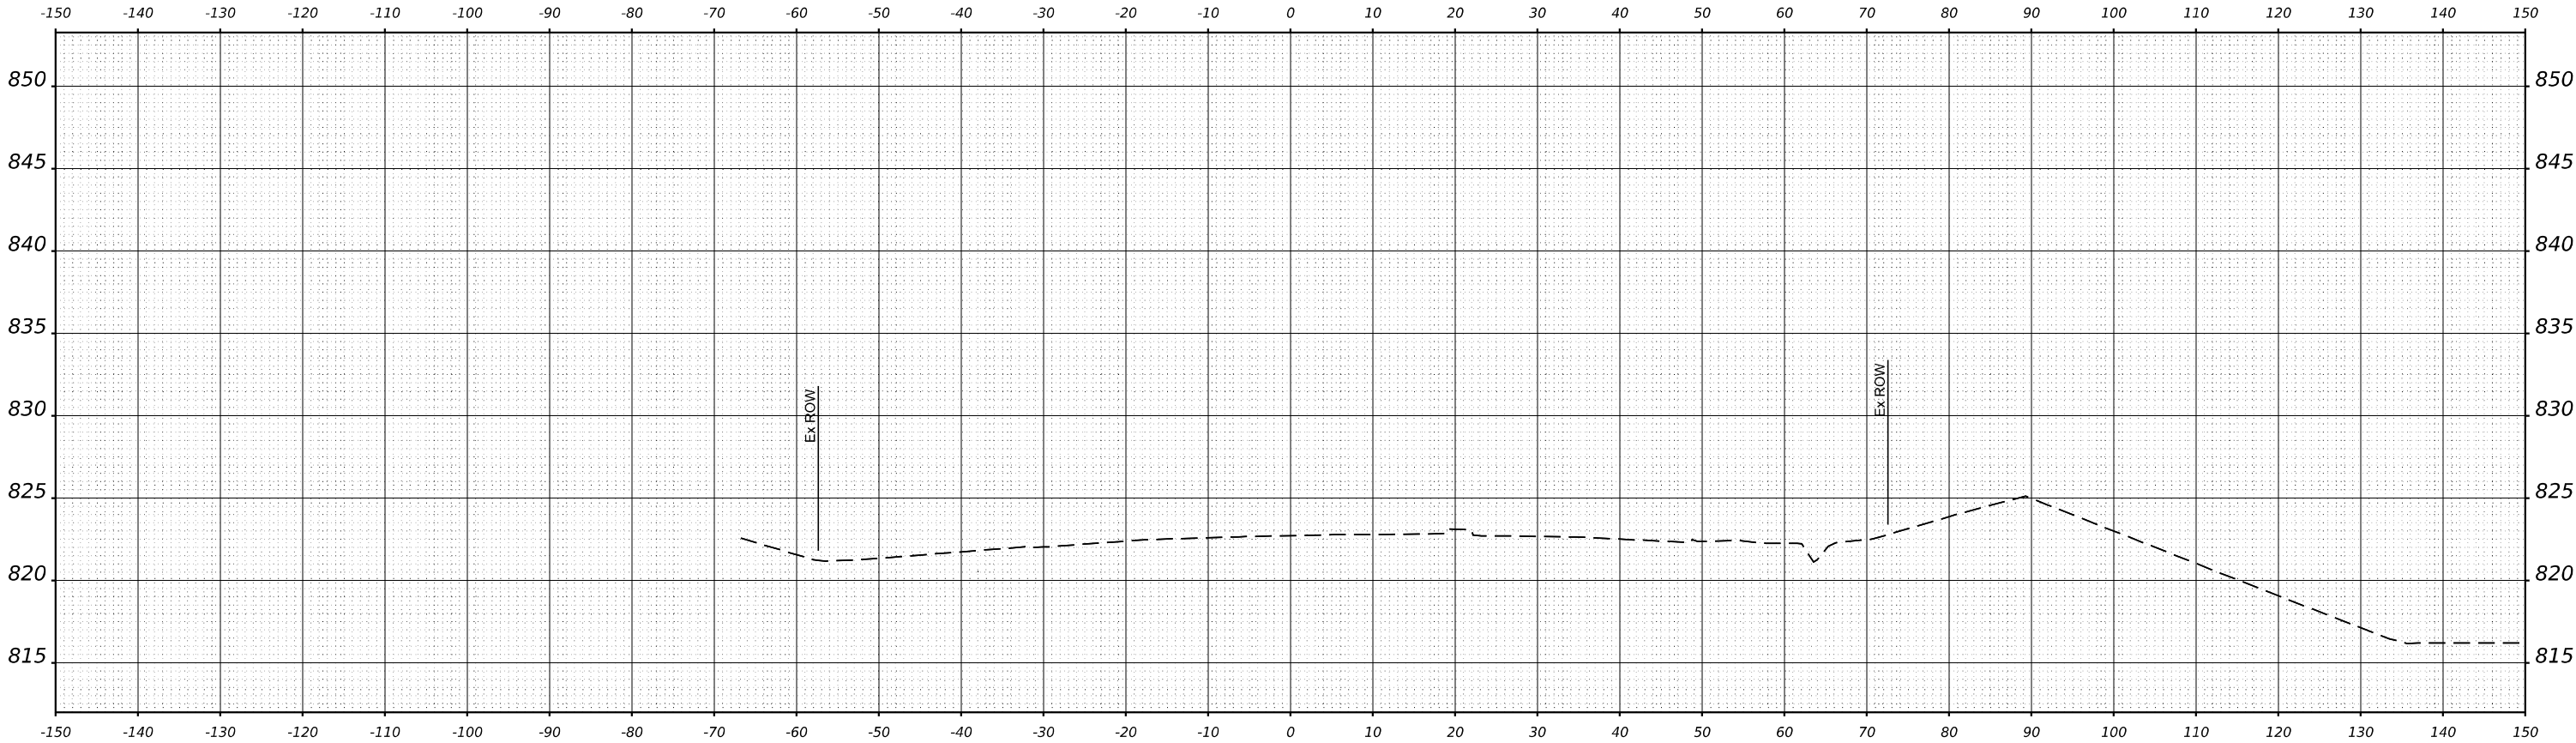

STA 19+00.00



USER NAME = \$USERS	DESIGNED - MKW	REVISED -
	DRAWN - DWH	REVISED -
PLOT SCALE = \$SCALE\$	CHECKED - MKW	REVISED -
PLOT DATE = \$DATES	DATE -	REVISED -


STATE OF ILLINOIS
DEPARTMENT OF TRANSPORTATION

BARRINGTON ROAD
CROSS SECTIONS – STAGE 1


SCALE: 10H : 5V SHEET 9 OF 54 SHEETS STA.

F.A.P RTE.	SECTION	COUNTY	TOTAL SHEETS	SHEET NO.
362	2019-161-W	COOK	666	459
CONTRACT NO. 62K33				
		ILLINOIS	FED. AID PROJECT	

FINAL SURVEY	NO.	SURVEYED PLOTTED TEMPLATE AREAS CHECKED	BY	DATE

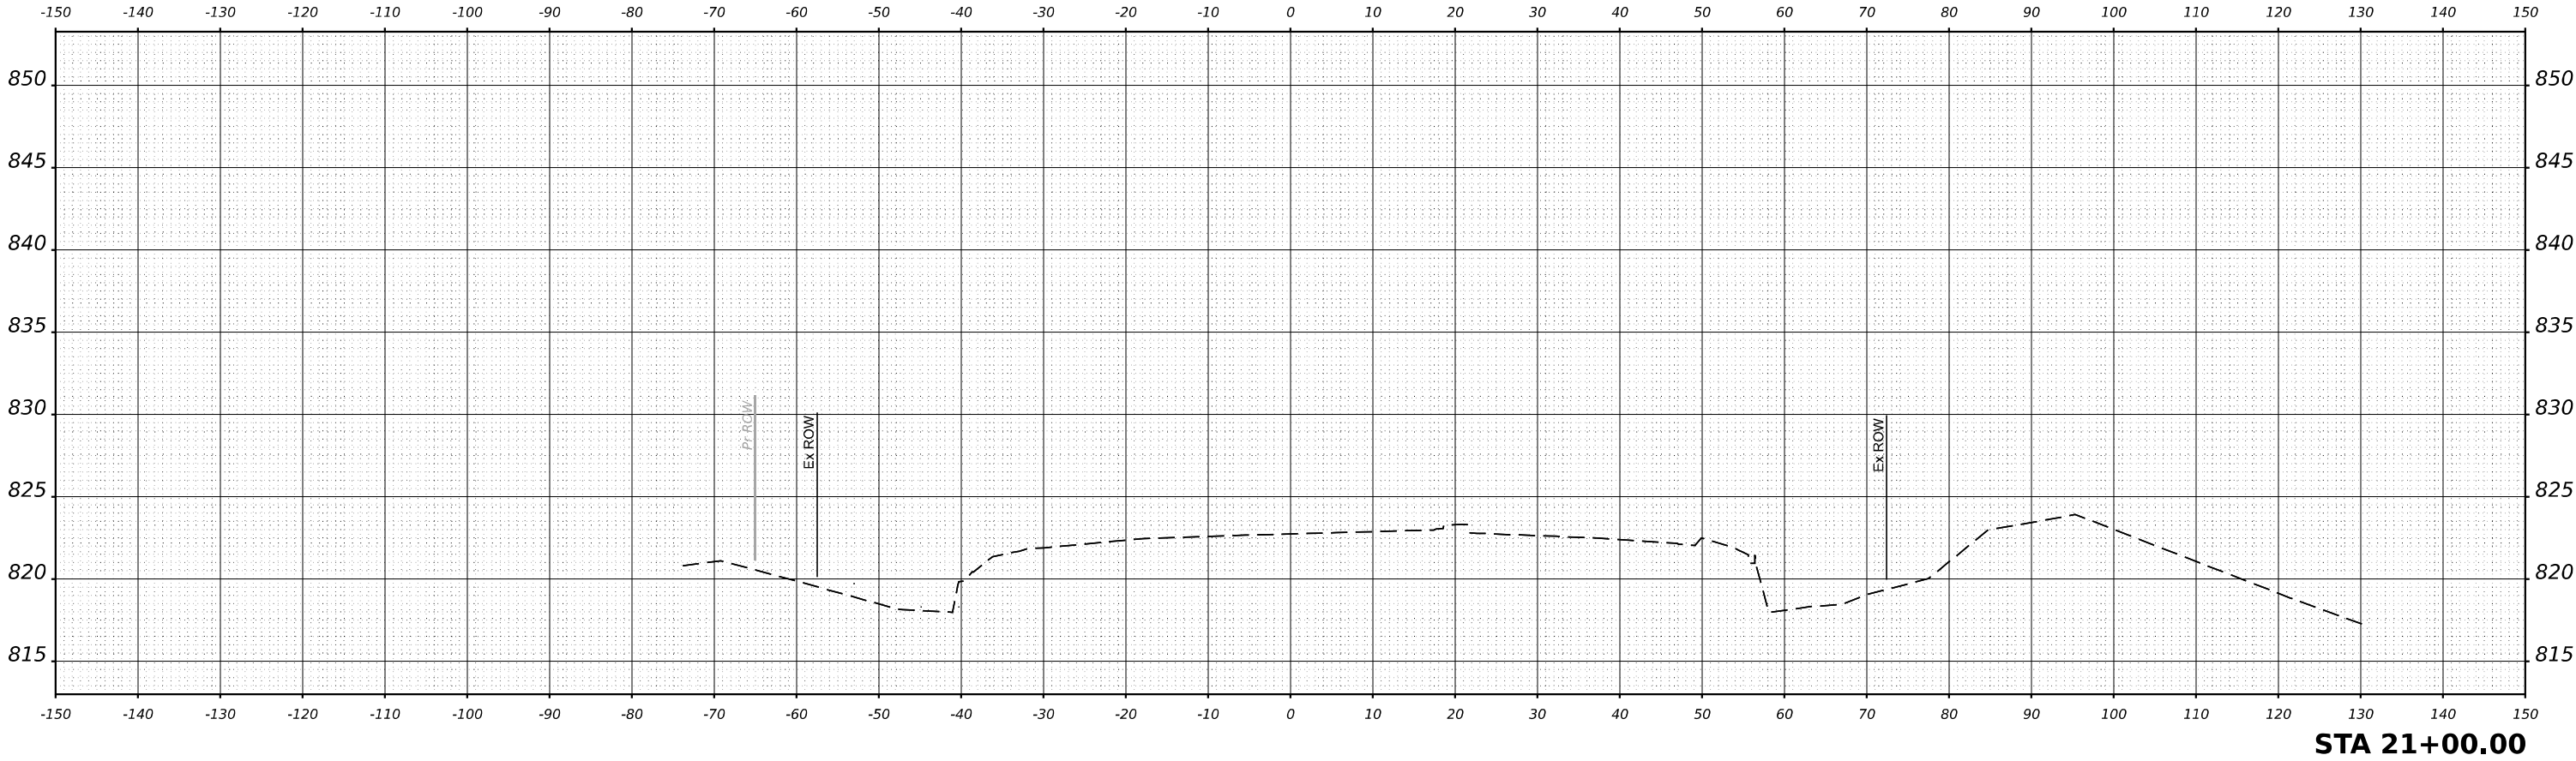

ORIGINAL SURVEY	NO.	SURVEYED PLOTTED TEMPLATE AREAS CHECKED	BY	DATE

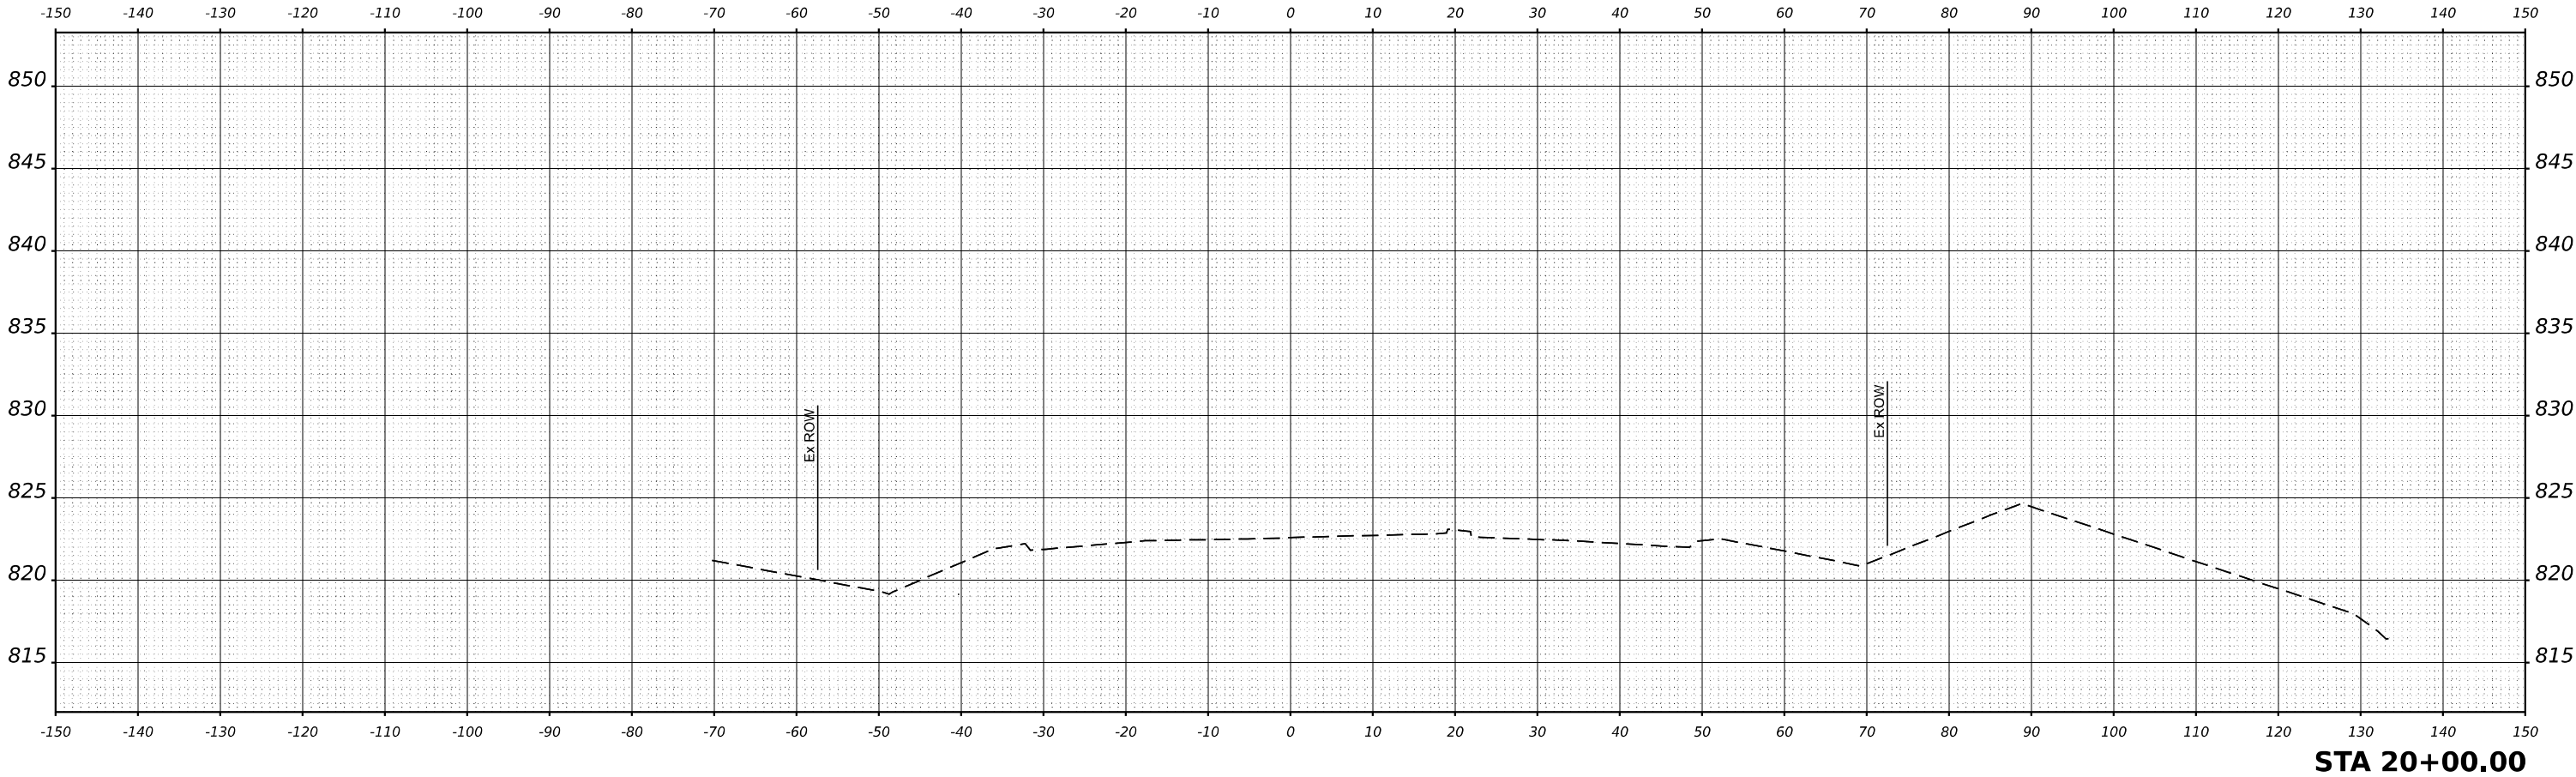

MODEL \$MODELNAME\$
FILE NAME \$FILES\$



USER NAME = \$USERS	DESIGNED - MKW	REVISED -
	DRAWN - DWH	REVISED -
PLOT SCALE = \$SCALE\$	CHECKED - MKW	REVISED -
PLOT DATE = \$DATES	DATE -	REVISED -

**STATE OF ILLINOIS
DEPARTMENT OF TRANSPORTATION**

**BARRINGTON ROAD
CROSS SECTIONS – STAGE 1**


SCALE: 10H : 5V SHEET 10 OF 54 SHEETS STA.

F.A.P RTE.	SECTION	COUNTY	TOTAL SHEETS	SHEET NO.
362	2019-161-W	COOK	666	460
CONTRACT NO. 62K33				
ILLINOIS FED. AID PROJECT				

FINAL SURVEY NOTE BOOK NO.	SURVEYED PLOTTED TEMPLATE AREAS CHECKED	BY	DATE

ORIGINAL SURVEY NOTE BOOK NO.	SURVEYED PLOTTED TEMPLATE AREAS CHECKED	BY	DATE

MODEL \$MODELNAME\$
FILE NAME \$FILES\$

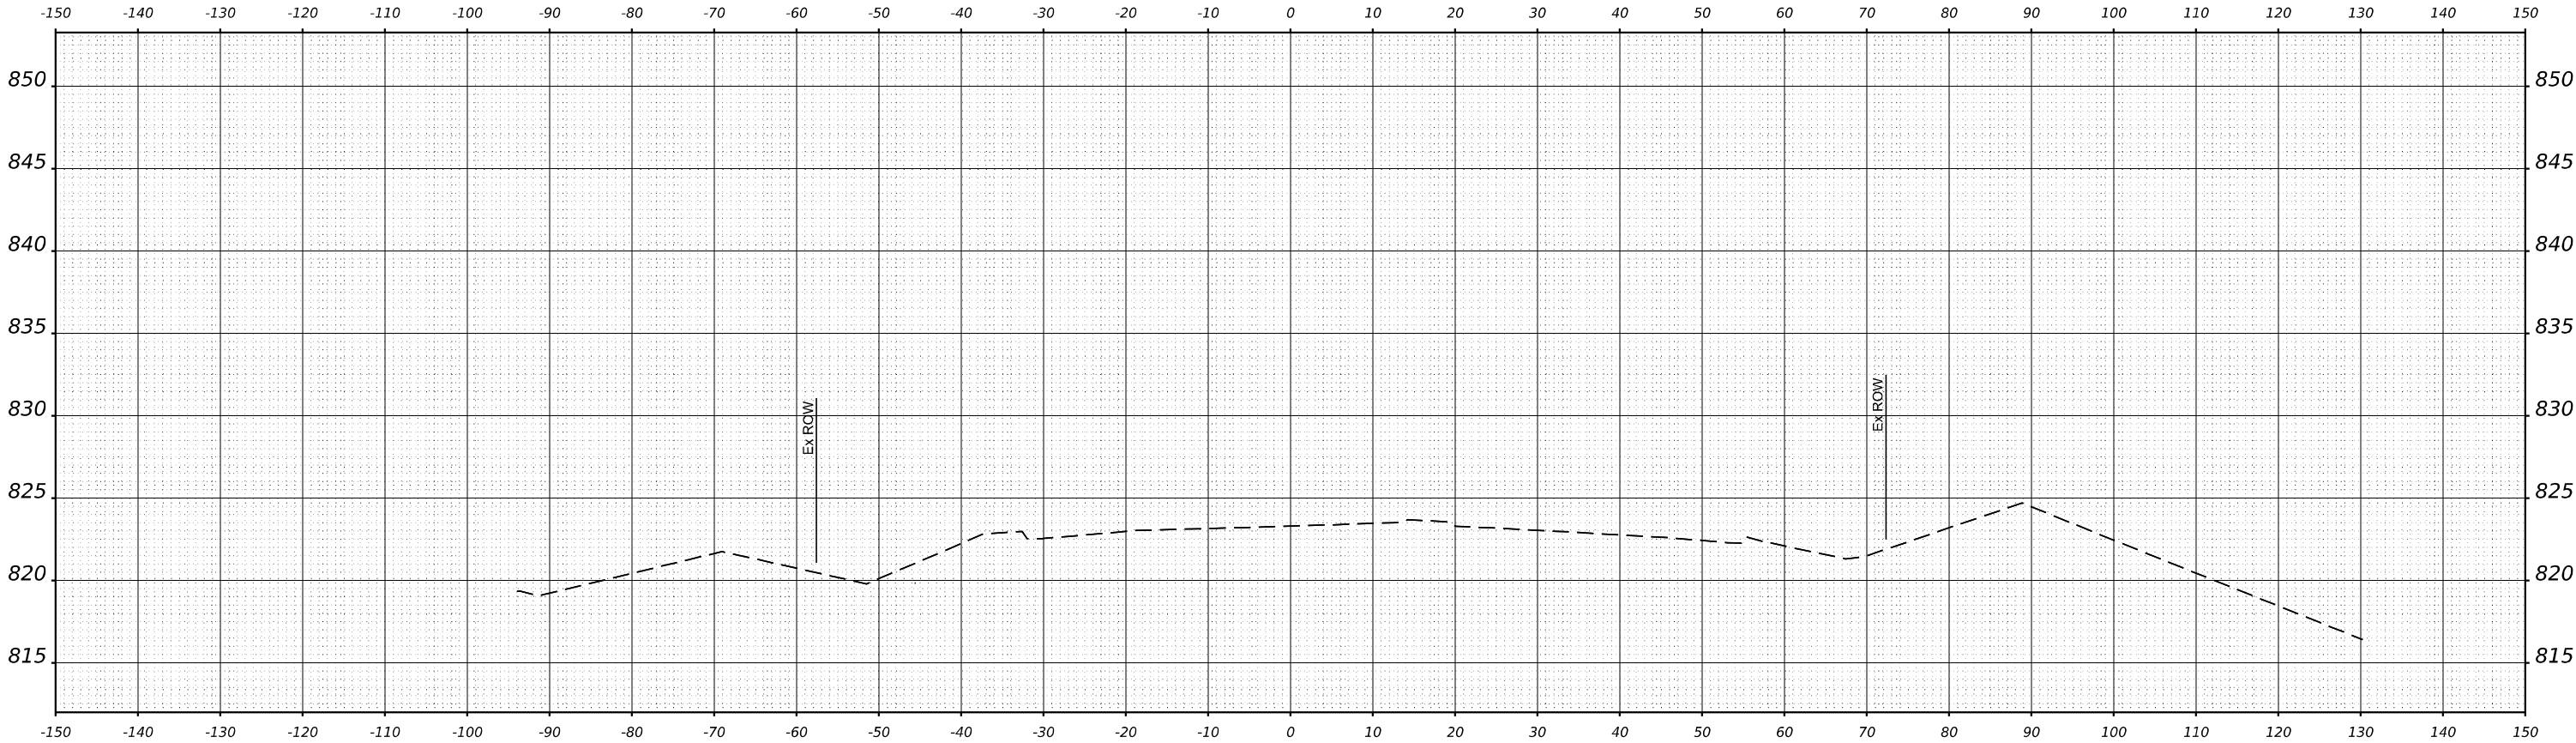

STA 22+00.00



USER NAME = \$USERS	DESIGNED - MKW	REVISED -
	DRAWN - DWH	REVISED -
PLOT SCALE = \$SCALE\$	CHECKED - MKW	REVISED -
PLOT DATE = \$DATES	DATE -	REVISED -

STATE OF ILLINOIS
DEPARTMENT OF TRANSPORTATION

BARRINGTON ROAD
CROSS SECTIONS – STAGE 1


SCALE: 10H : 5V SHEET 11 OF 54 SHEETS STA.

F.A.P RTE.	SECTION	COUNTY	TOTAL SHEETS	SHEET NO.
362	2019-161-W	COOK	666	461
CONTRACT NO. 62K33				
		ILLINOIS	FED. AID PROJECT	

FINAL SURVEY NOTE BOOK NO.	SURVEYED	BY	DATE
	PLOTTED		
	TEMPLATE		
	AREAS		
	AREAS CHECKED		

ORIGINAL SURVEY NOTE BOOK NO.	SURVEYED	BY	DATE
	PLOTTED		
	TEMPLATE		
	AREAS		
	AREAS CHECKED		

MODEL \$MODELNAME\$
FILE NAME \$FILES\$

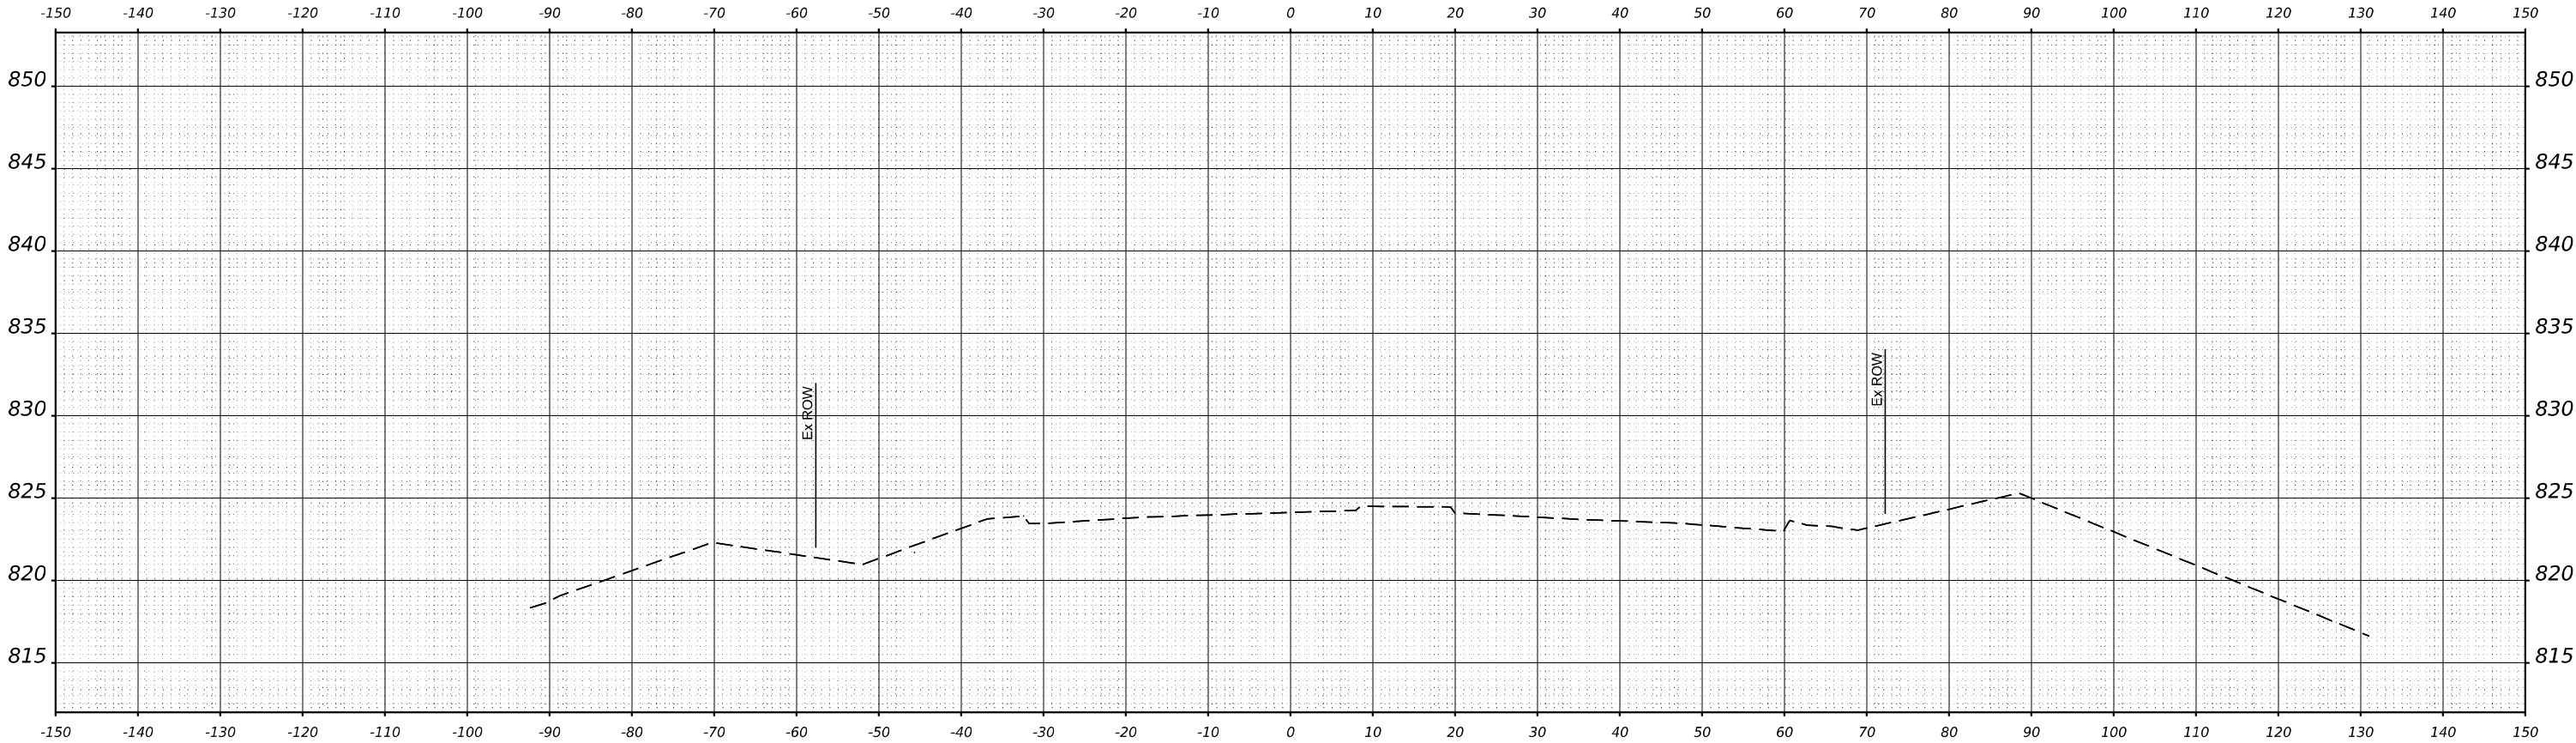

STA 23+00.00



USER NAME = \$USERS	DESIGNED - MKW	REVISED -
	DRAWN - DWH	REVISED -
PLOT SCALE = \$SCALE\$	CHECKED - MKW	REVISED -
PLOT DATE = \$DATES	DATE -	REVISED -


STATE OF ILLINOIS
DEPARTMENT OF TRANSPORTATION

BARRINGTON ROAD
CROSS SECTIONS – STAGE 1


SCALE: 10H : 5V SHEET 12 OF 54 SHEETS STA.

F.A.P RTE.	SECTION	COUNTY	TOTAL SHEETS	SHEET NO.
362	2019-161-W	COOK	666	462
CONTRACT NO. 62K33				
		ILLINOIS	FED. AID PROJECT	

FINAL SURVEY	NO.	SURVEYED PLOTTED TEMPLATE AREAS CHECKED	BY	DATE

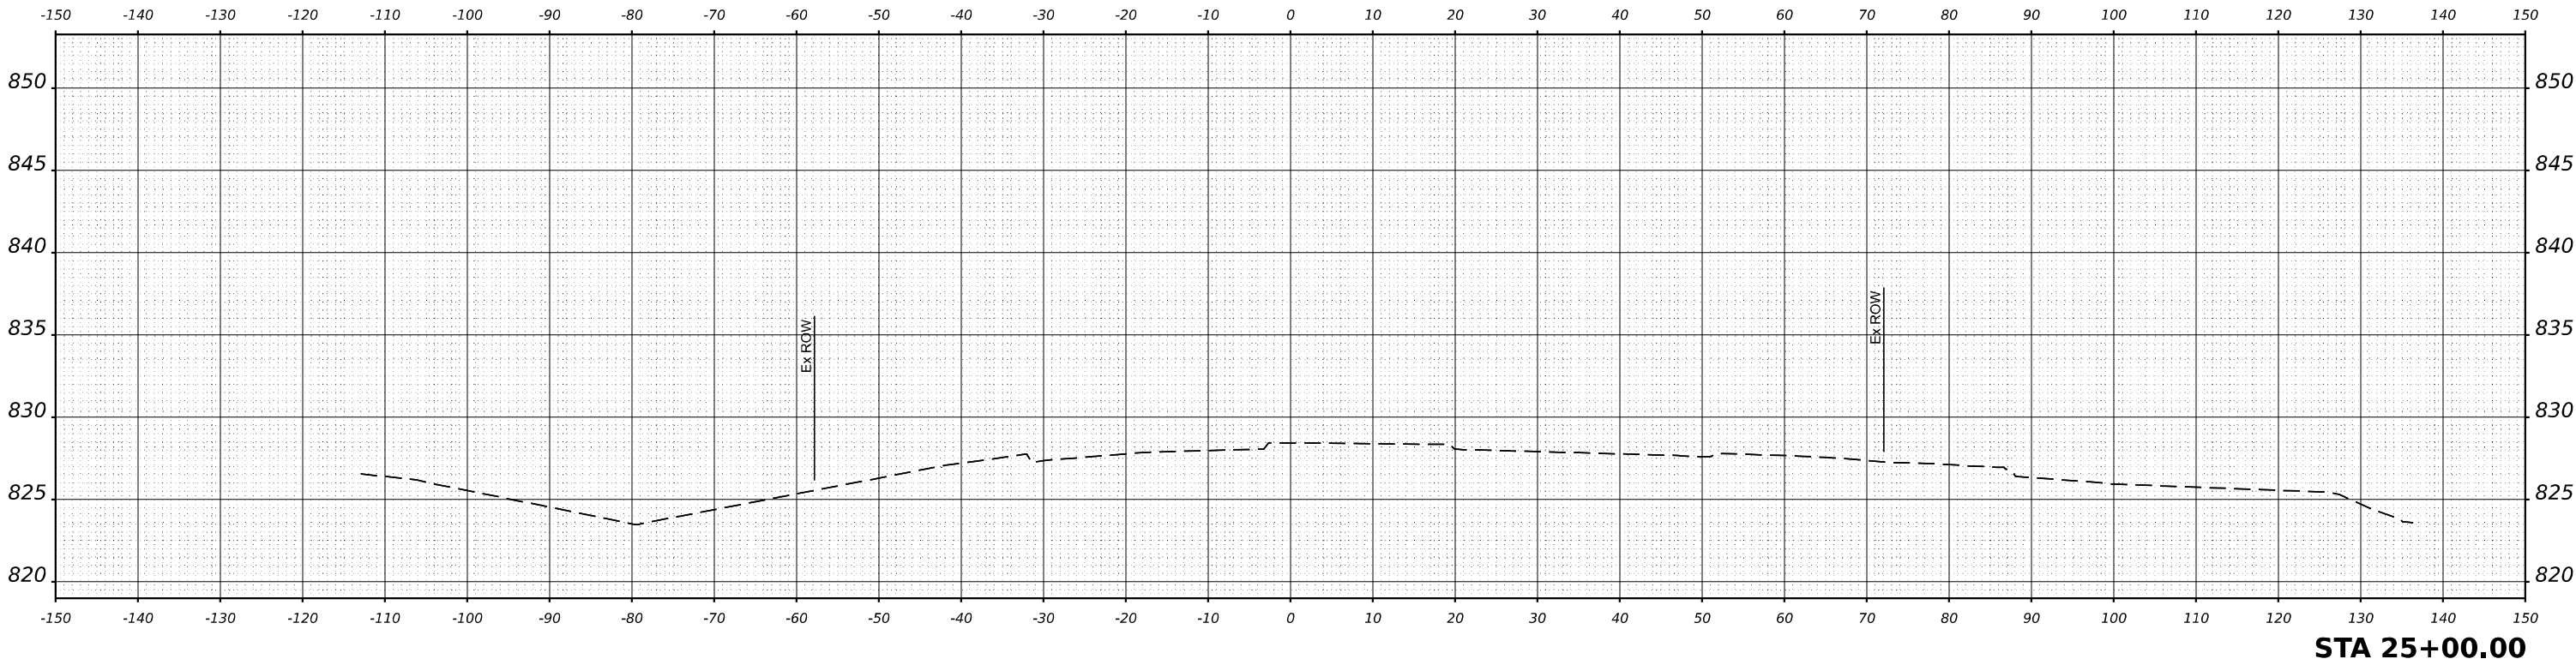

ORIGINAL SURVEY	NO.	SURVEYED PLOTTED TEMPLATE AREAS CHECKED	BY	DATE

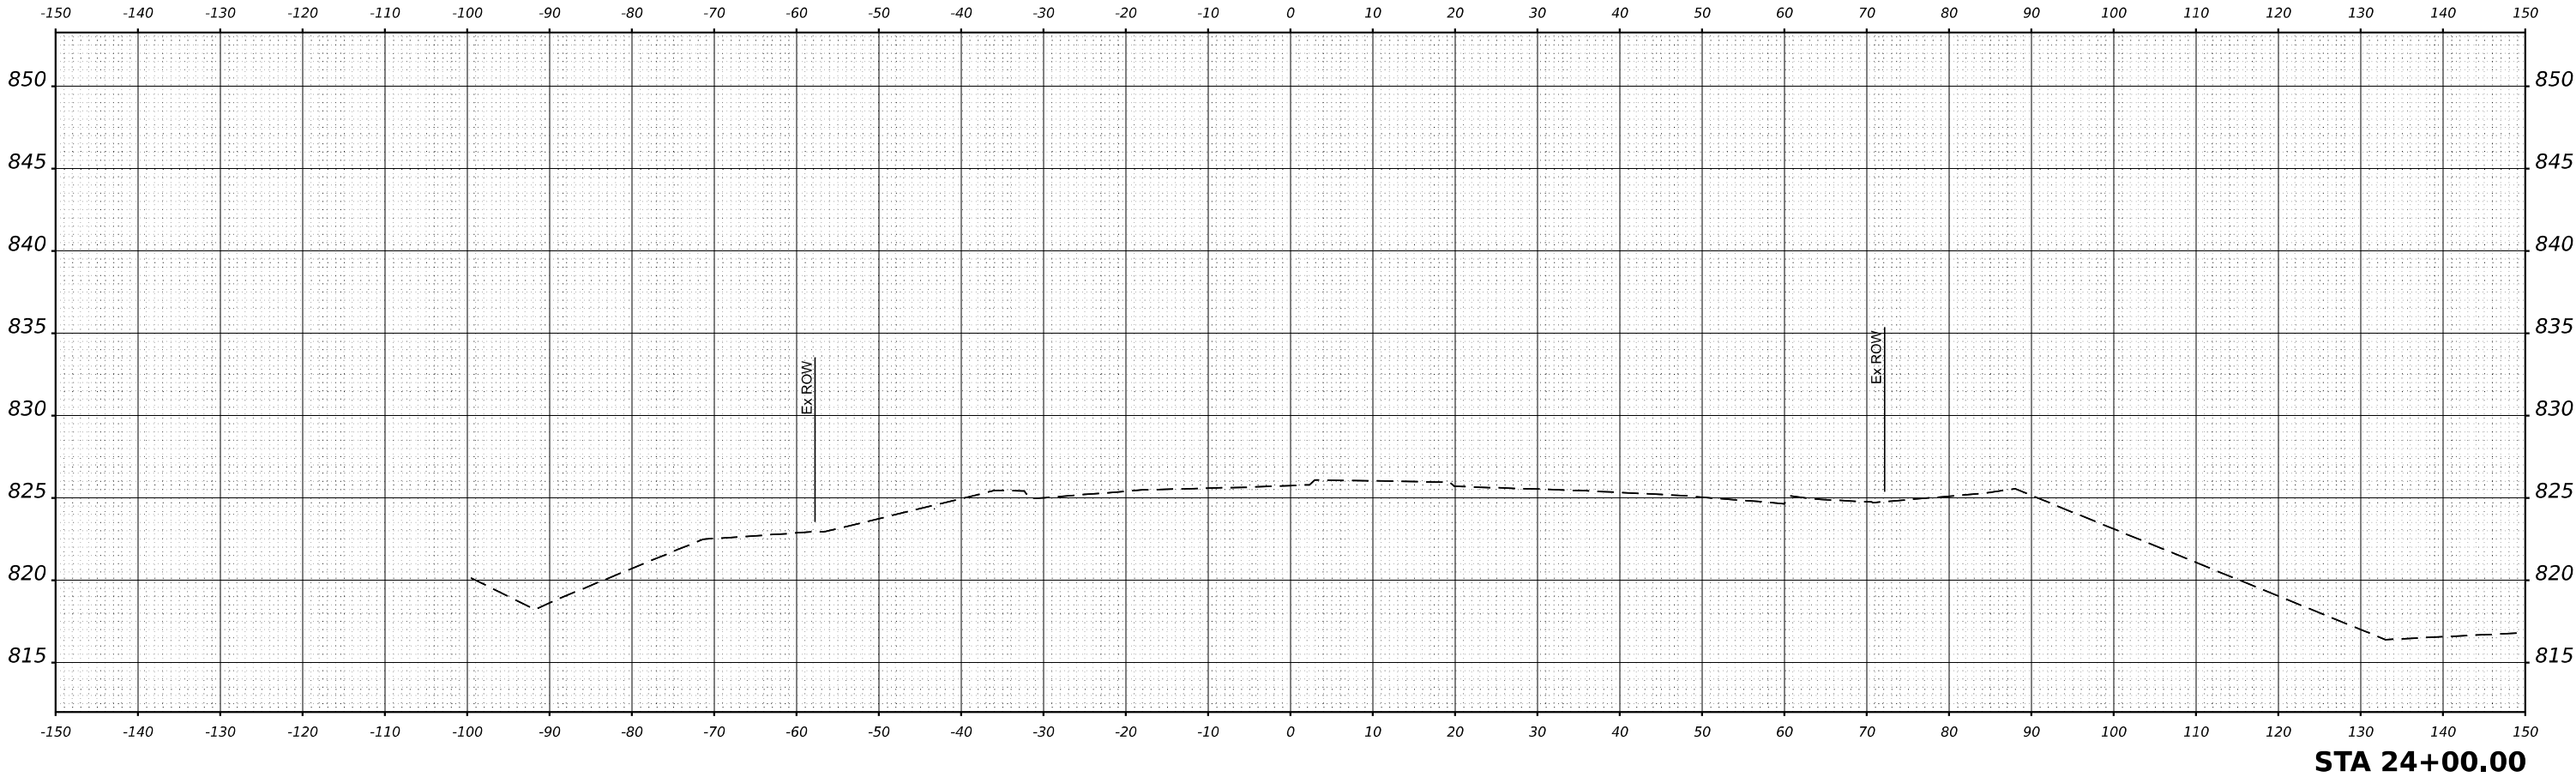

MODEL \$MODELNAME\$
FILE NAME \$FILES\$

GFT

USER NAME = \$USERS	DESIGNED - MKW	REVISED -
	DRAWN - DWH	REVISED -
PLOT SCALE = \$SCALE\$	CHECKED - MKW	REVISED -
PLOT DATE = \$DATES	DATE -	REVISED -


STATE OF ILLINOIS
DEPARTMENT OF TRANSPORTATION

BARRINGTON ROAD
CROSS SECTIONS - STAGE 1


SCALE: 10H : 5V SHEET 13 OF 54 SHEETS STA.

F.A.P RTE.	SECTION	COUNTY	TOTAL SHEETS	SHEET NO.
362	2019-161-W	COOK	666	463
CONTRACT NO. 62K33				
ILLINOIS FED. AID PROJECT				

FINAL SURVEY	NO.	SURVEYED PLOTTED TEMPLATE AREAS CHECKED	BY	DATE

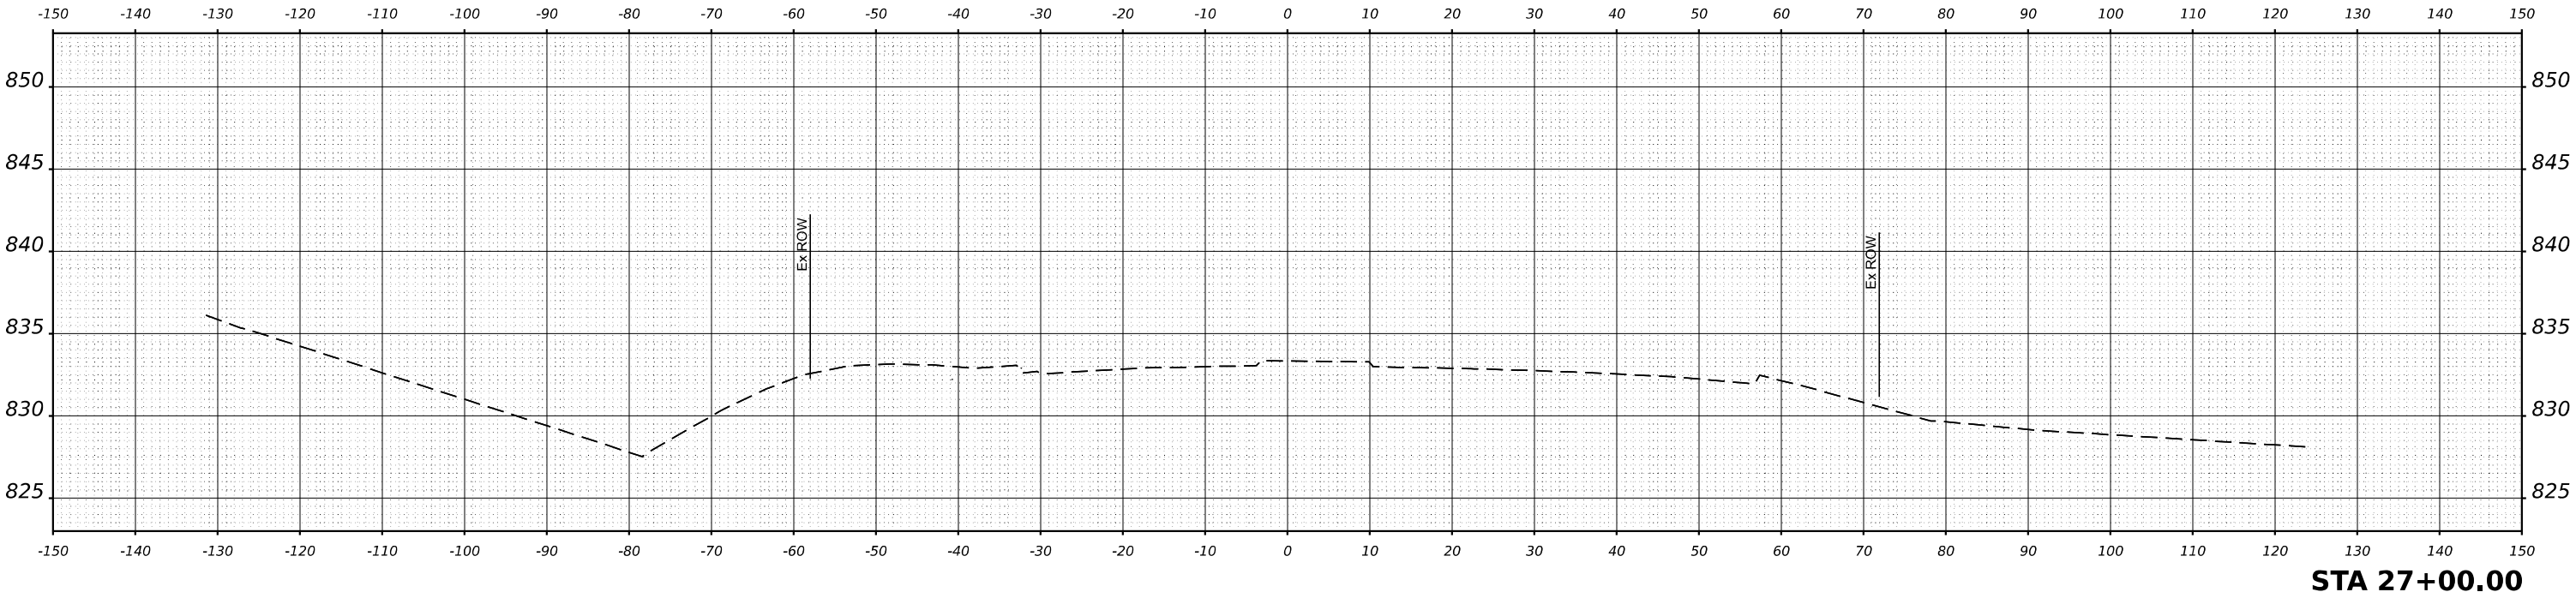

ORIGINAL SURVEY	NO.	SURVEYED PLOTTED TEMPLATE AREAS CHECKED	BY	DATE

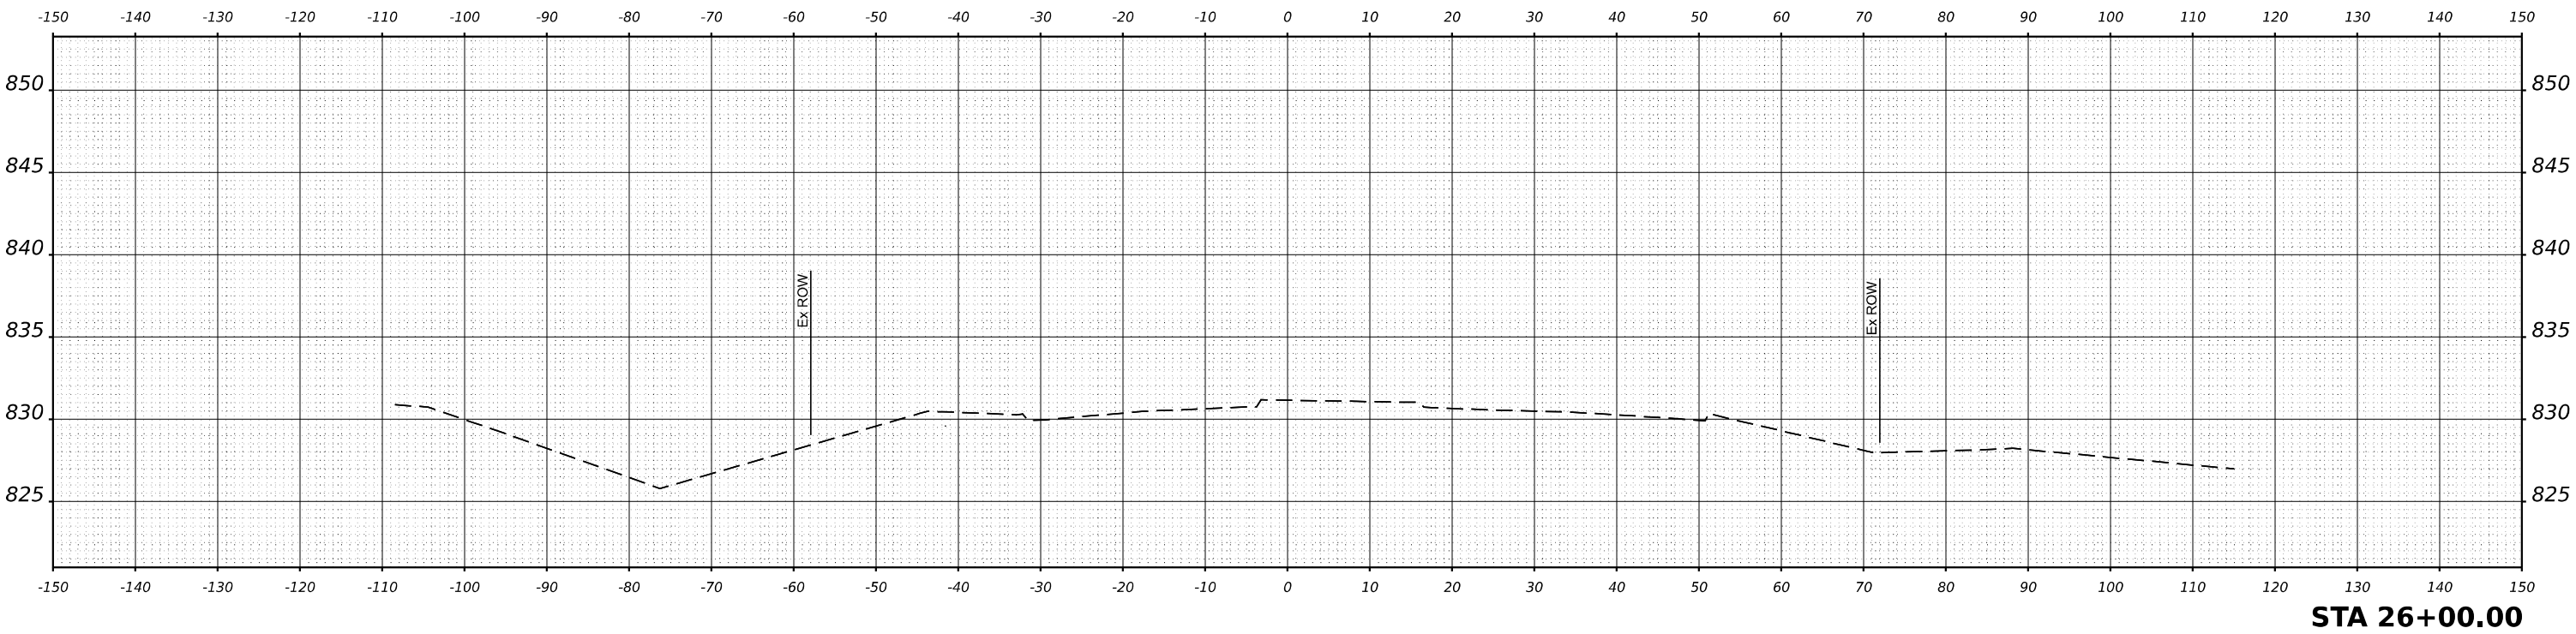

MODEL \$MODELNAME\$
FILE NAME \$FILES\$



USER NAME = \$USERS	DESIGNED - MKW	REVISED -
	DRAWN - DWH	REVISED -
PLOT SCALE = \$SCALE\$	CHECKED - MKW	REVISED -
PLOT DATE = \$DATES	DATE -	REVISED -

STATE OF ILLINOIS
DEPARTMENT OF TRANSPORTATION

BARRINGTON ROAD
CROSS SECTIONS – STAGE 1



SCALE: 10H : 5V SHEET 14 OF 54 SHEETS STA.

F.A.P. RTE.	SECTION	COUNTY	TOTAL SHEETS	SHEET NO.
362	2019-161-W	COOK	666	464
CONTRACT NO. 62K33				
		ILLINOIS	FED. AID PROJECT	

FINAL SURVEY	SURVEYED	BY	DATE
	PLOTTED		
	TEMPLATE		
	AREAS		
NO.	NO.	NO.	NO.

ORIGINAL SURVEY	SURVEYED	BY	DATE
	PLOTTED		
	TEMPLATE		
	AREAS		
NO.	NO.	NO.	NO.

MODEL \$MODELNAME\$
FILE NAME \$FILES\$

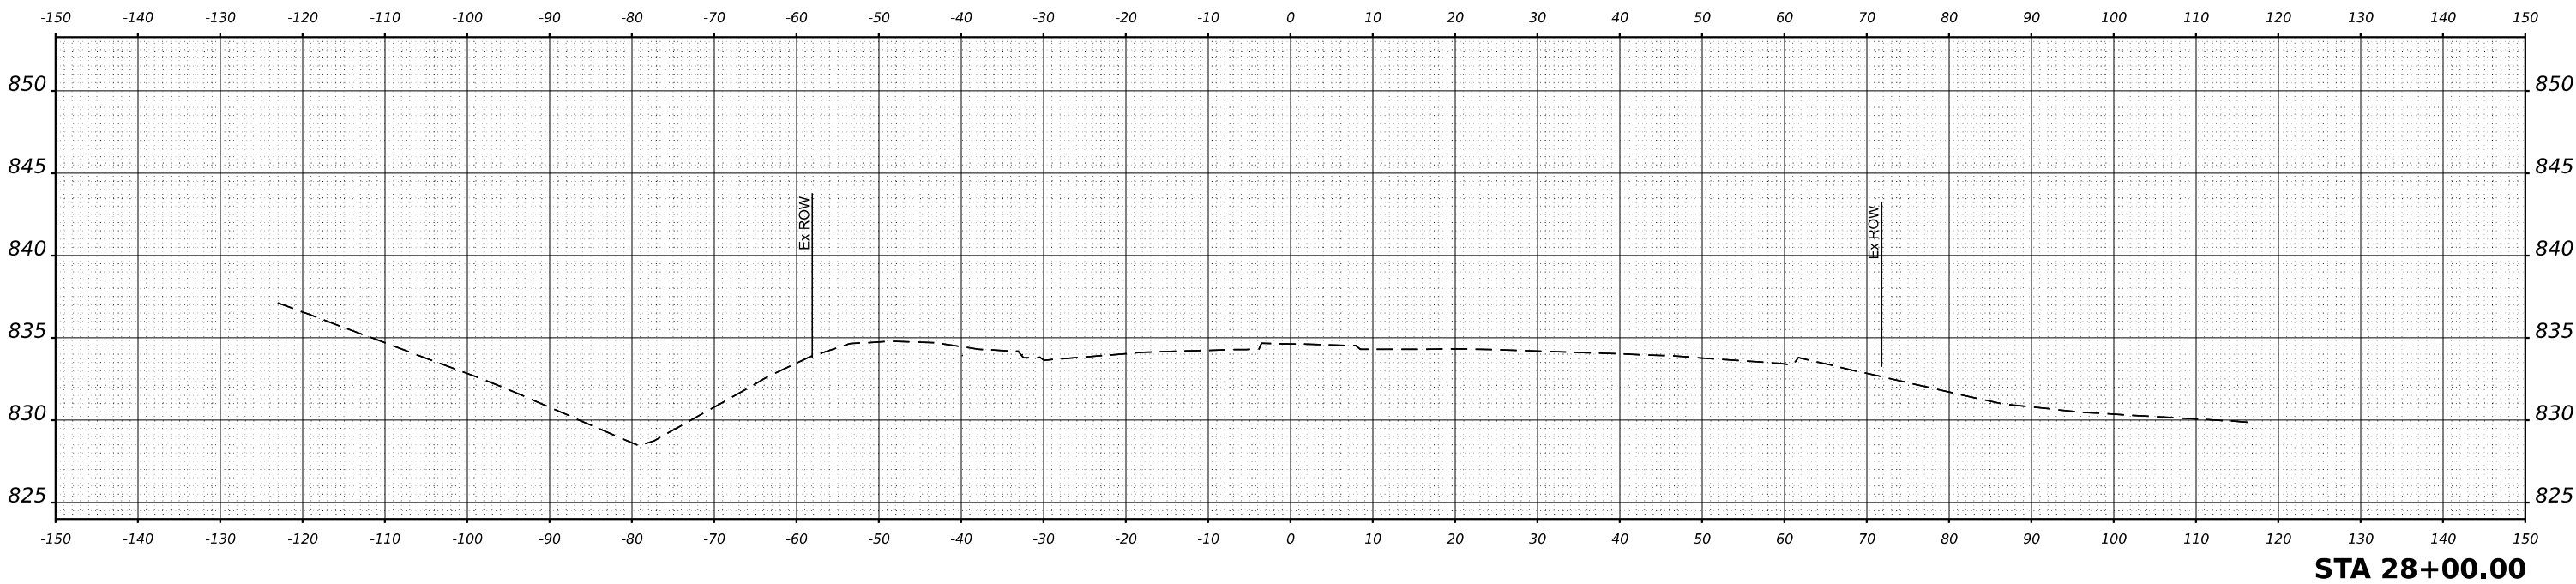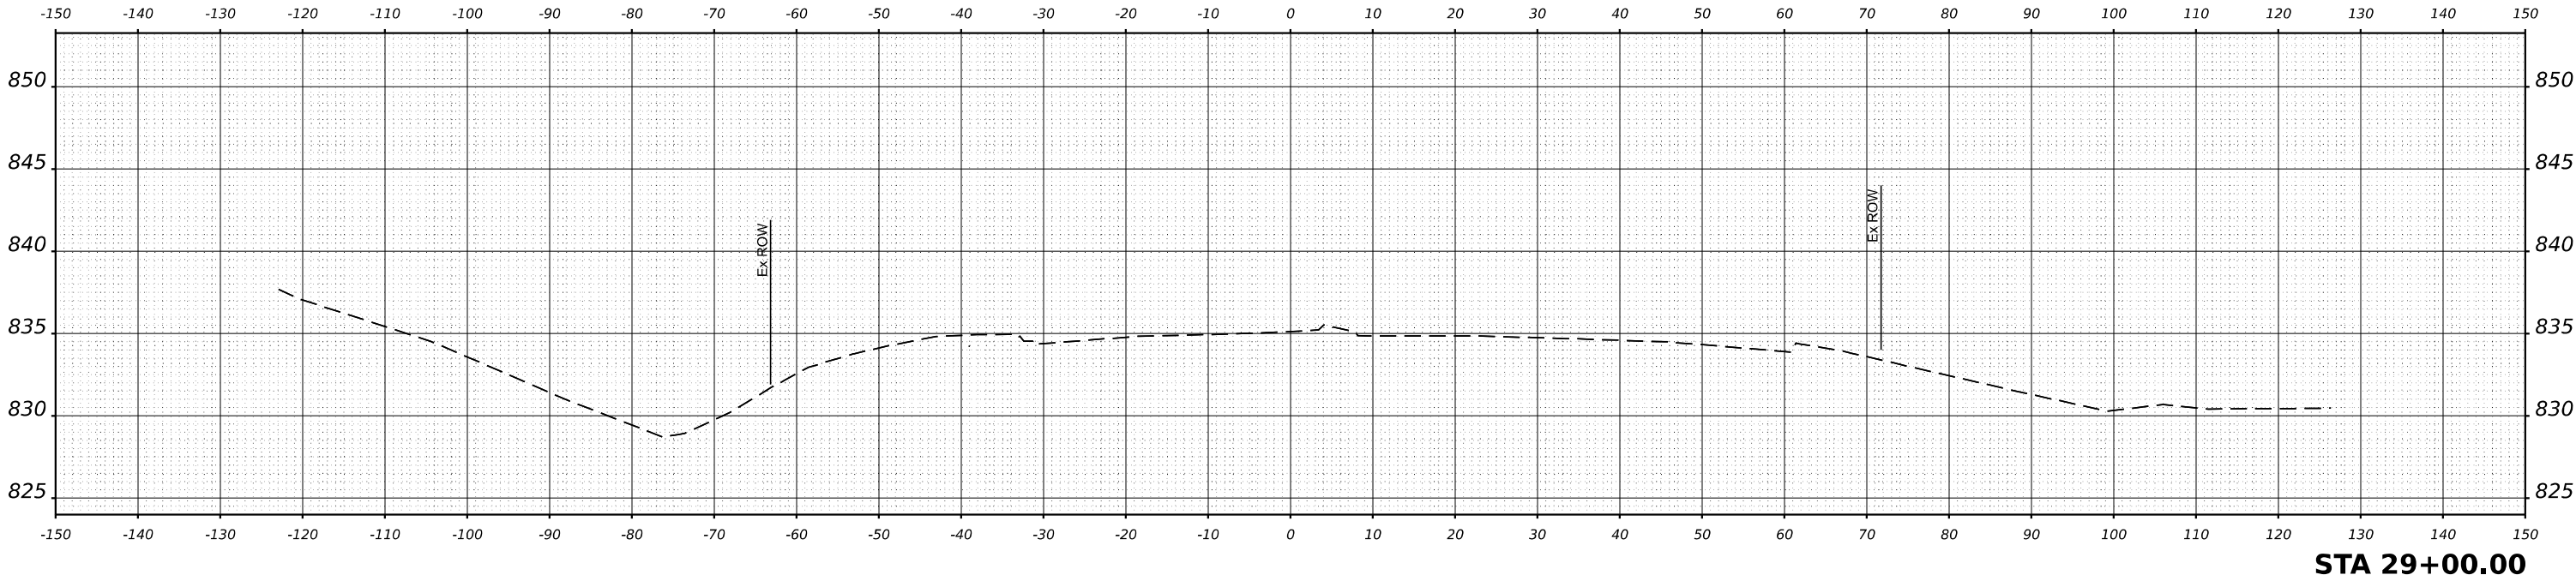

USER NAME = \$USERS	DESIGNED - MKW	REVISED -
	DRAWN - DWH	REVISED -
PLOT SCALE = \$SCALE\$	CHECKED - MKW	REVISED -
PLOT DATE = \$DATES	DATE -	REVISED -

STATE OF ILLINOIS
DEPARTMENT OF TRANSPORTATION

BARRINGTON ROAD
CROSS SECTIONS - STAGE 1



SCALE: 10H : 5V SHEET 15 OF 54 SHEETS STA.

F.A.P. RTE.	SECTION	COUNTY	TOTAL SHEETS	SHEET NO.
362	2019-161-W	COOK	666	465
CONTRACT NO. 62K33				
		ILLINOIS	FED. AID PROJECT	

FINAL SURVEY	NO.	SURVEYED PLOTTED TEMPLATE AREAS CHECKED	BY	DATE

ORIGINAL SURVEY	NO.	SURVEYED PLOTTED TEMPLATE AREAS CHECKED	BY	DATE

MODEL \$MODELNAME\$
FILE NAME \$FILES\$

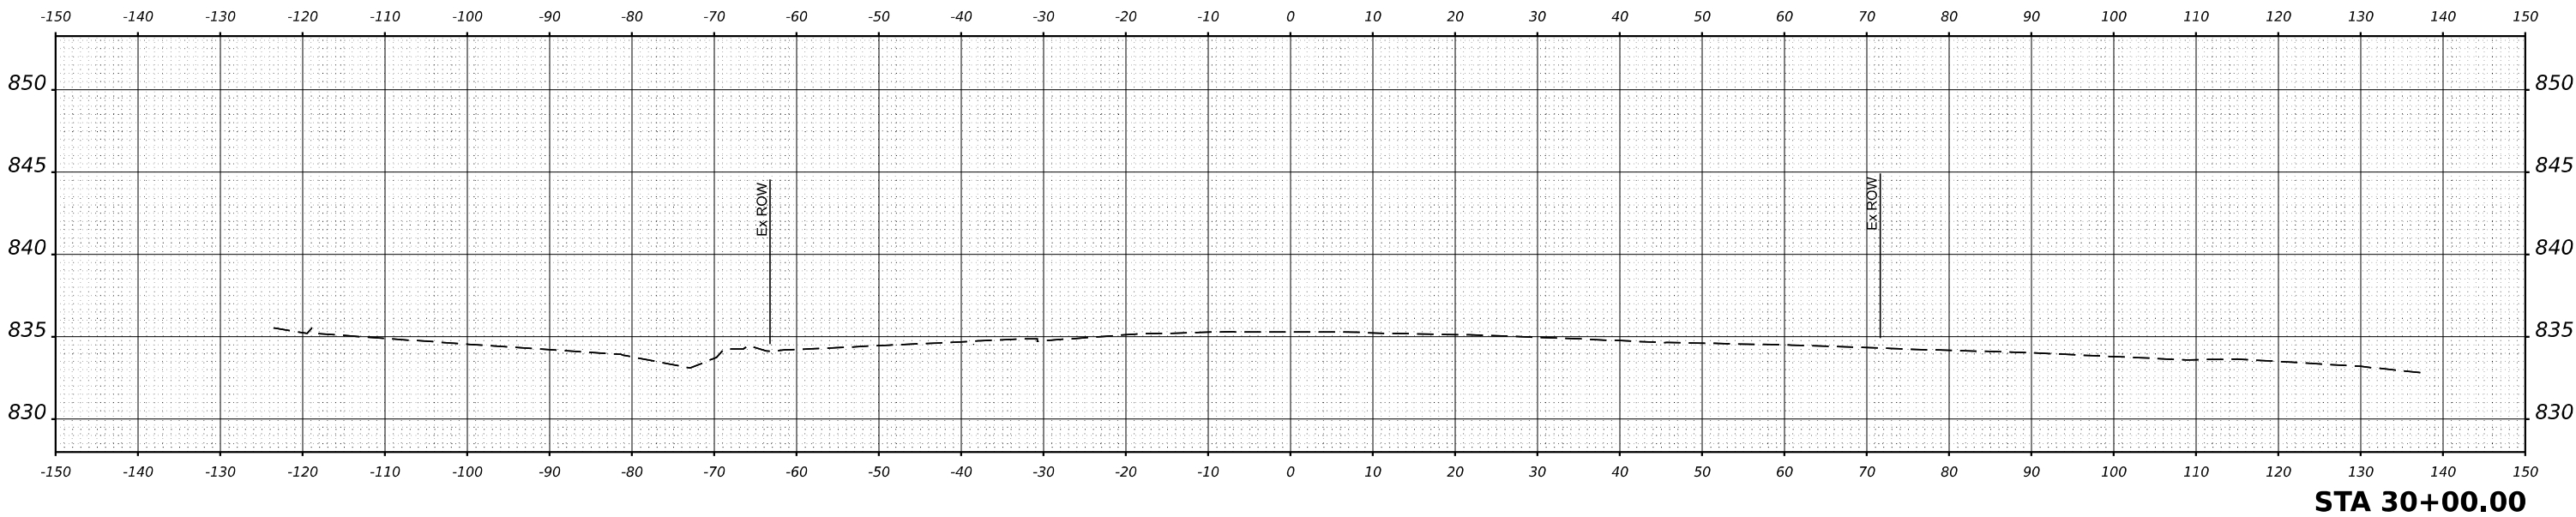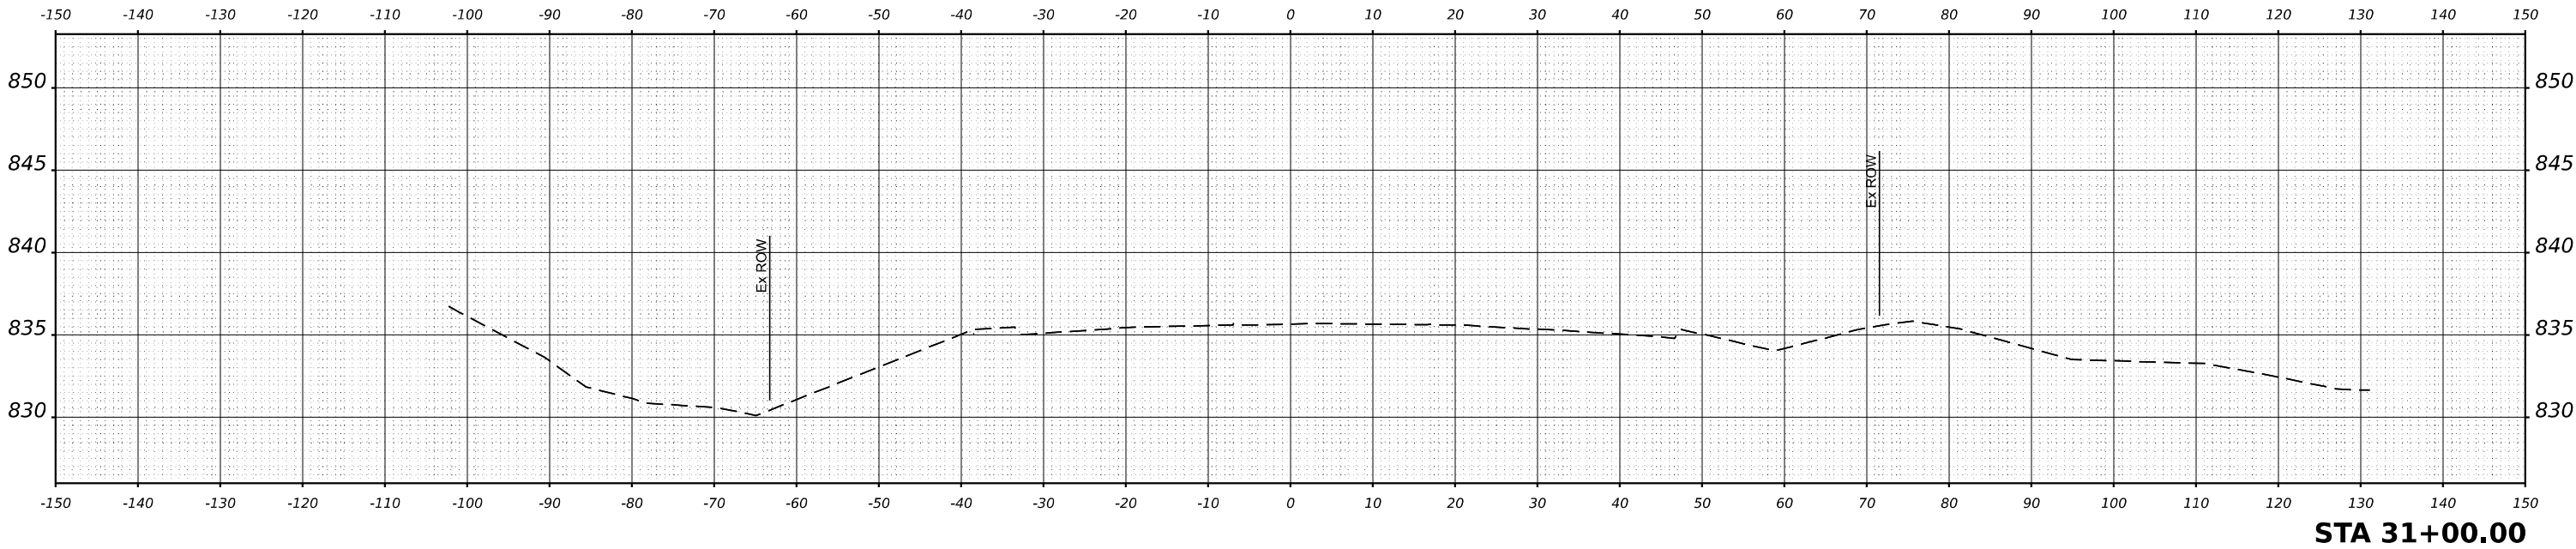

USER NAME = \$USERS	DESIGNED - MKW	REVISED -
	DRAWN - DWH	REVISED -
PLOT SCALE = \$SCALE\$	CHECKED - MKW	REVISED -
PLOT DATE = \$DATES	DATE -	REVISED -


STATE OF ILLINOIS
DEPARTMENT OF TRANSPORTATION

BARRINGTON ROAD
CROSS SECTIONS – STAGE 1


SCALE: 10H : 5V SHEET 16 OF 54 SHEETS STA.

F.A.P RTE.	SECTION	COUNTY	TOTAL SHEETS	SHEET NO.
362	2019-161-W	COOK	666	466
CONTRACT NO. 62K33				
		ILLINOIS	FED. AID PROJECT	

FINAL SURVEY	SURVEYED _____	BY _____	DATE _____
	PLOTTED _____		
	TEMPLATE _____		
	AREAS _____		
NO. _____	AREAS CHECKED _____		
NOTE BOOK			

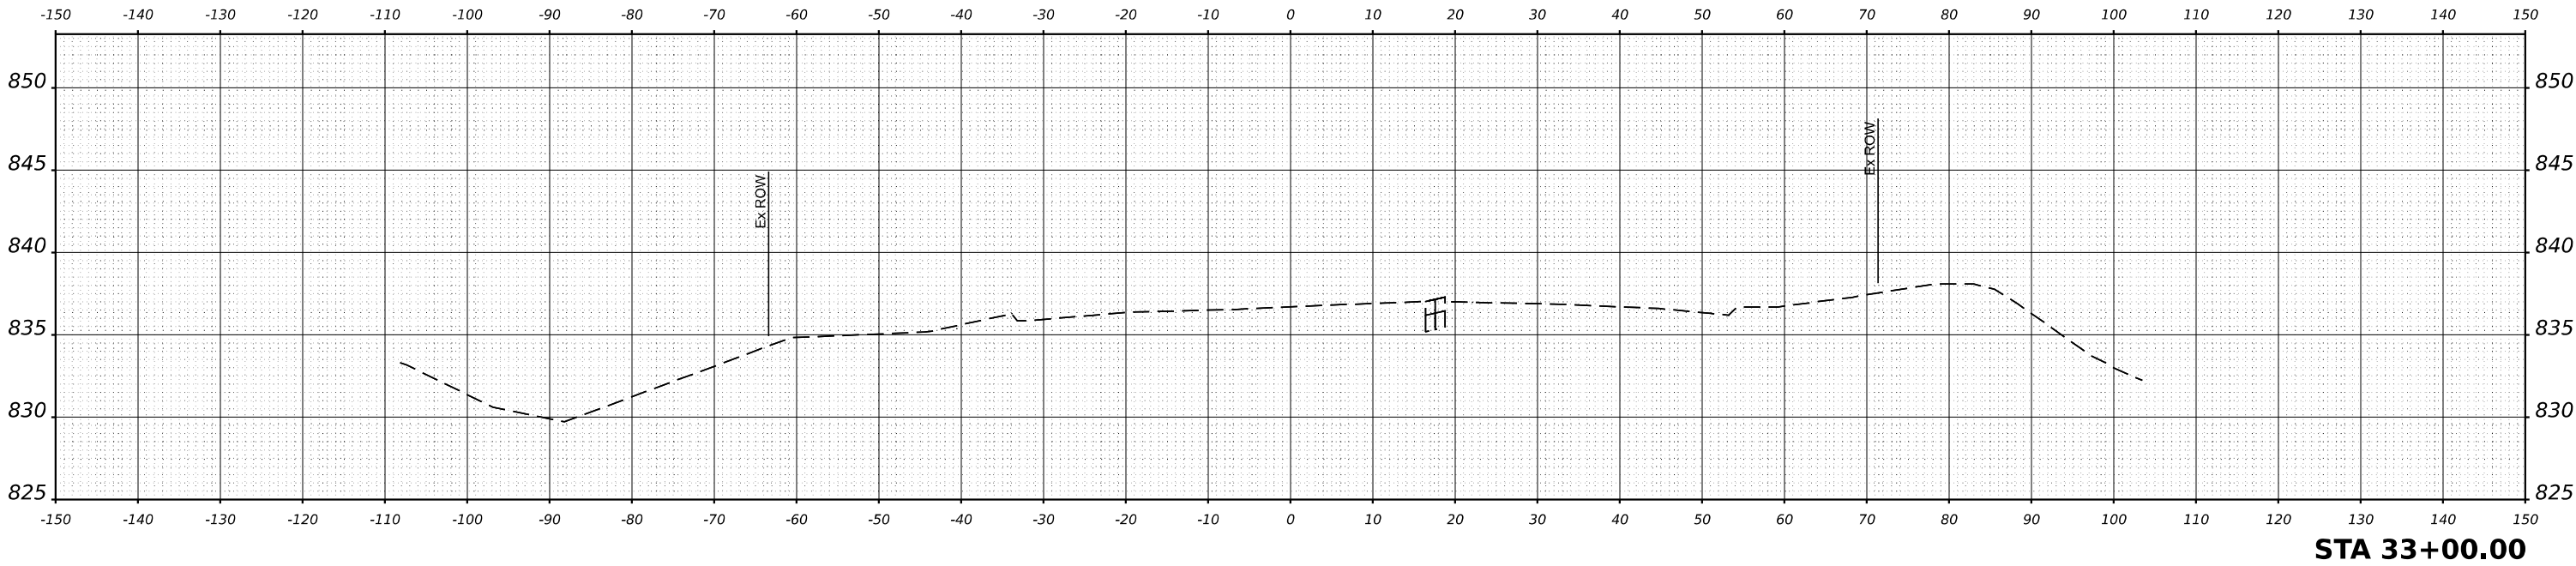

ORIGINAL SURVEY	SURVEYED _____	BY _____	DATE _____
	PLOTTED _____		
	TEMPLATE _____		
	AREAS _____		
	AREAS CHECKED _____		
NO. _____	NOTE BOOK		

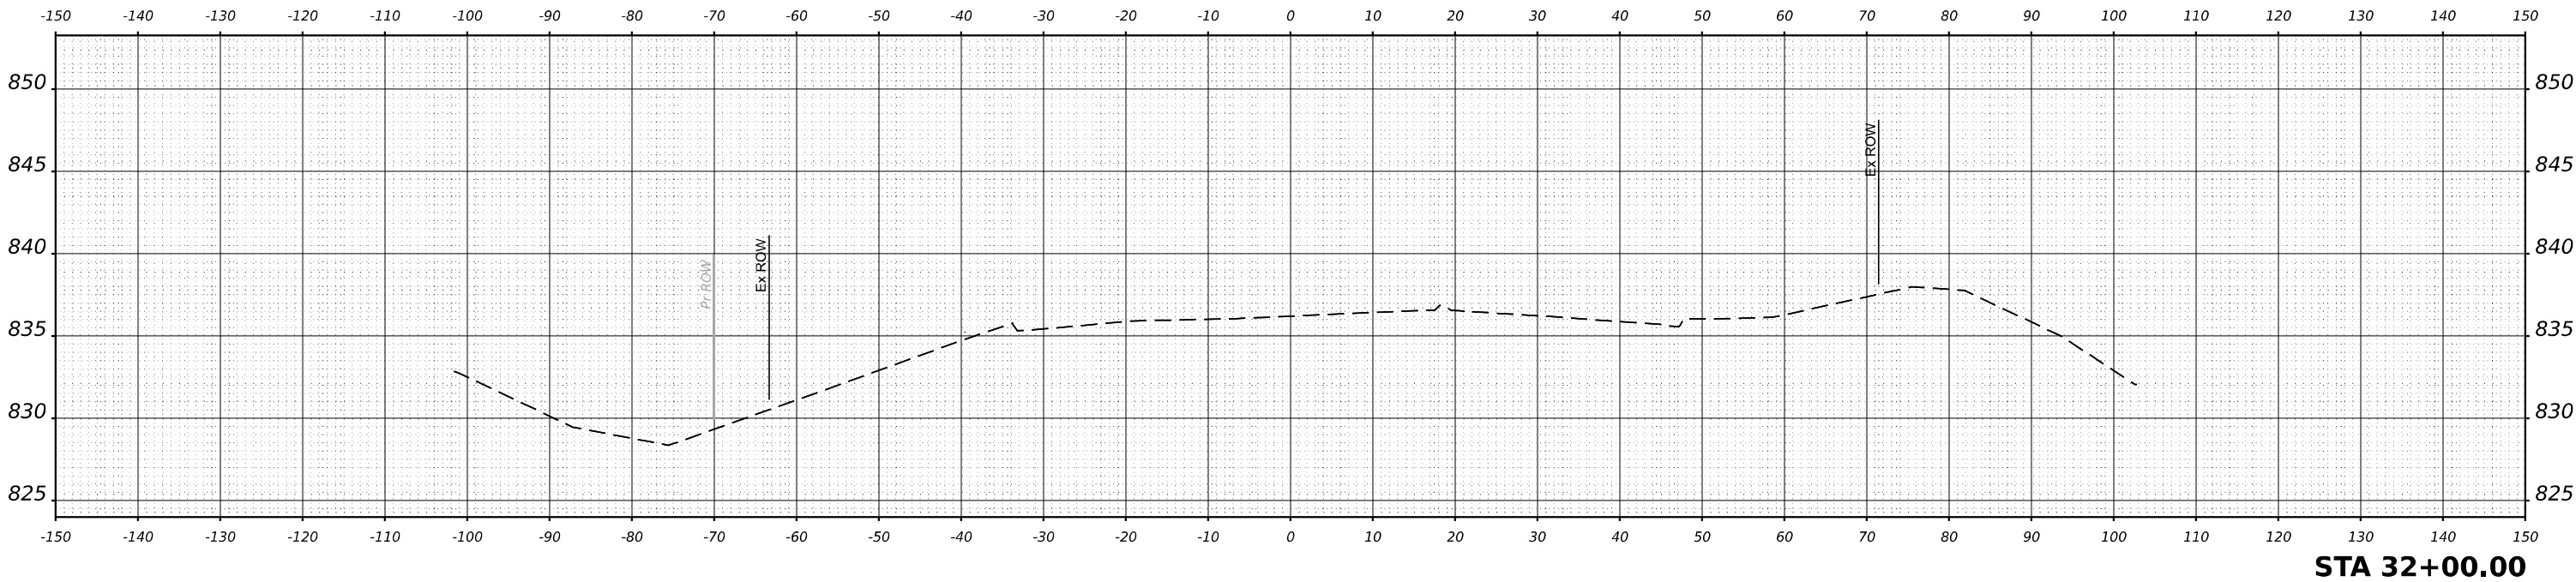

MODEL \$MODEL\$
FILE NAME \$FILES\$



USER NAME = \$USERS	DESIGNED - MKW	REVISED -
	DRAWN - DWH	REVISED -
PLOT SCALE = \$SCALE\$	CHECKED - MKW	REVISED -
PLOT DATE = \$DATES	DATE -	REVISED -

STATE OF ILLINOIS
DEPARTMENT OF TRANSPORTATION

BARRINGTON ROAD
CROSS SECTIONS - STAGE 1



SCALE: 10H : 5V SHEET 17 OF 54 SHEETS STA.

F.A.P RTE.	SECTION	COUNTY	TOTAL SHEETS	SHEET NO.
362	2019-161-W	COOK	666	467
CONTRACT NO. 62K33				
ILLINOIS FED. AID PROJECT				

FINAL SURVEY	NO.	SURVEYED PLOTTED TEMPLATE AREAS CHECKED	BY	DATE

ORIGINAL SURVEY	NO.	SURVEYED PLOTTED TEMPLATE AREAS CHECKED	BY	DATE

MODEL \$MODELNAME\$
FILE NAME \$FILES\$

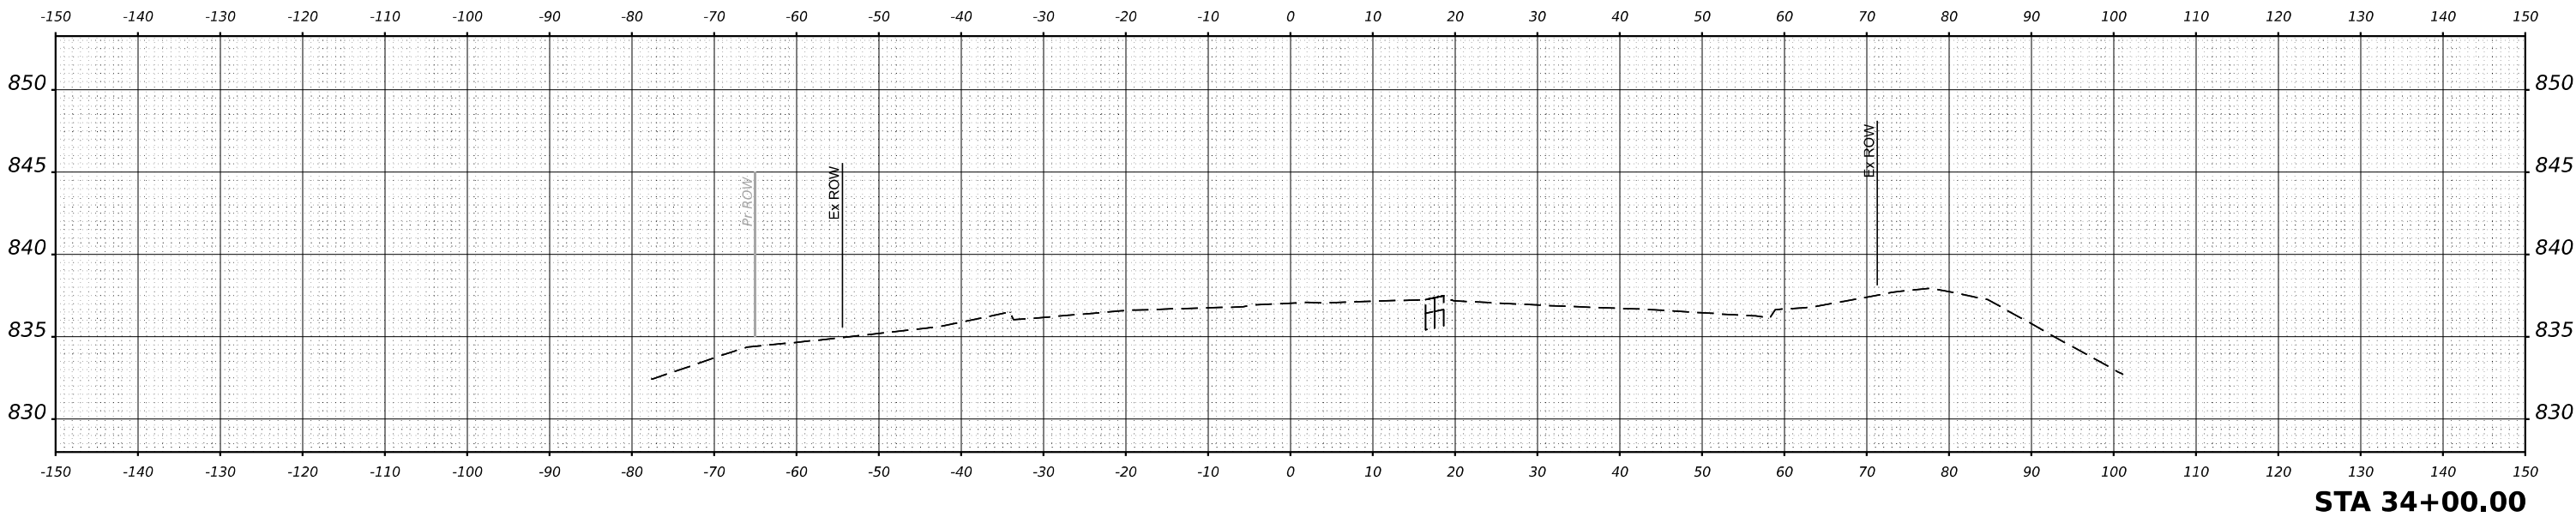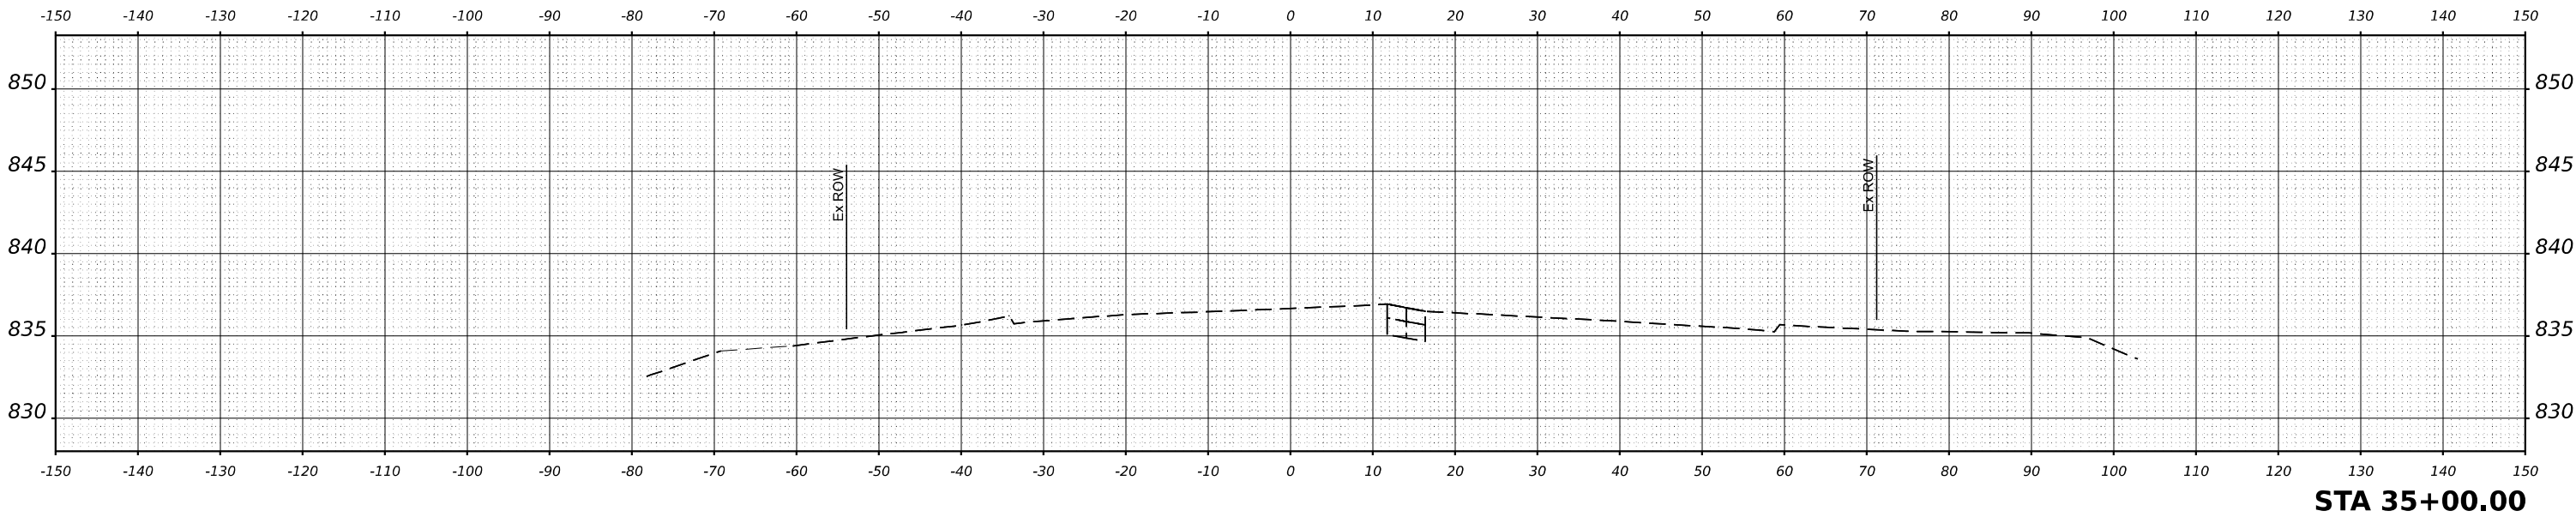

USER NAME = \$USERS	DESIGNED - MKW	REVISED -
	DRAWN - DWH	REVISED -
PLOT SCALE = \$SCALE\$	CHECKED - MKW	REVISED -
PLOT DATE = \$DATES	DATE -	REVISED -

STATE OF ILLINOIS
DEPARTMENT OF TRANSPORTATION

BARRINGTON ROAD
CROSS SECTIONS - STAGE 1


SCALE: 10H : 5V SHEET 18 OF 54 SHEETS STA.

F.A.P. RTE.	SECTION	COUNTY	TOTAL SHEETS	SHEET NO.
362	2019-161-W	COOK	666	468
CONTRACT NO. 62K33				
ILLINOIS FED. AID PROJECT				


FINAL SURVEY	SURVEYED PLOTTED	BY	DATE
NO.	NOTE BOOK	TEMPLATE	AREAS CHECKED

ORIGINAL SURVEY	SURVEYED PLOTTED	BY	DATE
NO.	NOTE BOOK	TEMPLATE	AREAS CHECKED

MODEL \$MODELNAME\$
FILE NAME \$FILES\$

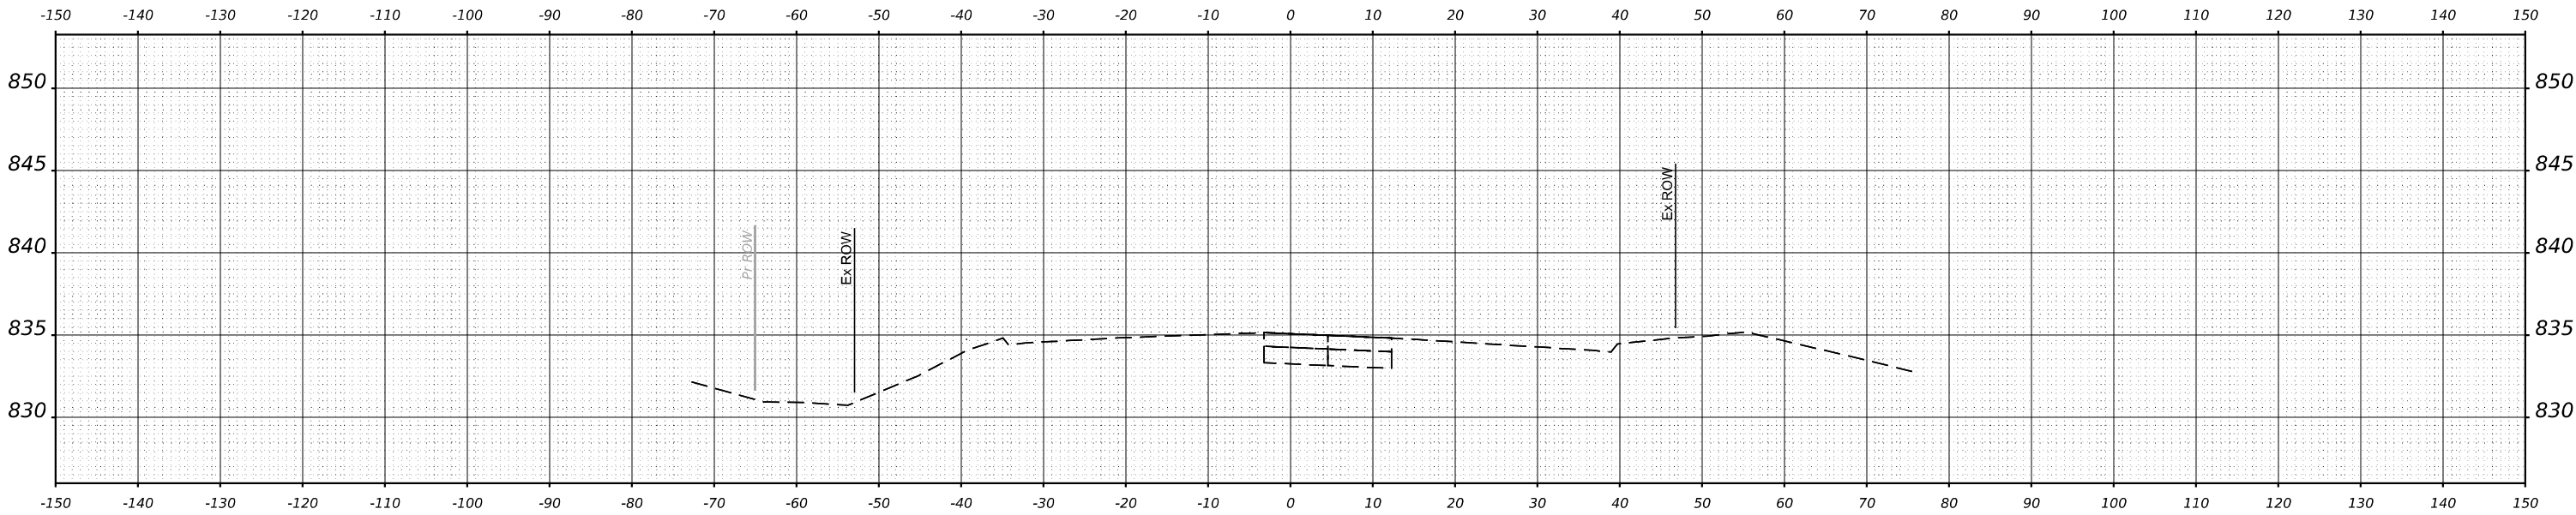

STA 37+00.00

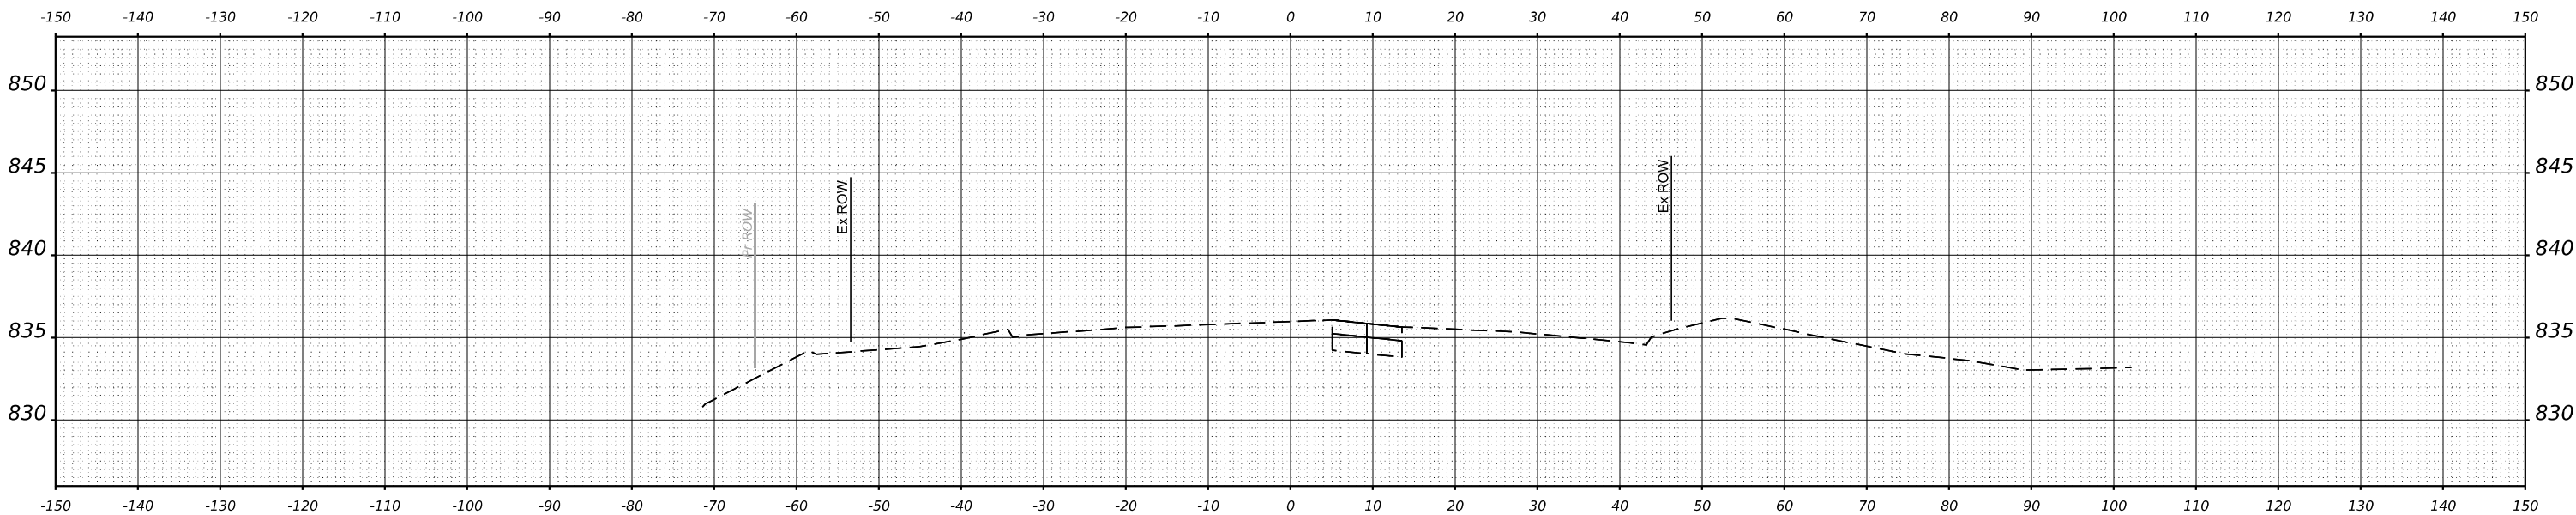

STA 36+00.00



USER NAME = \$USERS	DESIGNED - MKW	REVISED -
	DRAWN - DWH	REVISED -
PLOT SCALE = \$SCALE\$	CHECKED - MKW	REVISED -
PLOT DATE = \$DATES	DATE -	REVISED -

STATE OF ILLINOIS
DEPARTMENT OF TRANSPORTATION

BARRINGTON ROAD
CROSS SECTIONS - STAGE 1



SCALE: 10H : 5V SHEET 19 OF 54 SHEETS STA.

F.A.P RTE.	SECTION	COUNTY	TOTAL SHEETS	SHEET NO.
362	2019-161-W	COOK	666	469
CONTRACT NO. 62K33				
ILLINOIS FED. AID PROJECT				

FINAL SURVEY	SURVEYED PLOTTED TEMPLATE AREAS AREAS CHECKED	BY	DATE
NOTE BOOK			
NO.			

ORIGINAL SURVEY	SURVEYED _____ PLOTTED _____ TEMPLATE _____ AREAS _____	BY _____	DATE _____
NOTE BOOK			
	AREAS CHECKED _____		
NO. _____			

MODEL \$MODELNAME\$
FILE NAME \$FILES\$

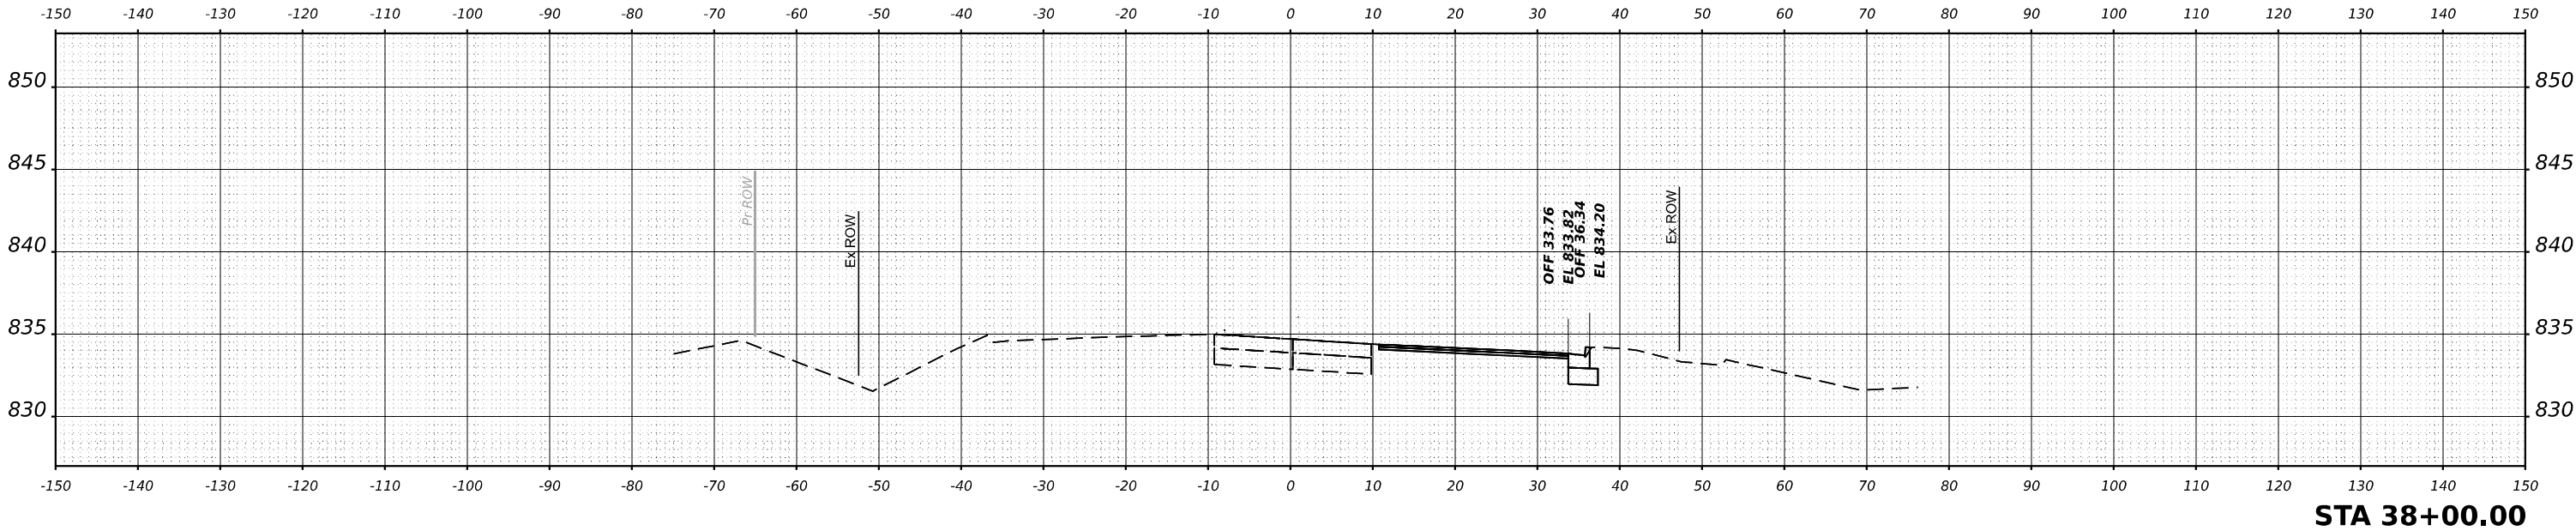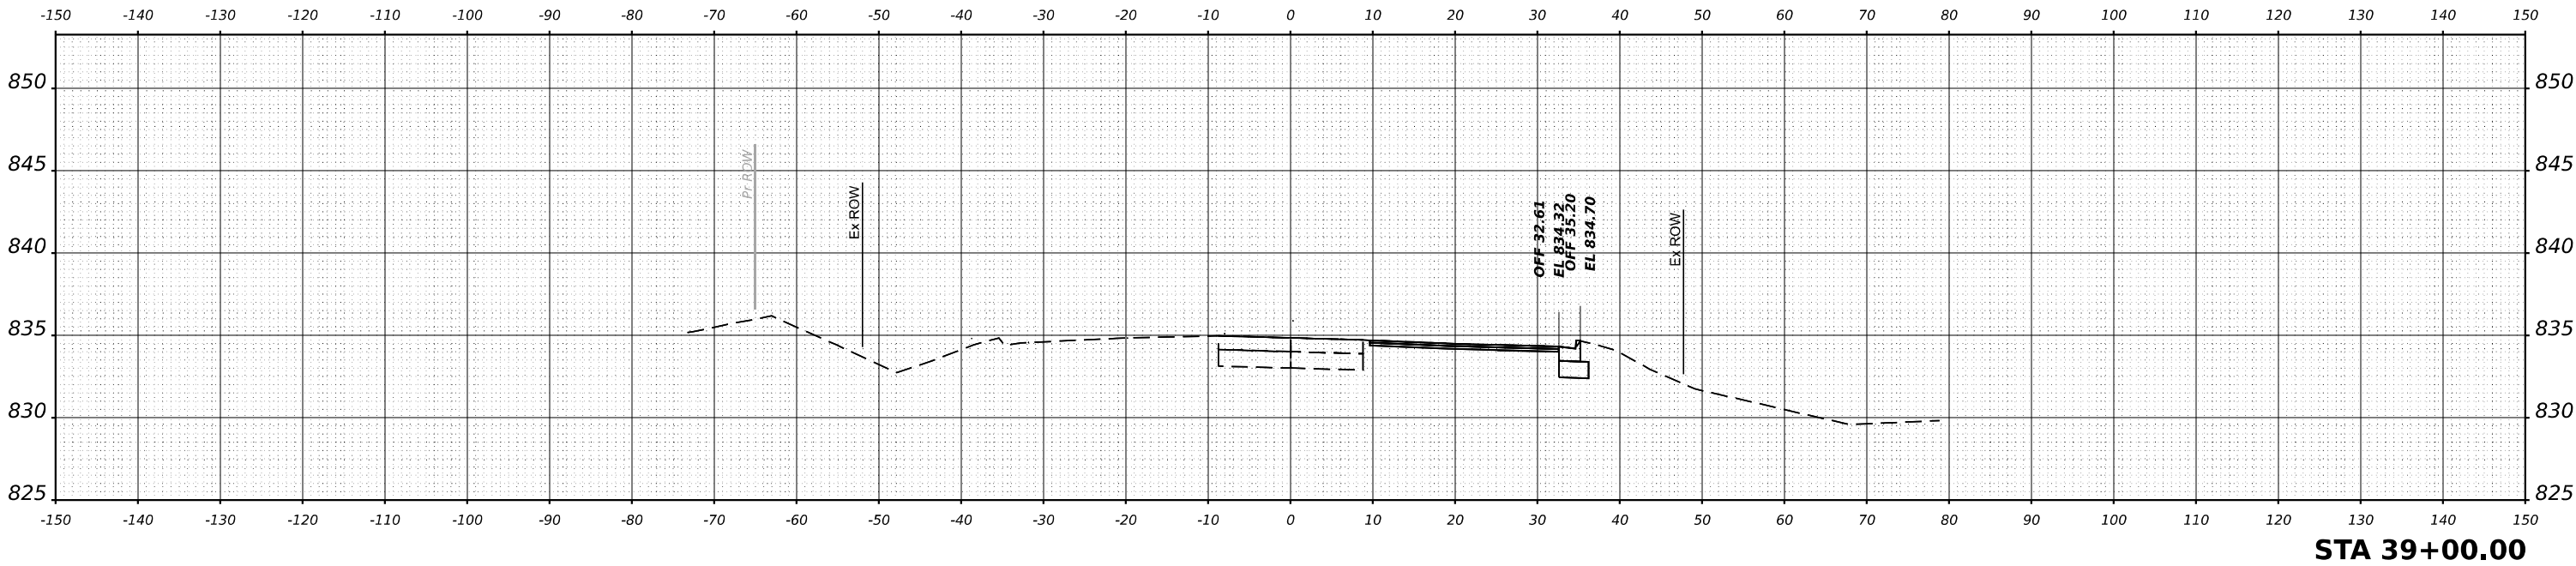

USER NAME = \$USERS	DESIGNED - MKW	REVISED -
	DRAWN - DWH	REVISED -
PLOT SCALE = \$SCALE\$	CHECKED - MKW	REVISED -
PLOT DATE = \$DATES	DATE -	REVISED -

STATE OF ILLINOIS
DEPARTMENT OF TRANSPORTATION

BARRINGTON ROAD
CROSS SECTIONS - STAGE 1



SCALE: 10H : 5V SHEET 20 OF 54 SHEETS STA.

F.A.P RTE.	SECTION	COUNTY	TOTAL SHEETS	SHEET NO.
362	2019-161-W	COOK	666	470
CONTRACT NO. 62K33				
		ILLINOIS	FED. AID PROJECT	

FINAL SURVEY	SURVEYED	BY	DATE
	PLOTTED		
	TEMPLATE		
	AREAS		
NO.	NO.	NO.	NO.

ORIGINAL SURVEY	SURVEYED	BY	DATE
	PLOTTED		
	TEMPLATE		
	AREAS		
NO.	NO.	NO.	NO.

MODEL \$MODELNAME\$
FILE NAME \$FILES\$

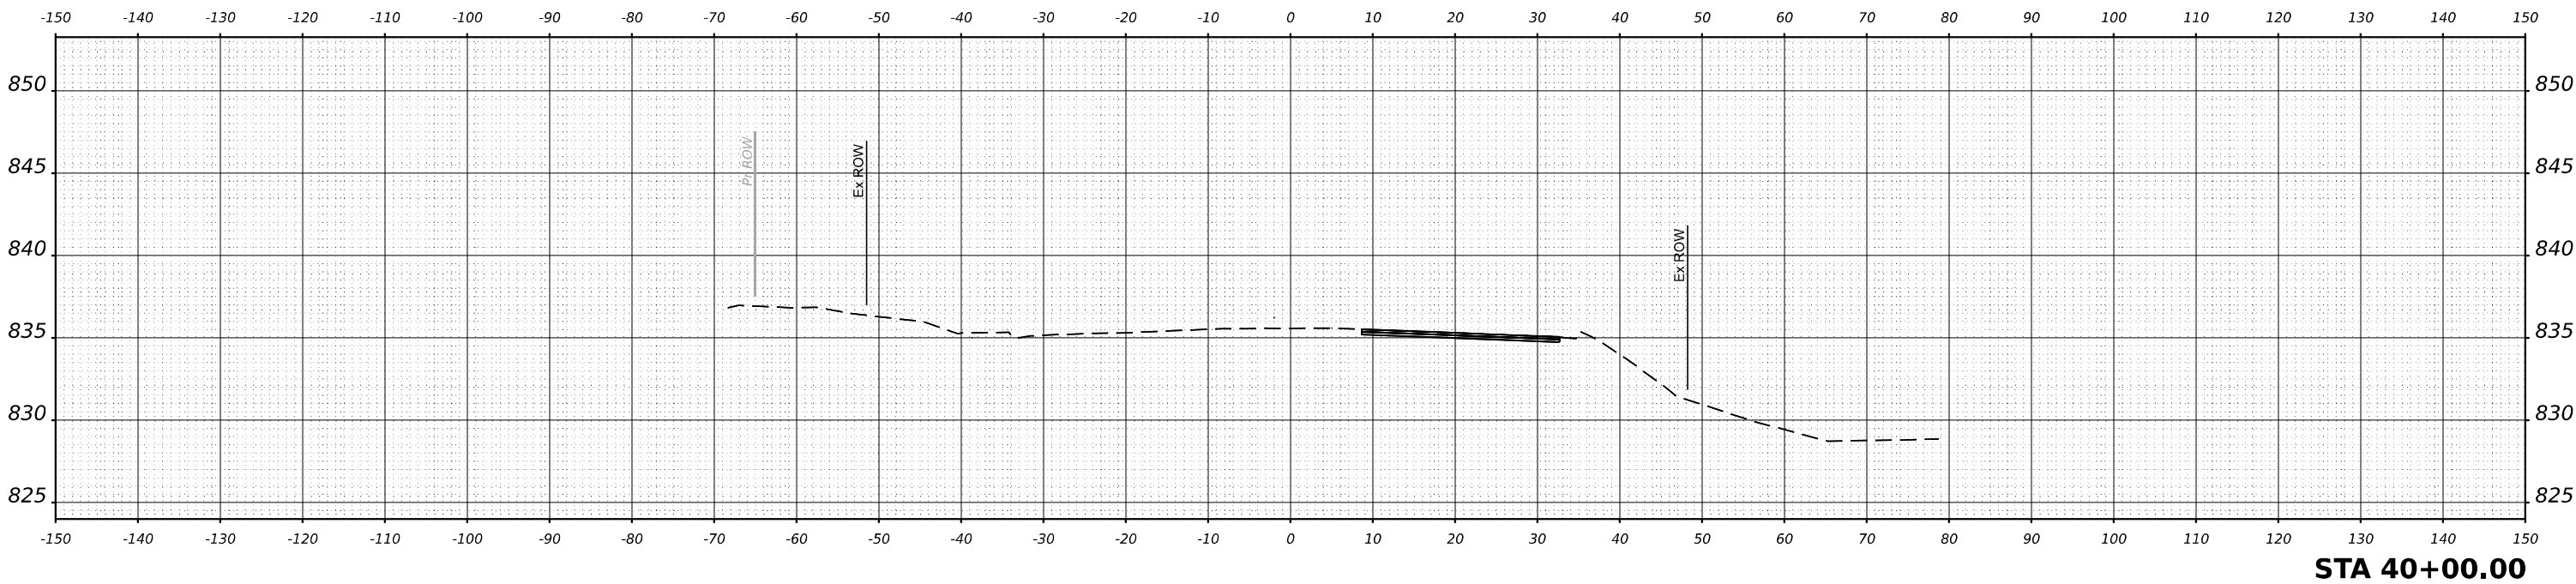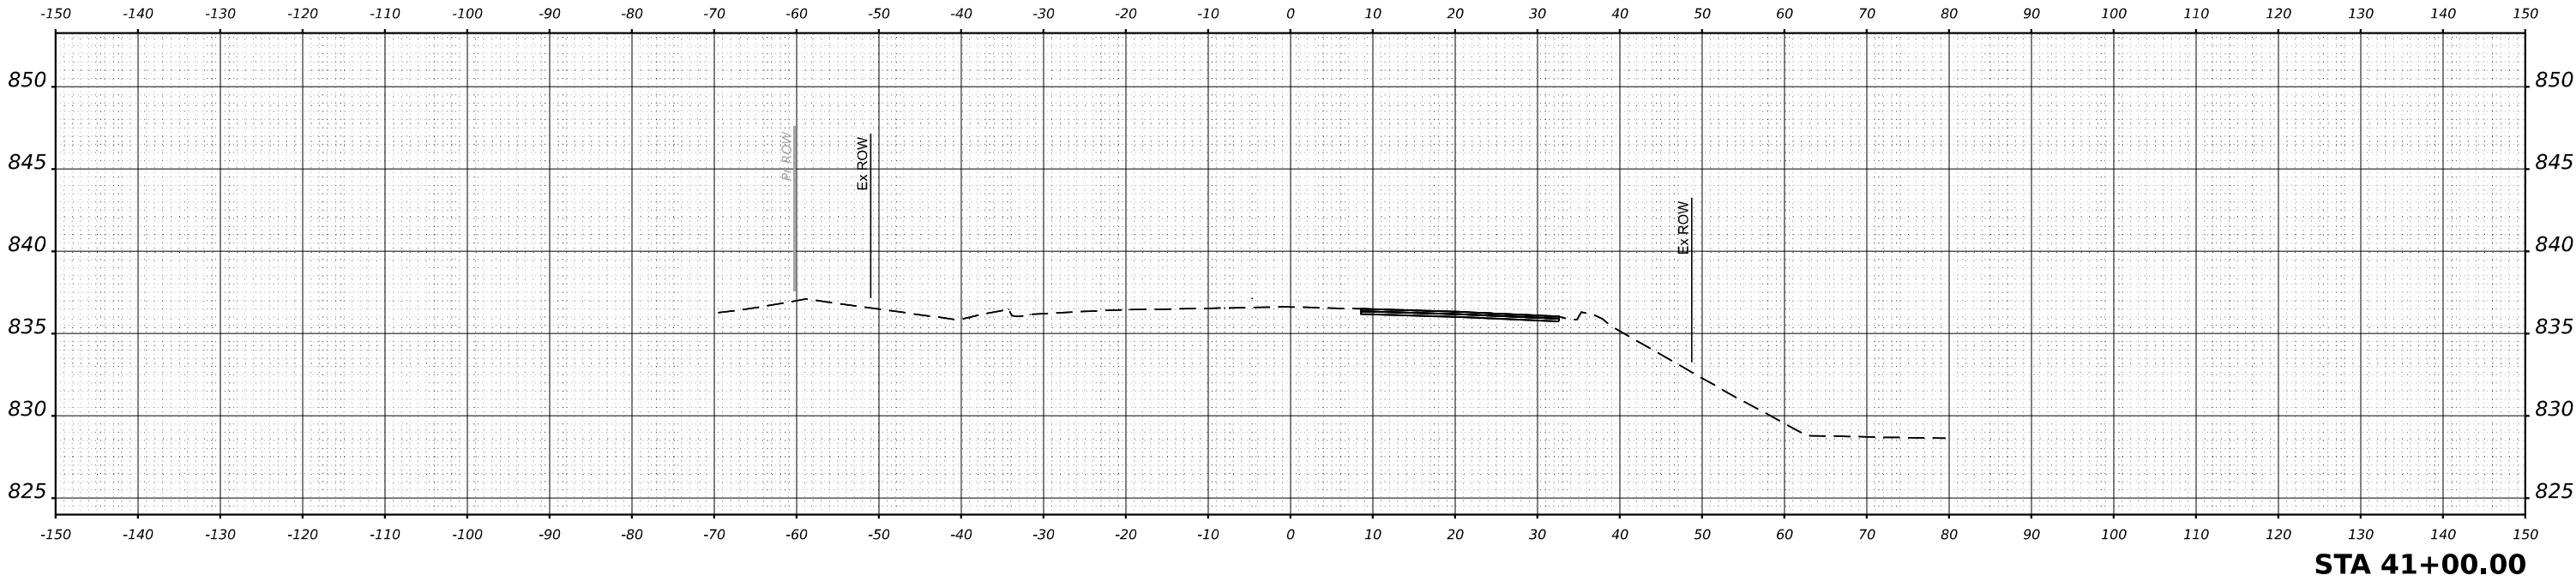

USER NAME = \$USERS	DESIGNED - MKW	REVISED -
	DRAWN - DWH	REVISED -
PLOT SCALE = \$SCALE\$	CHECKED - MKW	REVISED -
PLOT DATE = \$DATES	DATE -	REVISED -

STATE OF ILLINOIS
DEPARTMENT OF TRANSPORTATION

BARRINGTON ROAD
CROSS SECTIONS – STAGE 1




SCALE: 10H : 5V SHEET 21 OF 54 SHEETS STA.

F.A.P. RTE.	SECTION	COUNTY	TOTAL SHEETS	SHEET NO.
362	2019-161-W	COOK	666	471
CONTRACT NO. 62K33				
		ILLINOIS	FED. AID PROJECT	

FINAL SURVEY	SURVEYED _____		BY _____	DATE _____
	PLOTTED _____			
	TEMPLATE _____			
	AREAS _____			
NOTE BOOK	AREAS CHECKED _____			
NO. _____				

ORIGINAL SURVEY	SURVEYED _____		BY _____	DATE _____
	PLOTTED _____			
	TEMPLATE _____			
	AREAS _____			
NOTE BOOK	AREAS CHECKED _____			
NO. _____				

MODEL \$MODELNAME\$
FILE NAME \$FILES\$

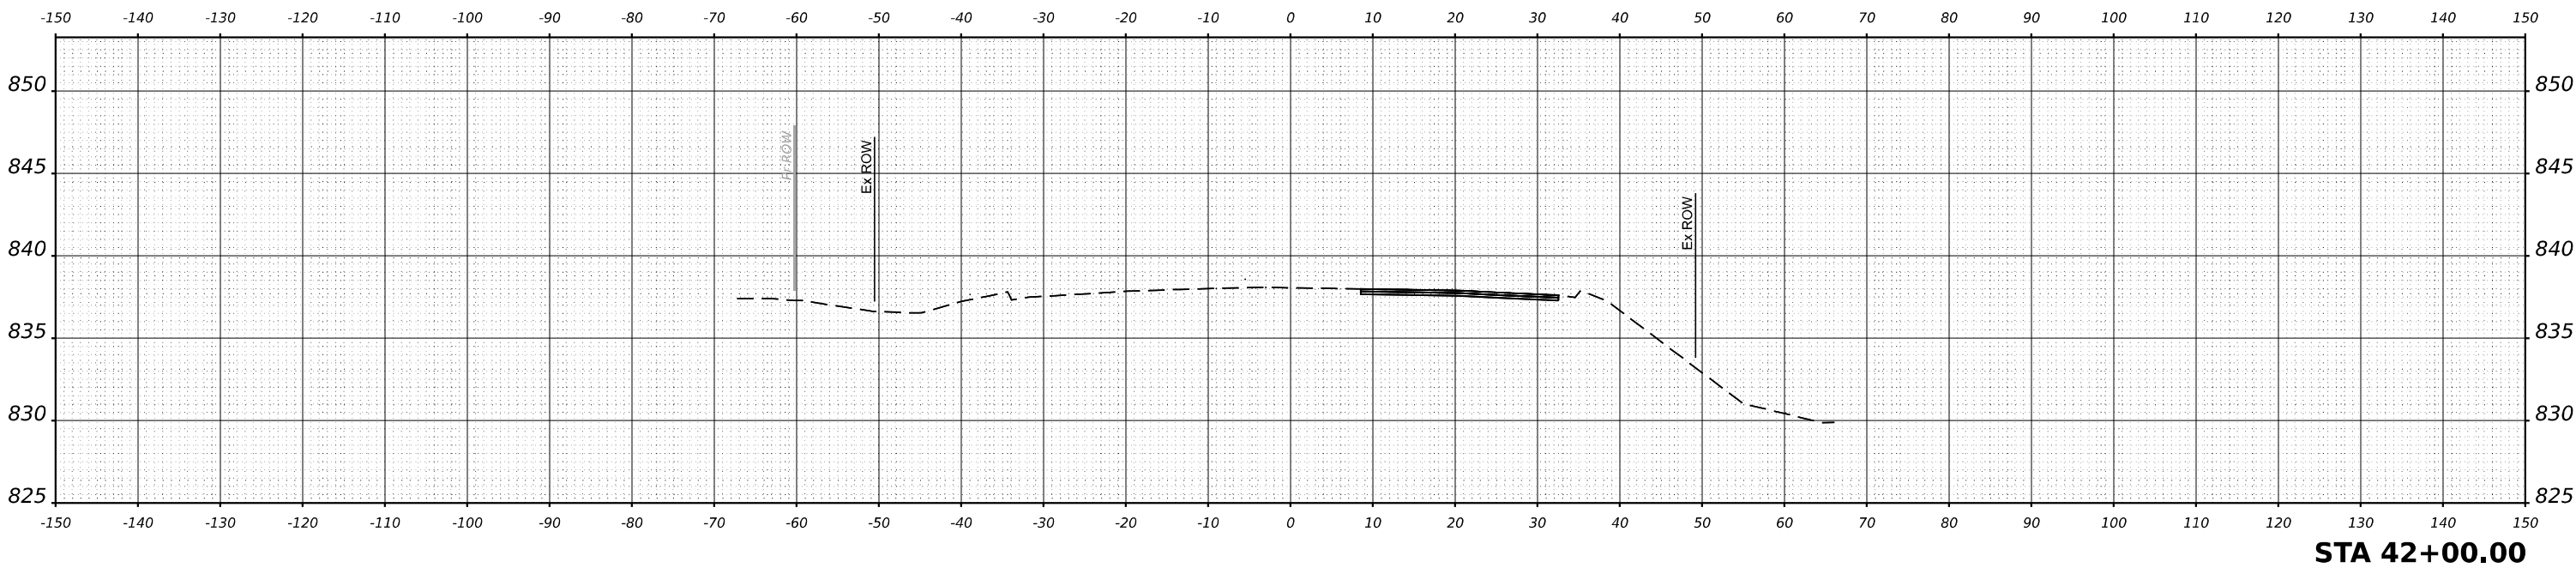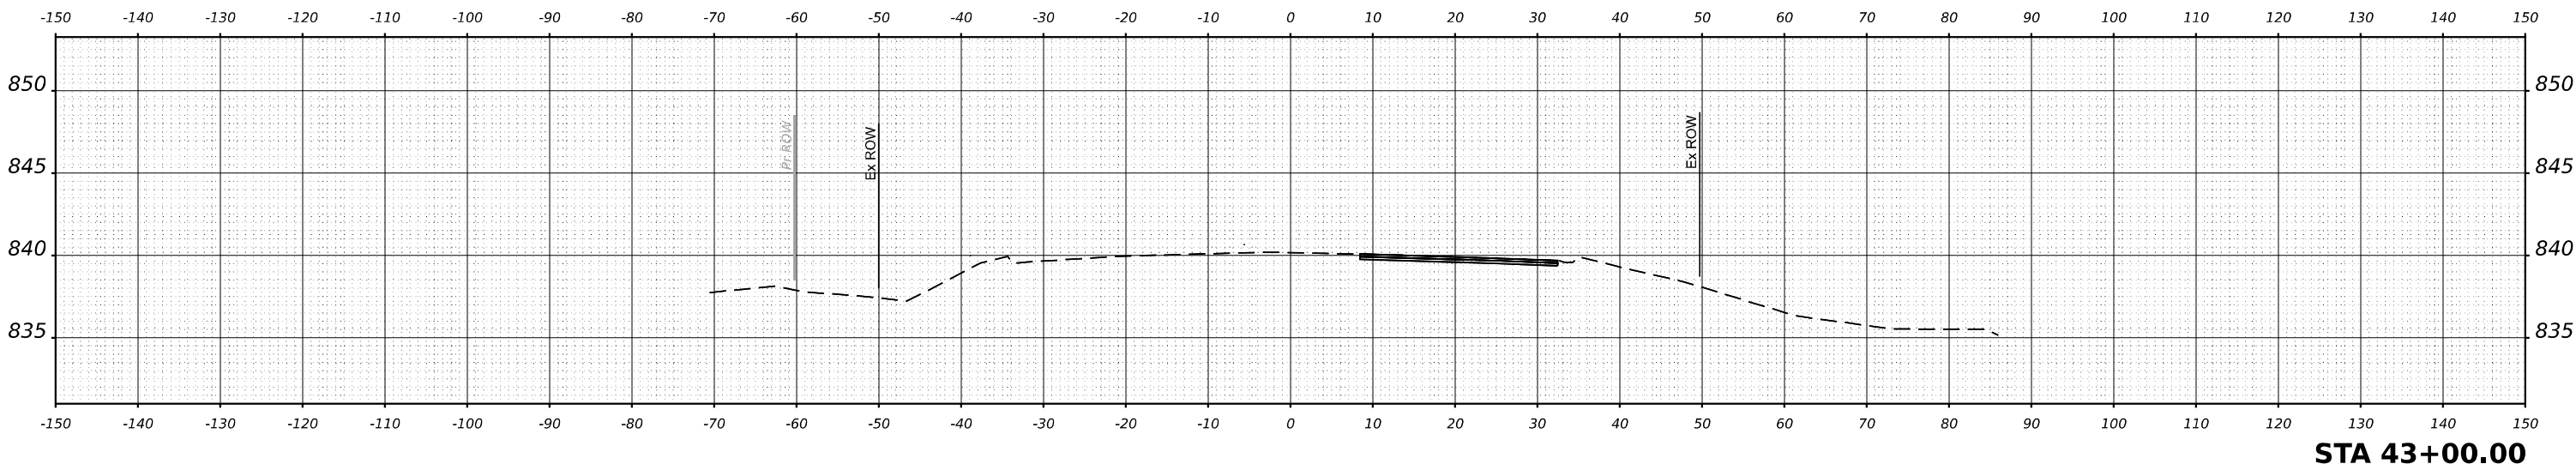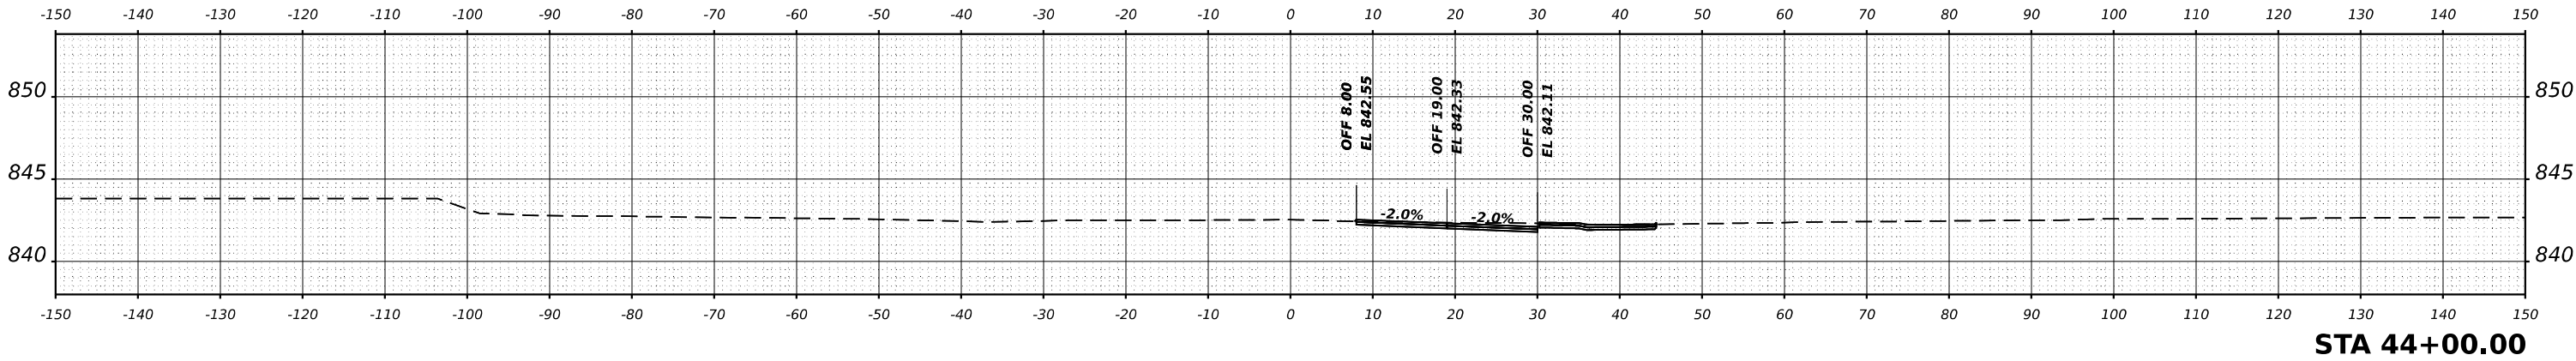

USER NAME = \$USERS		DESIGNED - MKW	REVISED -
		DRAWN - DWH	REVISED -
PLOT SCALE = \$SCALE\$		CHECKED - MKW	REVISED -
PLOT DATE = \$DATES		DATE -	REVISED -


STATE OF ILLINOIS
DEPARTMENT OF TRANSPORTATION

BARRINGTON ROAD
CROSS SECTIONS - STAGE 1

SCALE: 10H : 5V SHEET 22 OF 54 SHEETS STA.


F.A.P. RTE.	SECTION	COUNTY	TOTAL SHEETS	SHEET NO.
362	2019-161-W	COOK	666	472
CONTRACT NO. 62K33				
ILLINOIS FED. AID PROJECT				

FINAL SURVEY	NO.	SURVEYED	BY	DATE
		PLOTTED		
		TEMPLATE		
		AREAS CHECKED		
NOTE BOOK				

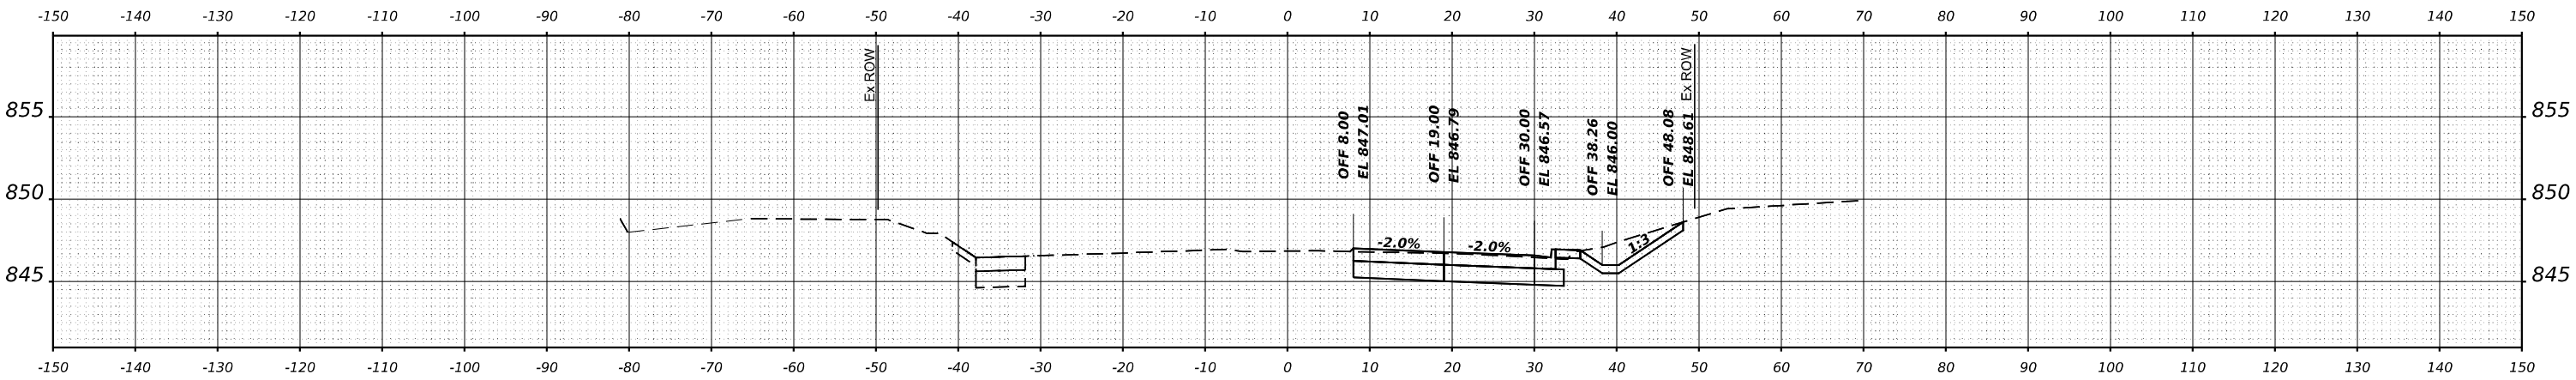

STA 46+00.00

ORIGINAL SURVEY	NO.	SURVEYED	BY	DATE
		PLOTTED		
		TEMPLATE		
		AREAS CHECKED		
NOTE BOOK				

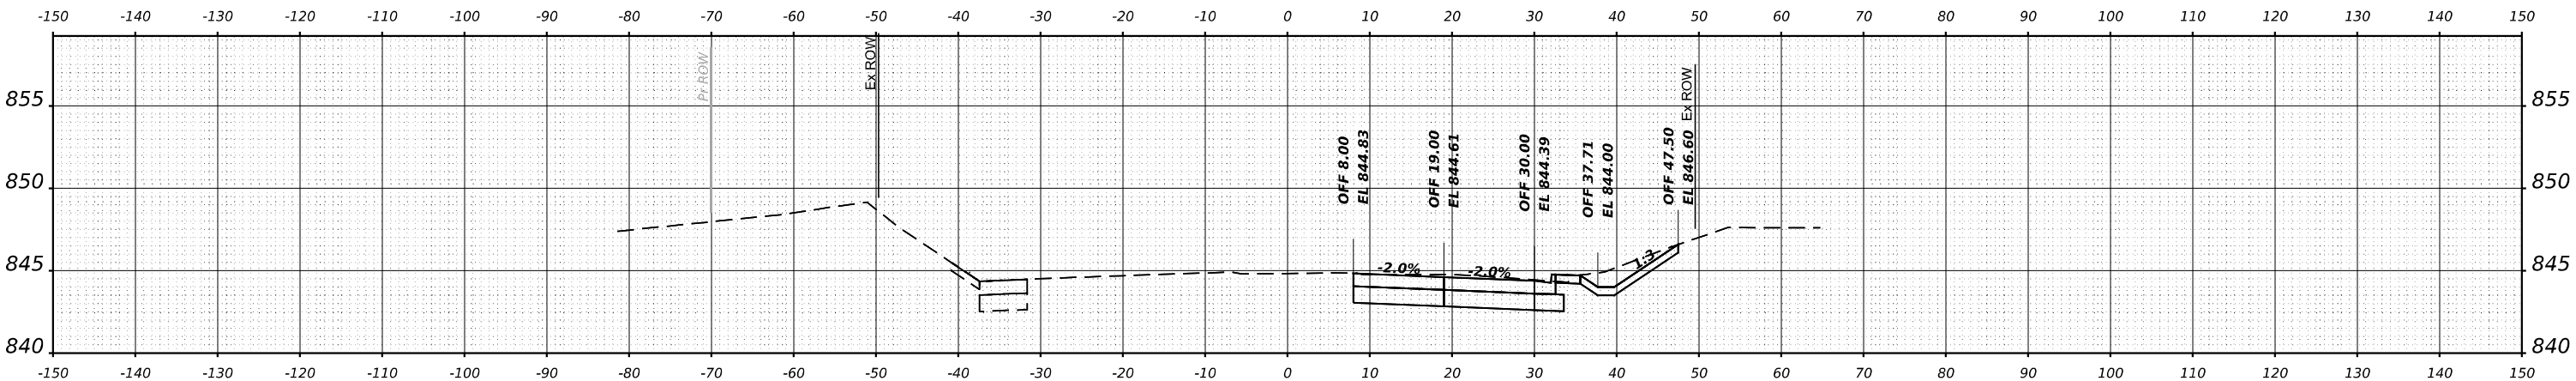

STA 45+00.00

MODEL \$MODELNAME\$
FILE NAME \$FILES\$



USER NAME = \$USERS	DESIGNED - MKW	REVISED -
	DRAWN - DWH	REVISED -
PLOT SCALE = \$SCALE\$	CHECKED - MKW	REVISED -
PLOT DATE = \$DATES	DATE -	REVISED -


STATE OF ILLINOIS
DEPARTMENT OF TRANSPORTATION

BARRINGTON ROAD
CROSS SECTIONS - STAGE 1



SCALE: 10H : 5V SHEET 23 OF 54 SHEETS STA.

F.A.P. RTE.	SECTION	COUNTY	TOTAL SHEETS	SHEET NO.
362	2019-161-W	COOK	666	473
CONTRACT NO. 62K33				
		ILLINOIS	FED. AID PROJECT	

FINAL SURVEY	NO.	SURVEYED PLOTTED TEMPLATE AREAS CHECKED	BY	DATE

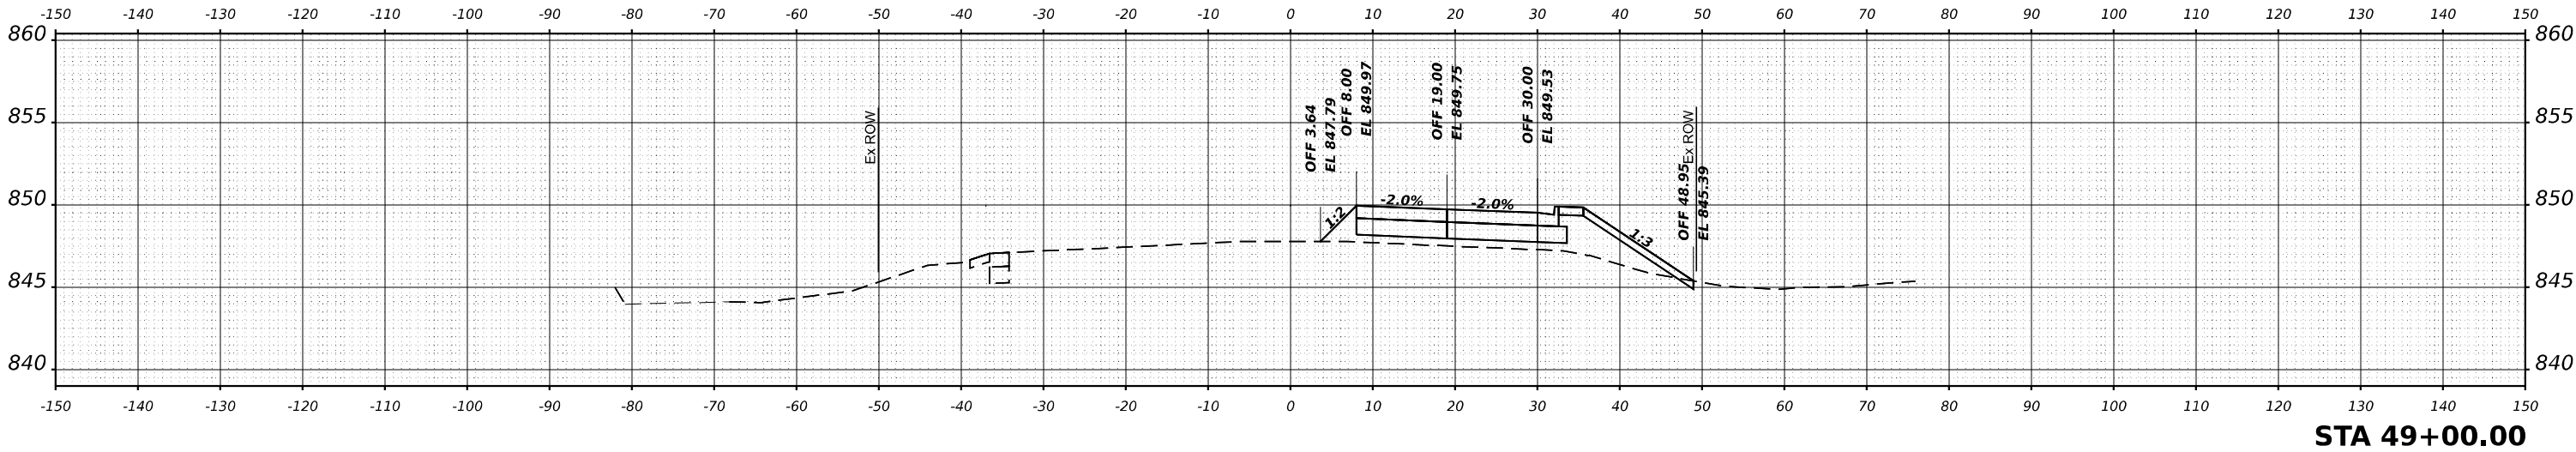

ORIGINAL SURVEY	NO.	SURVEYED PLOTTED TEMPLATE AREAS CHECKED	BY	DATE

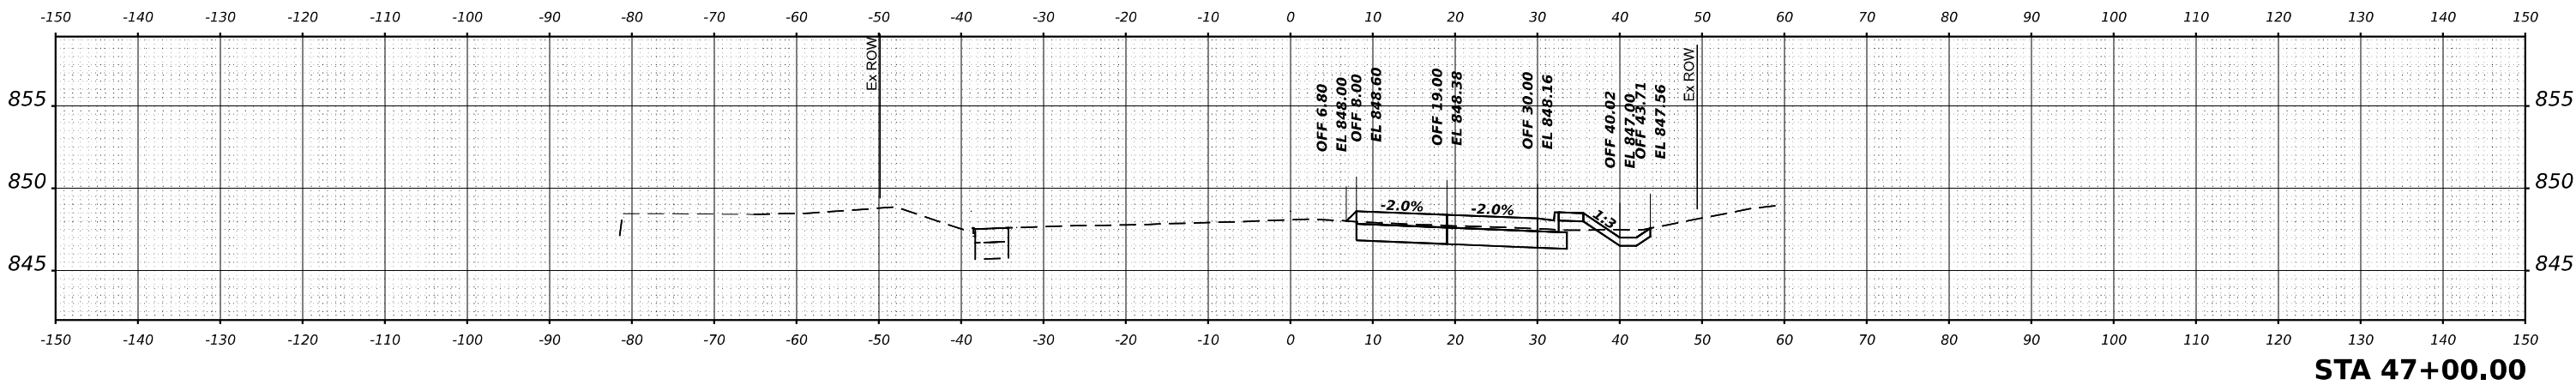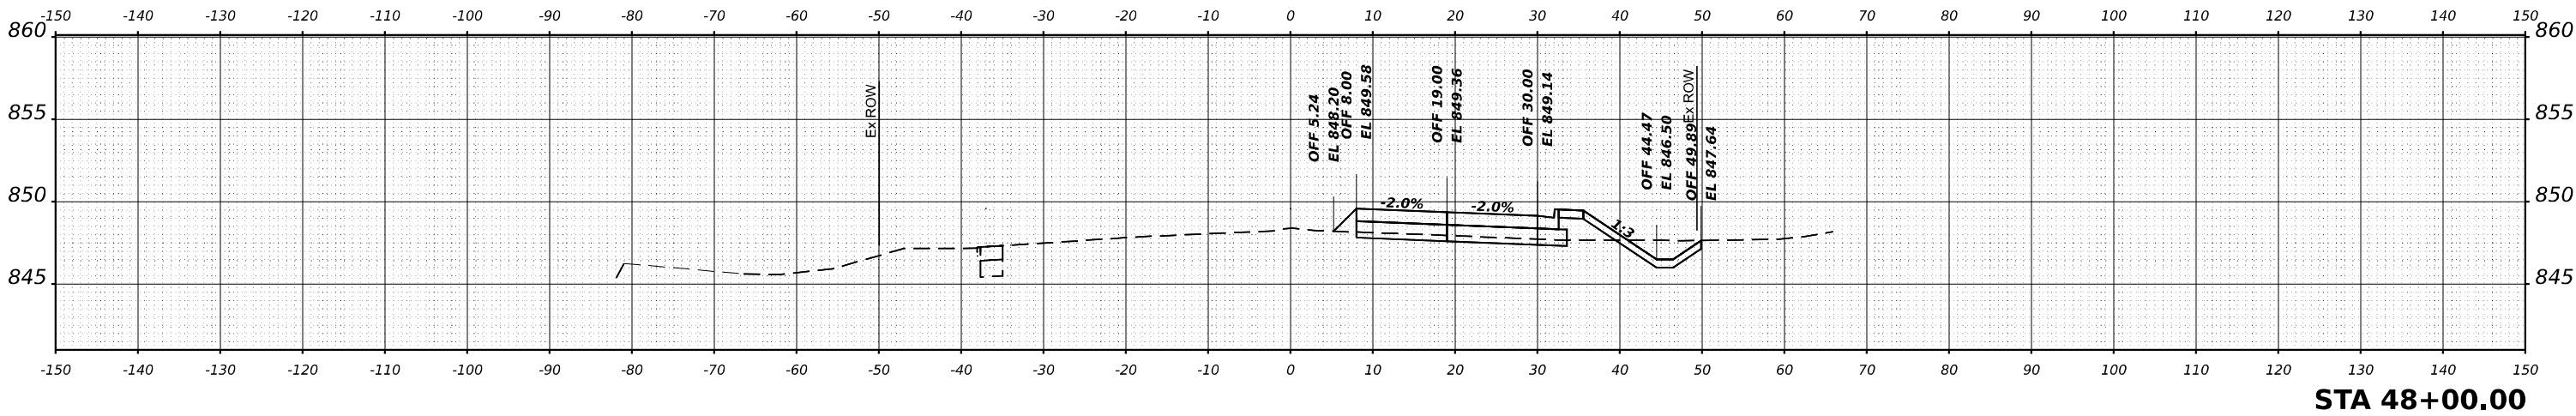

MODEL \$MODELNAME\$
FILE NAME \$FILES\$



USER NAME = \$USERS	DESIGNED - MKW	REVISED -
	DRAWN - DWH	REVISED -
PLOT SCALE = \$SCALE\$	CHECKED - MKW	REVISED -
PLOT DATE = \$DATES	DATE -	REVISED -




STATE OF ILLINOIS
DEPARTMENT OF TRANSPORTATION

BARRINGTON ROAD
CROSS SECTIONS – STAGE 1

SCALE: 10H : 5V SHEET 24 OF 54 SHEETS STA.

F.A.P RTE.	SECTION	COUNTY	TOTAL SHEETS	SHEET NO.
362	2019-161-W	COOK	666	474
CONTRACT NO. 62K33				
ILLINOIS FED. AID PROJECT				

FINAL SURVEY	SURVEYED PLOTTED	BY	DATE
NO.	NOTE BOOK	AREAS CHECKED	

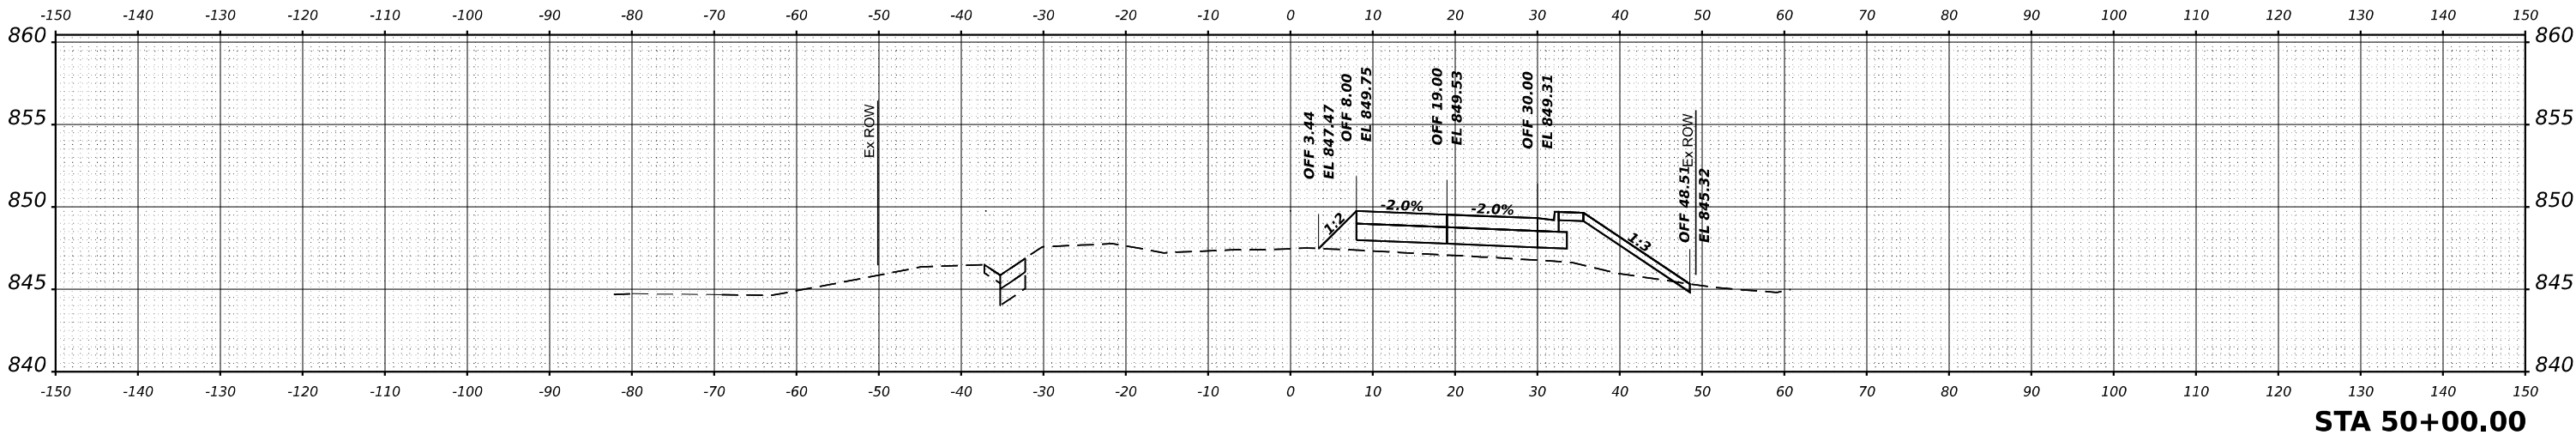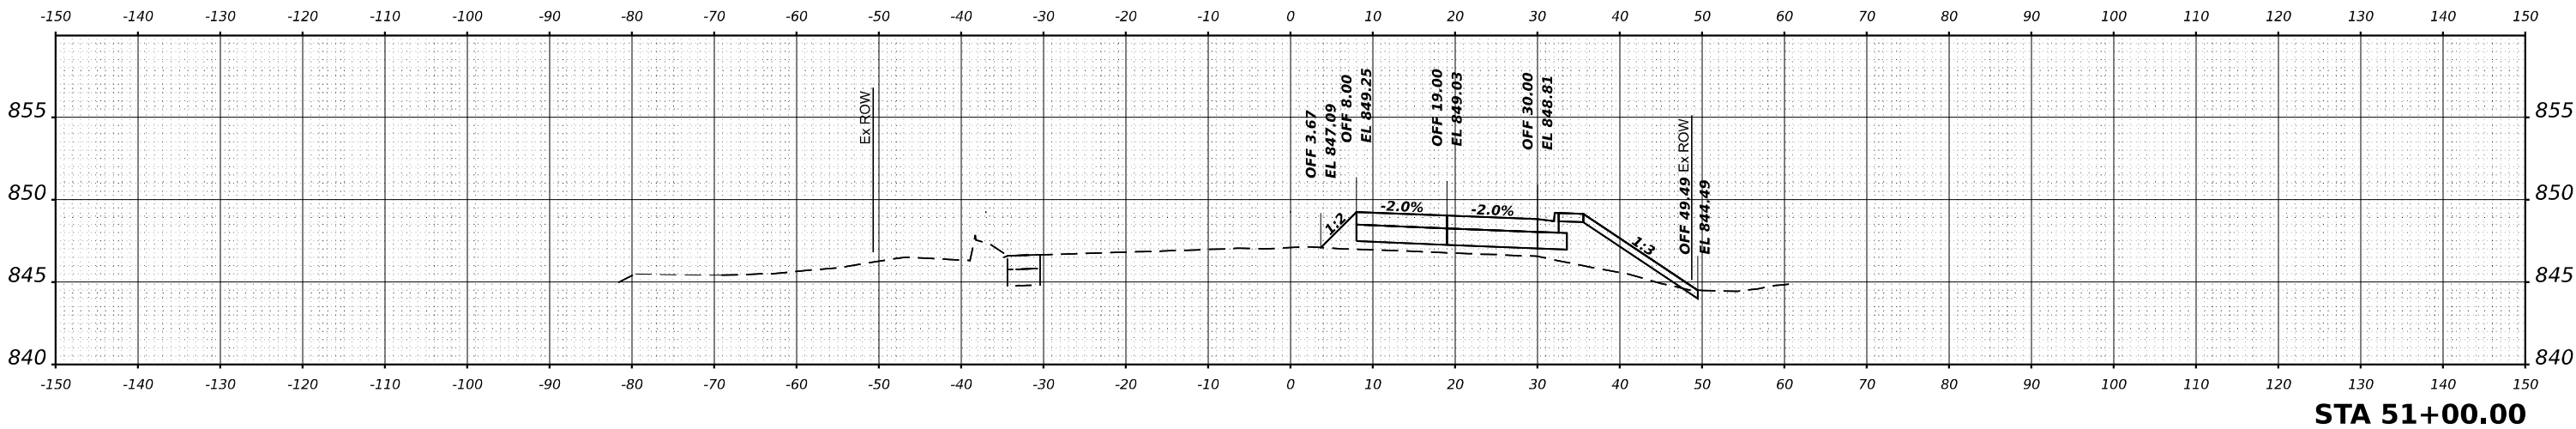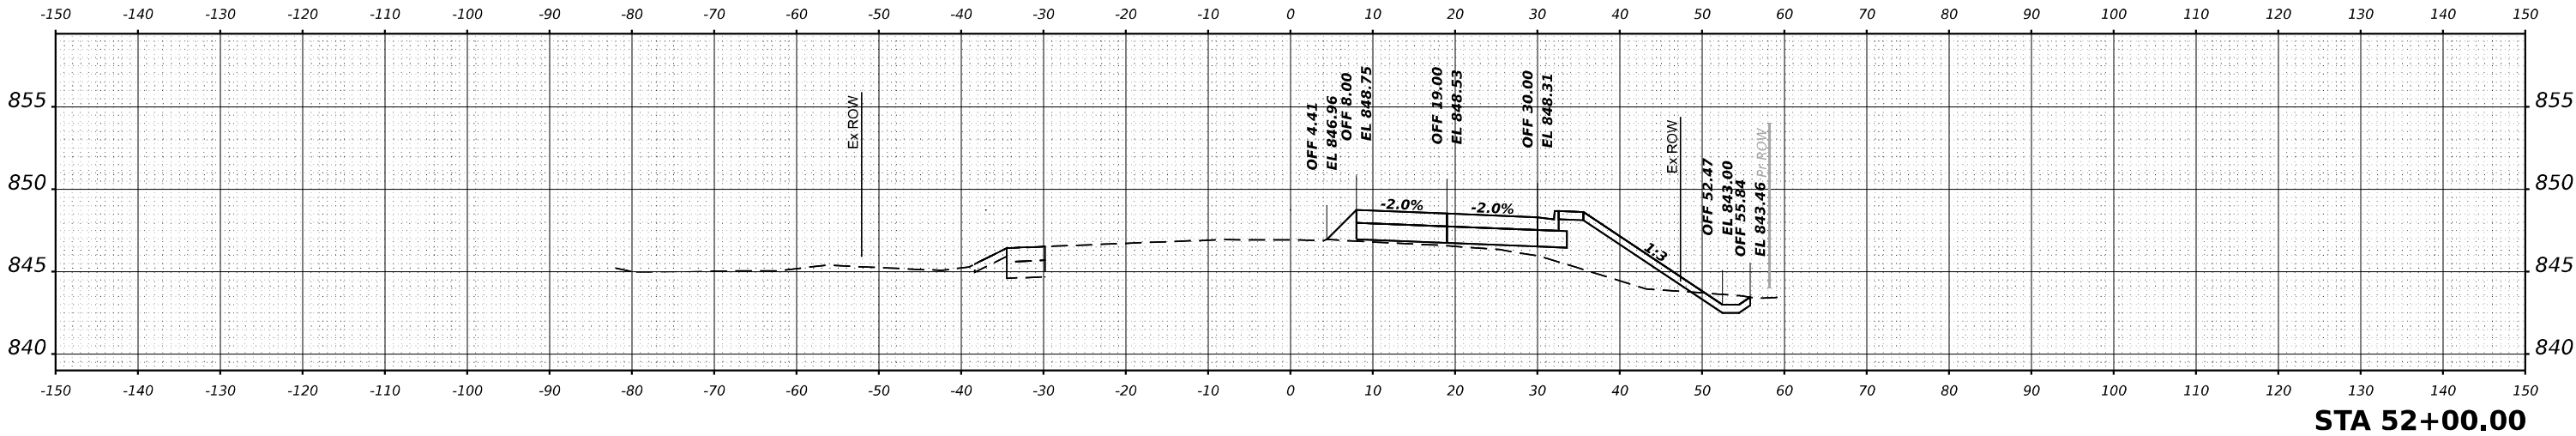

ORIGINAL SURVEY	SURVEYED PLOTTED	BY	DATE
NO.	NOTE BOOK	AREAS CHECKED	

MODEL \$MODELNAME\$
FILE NAME \$FILES\$



USER NAME = \$USERS	DESIGNED - MKW	REVISED -
	DRAWN - DWH	REVISED -
PLOT SCALE = \$SCALE\$	CHECKED - MKW	REVISED -
PLOT DATE = \$DATES	DATE -	REVISED -


STATE OF ILLINOIS
DEPARTMENT OF TRANSPORTATION

BARRINGTON ROAD
CROSS SECTIONS - STAGE 1

SCALE: 10H : 5V SHEET 25 OF 54 SHEETS STA.


F.A.P. RTE.	SECTION	COUNTY	TOTAL SHEETS	SHEET NO.
362	2019-161-W	COOK	666	475
CONTRACT NO. 62K33				
ILLINOIS FED. AID PROJECT				

FINAL SURVEY	SURVEYED	BY	DATE
	PLOTTED		
	TEMPLATE		
	AREAS CHECKED		
NO.			

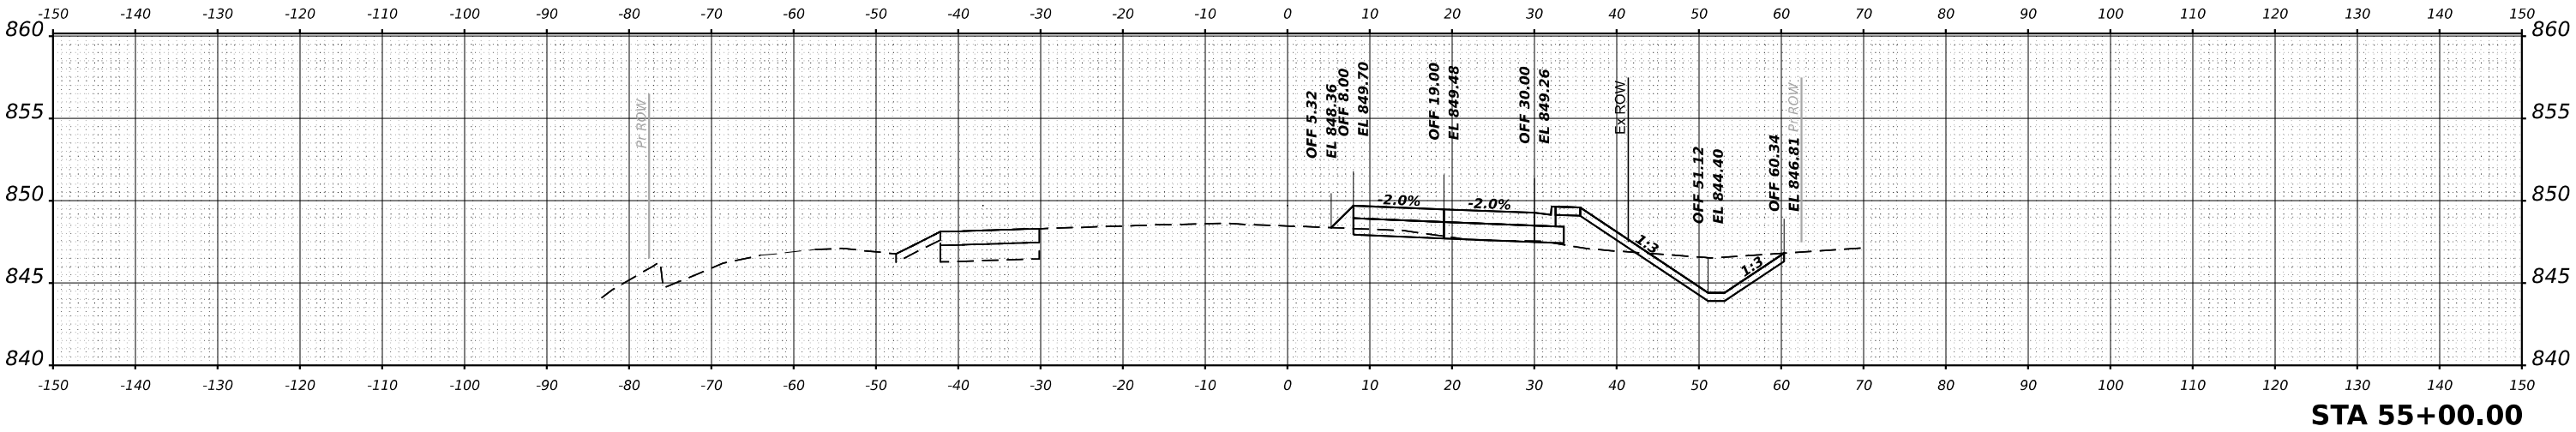


STA 55+00.00

ORIGINAL SURVEY	SURVEYED	BY	DATE
	PLOTTED		
	TEMPLATE		
	AREAS CHECKED		
NO.			

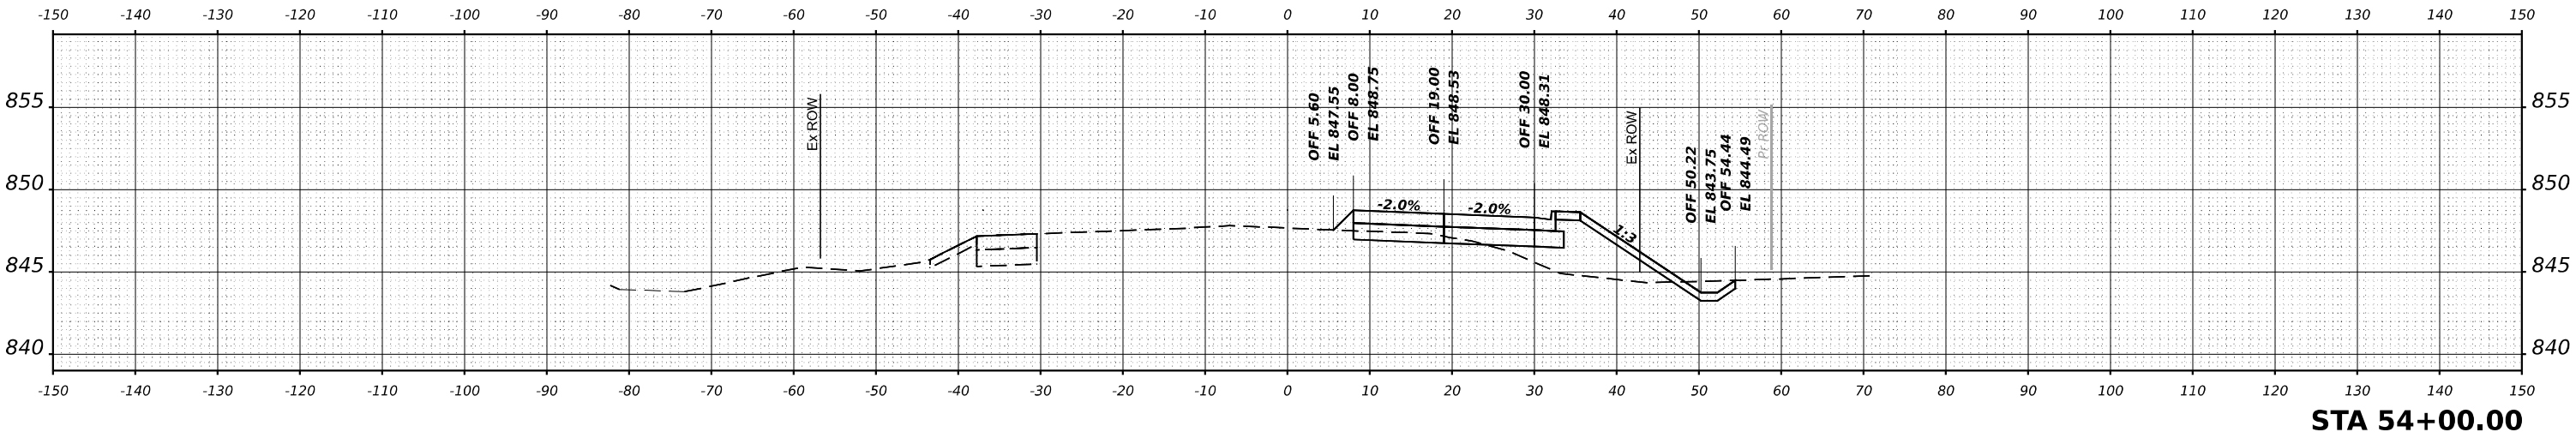

STA 54+00.00

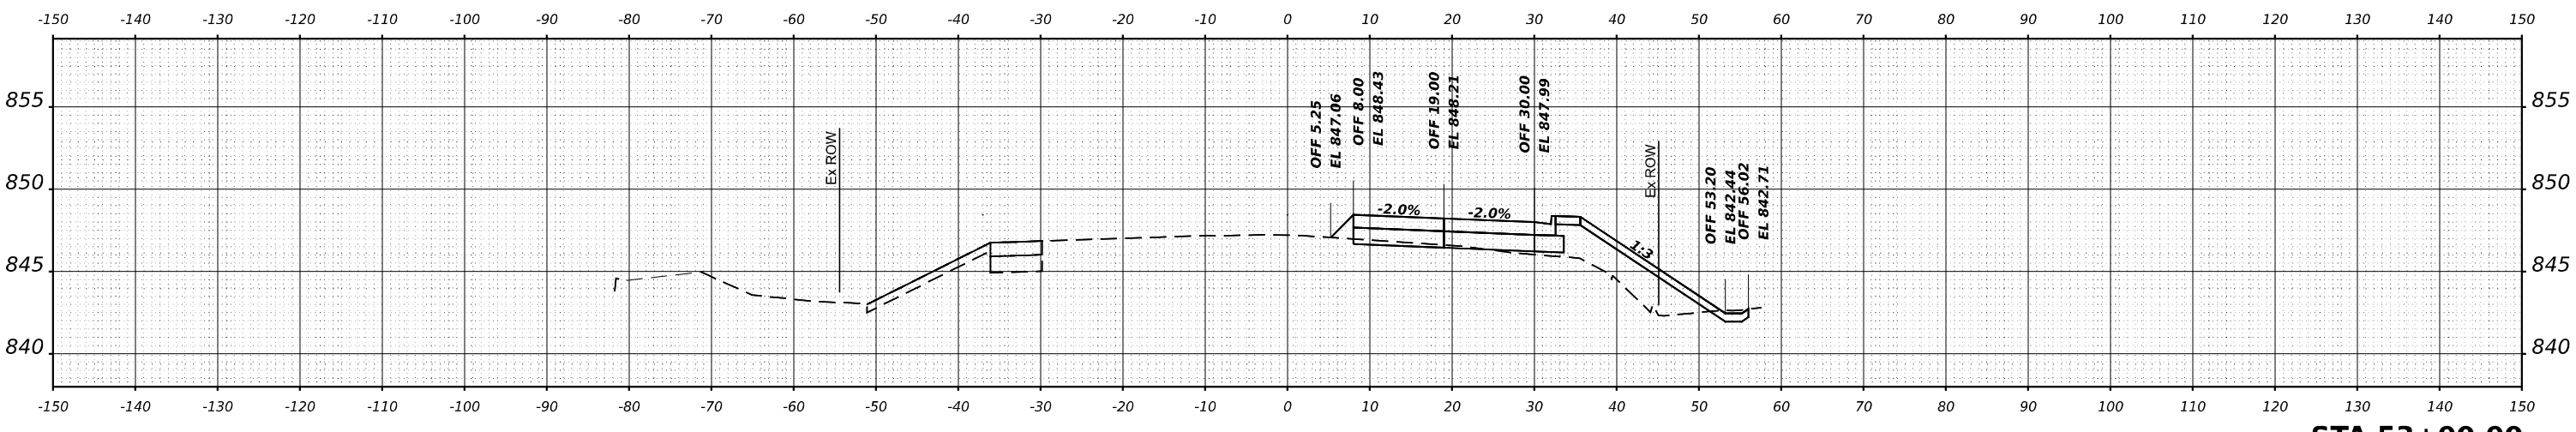

STA 53+00.00



USER NAME = \$USERS	DESIGNED - MKW	REVISED -
	DRAWN - DWH	REVISED -
PLOT SCALE = \$SCALE\$	CHECKED - MKW	REVISED -
PLOT DATE = \$DATES	DATE -	REVISED -

STATE OF ILLINOIS
DEPARTMENT OF TRANSPORTATION

BARRINGTON ROAD
CROSS SECTIONS - STAGE 1




SCALE: 10H : 5V SHEET 26 OF 54 SHEETS STA.

F.A.P. RTE.	SECTION	COUNTY	TOTAL SHEETS	SHEET NO.
362	2019-161-W	COOK	666	476
CONTRACT NO. 62K33				
ILLINOIS FED. AID PROJECT				

FINAL SURVEY	NO.	SURVEYED PLOTTED TEMPLATE AREAS CHECKED	BY	DATE

ORIGINAL SURVEY	NO.	SURVEYED PLOTTED TEMPLATE AREAS CHECKED	BY	DATE

MODEL \$MODELNAME\$
FILE NAME \$FILES\$

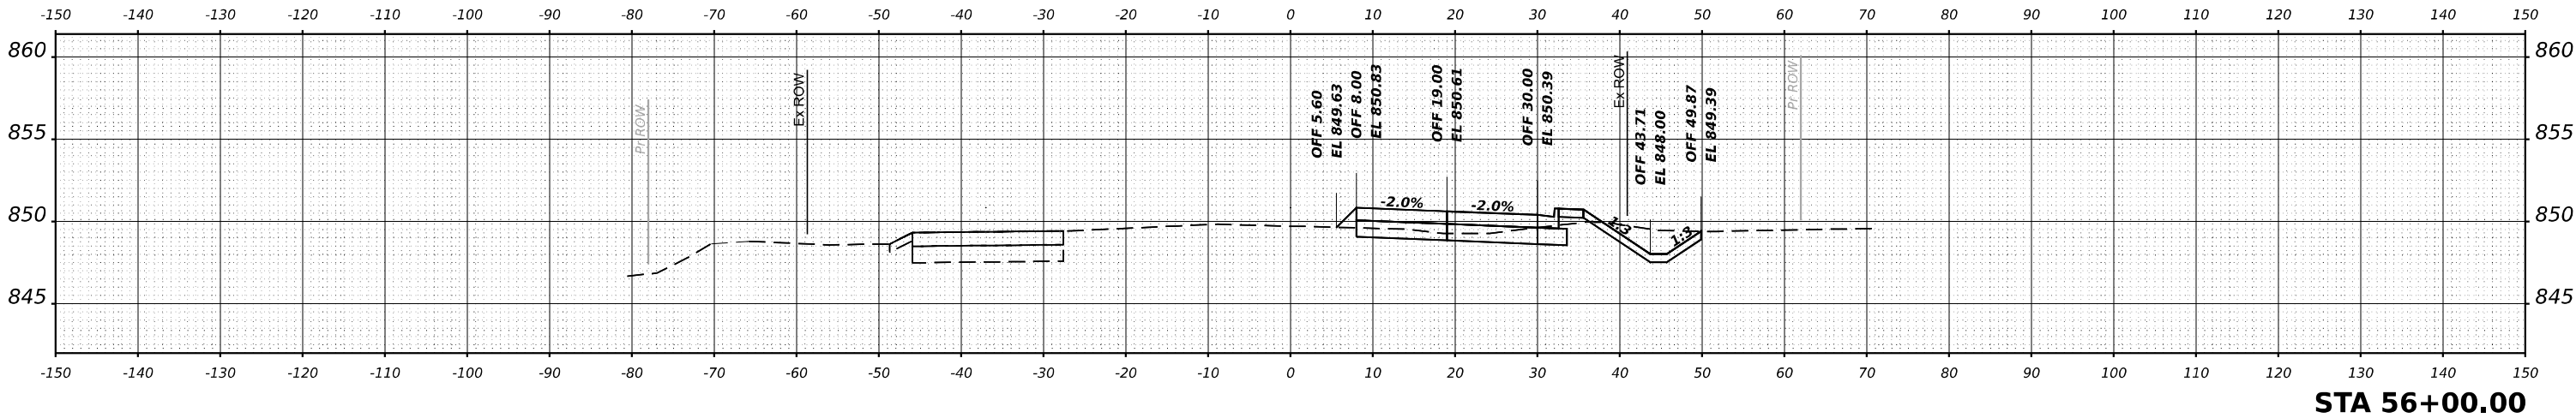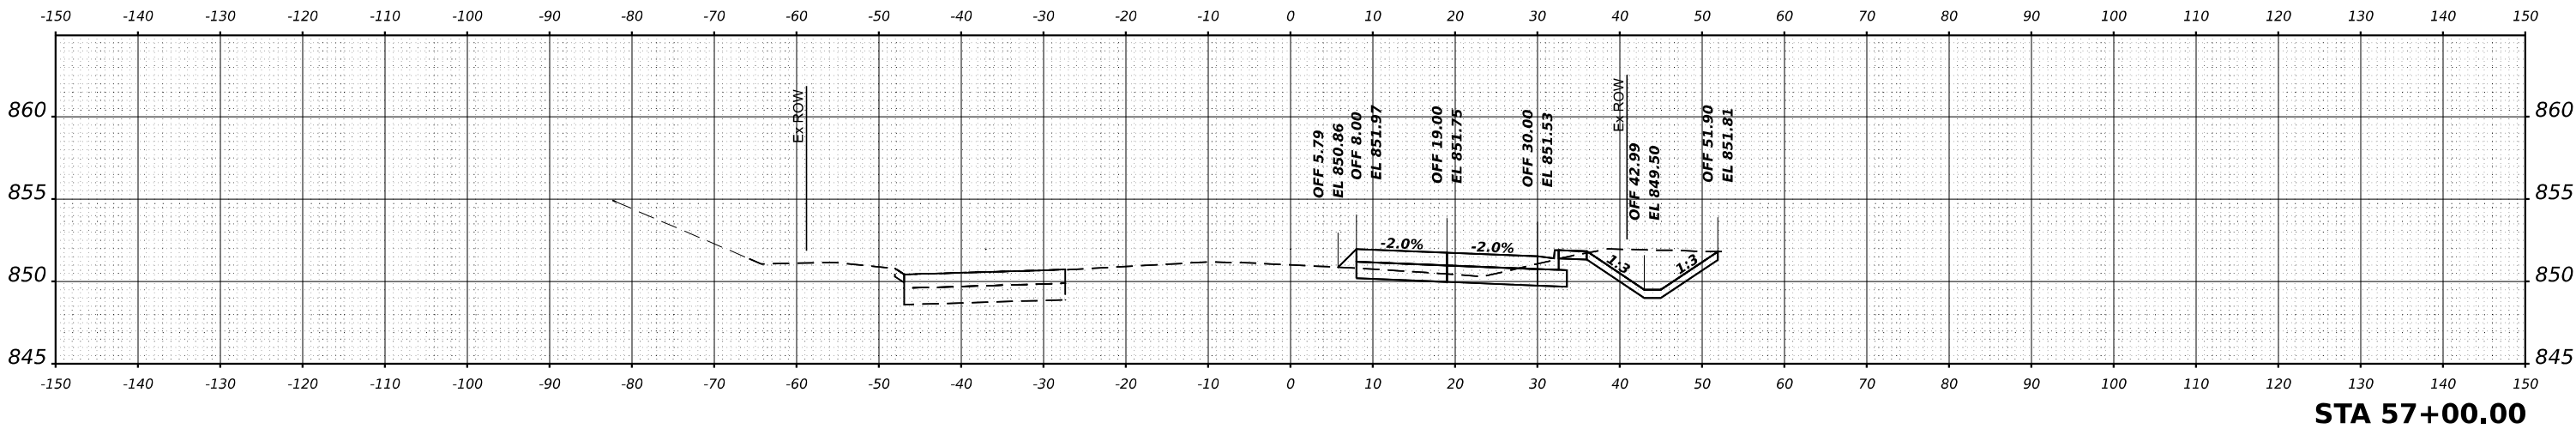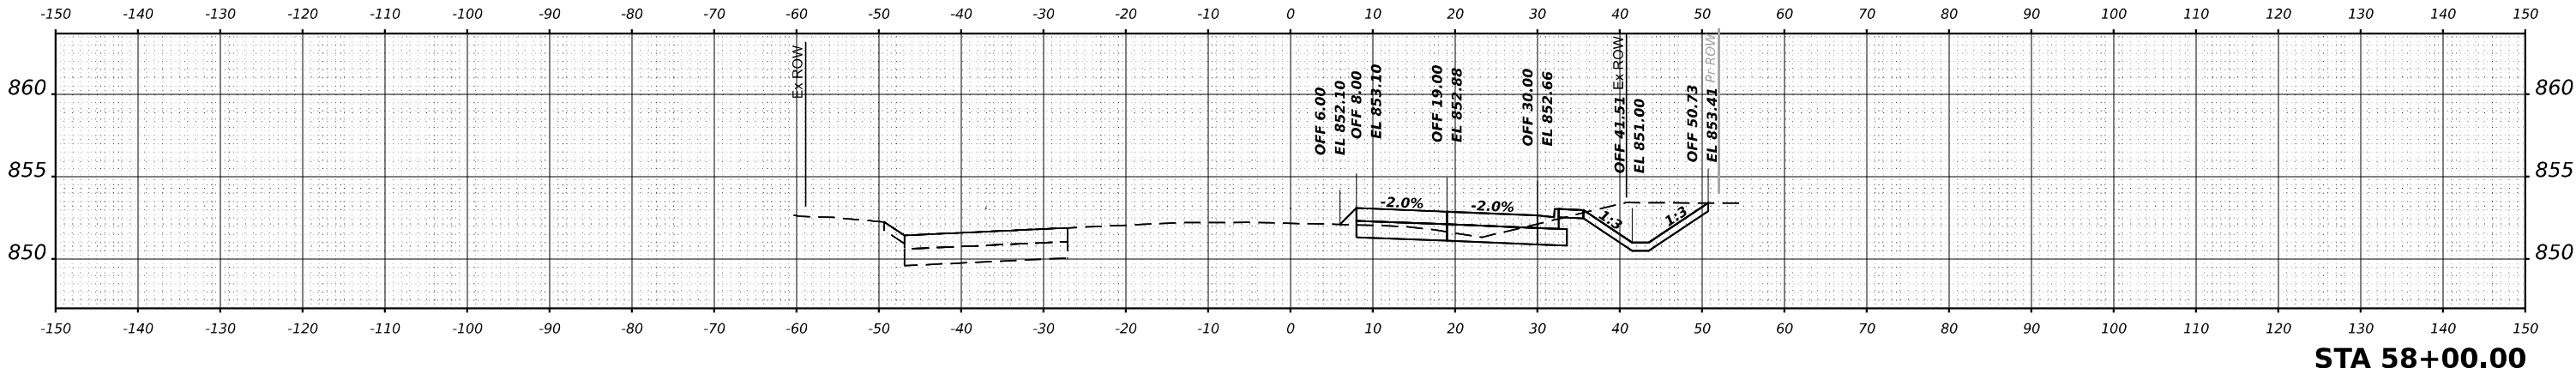

USER NAME = \$USERS	DESIGNED - MKW	REVISED -
	DRAWN - DWH	REVISED -
PLOT SCALE = \$SCALE\$	CHECKED - MKW	REVISED -
PLOT DATE = \$DATES	DATE -	REVISED -




STATE OF ILLINOIS
DEPARTMENT OF TRANSPORTATION

BARRINGTON ROAD
CROSS SECTIONS - STAGE 1

SCALE: 10H : 5V SHEET 27 OF 54 SHEETS STA.

F.A.P. RTE.	SECTION	COUNTY	TOTAL SHEETS	SHEET NO.
362	2019-161-W	COOK	666	477
CONTRACT NO. 62K33				
ILLINOIS FED. AID PROJECT				

FINAL SURVEY	NO.	SURVEYED PLOTTED NOTE BOOK	BY	DATE

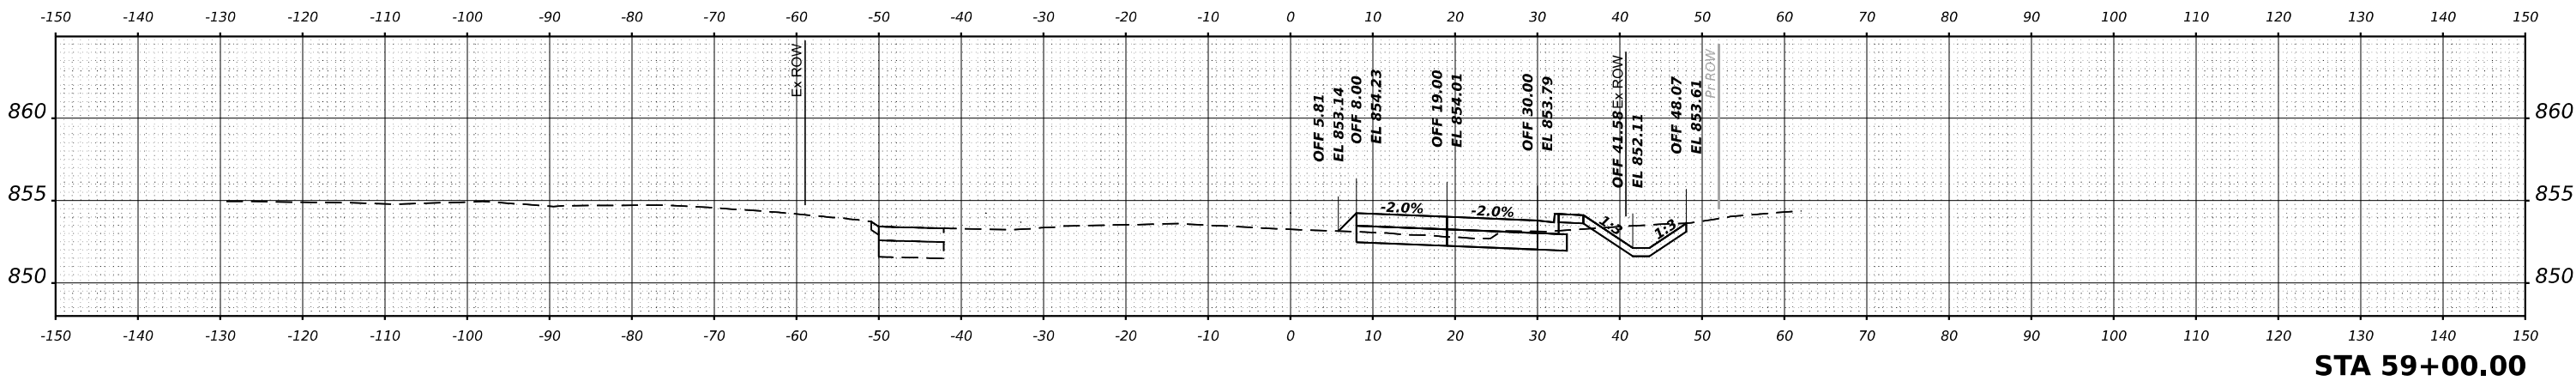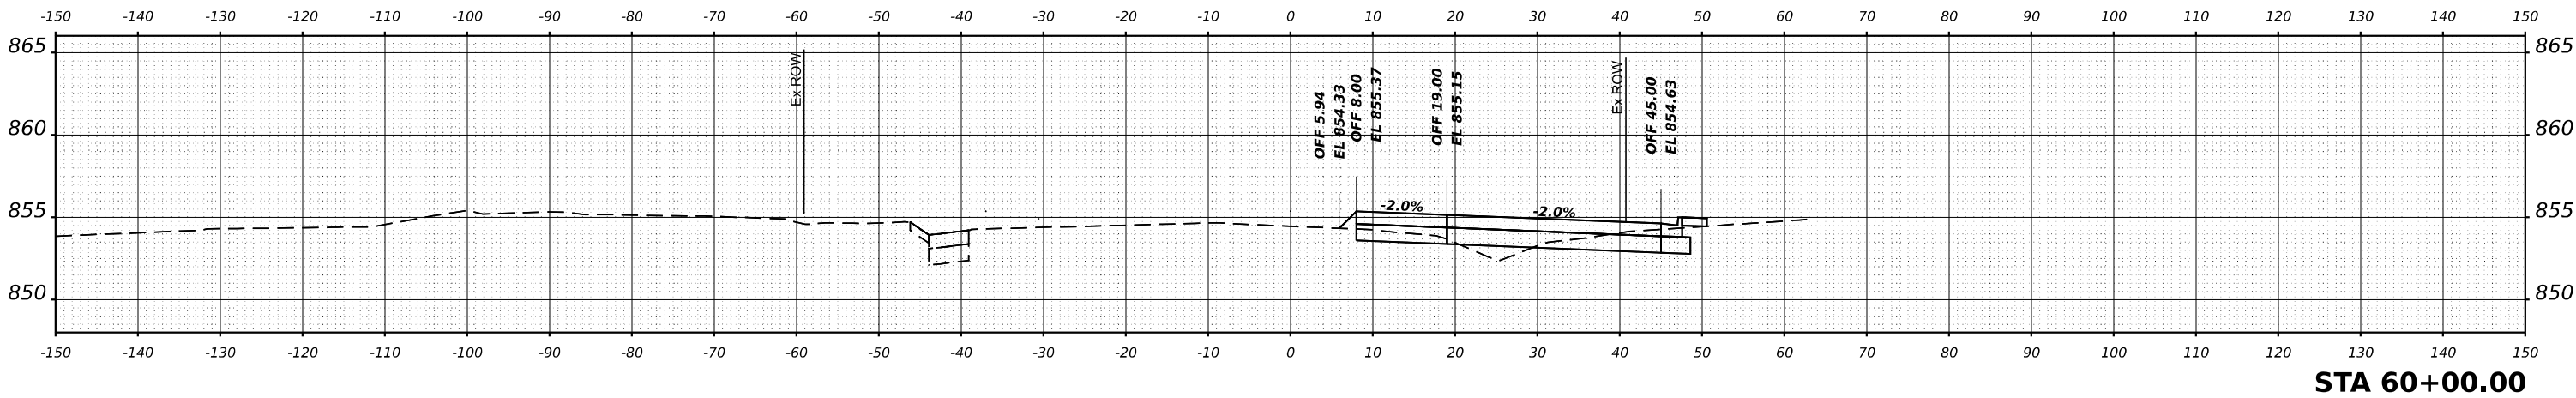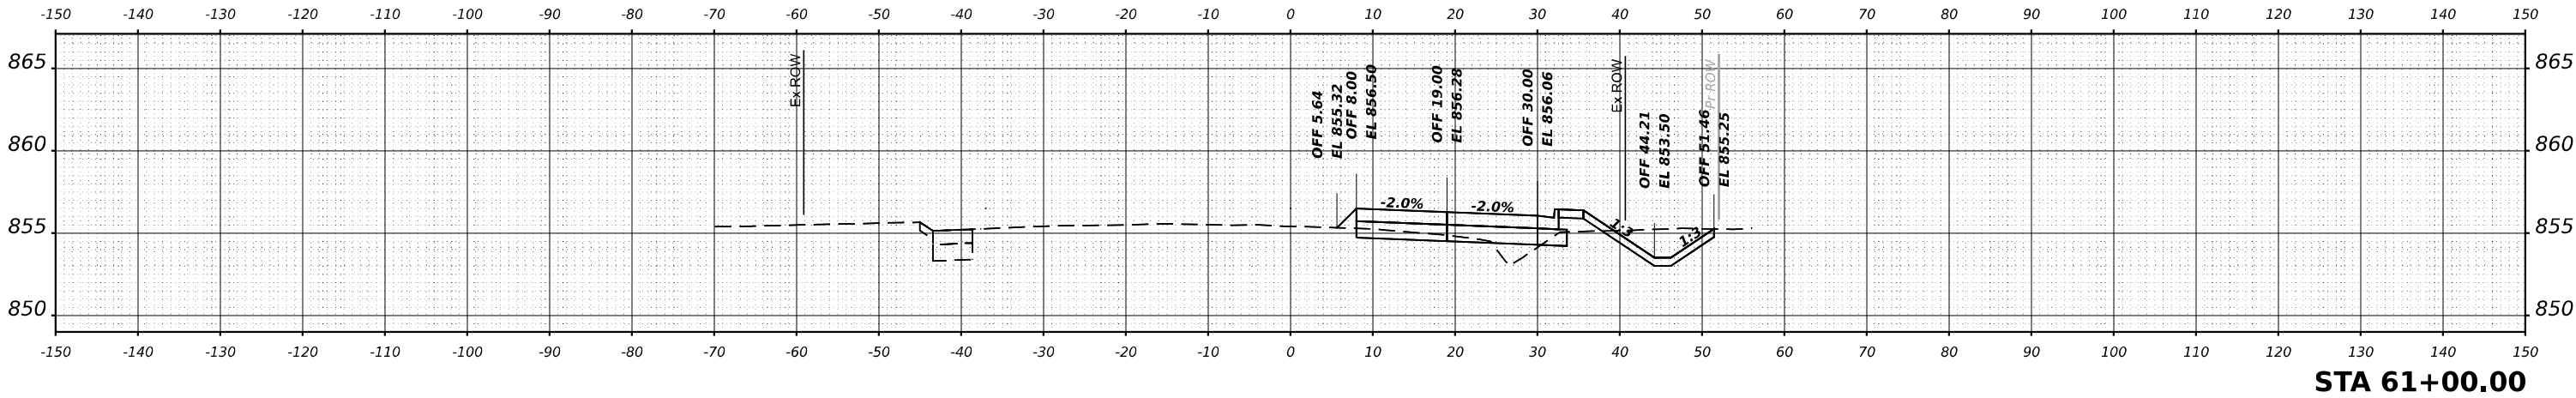

USER NAME = \$USERS	DESIGNED - MKW	REVISED -
	DRAWN - DWH	REVISED -
PLOT SCALE = \$SCALE\$	CHECKED - MKW	REVISED -
PLOT DATE = \$DATES	DATE -	REVISED -


STATE OF ILLINOIS
DEPARTMENT OF TRANSPORTATION

BARRINGTON ROAD
CROSS SECTIONS - STAGE 1



SCALE: 10H : 5V SHEET 28 OF 54 SHEETS STA.

F.A.P RTE.	SECTION	COUNTY	TOTAL SHEETS	SHEET NO.
362	2019-161-W	COOK	666	478
CONTRACT NO. 62K33				
ILLINOIS FED. AID PROJECT				

FINAL SURVEY	NO.	SURVEYED PLOTTED TEMPLATE AREAS CHECKED	BY	DATE

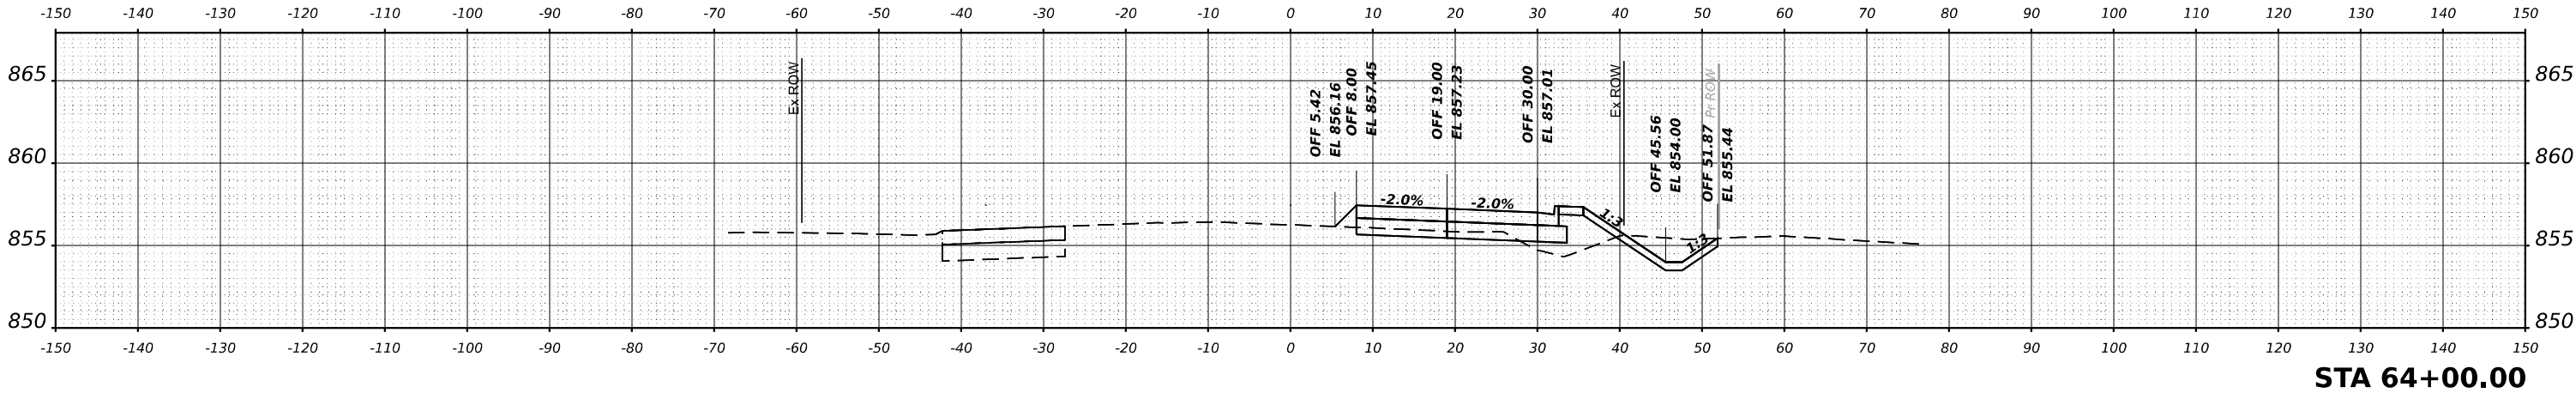

ORIGINAL SURVEY	NO.	SURVEYED PLOTTED TEMPLATE AREAS CHECKED	BY	DATE

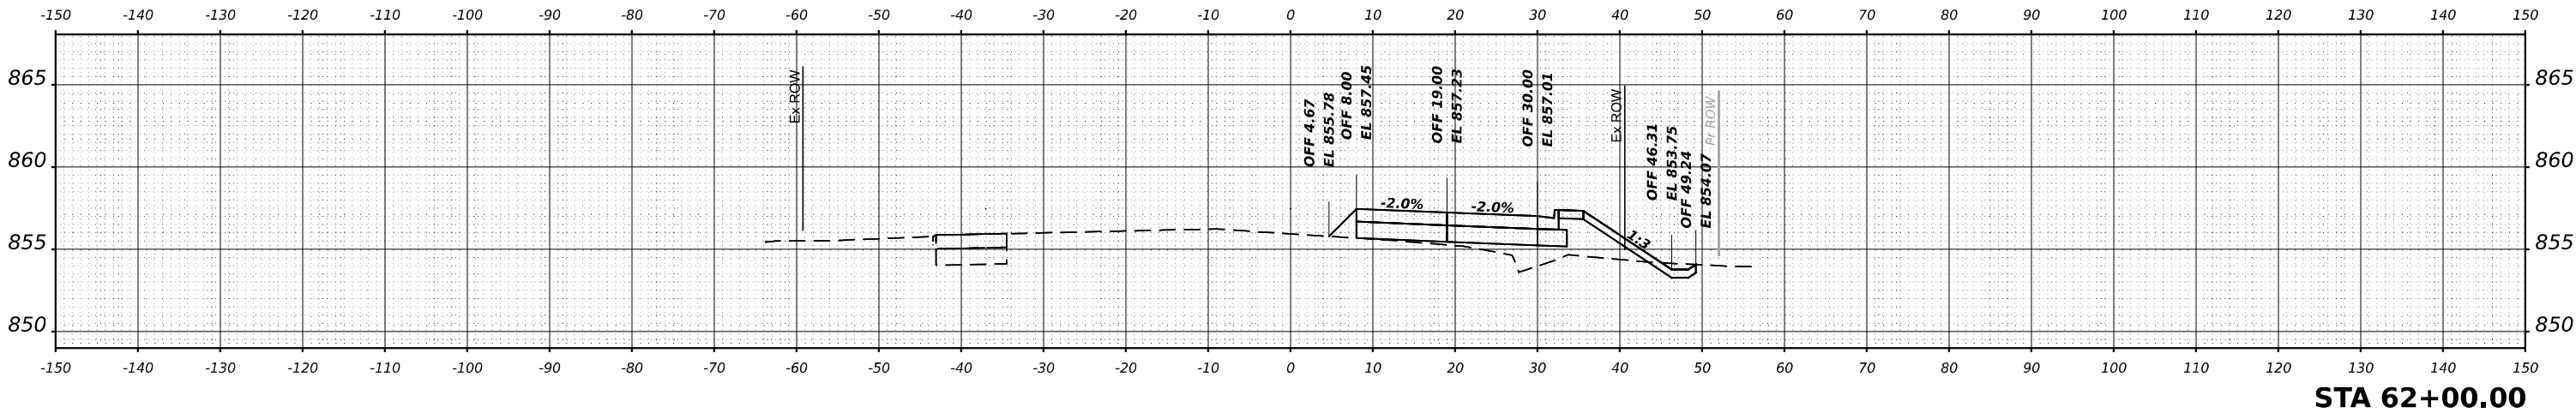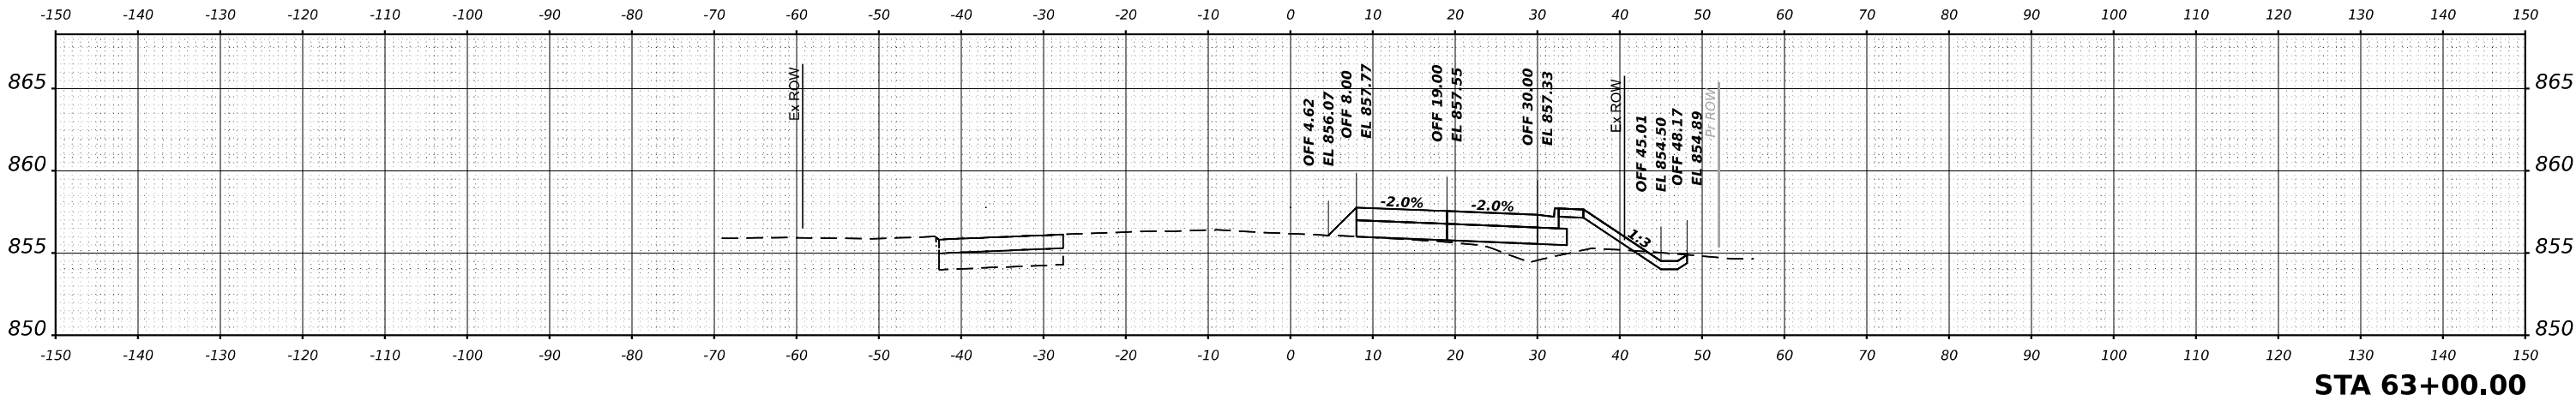

MODEL \$MODELNAME\$
FILE NAME \$FILES\$



USER NAME = \$USERS	DESIGNED - MKW	REVISED -
	DRAWN - DWH	REVISED -
PLOT SCALE = \$SCALE\$	CHECKED - MKW	REVISED -
PLOT DATE = \$DATES	DATE -	REVISED -

STATE OF ILLINOIS
DEPARTMENT OF TRANSPORTATION

BARRINGTON ROAD
CROSS SECTIONS – STAGE 1




SCALE: 10H : 5V SHEET 29 OF 54 SHEETS STA.

F.A.P. RTE.	SECTION	COUNTY	TOTAL SHEETS	SHEET NO.
362	2019-161-W	COOK	666	479
CONTRACT NO. 62K33				
ILLINOIS FED. AID PROJECT				

FINAL SURVEY	SURVEYED _____ PLOTTED _____ TEMPLATE _____ AREAS _____ AREAS CHECKED _____	BY _____	DATE _____
NO. _____	NOTE BOOK		

ORIGINAL SURVEY	SURVEYED _____ PLOTTED _____ TEMPLATE _____ AREAS _____ AREAS CHECKED _____	BY _____	DATE _____
NOTE BOOK			
NO. _____			

MODEL \$MODELNAME\$
FILE NAME \$FILES\$

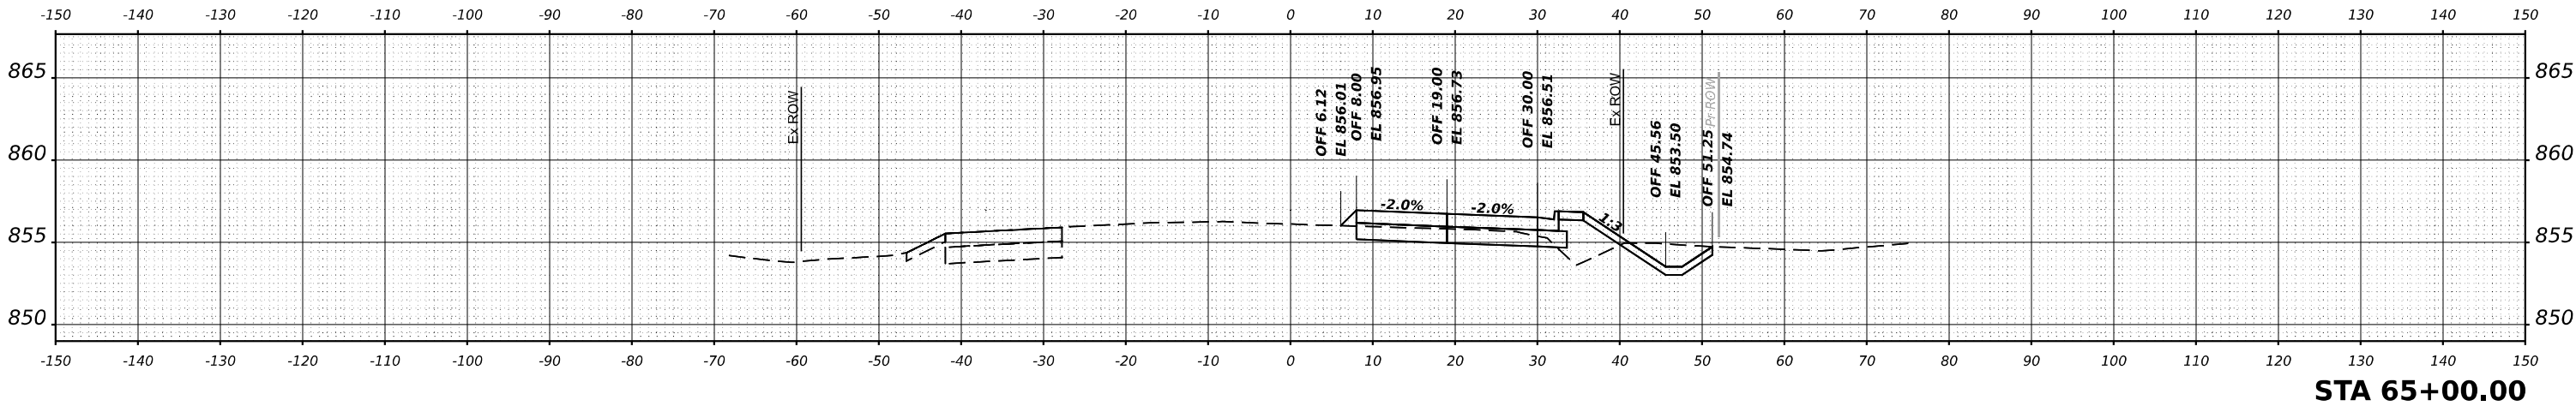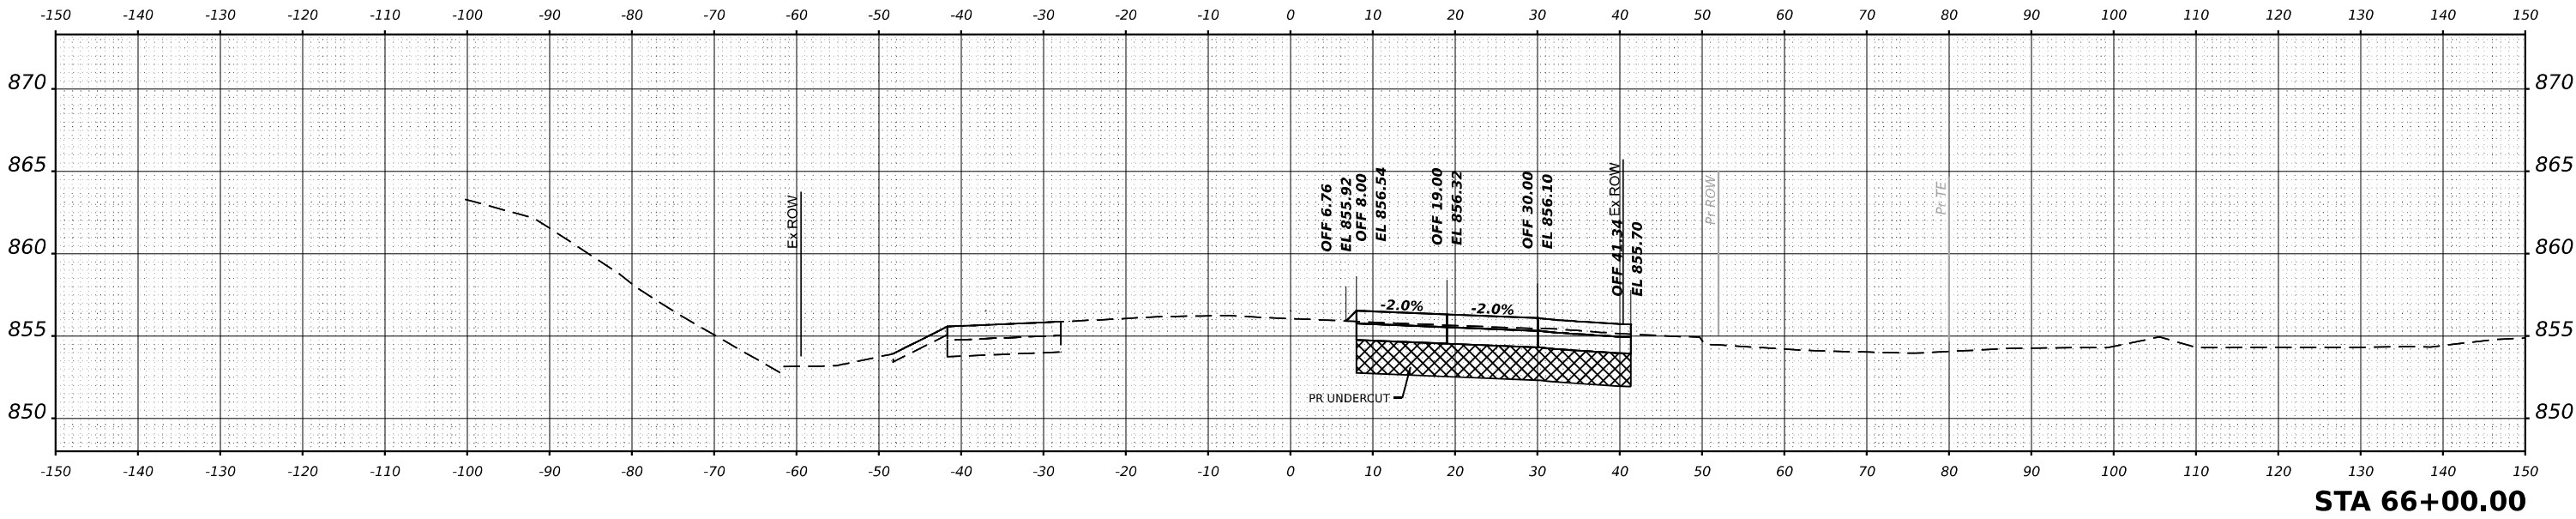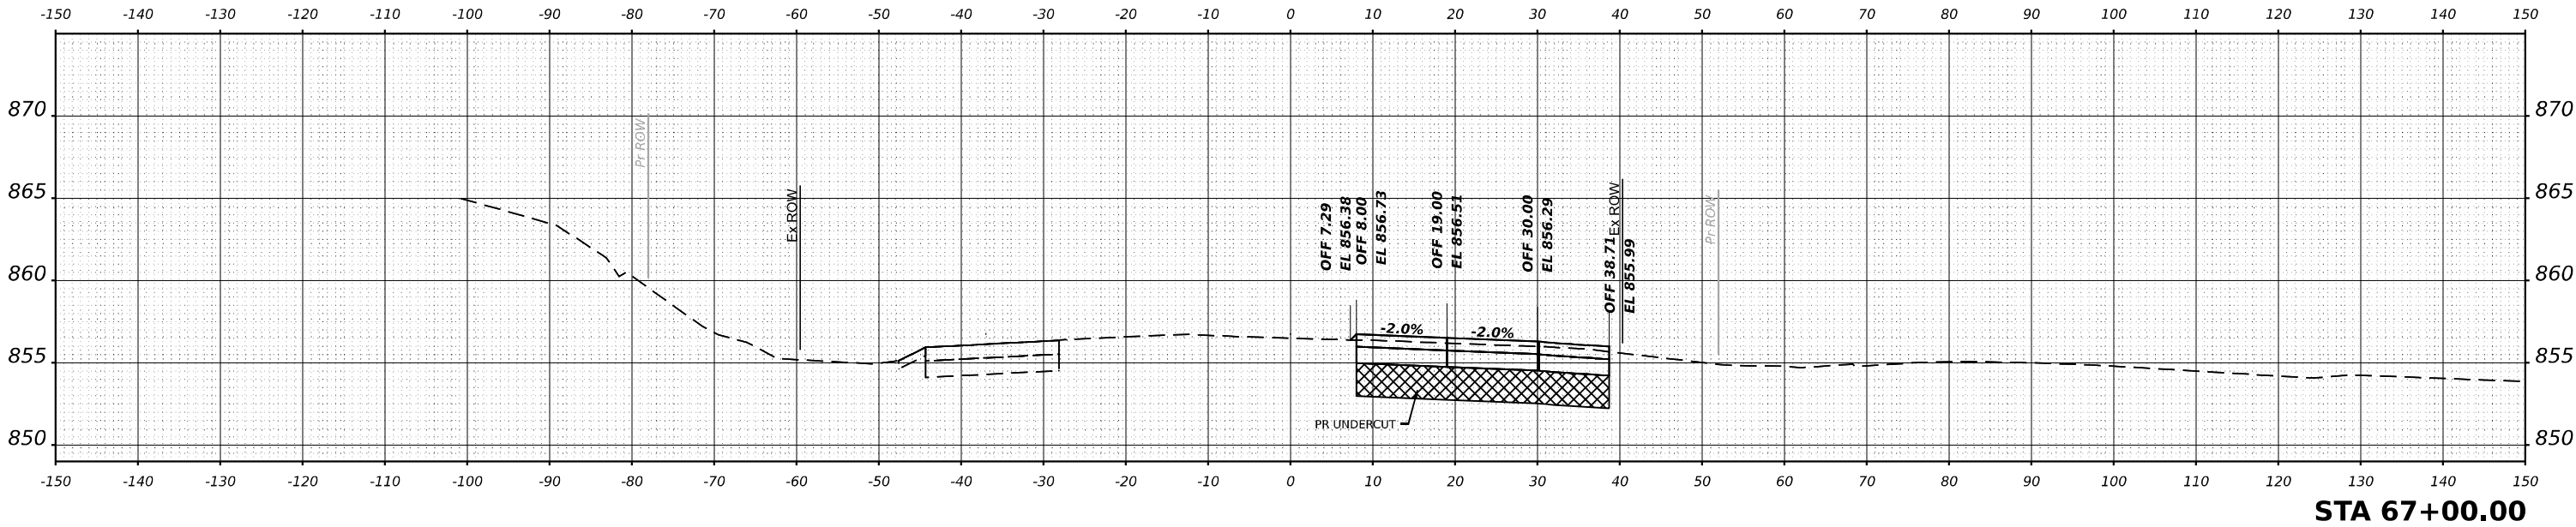

USER NAME = \$USERS	DESIGNED - MKW	REVISED -
	DRAWN - DWH	REVISED -
PLOT SCALE = \$SCALE\$	CHECKED - MKW	REVISED -
PLOT DATE = \$DATES	DATE -	REVISED -


STATE OF ILLINOIS
DEPARTMENT OF TRANSPORTATION

BARRINGTON ROAD
CROSS SECTIONS - STAGE 1


SCALE: 10H : 5V SHEET 30 OF 54 SHEETS STA.

F.A.P RTE.	SECTION	COUNTY	TOTAL SHEETS	SHEET NO.
362	2019-161-W	COOK	666	480
CONTRACT NO. 62K33				
ILLINOIS FED. AID PROJECT				

FINAL SURVEY	NO.	SURVEYED PLOTTED TEMPLATE AREAS CHECKED	BY	DATE

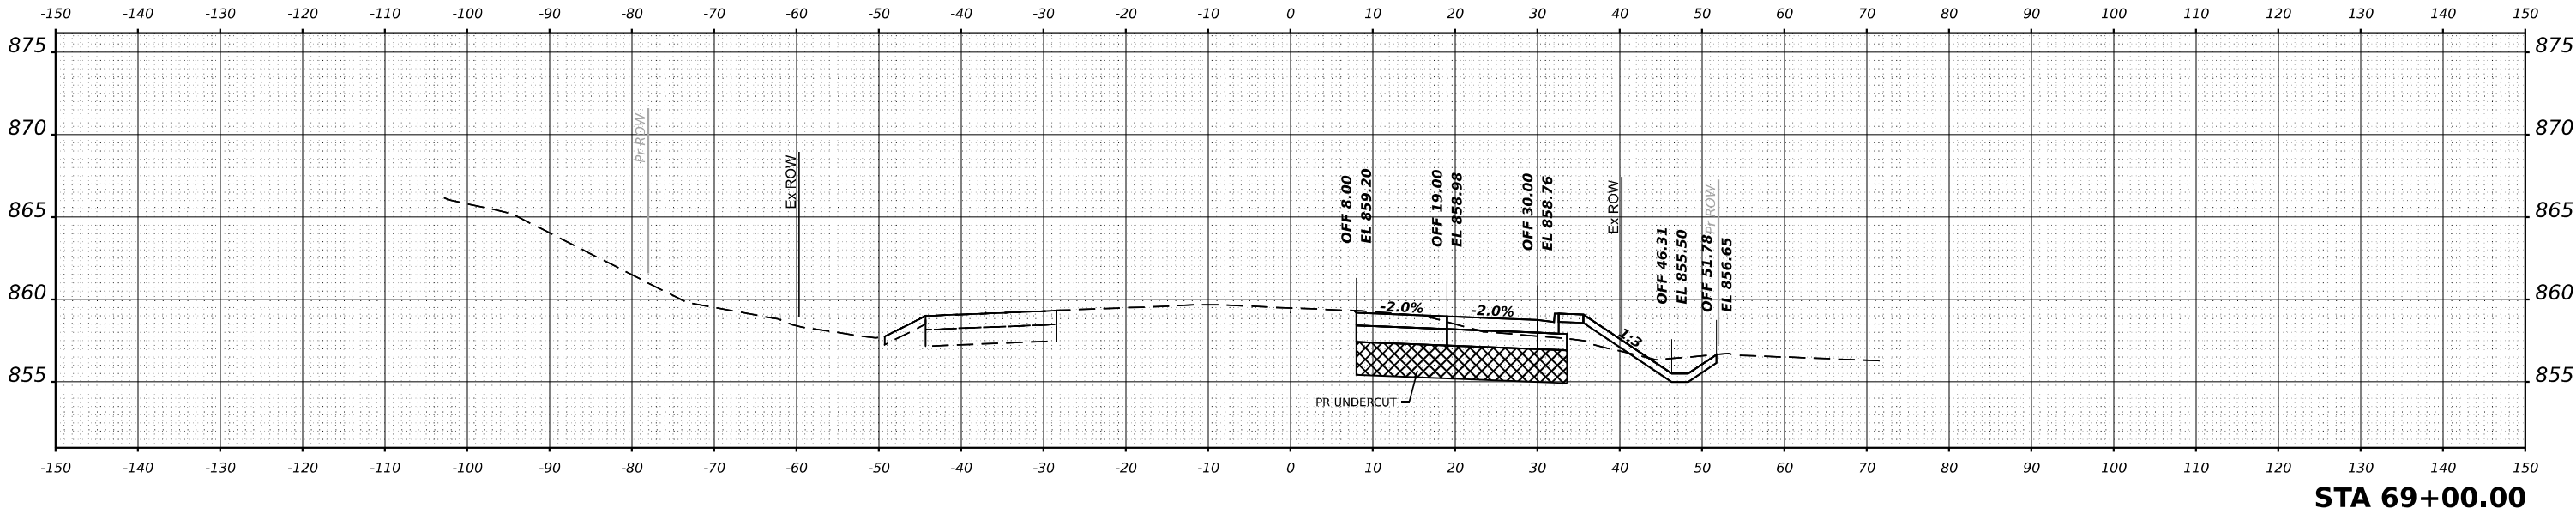

ORIGINAL SURVEY	NO.	SURVEYED PLOTTED TEMPLATE AREAS CHECKED	BY	DATE

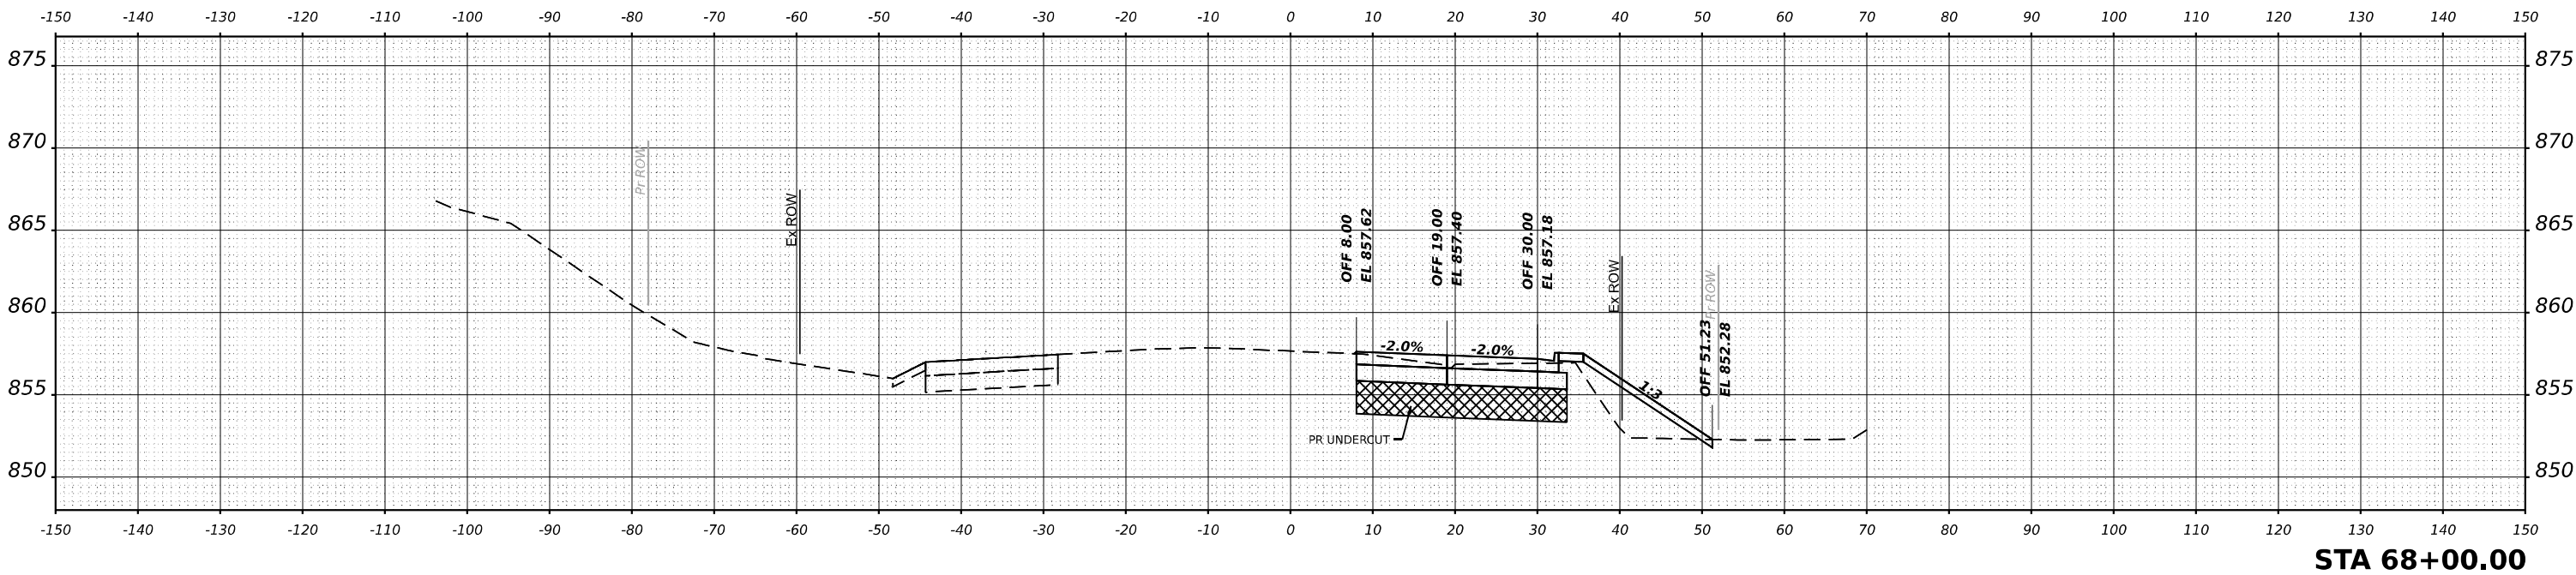

MODEL \$MODELNAME\$
FILE NAME \$FILES\$

GFT

USER NAME = \$USERS	DESIGNED - MKW	REVISED -
	DRAWN - DWH	REVISED -
PLOT SCALE = \$SCALE\$	CHECKED - MKW	REVISED -
PLOT DATE = \$DATES	DATE -	REVISED -


STATE OF ILLINOIS
DEPARTMENT OF TRANSPORTATION

BARRINGTON ROAD
CROSS SECTIONS - STAGE 1



SCALE: 10H : 5V SHEET 31 OF 54 SHEETS STA.

F.A.P. RTE.	SECTION	COUNTY	TOTAL SHEETS	SHEET NO.
362	2019-161-W	COOK	666	481
CONTRACT NO. 62K33				
ILLINOIS FED. AID PROJECT				

FINAL SURVEY	SURVEYED _____	BY _____	DATE _____
	PLOTTED _____		
	TEMPLATE _____		
	AREAS _____		
NOTE BOOK	AREAS CHECKED _____		
NO. _____			

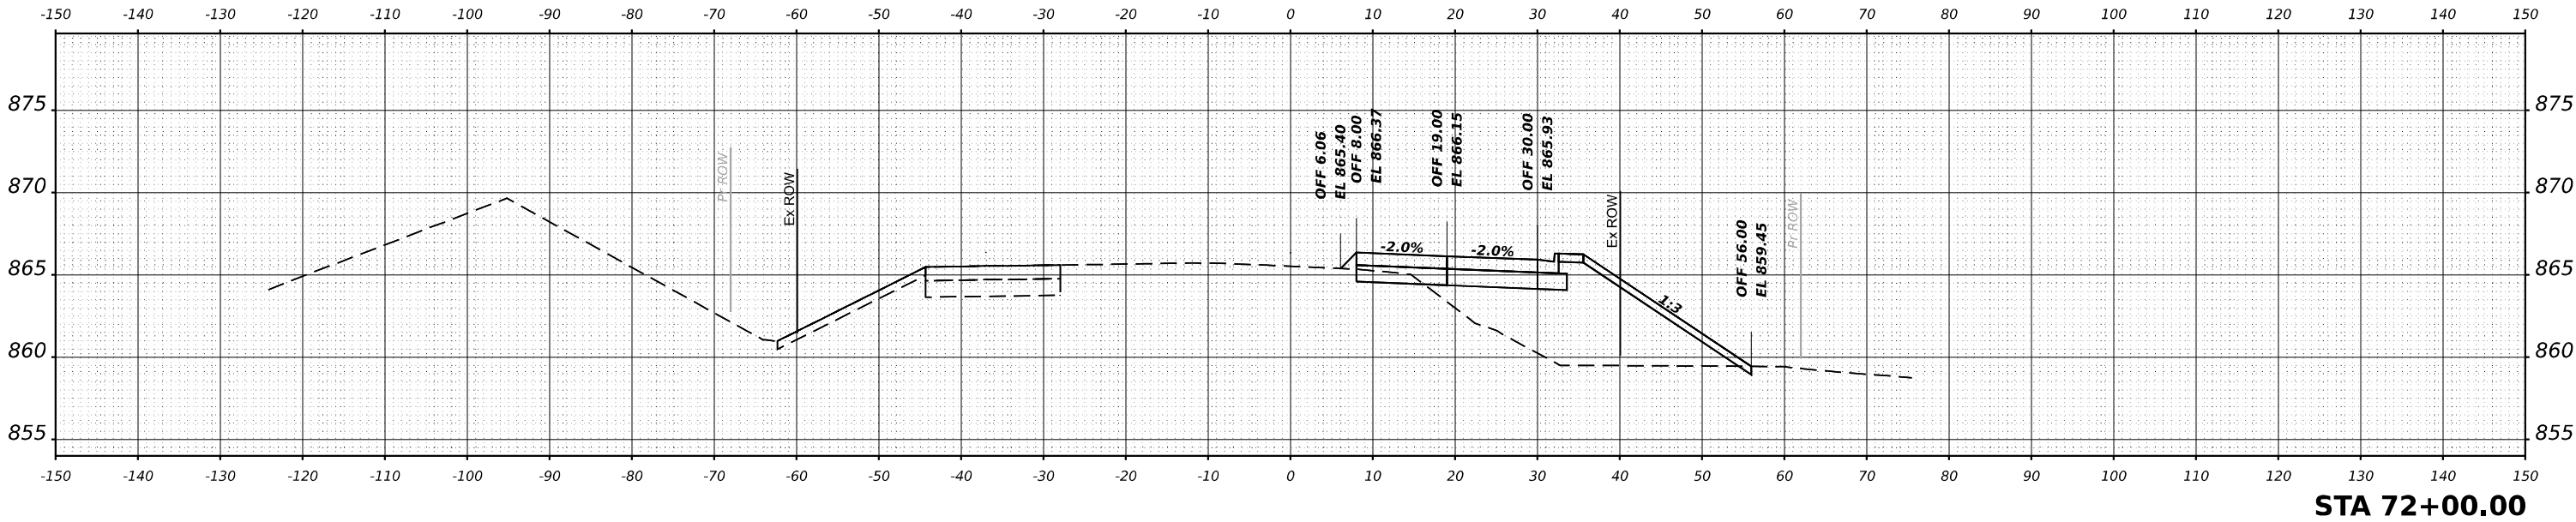

ORIGINAL SURVEY	SURVEYED _____ PLOTTED _____ TEMPLATE _____ AREAS _____ AREAS CHECKED _____	BY _____	DATE _____
NOTE BOOK			
NO. _____			

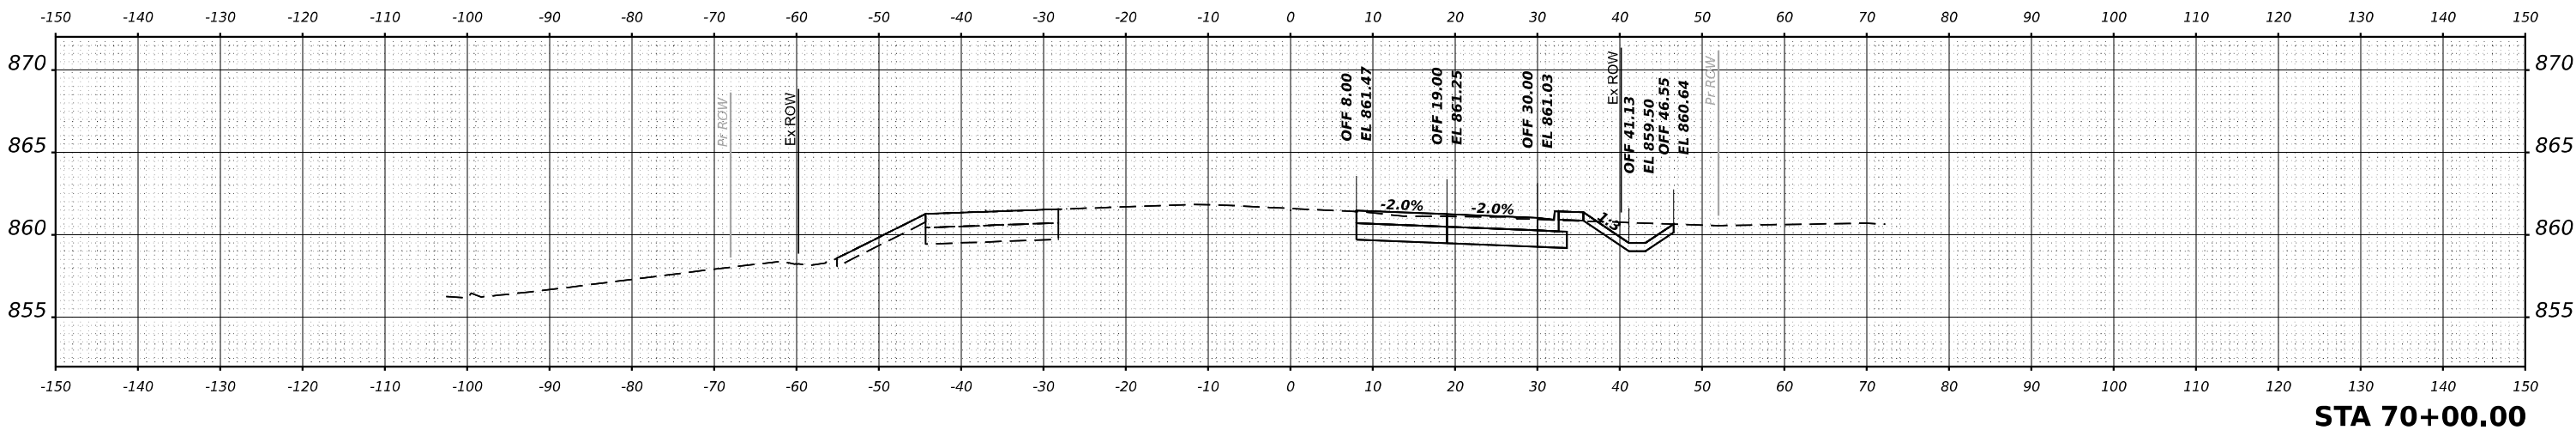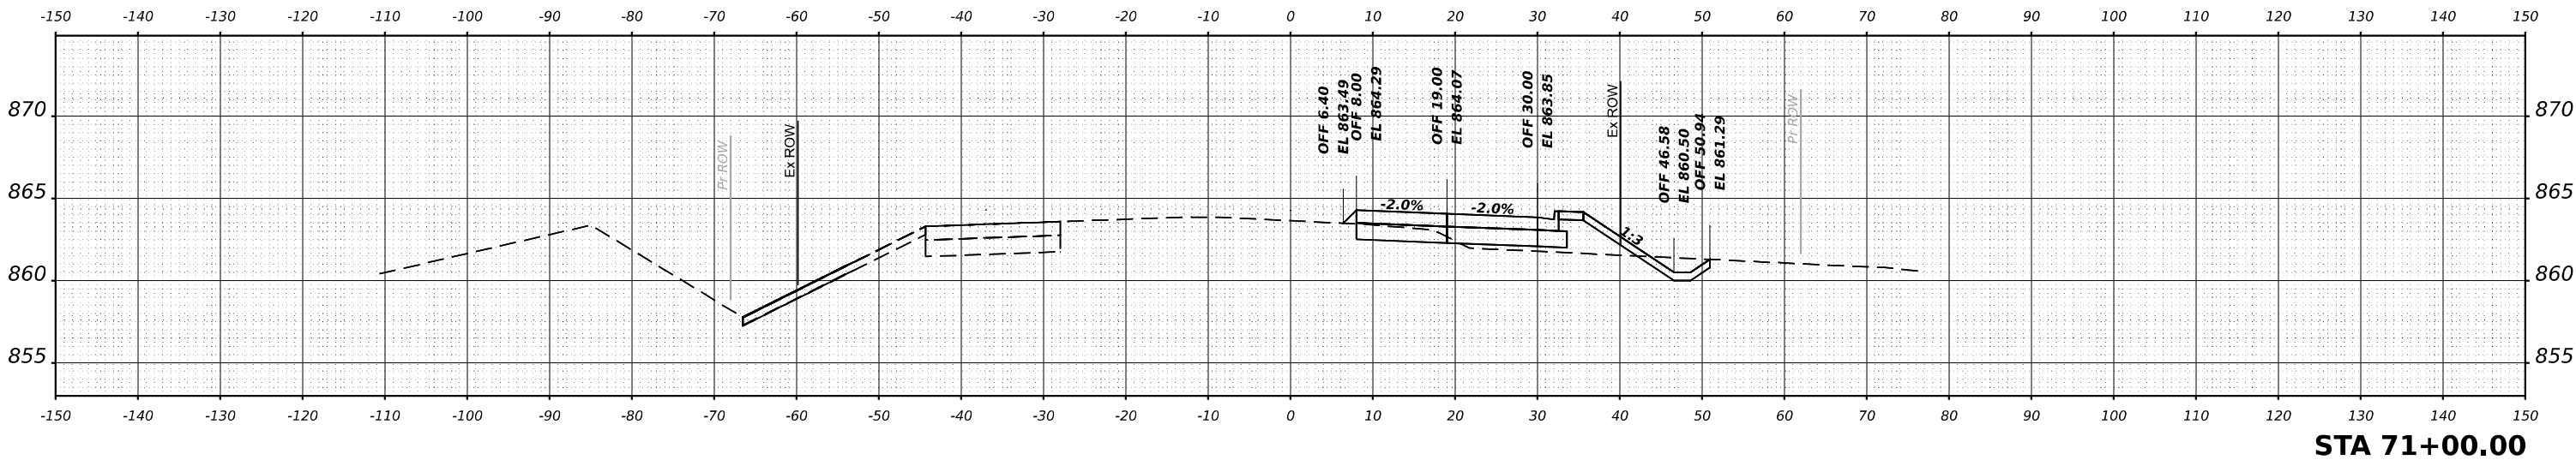

USER NAME = \$USERS	DESIGNED - MKW	REVISED -
	DRAWN - DWH	REVISED -
PLOT SCALE = \$SCALE\$	CHECKED - MKW	REVISED -
PLOT DATE = \$DATES	DATE -	REVISED -


STATE OF ILLINOIS
DEPARTMENT OF TRANSPORTATION

BARRINGTON ROAD
CROSS SECTIONS – STAGE 1

SCALE: 10H : 5V SHEET 32 OF 54 SHEETS STA.


F.A.P RTE.	SECTION	COUNTY	TOTAL SHEETS	SHEET NO.
362	2019-161-W	COOK	666	482
CONTRACT NO. 62K33				
ILLINOIS FED. AID PROJECT				

FINAL SURVEY	NO.	SURVEYED PLOTTED TEMPLATE AREAS CHECKED	BY	DATE

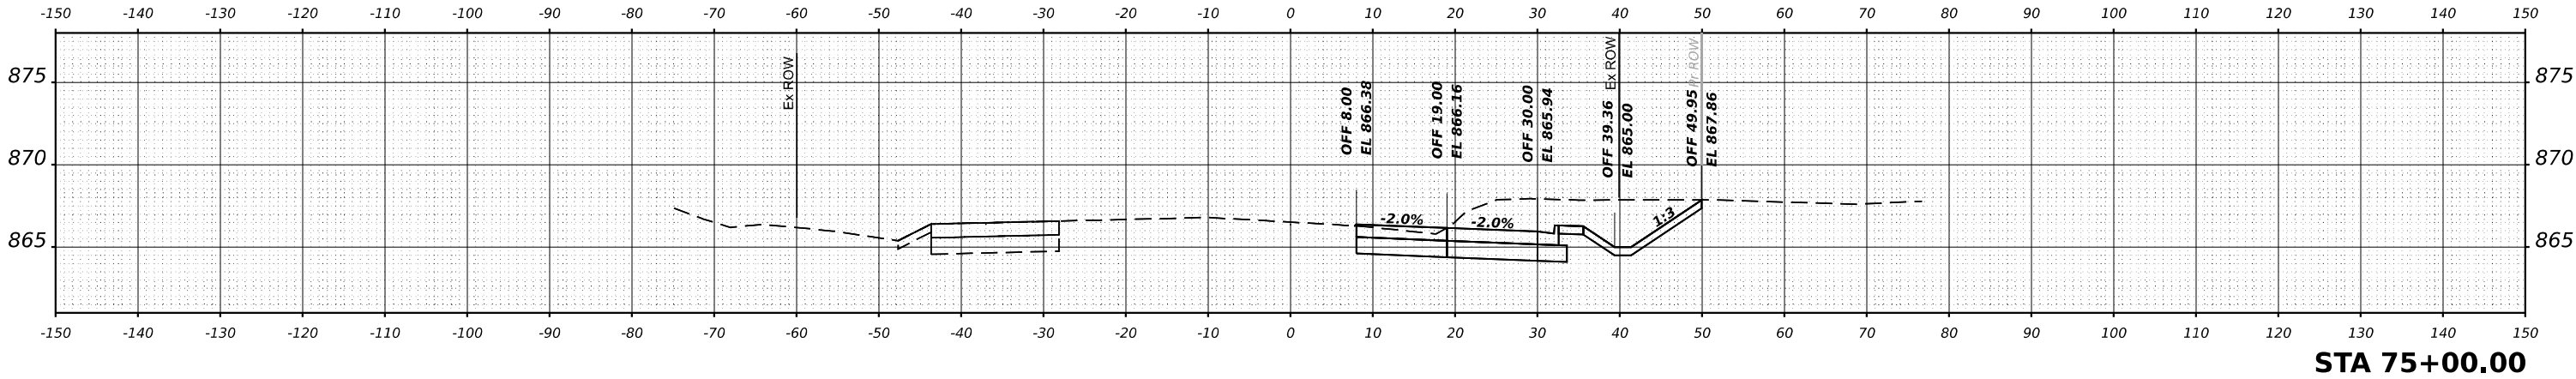


STA 75+00.00

ORIGINAL SURVEY	NO.	SURVEYED PLOTTED TEMPLATE AREAS CHECKED	BY	DATE

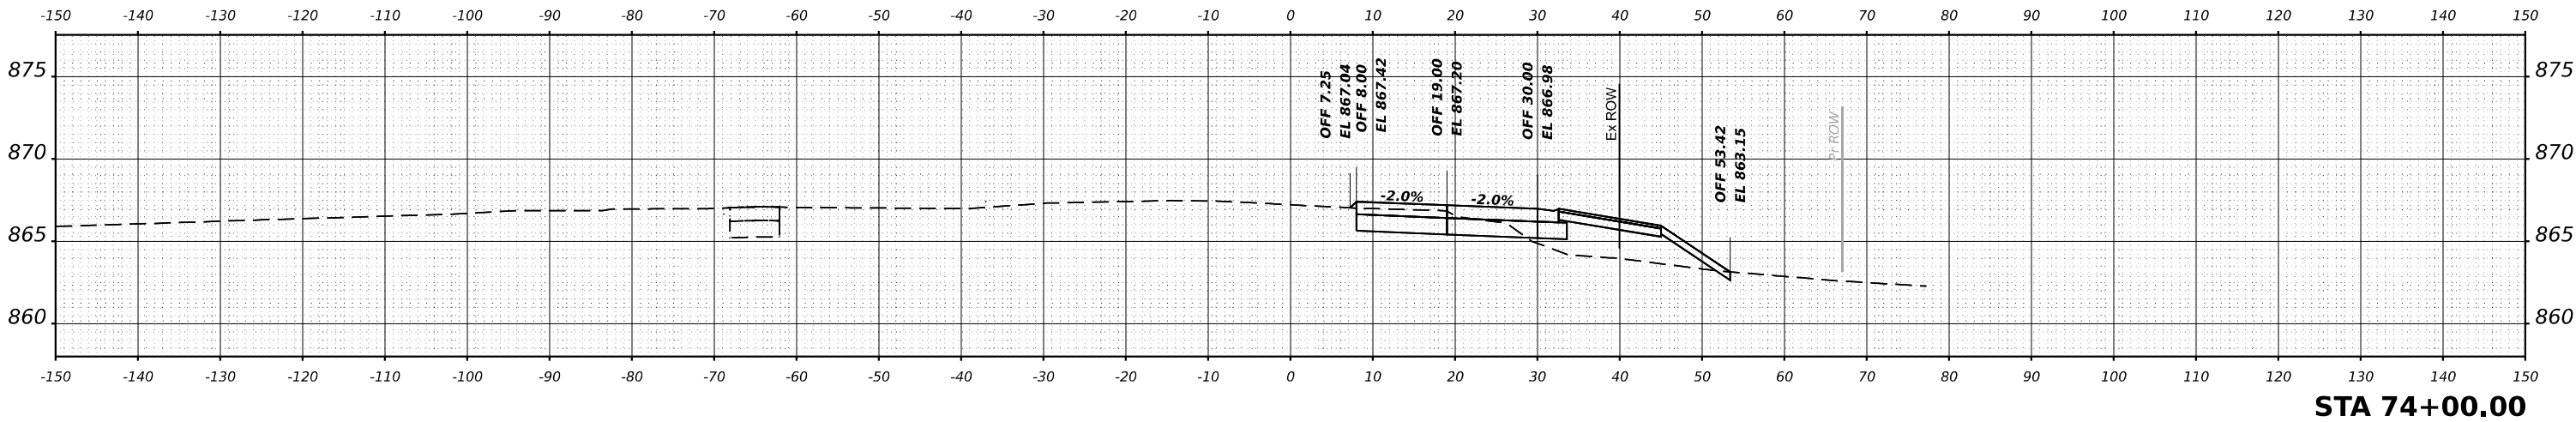

STA 74+00.00

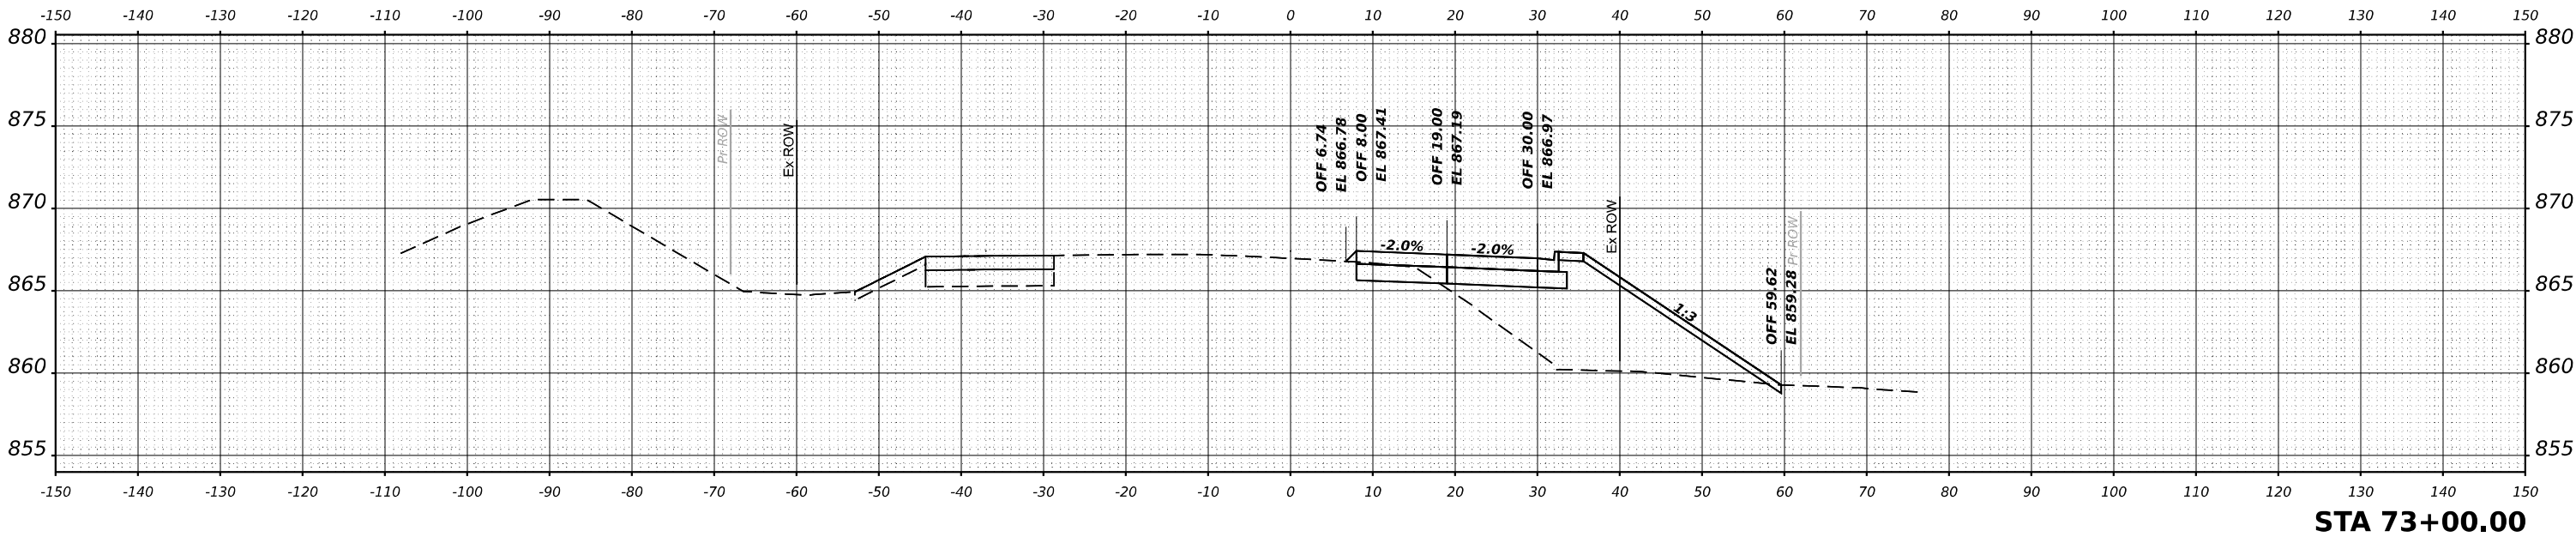

STA 73+00.00



USER NAME = \$USERS	DESIGNED - MKW	REVISED -
	DRAWN - DWH	REVISED -
PLOT SCALE = \$SCALE\$	CHECKED - MKW	REVISED -
PLOT DATE = \$DATES	DATE -	REVISED -




STATE OF ILLINOIS
DEPARTMENT OF TRANSPORTATION

BARRINGTON ROAD
CROSS SECTIONS - STAGE 1

SCALE: 10H : 5V SHEET 33 OF 54 SHEETS STA.

F.A.P RTE.	SECTION	COUNTY	TOTAL SHEETS	SHEET NO.
362	2019-161-W	COOK	666	483
CONTRACT NO. 62K33				
ILLINOIS FED. AID PROJECT				

FINAL SURVEY	SURVEYED PLOTTED NOTE BOOK	BY	DATE
NO.	AREAS CHECKED	NO.	DATE

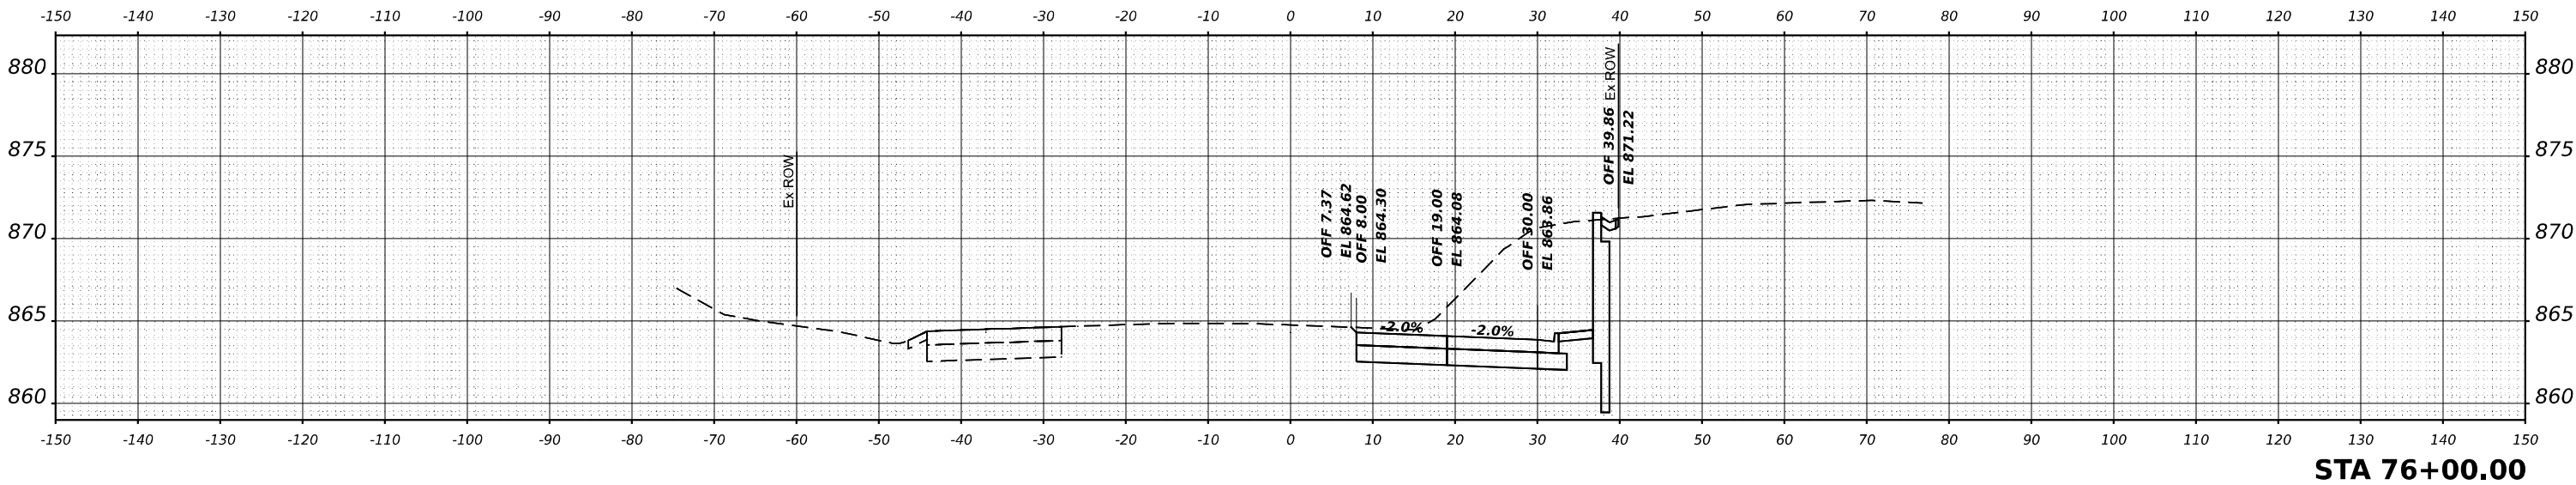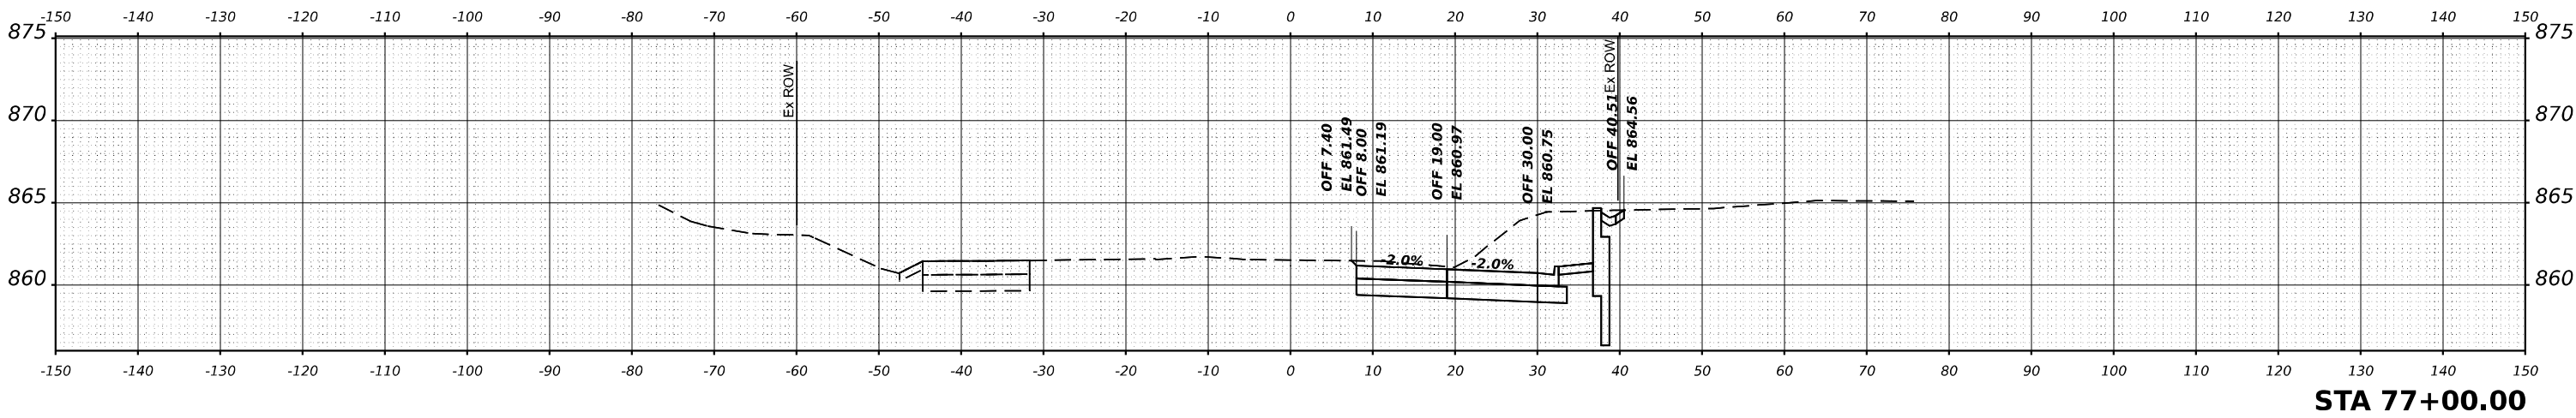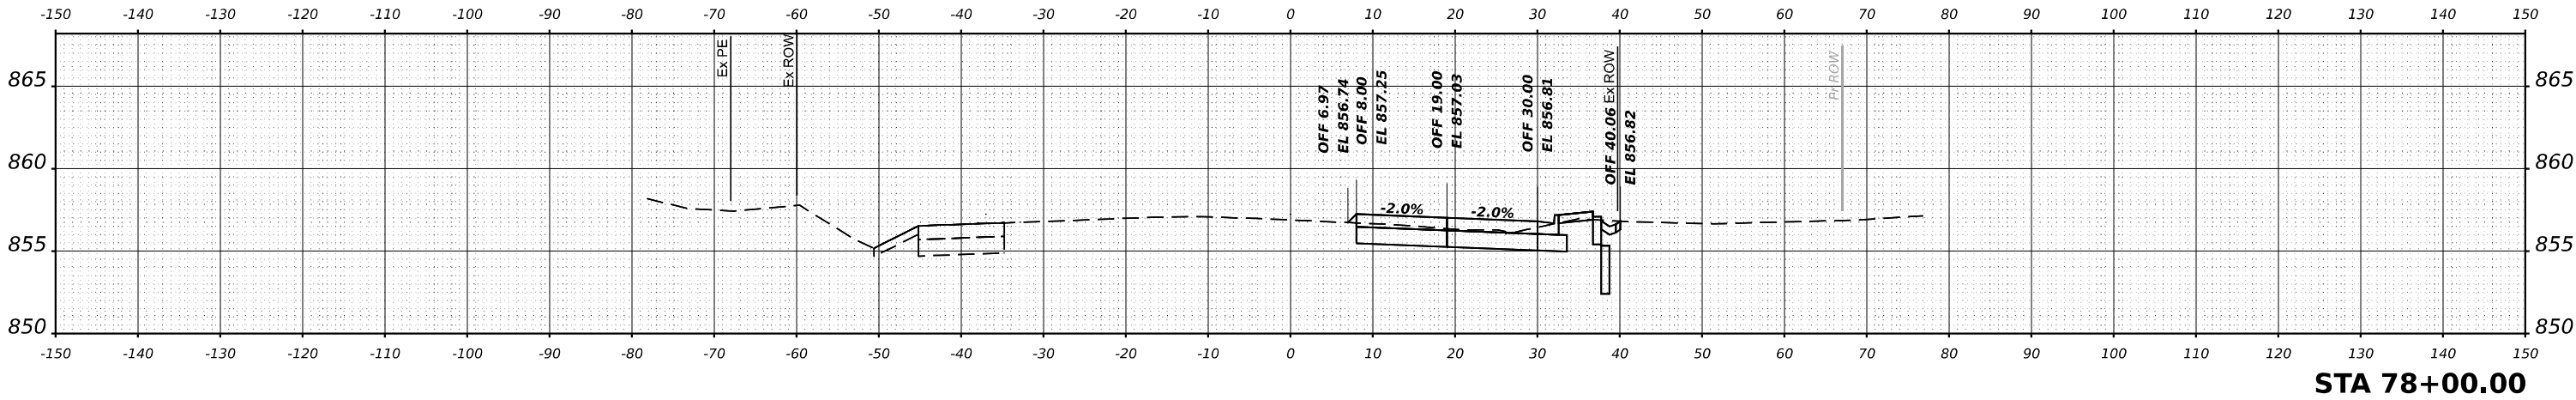

ORIGINAL SURVEY	SURVEYED PLOTTED NOTE BOOK	BY	DATE
NO.	AREAS CHECKED	NO.	DATE

MODEL \$MODELNAME\$
FILE NAME \$FILES\$



USER NAME = \$USERS	DESIGNED - MKW	REVISED -
	DRAWN - DWH	REVISED -
PLOT SCALE = \$SCALE\$	CHECKED - MKW	REVISED -
PLOT DATE = \$DATES	DATE -	REVISED -

STATE OF ILLINOIS
DEPARTMENT OF TRANSPORTATION

BARRINGTON ROAD
CROSS SECTIONS – STAGE 1



SCALE: 10H : 5V SHEET 34 OF 54 SHEETS STA.

F.A.P RTE.	SECTION	COUNTY	TOTAL SHEETS	SHEET NO.
362	2019-161-W	COOK	666	484
CONTRACT NO. 62K33				
ILLINOIS FED. AID PROJECT				

FINAL SURVEY NO.	SURVEYED PLOTTED TEMPLATE AREAS CHECKED	BY	DATE

ORIGINAL SURVEY NO.	SURVEYED PLOTTED TEMPLATE AREAS CHECKED	BY	DATE

MODEL \$MODELNAME\$
FILE NAME \$FILES\$

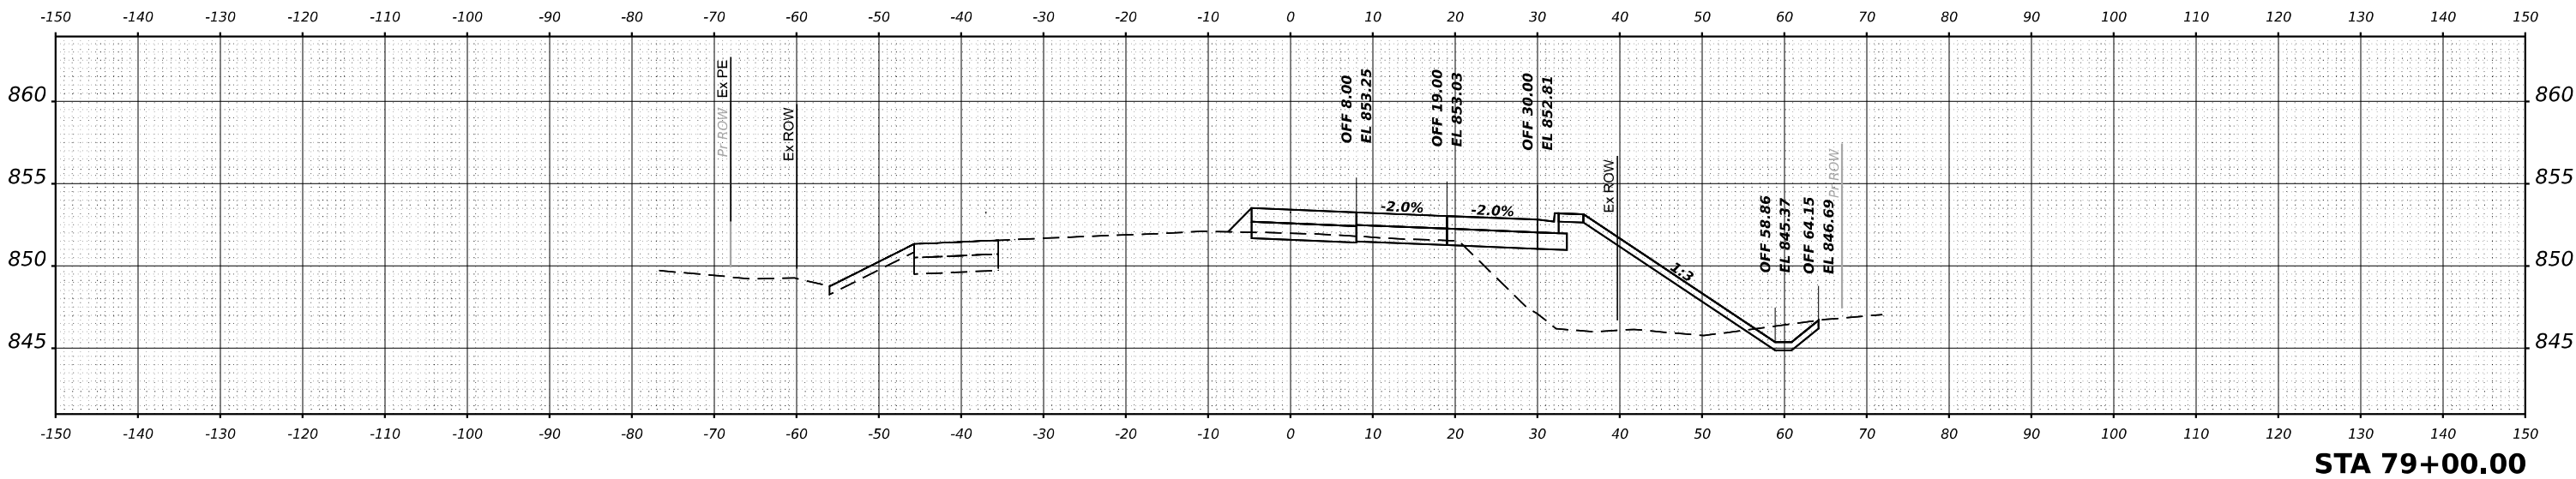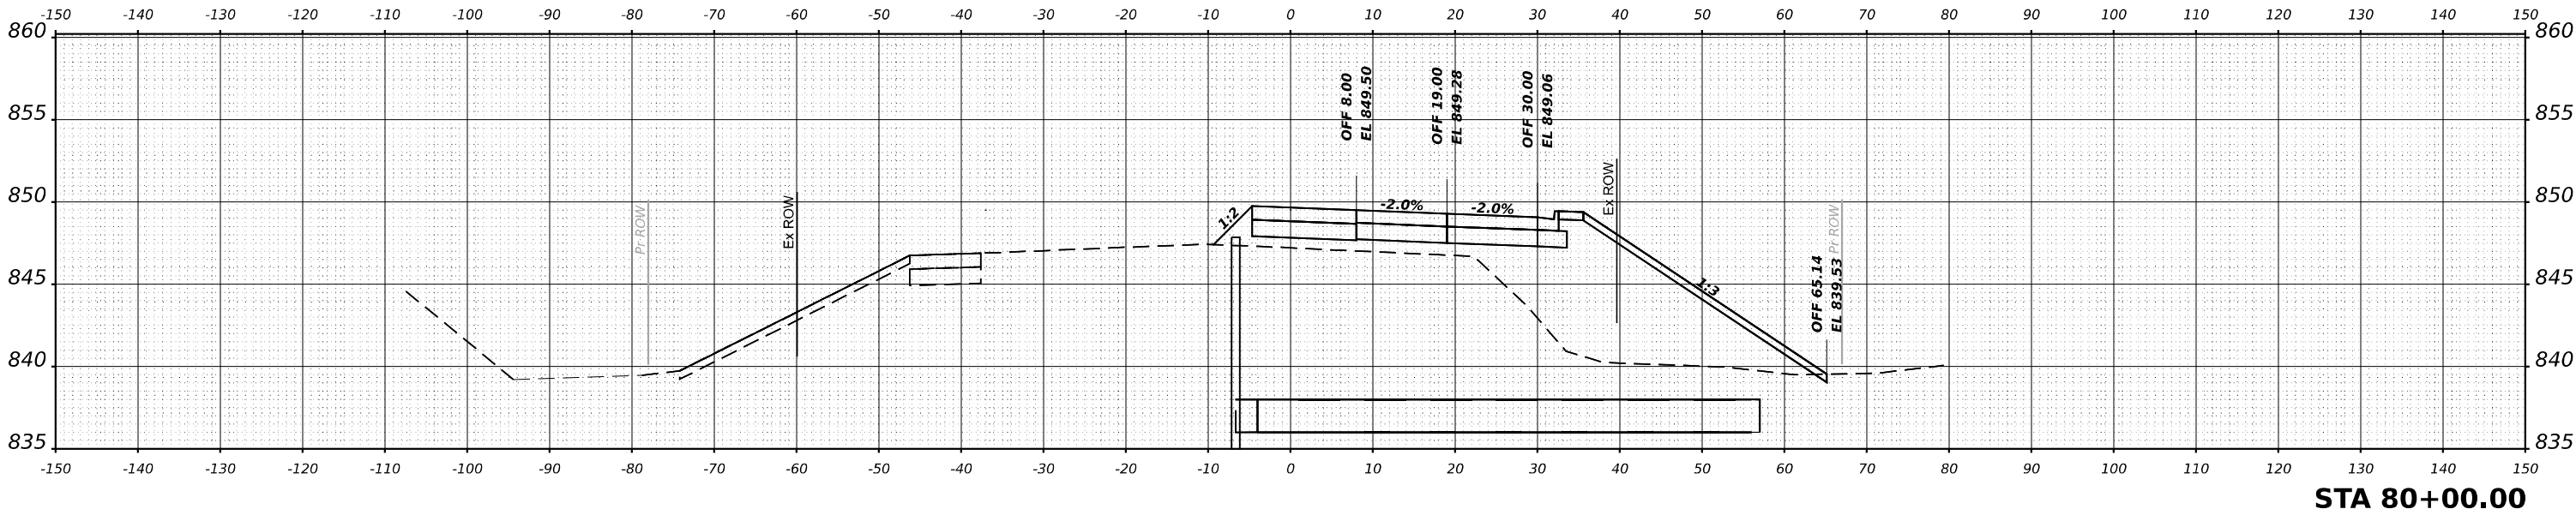

USER NAME = \$USERS	DESIGNED - MKW	REVISED -
	DRAWN - DWH	REVISED -
PLOT SCALE = \$SCALE\$	CHECKED - MKW	REVISED -
PLOT DATE = \$DATES	DATE -	REVISED -

STATE OF ILLINOIS
DEPARTMENT OF TRANSPORTATION

BARRINGTON ROAD
CROSS SECTIONS - STAGE 1



SCALE: 10H : 5V SHEET 35 OF 54 SHEETS STA.

F.A.P. RTE.	SECTION	COUNTY	TOTAL SHEETS	SHEET NO.
362	2019-161-W	COOK	666	485
CONTRACT NO. 62K33				
ILLINOIS FED. AID PROJECT				

FINAL SURVEY	SURVEYED		BY	DATE
	PLOTTED			
	TEMPLATE			
	NO.			
NOTE BOOK		AREAS CHECKED		

ORIGINAL SURVEY	SURVEYED		BY	DATE
	PLOTTED			
	TEMPLATE			
	NO.			
NOTE BOOK		AREAS CHECKED		

MODEL \$MODELNAME\$
FILE NAME \$FILES\$

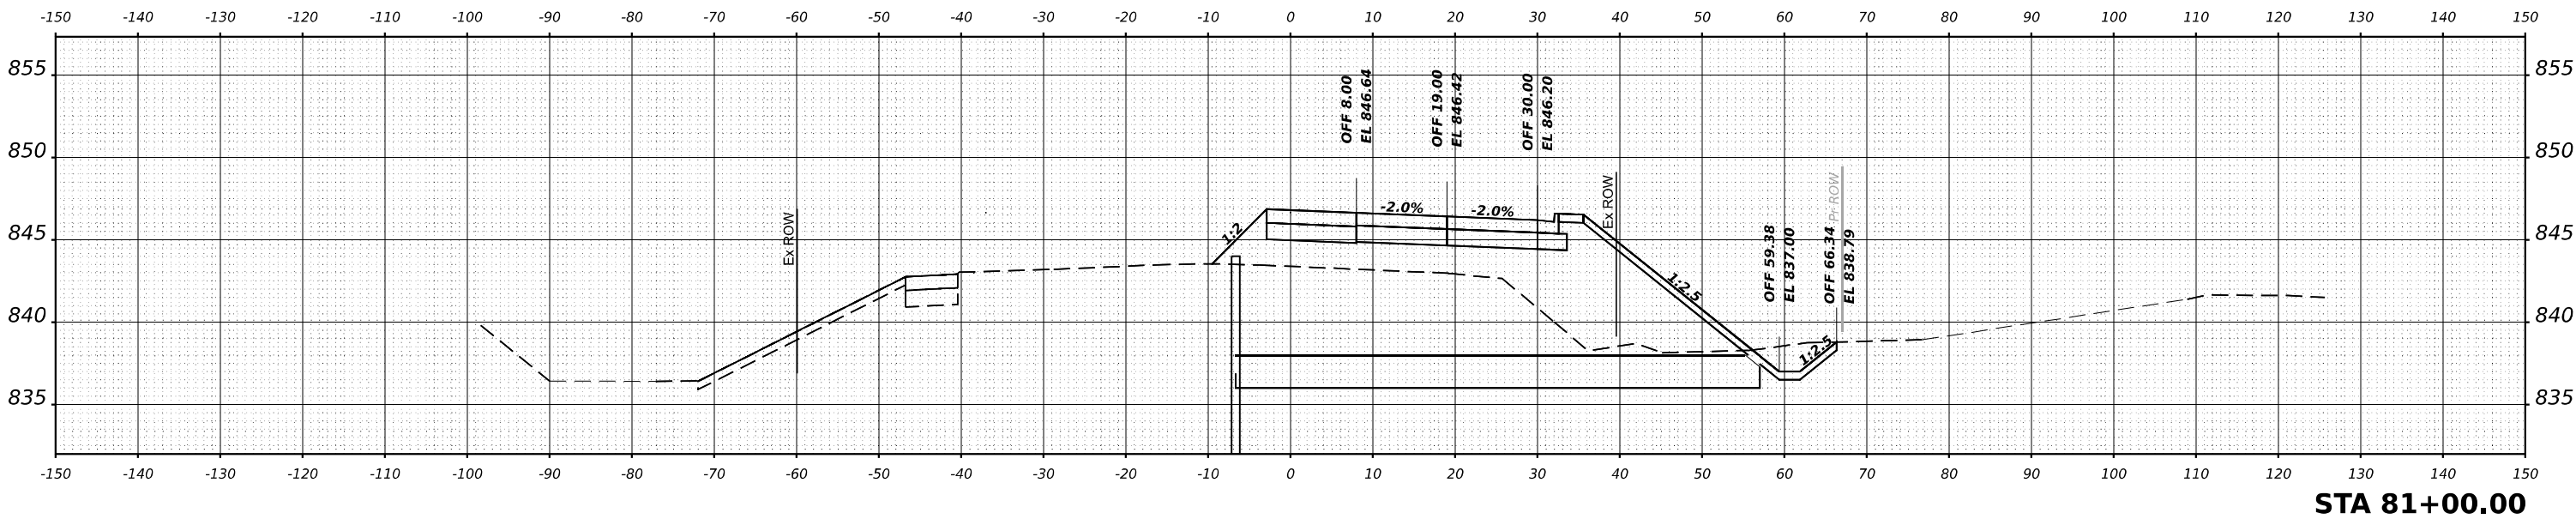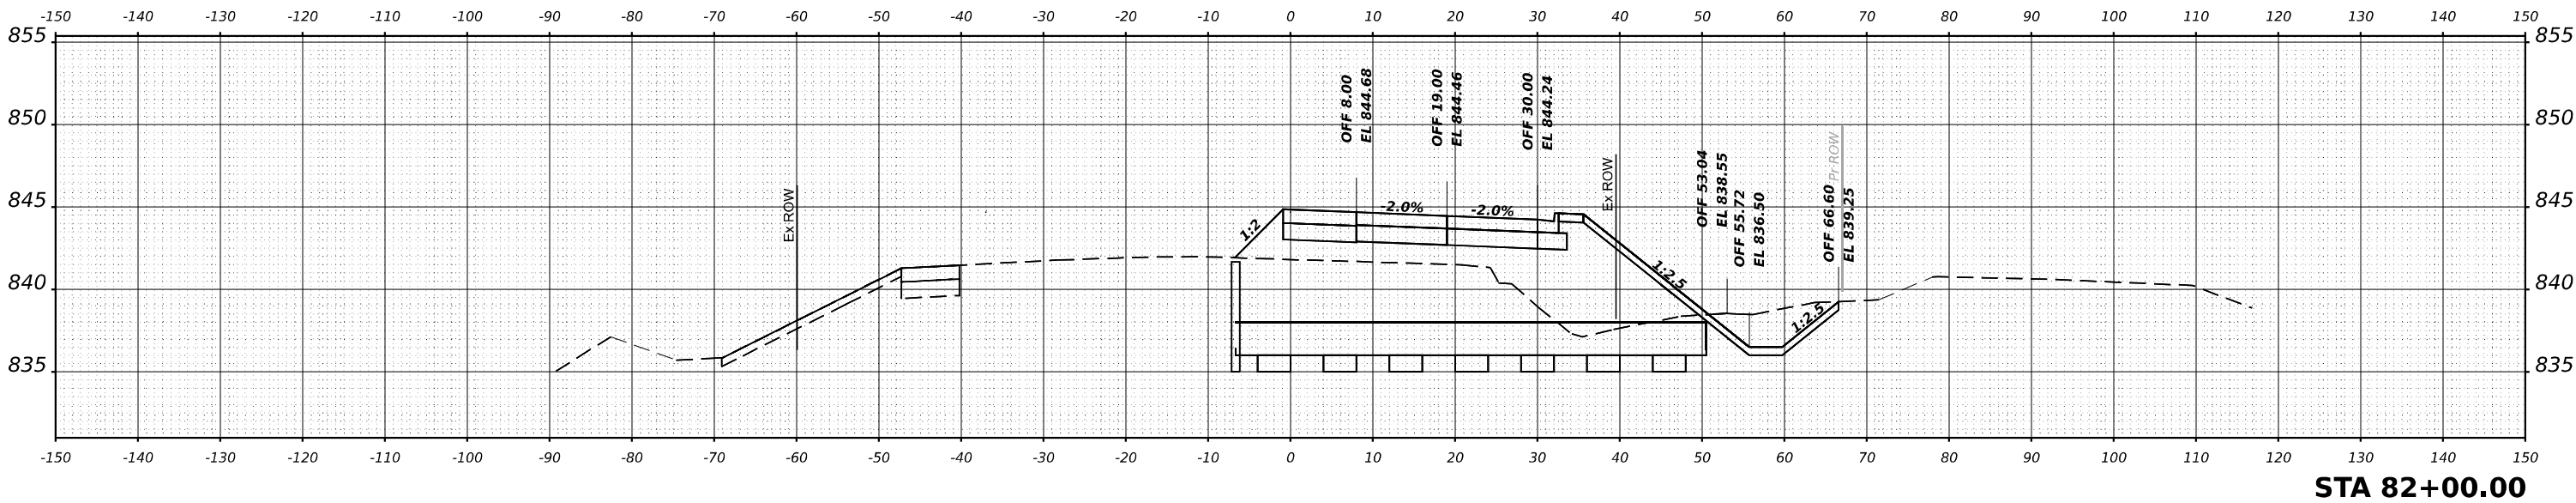

USER NAME = \$USERS	DESIGNED - MKW	REVISED -
	DRAWN - DWH	REVISED -
PLOT SCALE = \$SCALE\$	CHECKED - MKW	REVISED -
PLOT DATE = \$DATES	DATE -	REVISED -

STATE OF ILLINOIS
DEPARTMENT OF TRANSPORTATION

BARRINGTON ROAD
CROSS SECTIONS - STAGE 1




SCALE: 10H : 5V SHEET 36 OF 54 SHEETS STA.

F.A.P. RTE.	SECTION	COUNTY	TOTAL SHEETS	SHEET NO.
362	2019-161-W	COOK	666	486
CONTRACT NO. 62K33				
ILLINOIS FED. AID PROJECT				

FINAL SURVEY	SURVEYED _____		BY _____	DATE _____
	PLOTTED _____			
	TEMPLATE _____			
	AREAS _____			
NOTE BOOK	AREAS CHECKED _____			
NO. _____				

ORIGINAL SURVEY	SURVEYED _____		BY _____	DATE _____
	PLOTTED _____			
	TEMPLATE _____			
	AREAS _____			
NOTE BOOK	AREAS CHECKED _____			
	NO. _____			

MODEL \$MODELNAME\$
FILE NAME \$FILES\$

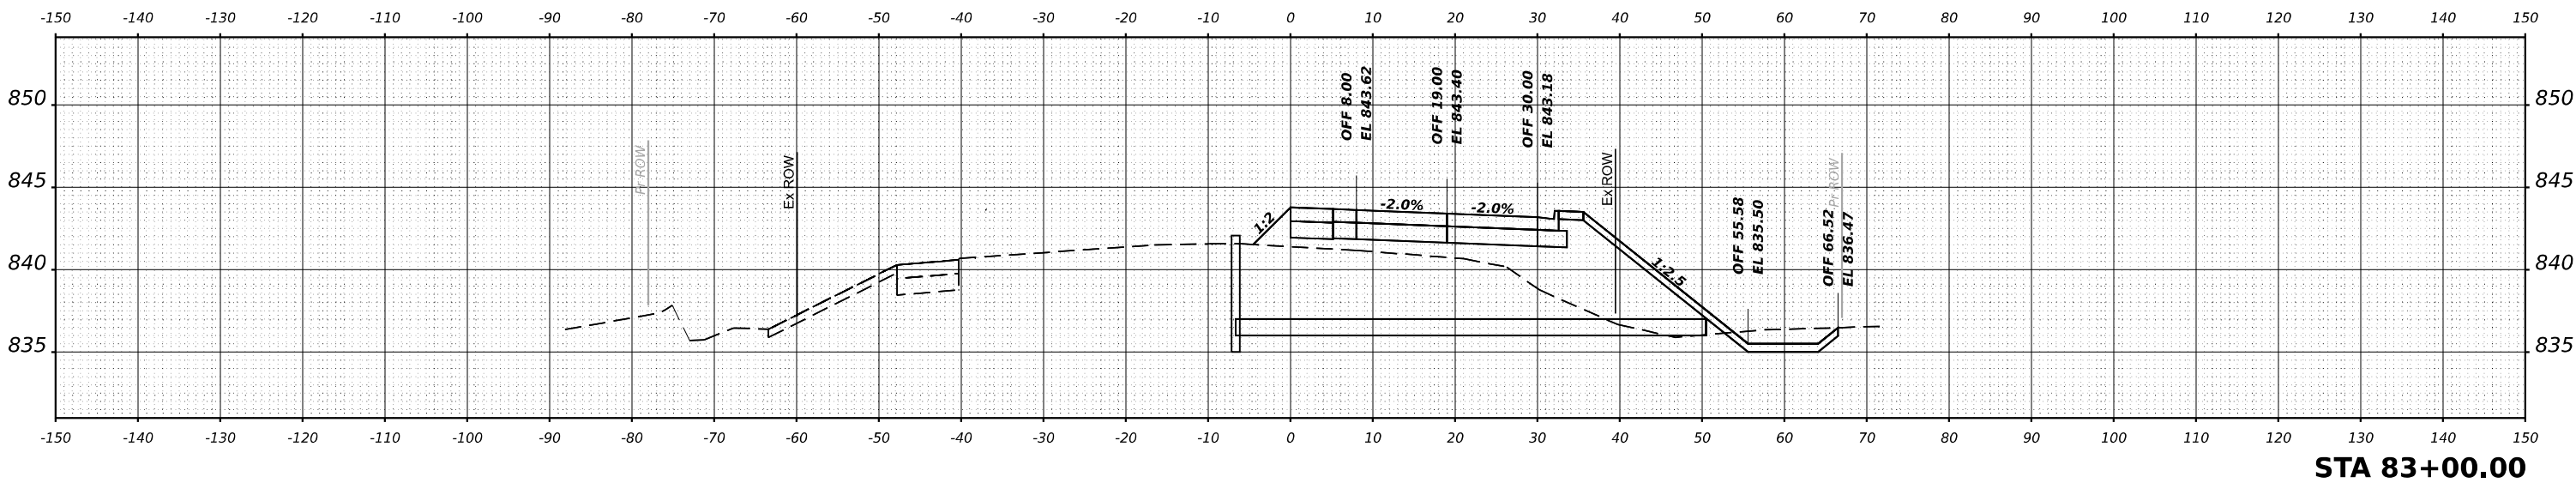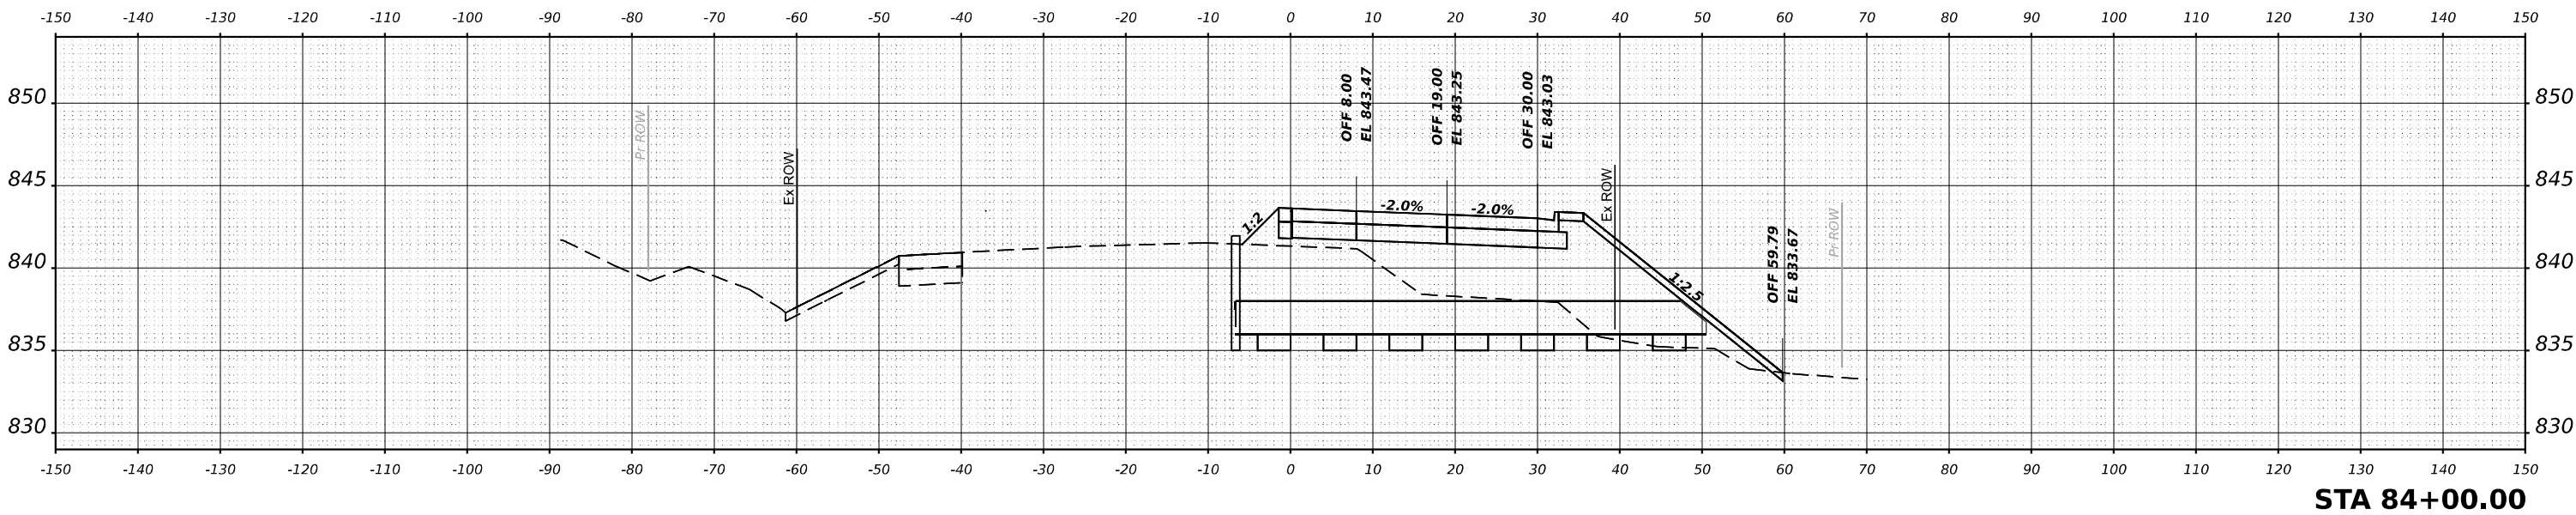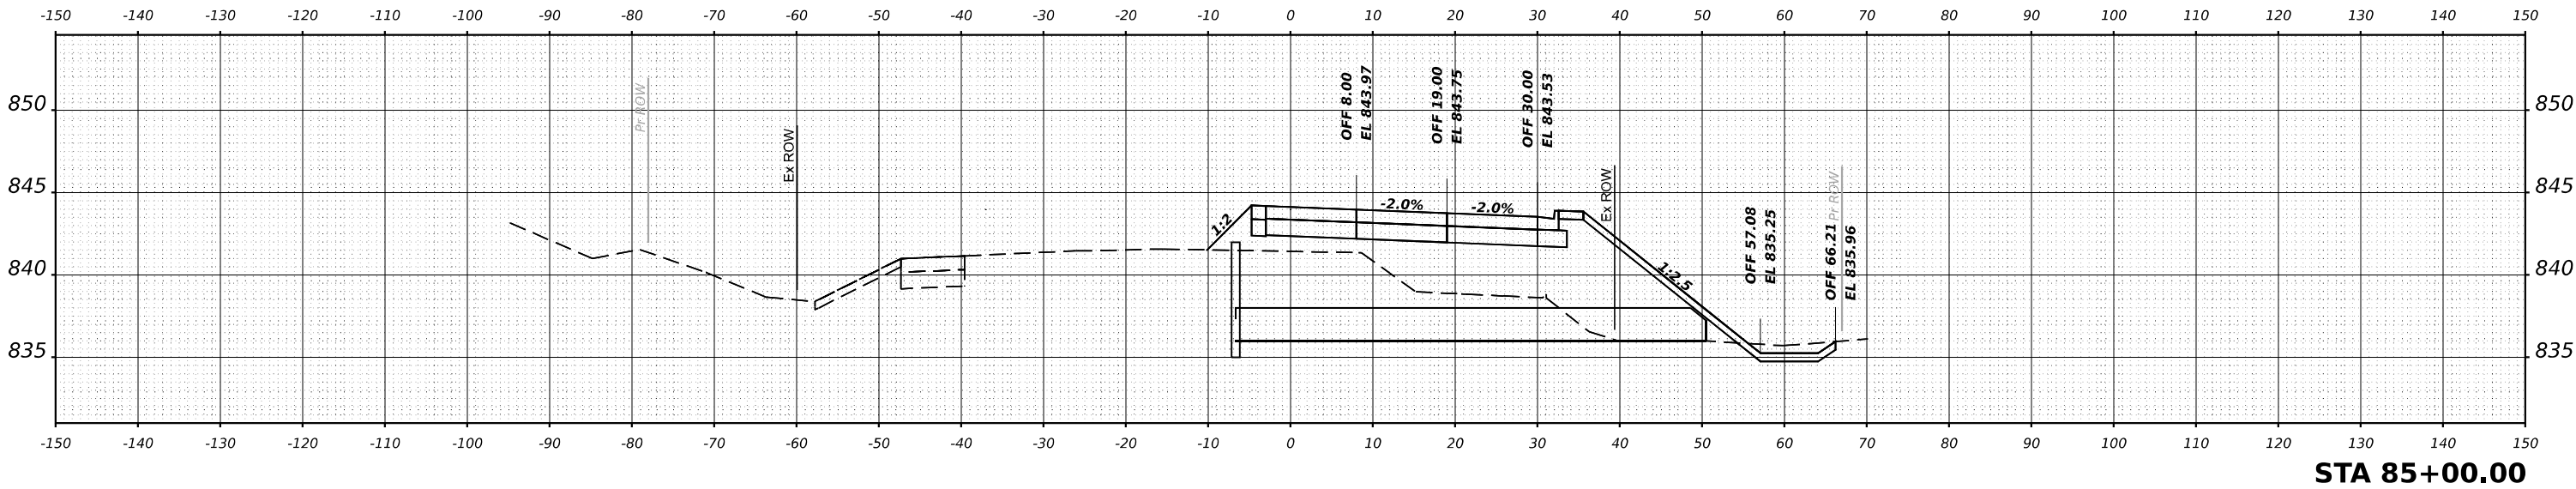

USER NAME = \$USERS	DESIGNED - MKW	REVISED -
	DRAWN - DWH	REVISED -
PLOT SCALE = \$SCALE\$	CHECKED - MKW	REVISED -
PLOT DATE = \$DATES	DATE -	REVISED -

**STATE OF ILLINOIS
DEPARTMENT OF TRANSPORTATION**

**BARRINGTON ROAD
CROSS SECTIONS – STAGE 1**




SCALE: 10H : 5V SHEET 37 OF 54 SHEETS STA.

F.A.P RTE.	SECTION	COUNTY	TOTAL SHEETS	SHEET NO.
	362	2019-161-W	COOK 666	487
CONTRACT NO. 62K33				
ILLINOIS FED. AID PROJECT				

FINAL SURVEY	NO.	SURVEYED PLOTTED TEMPLATE AREAS CHECKED	BY	DATE

ORIGINAL SURVEY	NO.	SURVEYED PLOTTED TEMPLATE AREAS CHECKED	BY	DATE

MODEL \$MODELNAME\$
FILE NAME \$FILES

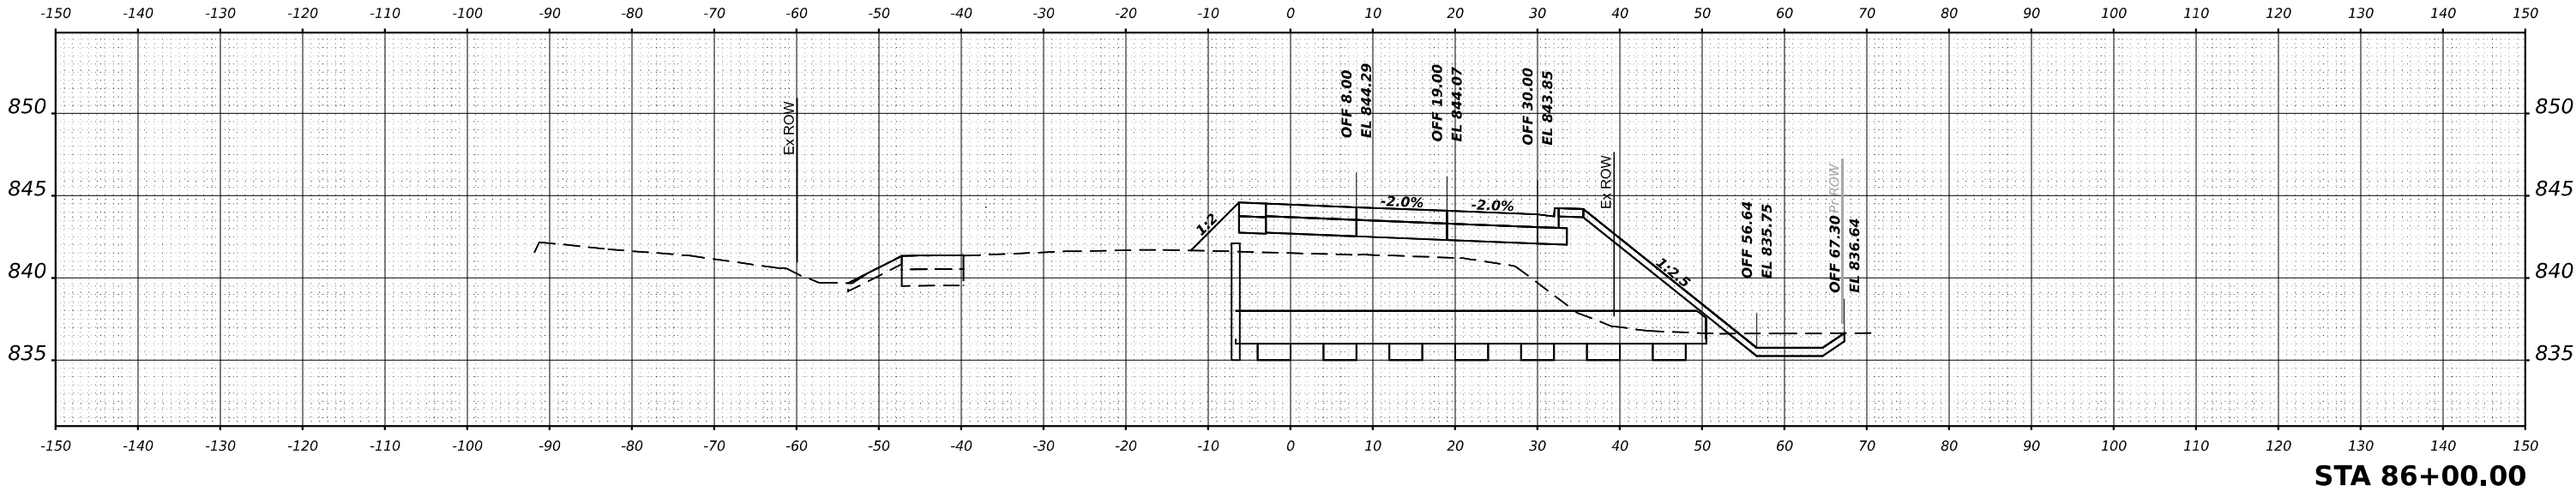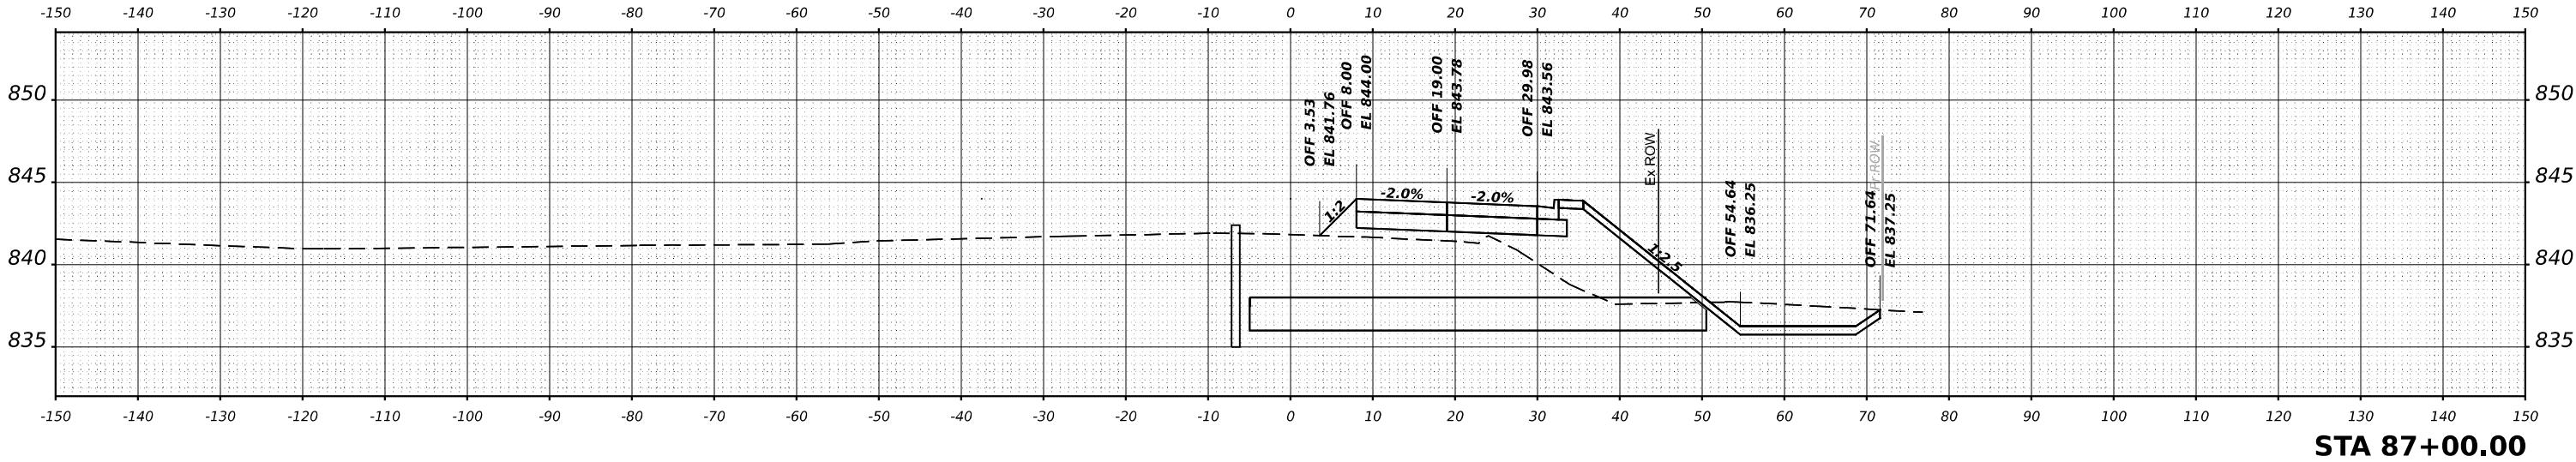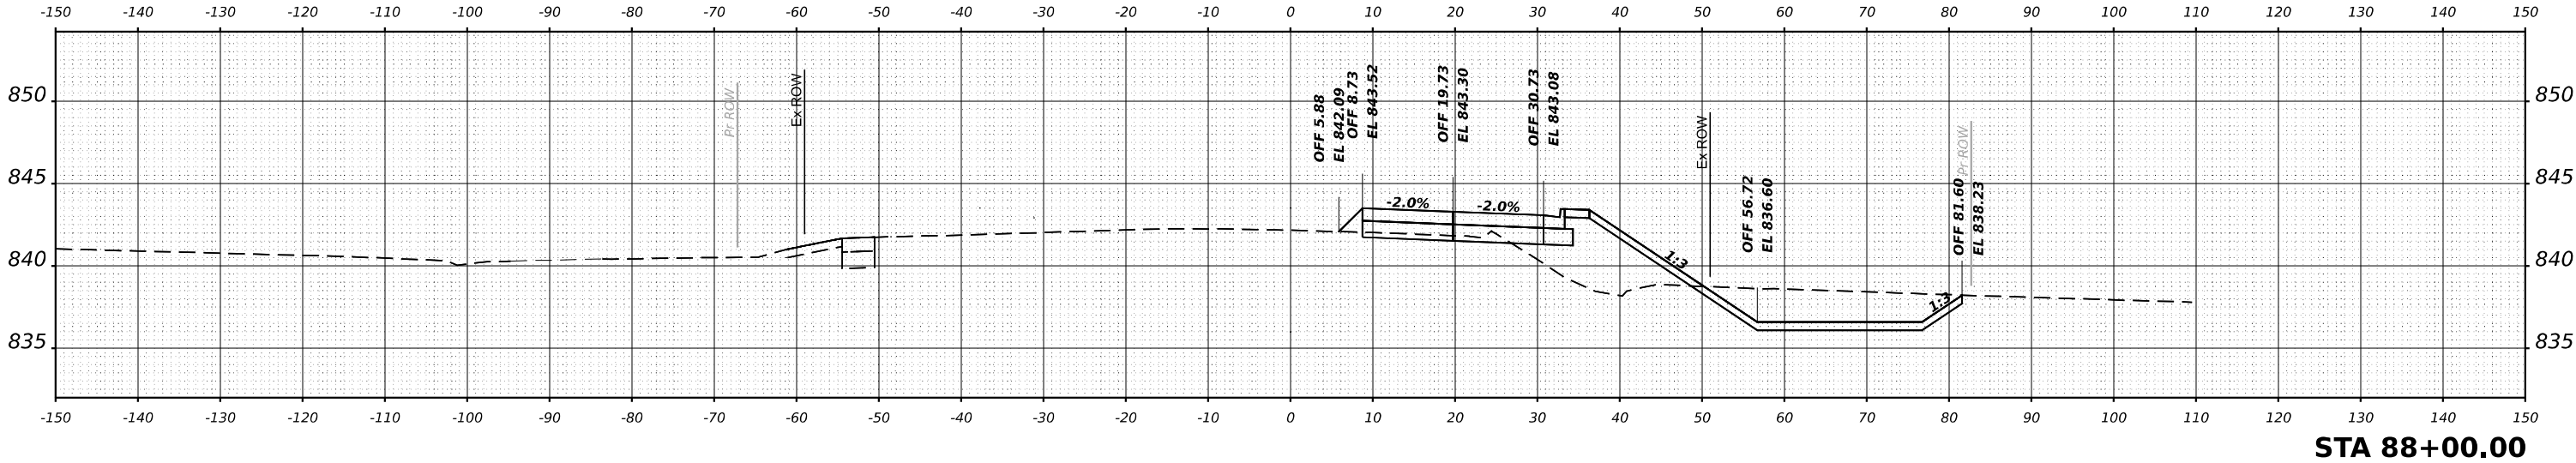

USER NAME = \$USERS	DESIGNED - MKW	REVISED -
	DRAWN - DWH	REVISED -
PLOT SCALE = \$SCALE\$	CHECKED - MKW	REVISED -
PLOT DATE = \$DATES	DATE -	REVISED -

STATE OF ILLINOIS
DEPARTMENT OF TRANSPORTATION

BARRINGTON ROAD
CROSS SECTIONS - STAGE 1




SCALE: 10H : 5V SHEET 38 OF 54 SHEETS STA.

F.A.P RTE.	SECTION	COUNTY	TOTAL SHEETS	SHEET NO.
362	2019-161-W	COOK	666	488
CONTRACT NO. 62K33				
ILLINOIS FED. AID PROJECT				

FINAL SURVEY	SURVEYED _____ PLOTTED _____ TEMPLATE _____ AREAS _____	BY _____	DATE _____
NOTE BOOK	AREAS CHECKED _____		
NO. _____			

ORIGINAL SURVEY	SURVEYED _____ PLOTTED _____ TEMPLATE _____ AREAS _____	BY _____	DATE _____
NOTE BOOK	AREAS CHECKED _____		
NO. _____			

MODEL \$MODELNAME\$
FILE NAME \$FILES\$

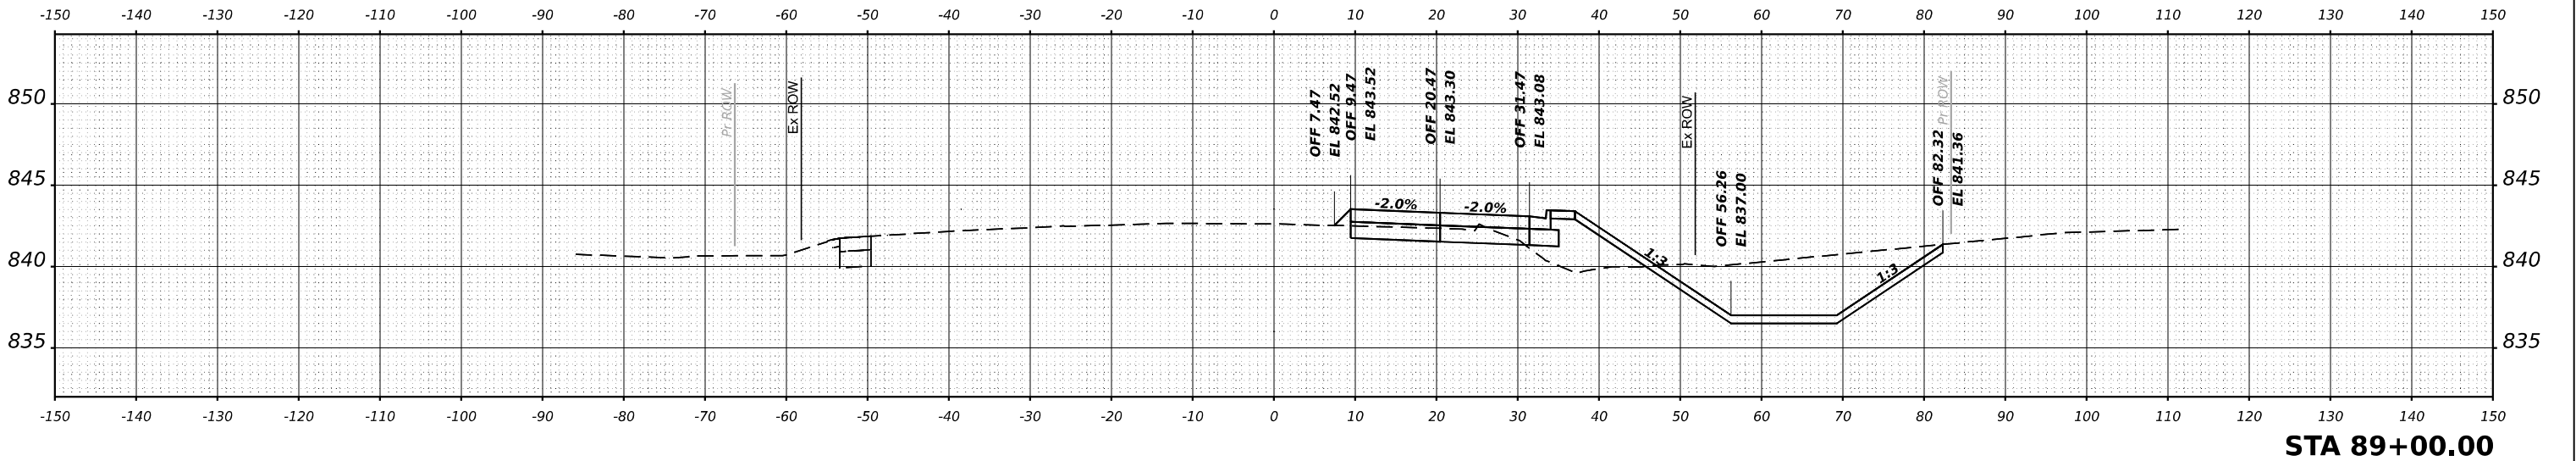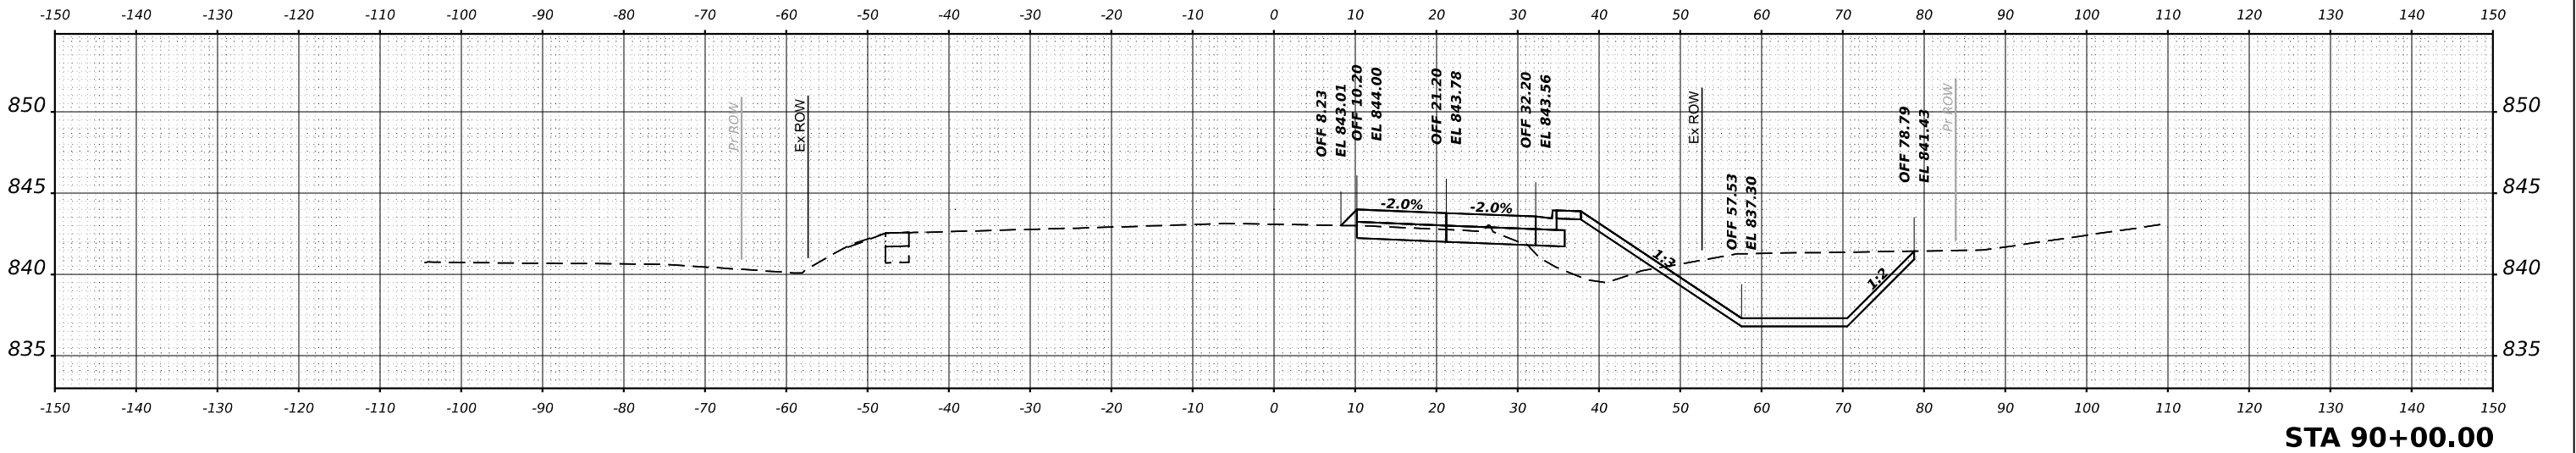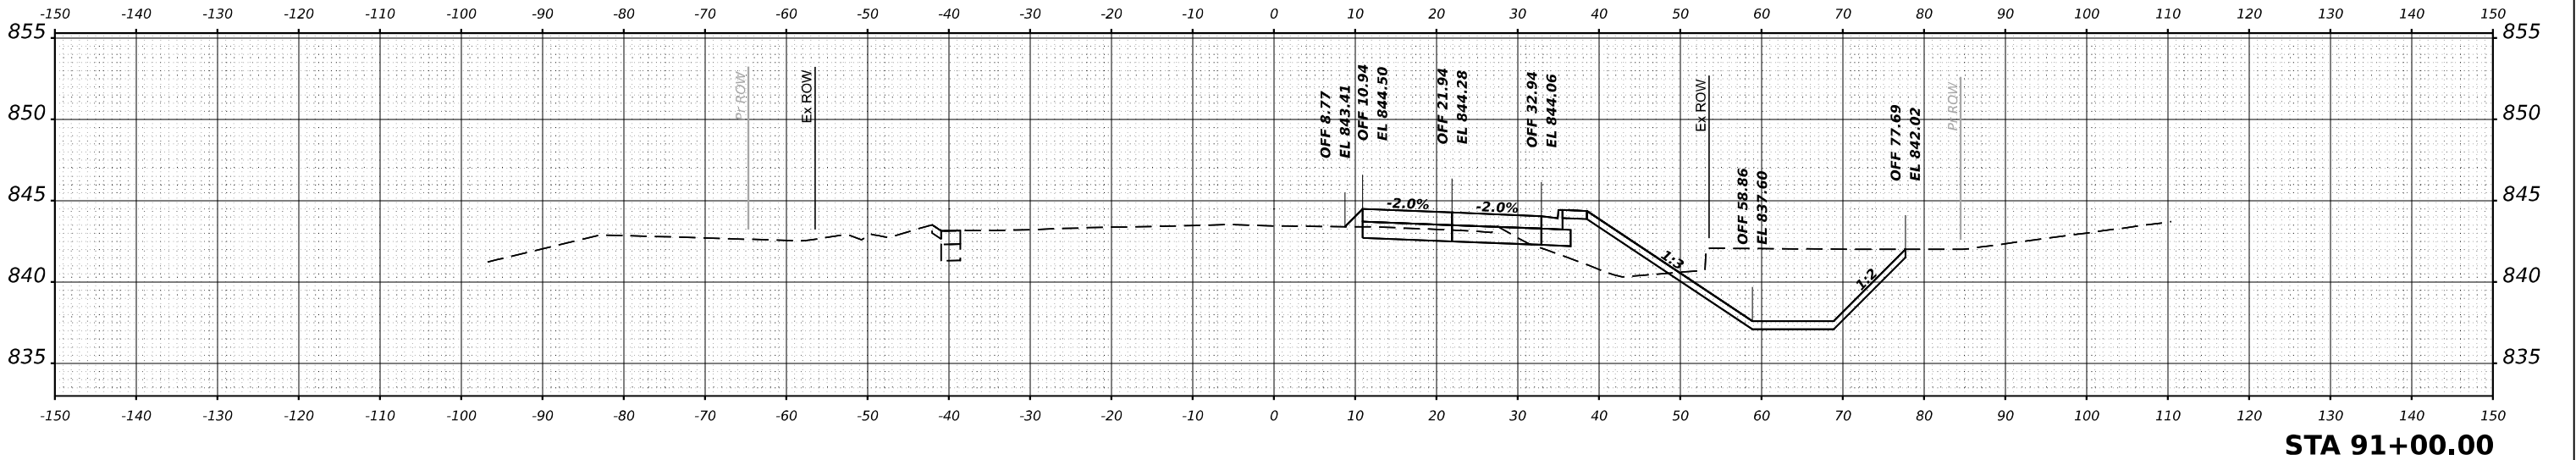

USER NAME = \$USERS	DESIGNED - MKW	REVISED -
	DRAWN - DWH	REVISED -
PLOT SCALE = \$SCALE\$	CHECKED - MKW	REVISED -
PLOT DATE = \$DATES	DATE -	REVISED -

**STATE OF ILLINOIS
DEPARTMENT OF TRANSPORTATION**

**BARRINGTON ROAD
CROSS SECTIONS – STAGE 1**




SCALE: 10H : 5V SHEET 39 OF 54 SHEETS STA.

F.A.P RTE.	SECTION	COUNTY	TOTAL SHEETS	SHEET NO.
362	2019-161-W	COOK	666	489
CONTRACT NO. 62K33				
ILLINOIS FED. AID PROJECT				

FINAL SURVEY	SURVEYED _____ PLOTTED _____ TEMPLATE _____ AREAS _____	BY _____	DATE _____
NOTE BOOK	AREAS CHECKED _____		
NO. _____			

ORIGINAL SURVEY	SURVEYED _____ PLOTTED _____ TEMPLATE _____ AREAS _____	BY _____	DATE _____
NOTE BOOK	AREAS CHECKED _____		
NO. _____			

MODEL \$MODELNAME\$
FILE NAME \$FILES\$

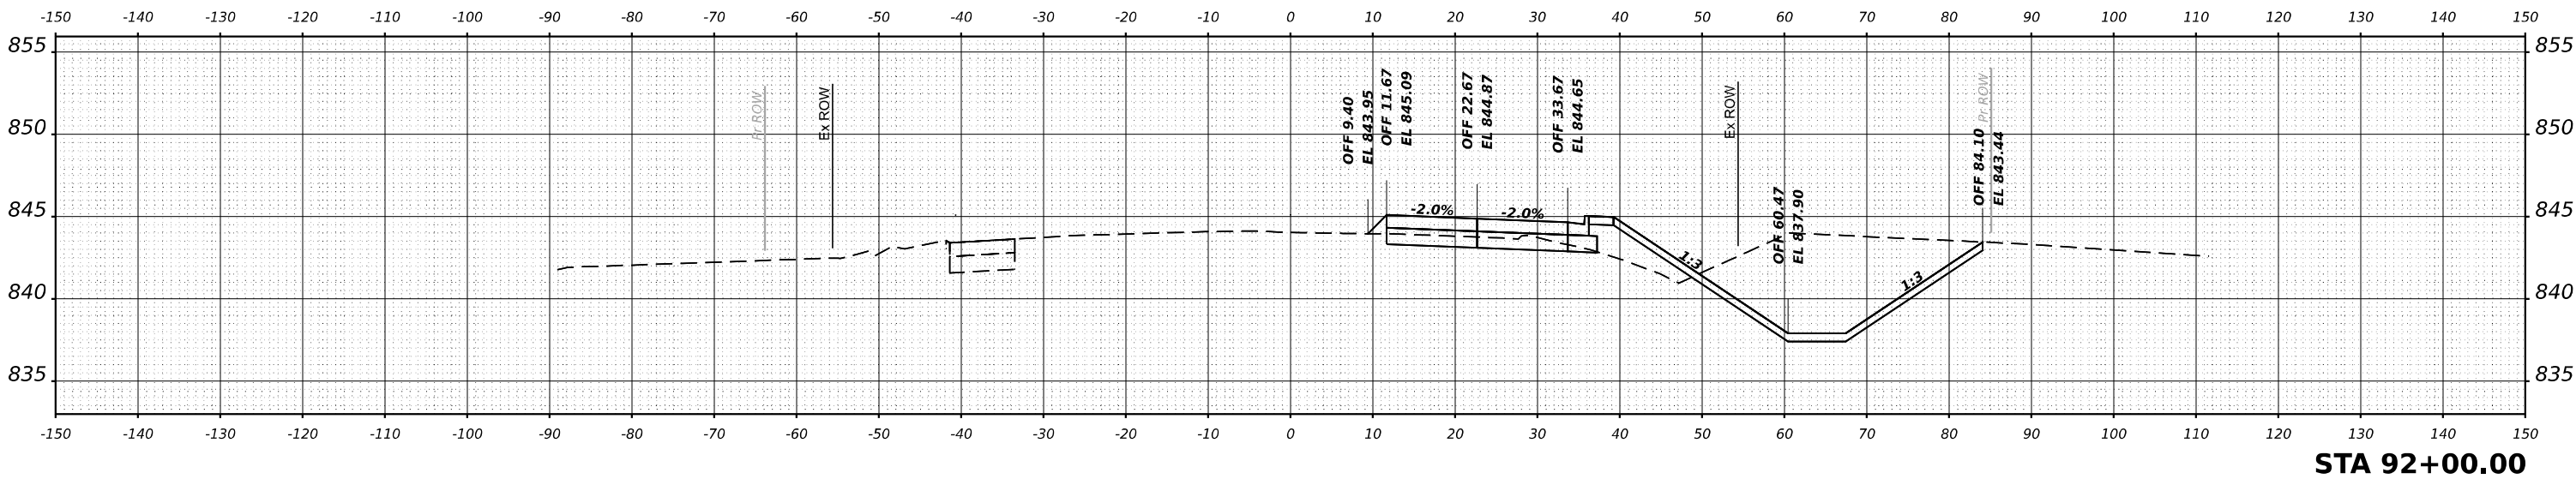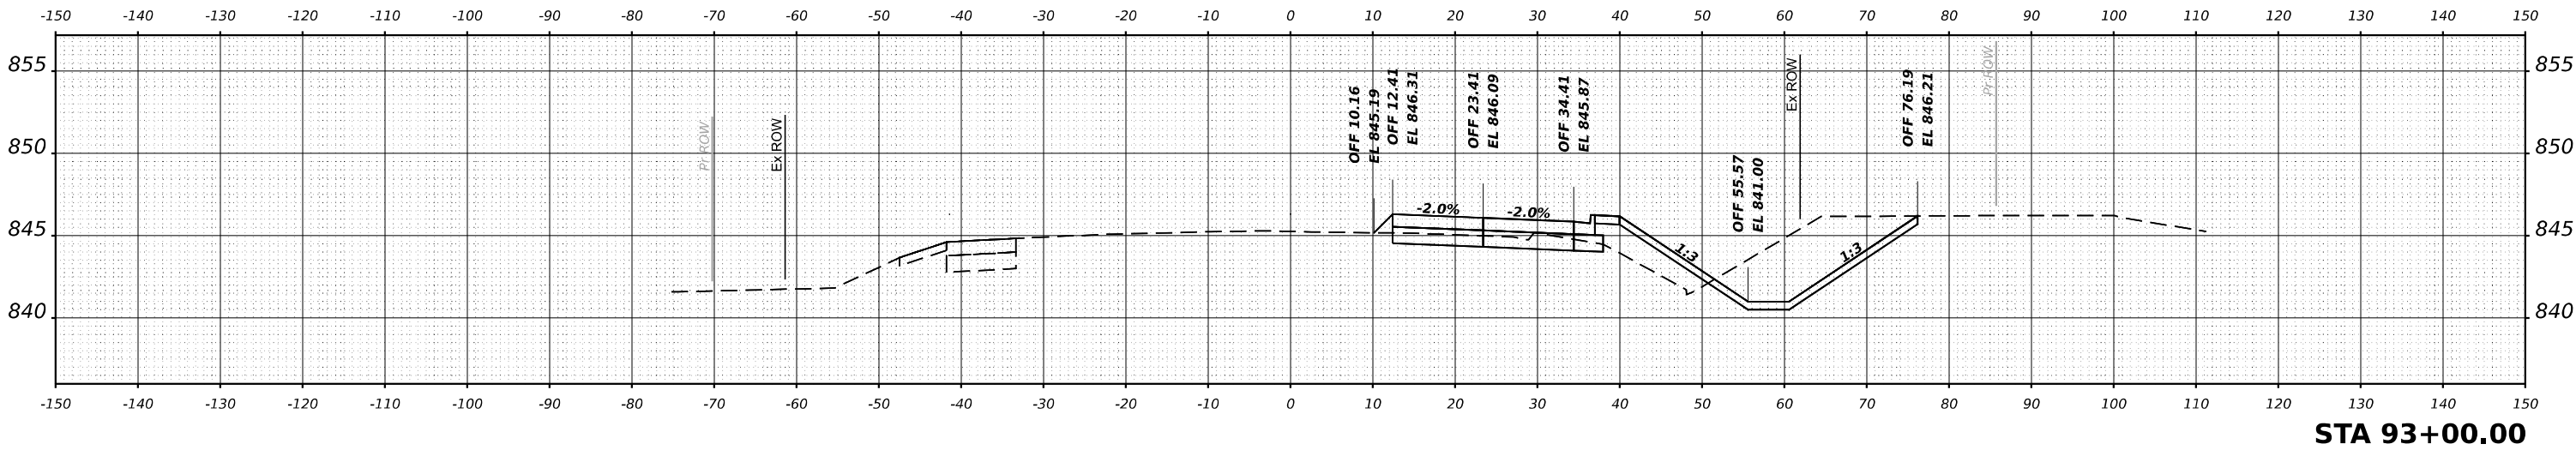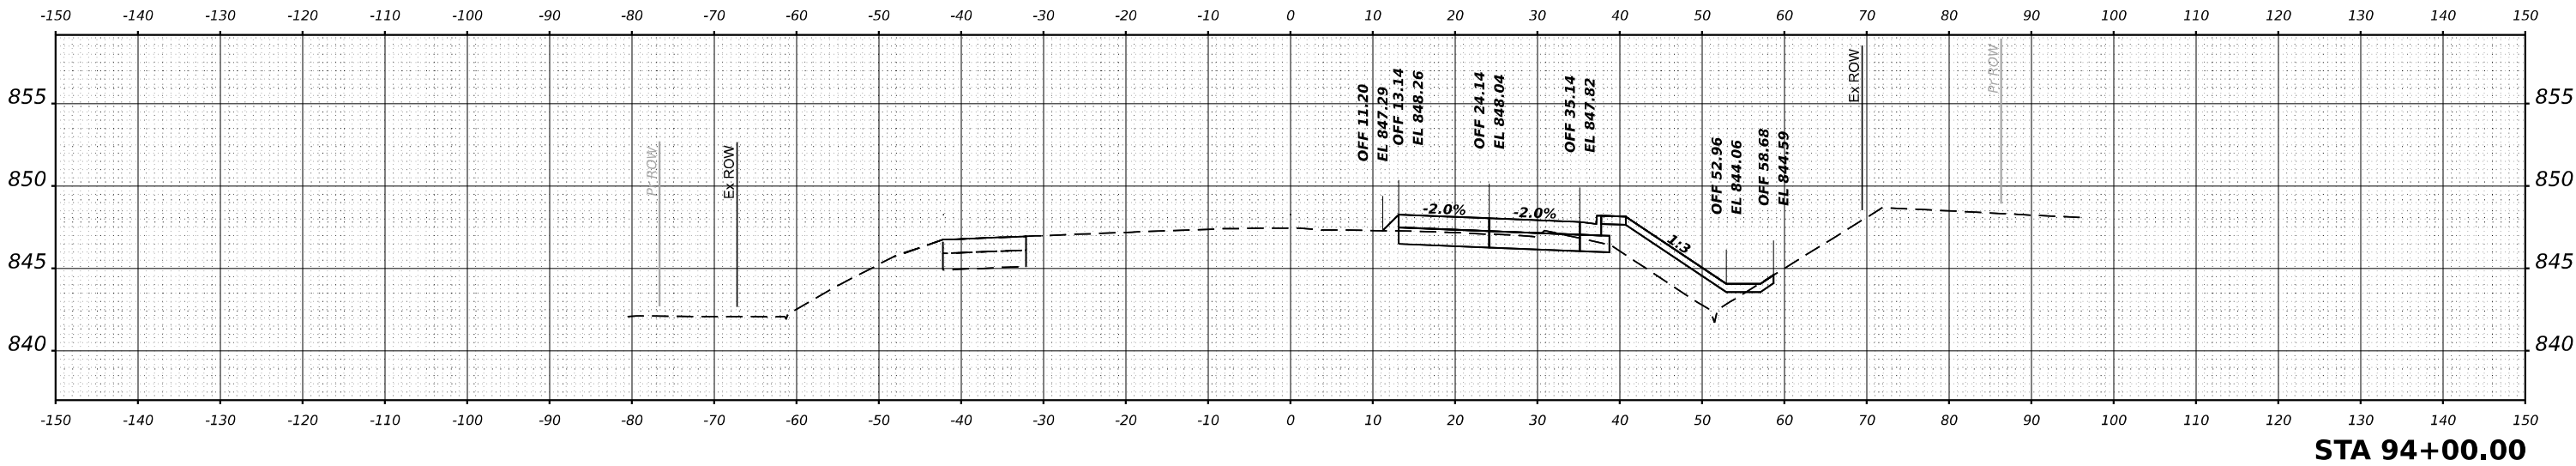

USER NAME = \$USERS	DESIGNED - MKW	REVISED -
	DRAWN - DWH	REVISED -
PLOT SCALE = \$SCALE\$	CHECKED - MKW	REVISED -
PLOT DATE = \$DATES	DATE -	REVISED -

STATE OF ILLINOIS
DEPARTMENT OF TRANSPORTATION

BARRINGTON ROAD
CROSS SECTIONS - STAGE 1




SCALE: 10H : 5V SHEET 40 OF 54 SHEETS STA.

F.A.P RTE.	SECTION	COUNTY	TOTAL SHEETS	SHEET NO.
362	2019-161-W	COOK	666	490
CONTRACT NO. 62K33				
ILLINOIS FED. AID PROJECT				

FINAL SURVEY	NO.	SURVEYED	BY	DATE		
					PLOTTED	
						TEMPLATE
NOTE BOOK						

ORIGINAL SURVEY	NO.	SURVEYED	BY	DATE		
					PLOTTED	
						TEMPLATE
NOTE BOOK						

MODEL \$MODELNAME\$
FILE NAME \$FILES\$

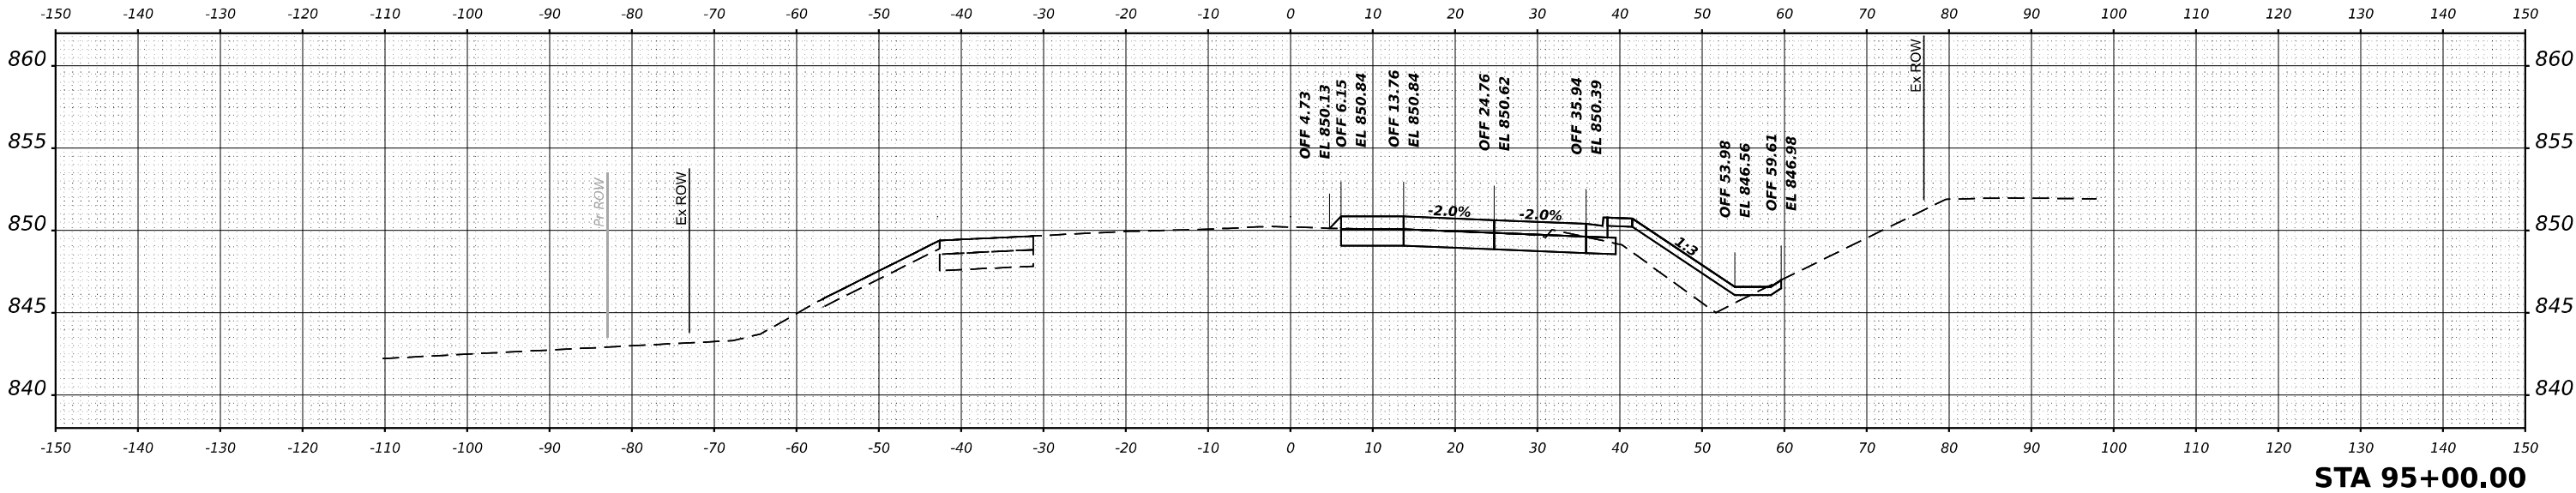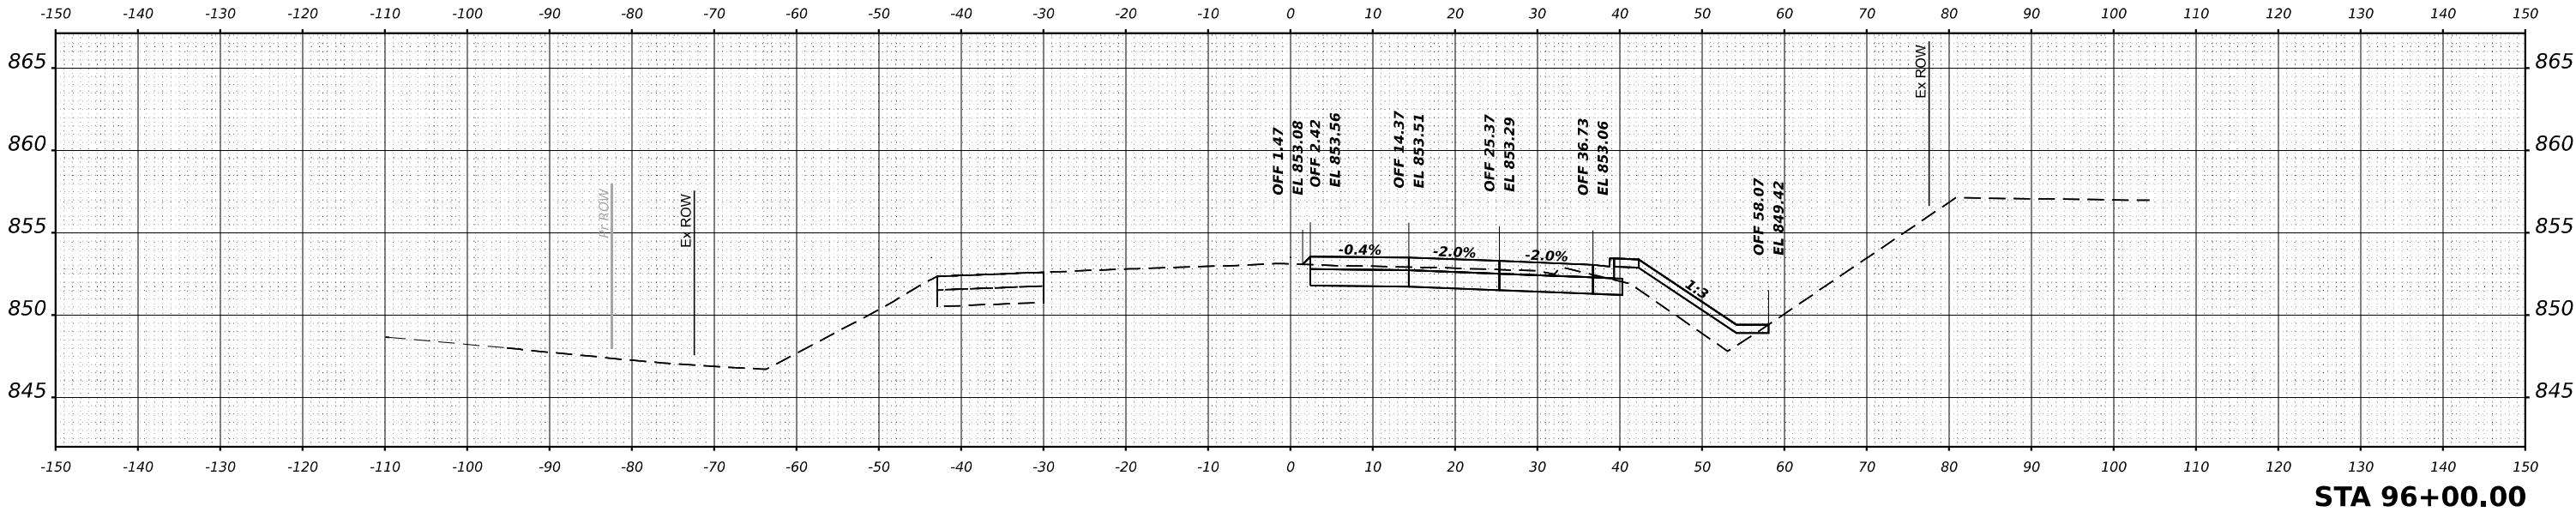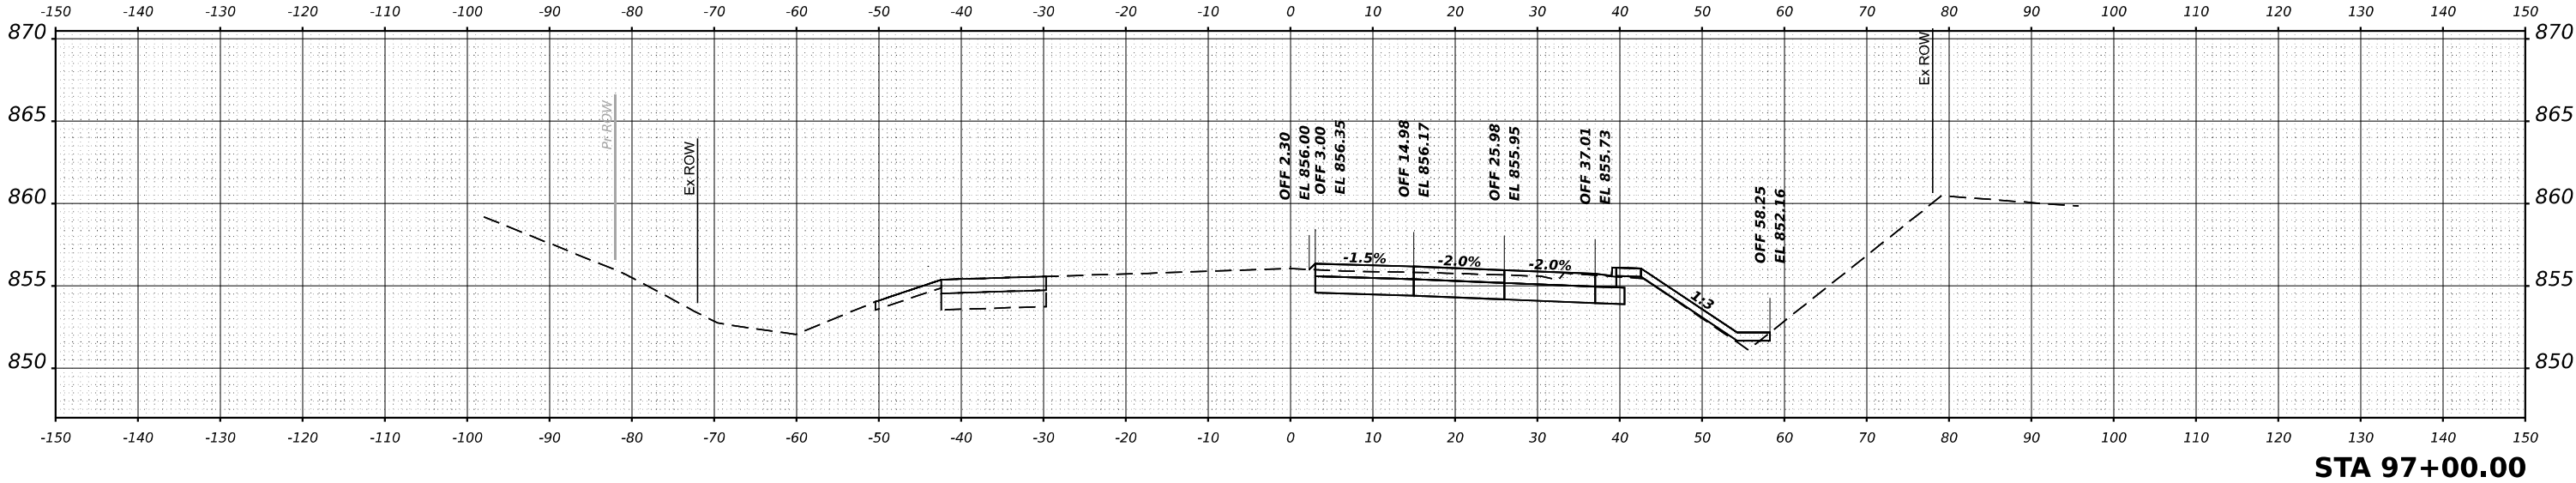

USER NAME = \$USERS	DESIGNED - MKW	REVISED -
	DRAWN - DWH	REVISED -
PLOT SCALE = \$SCALE\$	CHECKED - MKW	REVISED -
PLOT DATE = \$DATES	DATE -	REVISED -


STATE OF ILLINOIS
DEPARTMENT OF TRANSPORTATION

BARRINGTON ROAD
CROSS SECTIONS - STAGE 1



SCALE: 10H : 5V SHEET 41 OF 54 SHEETS STA.

F.A.P. RTE.	SECTION	COUNTY	TOTAL SHEETS	SHEET NO.
362	2019-161-W	COOK	666	491
CONTRACT NO. 62K33				
ILLINOIS		FED. AID PROJECT		

FINAL SURVEY	SURVEYED _____		BY _____	DATE _____
	PLOTTED _____			
	TEMPLATE _____			
	AREAS _____			
NOTE BOOK	AREAS CHECKED _____			
NO. _____				

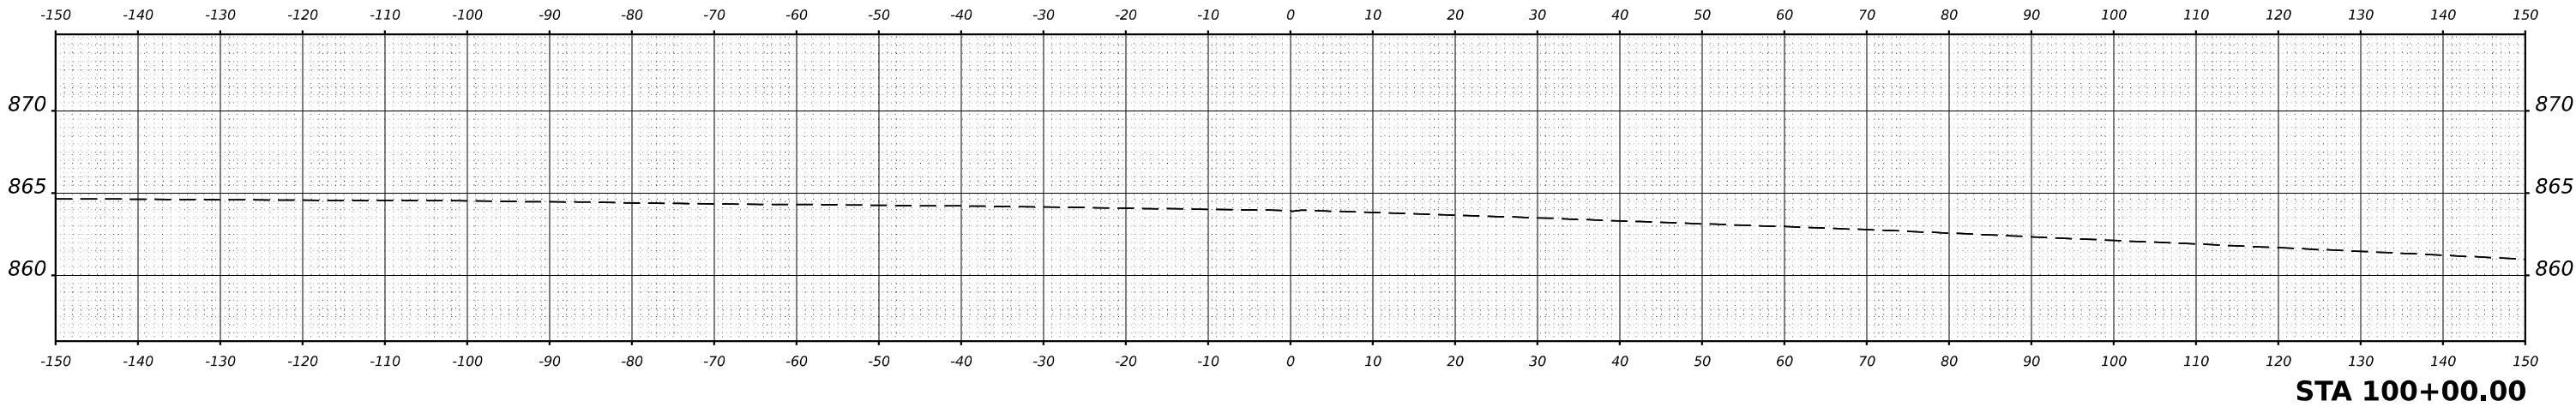

ORIGINAL SURVEY	SURVEYED _____		BY _____	DATE _____
	PLOTTED _____			
	TEMPLATE _____			
	AREAS _____			
AREAS CHECKED _____				
NO. _____				
NOTE BOOK				

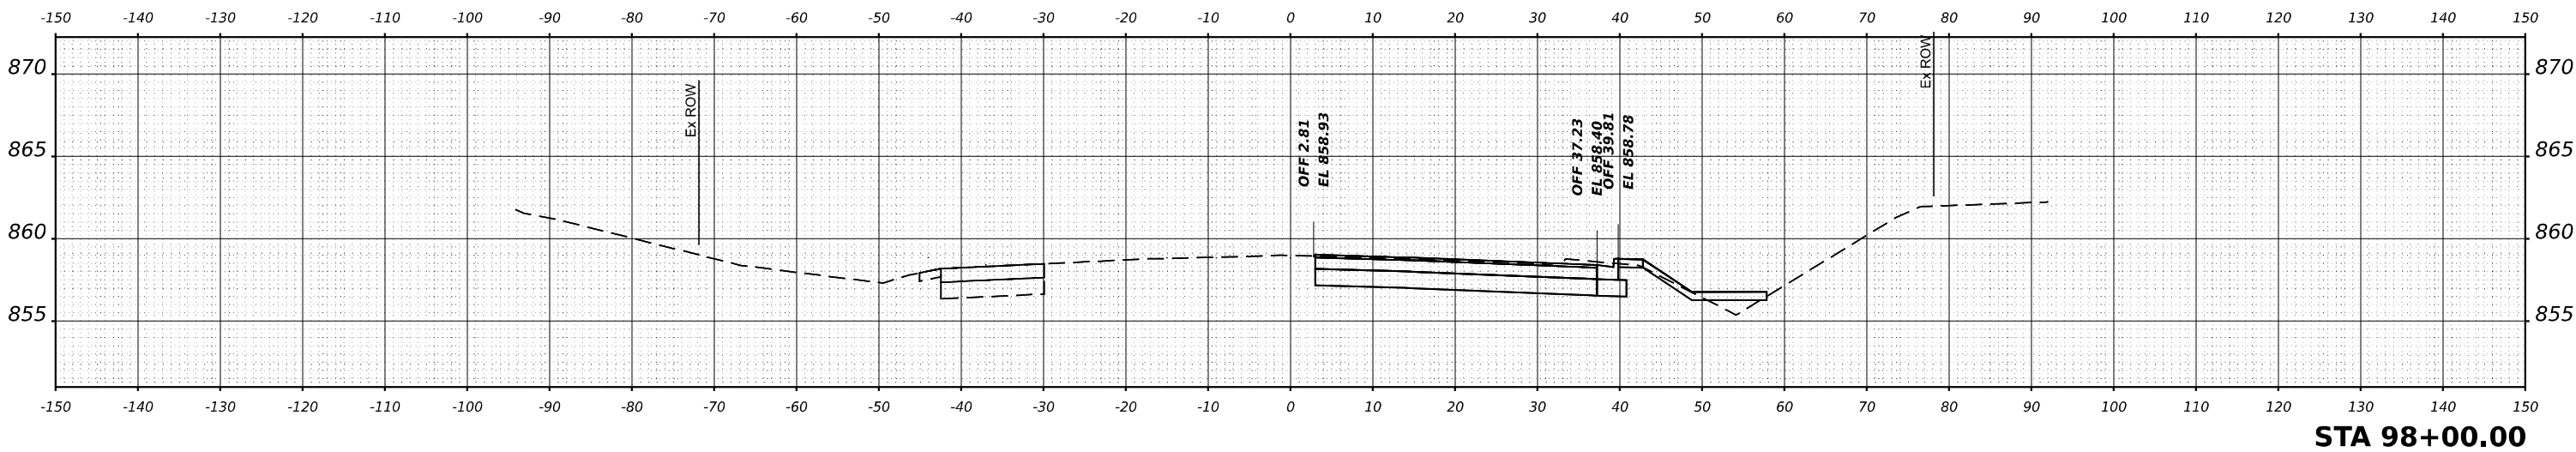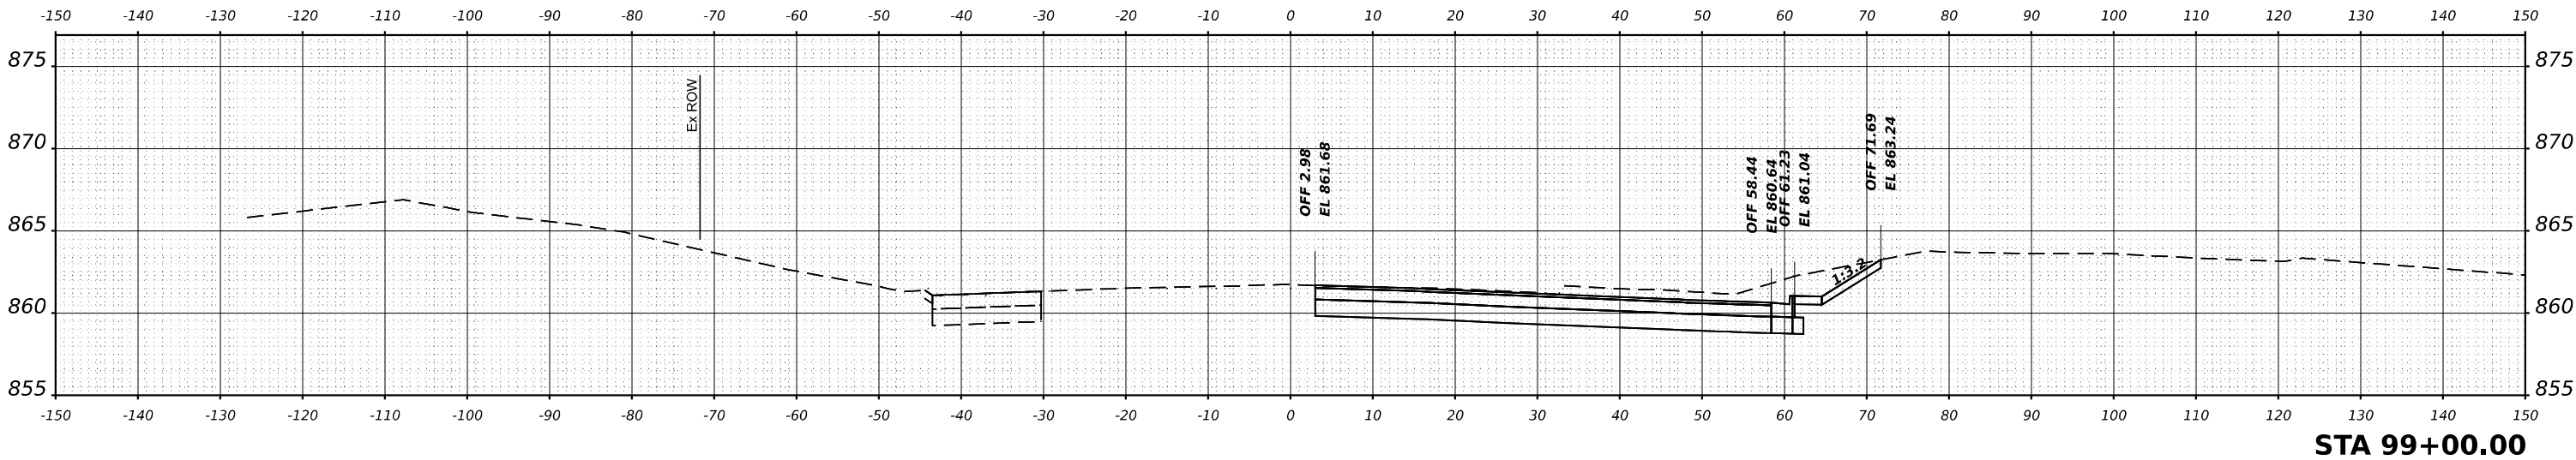

MODEL \$MODELNAME\$
FILE NAME \$FILES\$



USER NAME = \$USERS	DESIGNED - MKW	REVISED -
	DRAWN - DWH	REVISED -
PLOT SCALE = \$SCALE\$	CHECKED - MKW	REVISED -
PLOT DATE = \$DATES	DATE -	REVISED -

STATE OF ILLINOIS
DEPARTMENT OF TRANSPORTATION

BARRINGTON ROAD
CROSS SECTIONS – STAGE 1



SCALE: 10H : 5V SHEET 42 OF 54 SHEETS STA.

F.A.P RTE.	SECTION	COUNTY	TOTAL SHEETS	SHEET NO.
362	2019-161-W	COOK	666	492
CONTRACT NO. 62K33				
ILLINOIS FED. AID PROJECT				

FINAL SURVEY	NO.	SURVEYED PLOTTED TEMPLATE AREAS CHECKED	BY	DATE

ORIGINAL SURVEY	NO.	SURVEYED PLOTTED TEMPLATE AREAS CHECKED	BY	DATE

MODEL \$MODELNAME\$
FILE NAME \$FILES\$

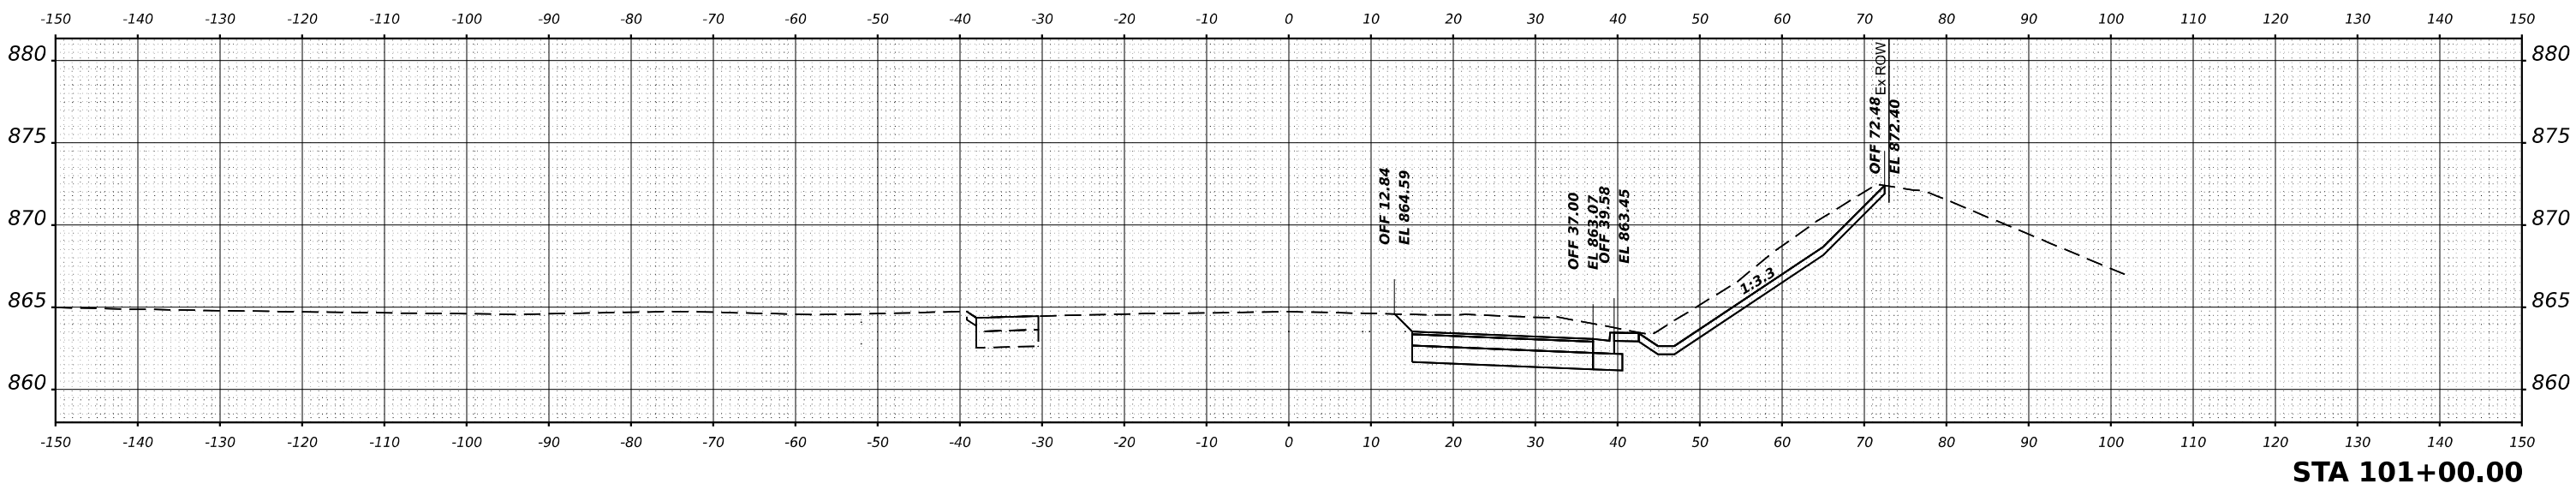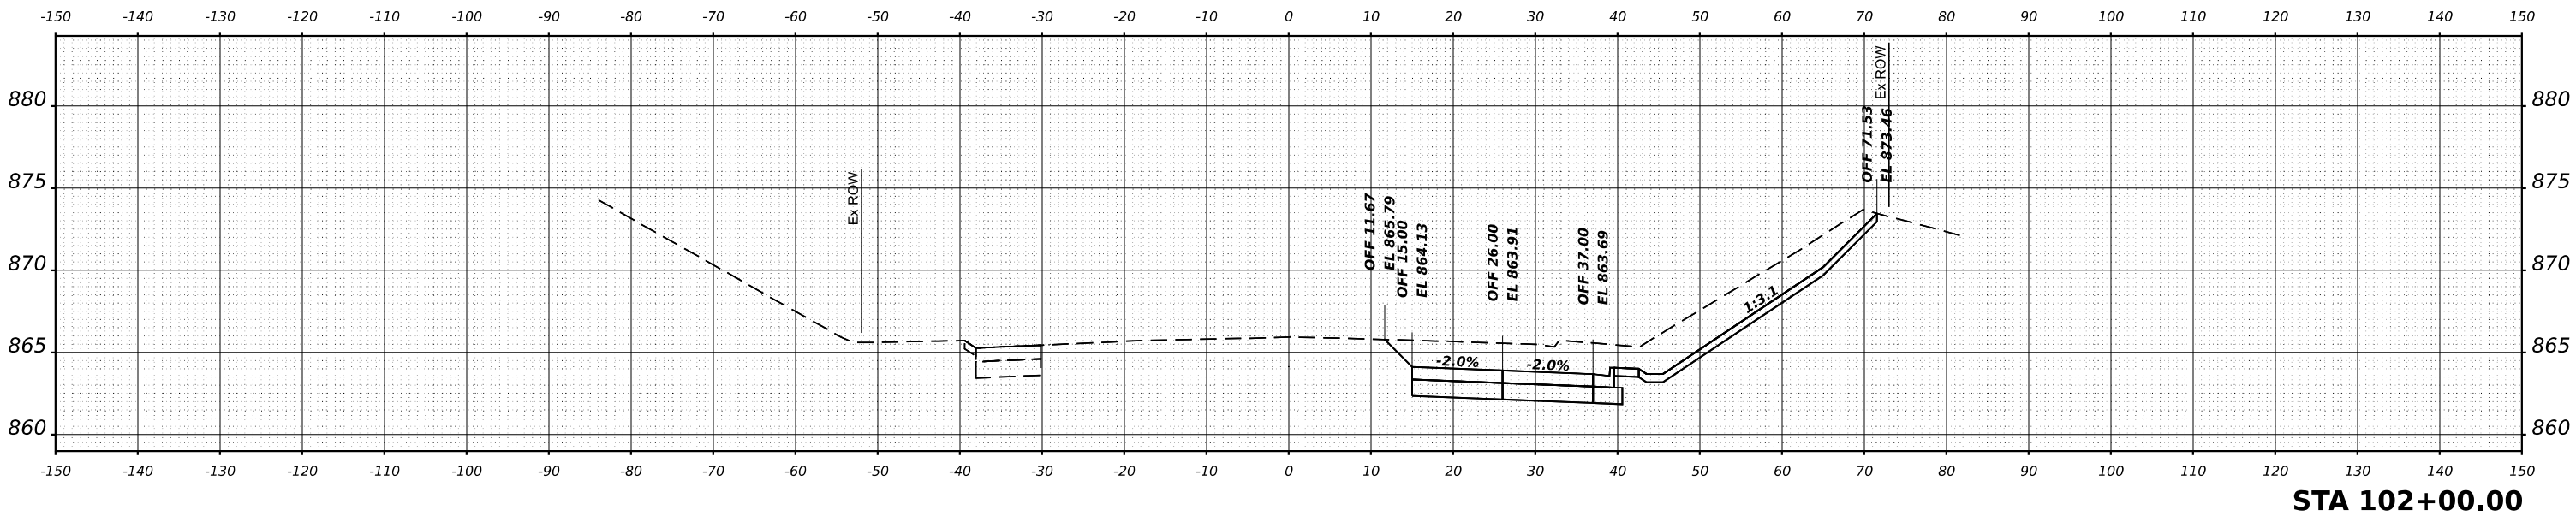

USER NAME = \$USERS	DESIGNED - MKW	REVISED -
	DRAWN - DWH	REVISED -
PLOT SCALE = \$SCALE\$	CHECKED - MKW	REVISED -
PLOT DATE = \$DATES	DATE -	REVISED -


STATE OF ILLINOIS
DEPARTMENT OF TRANSPORTATION

BARRINGTON ROAD
CROSS SECTIONS – STAGE 1


SCALE: 10H : 5V SHEET 43 OF 54 SHEETS STA.

F.A.P RTE.	SECTION	COUNTY	TOTAL SHEETS	SHEET NO.
362	2019-161-W	COOK	666	493
CONTRACT NO. 62K33				
		ILLINOIS	FED. AID PROJECT	

FINAL SURVEY	SURVEYED PLOTTED TEMPLATE AREAS CHECKED	BY	DATE
NO.	NOTE BOOK	AREAS CHECKED	NO.

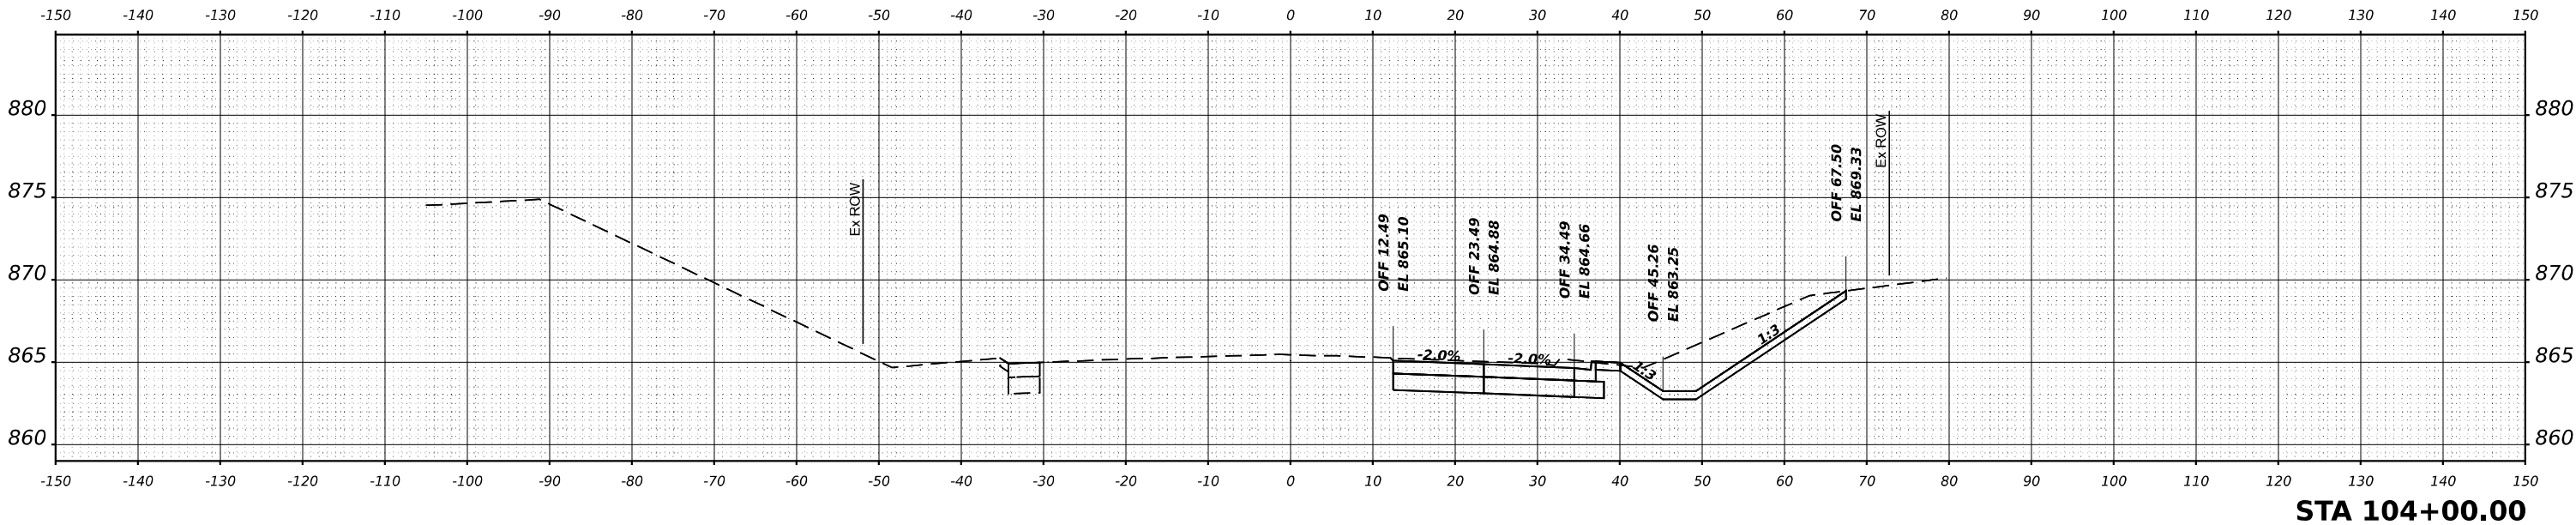

ORIGINAL SURVEY	SURVEYED PLOTTED TEMPLATE AREAS CHECKED	BY	DATE
NO.	NOTE BOOK	AREAS CHECKED	NO.

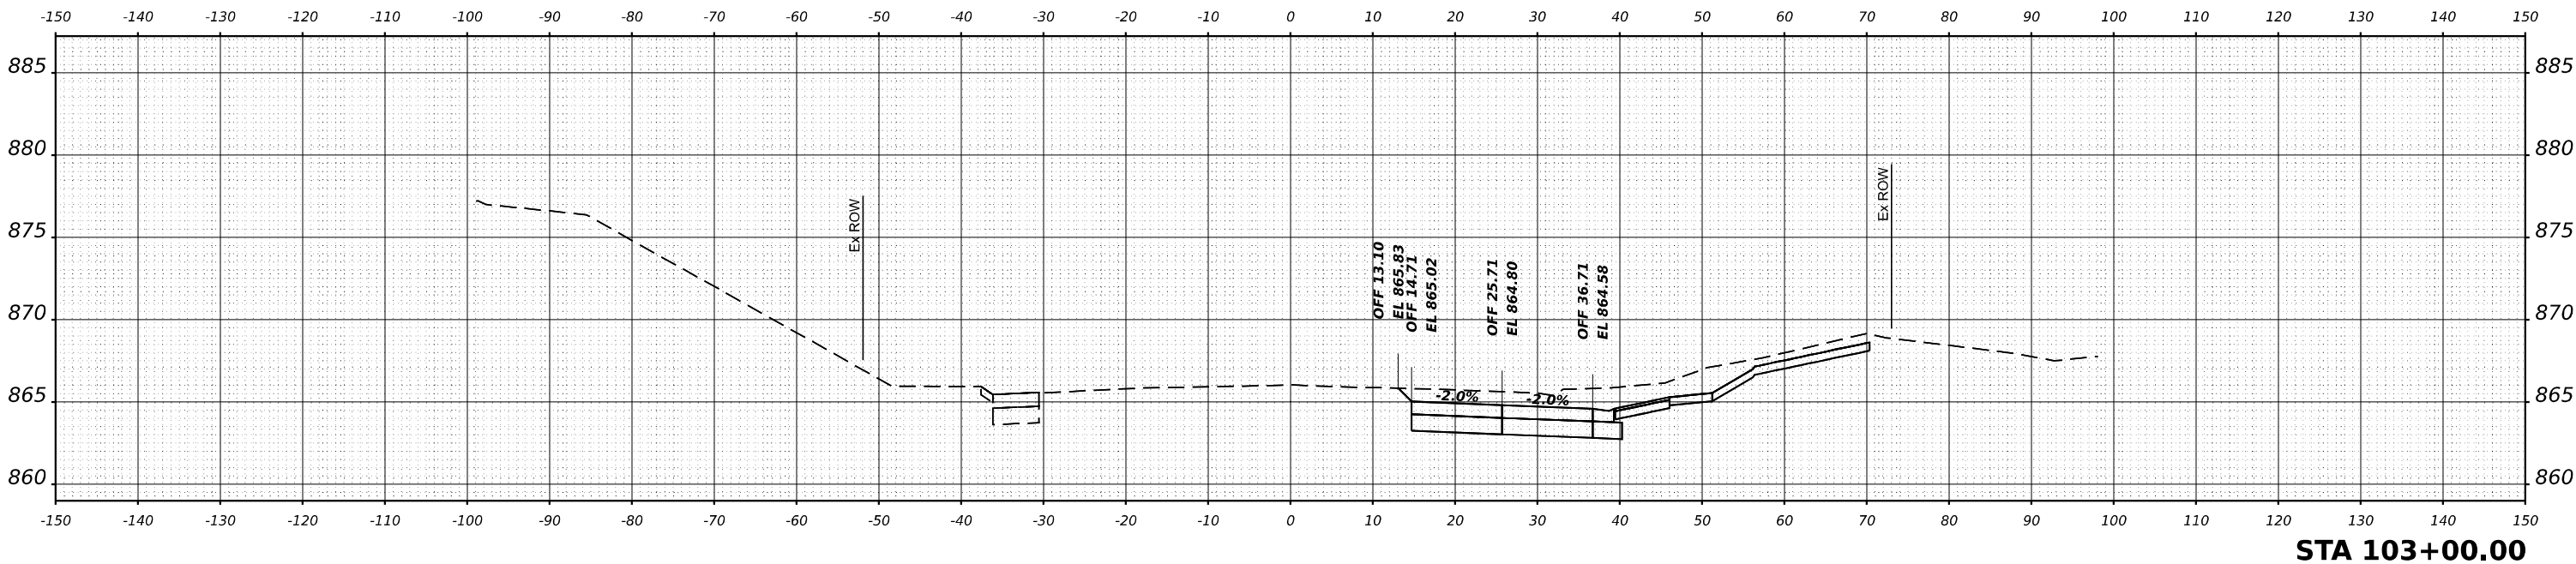

MODEL \$MODEL\$
FILE NAME \$FILES\$



USER NAME = \$USERS	DESIGNED - MKW	REVISED -
	DRAWN - DWH	REVISED -
PLOT SCALE = \$SCALE\$	CHECKED - MKW	REVISED -
PLOT DATE = \$DATES	DATE -	REVISED -


STATE OF ILLINOIS
DEPARTMENT OF TRANSPORTATION

BARRINGTON ROAD
CROSS SECTIONS – STAGE 1



SCALE: 10H : 5V SHEET 44 OF 54 SHEETS STA.

F.A.P. RTE.	SECTION	COUNTY	TOTAL SHEETS	SHEET NO.
362	2019-161-W	COOK	666	494
CONTRACT NO. 62K33				
		ILLINOIS	FED. AID PROJECT	

FINAL SURVEY	BY _____		DATE _____
	SURVEYED _____		
	PLOTTED _____		
	TEMPLATE _____		
NO. _____	AREAS _____		
	AREAS CHECKED _____		

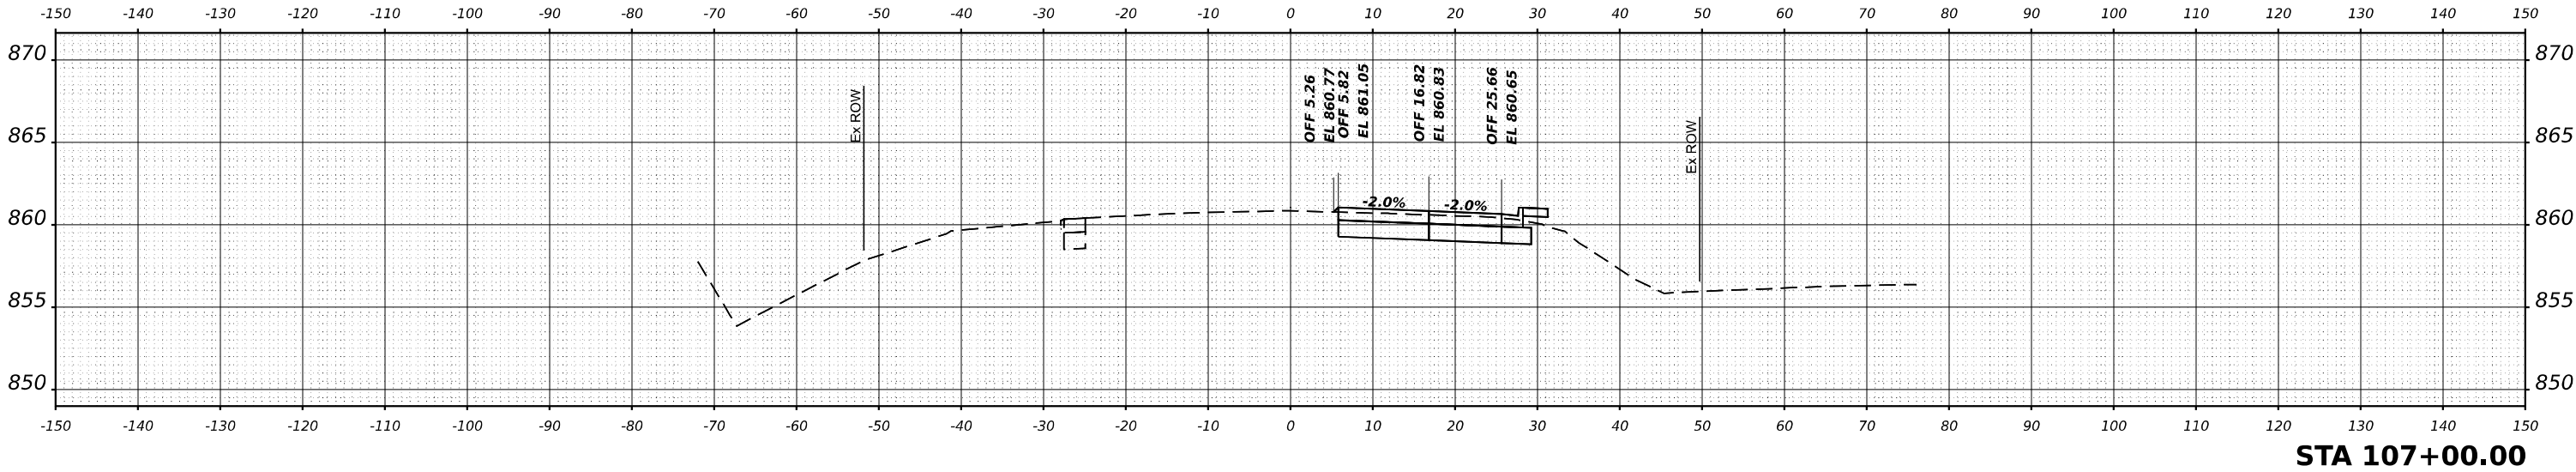

ORIGINAL SURVEY	BY	DATE
NOTE BOOK	SURVEYED	
	PLOTTED	
	TEMPLATE	
	AREAS	
NO. _____	AREAS CHECKED	

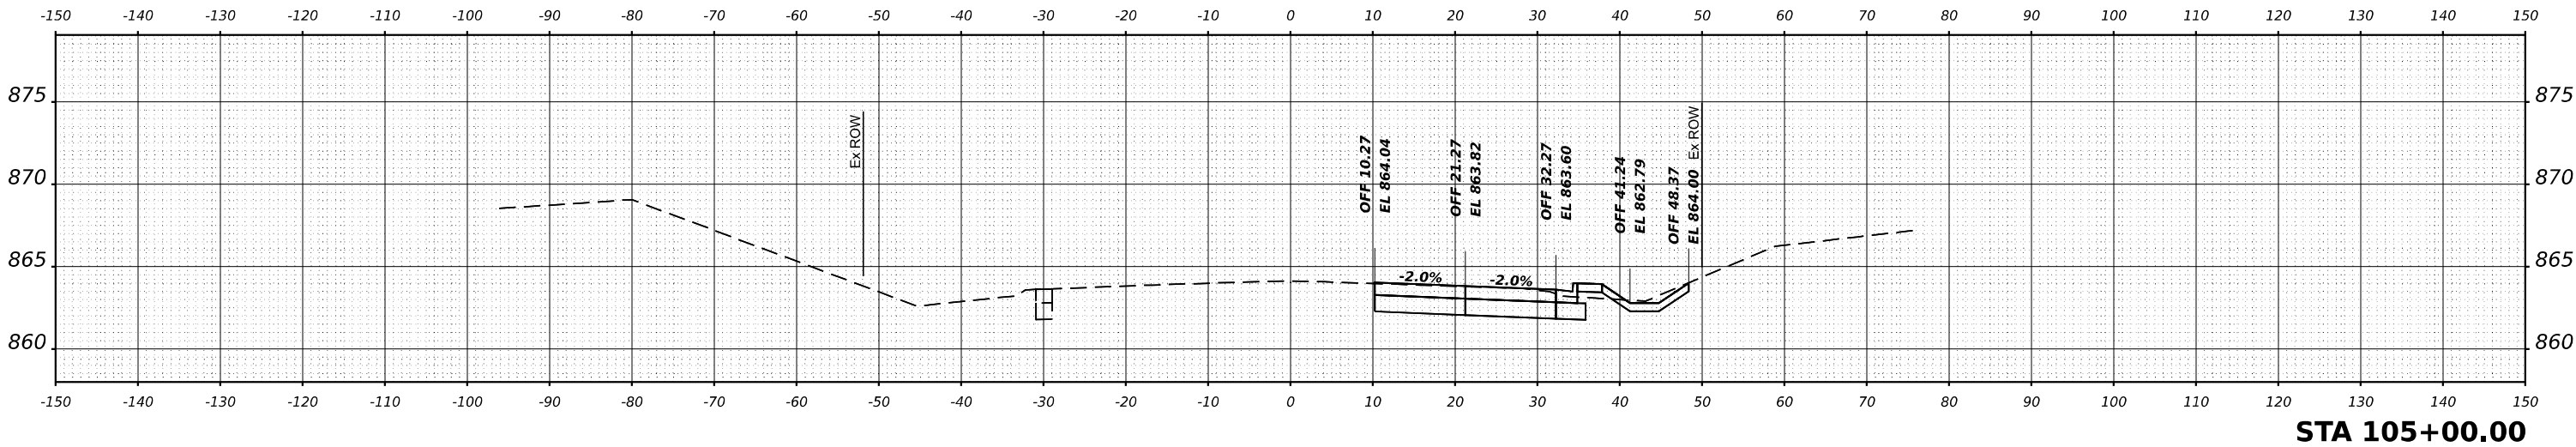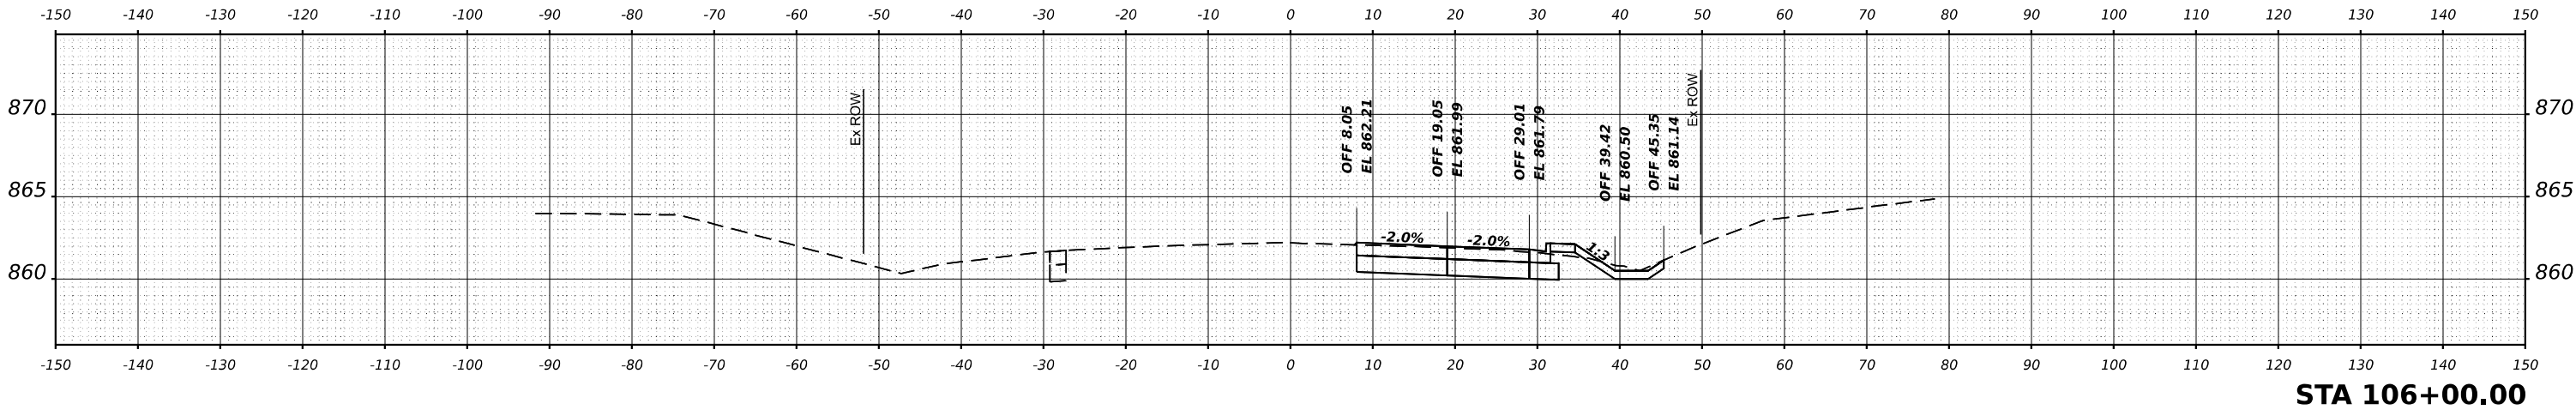

USER NAME = \$USERS	DESIGNED - MKW	REVISED -
	DRAWN - DWH	REVISED -
PLOT SCALE = \$SCALE\$	CHECKED - MKW	REVISED -
PLOT DATE = \$DATES	DATE -	REVISED -

STATE OF ILLINOIS
DEPARTMENT OF TRANSPORTATION

BARRINGTON ROAD
CROSS SECTIONS – STAGE 1


SCALE: 10H : 5V SHEET 45 OF 54 SHEETS STA.

F.A.P. RTE.	SECTION	COUNTY	TOTAL SHEETS	SHEET NO.
362	2019-161-W	COOK	666	495
CONTRACT NO. 62K33				
ILLINOIS FED. AID PROJECT				


FINAL SURVEY	SURVEYED	BY	DATE
	PLOTTED		
	TEMPLATE		
	AREAS		
NO.	NO.		

ORIGINAL SURVEY	SURVEYED	BY	DATE
	PLOTTED		
	TEMPLATE		
	AREAS		
NO.	NO.		


MODEL \$MODELNAME\$
FILE NAME \$FILES\$

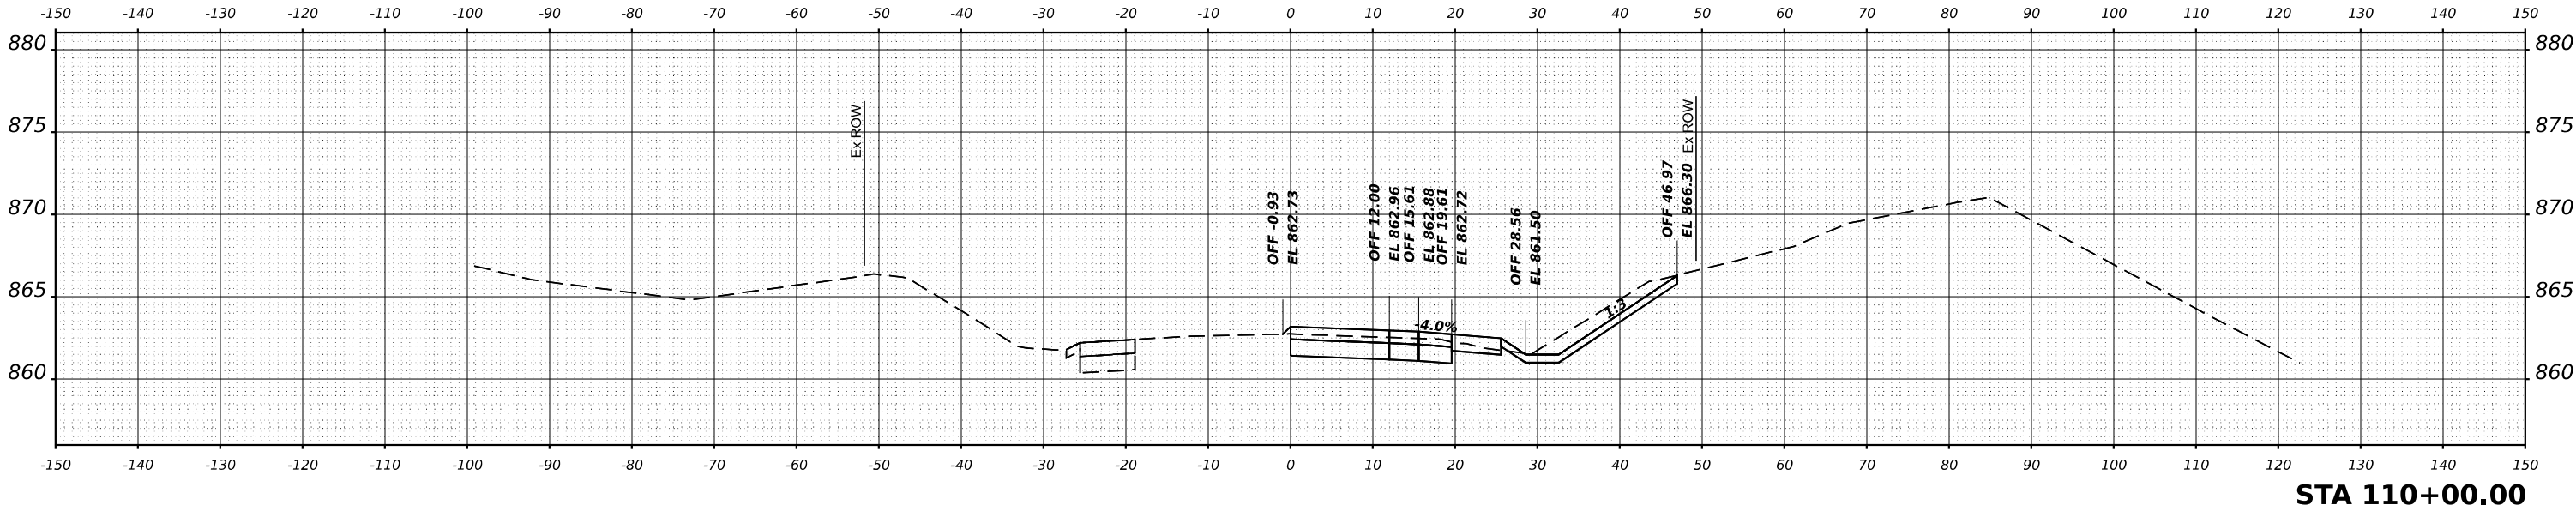

STA 110+00.00

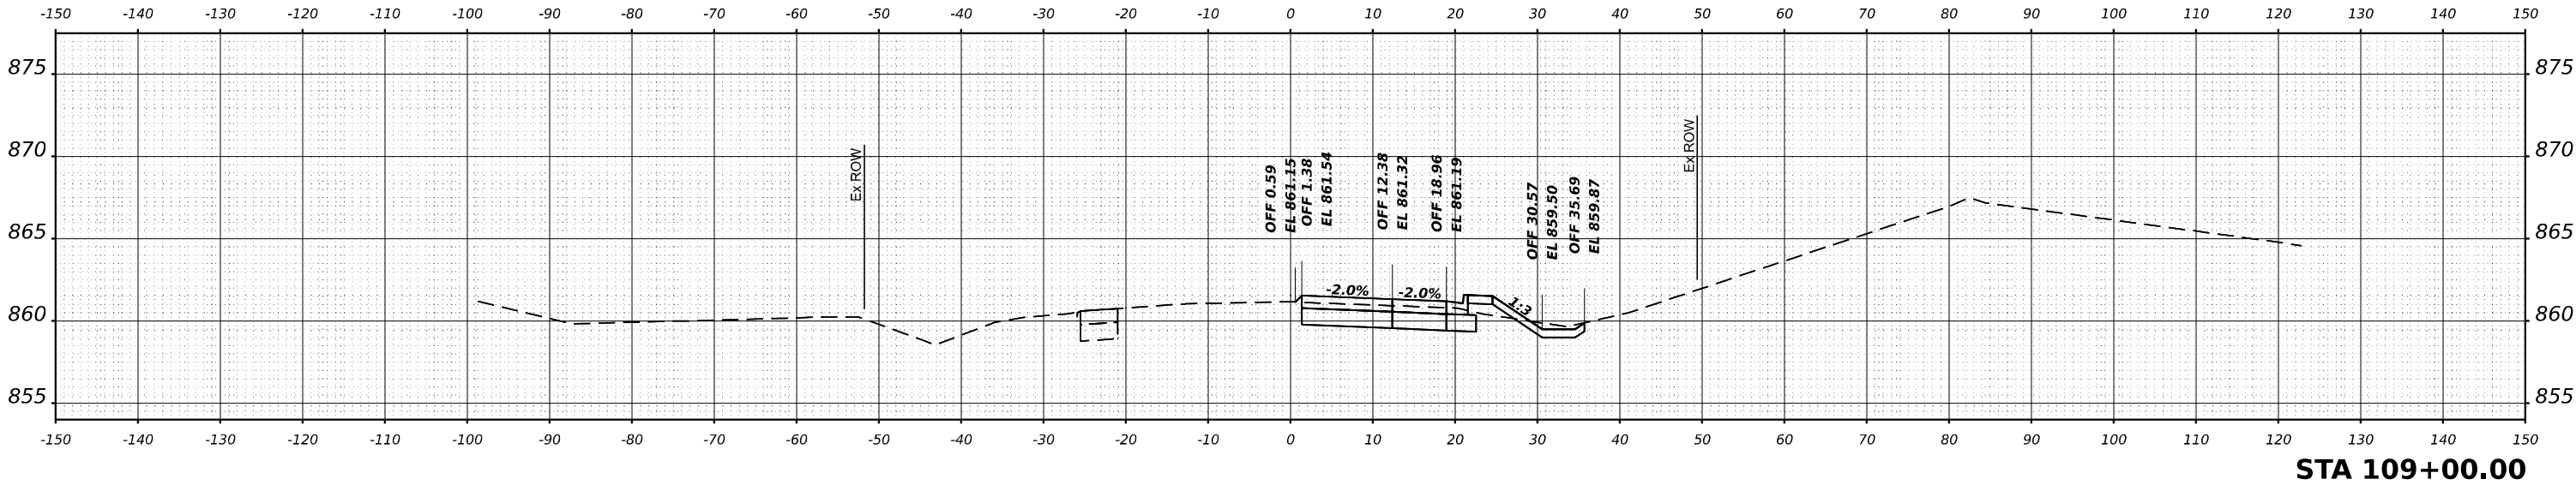

STA 109+00.00

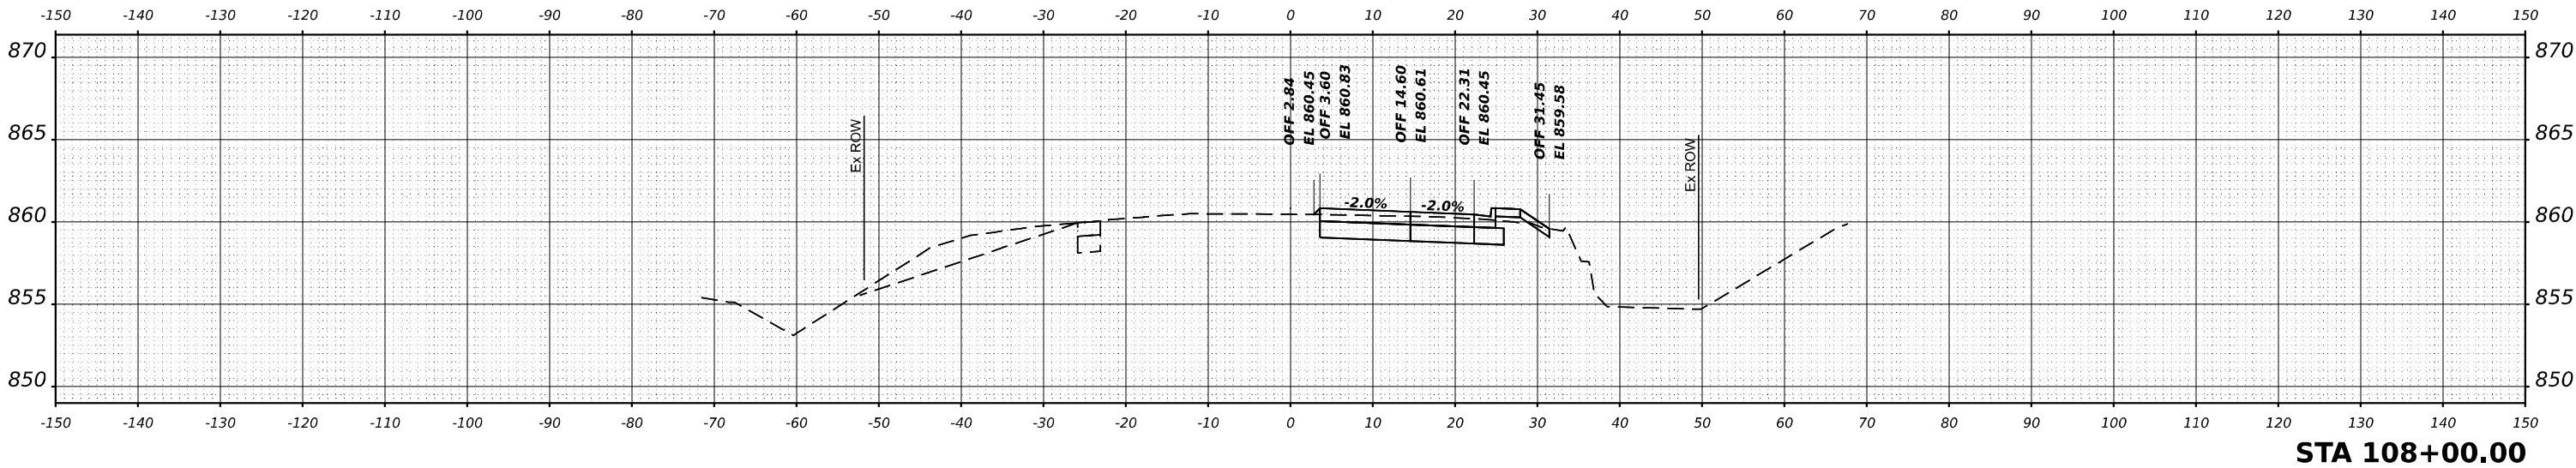

STA 108+00.00



USER NAME = \$USERS	DESIGNED - MKW	REVISED -
	DRAWN - DWH	REVISED -
PLOT SCALE = \$SCALE\$	CHECKED - MKW	REVISED -
PLOT DATE = \$DATES	DATE -	REVISED -

STATE OF ILLINOIS
DEPARTMENT OF TRANSPORTATION

BARRINGTON ROAD
CROSS SECTIONS - STAGE 1



SCALE: 10H : 5V SHEET 46 OF 54 SHEETS STA.

F.A.P. RTE.	SECTION	COUNTY	TOTAL SHEETS	SHEET NO.
362	2019-161-W	COOK	666	496
CONTRACT NO. 62K33				
ILLINOIS FED. AID PROJECT				

FINAL SURVEY	SURVEYED	BY	DATE
	PLOTTED		
	TEMPLATE		
	AREAS		
NO.	NO.	NO.	NO.
	NO.	NO.	NO.

ORIGINAL SURVEY	SURVEYED	BY	DATE
	PLOTTED		
	TEMPLATE		
	AREAS		
NO.	NO.	NO.	NO.
	NO.	NO.	NO.

MODEL \$MODELNAME\$
FILE NAME \$FILES\$

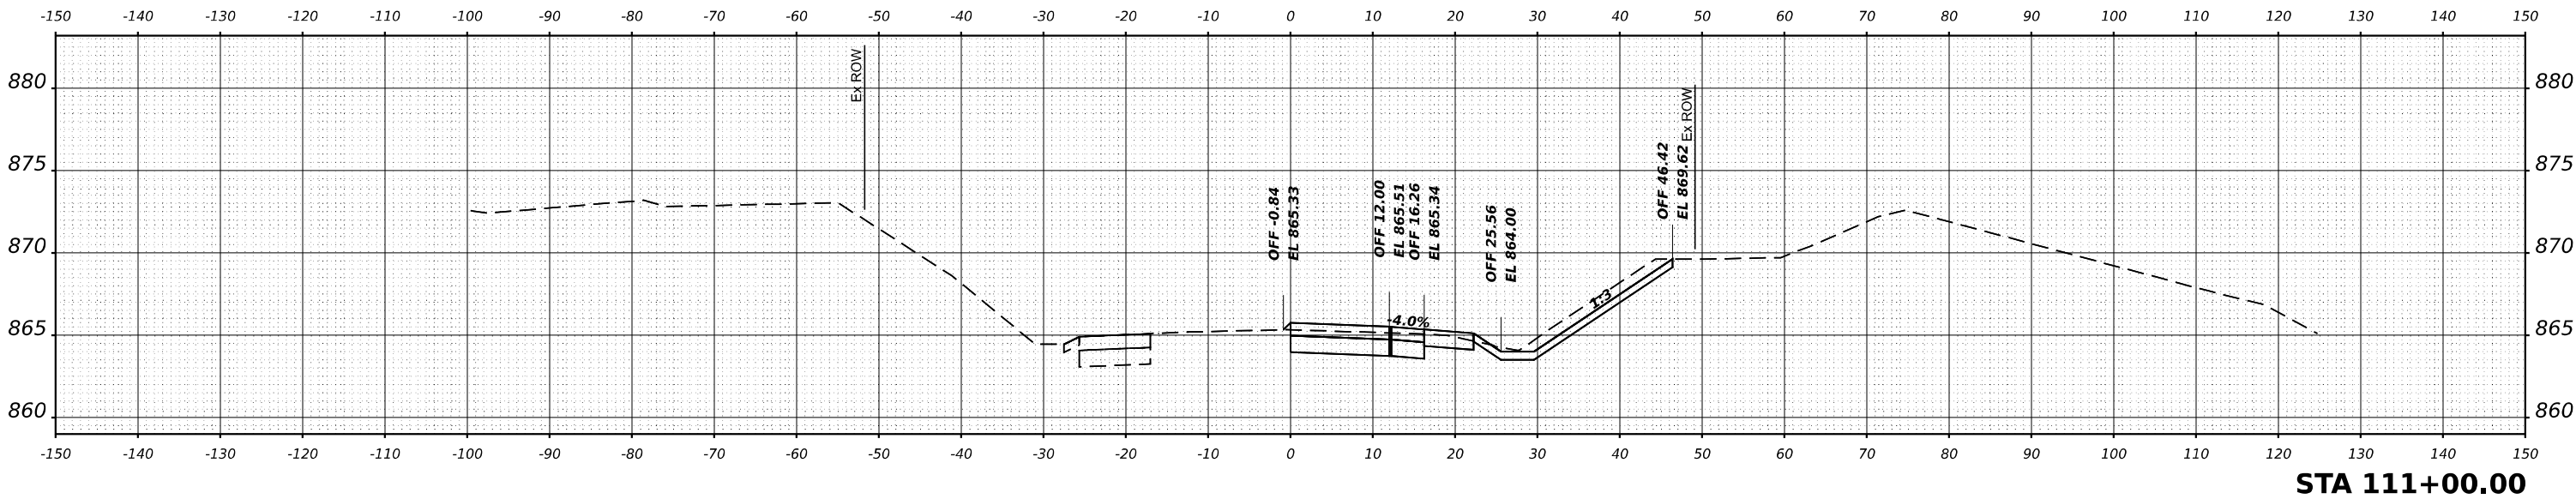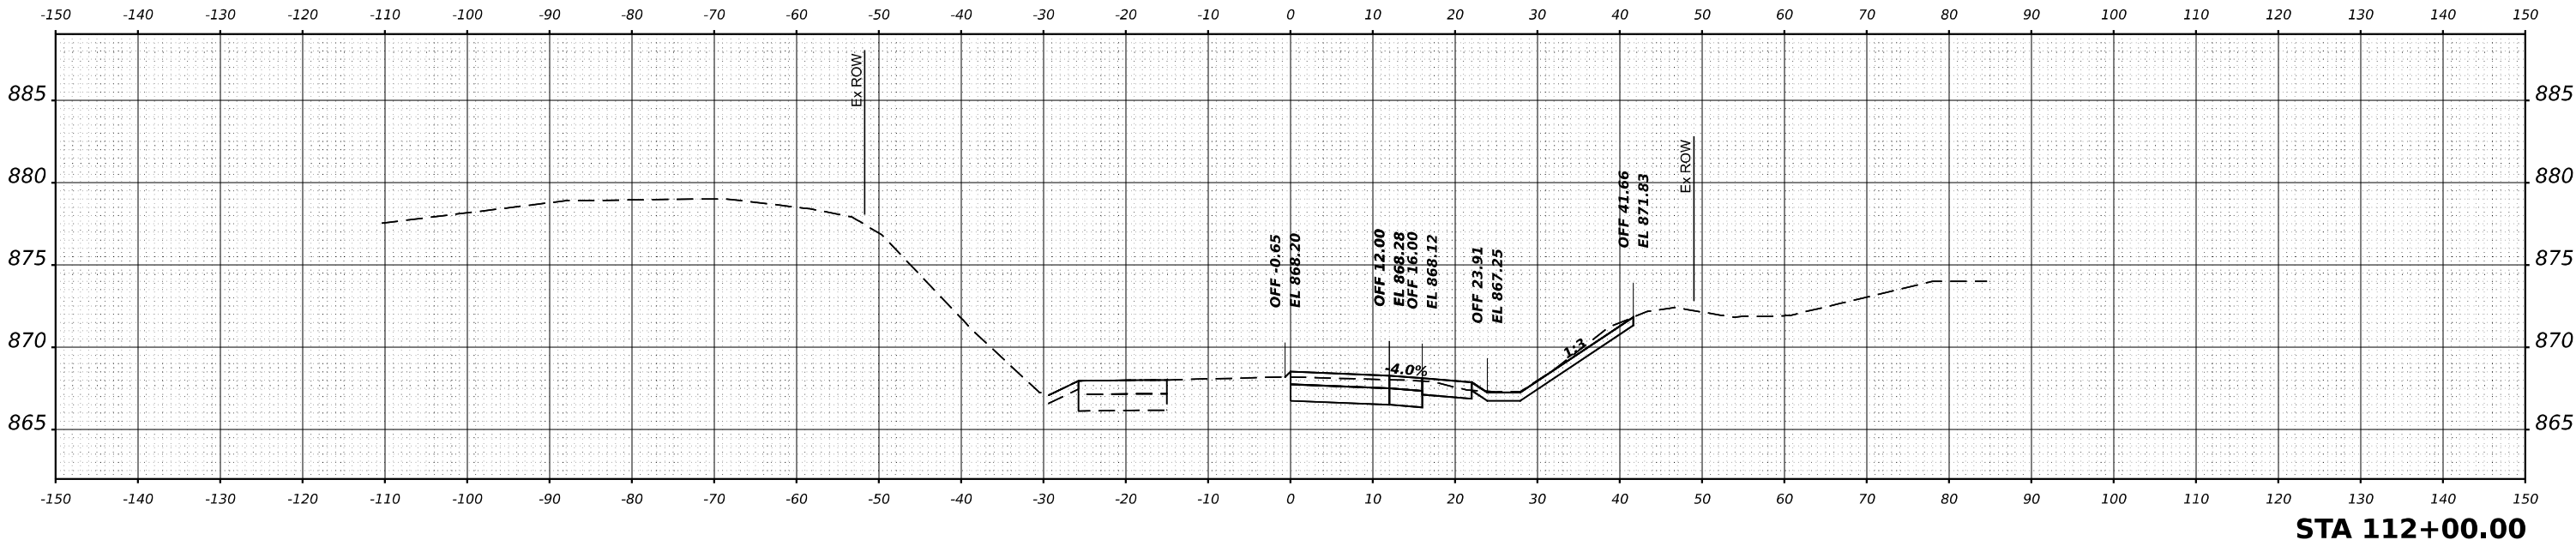

USER NAME = \$USERS	DESIGNED - MKW	REVISED -
	DRAWN - DWH	REVISED -
PLOT SCALE = \$SCALE\$	CHECKED - MKW	REVISED -
PLOT DATE = \$DATES	DATE -	REVISED -

STATE OF ILLINOIS
DEPARTMENT OF TRANSPORTATION

BARRINGTON ROAD
CROSS SECTIONS - STAGE 1


SCALE: 10H : 5V SHEET 47 OF 54 SHEETS STA.

F.A.P. RTE.	SECTION	COUNTY	TOTAL SHEETS	SHEET NO.
362	2019-161-W	COOK	666	497
CONTRACT NO. 62K33				
		ILLINOIS	FED. AID PROJECT	

FINAL SURVEY NOTE BOOK NO.	SURVEYED PLOTTED TEMPLATE AREAS CHECKED	BY	DATE

ORIGINAL SURVEY NOTE BOOK NO.	SURVEYED PLOTTED TEMPLATE AREAS CHECKED	BY	DATE

MODEL \$MODELNAME\$
FILE NAME \$FILES\$

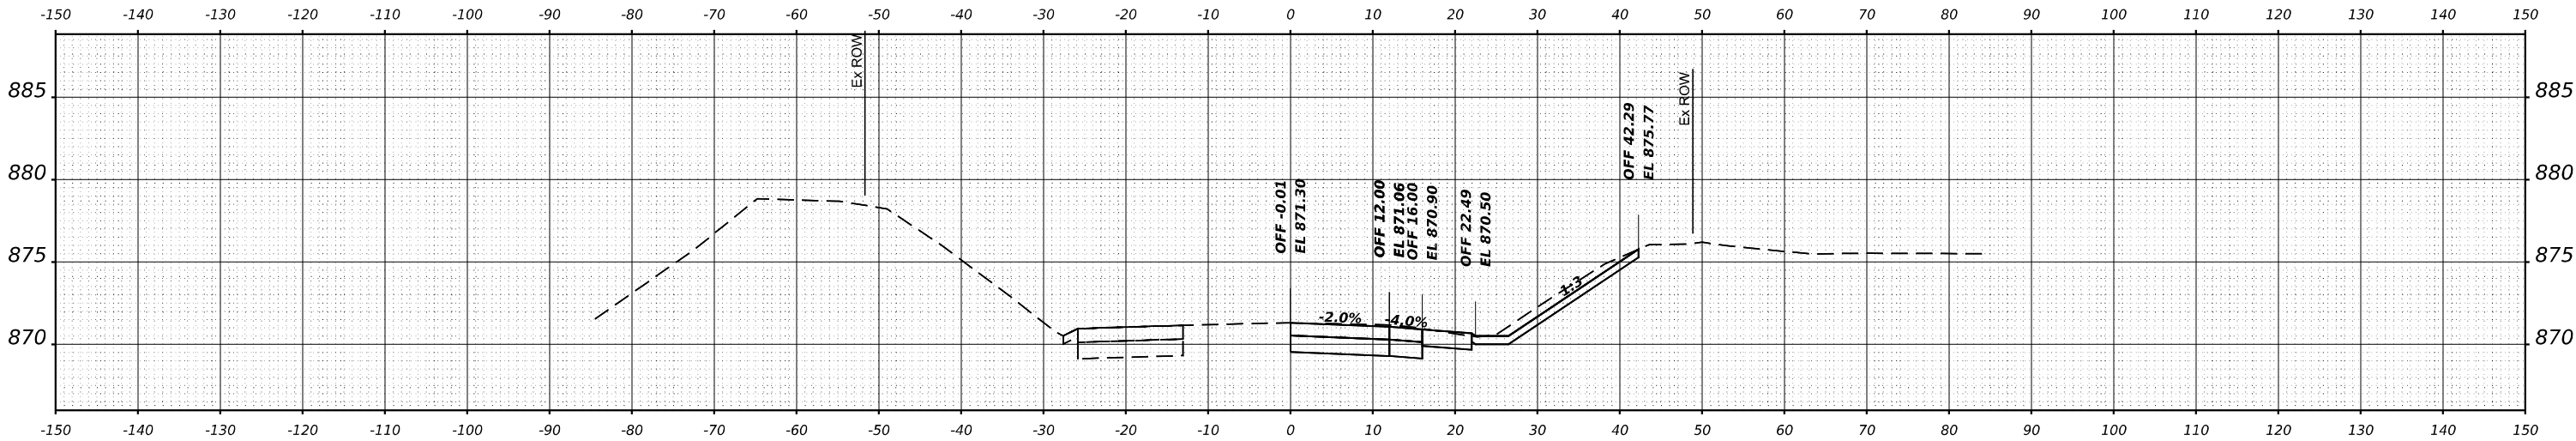

STA 113+00.00



USER NAME = \$USERS	DESIGNED - MKW	REVISED -
	DRAWN - DWH	REVISED -
PLOT SCALE = \$SCALE\$	CHECKED - MKW	REVISED -
PLOT DATE = \$DATES	DATE -	REVISED -

STATE OF ILLINOIS
DEPARTMENT OF TRANSPORTATION

BARRINGTON ROAD
CROSS SECTIONS - STAGE 1




SCALE: 10H : 5V SHEET 48 OF 54 SHEETS STA.

F.A.P. RTE.	SECTION	COUNTY	TOTAL SHEETS	SHEET NO.
362	2019-161-W	COOK	666	498
CONTRACT NO. 62K33				
		ILLINOIS	FED. AID PROJECT	

FINAL SURVEY NOTE BOOK NO.	SURVEYED PLOTTED TEMPLATE AREAS CHECKED	BY	DATE

ORIGINAL SURVEY NOTE BOOK NO.	SURVEYED PLOTTED TEMPLATE AREAS CHECKED	BY	DATE

MODEL \$MODELNAME\$
FILE NAME \$FILES\$

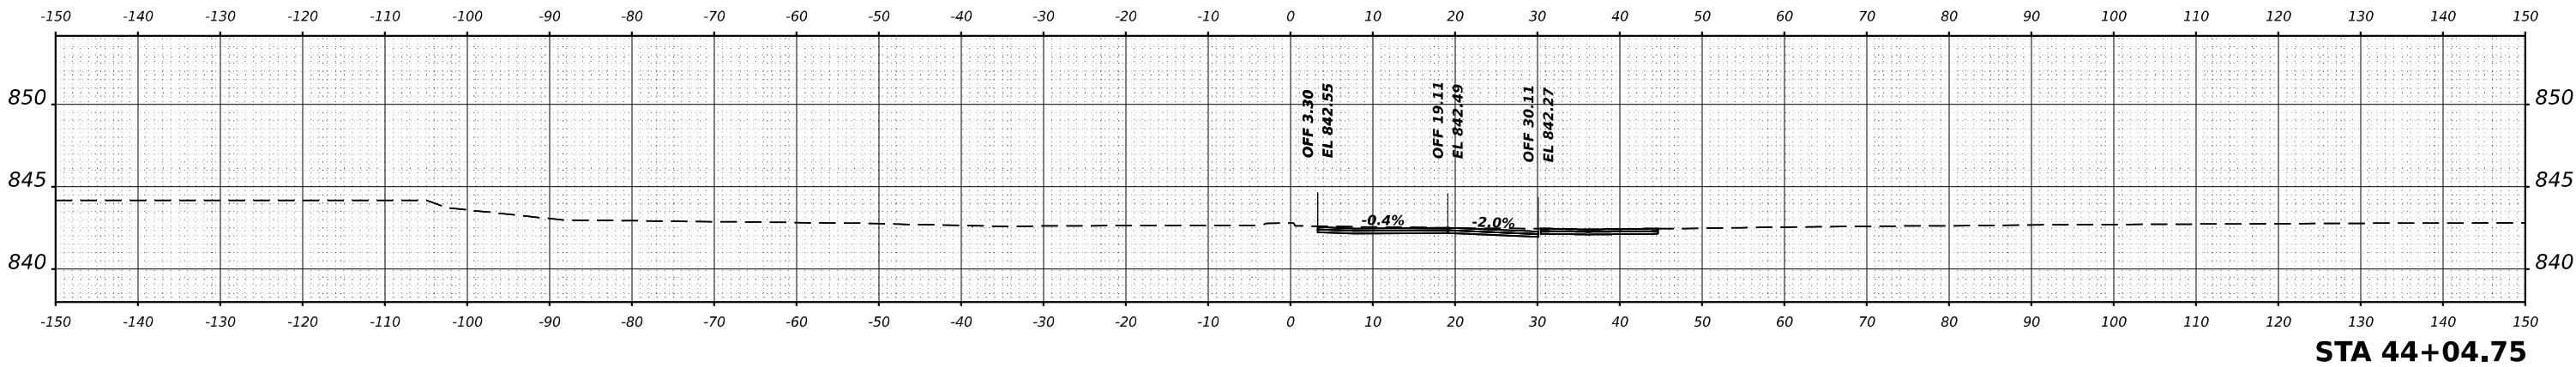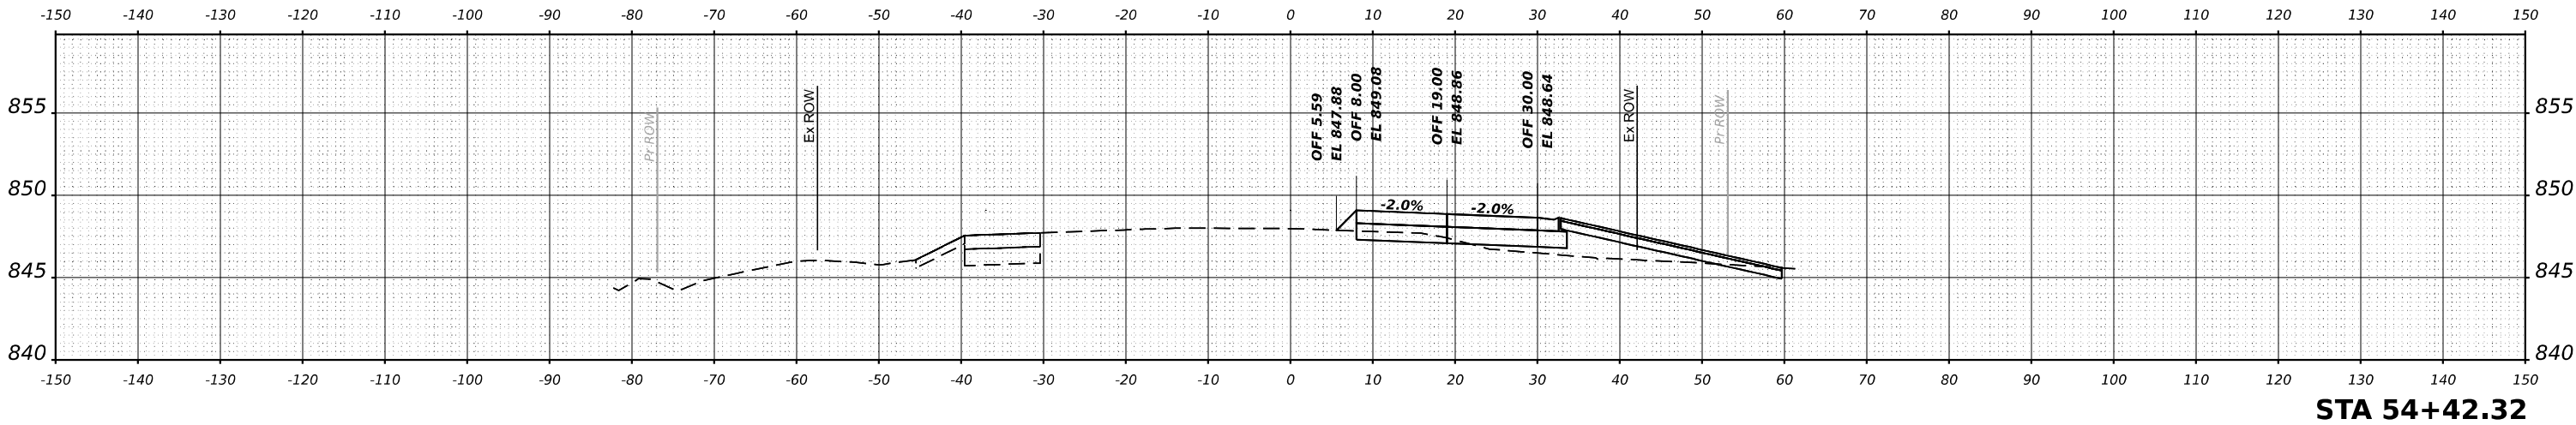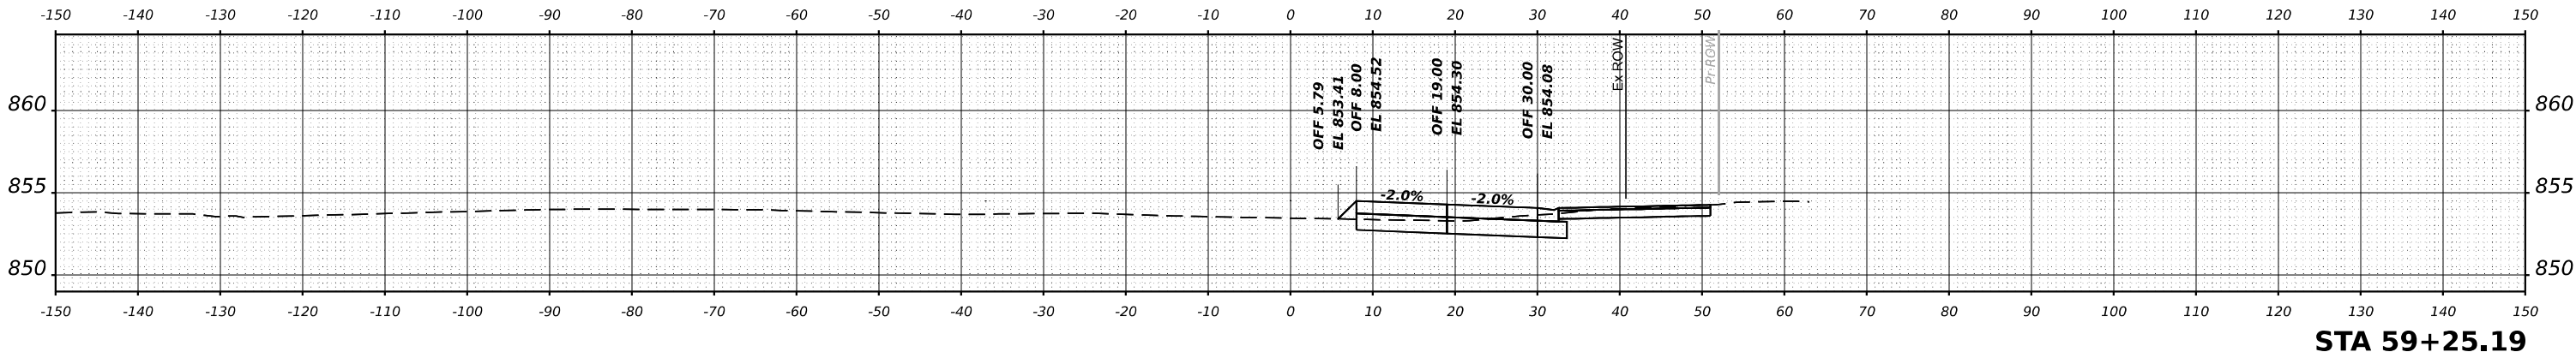

USER NAME = \$USERS	DESIGNED - MKW	REVISED -
	DRAWN - DWH	REVISED -
PLOT SCALE = \$SCALE\$	CHECKED - MKW	REVISED -
PLOT DATE = \$DATES	DATE -	REVISED -


STATE OF ILLINOIS
DEPARTMENT OF TRANSPORTATION

BARRINGTON ROAD
CROSS SECTIONS - STAGE 1



SCALE: 10H : 5V SHEET 49 OF 54 SHEETS STA.

F.A.P RTE.	SECTION	COUNTY	TOTAL SHEETS	SHEET NO.
362	2019-161-W	COOK	666	499
CONTRACT NO. 62K33				
		ILLINOIS	FED. AID PROJECT	

FINAL SURVEY	NO.	SURVEYED PLOTTED TEMPLATE AREAS CHECKED	BY	DATE

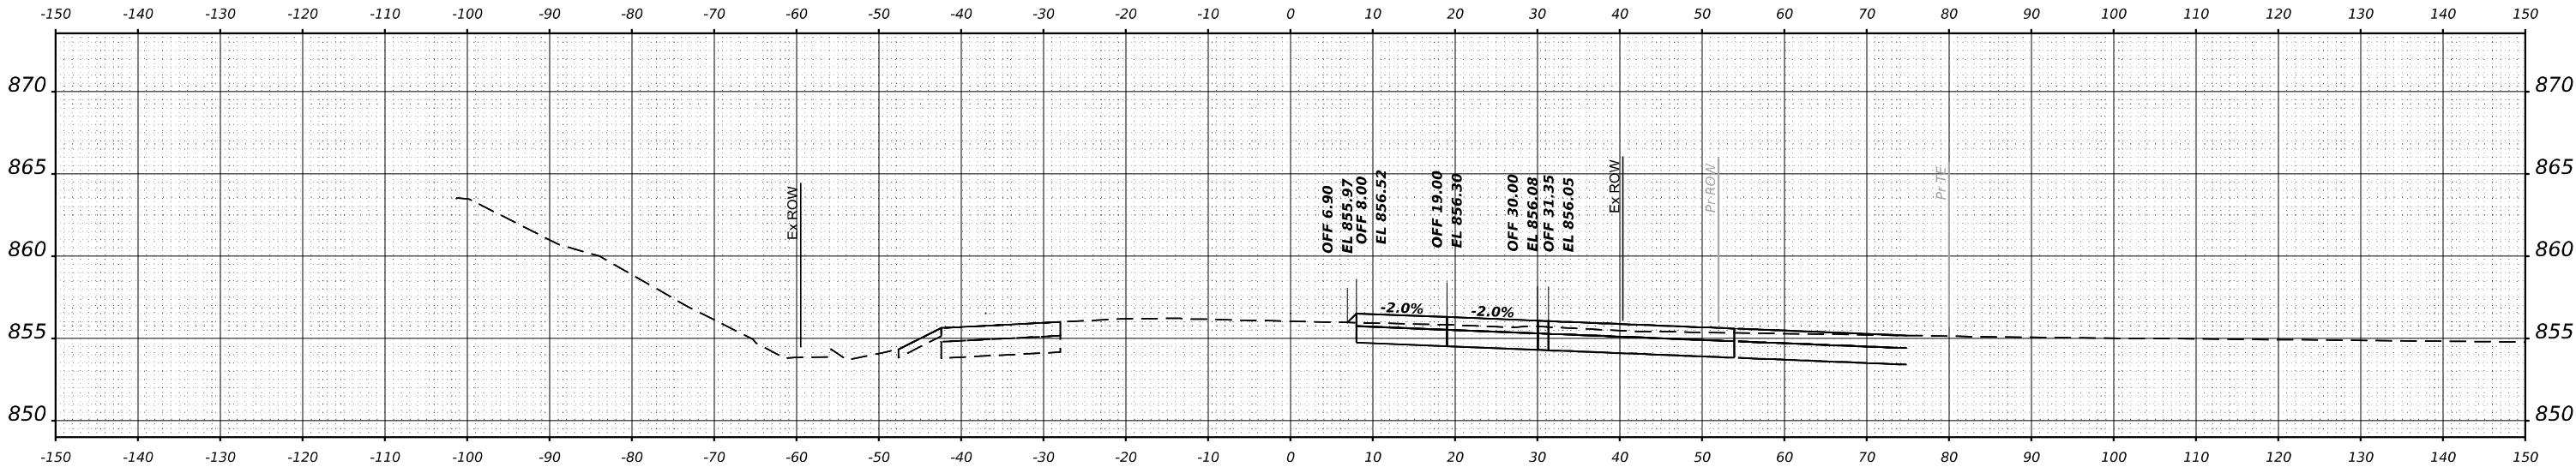

ORIGINAL SURVEY	NO.	SURVEYED PLOTTED TEMPLATE AREAS CHECKED	BY	DATE

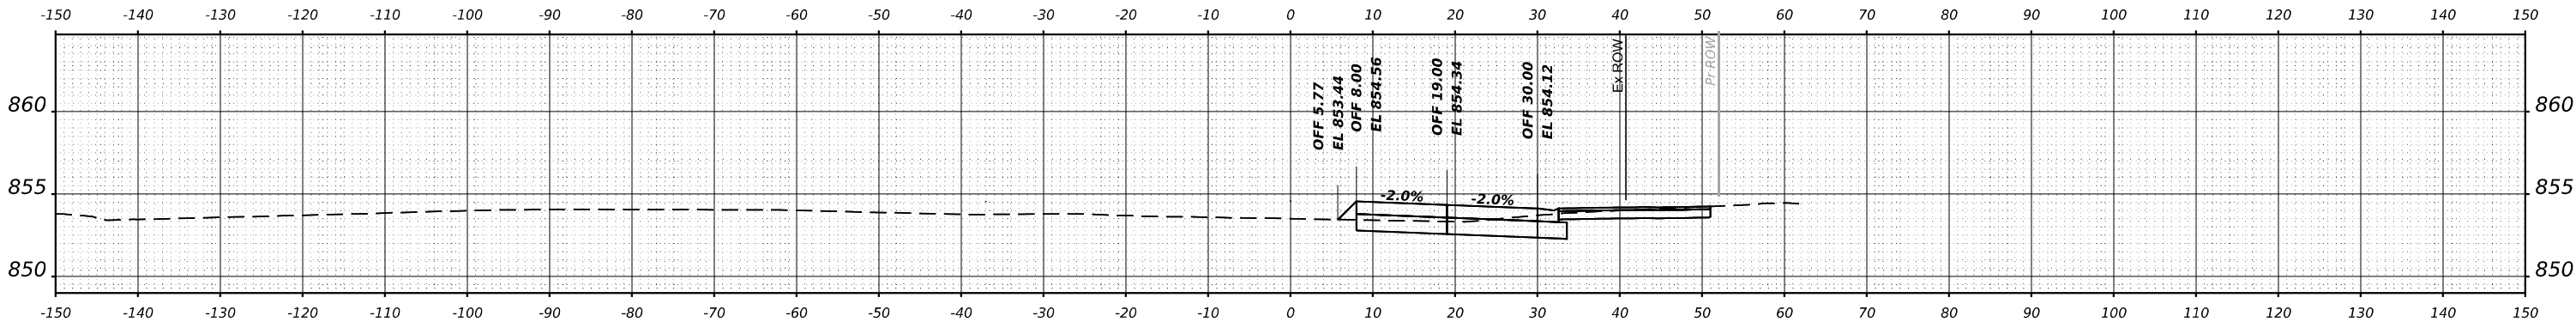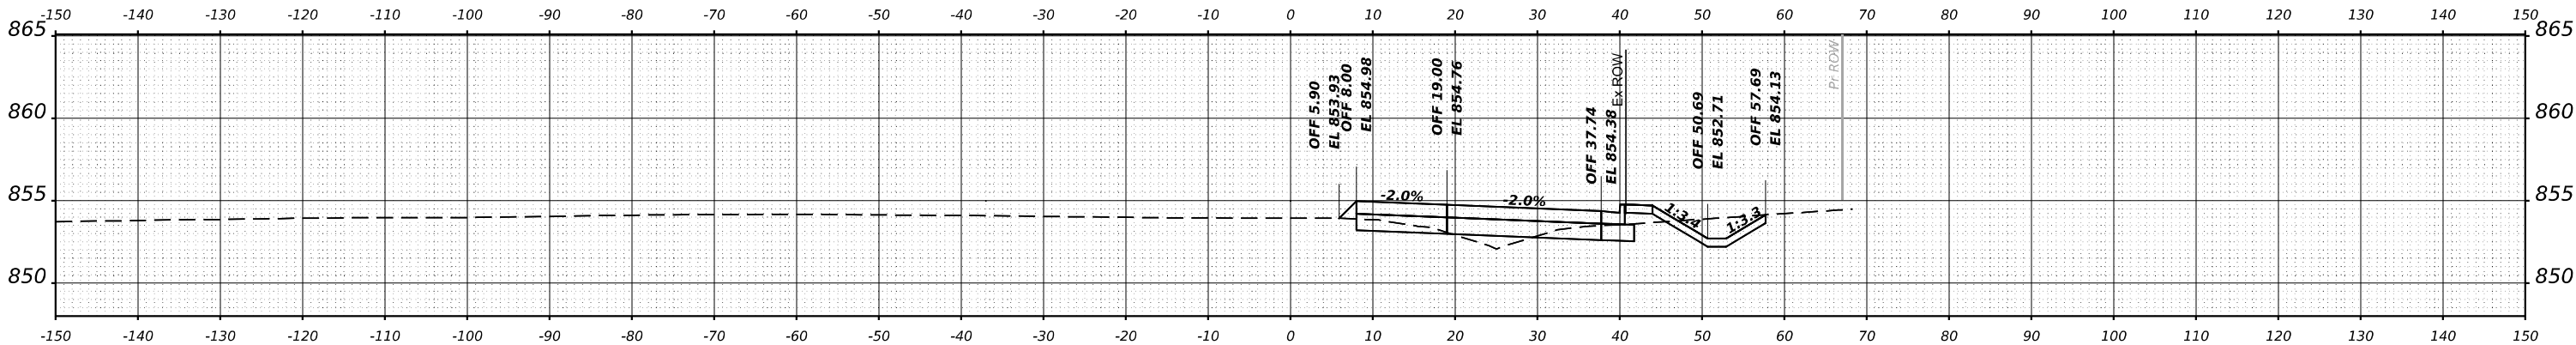

USER NAME = \$USERS	DESIGNED - MKW	REVISED -
	DRAWN - DWH	REVISED -
PLOT SCALE = \$SCALE\$	CHECKED - MKW	REVISED -
PLOT DATE = \$DATES	DATE -	REVISED -

STATE OF ILLINOIS
DEPARTMENT OF TRANSPORTATION

BARRINGTON ROAD
CROSS SECTIONS - STAGE 1

SCALE: 10H : 5V SHEET 50 OF 54 SHEETS STA.

F.A.P RTE.	SECTION	COUNTY	TOTAL SHEETS	SHEET NO.
362	2019-161-W	COOK	666	500
CONTRACT NO. 62K33				
ILLINOIS FED. AID PROJECT				