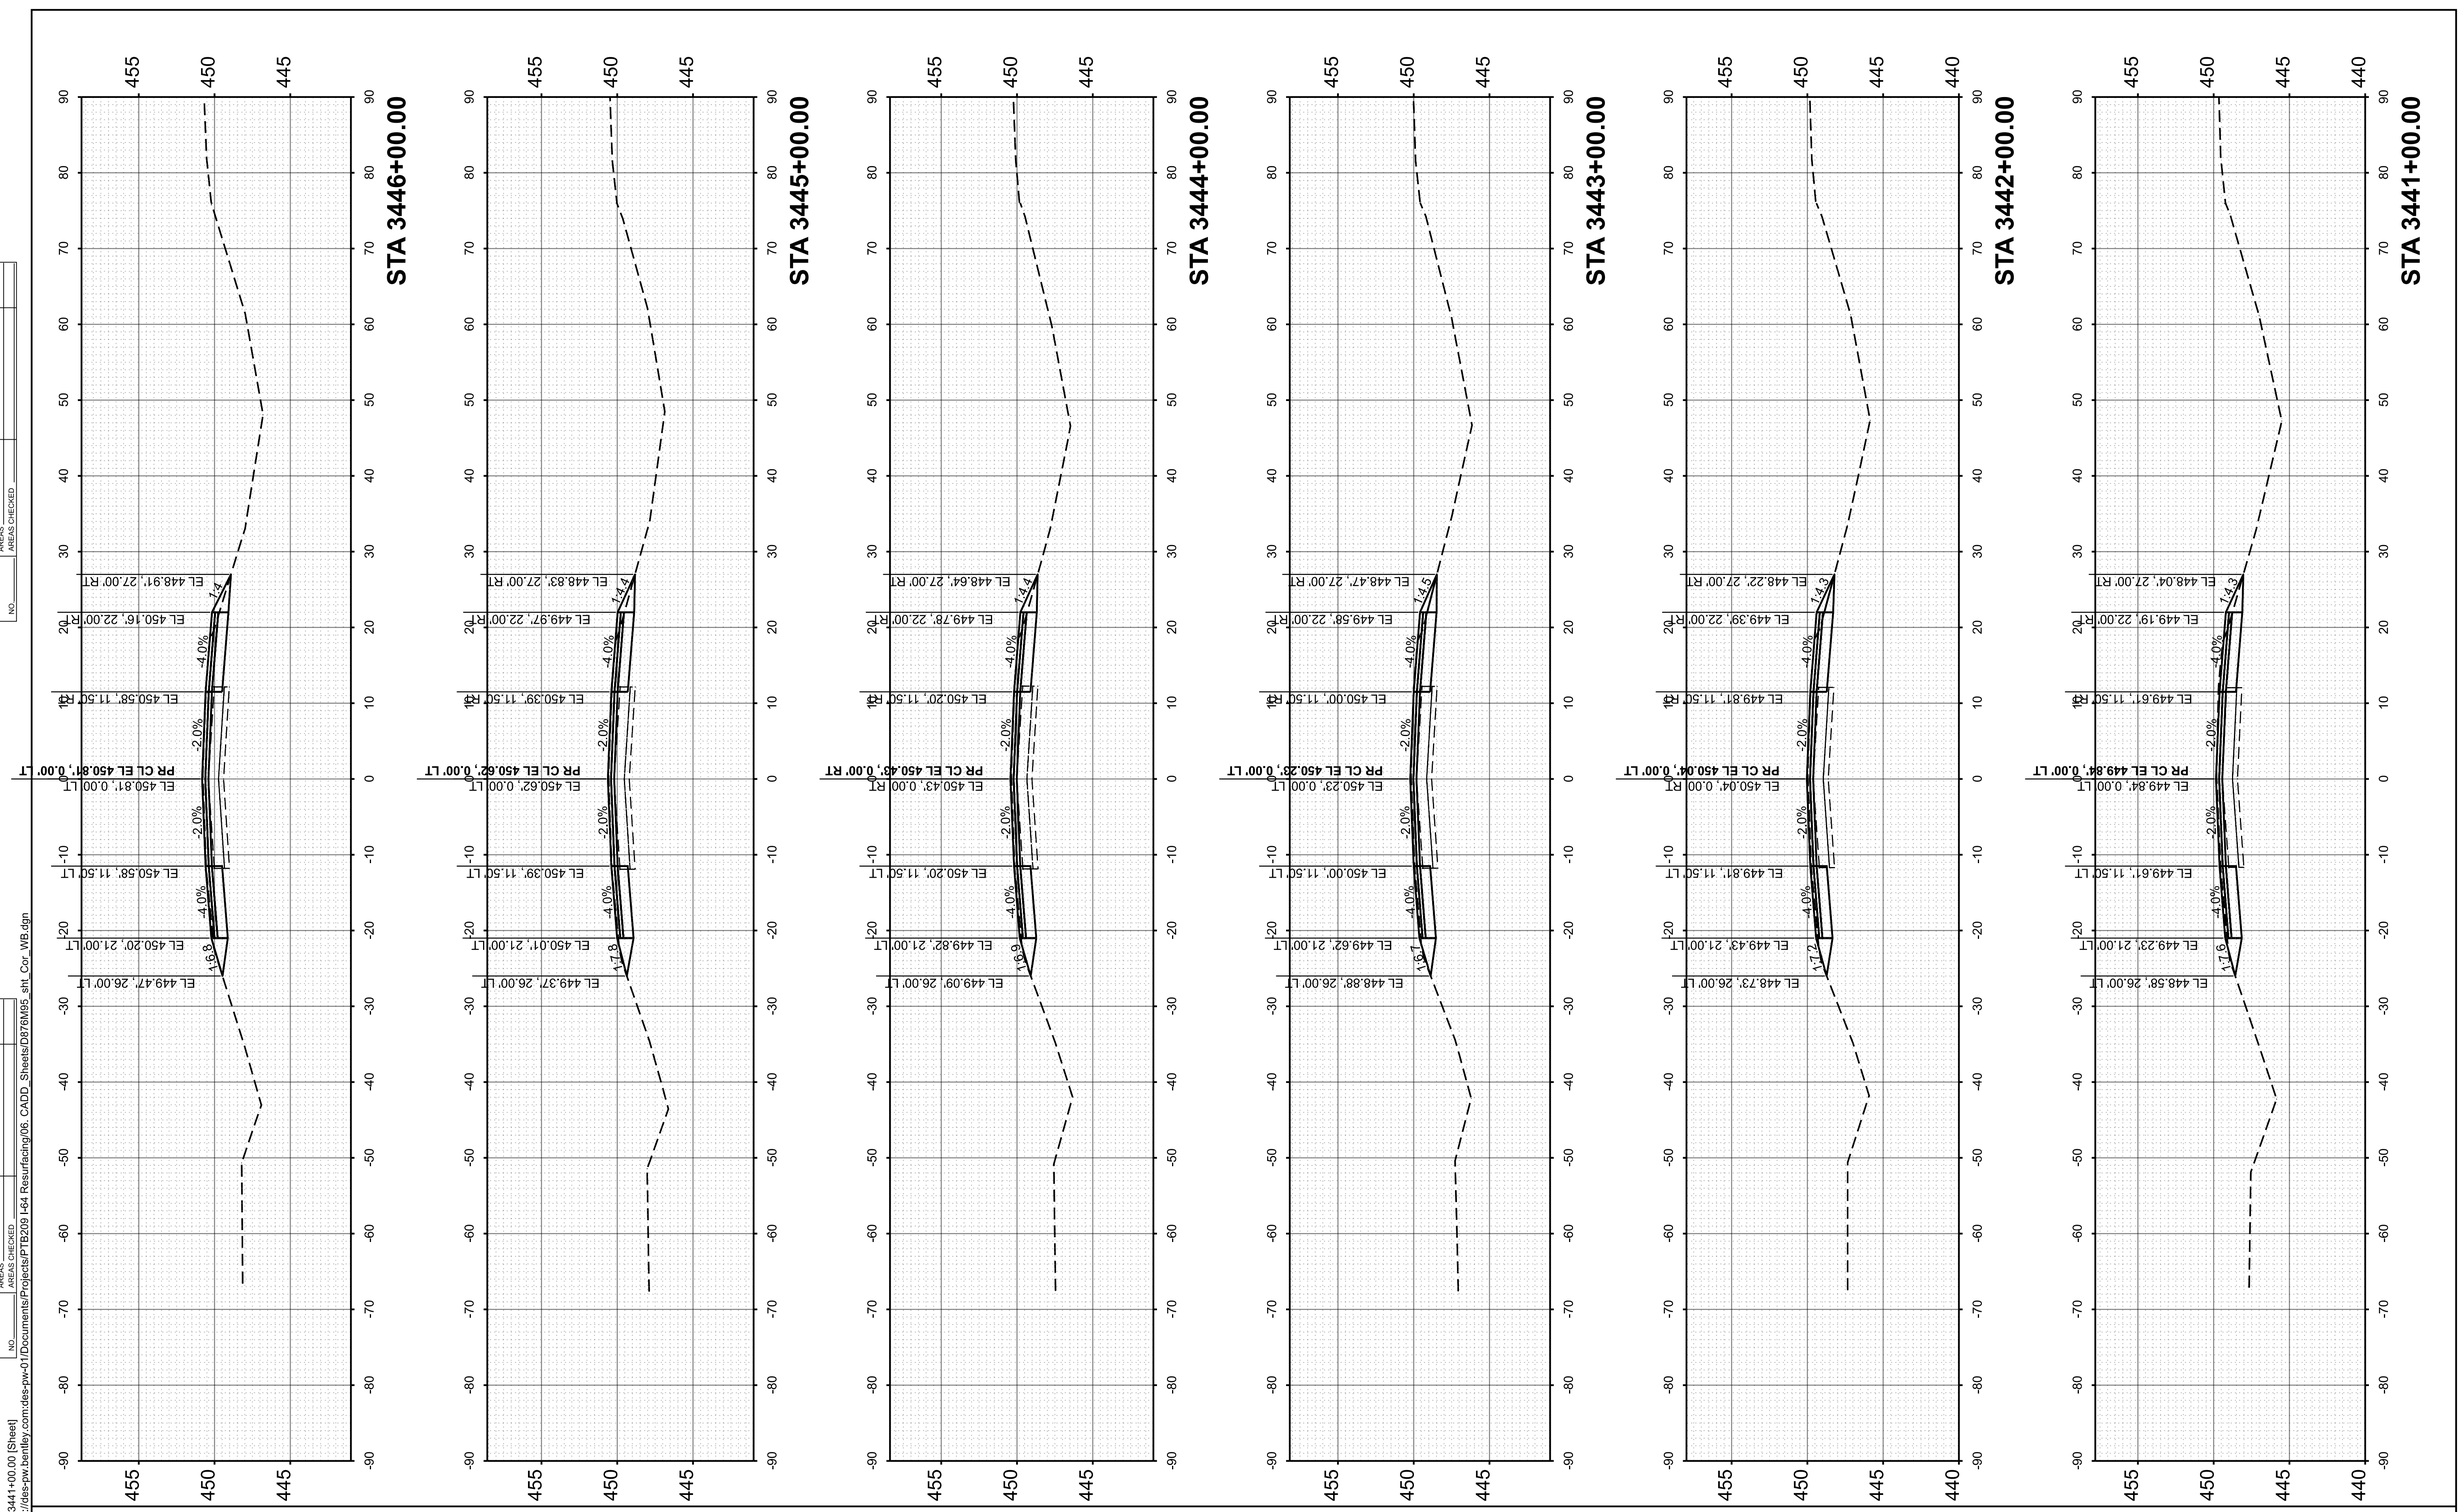


FINAL SURVEY		BY	DATE
NO'TE BOOK	SURVEYED		
NO.	PLOTTED		
	TEMPLATE		
	AREAS		
	AREAS CHECKED		

ORIGINAL SURVEY		BY	DATE
NOTE BOOK	SURVEYED		
NO.	PLOTTED		
	TEMPLATE		
	AREAS		
	AREAS CHECKED		


MODEL: PrCL - 3441+00.00 [Sheet]
FILE NAME: pw://des-pw.bentley.com:des-pw-01/Documents/Projects/PTB209 I-64 Resurfacing/06. CADD_Sheets/D876M95_sht_Cor_WB.dgn

55 W Van Buren St, Ste 200
Chicago, IL 60605
TEL: 312.787.0707 FAX: 312.787.7322
www.descotoinc.com
IL Professional Engineering Design Firm No. 184001609-0002

Copyright © 2026

USER NAME = mgesior	DESIGNED - MEG	REVISED -	**STATE OF ILLINOIS**	**WESTBOUND CROSS SECTIONS**	
	DRAWN - MEG	REVISED -	**DEPARTMENT OF TRANSPORTATION**	**I-64**	
	CHECKED - MTV	REVISED -			
PLOT DATE = 5/6/2026	DATE - 5/6/2026	REVISED -		SCALE: 1"=10' | SHEET 9 OF 106 SHEETS | STA. TO STA.	

F.A. RTE.	SECTION	COUNTY	TOTAL SHEETS	SHEET NO.
64	95-(3,4)RS-2	WASHINGTON	775	601
		CONTRACT NO. 76M95		
	ILLINOIS | FED. AID PROJECT			

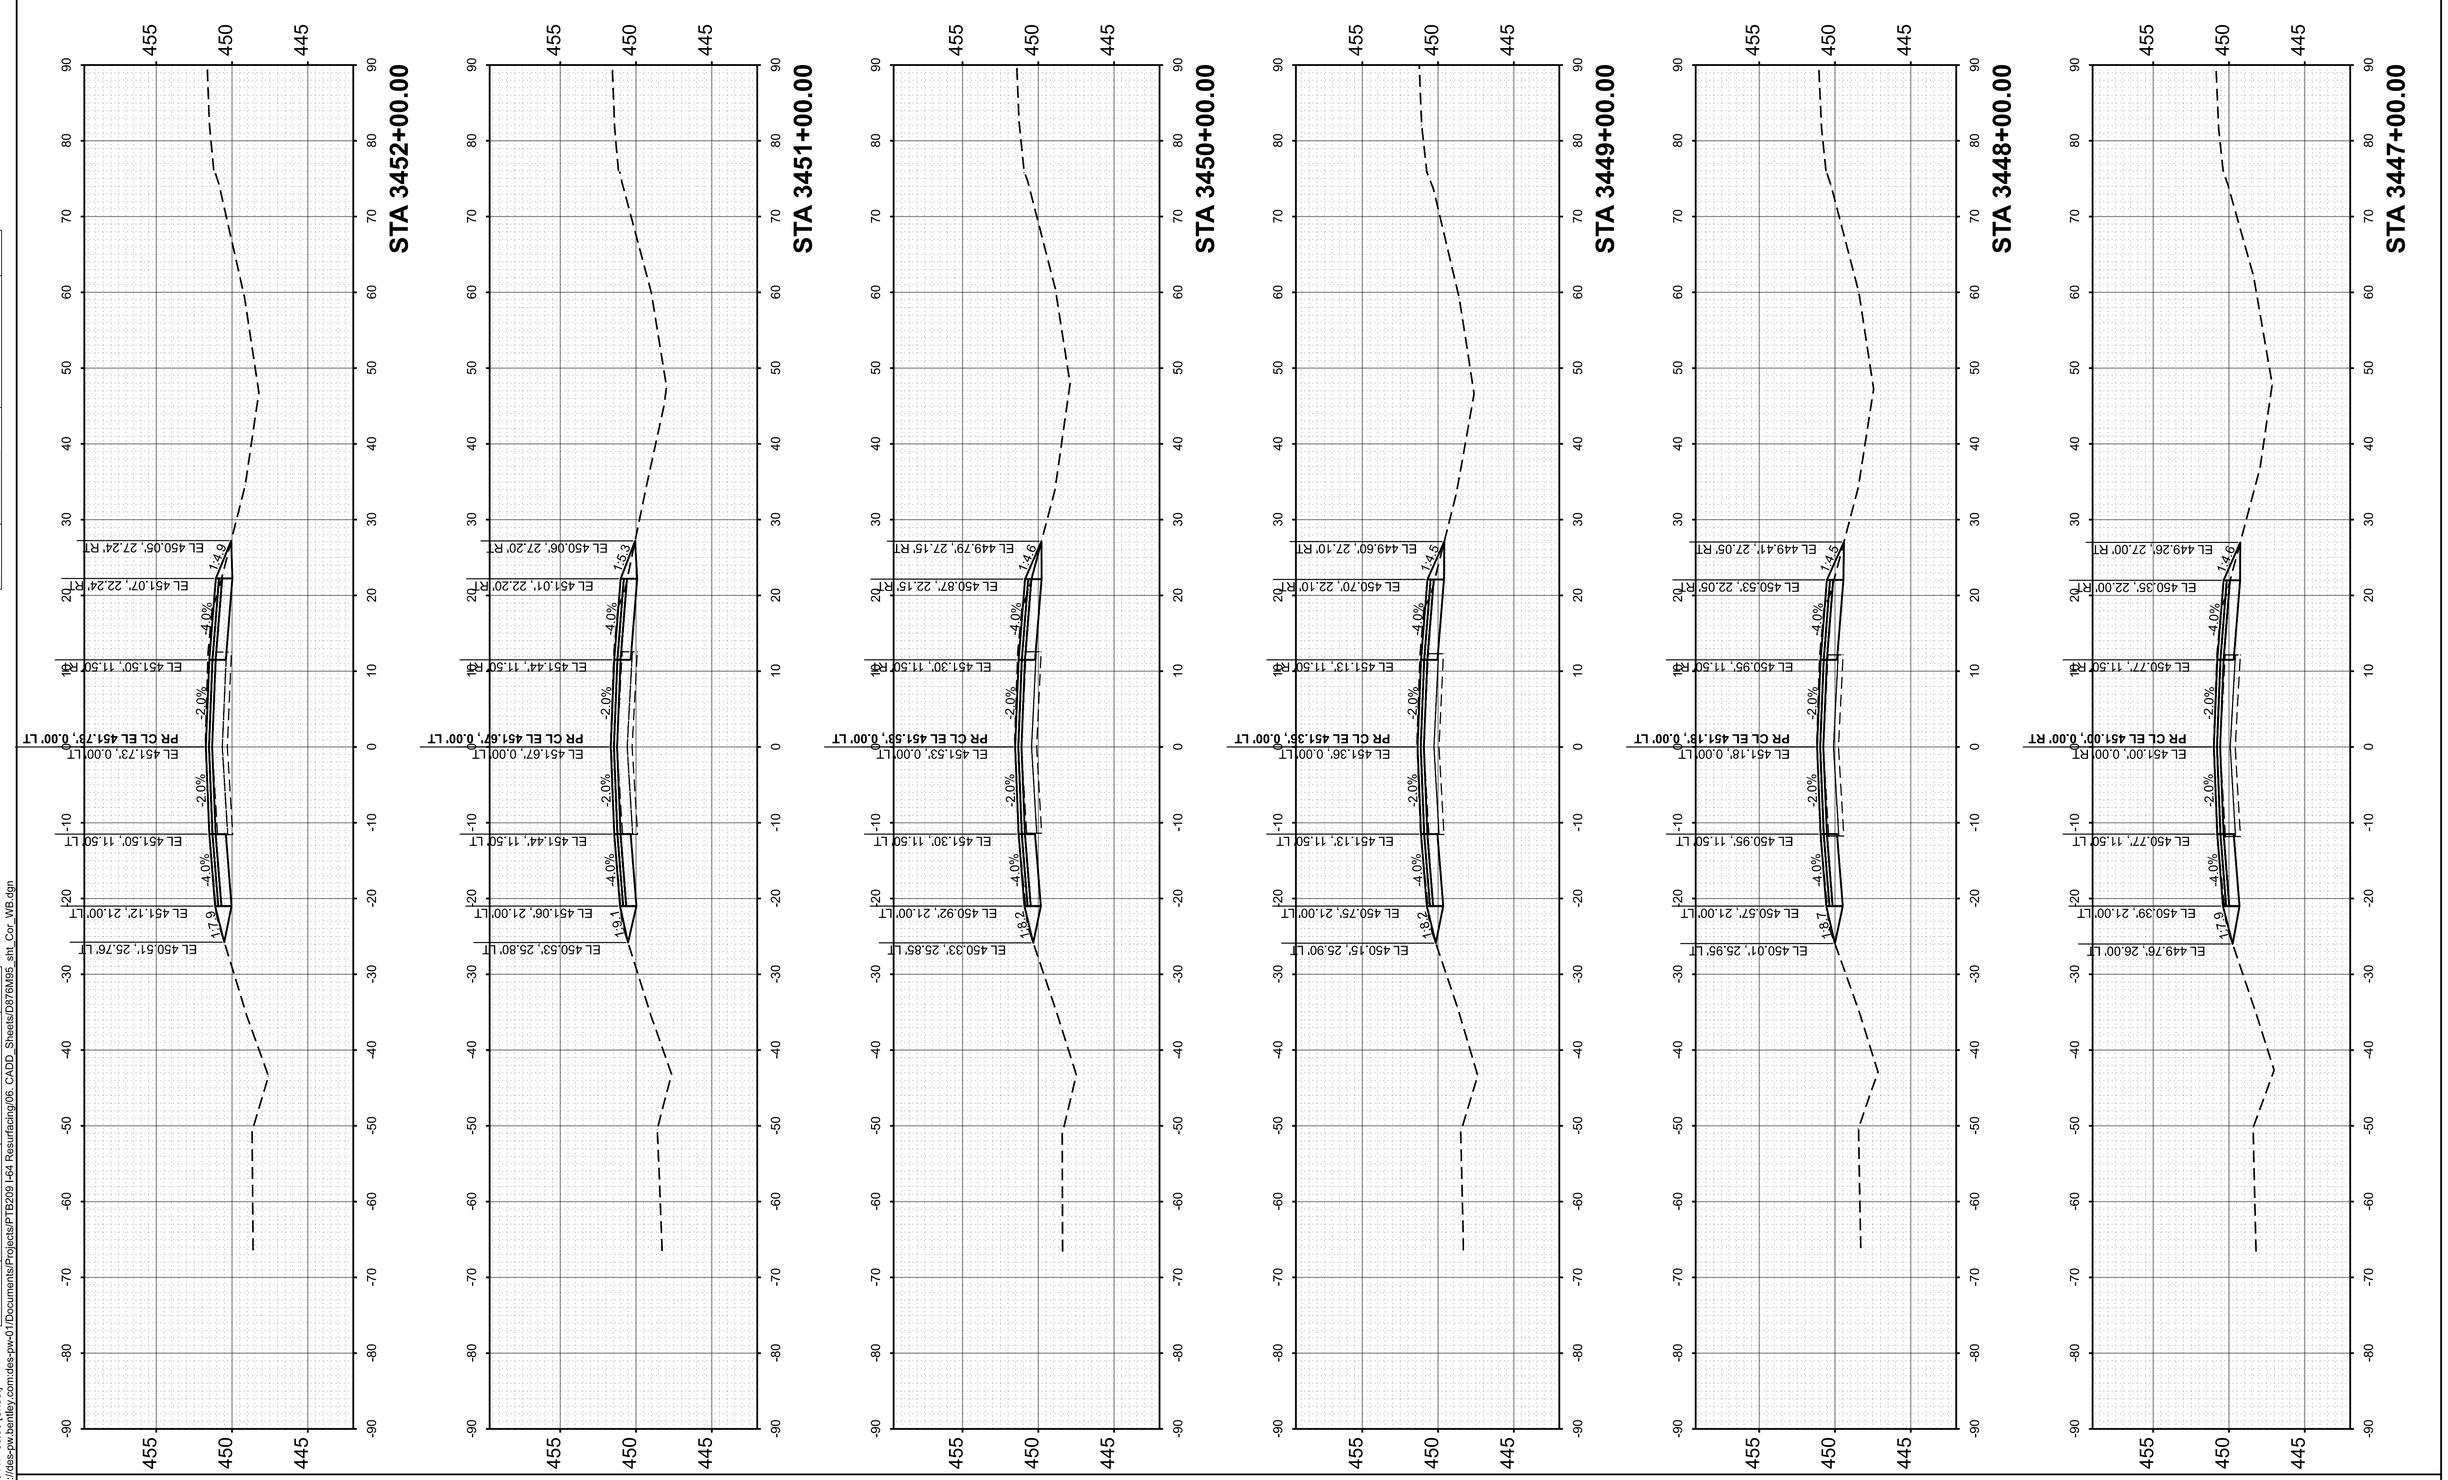

FINAL SURVEY
NOTE BOOK
NO.
SURVEYED
PLOTTED
TEMPLATE
AREAS
AREAS CHECKED
BY
DATE

ORIGINAL SURVEY
NOTE BOOK
NO.
SURVEYED
PLOTTED
TEMPLATE
AREAS
AREAS CHECKED
BY
DATE

MODEL: PrCL - 3447+00.00 [Sheet]
FILE NAME: pw://des-pw.bentley.com:des-pw-01/Documents/Projects/PTB209 I-64 Resurfacing/06. CADD_Sheets/D876M95_sht_Cor_WB.dgn

55 W Van Buren St, Ste 200
Chicago, IL 60605
TEL: 312.787.0707 FAX: 312.787.7322
www.descotoinc.com
IL Professional Engineering Design Firm No. 184001609-0002

Copyright © 2026

USER NAME = mgesior	DESIGNED - MEG	REVISED -
	DRAWN - MEG	REVISED -
	CHECKED - MTV	REVISED -
PLOT DATE = 5/6/2026	DATE - 5/6/2026	REVISED -

STATE OF ILLINOIS
DEPARTMENT OF TRANSPORTATION

WESTBOUND CROSS SECTIONS
I-64

SCALE: 1"=10' | SHEET 10 OF 106 SHEETS | STA. | TO STA.

F.A. RTE.	SECTION	COUNTY	TOTAL SHEETS	SHEET NO.
64	95-(3,4)RS-2	WASHINGTON	775	602
		CONTRACT NO. 76M95		
	ILLINOIS	FED. AID PROJECT		

FINAL SURVEY		BY	DATE
	SURVEYED		
	PLOTTED		
NOTE BOOK	TEMPLATE		
	AREAS		
NO.	AREAS CHECKED		

ORIGINAL SURVEY		BY	DATE
	SURVEYED		
	PLOTTED		
NOTE BOOK	TEMPLATE		
	AREAS		
NO.	AREAS CHECKED		

MODEL: PrCL - 3453+00.00 |Sheet|
FILE NAME: pw://des-pw.bentley.com:des-pw-01/Documents/Projects/PTB209 I-64 Resurfacing/06_CADD_Sheets/D876M95_sht_Cor_WB.dgn

55 W Van Buren St, Ste 200
Chicago, IL 60605
TEL: 312.787.0707 FAX: 312.787.7322
www.descotoinc.com
IL Professional Engineering Design Firm No. 184001609-0002

Copyright © 2026


USER NAME = mgesior	DESIGNED - MEG	REVISED -	
	DRAWN - MEG	REVISED -	
	CHECKED - MTV	REVISED -	
PLOT DATE = 5/6/2026	DATE - 5/6/2026	REVISED -	

STATE OF ILLINOIS
DEPARTMENT OF TRANSPORTATION

WESTBOUND CROSS SECTIONS
I-64

SCALE: 1"=10' | SHEET 11 OF 106 SHEETS | STA. | TO STA.

F.A. RTE.	SECTION	COUNTY	TOTAL SHEETS	SHEET NO.
64	95-(3,4)RS-2	WASHINGTON	775	603
		CONTRACT NO. 76M95		
	ILLINOIS	FED. AID PROJECT		

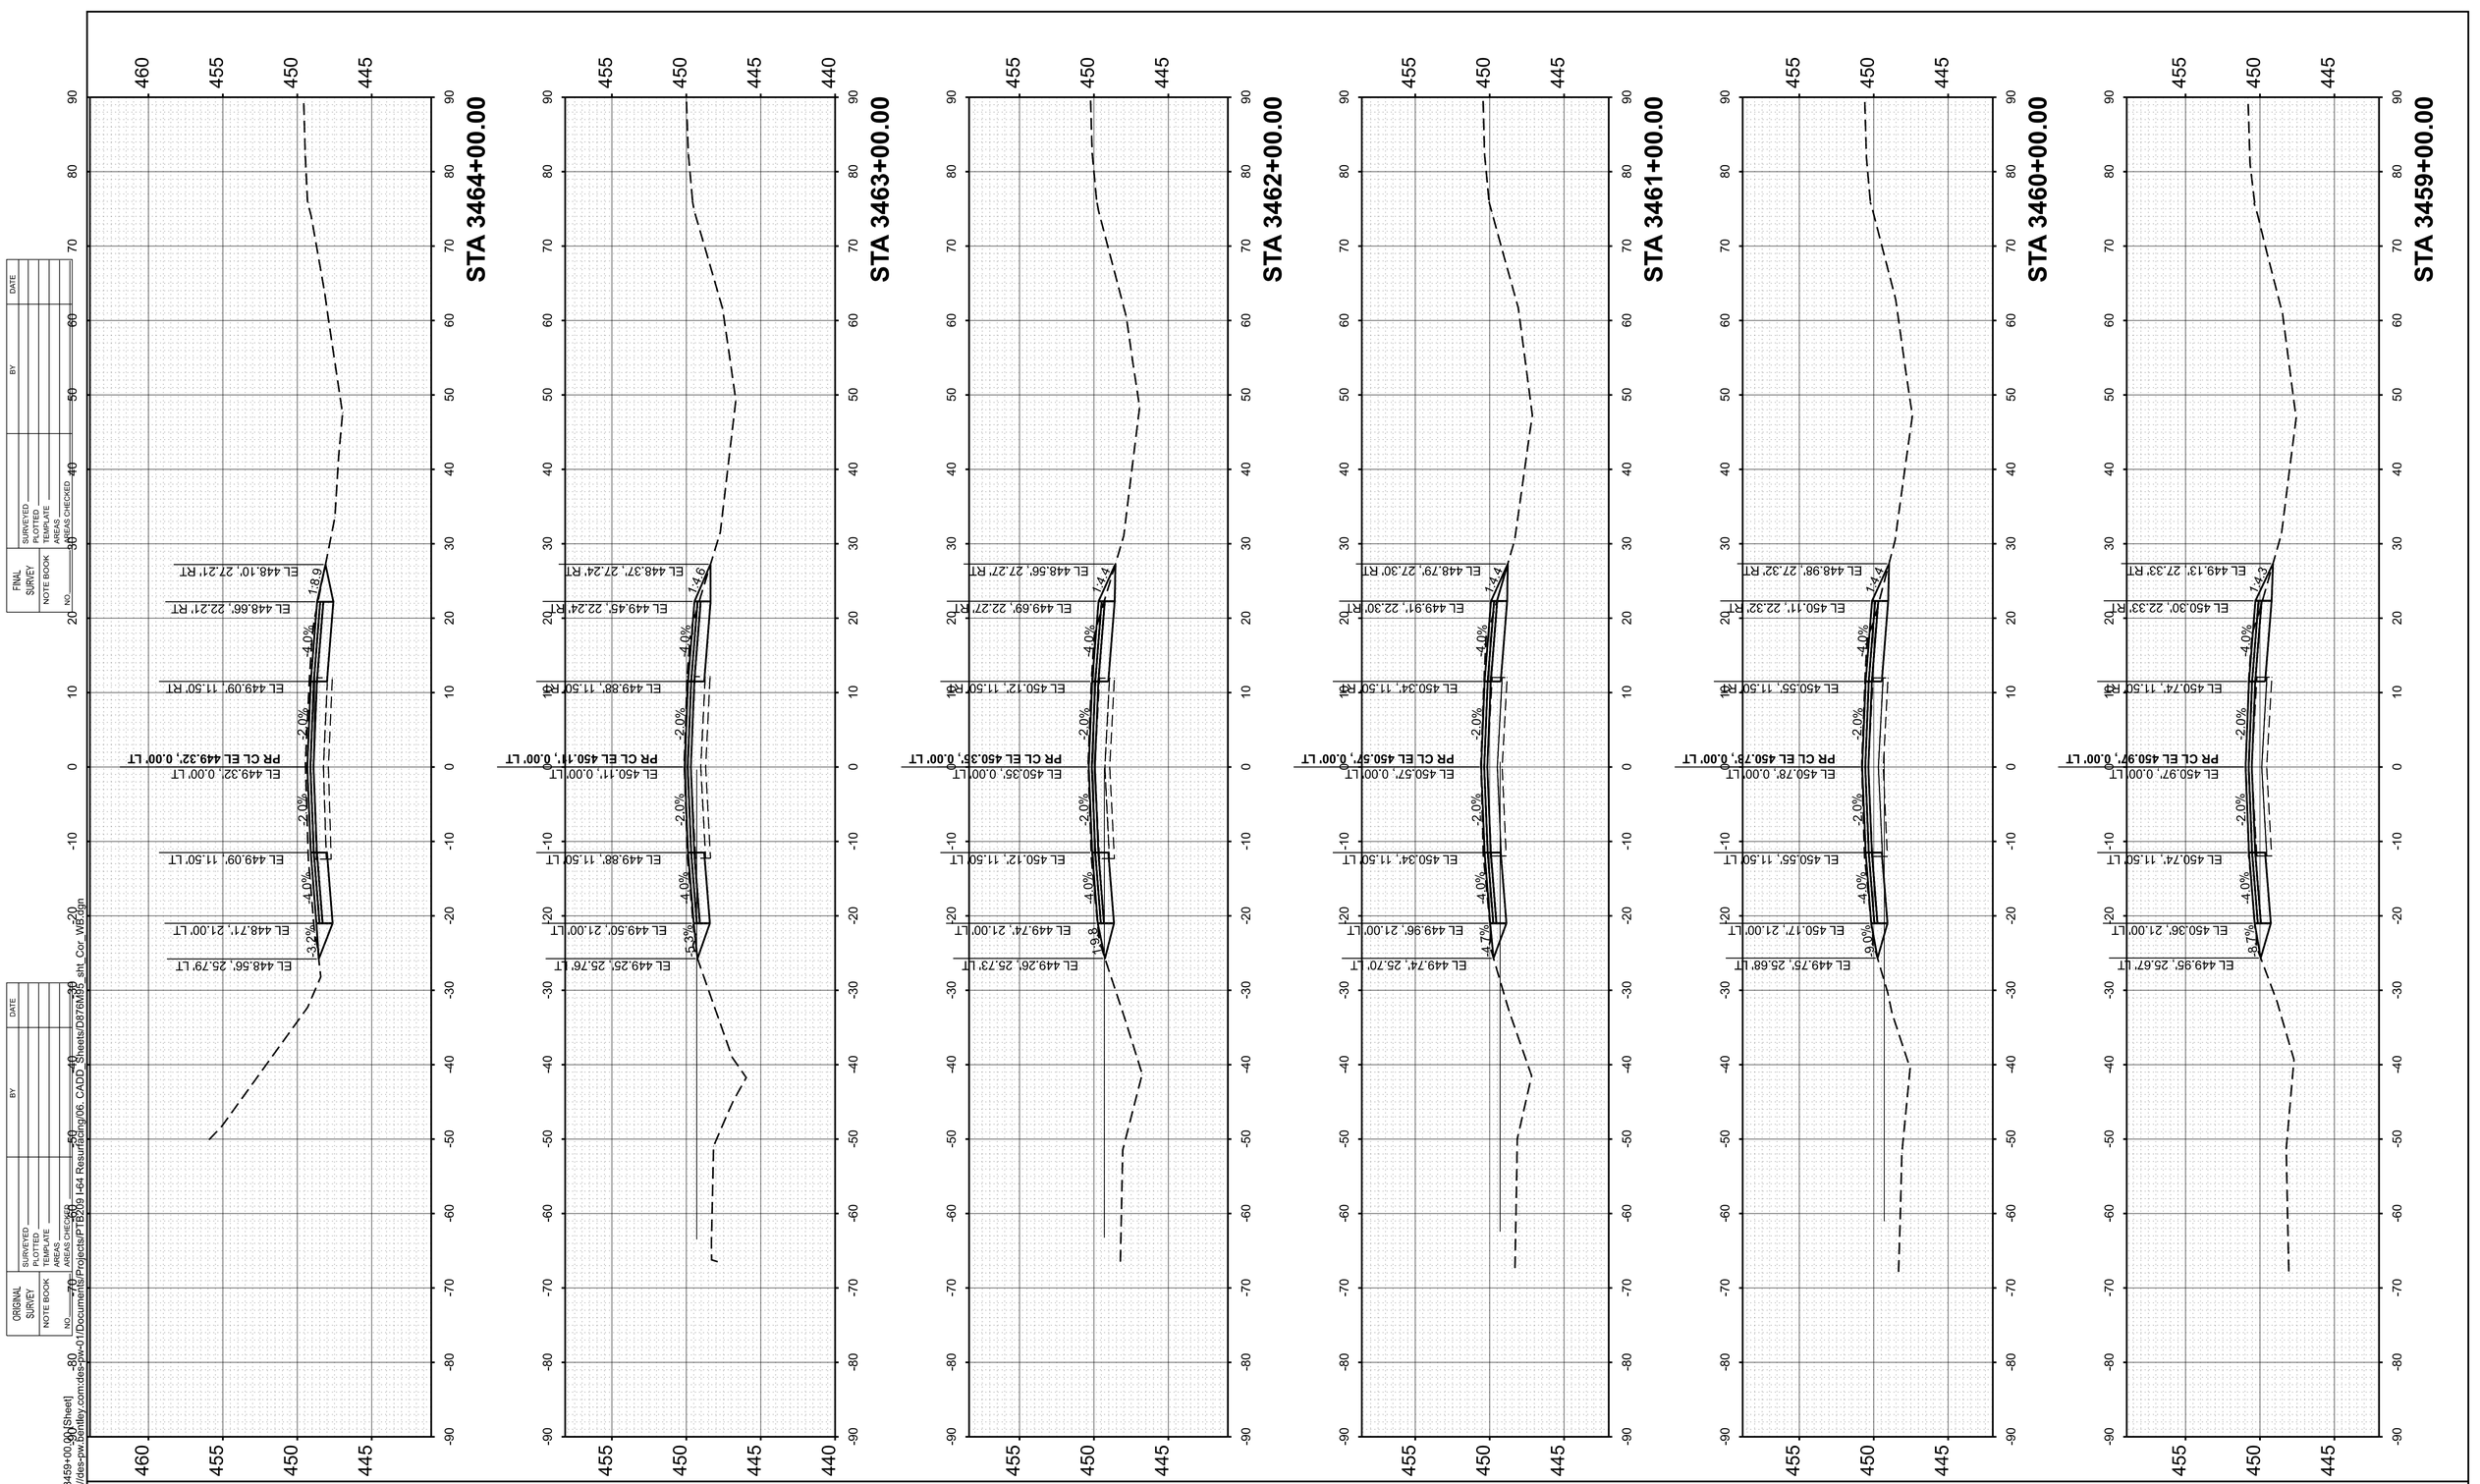

MODEL: PrCL - 3459+00.00 [Sheet]
FILE NAME: pw://des-pw.bentley.com:des-pw-01/Documents/Projects/PTB209 I-64 Resurfacing/06. CADD Sheets/D876M95 Sht_Cor_WB.dgn

55 W Van Buren St, Ste 200
Chicago, IL 60605
TEL: 312.787.0707 FAX: 312.787.7322
www.descotoinc.com
IL Professional Engineering Design Firm No. 184001609-0002

Copyright © 2026


USER NAME = mgesior	DESIGNED - MEG	REVISED -
	DRAWN - MEG	REVISED -
	CHECKED - MTV	REVISED -
PLOT DATE = 5/6/2026	DATE - 5/6/2026	REVISED -

STATE OF ILLINOIS
DEPARTMENT OF TRANSPORTATION

WESTBOUND CROSS SECTIONS
I-64

SCALE: 1"=10' | SHEET 12 OF 106 SHEETS | STA. | TO STA.

F.A. RTE.	SECTION	COUNTY	TOTAL SHEETS	SHEET NO.
64	95-(3,4)RS-2	WASHINGTON	775	604
		CONTRACT NO. 76M95		
	ILLINOIS	FED. AID PROJECT		

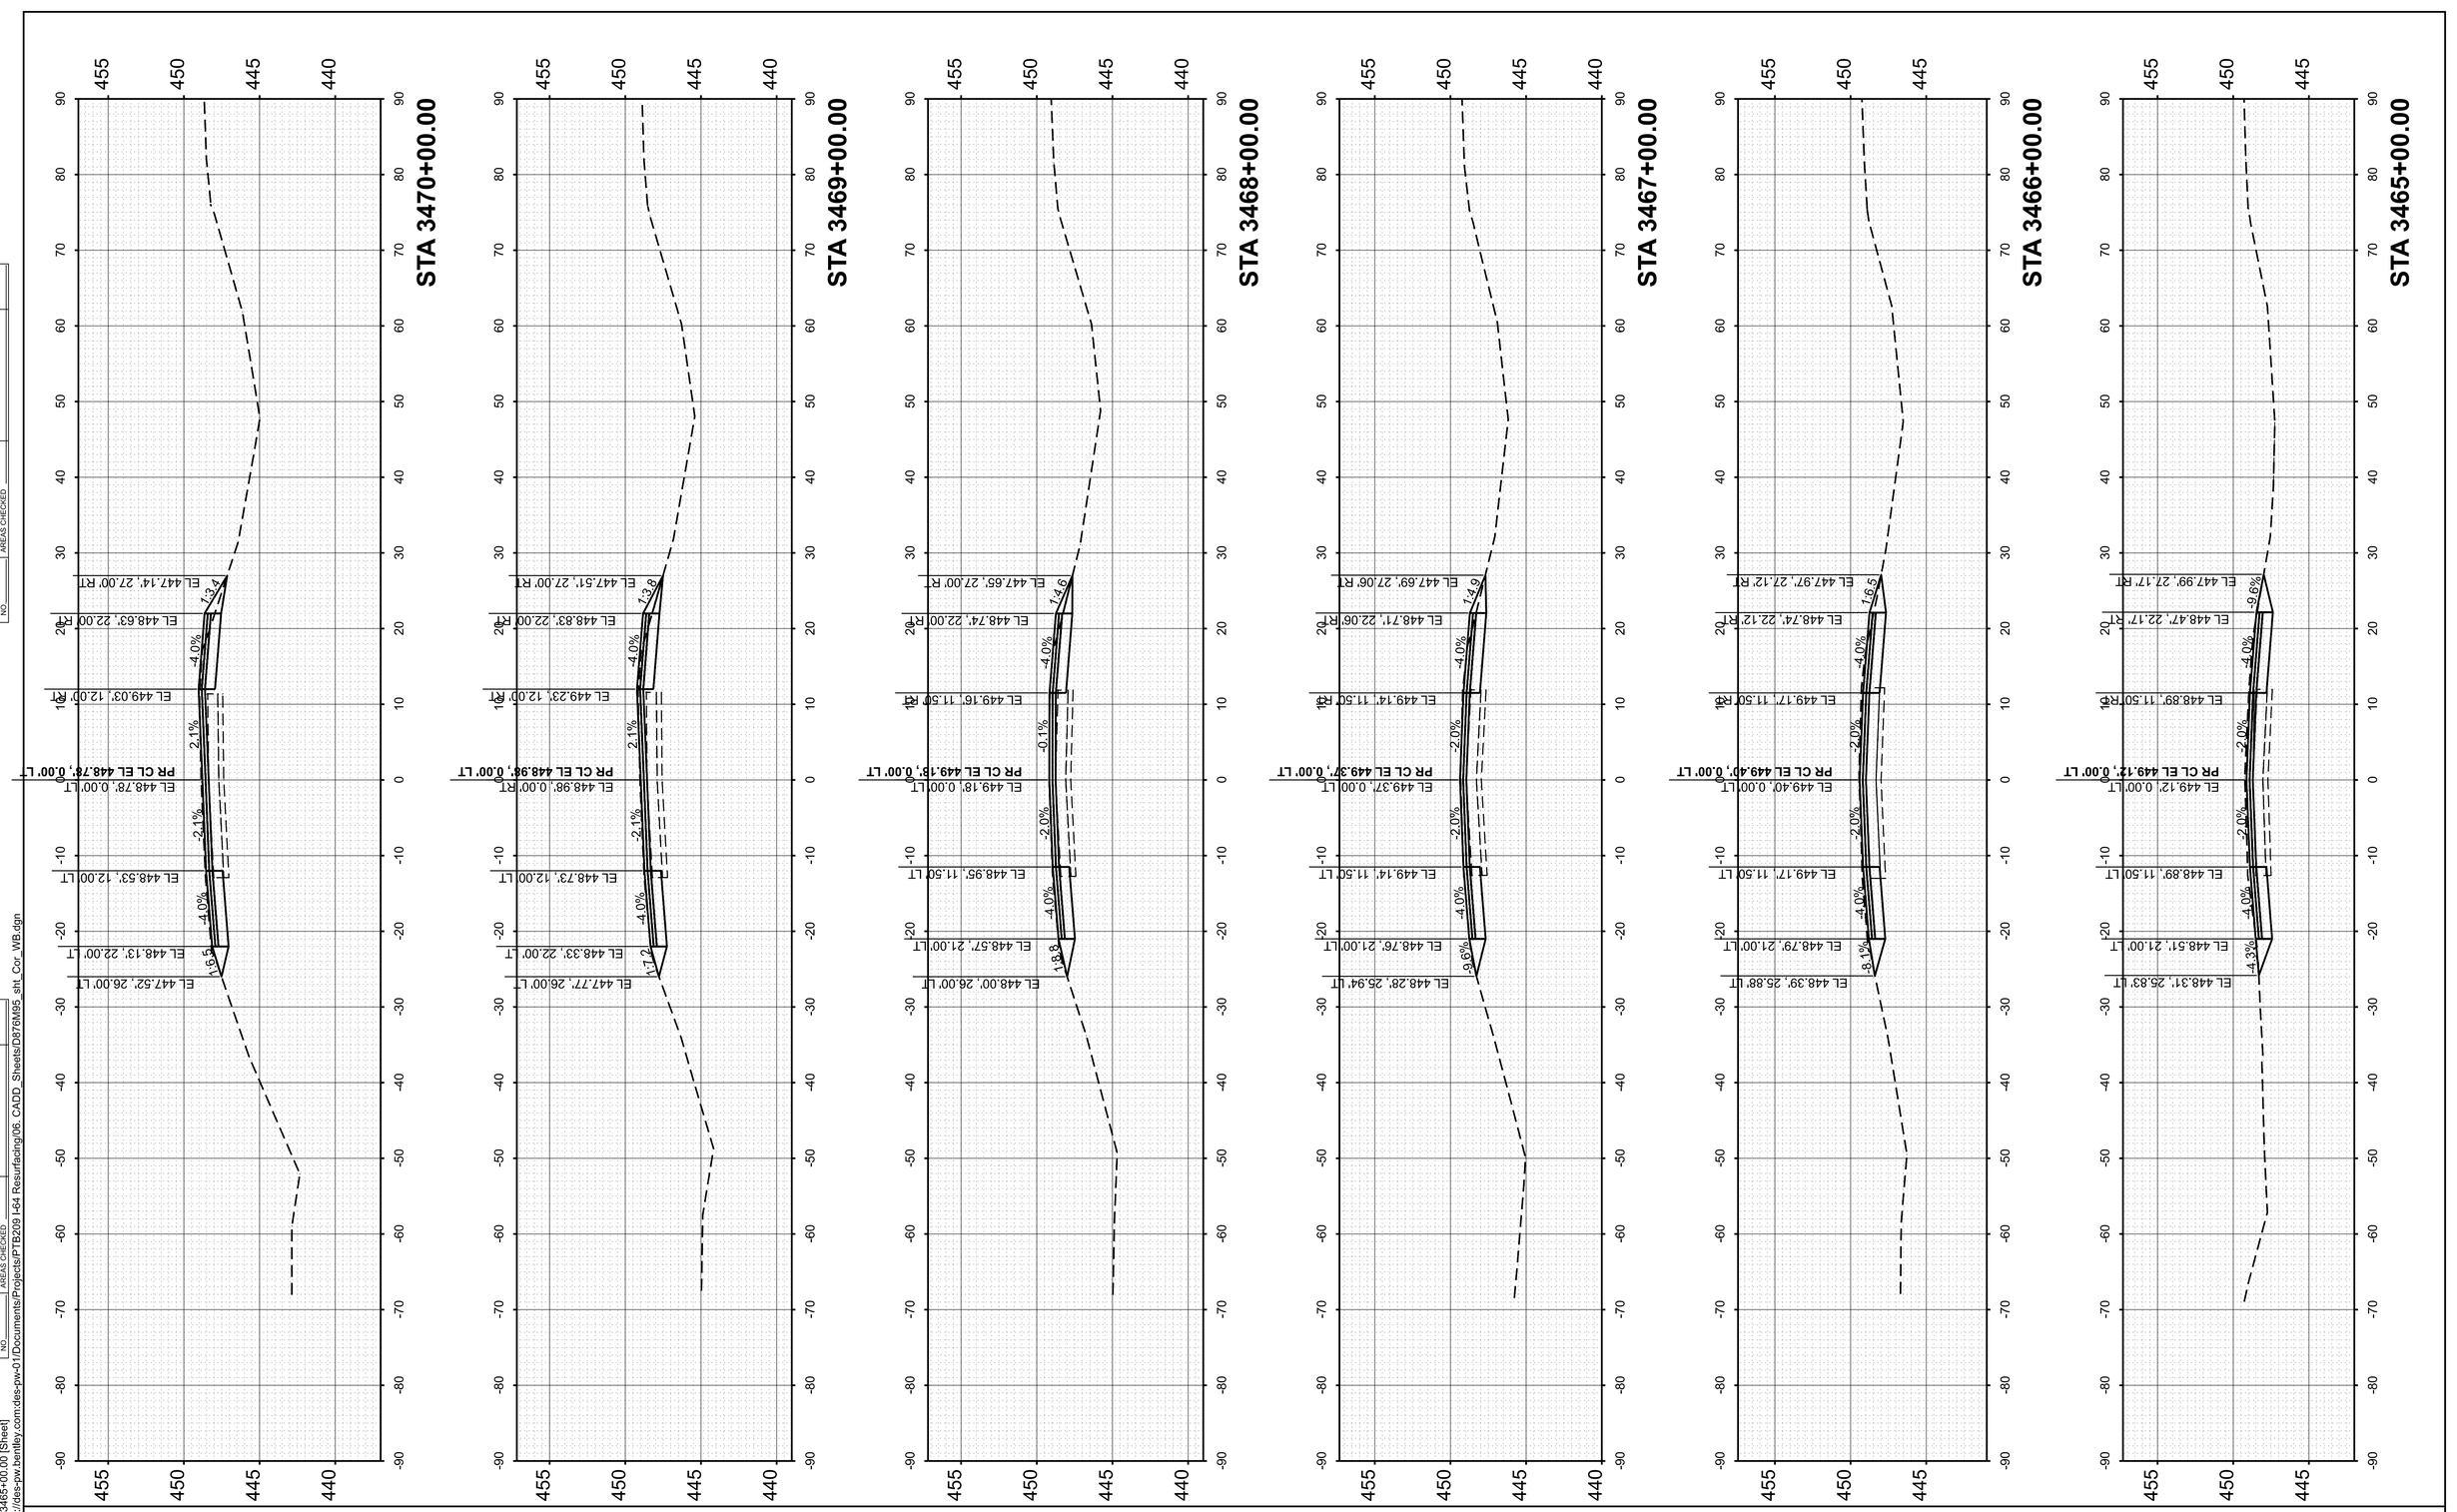

FINAL SURVEY		BY	DATE
	SURVEYED		
NOTE BOOK	PLOTTED		
	TEMPLATE		
NO.	AREAS		
	AREAS CHECKED		

ORIGINAL SURVEY		BY	DATE
	SURVEYED		
NOTE BOOK	PLOTTED		
	TEMPLATE		
NO.	AREAS		
	AREAS CHECKED		

MODEL: PrCL - 3465+00.00 [Sheet]
FILE NAME: pw://des-pw.bentley.com:des-pw-01/Documents/Projects/PTB209 I-64 Resurfacing/06. CADD_Sheets/D876M95_sht_Cor_WB.dgn

55 W Van Buren St, Ste 200
Chicago, IL 60605
TEL: 312.787.0707 FAX: 312.787.7322
www.descotoinc.com
IL Professional Engineering Design Firm No. 184001609-0002

Copyright © 2026


USER NAME = mgesior	DESIGNED - MEG	REVISED -
	DRAWN - MEG	REVISED -
	CHECKED - MTV	REVISED -
PLOT DATE = 5/6/2026	DATE - 5/6/2026	REVISED -

STATE OF ILLINOIS
DEPARTMENT OF TRANSPORTATION

WESTBOUND CROSS SECTIONS
I-64

SCALE: 1"=10' | SHEET 13 OF 106 SHEETS | STA. | TO STA.

F.A. RTE.	SECTION	COUNTY	TOTAL SHEETS	SHEET NO.
64	95-(3,4)RS-2	WASHINGTON	775	605
		CONTRACT NO. 76M95		
	ILLINOIS	FED. AID PROJECT		

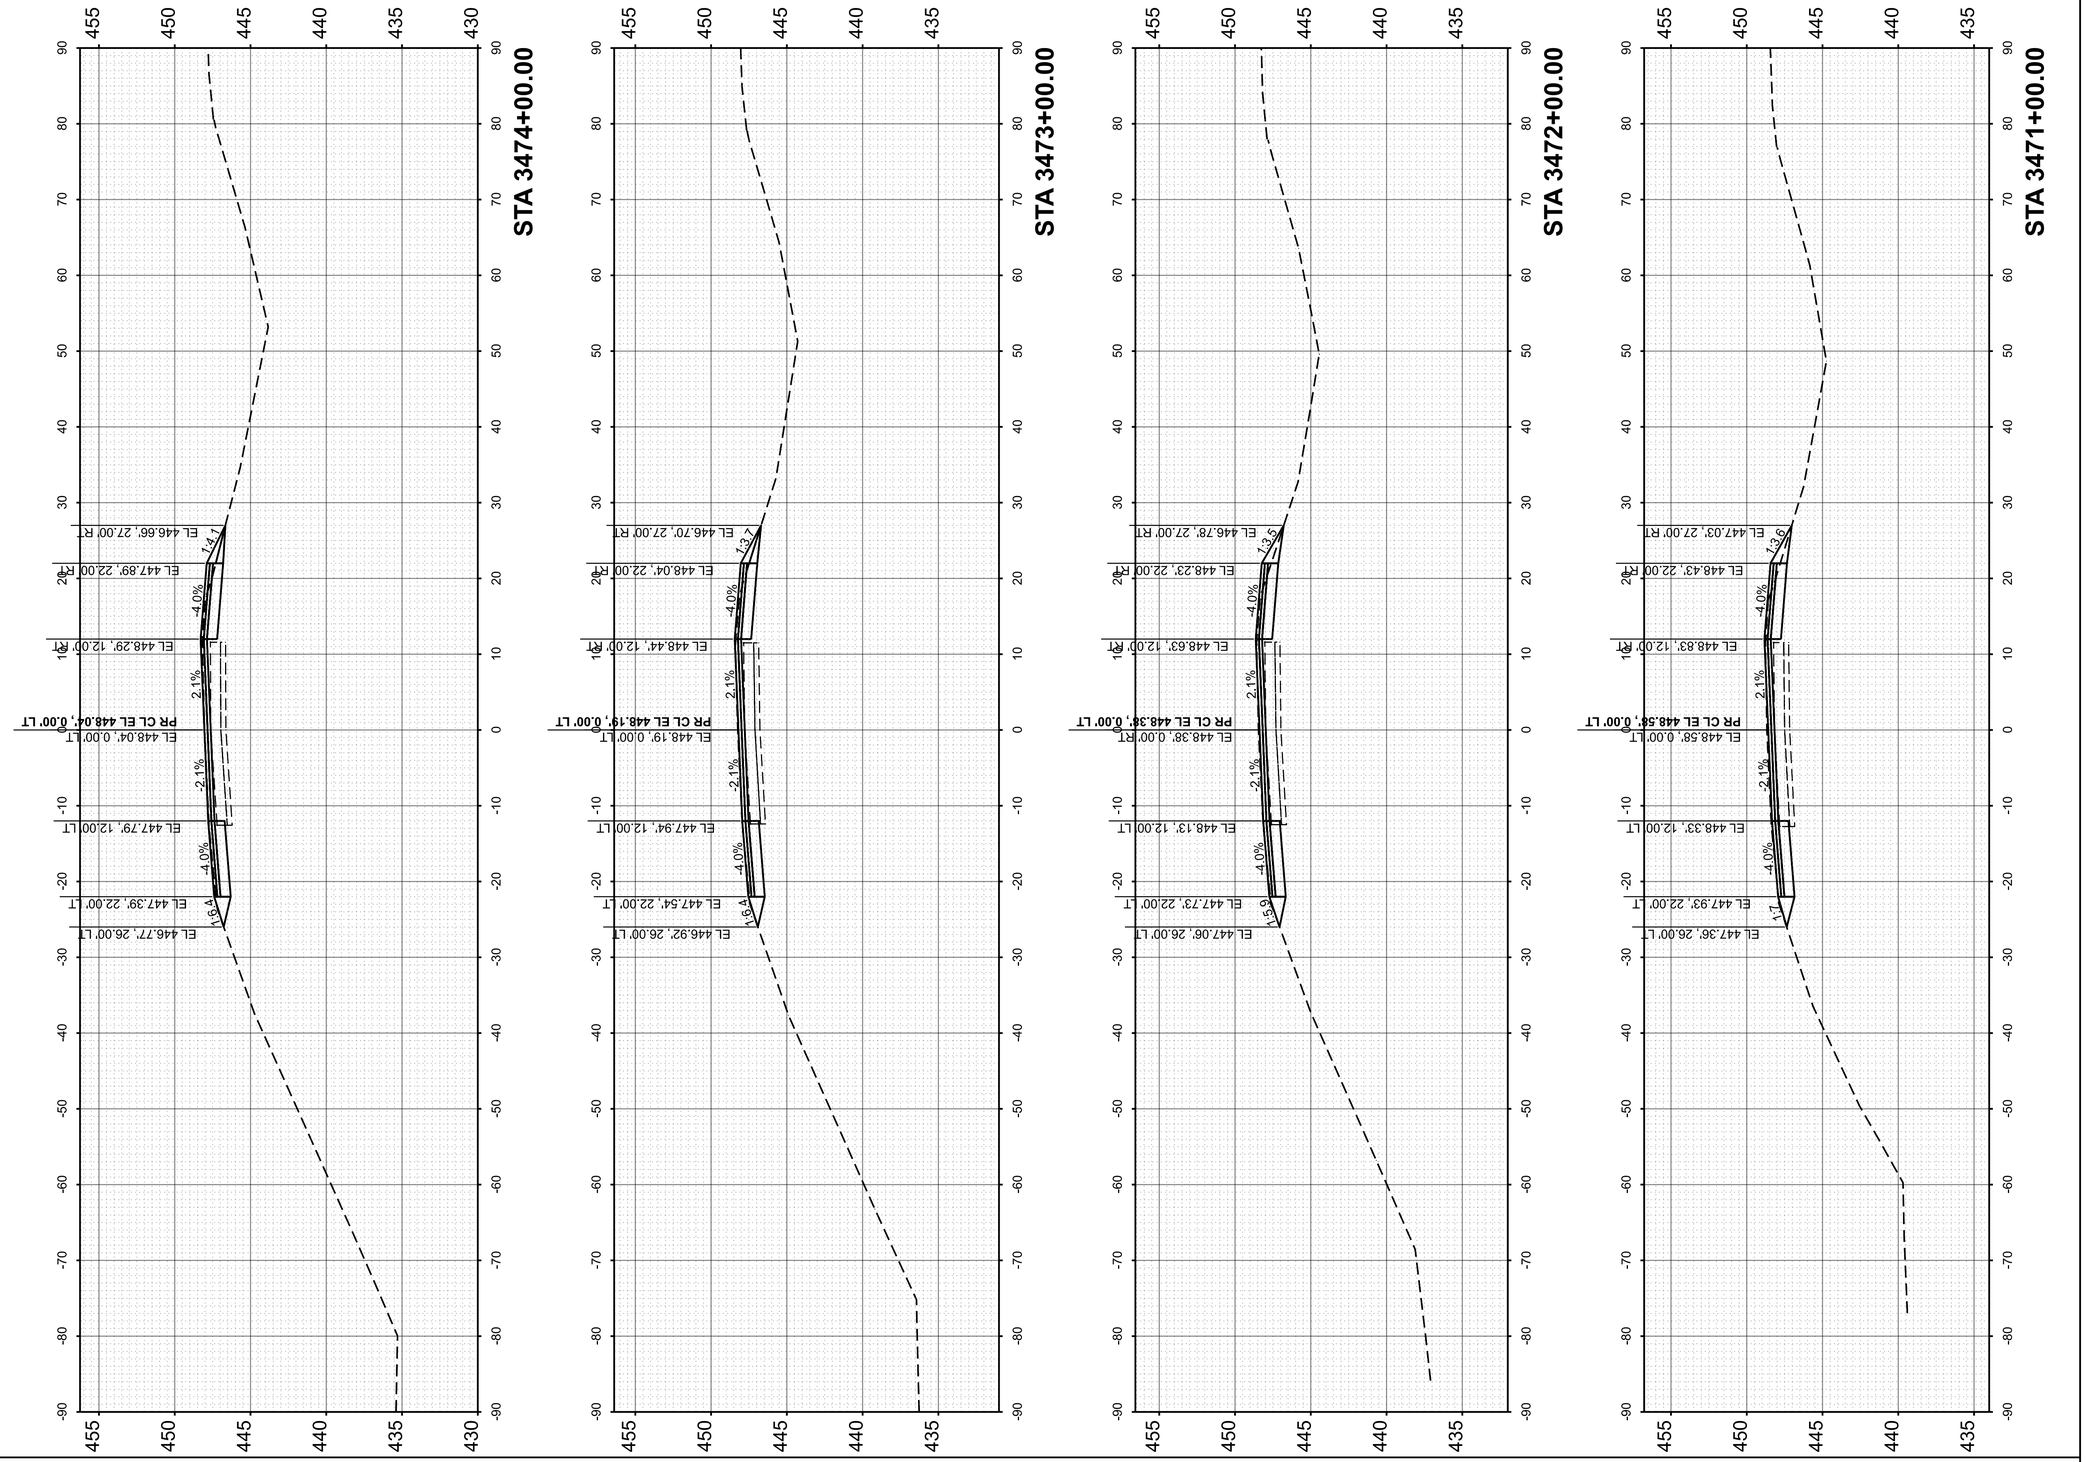

FINAL SURVEY		BY	DATE
	SURVEYED		
	PLOTTED		
NOTE BOOK	TEMPLATE		
	AREAS		
NO.	AREAS CHECKED		

ORIGINAL SURVEY		BY	DATE
	SURVEYED		
	PLOTTED		
NOTE BOOK	TEMPLATE		
	AREAS		
NO.	AREAS CHECKED		

MODEL: PrCL - 3471+00.00 [Sheet]
FILE NAME: pw://des-pw.bentley.com:des-pw-01/Documents/Projects/PTB209 I-64 Resurfacing/06. CADD_Sheets/D876M95_sht_Cor_WB.dgn

55 W Van Buren St, Ste 200
Chicago, IL 60605
TEL: 312.787.0707 FAX: 312.787.7322
www.desotoinc.com
IL Professional Engineering Design Firm No. 184001609-0002

Copyright © 2026


USER NAME = mgesior	DESIGNED - MEG	REVISED -	
	DRAWN - MEG	REVISED -	
	CHECKED - MTV	REVISED -	
PLOT DATE = 5/6/2026	DATE - 5/6/2026	REVISED -	

STATE OF ILLINOIS
DEPARTMENT OF TRANSPORTATION

WESTBOUND CROSS SECTIONS
I-64

SCALE: 1"=10' | SHEET 14 OF 106 SHEETS | STA. | TO STA.

F.A. RTE.	SECTION	COUNTY	TOTAL SHEETS	SHEET NO.
64	95-(3,4)RS-2	WASHINGTON	775	606
		CONTRACT NO. 76M95		
	ILLINOIS	FED. AID PROJECT		

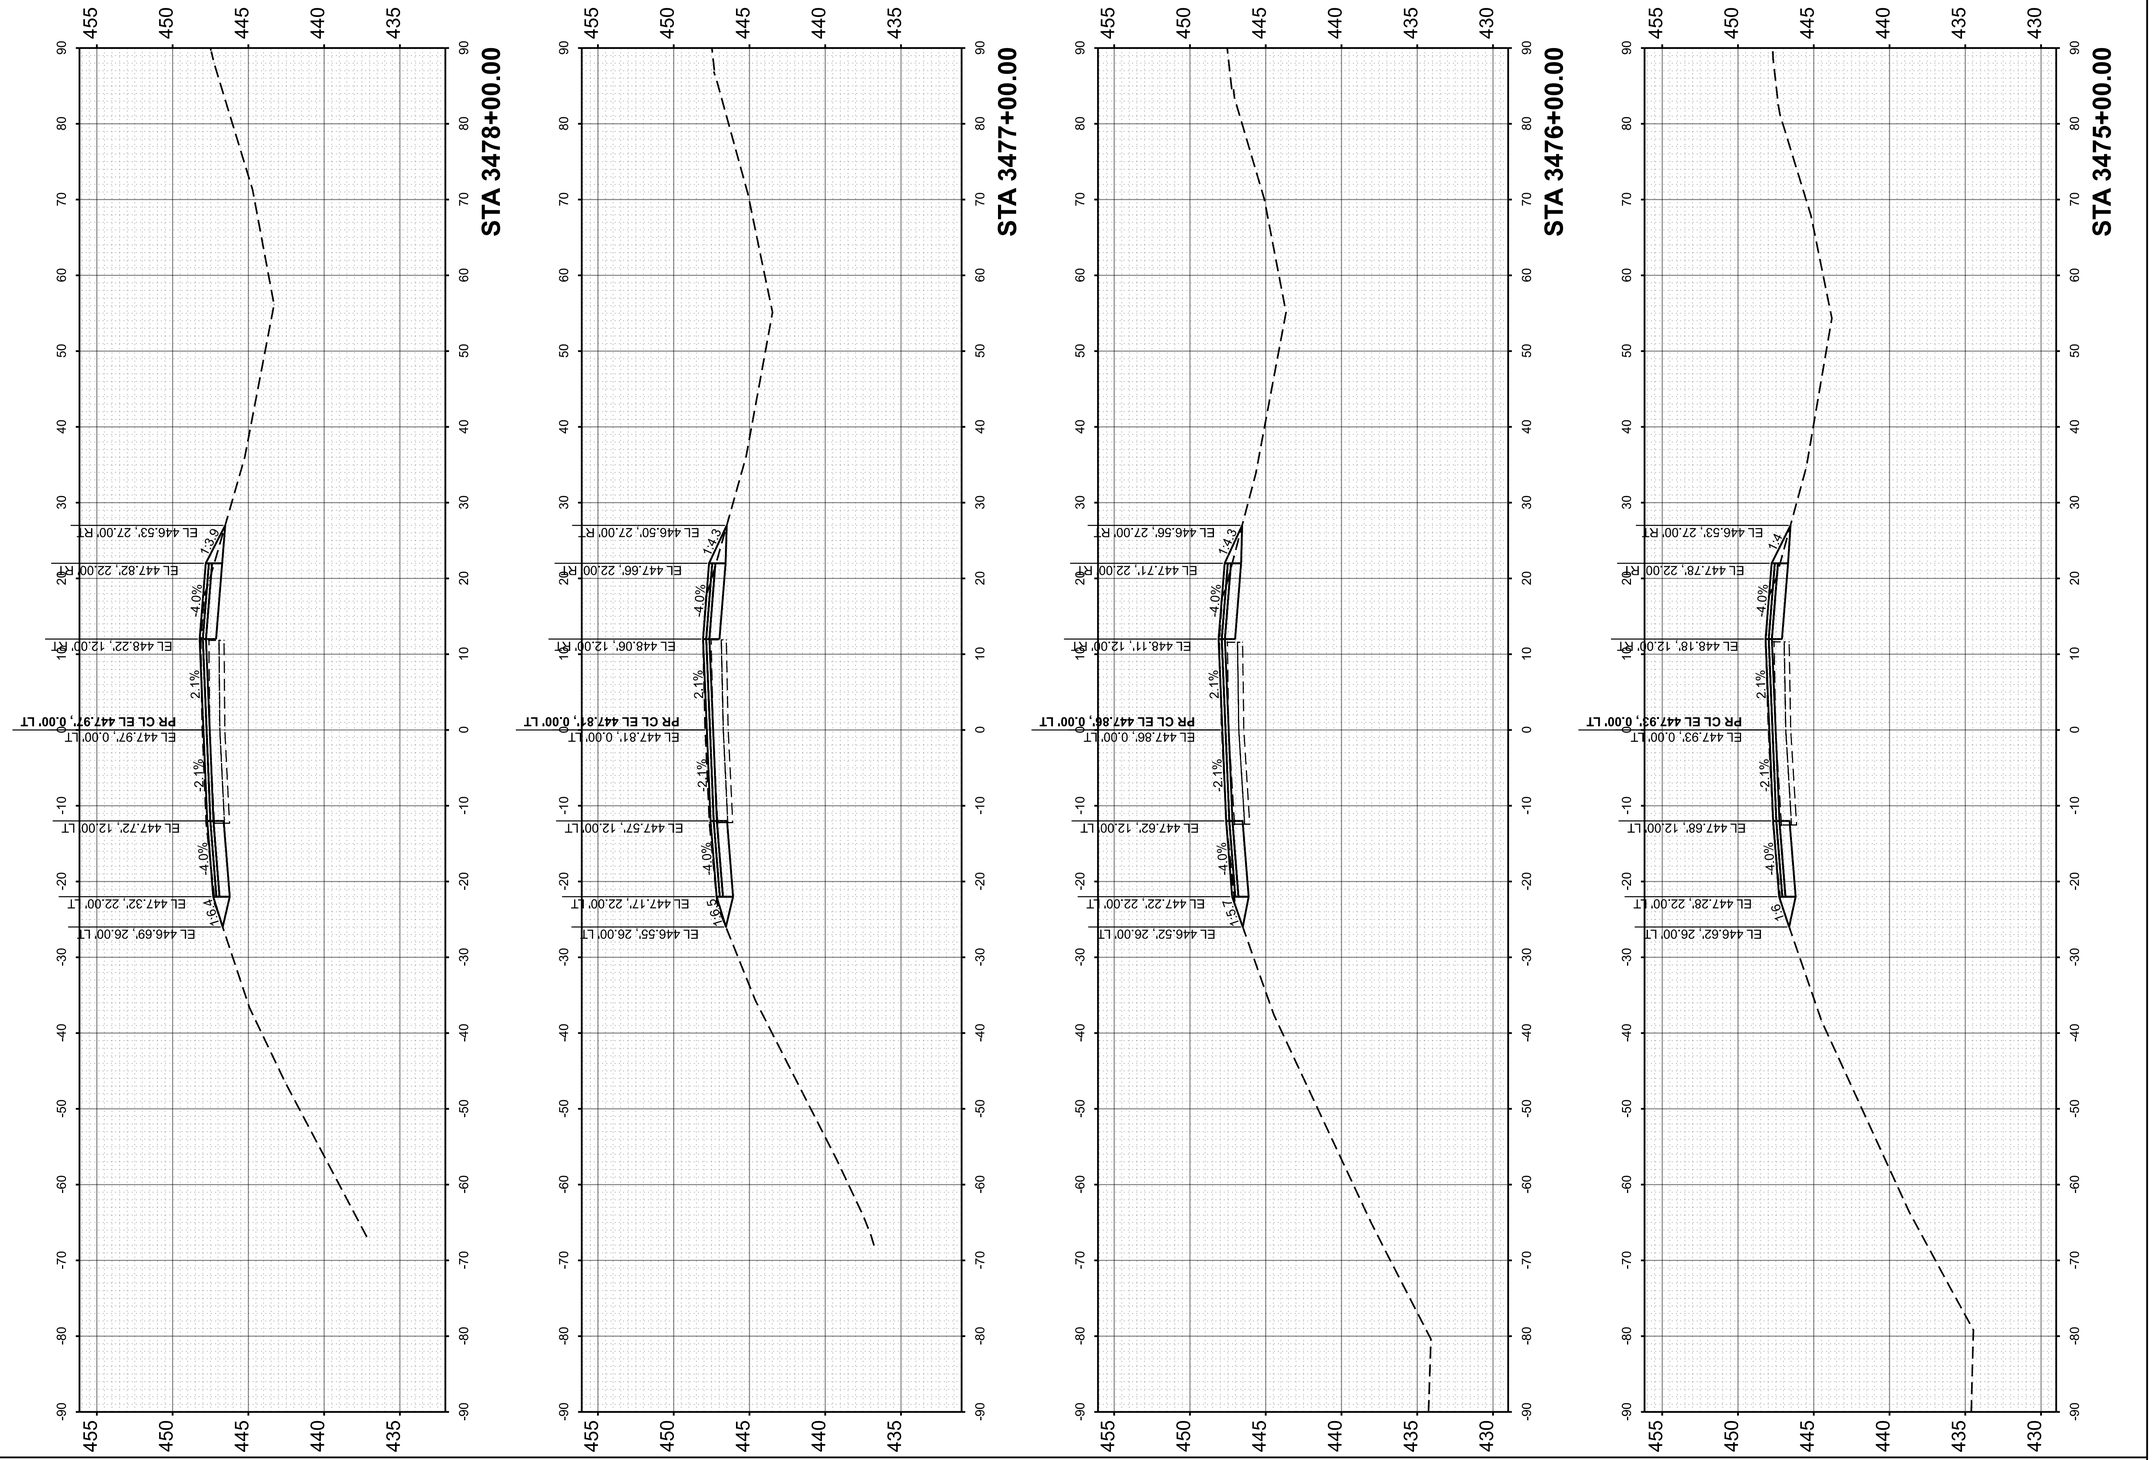

FINAL SURVEY		BY	DATE
	SURVEYED		
	PLOTTED		
NOTE BOOK	TEMPLATE		
	AREAS		
NO.	AREAS CHECKED		

ORIGINAL SURVEY		BY	DATE
	SURVEYED		
	PLOTTED		
NOTE BOOK	TEMPLATE		
	AREAS		
NO.	AREAS CHECKED		

MODEL: PrCL - 3475+00.00 [Sheet]
FILE NAME: pw://des-pw.bentley.com:des-pw-01/Documents/Projects/PTB209 I-64 Resurfacing/06. CADD_Sheets/D876M95_sht_Cor_WB.dgn

55 W Van Buren St, Ste 200
Chicago, IL 60605
TEL: 312.787.0707 FAX: 312.787.7322
www.descotoinc.com
IL Professional Engineering Design Firm No. 184001609-0002

Copyright © 2026


USER NAME = mgesior	DESIGNED - MEG	REVISED -
	DRAWN - MEG	REVISED -
	CHECKED - MTV	REVISED -
PLOT DATE = 5/6/2026	DATE - 5/6/2026	REVISED -

STATE OF ILLINOIS
DEPARTMENT OF TRANSPORTATION

WESTBOUND CROSS SECTIONS
I-64

SCALE: 1"=10' | SHEET 15 OF 106 SHEETS | STA. | TO STA.

F.A. RTE.	SECTION	COUNTY	TOTAL SHEETS	SHEET NO.
64	95-(3,4)RS-2	WASHINGTON	775	607
		CONTRACT NO. 76M95		
	ILLINOIS	FED. AID PROJECT		

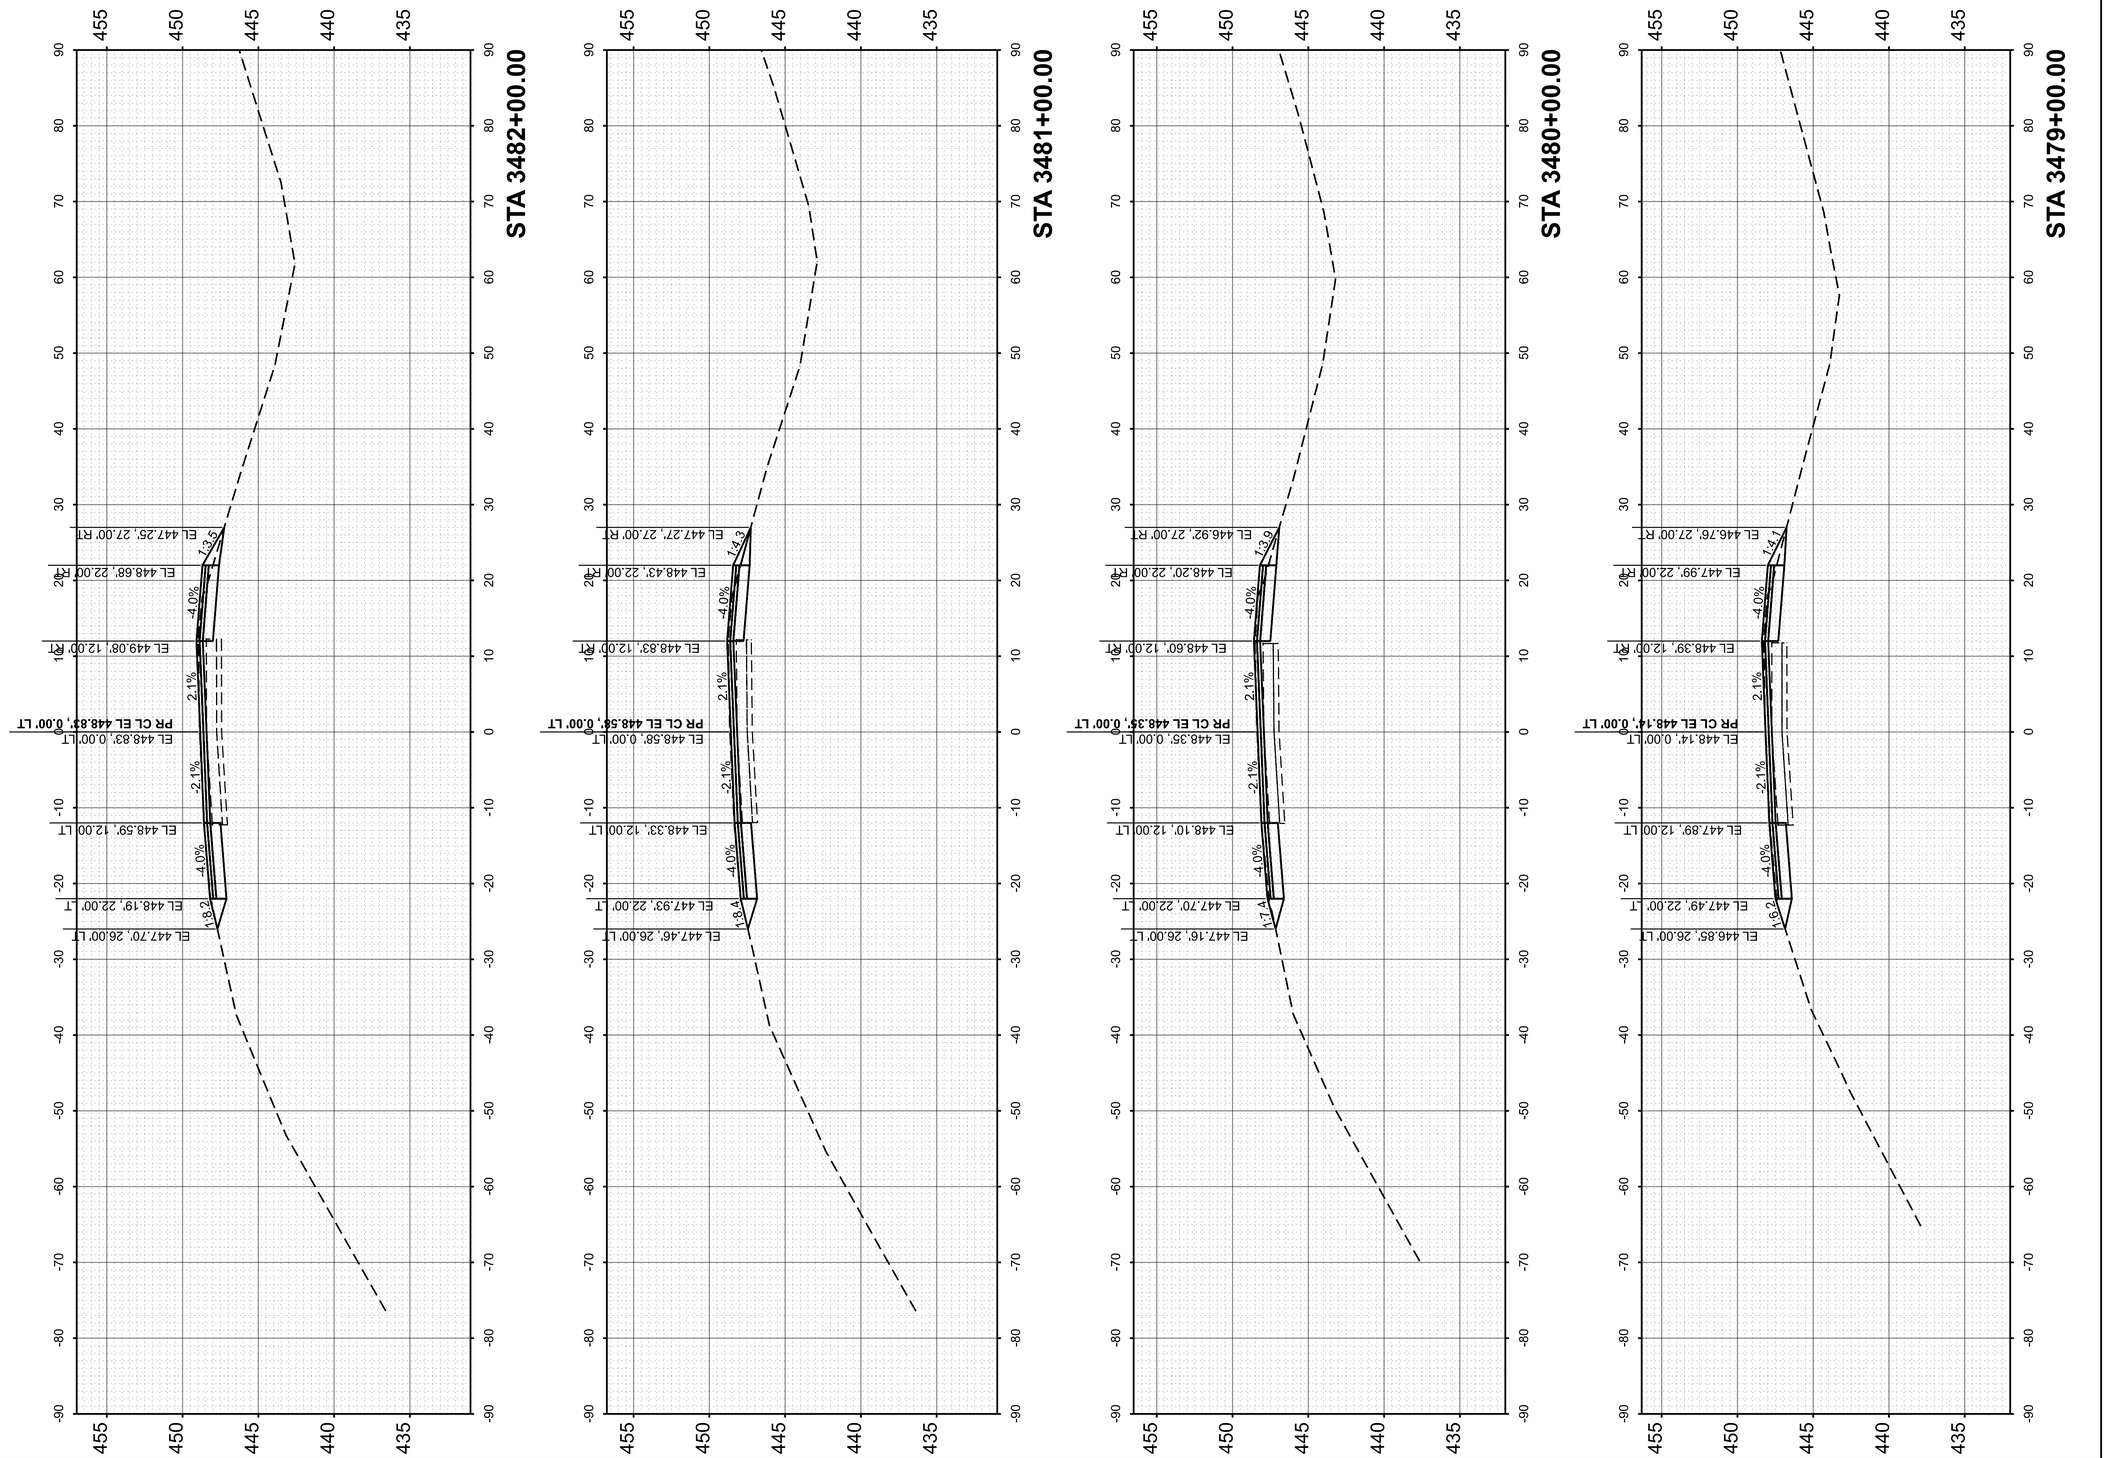

FINAL SURVEY	
NO TE BOOK	
NO.	

	BY	DATE
SURVEYED		
PLOTTED		
TEMPLATE		
AREAS		
AREAS CHECKED		

ORIGINAL SURVEY	
NOTE BOOK	
NO.	

	BY	DATE
SURVEYED		
PLOTTED		
TEMPLATE		
AREAS		
AREAS CHECKED		

MODEL: PrCL - 3479+00.00 [Sheet]
FILE NAME: pw://des-pw.bentley.com:des-pw-01/Documents/Projects/PTB209 I-64 Resurfacing/06_CADD_Sheets/D876M95_sht_Cor_WB.dgn

55 W Van Buren St, Ste 200
Chicago, IL 60605
TEL: 312.787.0707 FAX: 312.787.7322
www.descotoinc.com
IL Professional Engineering Design Firm No. 184001609-0002

Copyright © 2026


USER NAME = mgesior	DESIGNED - MEG	REVISED -
	DRAWN - MEG	REVISED -
	CHECKED - MTV	REVISED -
PLOT DATE = 5/6/2026	DATE - 5/6/2026	REVISED -

STATE OF ILLINOIS
DEPARTMENT OF TRANSPORTATION

WESTBOUND CROSS SECTIONS
I-64

SCALE: 1"=10' | SHEET 16 OF 106 SHEETS | STA. | TO STA.

F.A. RTE.	SECTION	COUNTY	TOTAL SHEETS	SHEET NO.
64	95-(3,4)RS-2	WASHINGTON	775	608
		CONTRACT NO. 76M95		
	ILLINOIS	FED. AID PROJECT		

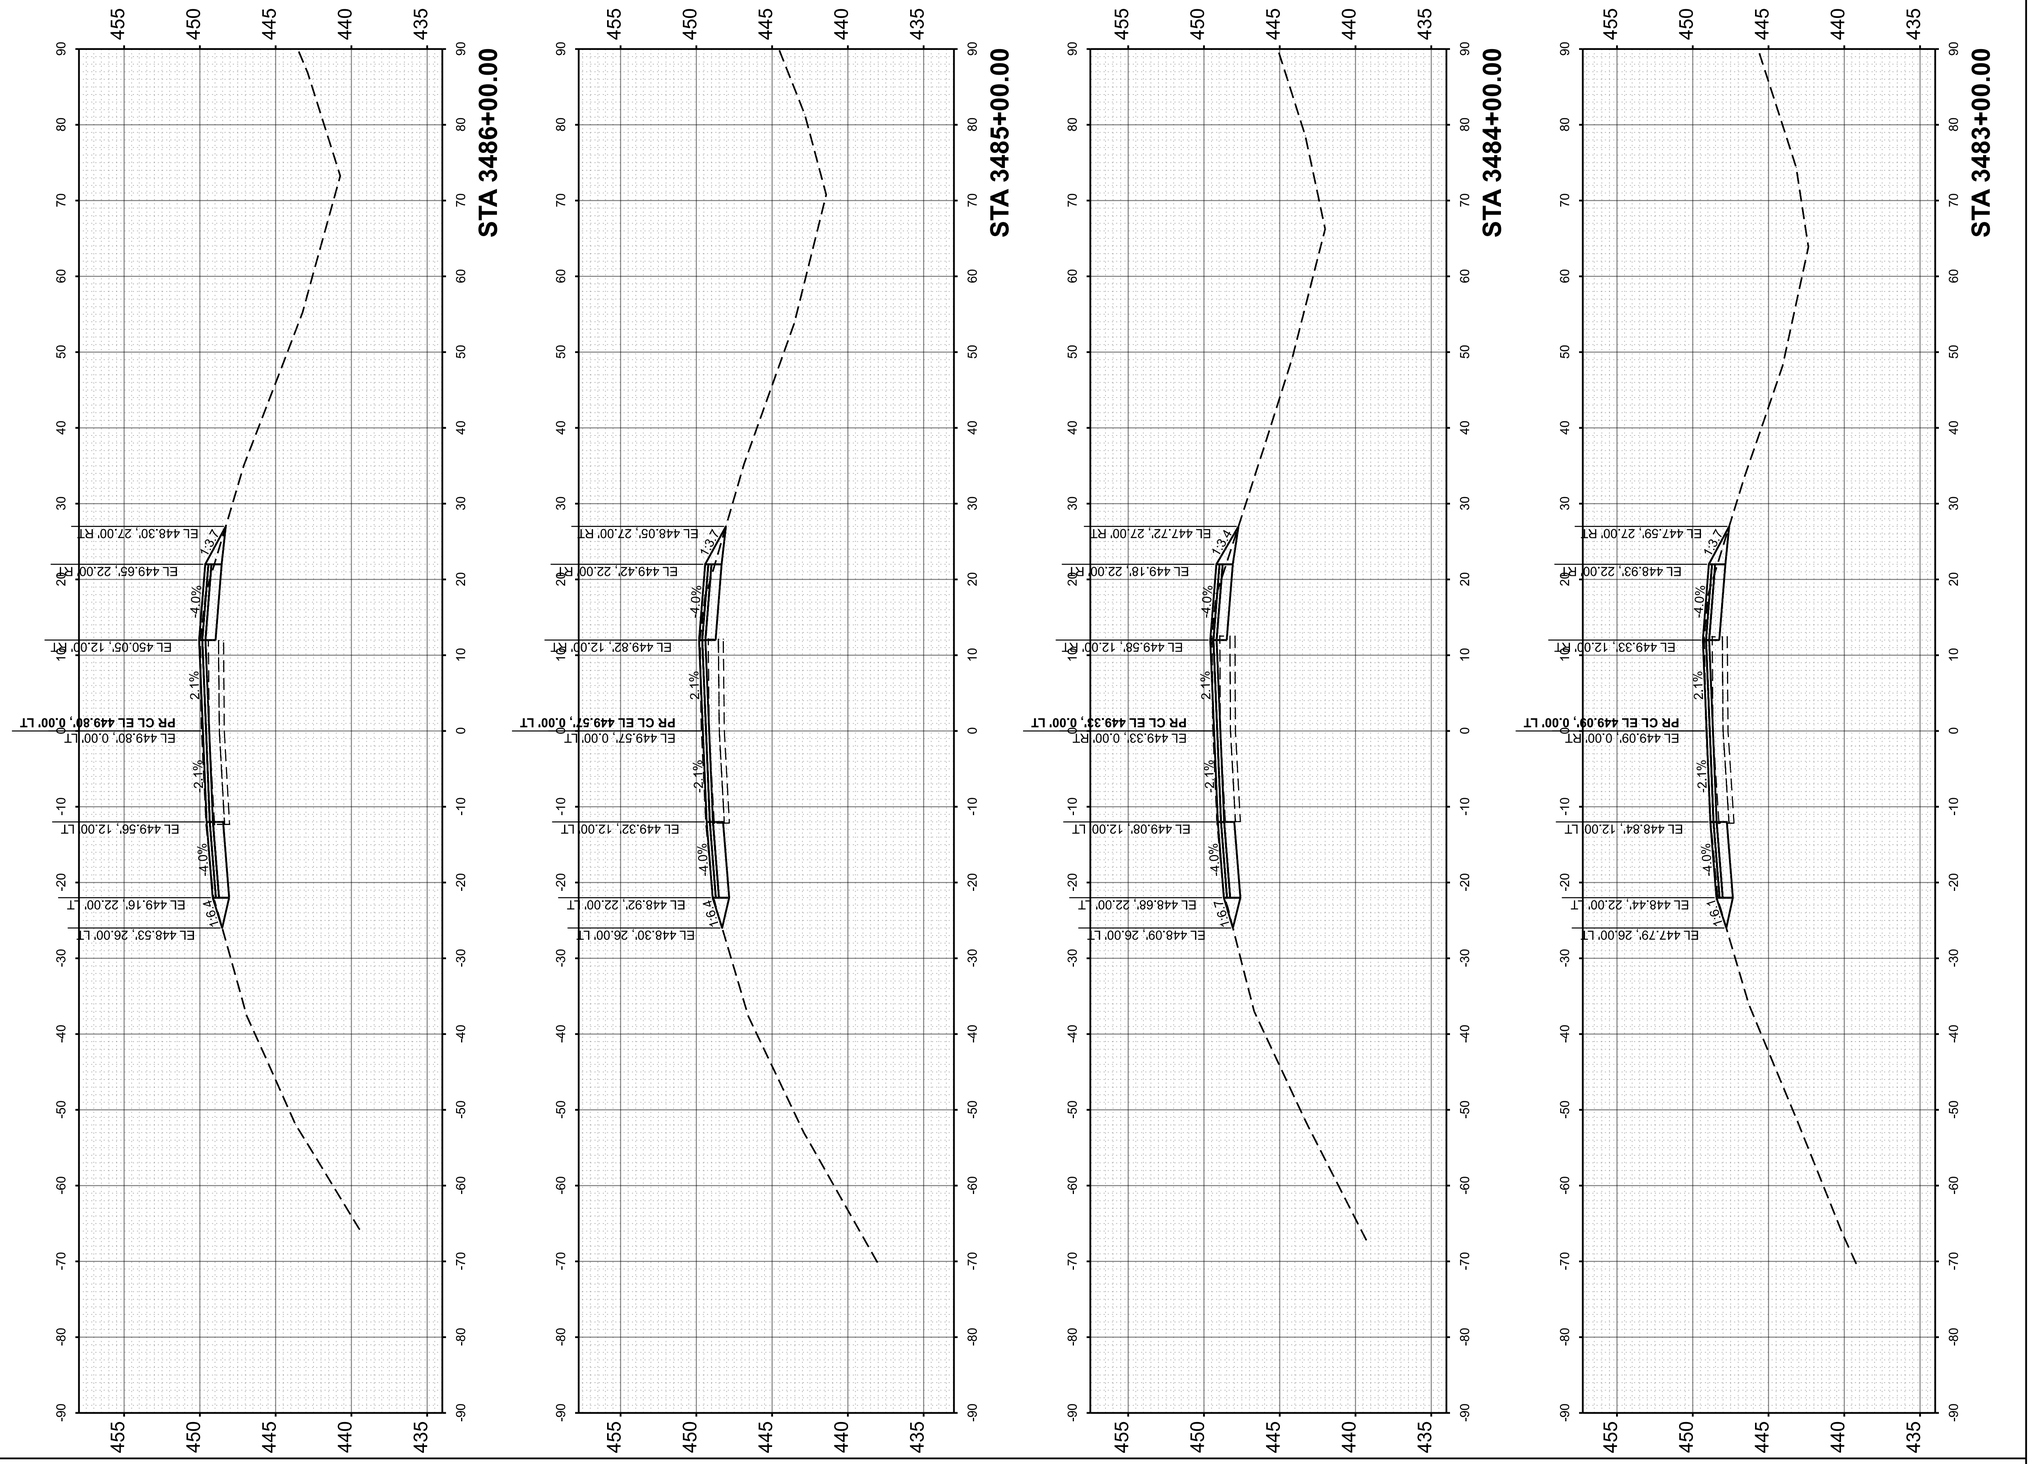

FINAL SURVEY		BY	DATE
NO'TE BOOK	SURVEYED		
NO.	PLOTTED		
	TEMPLATE		
	AREAS		
	AREAS CHECKED		

ORIGINAL SURVEY		BY	DATE
NOTE BOOK	SURVEYED		
NO.	PLOTTED		
	TEMPLATE		
	AREAS		
	AREAS CHECKED		

MODEL: PrCL - 3483+00.00 [Sheet]
FILE NAME: pw://des-pw.bentley.com:des-pw-01/Documents/Projects/PTB209 I-64 Resurfacing/06. CADD_Sheets/D876M95_sht_Cor_WB.dgn

55 W Van Buren St, Ste 200
Chicago, IL 60605
TEL: 312.787.0707 FAX: 312.787.7322
www.descotoinc.com
IL Professional Engineering Design Firm No. 184001609-0002

Copyright © 2026


USER NAME = mgesior	DESIGNED - MEG	REVISED -	
	DRAWN - MEG	REVISED -	
	CHECKED - MTV	REVISED -	
PLOT DATE = 5/6/2026	DATE - 5/6/2026	REVISED -	

STATE OF ILLINOIS
DEPARTMENT OF TRANSPORTATION

WESTBOUND CROSS SECTIONS
I-64

SCALE: 1"=10' | SHEET 17 OF 106 SHEETS | STA. | TO STA.

F.A. RTE.	SECTION	COUNTY	TOTAL SHEETS	SHEET NO.
64	95-(3,4)RS-2	WASHINGTON	775	609
		CONTRACT NO. 76M95		
	ILLINOIS	FED. AID PROJECT		

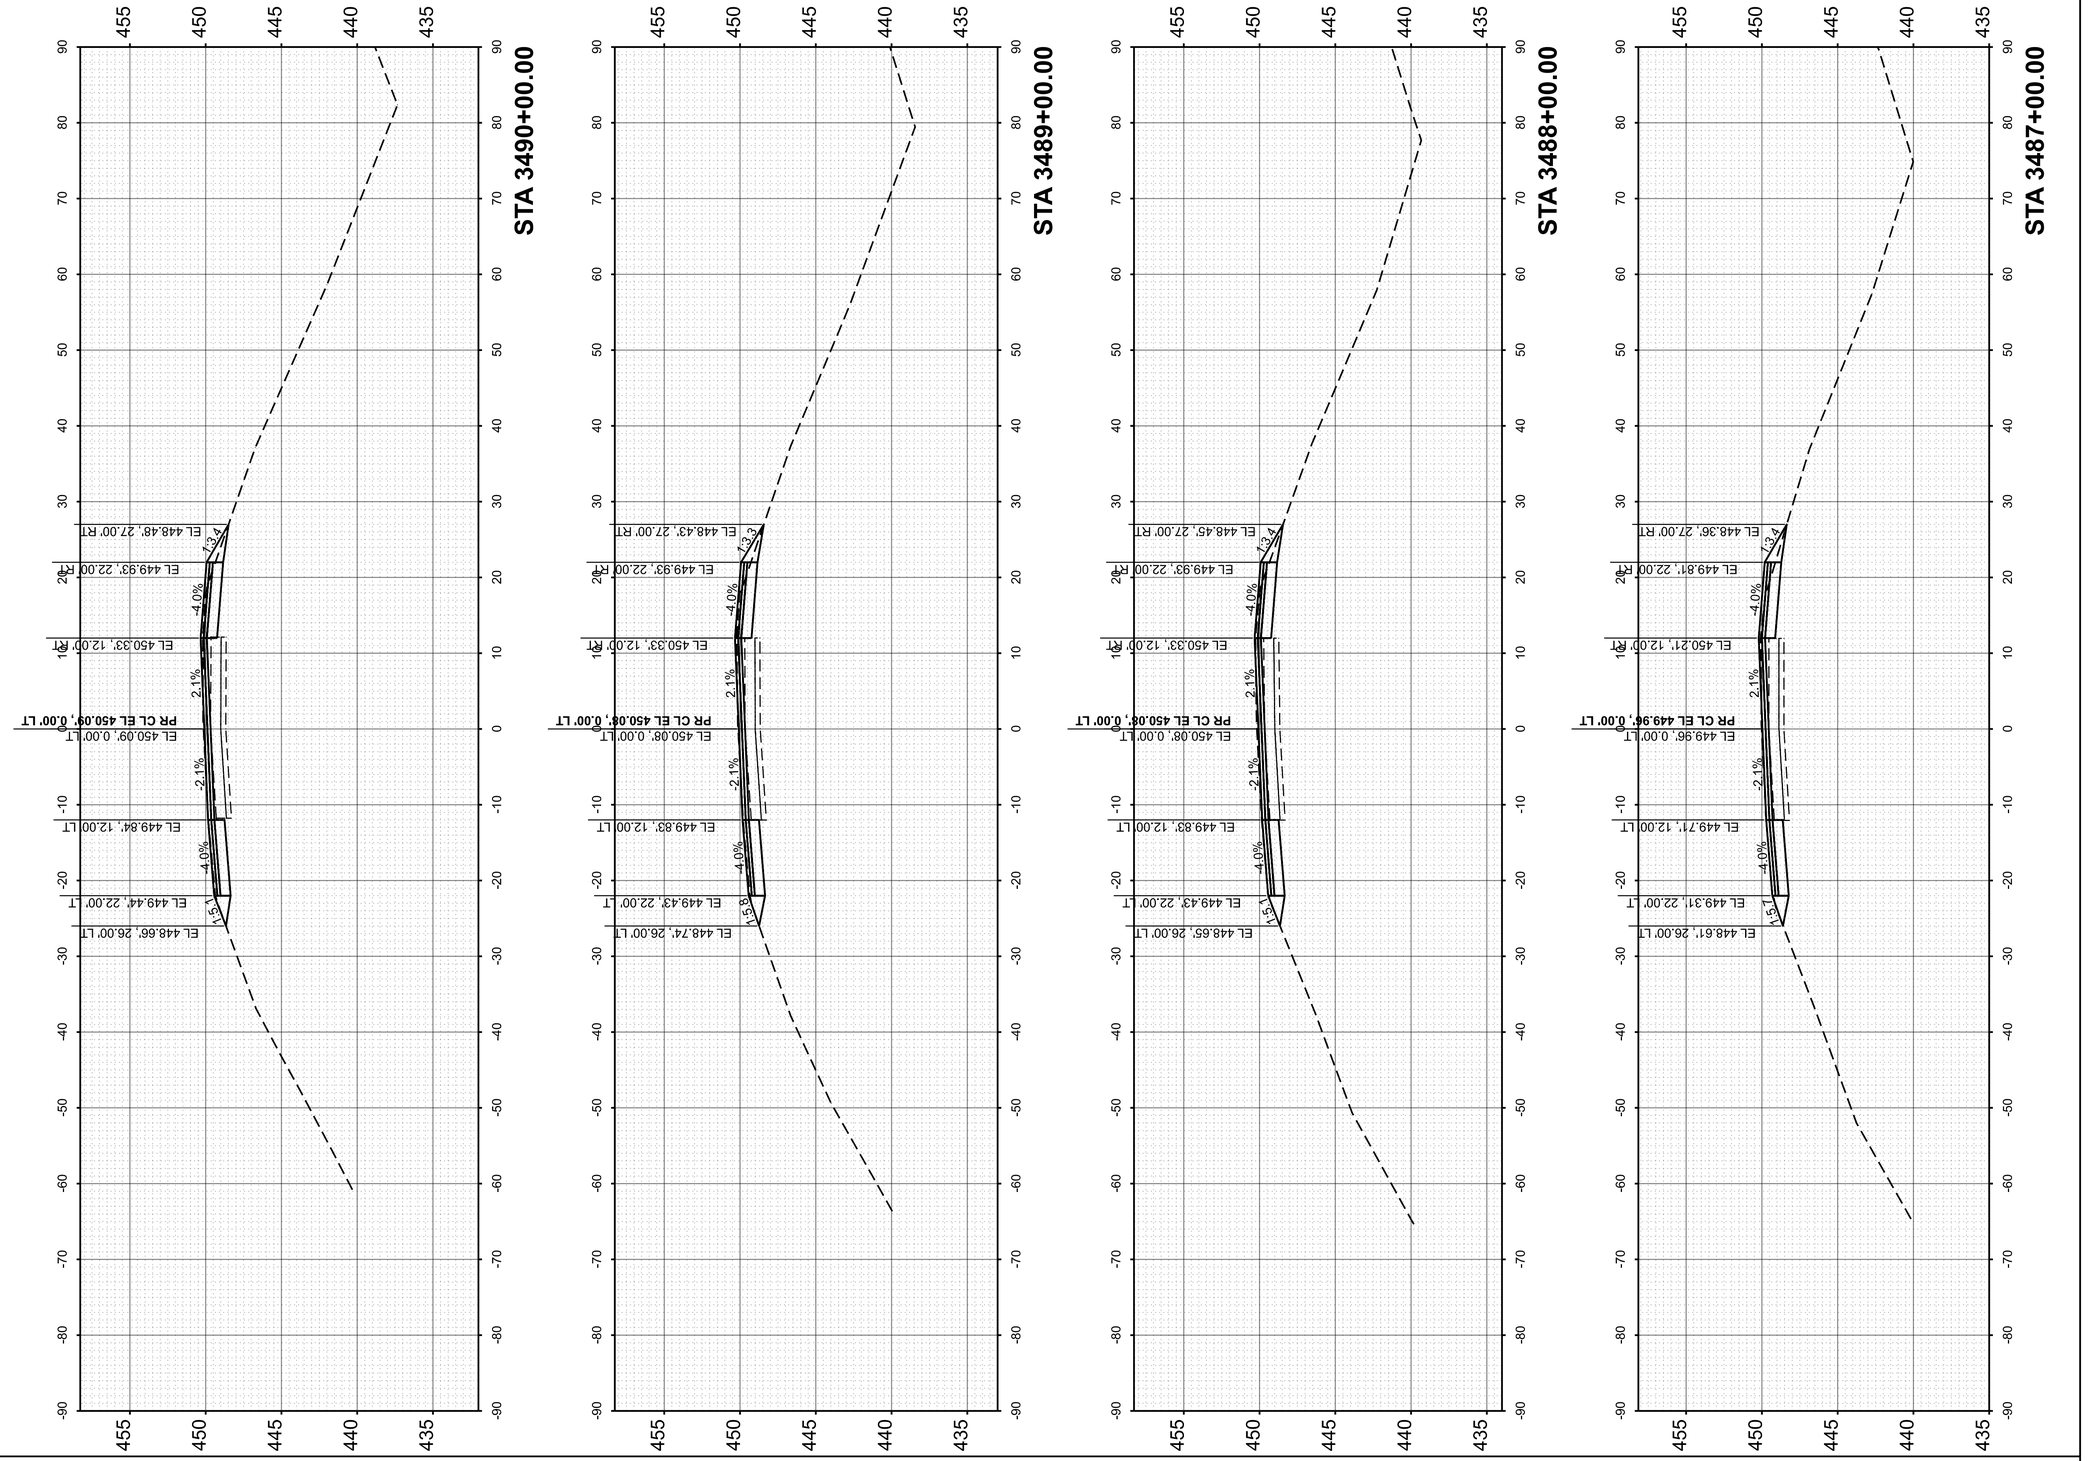

FINAL SURVEY		BY	DATE
	SURVEYED		
	PLOTTED		
NOTE BOOK	TEMPLATE		
	AREAS		
NO.	AREAS CHECKED		

ORIGINAL SURVEY		BY	DATE
	SURVEYED		
	PLOTTED		
NOTE BOOK	TEMPLATE		
	AREAS		
NO.	AREAS CHECKED		

MODEL: PrCL - 3487+00.00 [Sheet]
FILE NAME: pw://des-pw.bentley.com:des-pw-01/Documents/Projects/PTB209 I-64 Resurfacing/06. CADD_Sheets/D876M95_sht_Cor_WB.dgn

55 W Van Buren St, Ste 200
Chicago, IL 60605
TEL: 312.787.0707 FAX: 312.787.7322
www.desotoinc.com
IL Professional Engineering Design Firm No. 184001609-0002

Copyright © 2026


USER NAME = mgesior	DESIGNED - MEG	REVISED -	
	DRAWN - MEG	REVISED -	
	CHECKED - MTV	REVISED -	
PLOT DATE = 5/6/2026	DATE - 5/6/2026	REVISED -	

STATE OF ILLINOIS
DEPARTMENT OF TRANSPORTATION

WESTBOUND CROSS SECTIONS
I-64

SCALE: 1"=10' | SHEET 18 OF 106 SHEETS | STA. | TO STA.

F.A. RTE.	SECTION	COUNTY	TOTAL SHEETS	SHEET NO.
64	95-(3,4)RS-2	WASHINGTON	775	610
		CONTRACT NO. 76M95		
		ILLINOIS	FED. AID PROJECT	

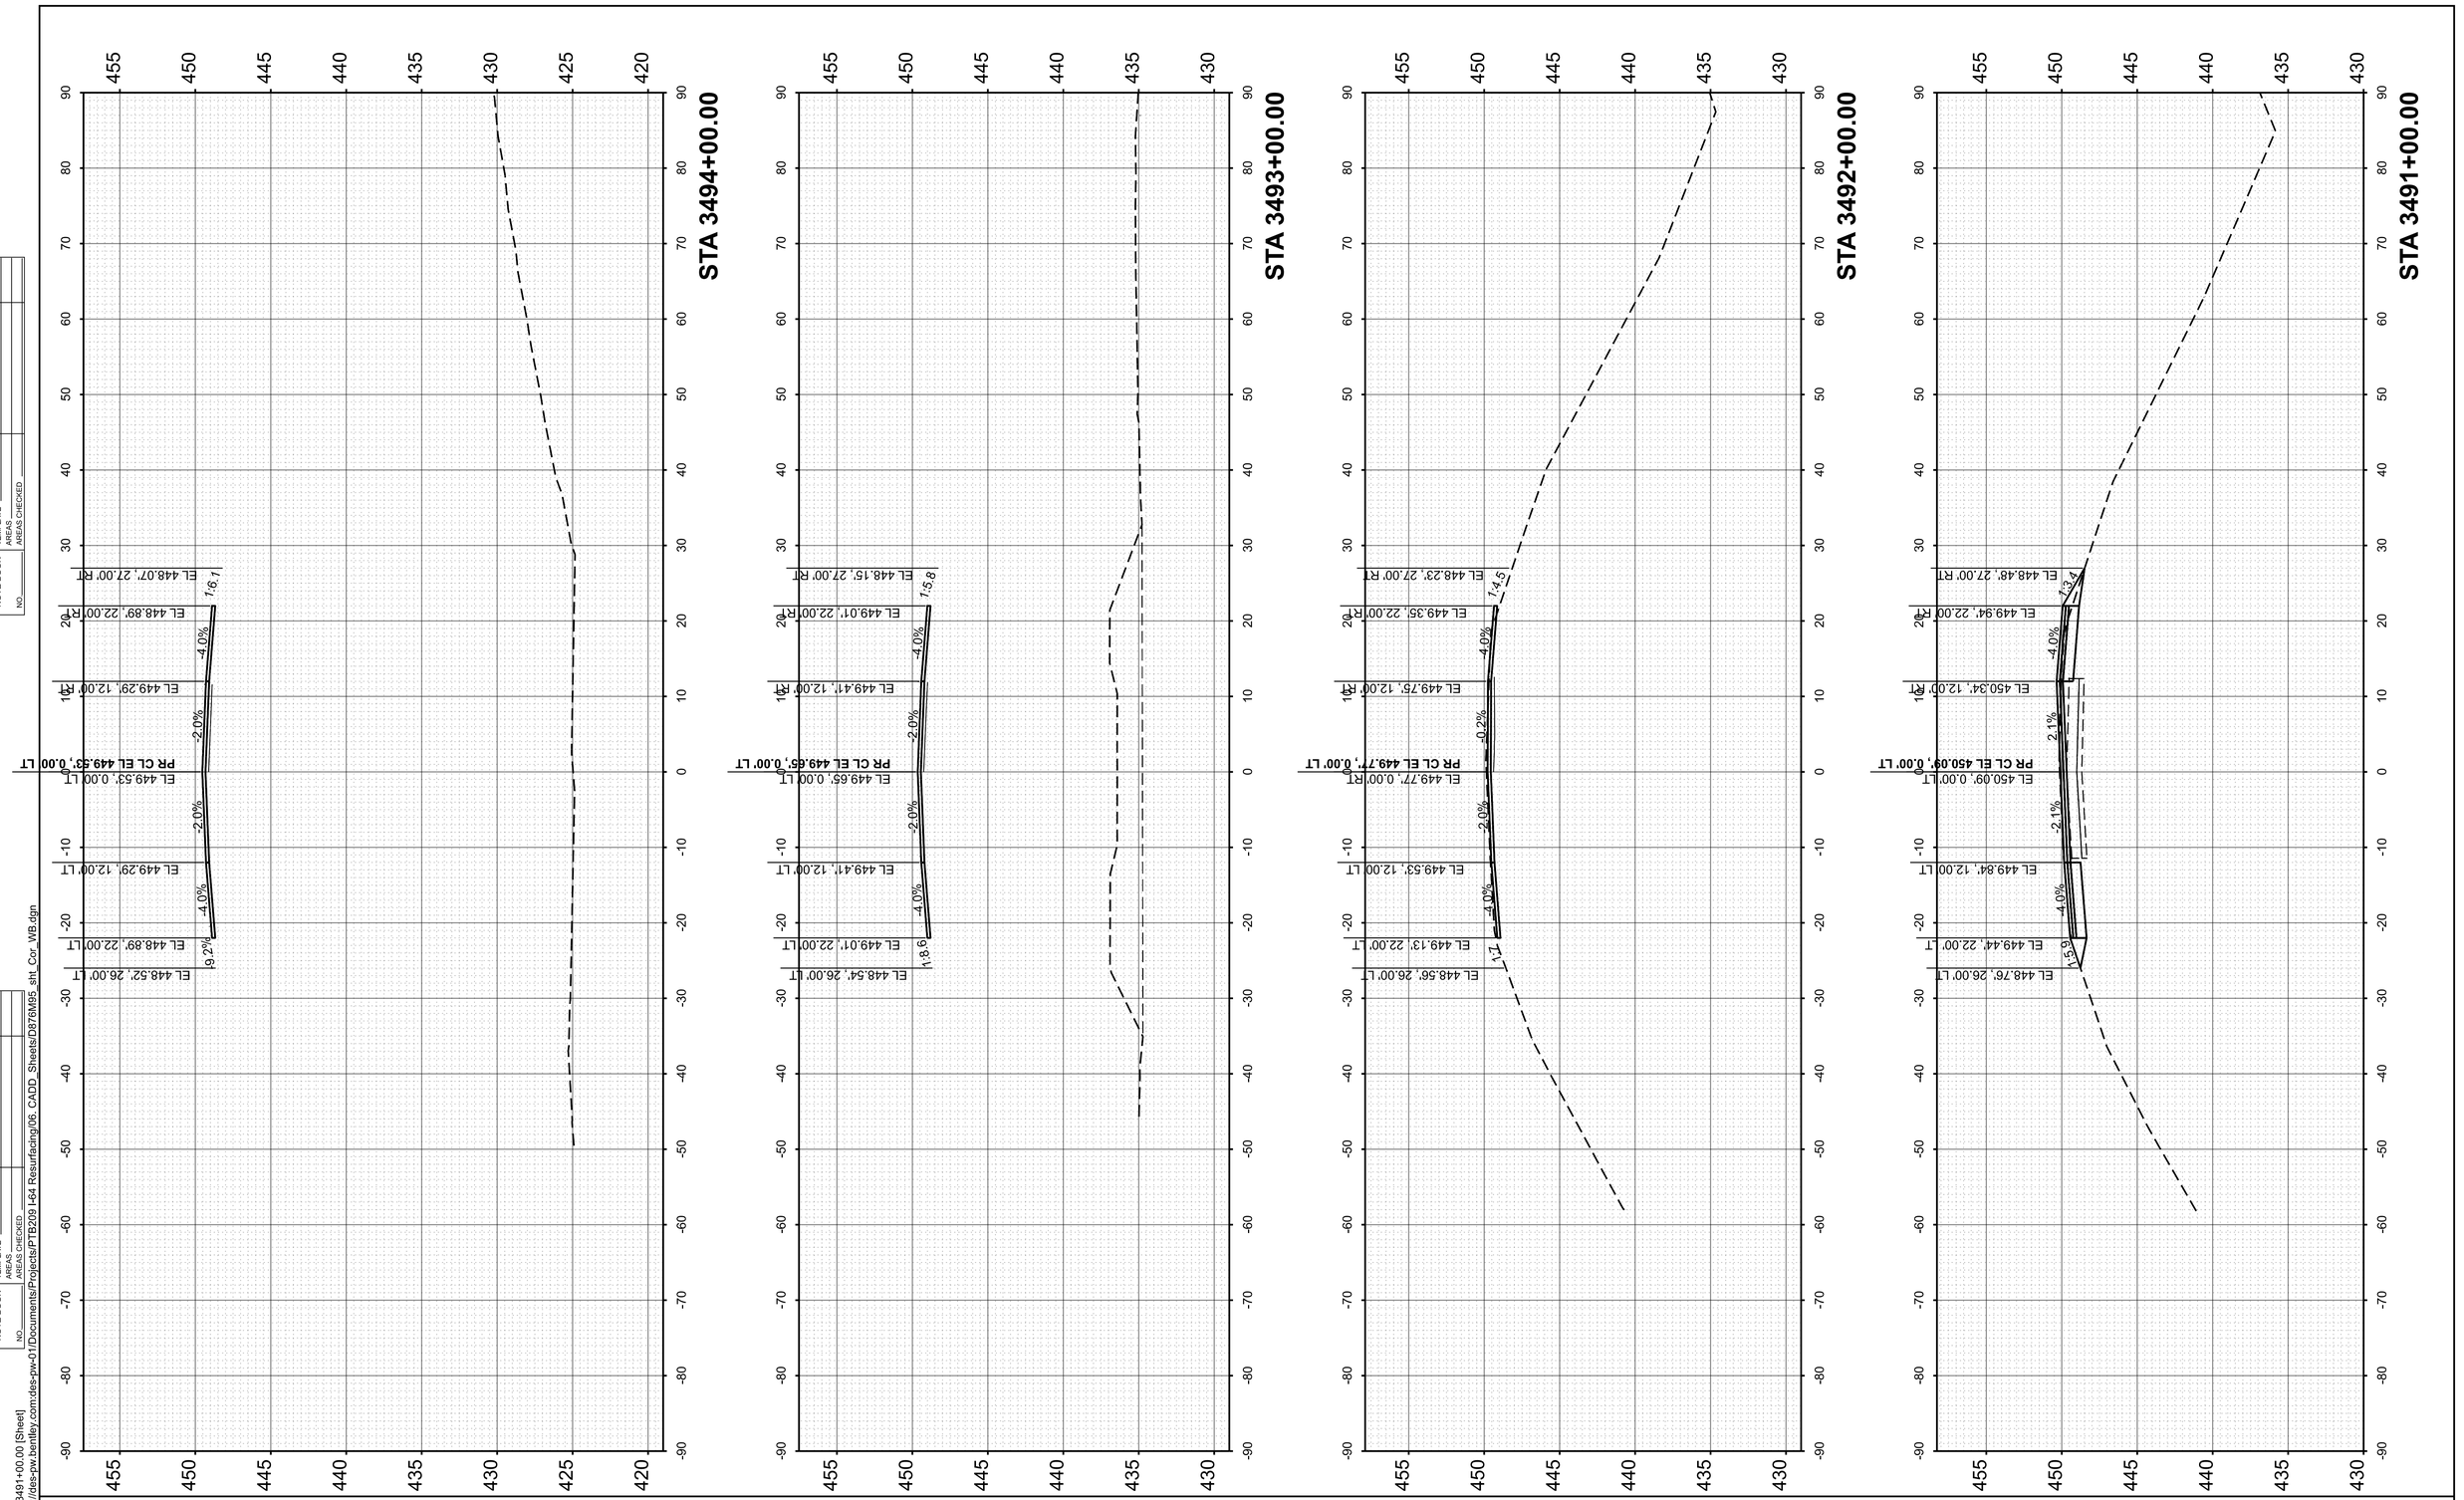

FINAL SURVEY

	BY	DATE
SURVEYED		
PLOTTED		
TEMPLATE		
AREAS		
AREAS CHECKED		

NOTE BOOK
NO.

ORIGINAL SURVEY

	BY	DATE
SURVEYED		
PLOTTED		
TEMPLATE		
AREAS		
AREAS CHECKED		

NOTE BOOK
NO.

MODEL: PrCL - 3491+00.00 [Sheet]
FILE NAME: pw://des-pw.bentley.com:des-pw-01/Documents/Projects/PTB209 I-64 Resurfacing/06. CADD_Sheets/D876M95_sht_Cor_WB.dgn

55 W Van Buren St, Ste 200
Chicago, IL 60605
TEL: 312.787.0707 FAX: 312.787.7322
www.descotoinc.com
IL Professional Engineering Design Firm No. 184001609-0002

Copyright © 2026


USER NAME = mgesior	DESIGNED - MEG	REVISED -
	DRAWN - MEG	REVISED -
	CHECKED - MTV	REVISED -
PLOT DATE = 5/6/2026	DATE - 5/6/2026	REVISED -

STATE OF ILLINOIS
DEPARTMENT OF TRANSPORTATION

WESTBOUND CROSS SECTIONS
I-64

SCALE: 1"=10' | SHEET 19 OF 106 SHEETS | STA. | TO STA.

F.A. RTE.	SECTION	COUNTY	TOTAL SHEETS	SHEET NO.
64	95-(3,4)RS-2	WASHINGTON	775	611
		CONTRACT NO. 76M95		
	ILLINOIS	FED. AID PROJECT		

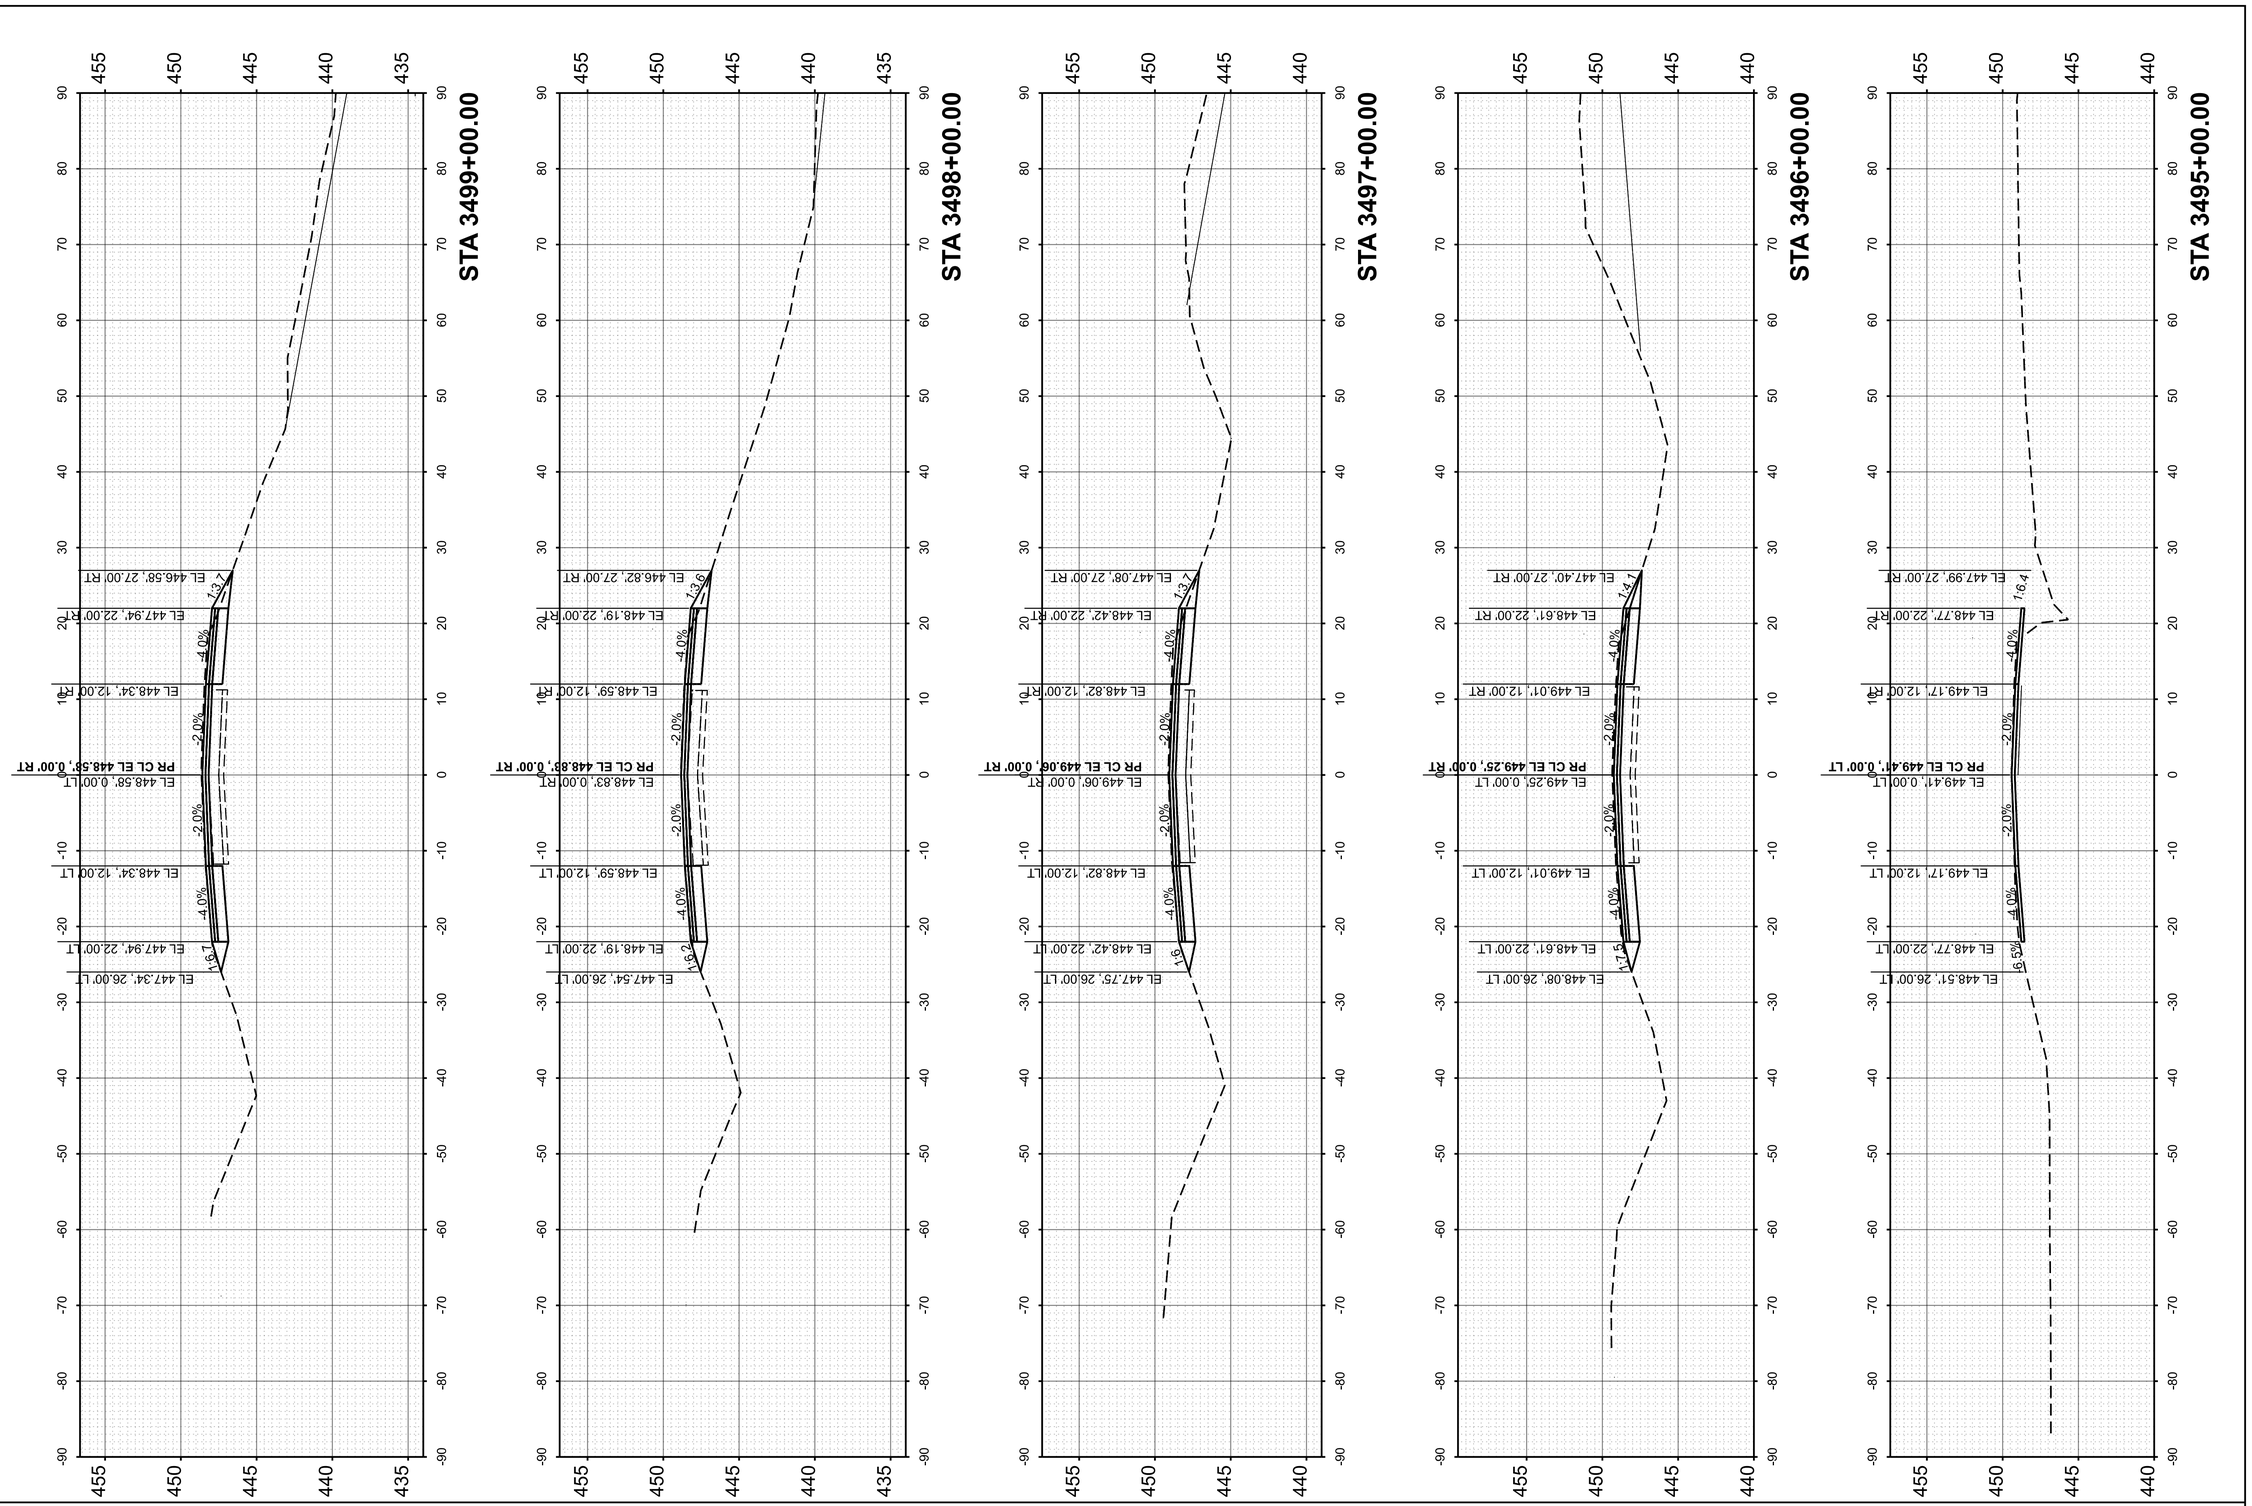

ORIGINAL SURVEY		BY	DATE
	SURVEYED		
	PLOTTED		
	TEMPLATE		
NOTE BOOK	AREAS		
NO.	AREAS CHECKED		

FINAL SURVEY		BY	DATE
	SURVEYED		
	PLOTTED		
	TEMPLATE		
NOTE BOOK	AREAS		
NO.	AREAS CHECKED		

MODEL: PrCL - 3495+00.00 |Sheet|
FILE NAME: pw://des-pw.bentley.com:des-pw-01/Documents/Projects/PTB209 I-64 Resurfacing/06_CADD_Sheets/D876M95_sht_Cor_WB.dgn

55 W Van Buren St, Ste 200
Chicago, IL 60605
TEL: 312.787.0707 FAX: 312.787.7322
www.desotoinc.com
IL Professional Engineering Design Firm No. 184001609-0002

Copyright © 2026


USER NAME = mgesior	DESIGNED - MEG	REVISED -	
	DRAWN - MEG	REVISED -	
	CHECKED - MTV	REVISED -	
PLOT DATE = 5/6/2026	DATE - 5/6/2026	REVISED -	

STATE OF ILLINOIS
DEPARTMENT OF TRANSPORTATION

WESTBOUND CROSS SECTIONS
I-64

SCALE: 1"=10' | SHEET 20 OF 106 SHEETS | STA. | TO STA.

F.A. RTE.	SECTION	COUNTY	TOTAL SHEETS	SHEET NO.
64	95-(3,4)RS-2	WASHINGTON	775	612
		CONTRACT NO. 76M95		
		ILLINOIS	FED. AID PROJECT	

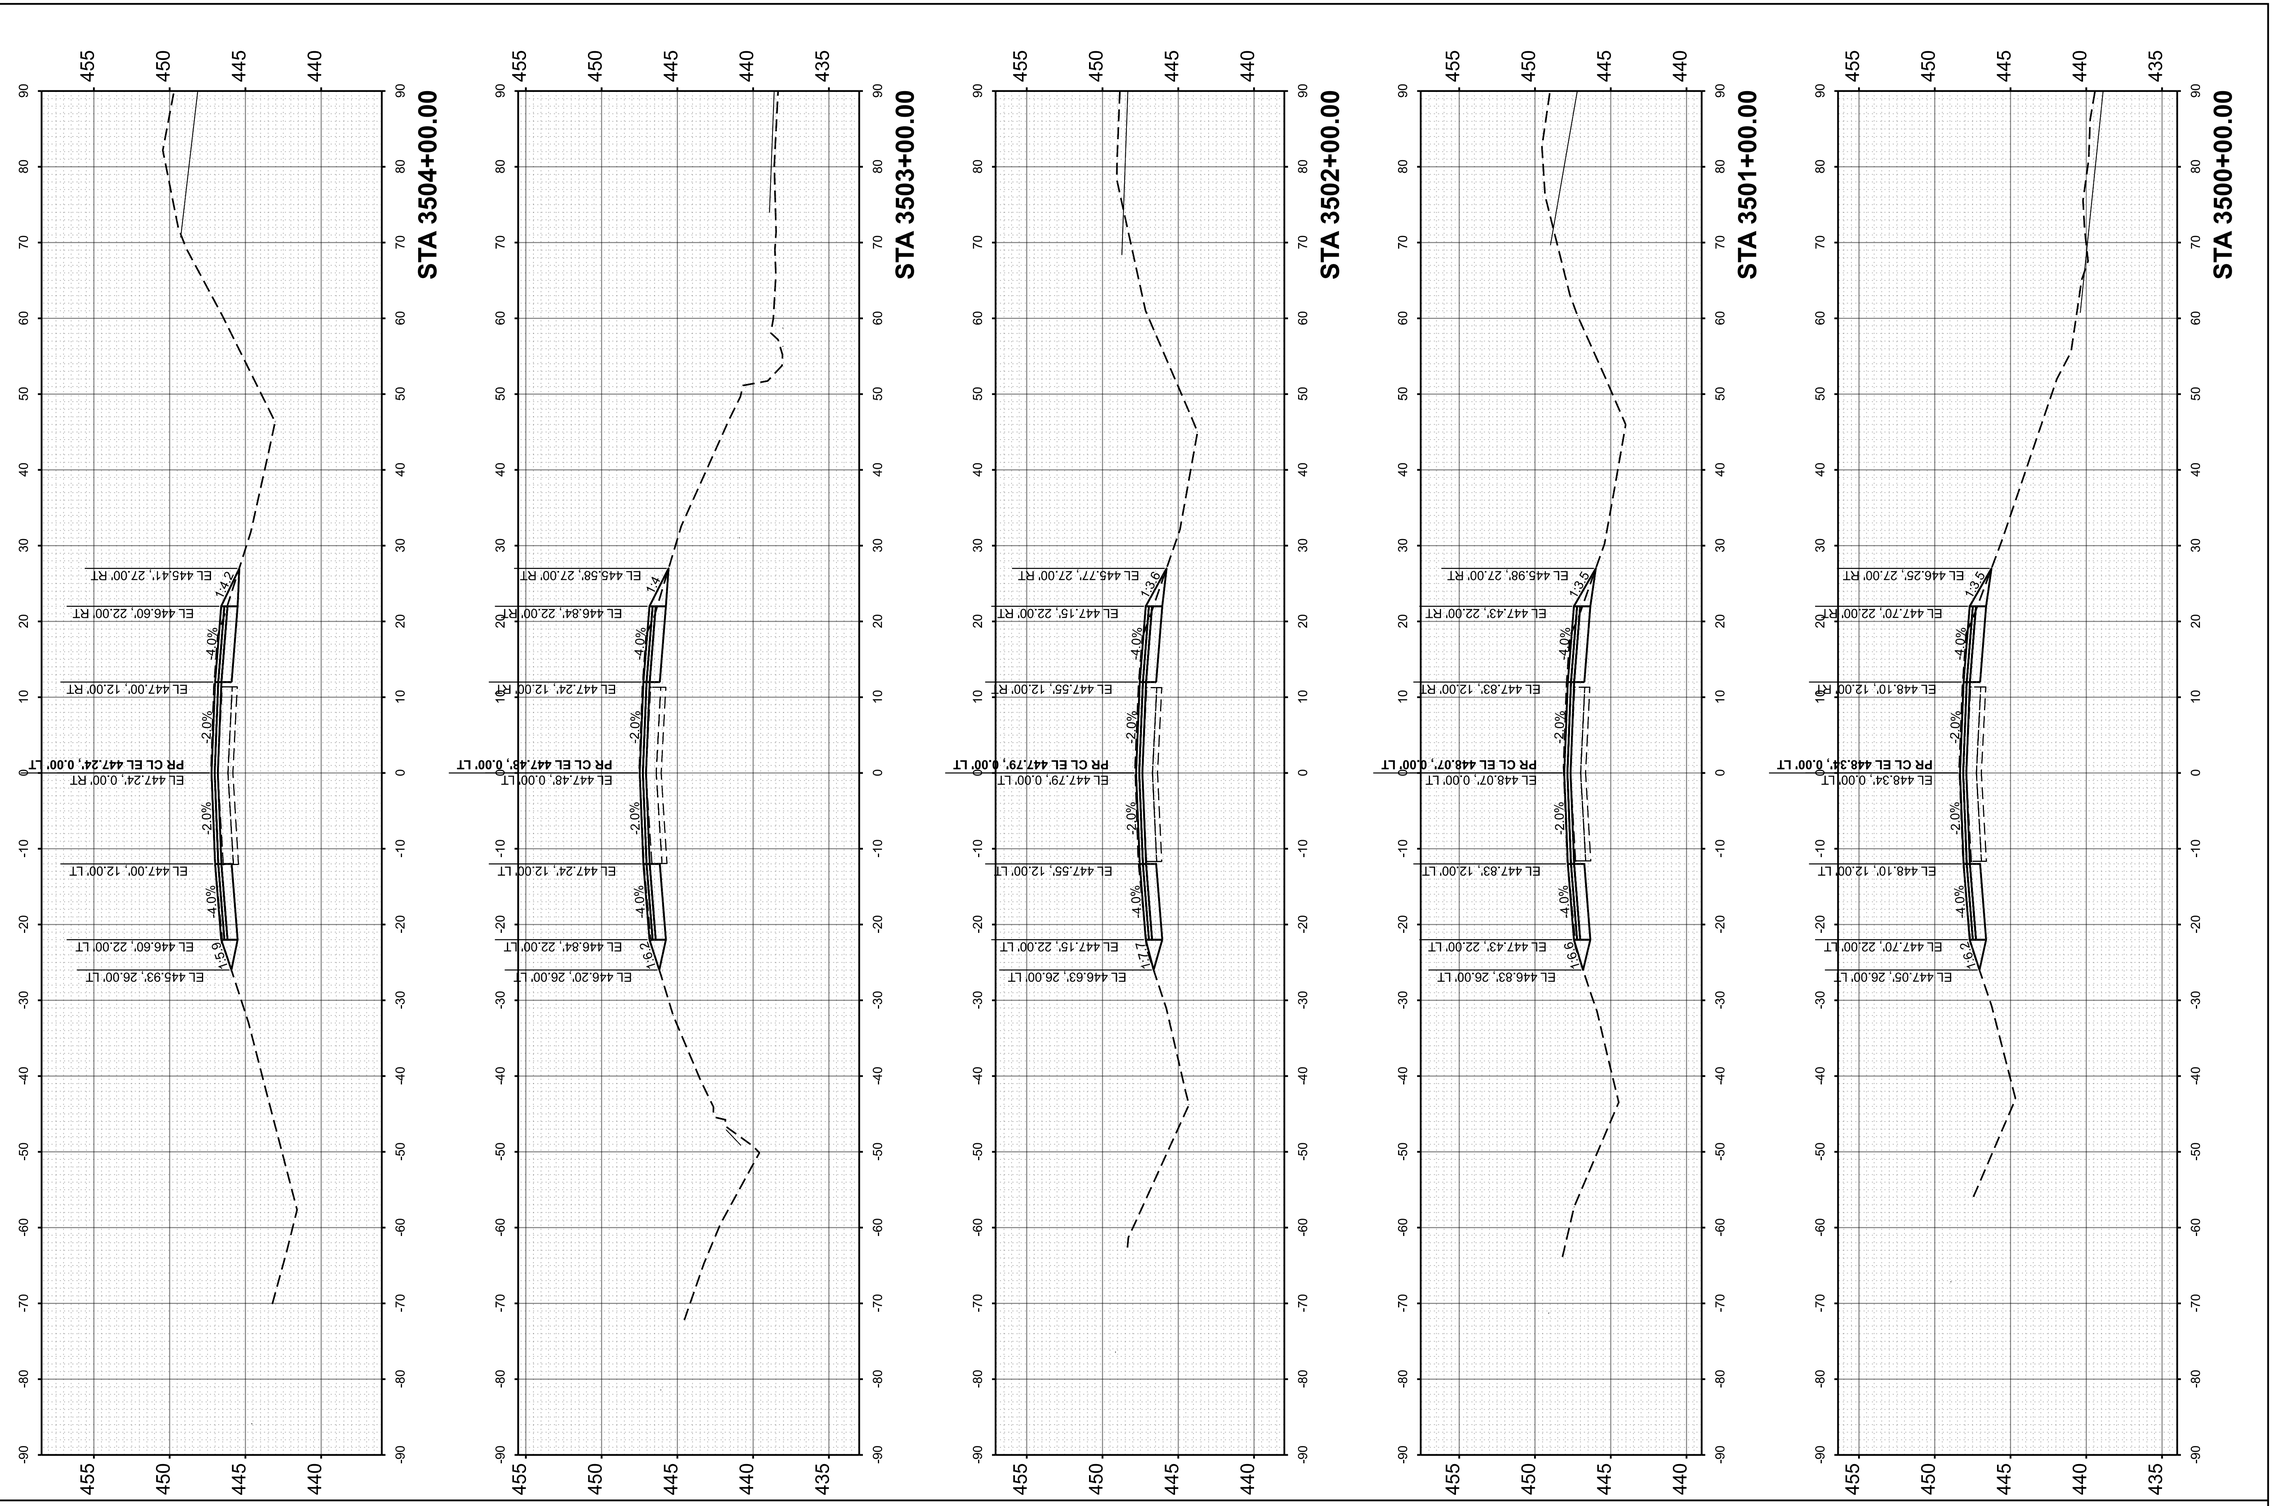

FINAL SURVEY
NOTE BOOK
NO.
SURVEYED
PLOTTED
TEMPLATE
AREAS
AREAS CHECKED
BY
DATE

ORIGINAL SURVEY
NOTE BOOK
NO.
SURVEYED
PLOTTED
TEMPLATE
AREAS
AREAS CHECKED
BY
DATE

MODEL: PrCL - 3500+00.00 [Sheet]
FILE NAME: pw://des-pw.bentley.com:des-pw-01/Documents/Projects/PTB209 I-64 Resurfacing/06. CADD_Sheets/D876M95_sht_Cor_WB.dgn

55 W Van Buren St, Ste 200
Chicago, IL 60605
TEL: 312.787.0707 FAX: 312.787.7322
www.desotoinc.com
IL Professional Engineering Design Firm No. 184001609-0002

Copyright © 2026


USER NAME = mgesior	DESIGNED - MEG	REVISED -	
	DRAWN - MEG	REVISED -	
	CHECKED - MTV	REVISED -	
PLOT DATE = 5/6/2026	DATE - 5/6/2026	REVISED -	

STATE OF ILLINOIS
DEPARTMENT OF TRANSPORTATION

WESTBOUND CROSS SECTIONS
I-64

SCALE: 1"=10' | SHEET 21 OF 106 SHEETS | STA. | TO STA.

F.A. RTE.	SECTION	COUNTY	TOTAL SHEETS	SHEET NO.
64	95-(3,4)RS-2	WASHINGTON	775	613
		CONTRACT NO. 76M95		
	ILLINOIS	FED. AID PROJECT		

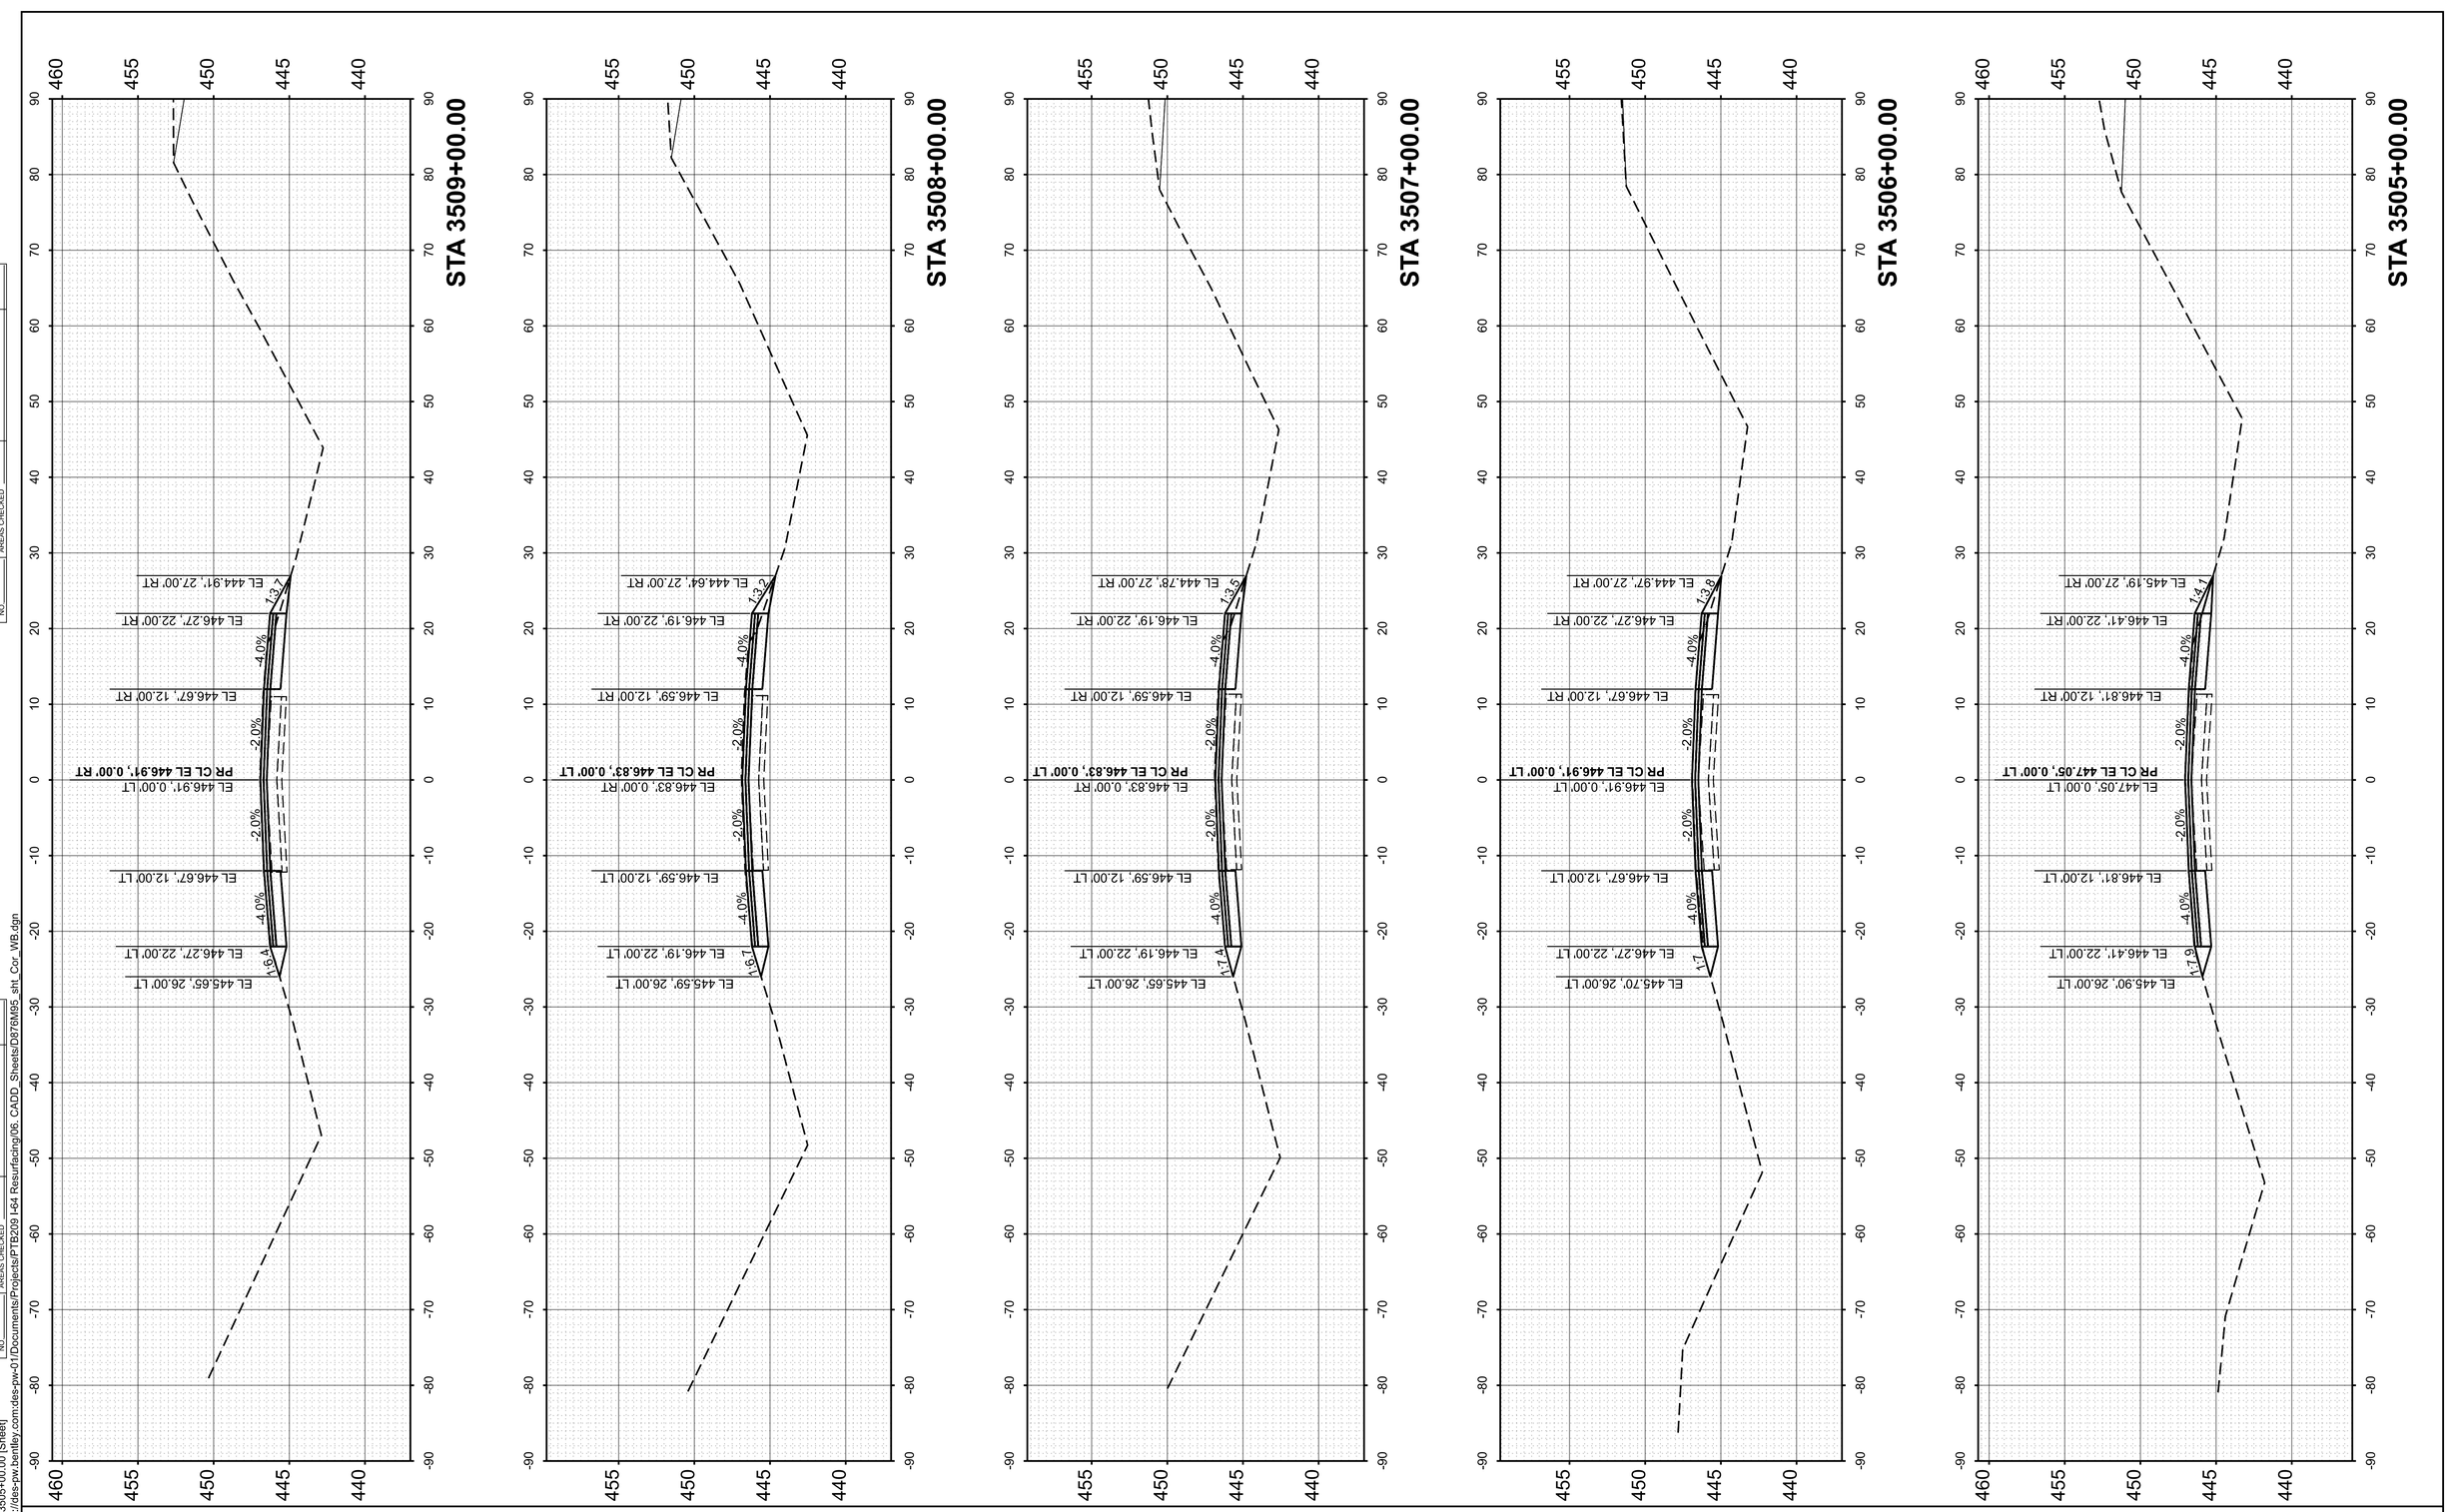

FINAL SURVEY		BY	DATE
NOTE BOOK	SURVEYED		
NO.	PLOTTED		
	TEMPLATE		
	AREAS		
	AREAS CHECKED		

ORIGINAL SURVEY		BY	DATE
NOTE BOOK	SURVEYED		
NO.	PLOTTED		
	TEMPLATE		
	AREAS		
	AREAS CHECKED		


MODEL: PrCL - 3505+00.00 [Sheet]
FILE NAME: pw://des-pw.bentley.com:des-pw-01/Documents/Projects/PTB209 I-64 Resurfacing/06. CADD_Sheets/D876M95_sht_Cor_WB.dgn

55 W Van Buren St, Ste 200
Chicago, IL 60605
TEL: 312.787.0707 FAX: 312.787.7322
www.descotoinc.com
IL Professional Engineering Design Firm No. 184001609-0002

Copyright © 2026

USER NAME = mgesior	DESIGNED - MEG	REVISED -	**STATE OF ILLINOIS**	**WESTBOUND CROSS SECTIONS**	
	DRAWN - MEG	REVISED -	**DEPARTMENT OF TRANSPORTATION**	**I-64**	
	CHECKED - MTV	REVISED -			
PLOT DATE = 5/6/2026	DATE - 5/6/2026	REVISED -		SCALE: 1"=10' SHEET 22 OF 106 SHEETS STA. TO STA.	

F.A. RTE.	SECTION	COUNTY	TOTAL SHEETS	SHEET NO.
64	95-(3,4)RS-2	WASHINGTON	775	614
		CONTRACT NO. 76M95		
	ILLINOIS	FED. AID PROJECT		

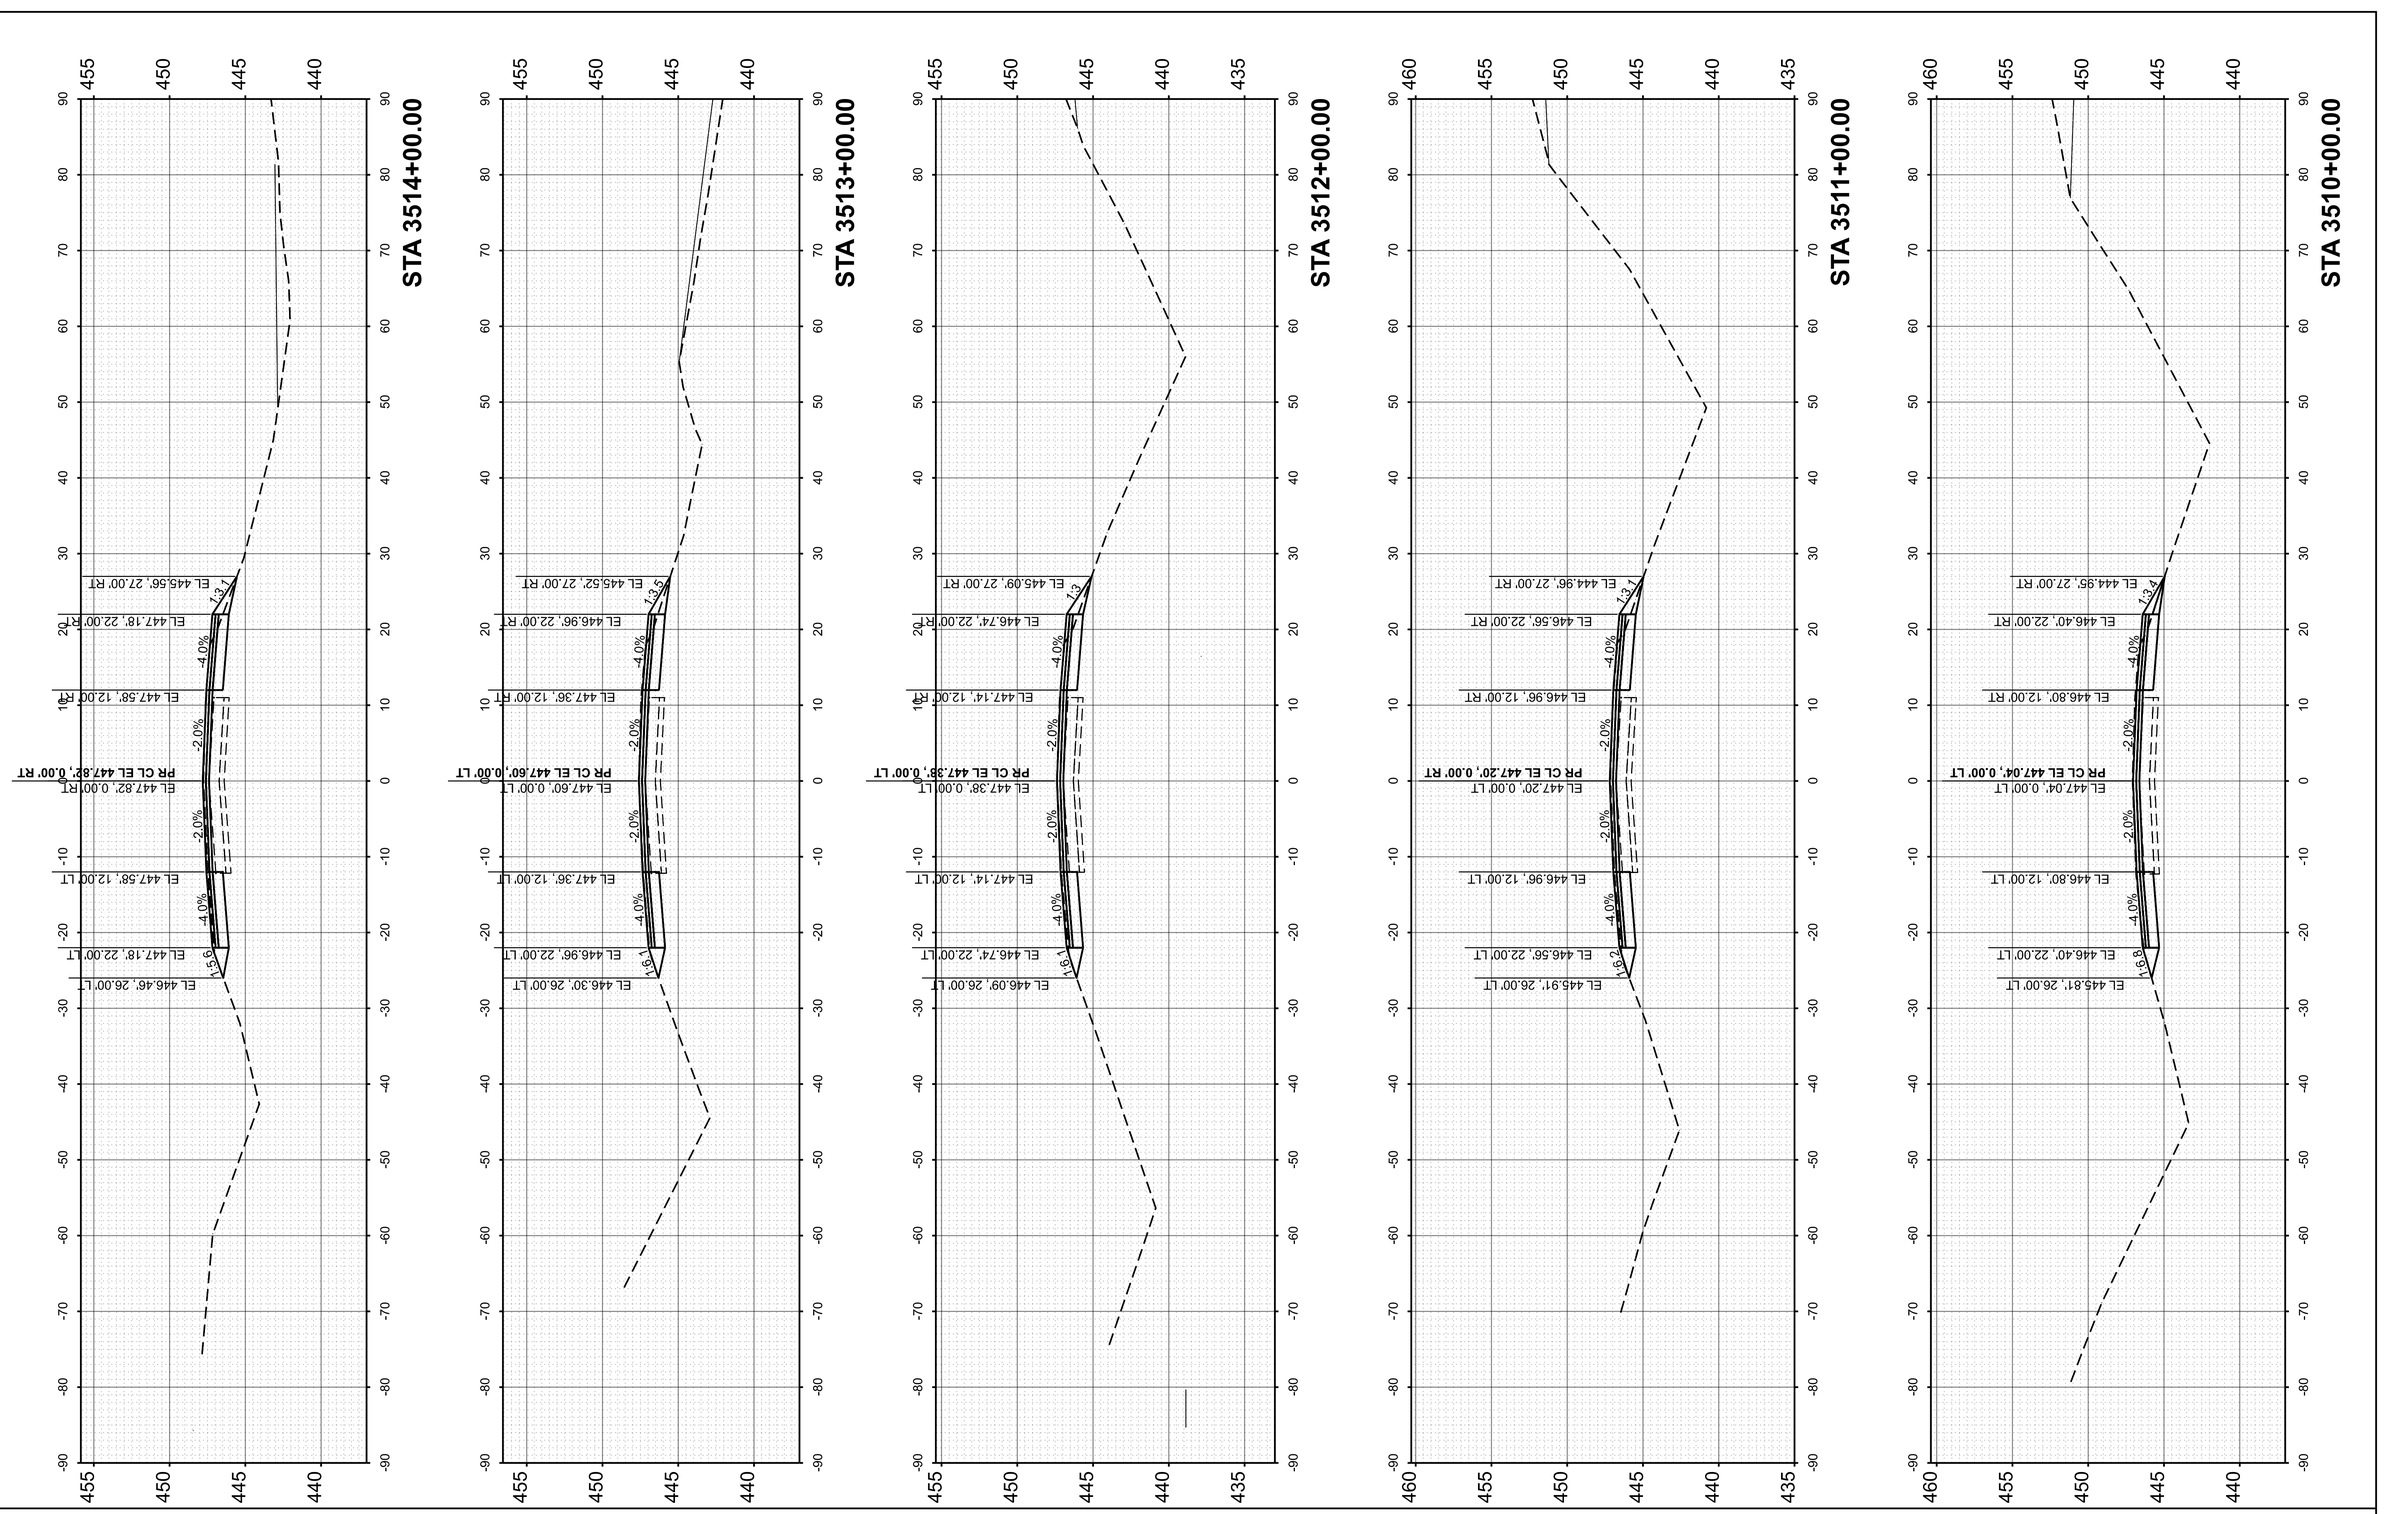

FINAL SURVEY
NO'TE BOOK
NO.
SURVEYED
PLOTTED
TEMPLATE
AREAS
AREAS CHECKED
BY
DATE

ORIGINAL SURVEY
NOTE BOOK
NO.
SURVEYED
PLOTTED
TEMPLATE
AREAS
AREAS CHECKED
BY
DATE

MODEL: PrCL - 3510+00.00 [Sheet]
FILE NAME: pw://des-pw.bentley.com:des-pw-01/Documents/Projects/PTB209 I-64 Resurfacing/06. CADD_Sheets/D876M95_sht_Cor_WB.dgn

55 W Van Buren St, Ste 200
Chicago, IL 60605
TEL: 312.787.0707 FAX: 312.787.7322
www.descotoinc.com
IL Professional Engineering Design Firm No. 184001609-0002
Copyright © 2026


USER NAME = mgesior	DESIGNED - MEG	REVISED -	
	DRAWN - MEG	REVISED -	
	CHECKED - MTV	REVISED -	
PLOT DATE = 5/6/2026	DATE - 5/6/2026	REVISED -	

STATE OF ILLINOIS
DEPARTMENT OF TRANSPORTATION

WESTBOUND CROSS SECTIONS
I-64

SCALE: 1"=10' | SHEET 23 OF 106 SHEETS | STA. | TO STA.

F.A. RTE.	SECTION	COUNTY	TOTAL SHEETS	SHEET NO.
64	95-(3,4)RS-2	WASHINGTON	775	615
		CONTRACT NO. 76M95		
	ILLINOIS	FED. AID PROJECT		

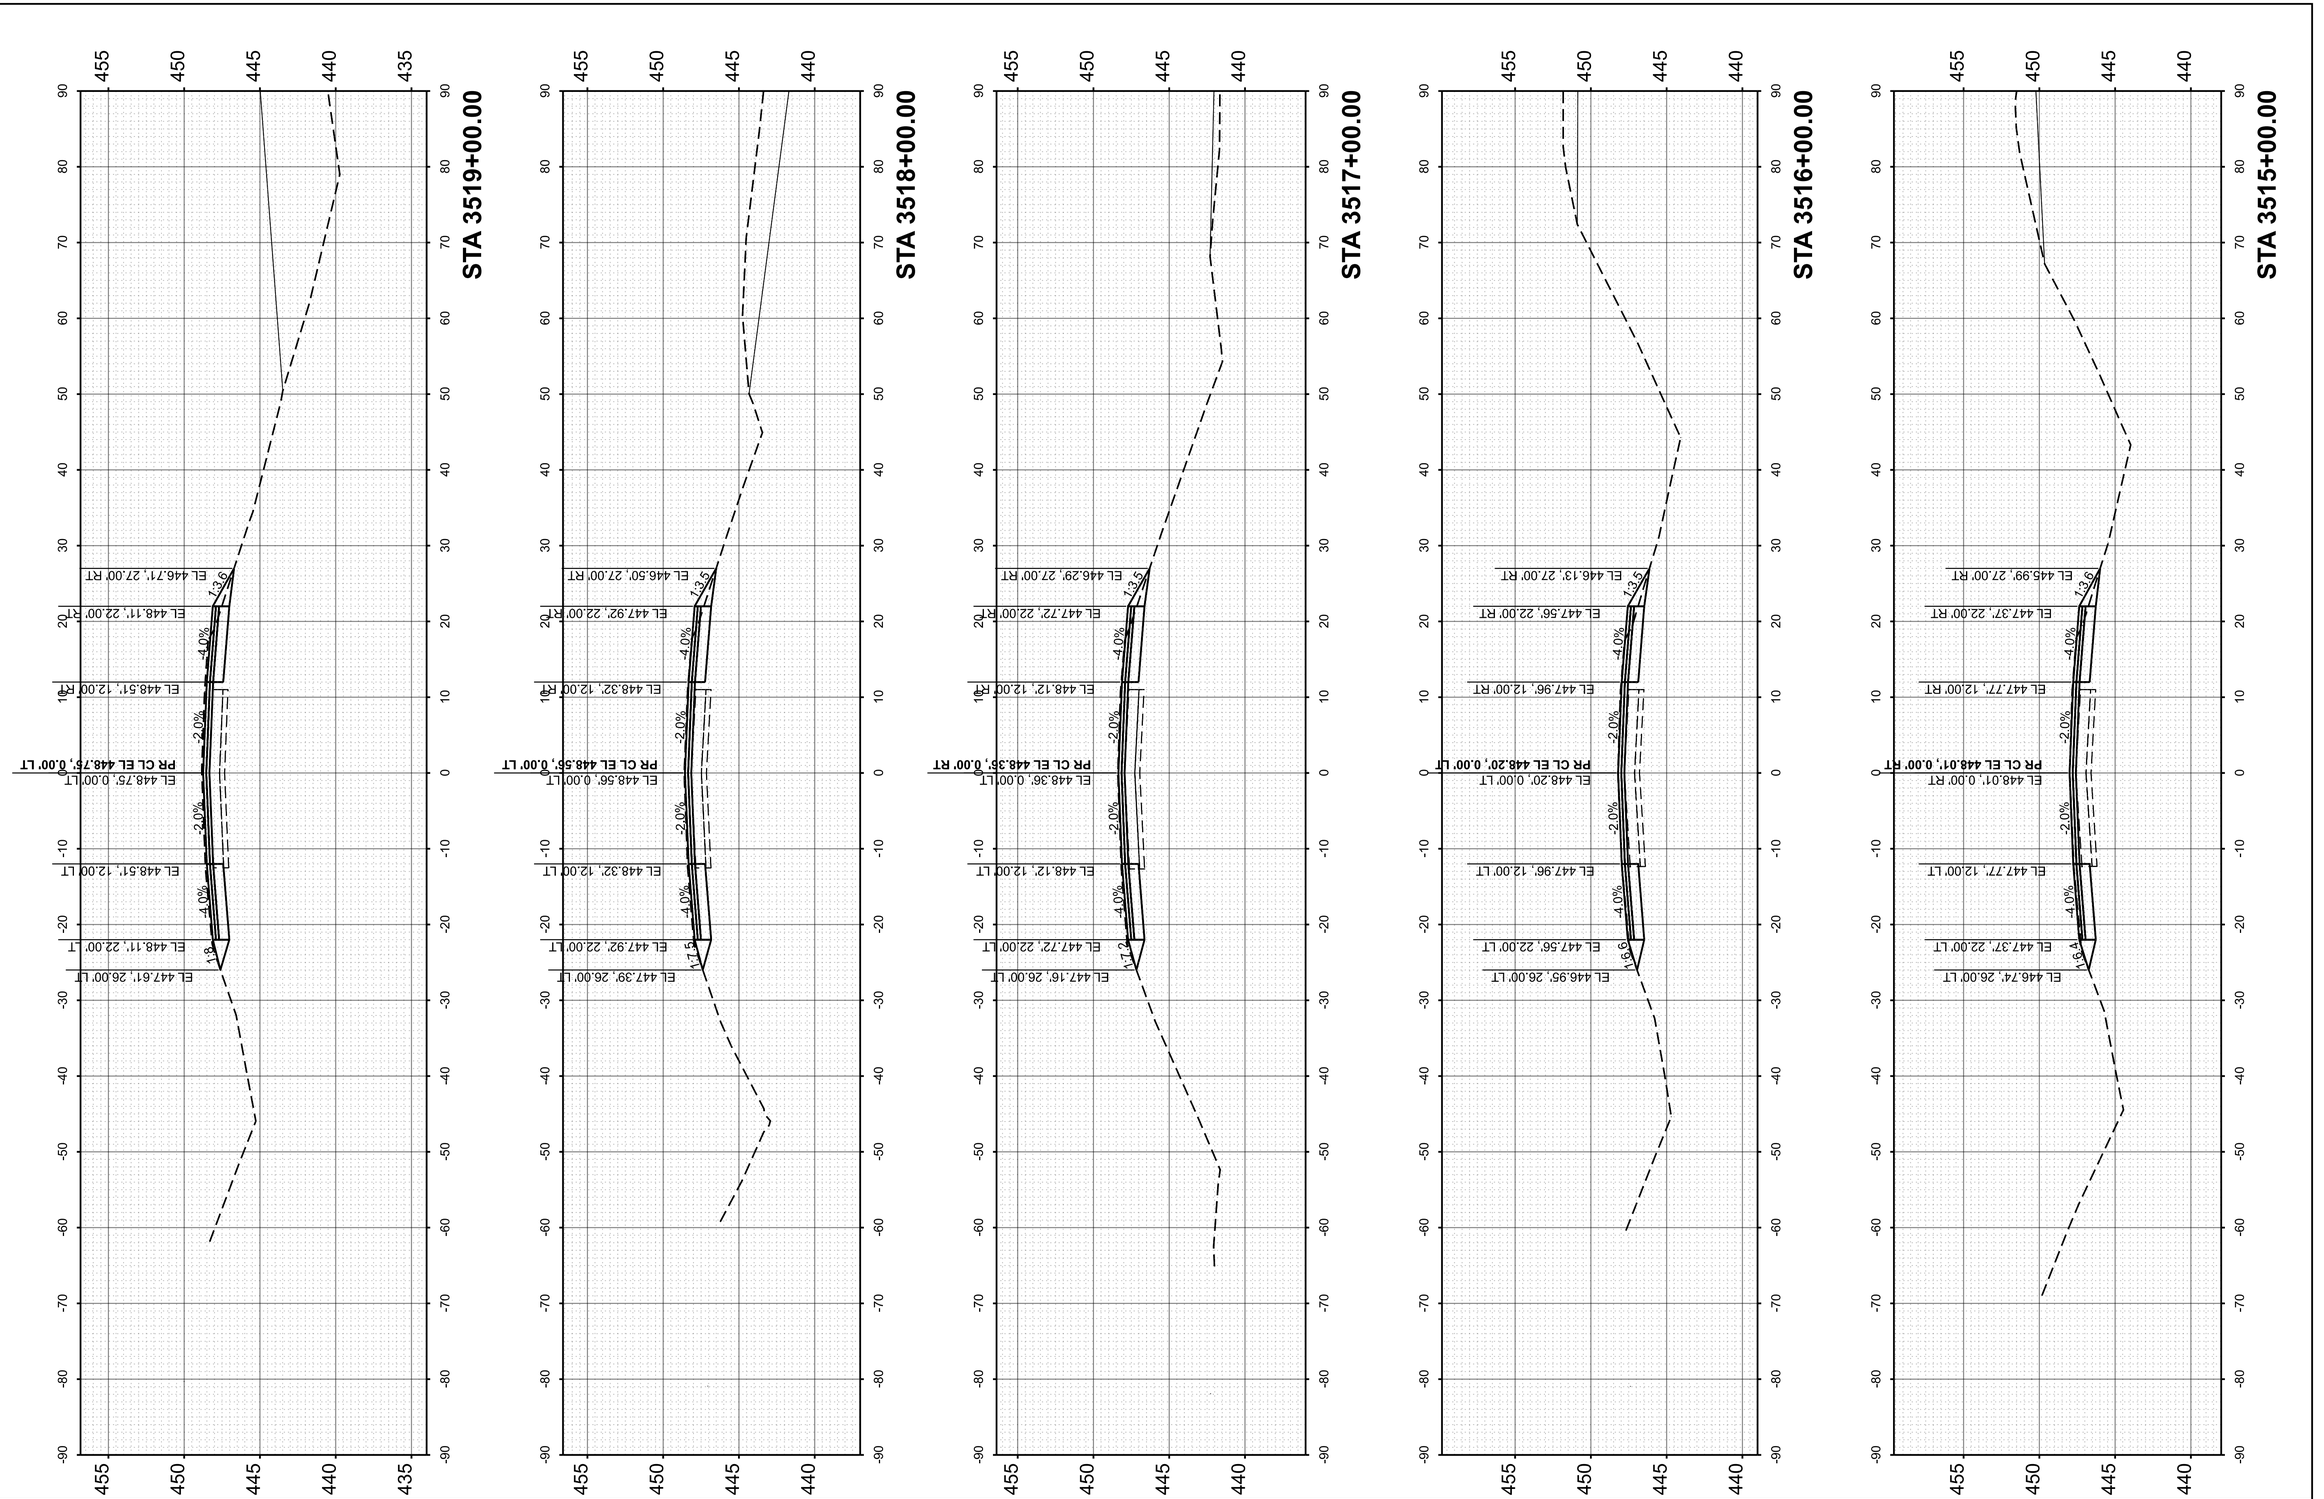

ORIGINAL SURVEY | FINAL SURVEY

	SURVEYED	PLOTTED	TEMPLATE	AREAS	AREAS CHECKED
NOTE BOOK					
NO.					

	BY	DATE

MODEL: PrCL - 3515+00.00 [Sheet]
FILE NAME: pw://des-pw.bentley.com:des-pw-01/Documents/Projects/PTB209 I-64 Resurfacing/06_CADD_Sheets/D876M95_sht_Cor_WB.dgn

55 W Van Buren St, Ste 200
Chicago, IL 60605
TEL: 312.787.0707 FAX: 312.787.7322
www.desotoinc.com
IL Professional Engineering Design Firm No. 184001609-0002

Copyright © 2026


USER NAME = mgesior	DESIGNED - MEG	REVISED -
	DRAWN - MEG	REVISED -
	CHECKED - MTV	REVISED -
PLOT DATE = 5/6/2026	DATE - 5/6/2026	REVISED -

STATE OF ILLINOIS
DEPARTMENT OF TRANSPORTATION

WESTBOUND CROSS SECTIONS
I-64

SCALE: 1"=10' | SHEET 24 OF 106 SHEETS | STA. | TO STA.

F.A. RTE.	SECTION	COUNTY	TOTAL SHEETS	SHEET NO.
64	95-(3,4)RS-2	WASHINGTON	775	616
		CONTRACT NO. 76M95		
		ILLINOIS	FED. AID PROJECT	

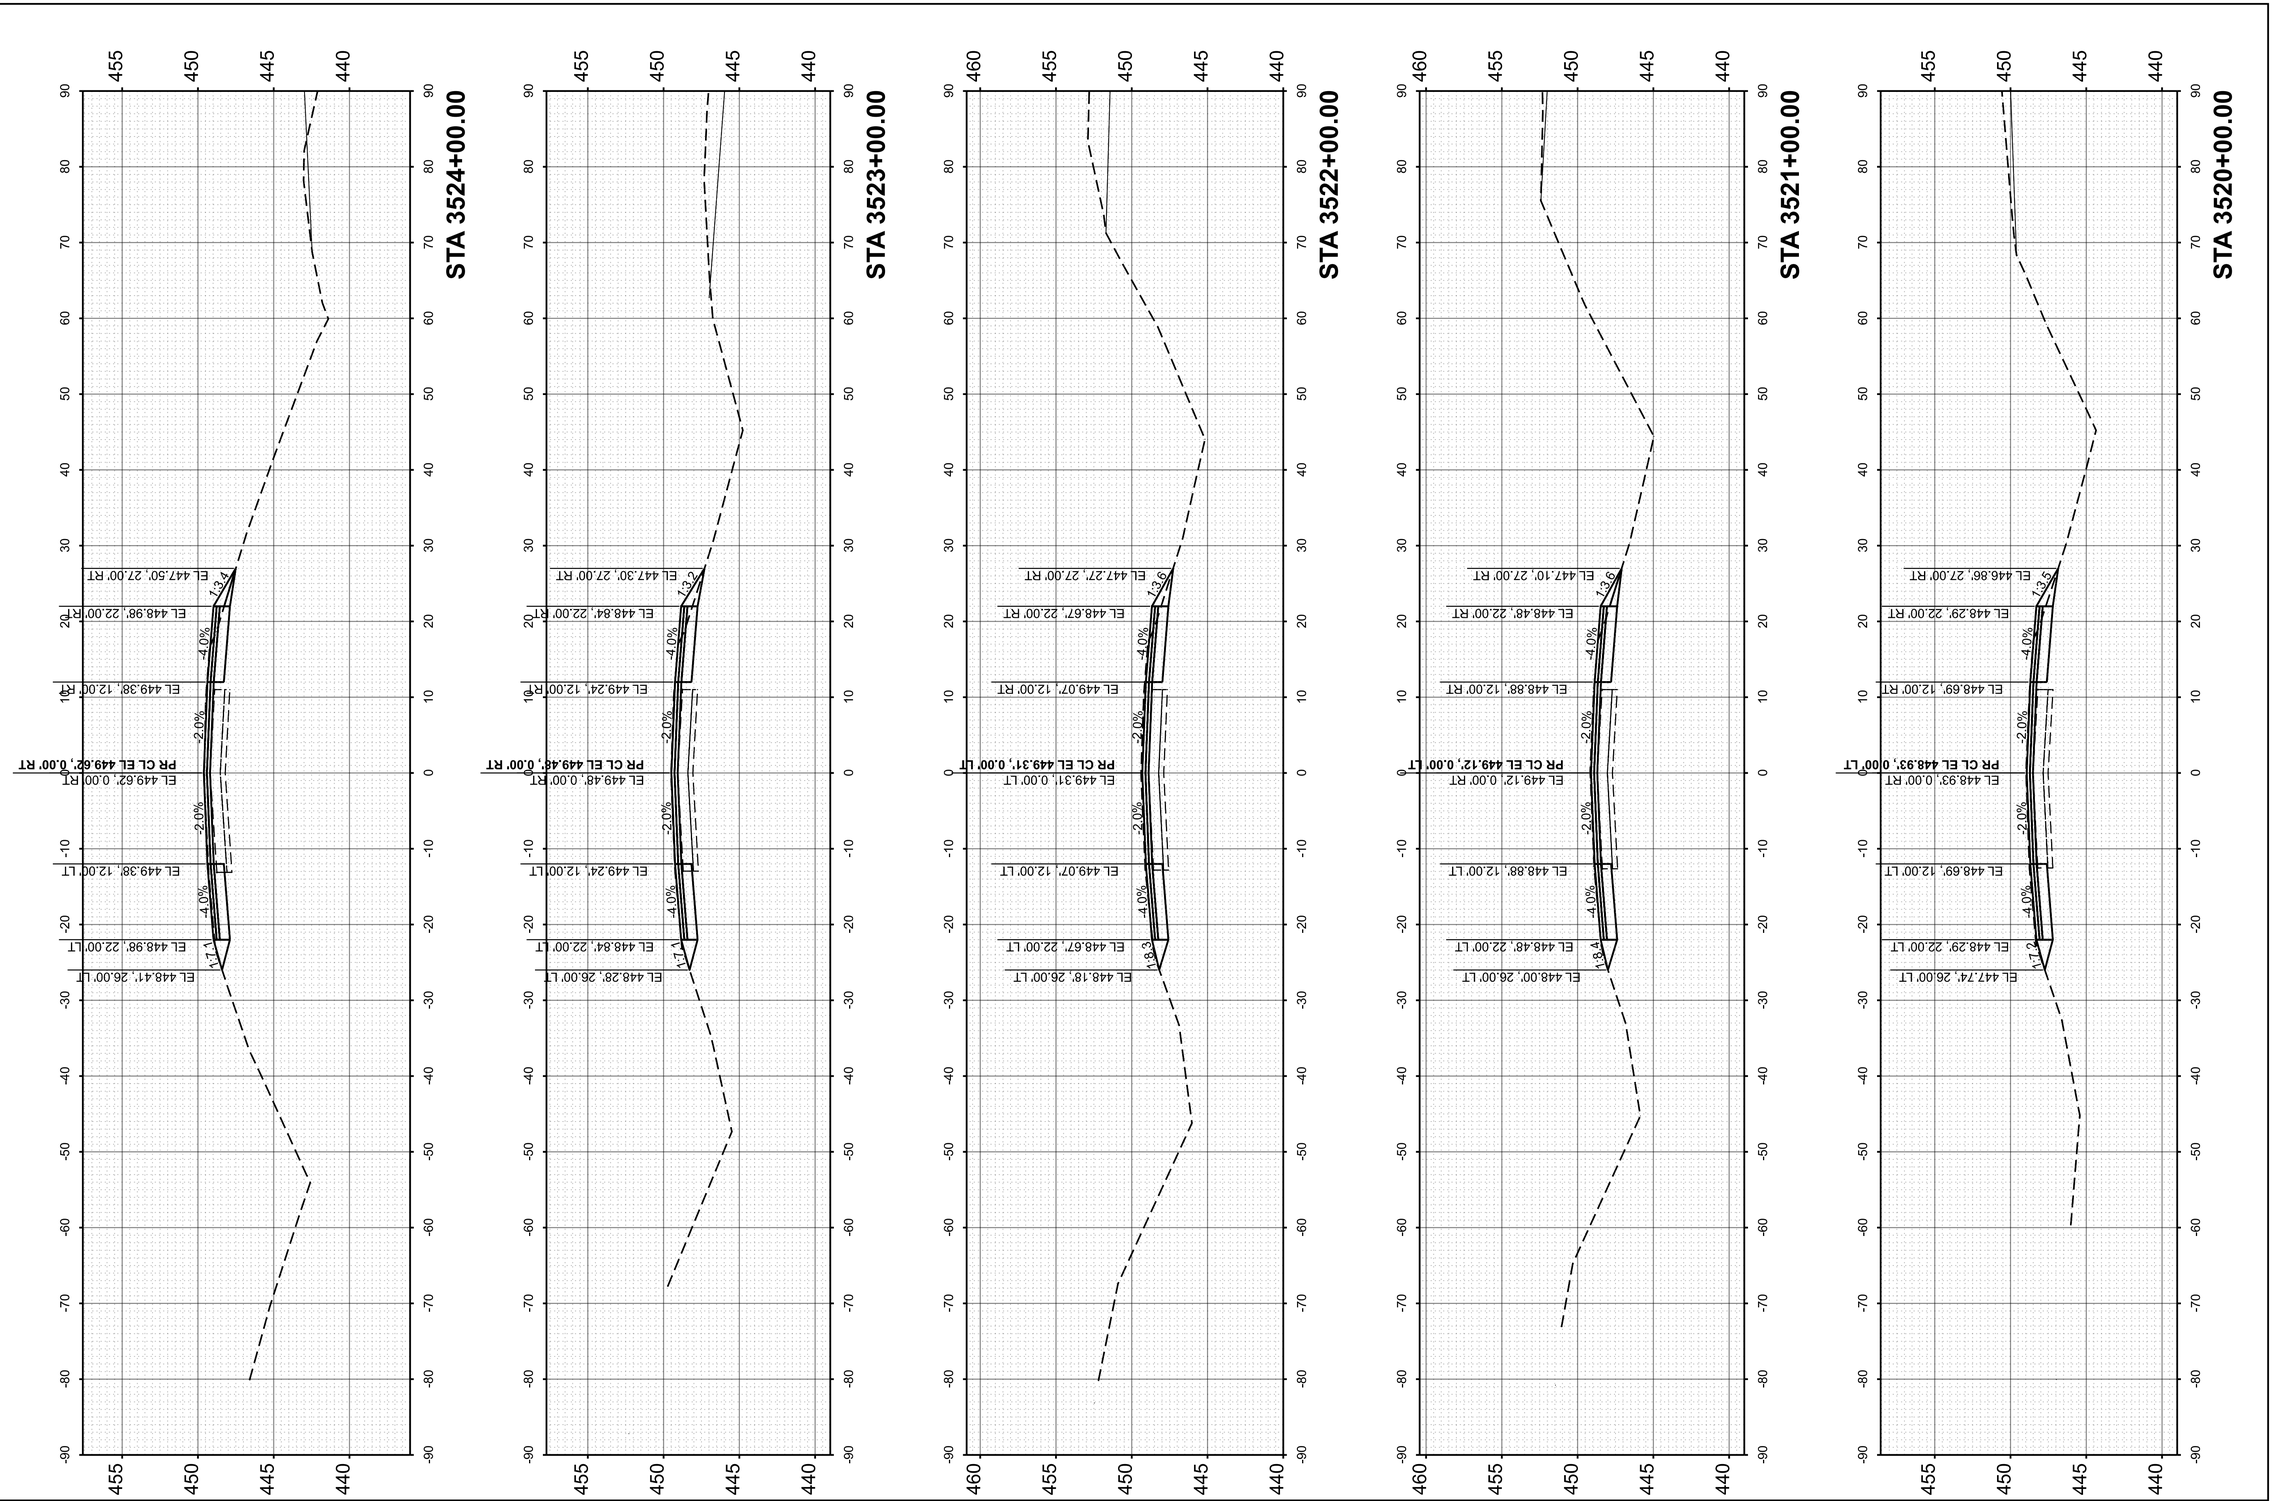

FINAL SURVEY		BY	DATE
	SURVEYED		
	PLOTTED		
NOTE BOOK	TEMPLATE		
	AREAS		
NO.	AREAS CHECKED		

ORIGINAL SURVEY		BY	DATE
	SURVEYED		
	PLOTTED		
NOTE BOOK	TEMPLATE		
	AREAS		
NO.	AREAS CHECKED		

MODEL: PrCL - 3520+00.00 [Sheet]
FILE NAME: pw://des-pw.bentley.com:des-pw-01/Documents/Projects/PTB209 I-64 Resurfacing/06. CADD_Sheets/D876M95_sht_Cor_WB.dgn

55 W Van Buren St, Ste 200
Chicago, IL 60605
TEL: 312.787.0707 FAX: 312.787.7322
www.desotoinc.com
IL Professional Engineering Design Firm No. 184001609-0002
Copyright © 2026


USER NAME = mgesior	DESIGNED - MEG	REVISED -		
	DRAWN - MEG	REVISED -		
	CHECKED - MTV	REVISED -		
PLOT DATE = 5/6/2026	DATE - 5/6/2026	REVISED -		

STATE OF ILLINOIS
DEPARTMENT OF TRANSPORTATION

WESTBOUND CROSS SECTIONS
I-64

SCALE: 1"=10' | SHEET 25 OF 106 SHEETS | STA. | TO STA.

F.A. RTE.	SECTION	COUNTY	TOTAL SHEETS	SHEET NO.
64	95-(3,4)RS-2	WASHINGTON	775	617
		CONTRACT NO. 76M95		
	ILLINOIS	FED. AID PROJECT		

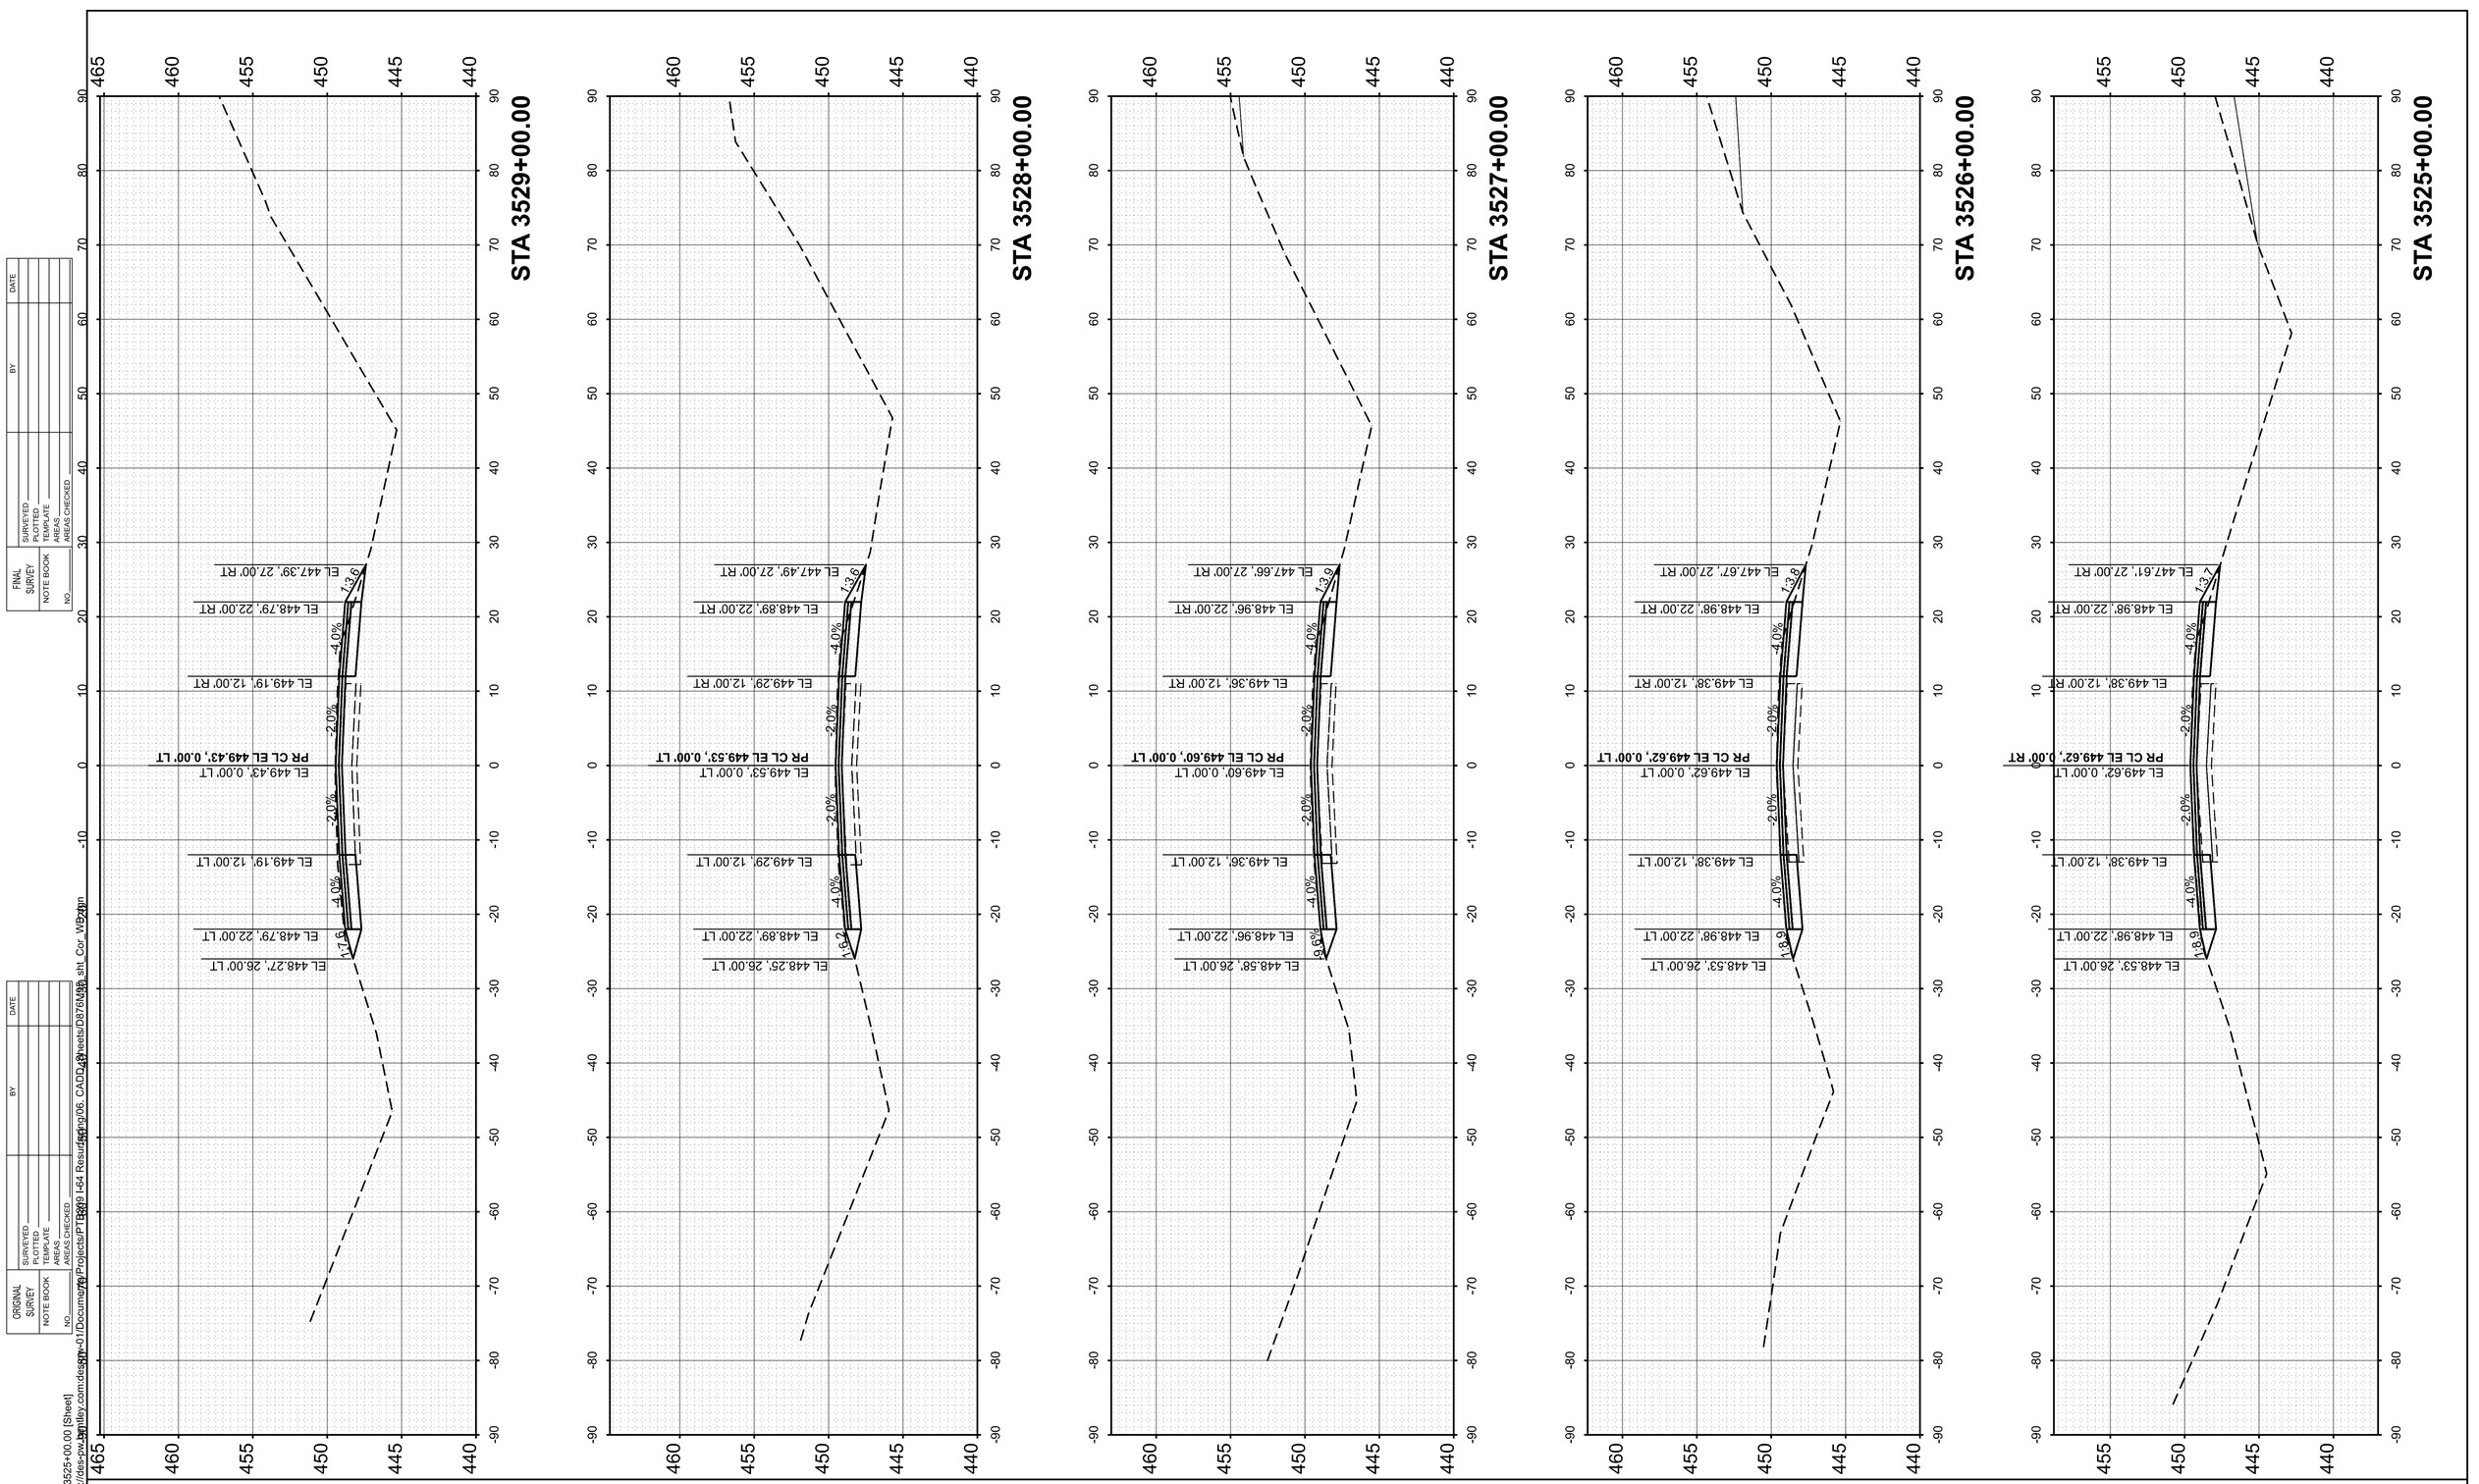

FINAL SURVEY		BY	DATE
NOTE BOOK	SURVEYED		
NO.	PLOTTED		
	TEMPLATE		
	AREAS		
	AREAS CHECKED		

ORIGINAL SURVEY		BY	DATE
NOTE BOOK	SURVEYED		
NO.	PLOTTED		
	TEMPLATE		
	AREAS		
	AREAS CHECKED		

MODEL: PrCL - 3525+00.00 [Sheet]
FILE NAME: pw://des-pw.bentley.com:desgn-01/Documents/Projects/PTB209 I-64 Resurfacing/06. CADD/Sheets/D876M95_sht_Cor_WB.dgn

55 W Van Buren St, Ste 200
Chicago, IL 60605
TEL: 312.787.0707 FAX: 312.787.7322
www.descotoinc.com
IL Professional Engineering Design Firm No. 184001609-0002

Copyright © 2026


USER NAME = mgesior	DESIGNED - MEG	REVISED -
	DRAWN - MEG	REVISED -
	CHECKED - MTV	REVISED -
PLOT DATE = 5/6/2026	DATE - 5/6/2026	REVISED -

STATE OF ILLINOIS
DEPARTMENT OF TRANSPORTATION

WESTBOUND CROSS SECTIONS
I-64

SCALE: 1"=10' | SHEET 26 OF 106 SHEETS | STA. | TO STA.

F.A. RTE.	SECTION	COUNTY	TOTAL SHEETS	SHEET NO.
64	95-(3,4)RS-2	WASHINGTON	775	618
		CONTRACT NO. 76M95		
	ILLINOIS	FED. AID PROJECT		

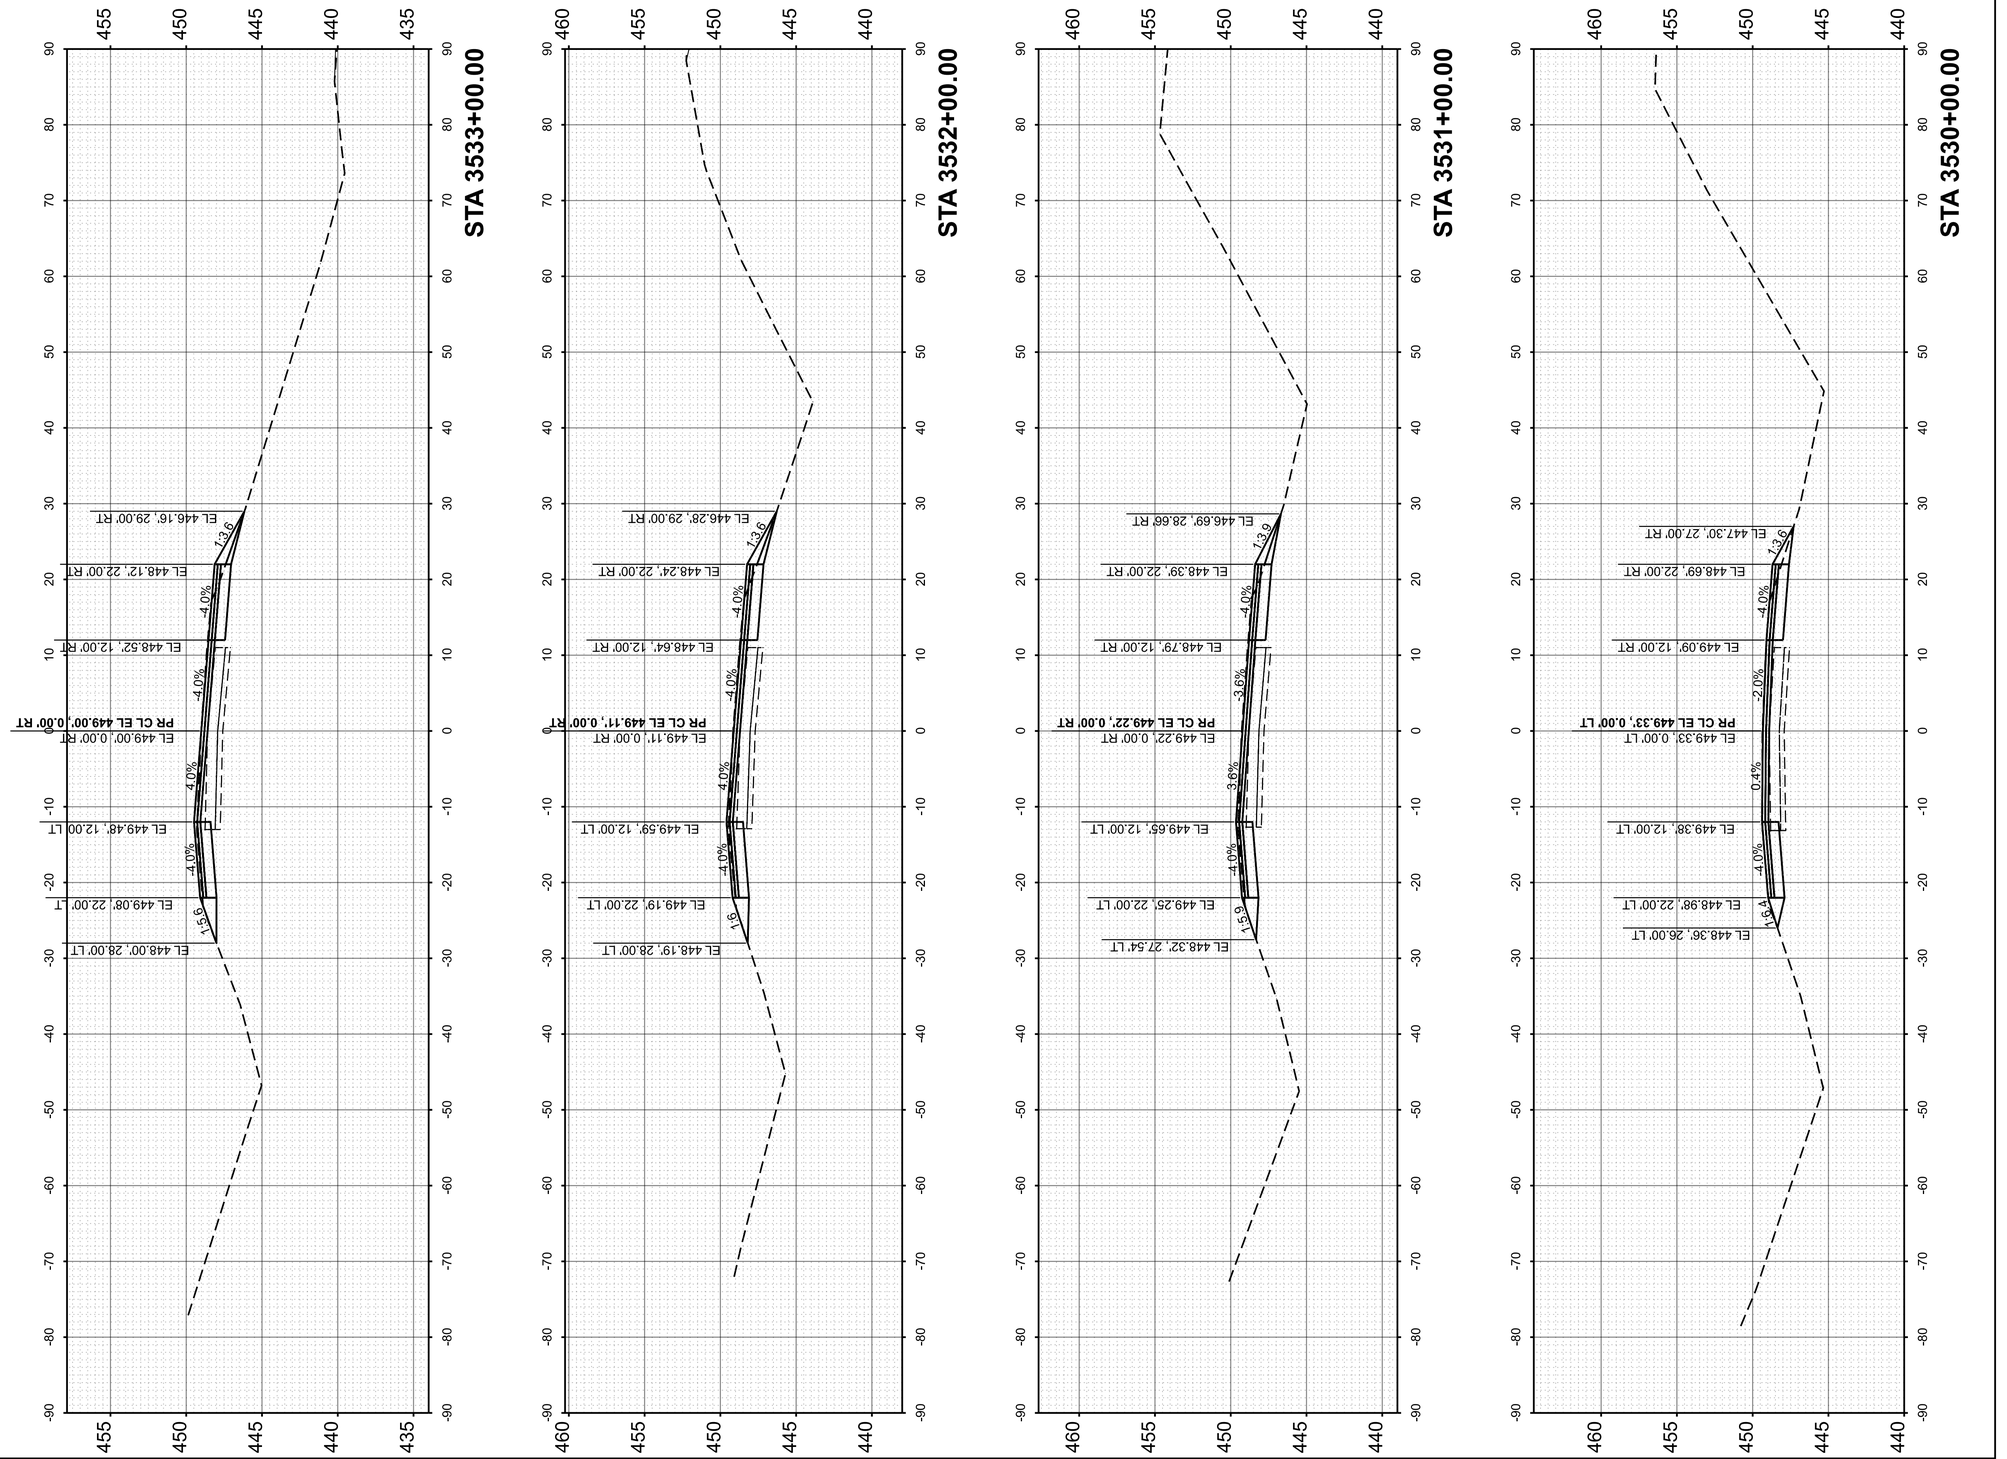

FINAL SURVEY		BY	DATE
	SURVEYED		
	PLOTTED		
	TEMPLATE		
NOTE BOOK	HWAYS		
NO.	AREAS CHECKED		

ORIGINAL SURVEY		BY	DATE
	SURVEYED		
	PLOTTED		
	TEMPLATE		
NOTE BOOK	HWAYS		
NO.	AREAS CHECKED		

MODEL: PrCL - 3530+00.00 [Sheet]
FILE NAME: pw://des-pw.bentley.com:des-pw-01/Documents/Projects/PTB209 I-64 Resurfacing/06. CADD_Sheets/D876M95_sht_Cor_WB.dgn

55 W Van Buren St, Ste 200
Chicago, IL 60605
TEL: 312.787.0707 FAX: 312.787.7322
www.descotoinc.com
IL Professional Engineering Design Firm No. 184001609-0002

Copyright © 2026


USER NAME = mgesior	DESIGNED - MEG	REVISED -	
	DRAWN - MEG	REVISED -	
	CHECKED - MTV	REVISED -	
PLOT DATE = 5/6/2026	DATE - 5/6/2026	REVISED -	

STATE OF ILLINOIS
DEPARTMENT OF TRANSPORTATION

WESTBOUND CROSS SECTIONS
I-64

SCALE: 1"=10' | SHEET 27 OF 106 SHEETS | STA. | TO STA.

F.A. RTE.	SECTION	COUNTY	TOTAL SHEETS	SHEET NO.
64	95-(3,4)RS-2	WASHINGTON	775	619
		CONTRACT NO. 76M95		
	ILLINOIS	FED. AID PROJECT		

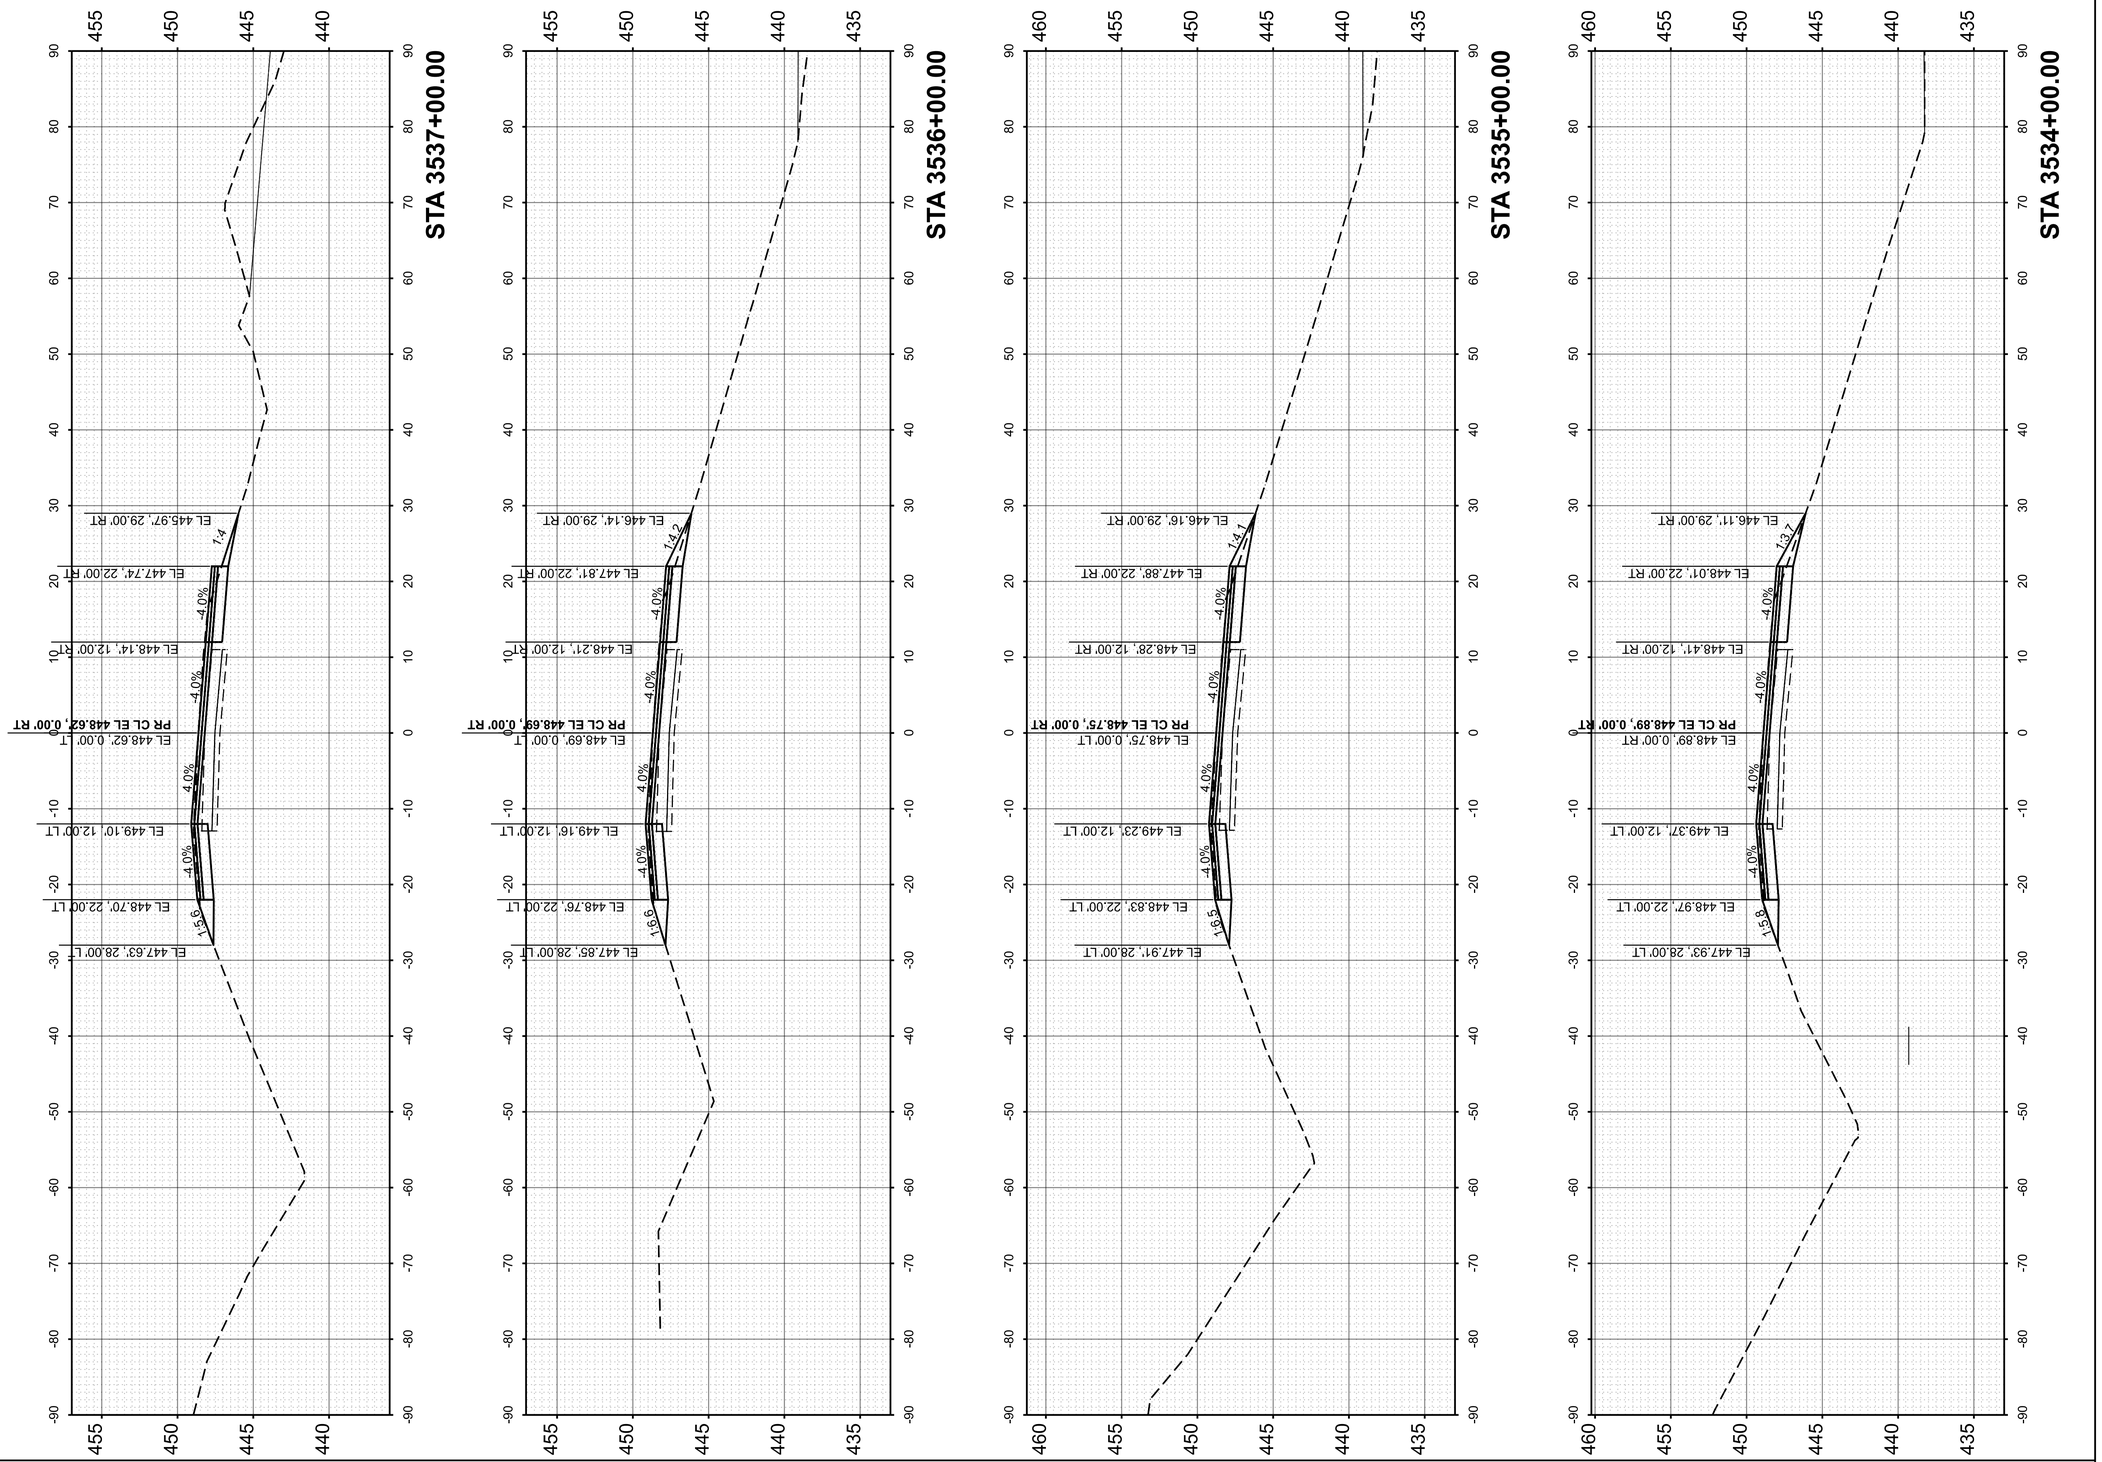

FINAL SURVEY		BY	DATE
NOTE BOOK	SURVEYED		
NO.	PLOTTED		
	TEMPLATE		
	AREAS		
	AREAS CHECKED		

ORIGINAL SURVEY		BY	DATE
NOTE BOOK	SURVEYED		
NO.	PLOTTED		
	TEMPLATE		
	AREAS		
	AREAS CHECKED		

MODEL: PrCL - 3534+00.00 |Sheet|
FILE NAME: pw://des-pw.bentley.com:des-pw-01/Documents/Projects/PTB209 I-64 Resurfacing/06_CADD_Sheets/D876M95_sht_Cor_WB.dgn

55 W Van Buren St, Ste 200
Chicago, IL 60605
TEL: 312.787.0707 FAX: 312.787.7322
www.descotoinc.com
IL Professional Engineering Design Firm No. 184001609-0002
Copyright © 2026


USER NAME = mgesior	DESIGNED - MEG	REVISED -	
	DRAWN - MEG	REVISED -	
	CHECKED - MTV	REVISED -	
PLOT DATE = 5/6/2026	DATE - 5/6/2026	REVISED -	

STATE OF ILLINOIS
DEPARTMENT OF TRANSPORTATION

WESTBOUND CROSS SECTIONS
I-64

SCALE: 1"=10' | SHEET 28 OF 106 SHEETS | STA. | TO STA.

F.A. RTE.	SECTION	COUNTY	TOTAL SHEETS	SHEET NO.
64	95-(3,4)RS-2	WASHINGTON	775	620
		CONTRACT NO. 76M95		
	ILLINOIS	FED. AID PROJECT		

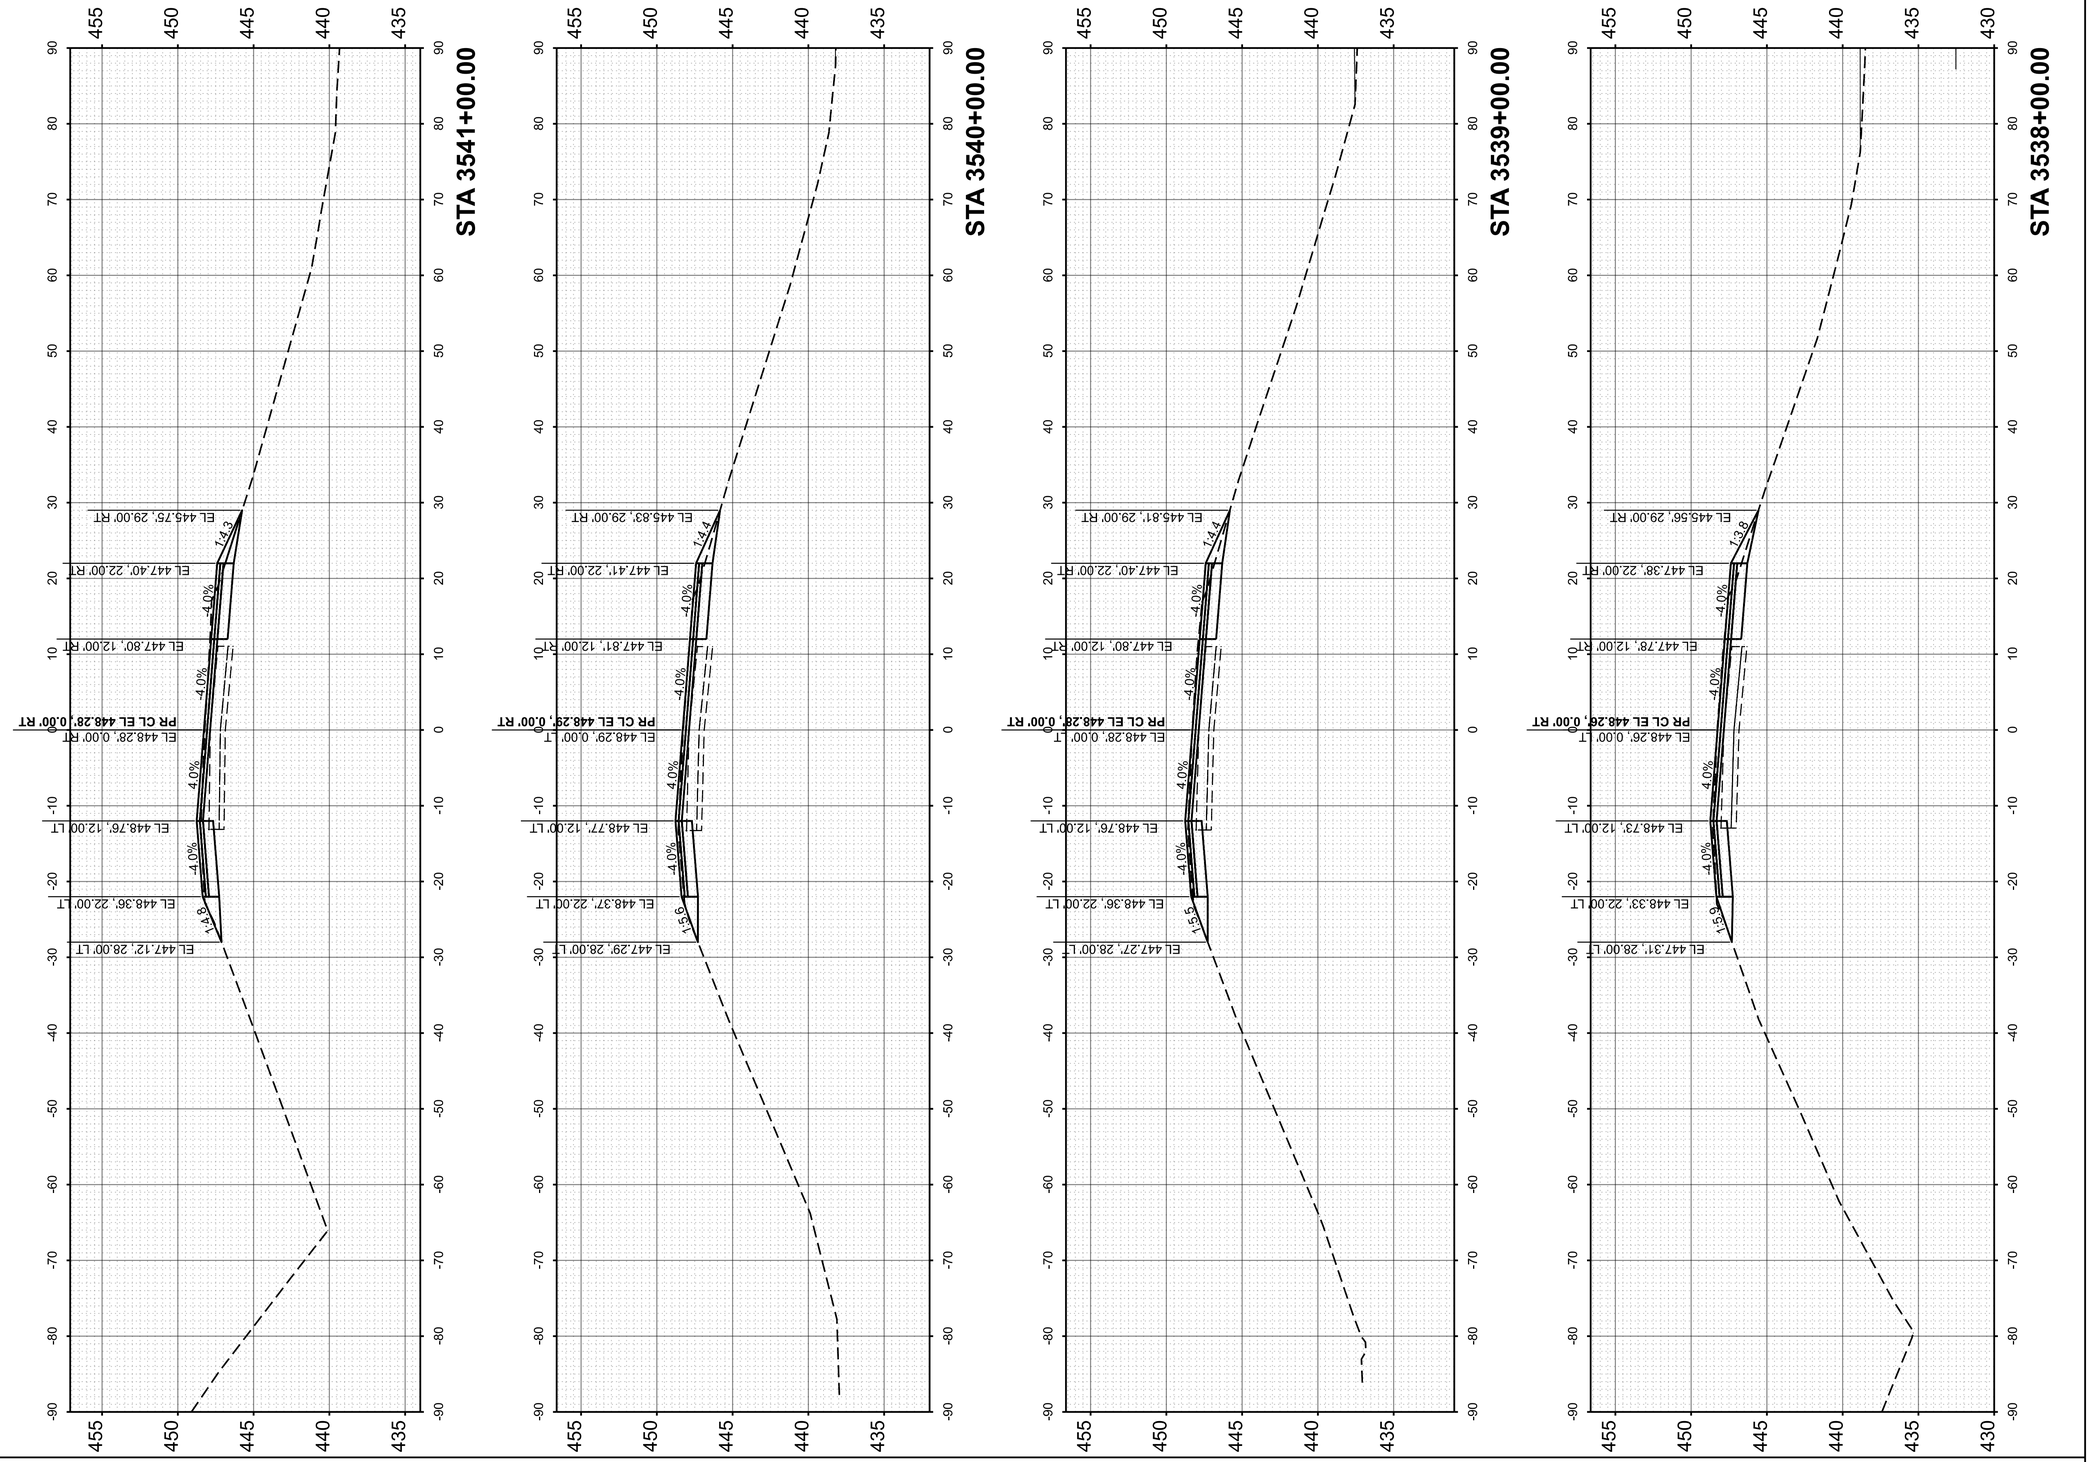

FINAL SURVEY		BY	DATE
	SURVEYED		
	PLOTTED		
NOTE BOOK	TEMPLATE		
	AREAS		
NO.	AREAS CHECKED		

ORIGINAL SURVEY		BY	DATE
	SURVEYED		
	PLOTTED		
NOTE BOOK	TEMPLATE		
	AREAS		
NO.	AREAS CHECKED		

MODEL: PrCL - 3538+00.00 [Sheet]
FILE NAME: pw://des-pw.bentley.com:des-pw-01\Documents\Projects\PTB209 I-64 Resurfacing\06. CADD_Sheets\D876M95_sht_Cor_WB.dgn

55 W Van Buren St, Ste 200
Chicago, IL 60605
TEL: 312.787.0707 FAX: 312.787.7322
www.descotoinc.com
IL Professional Engineering Design Firm No. 184001609-0002
Copyright © 2026


USER NAME = mgesior	DESIGNED - MEG	REVISED -
	DRAWN - MEG	REVISED -
	CHECKED - MTV	REVISED -
PLOT DATE = 5/6/2026	DATE - 5/6/2026	REVISED -

STATE OF ILLINOIS
DEPARTMENT OF TRANSPORTATION

WESTBOUND CROSS SECTIONS
I-64

SCALE: 1"=10' | SHEET 29 OF 106 SHEETS | STA. | TO STA.

F.A. RTE.	SECTION	COUNTY	TOTAL SHEETS	SHEET NO.
64	95-(3,4)RS-2	WASHINGTON	775	621
		CONTRACT NO. 76M95		
	ILLINOIS	FED. AID PROJECT		

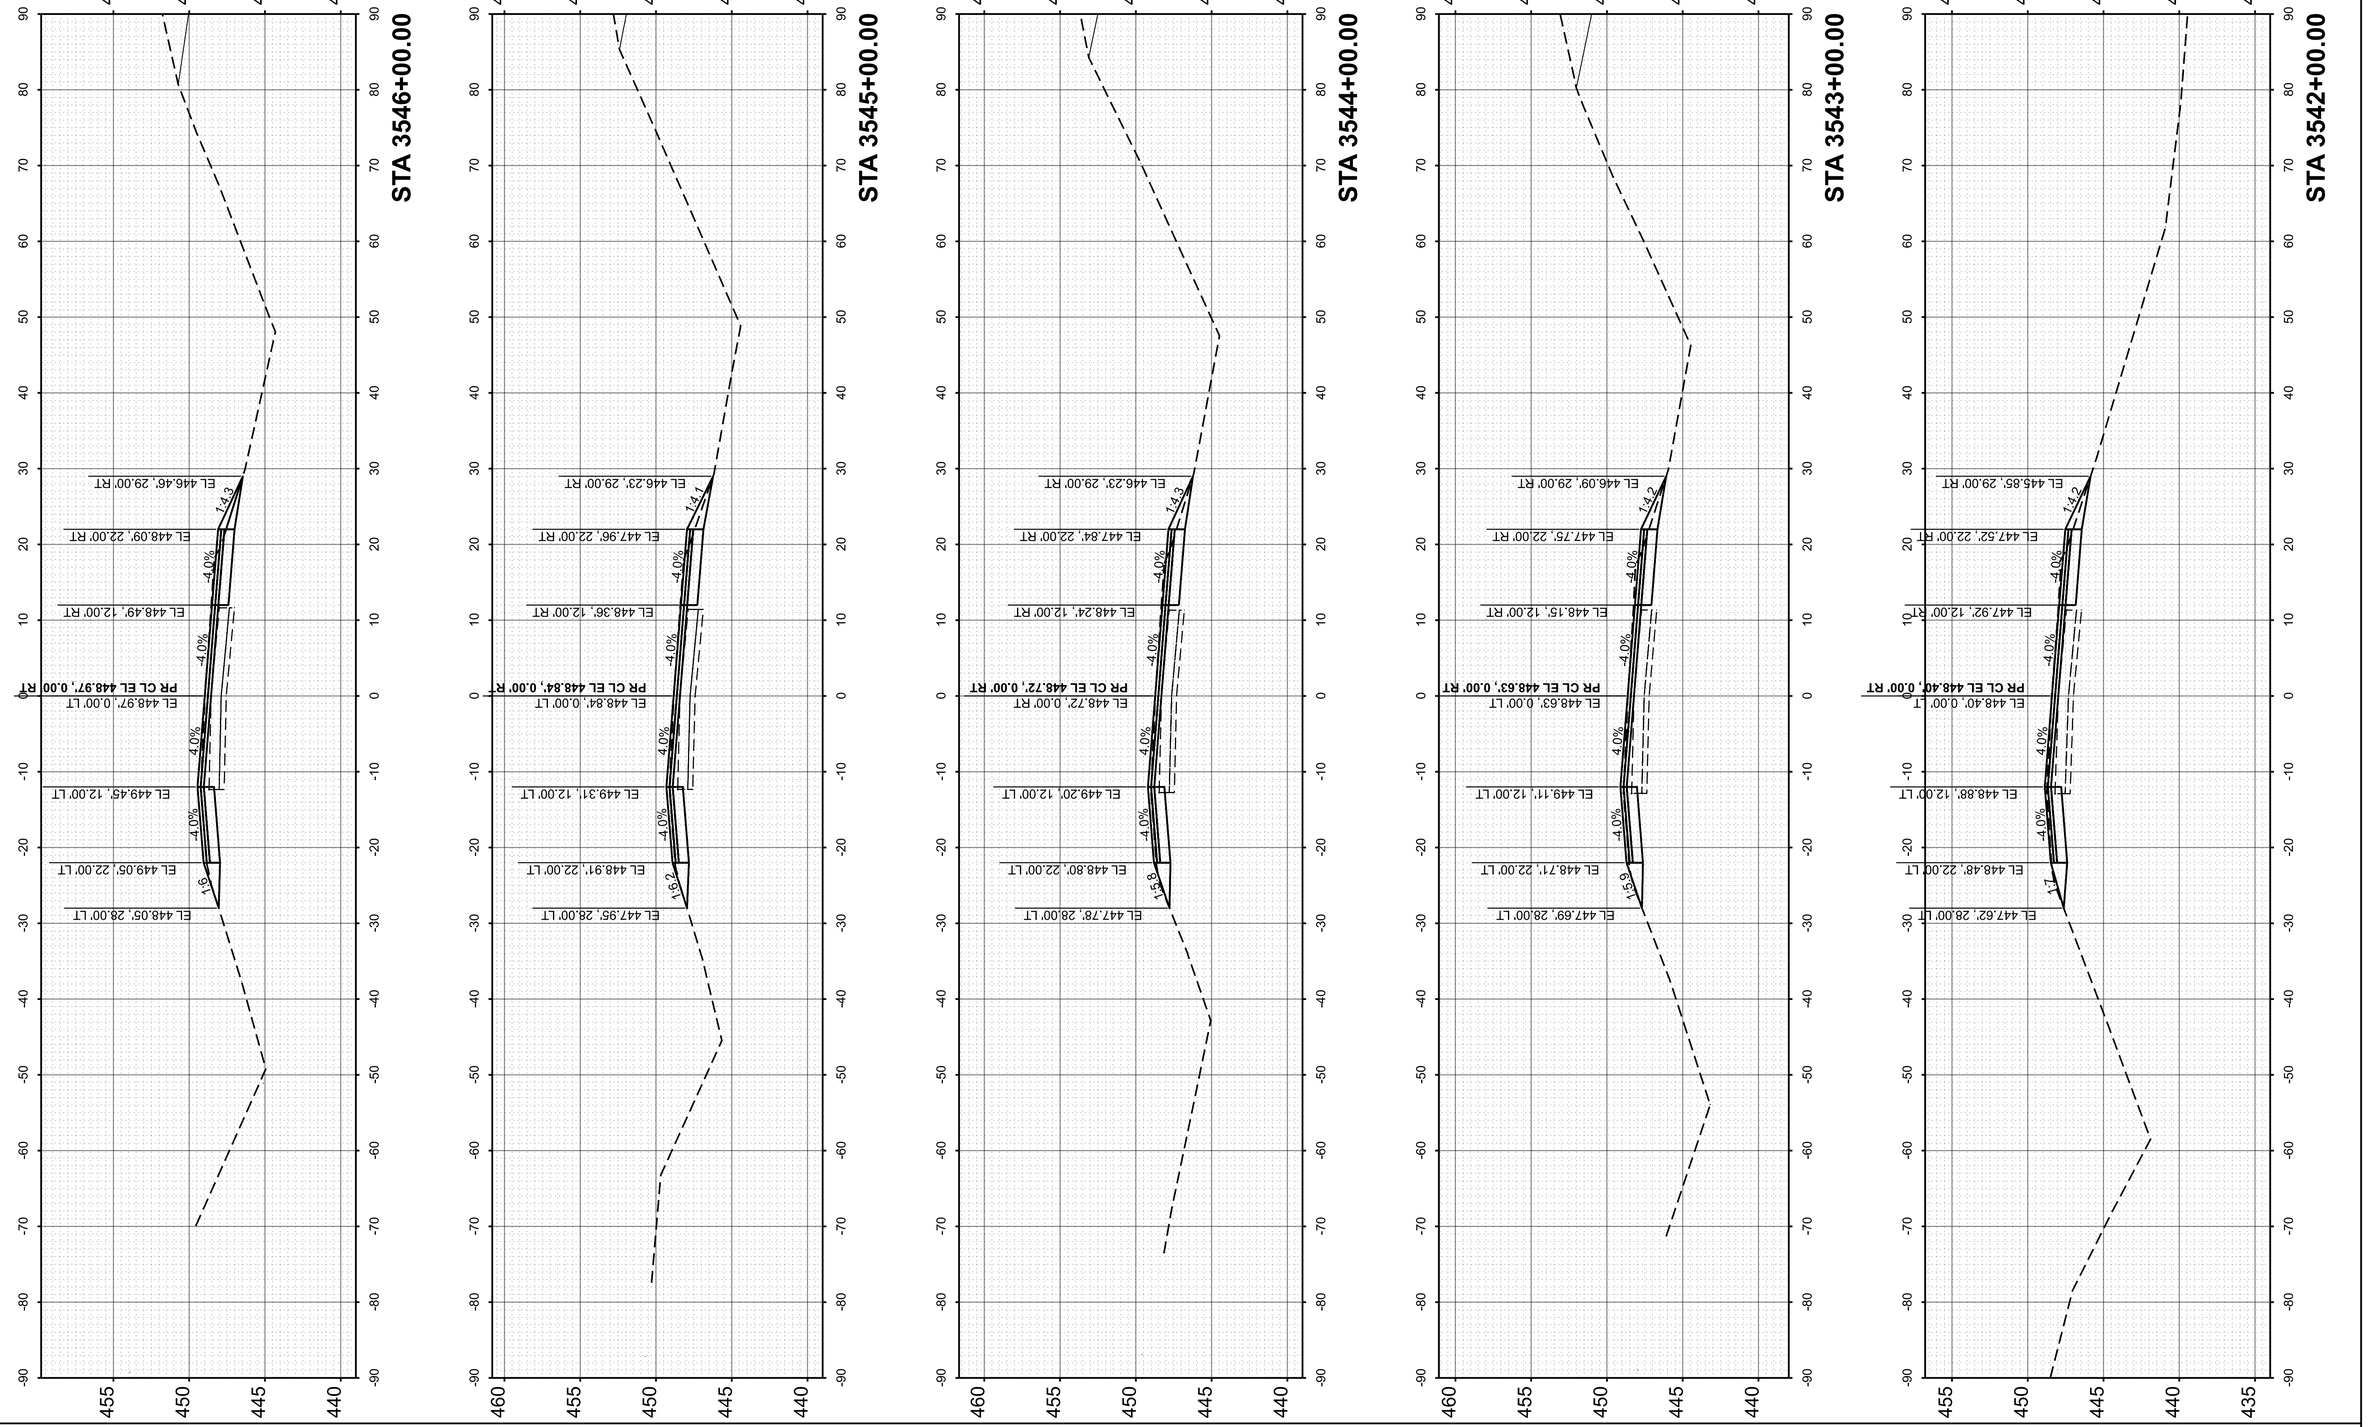

FINAL SURVEY
NO'TE BOOK
NO.
SURVEYED
PLOTTED
TEMPLATE
AREAS
AREAS CHECKED
BY
DATE

ORIGINAL SURVEY
NOTE BOOK
NO.
SURVEYED
PLOTTED
TEMPLATE
AREAS
AREAS CHECKED
BY
DATE

MODEL: PrCL - 3542+00.00 [Sheet]
FILE NAME: pw://des-pw.bentley.com:des-pw-01/Documents/Projects/PTB209 I-64 Resurfacing/06. CADD_Sheets/D876M95_sht_Cor_WB.dgn

55 W Van Buren St, Ste 200
Chicago, IL 60605
TEL: 312.787.0707 FAX: 312.787.7322
www.descotoinc.com
IL Professional Engineering Design Firm No. 184001609-0002

Copyright © 2026


USER NAME = mgesior	DESIGNED - MEG	REVISED -
	DRAWN - MEG	REVISED -
	CHECKED - MTV	REVISED -
PLOT DATE = 5/6/2026	DATE - 5/6/2026	REVISED -

STATE OF ILLINOIS
DEPARTMENT OF TRANSPORTATION

WESTBOUND CROSS SECTIONS
I-64

SCALE: 1"=10' | SHEET 30 OF 106 SHEETS | STA. | TO STA.

F.A. RTE.	SECTION	COUNTY	TOTAL SHEETS	SHEET NO.
64	95-(3,4)RS-2	WASHINGTON	775	622
		CONTRACT NO. 76M95		
		ILLINOIS	FED. AID PROJECT	

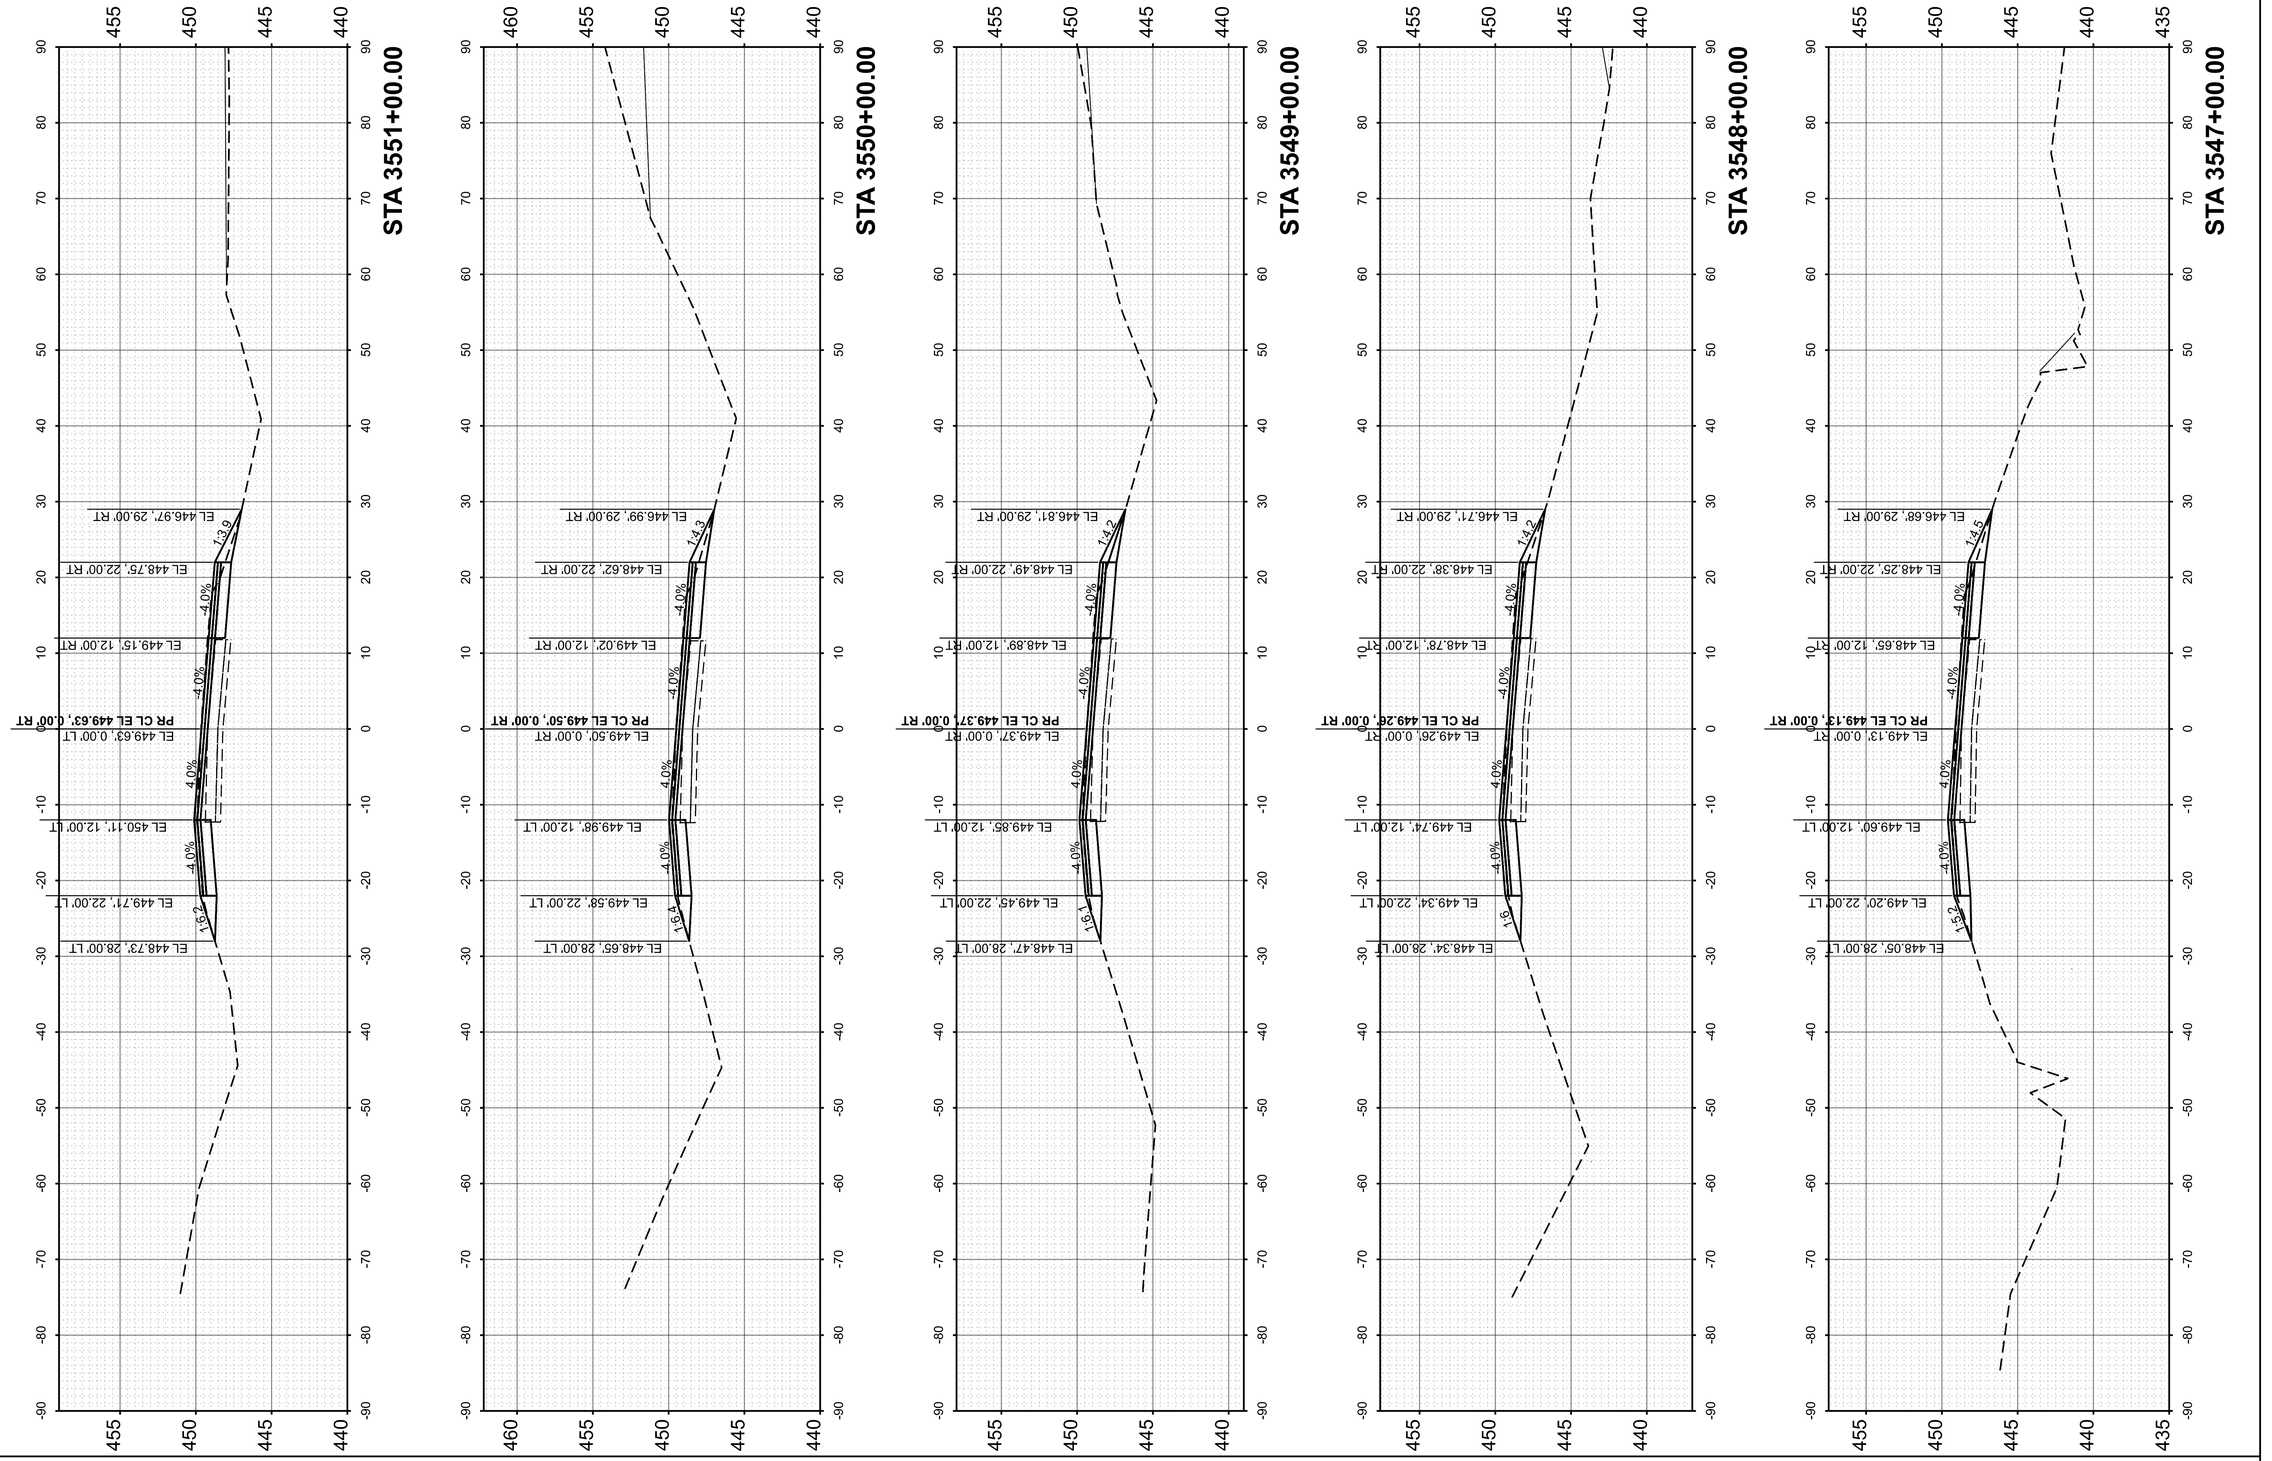

ORIGINAL SURVEY

	BY	DATE
SURVEYED		
PLOTTED		
TEMPLATE		
AREAS		
AREAS CHECKED		

NOTE BOOK
NO.

FINAL SURVEY

	BY	DATE
SURVEYED		
PLOTTED		
TEMPLATE		
AREAS		
AREAS CHECKED		

NOTE BOOK
NO.

MODEL: PrCL - 3547+00.00 [Sheet]
FILE NAME: pw://des-pw.bentley.com:des-pw-01/Documents/Projects/PTB209 I-64 Resurfacing/06. CADD_Sheets/D876M95_sht_Cor_WB.dgn

55 W Van Buren St, Ste 200
Chicago, IL 60605
TEL: 312.787.0707 FAX: 312.787.7322
www.descotoinc.com
IL Professional Engineering Design Firm No. 184001609-0002

Copyright © 2026


USER NAME = mgesior	DESIGNED - MEG	REVISED -
	DRAWN - MEG	REVISED -
	CHECKED - MTV	REVISED -
PLOT DATE = 5/6/2026	DATE - 5/6/2026	REVISED -

STATE OF ILLINOIS
DEPARTMENT OF TRANSPORTATION

WESTBOUND CROSS SECTIONS
I-64

SCALE: 1"=10' | SHEET 31 OF 106 SHEETS | STA. | TO STA.

F.A. RTE.	SECTION	COUNTY	TOTAL SHEETS	SHEET NO.
64	95-(3,4)RS-2	WASHINGTON	775	623
		CONTRACT NO. 76M95		
	ILLINOIS	FED. AID PROJECT		

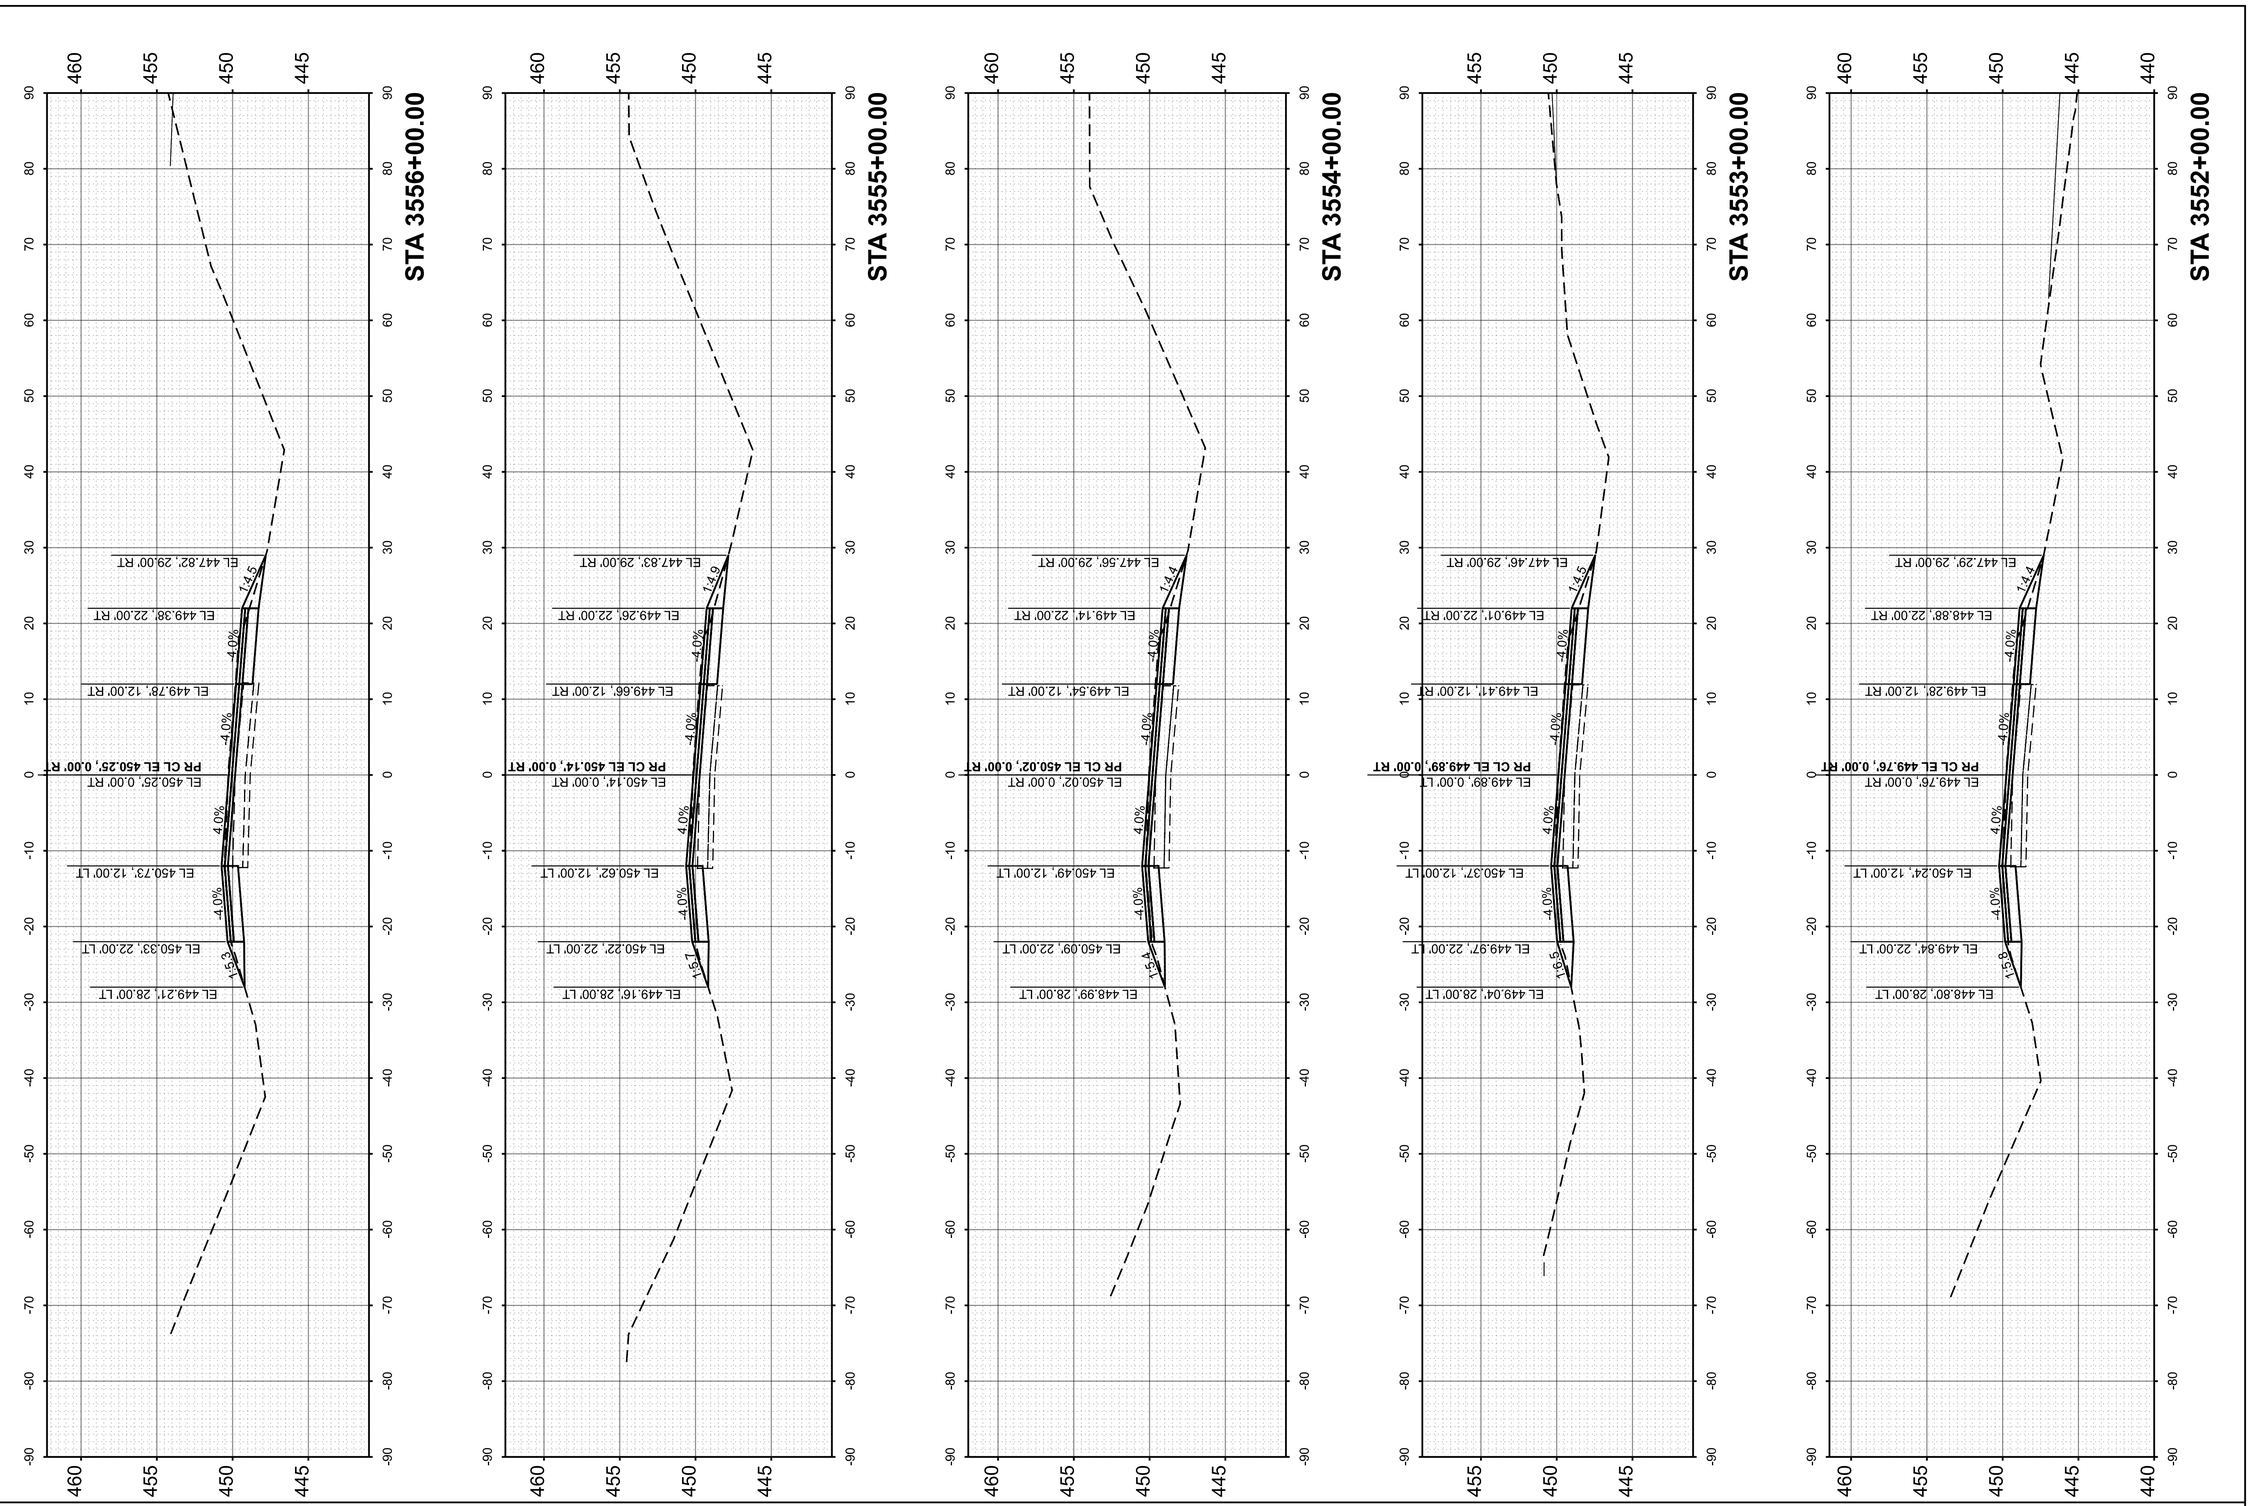

FINAL SURVEY	
NO'S BOOK	
NO.	

SURVEYED	
PLOTTED	
TEMPLATE	
AREAS	
AREAS CHECKED	

BY	DATE

ORIGINAL SURVEY	
NO'S BOOK	
NO.	

SURVEYED	
PLOTTED	
TEMPLATE	
AREAS	
AREAS CHECKED	

BY	DATE

MODEL: PrCL - 3552+00.00 [Sheet]
FILE NAME: pw://des-pw.bentley.com:des-pw-01/Documents/Projects/PTB209 I-64 Resurfacing/06. CADD_Sheets/D876M95_sht_Cor_WB.dgn

55 W Van Buren St, Ste 200
Chicago, IL 60605
TEL: 312.787.0707 FAX: 312.787.7322
www.descotoinc.com
IL Professional Engineering Design Firm No. 184001609-0002

Copyright © 2026


USER NAME = mgesior	DESIGNED - MEG	REVISED -
	DRAWN - MEG	REVISED -
	CHECKED - MTV	REVISED -
PLOT DATE = 5/6/2026	DATE - 5/6/2026	REVISED -

STATE OF ILLINOIS
DEPARTMENT OF TRANSPORTATION

WESTBOUND CROSS SECTIONS
I-64

SCALE: 1"=10' | SHEET 32 OF 106 SHEETS | STA. | TO STA.

F.A. RTE.	SECTION	COUNTY	TOTAL SHEETS	SHEET NO.
64	95-(3,4)RS-2	WASHINGTON	775	624
		CONTRACT NO. 76M95		
	ILLINOIS FED. AID PROJECT			

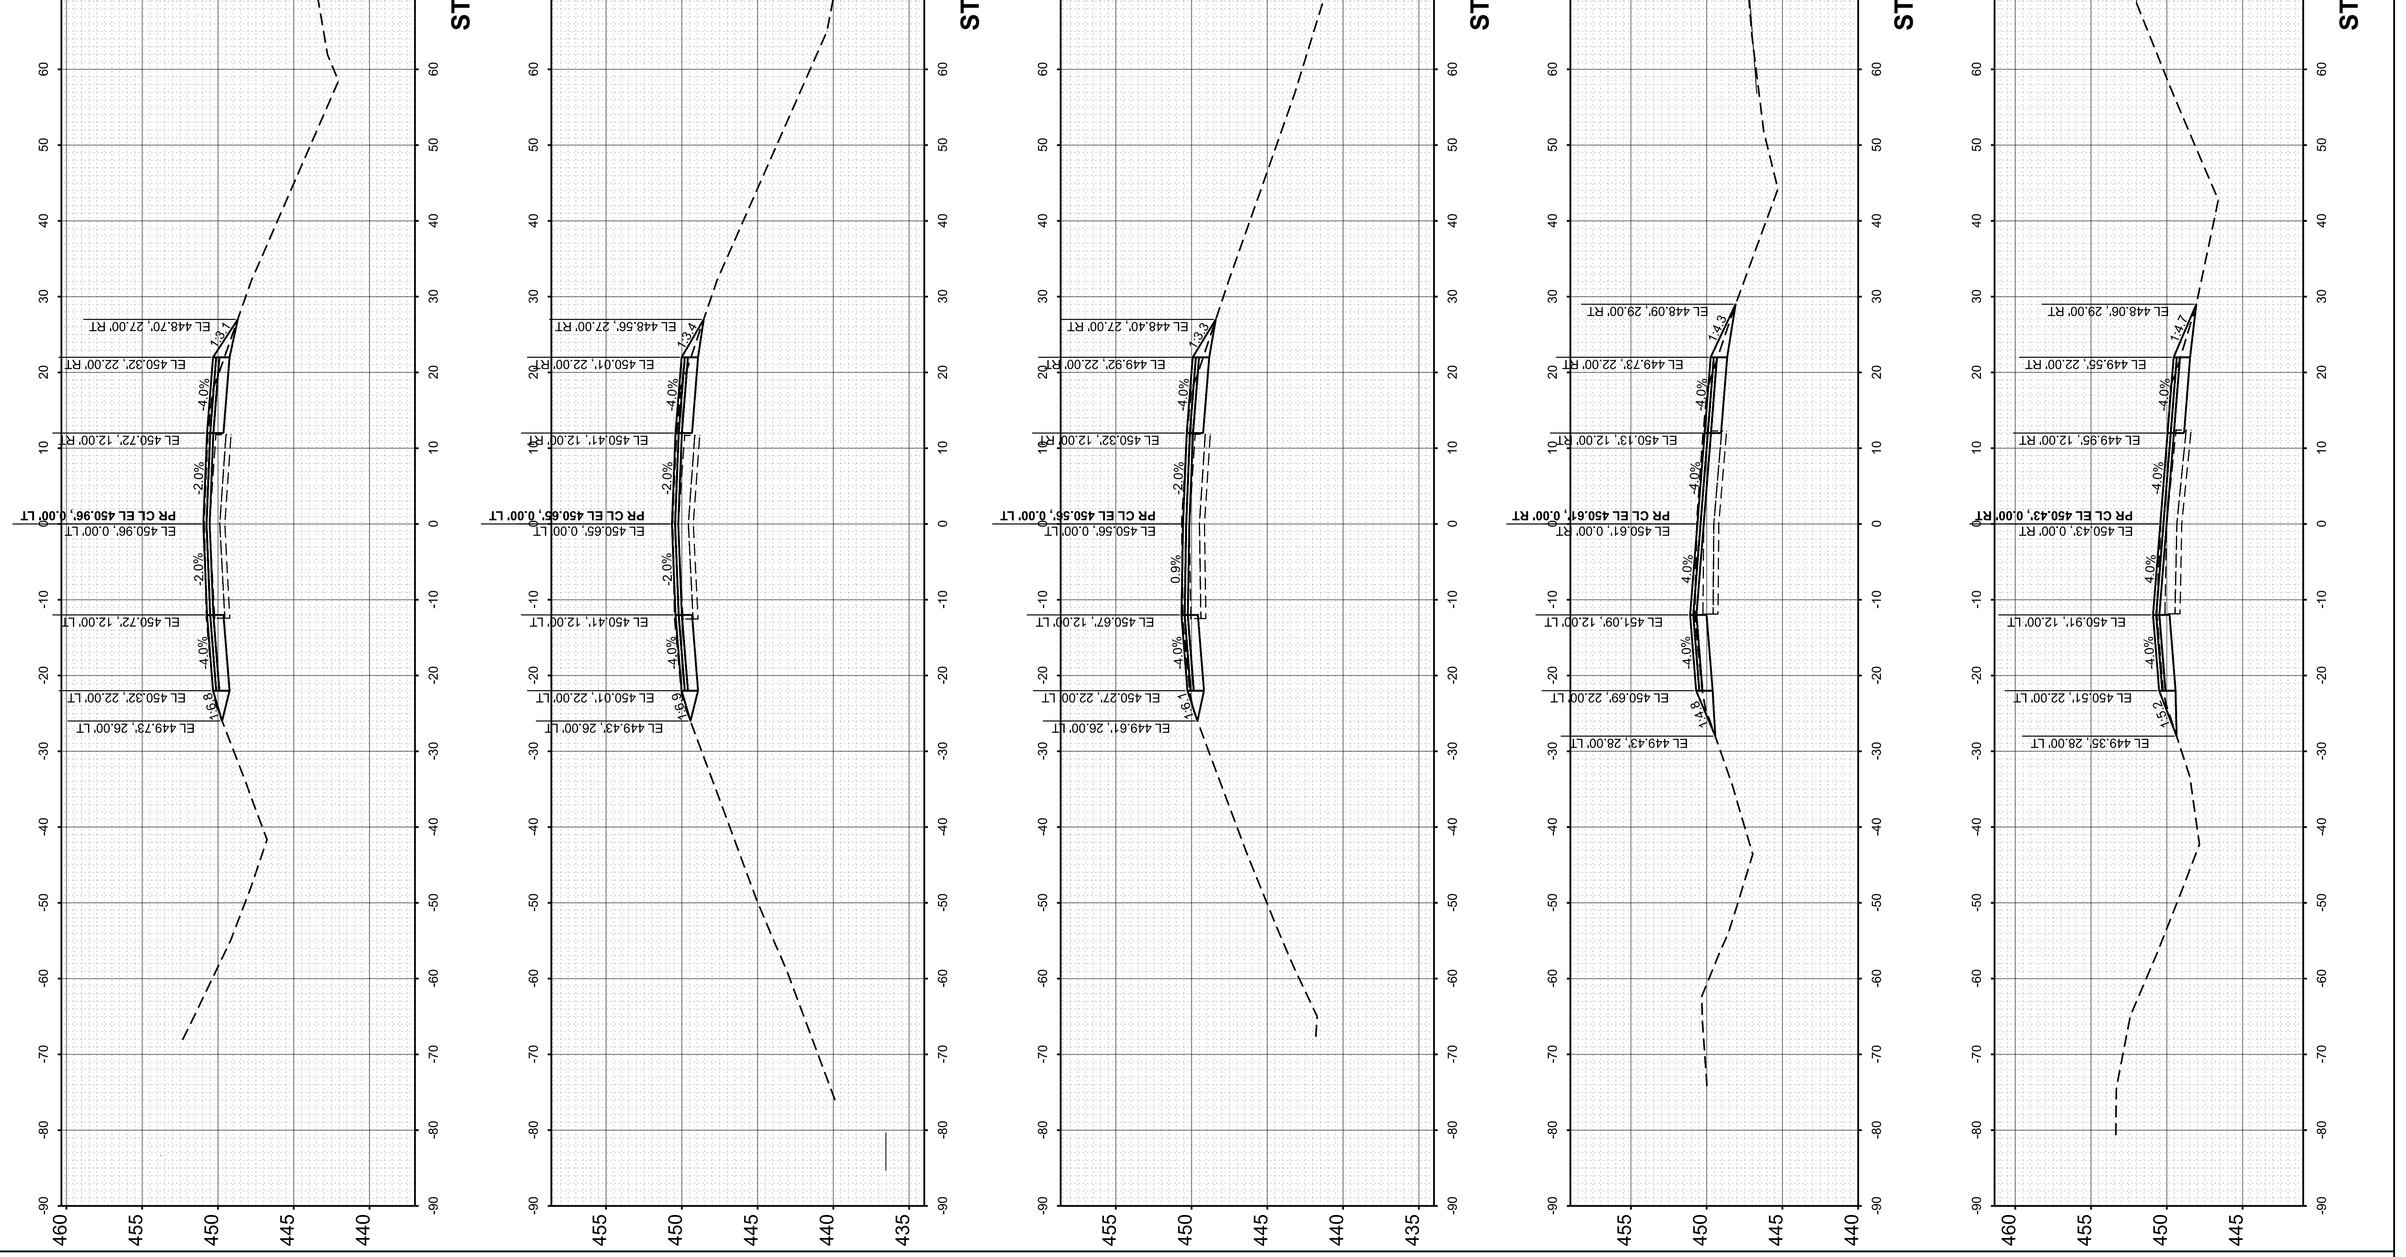

FINAL SURVEY		BY	DATE
	SURVEYED		
	PLOTTED		
NOTE BOOK	TEMPLATE		
	AREAS		
NO.	AREAS CHECKED		

ORIGINAL SURVEY		BY	DATE
	SURVEYED		
	PLOTTED		
NOTE BOOK	TEMPLATE		
	AREAS		
NO.	AREAS CHECKED		

MODEL: PrCL - 3557+00.00 [Sheet]
FILE NAME: pw://des-pw.bentley.com:des-pw-01/Documents/Projects/PTB209 I-64 Resurfacing/06. CADD_Sheets/D876M95_sht_Cor_WB.dgn

55 W Van Buren St, Ste 200
Chicago, IL 60605
TEL: 312.787.0707 FAX: 312.787.7322
www.descotoinc.com
IL Professional Engineering Design Firm No. 184001609-0002

Copyright © 2026


USER NAME = mgesior	DESIGNED - MEG	REVISED -	
	DRAWN - MEG	REVISED -	
	CHECKED - MTV	REVISED -	
PLOT DATE = 5/6/2026	DATE - 5/6/2026	REVISED -	

STATE OF ILLINOIS
DEPARTMENT OF TRANSPORTATION

WESTBOUND CROSS SECTIONS
I-64

SCALE: 1"=10' | SHEET 33 OF 106 SHEETS | STA. | TO STA.

F.A. RTE.	SECTION	COUNTY	TOTAL SHEETS	SHEET NO.
64	95-(3,4)RS-2	WASHINGTON	775	625
		CONTRACT NO. 76M95		
	ILLINOIS	FED. AID PROJECT		

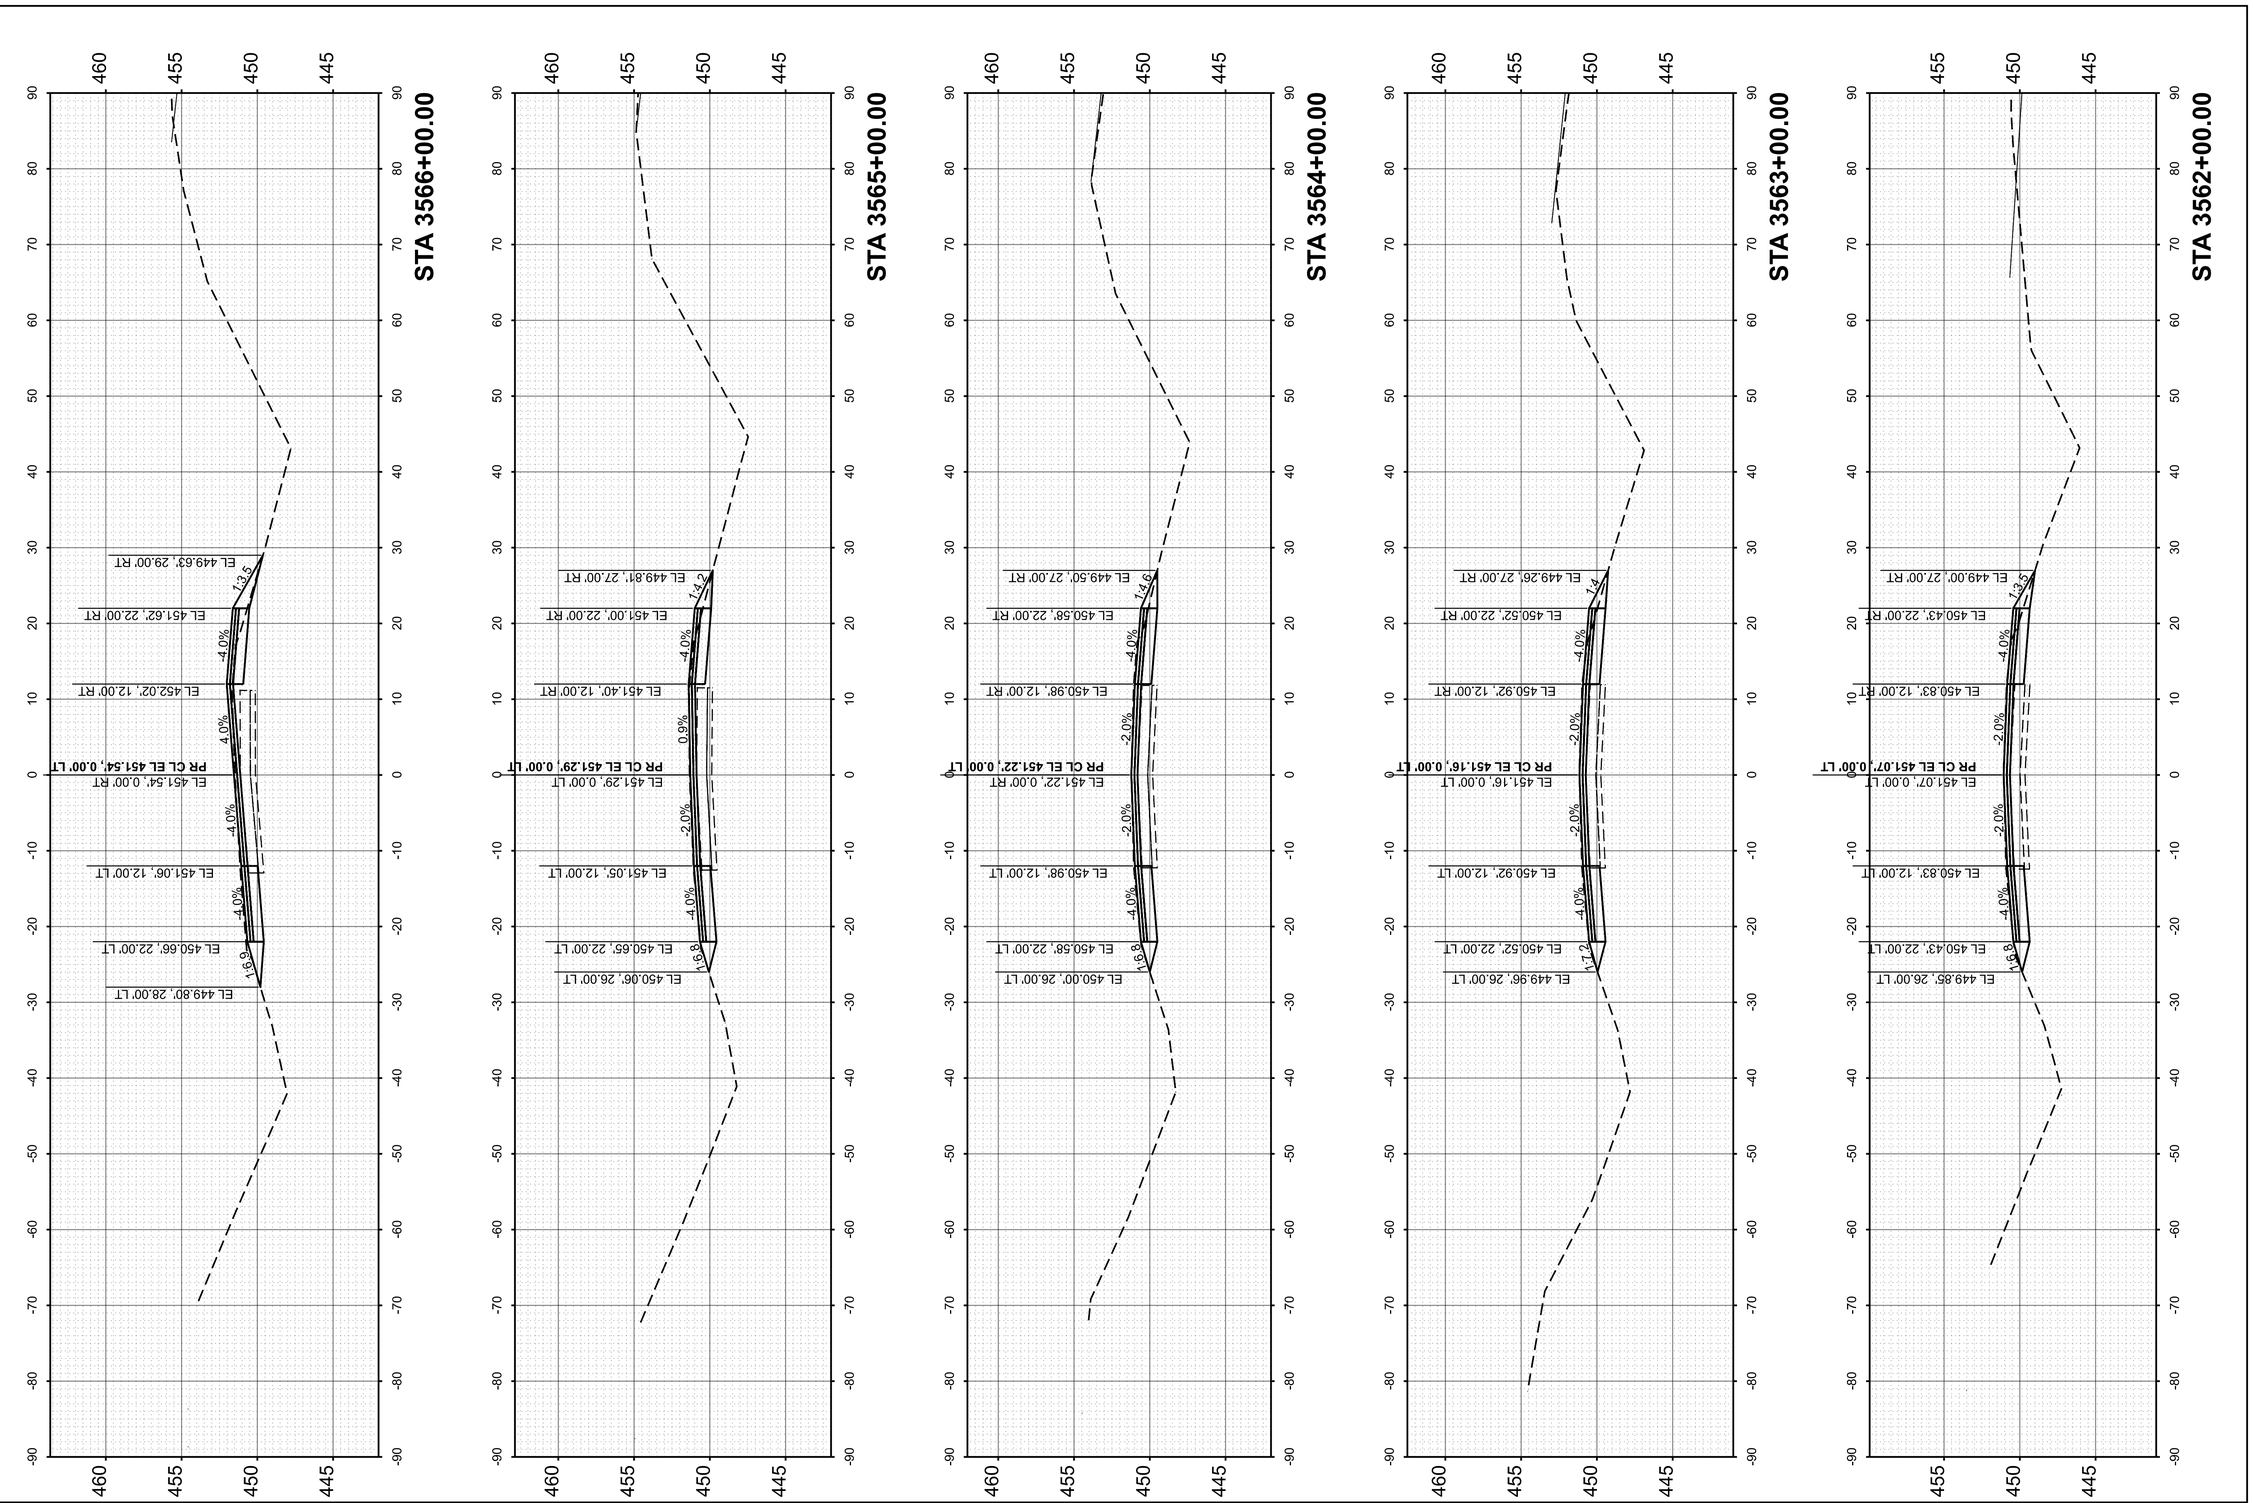

FINAL SURVEY	
NOTE BOOK	
NO.	

		BY	DATE
SURVEYED			
PLOTTED			
TEMPLATE			
AREAS			
AREAS CHECKED			

ORIGINAL SURVEY	
NOTE BOOK	
NO.	

		BY	DATE
SURVEYED			
PLOTTED			
TEMPLATE			
AREAS			
AREAS CHECKED			

MODEL: PrCL - 3562+00.00 [Sheet]
FILE NAME: pw://des-pw.bentley.com:des-pw-01/Documents/Projects/PTB209 I-64 Resurfacing\06. CADD_Sheets\D876M95_sht_Cor_WB.dgn

55 W Van Buren St, Ste 200
Chicago, IL 60605
TEL: 312.787.0707 FAX: 312.787.7322
www.descotoinc.com
IL Professional Engineering Design Firm No. 184001609-0002

Copyright © 2026


USER NAME = mgesior	DESIGNED - MEG	REVISED -
	DRAWN - MEG	REVISED -
	CHECKED - MTV	REVISED -
PLOT DATE = 5/6/2026	DATE - 5/6/2026	REVISED -

STATE OF ILLINOIS
DEPARTMENT OF TRANSPORTATION

WESTBOUND CROSS SECTIONS
I-64

SCALE: 1"=10' | SHEET 34 OF 106 SHEETS | STA. | TO STA.

F.A. RTE.	SECTION	COUNTY	TOTAL SHEETS	SHEET NO.
64	95-(3,4)RS-2	WASHINGTON	775	626
		CONTRACT NO. 76M95		
		ILLINOIS	FED. AID PROJECT	

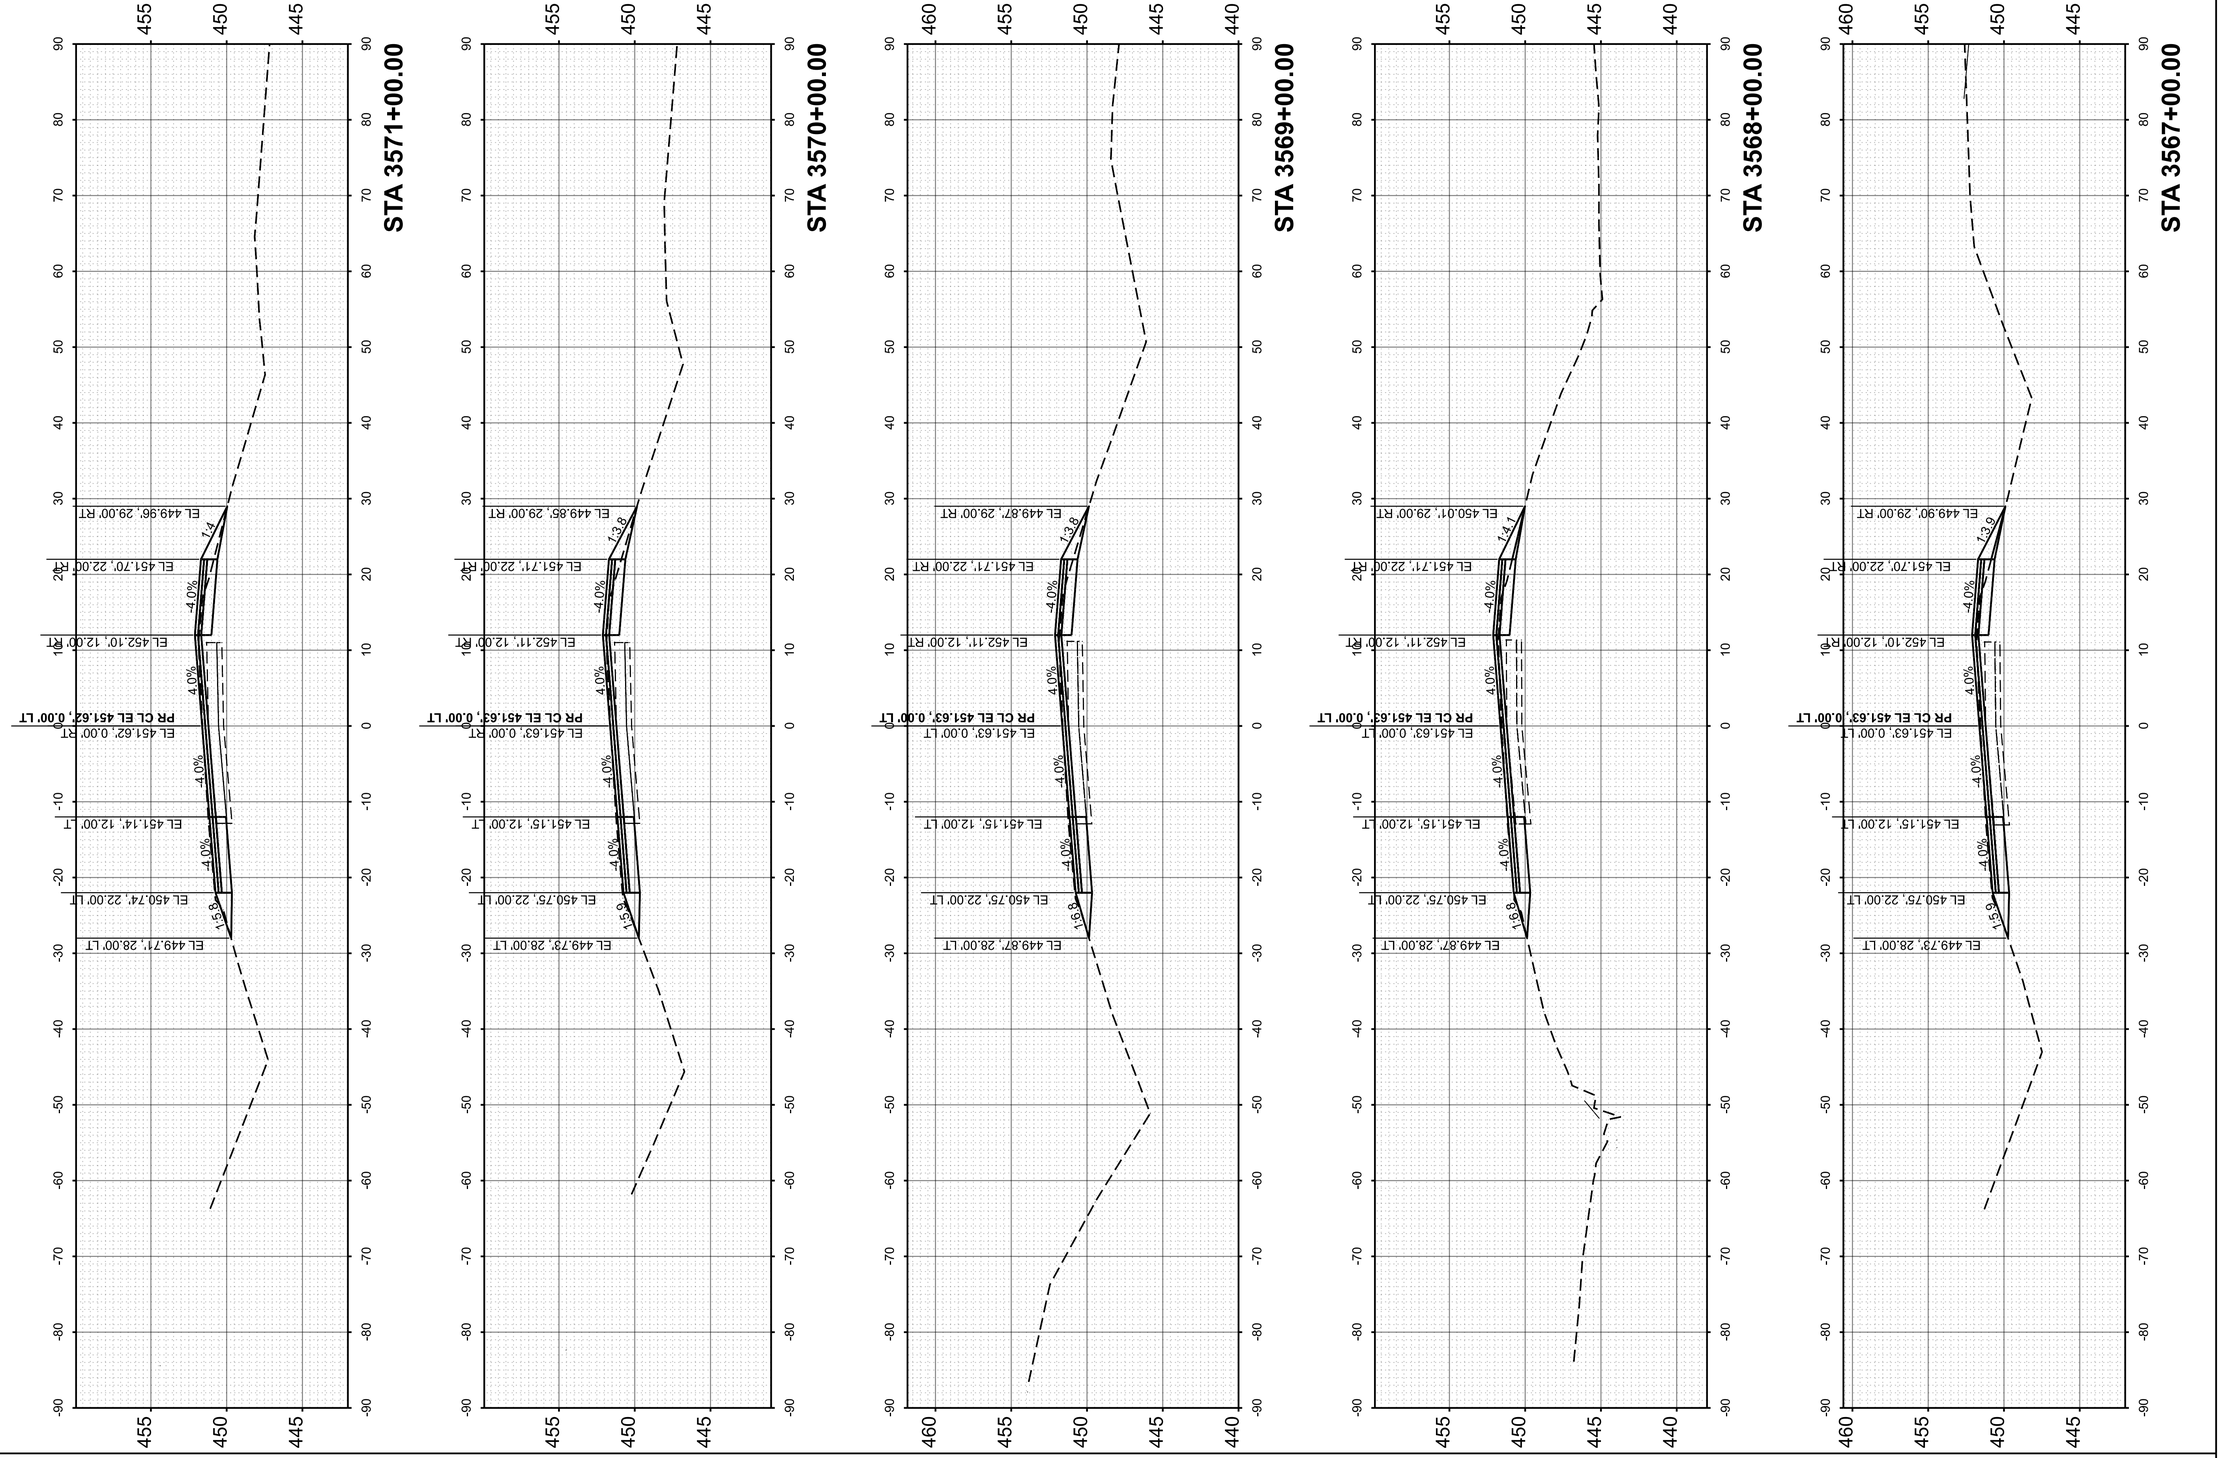

ORIGINAL SURVEY
FINAL SURVEY
NOTE BOOK
NO.
SURVEYED
PLOTTED
TEMPLATE
AREAS
AREAS CHECKED
BY
DATE

MODEL: PrCL - 3567+00.00 [Sheet]
FILE NAME: pw://des-pw.bentley.com:des-pw-01/Documents/Projects/PTB209 I-64 Resurfacing/06_CADD_Sheets/D876M95_sht_Cor_WB.dgn

55 W Van Buren St, Ste 200
Chicago, IL 60605
TEL: 312.787.0707 FAX: 312.787.7322
www.descotoinc.com
IL Professional Engineering Design Firm No. 184001609-0002

Copyright © 2026


USER NAME = mgesior	DESIGNED - MEG	REVISED -
	DRAWN - MEG	REVISED -
	CHECKED - MTV	REVISED -
PLOT DATE = 5/6/2026	DATE - 5/6/2026	REVISED -

STATE OF ILLINOIS
DEPARTMENT OF TRANSPORTATION

WESTBOUND CROSS SECTIONS
I-64

SCALE: 1"=10' | SHEET 35 OF 106 SHEETS | STA. | TO STA.

F.A. RTE.	SECTION	COUNTY	TOTAL SHEETS	SHEET NO.
64	95-(3,4)RS-2	WASHINGTON	775	627
		CONTRACT NO. 76M95		
	ILLINOIS	FED. AID PROJECT		

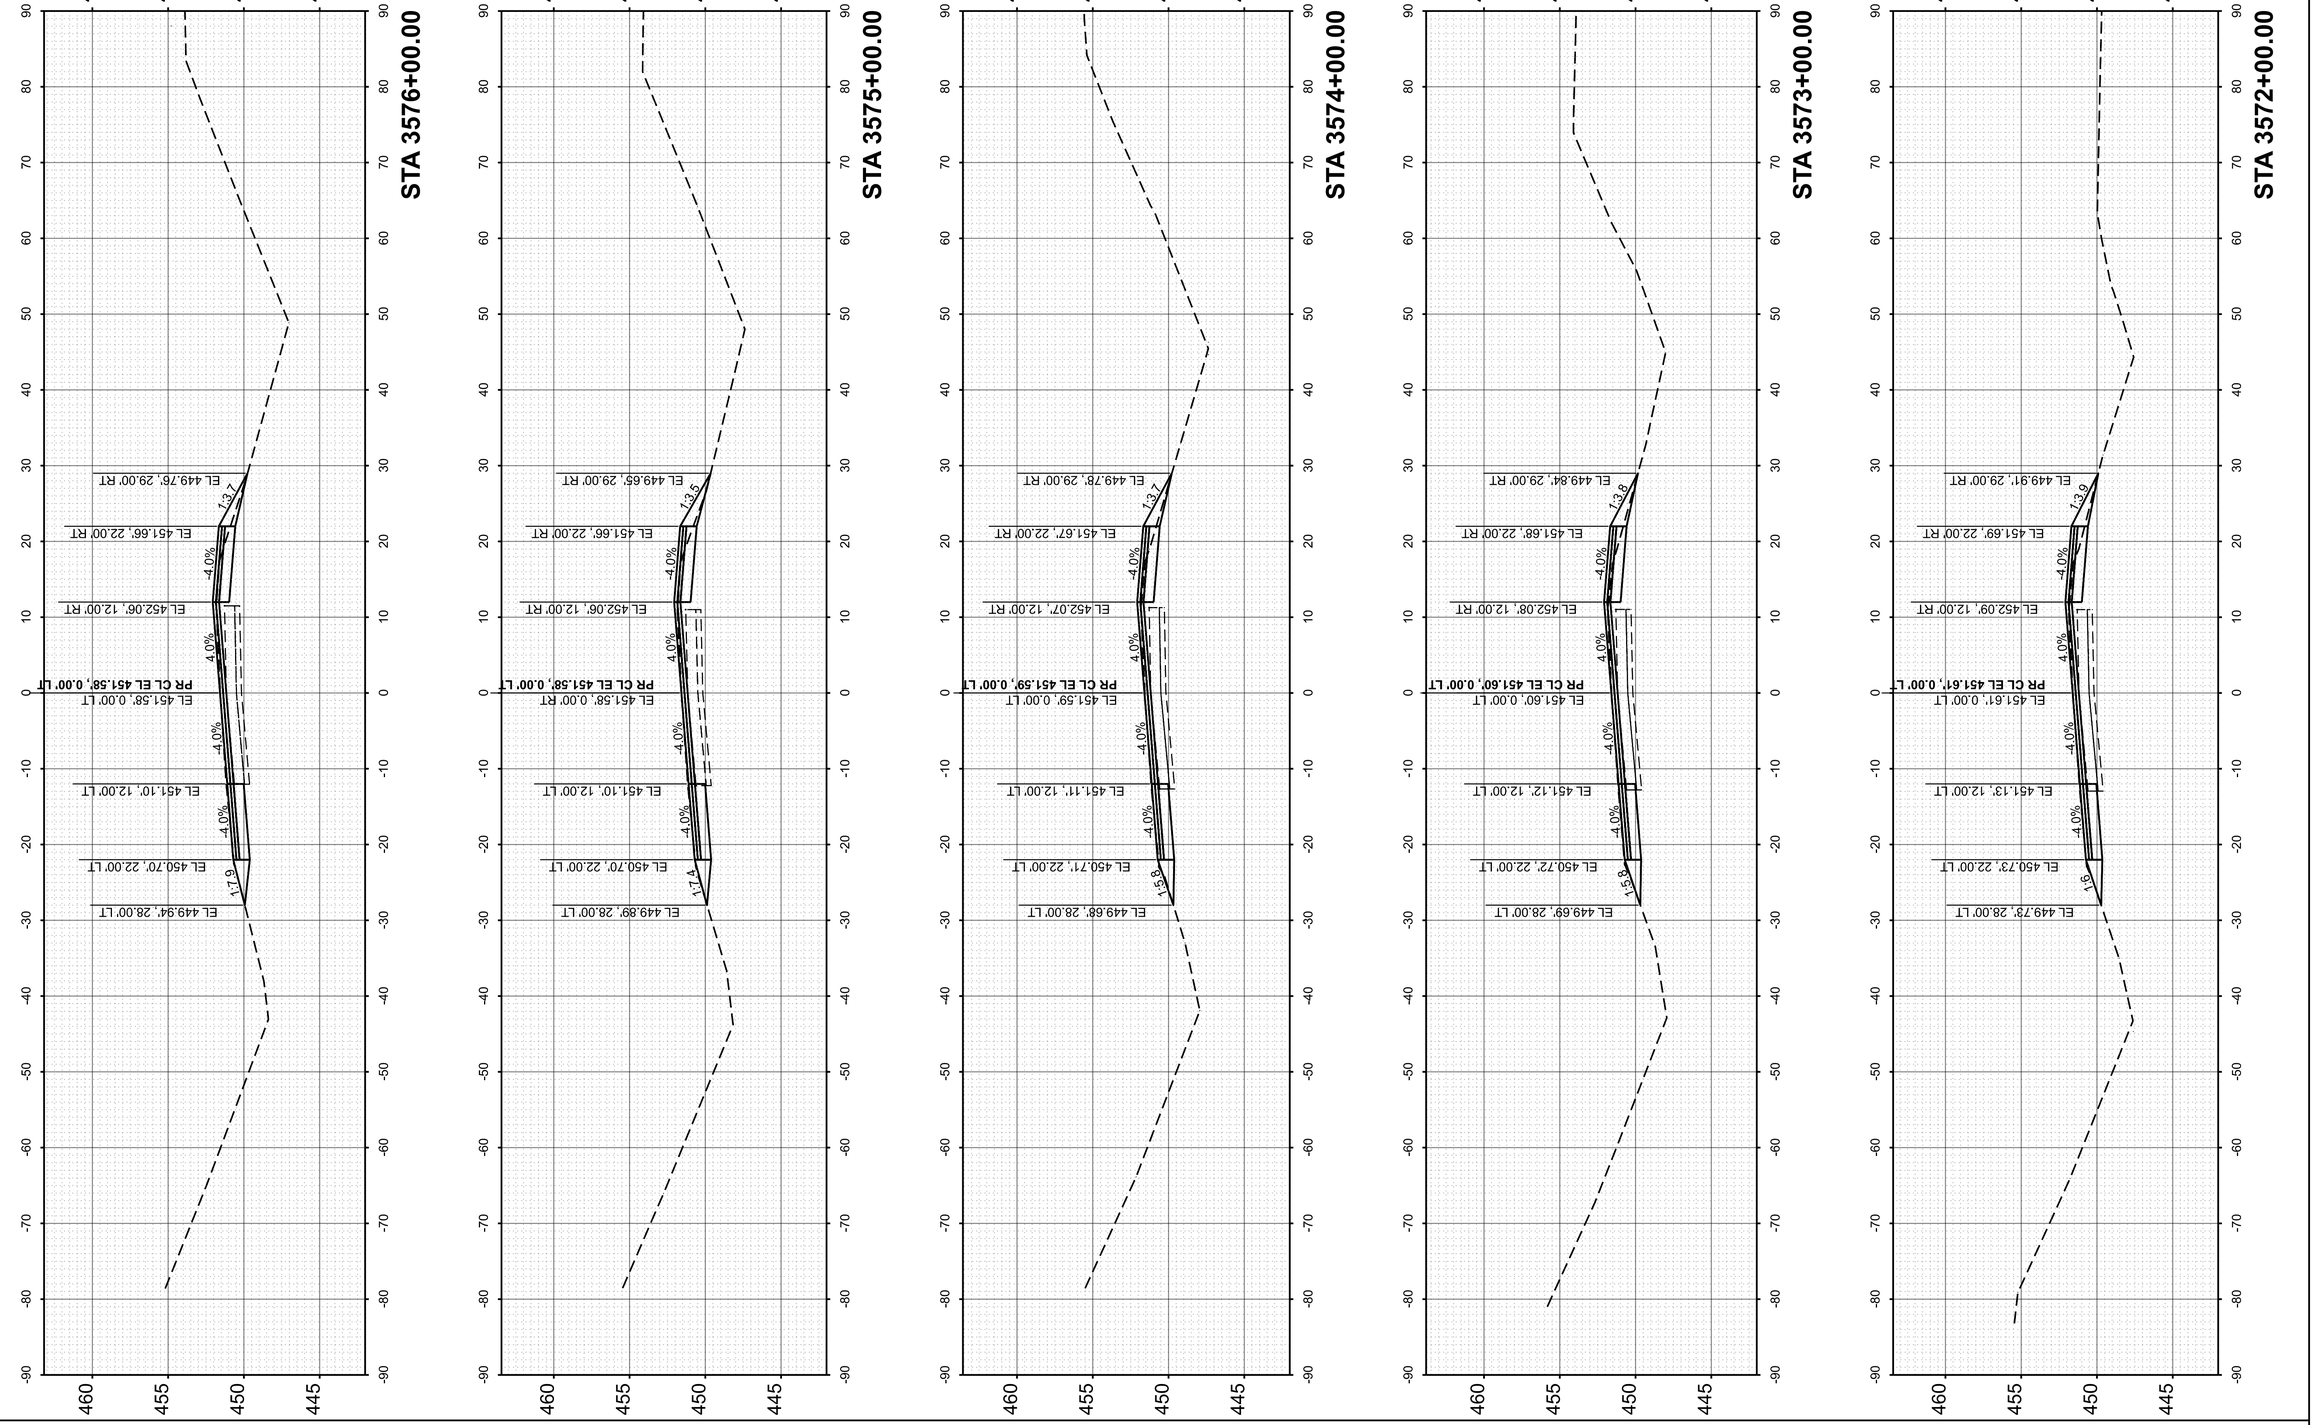

FINAL SURVEY
NOTE BOOK
NO.
SURVEYED
PLOTTED
TEMPLATE
AREAS
AREAS CHECKED
BY
DATE

ORIGINAL SURVEY
NOTE BOOK
NO.
SURVEYED
PLOTTED
TEMPLATE
AREAS
AREAS CHECKED
BY
DATE

MODEL: PrCL - 3572+00.00 [Sheet]
FILE NAME: pw://des-pw.bentley.com:des-pw-01/Documents/Projects/PTB209 I-64 Resurfacing/06_CADD_Sheets/D876M95_sht_Cor_WB.dgn

55 W Van Buren St, Ste 200
Chicago, IL 60605
TEL: 312.787.0707 FAX: 312.787.7322
www.descotoinc.com
IL Professional Engineering Design Firm No. 184001609-0002

Copyright © 2026

USER NAME = mgesior	DESIGNED - MEG	REVISED -
	DRAWN - MEG	REVISED -
	CHECKED - MTV	REVISED -
PLOT DATE = 5/6/2026	DATE - 5/6/2026	REVISED -

STATE OF ILLINOIS
DEPARTMENT OF TRANSPORTATION

WESTBOUND CROSS SECTIONS
I-64

SCALE: 1"=10' | SHEET 36 OF 106 SHEETS | STA. | TO STA.

F.A. RTE.	SECTION	COUNTY	TOTAL SHEETS	SHEET NO.
64	95-(3,4)RS-2	WASHINGTON	775	628
		CONTRACT NO. 76M95		
		ILLINOIS	FED. AID PROJECT	

FINAL SURVEY | SURVEYED | PLOTTED | TEMPLATE | AREAS | AREAS CHECKED | BY | DATE
NOTE BOOK | NO.

ORIGINAL SURVEY | SURVEYED | PLOTTED | TEMPLATE | AREAS | AREAS CHECKED | BY | DATE
NOTE BOOK | NO.

MODEL: PrCL - 3577+00.00 [Sheet]
FILE NAME: pw://des-pw.bentley.com:des-pw-01/Documents/Projects/PTB209 I-64 Resurfacing/06. CADD_Sheets/D876M95_sht_Cor_WB.dgn

55 W Van Buren St, Ste 200
Chicago, IL 60605
TEL: 312.787.0707 FAX: 312.787.7322
www.descotoinc.com
IL Professional Engineering Design Firm No. 184001609-0002

Copyright © 2026


USER NAME = mgesior	DESIGNED - MEG	REVISED -
	DRAWN - MEG	REVISED -
	CHECKED - MTV	REVISED -
PLOT DATE = 5/6/2026	DATE - 5/6/2026	REVISED -

STATE OF ILLINOIS
DEPARTMENT OF TRANSPORTATION

WESTBOUND CROSS SECTIONS
I-64

SCALE: 1"=10' | SHEET 37 OF 106 SHEETS | STA. | TO STA.

F.A. RTE.	SECTION	COUNTY	TOTAL SHEETS	SHEET NO.
64	95-(3,4)RS-2	WASHINGTON	775	629
		CONTRACT NO. 76M95		
	ILLINOIS	FED. AID PROJECT		

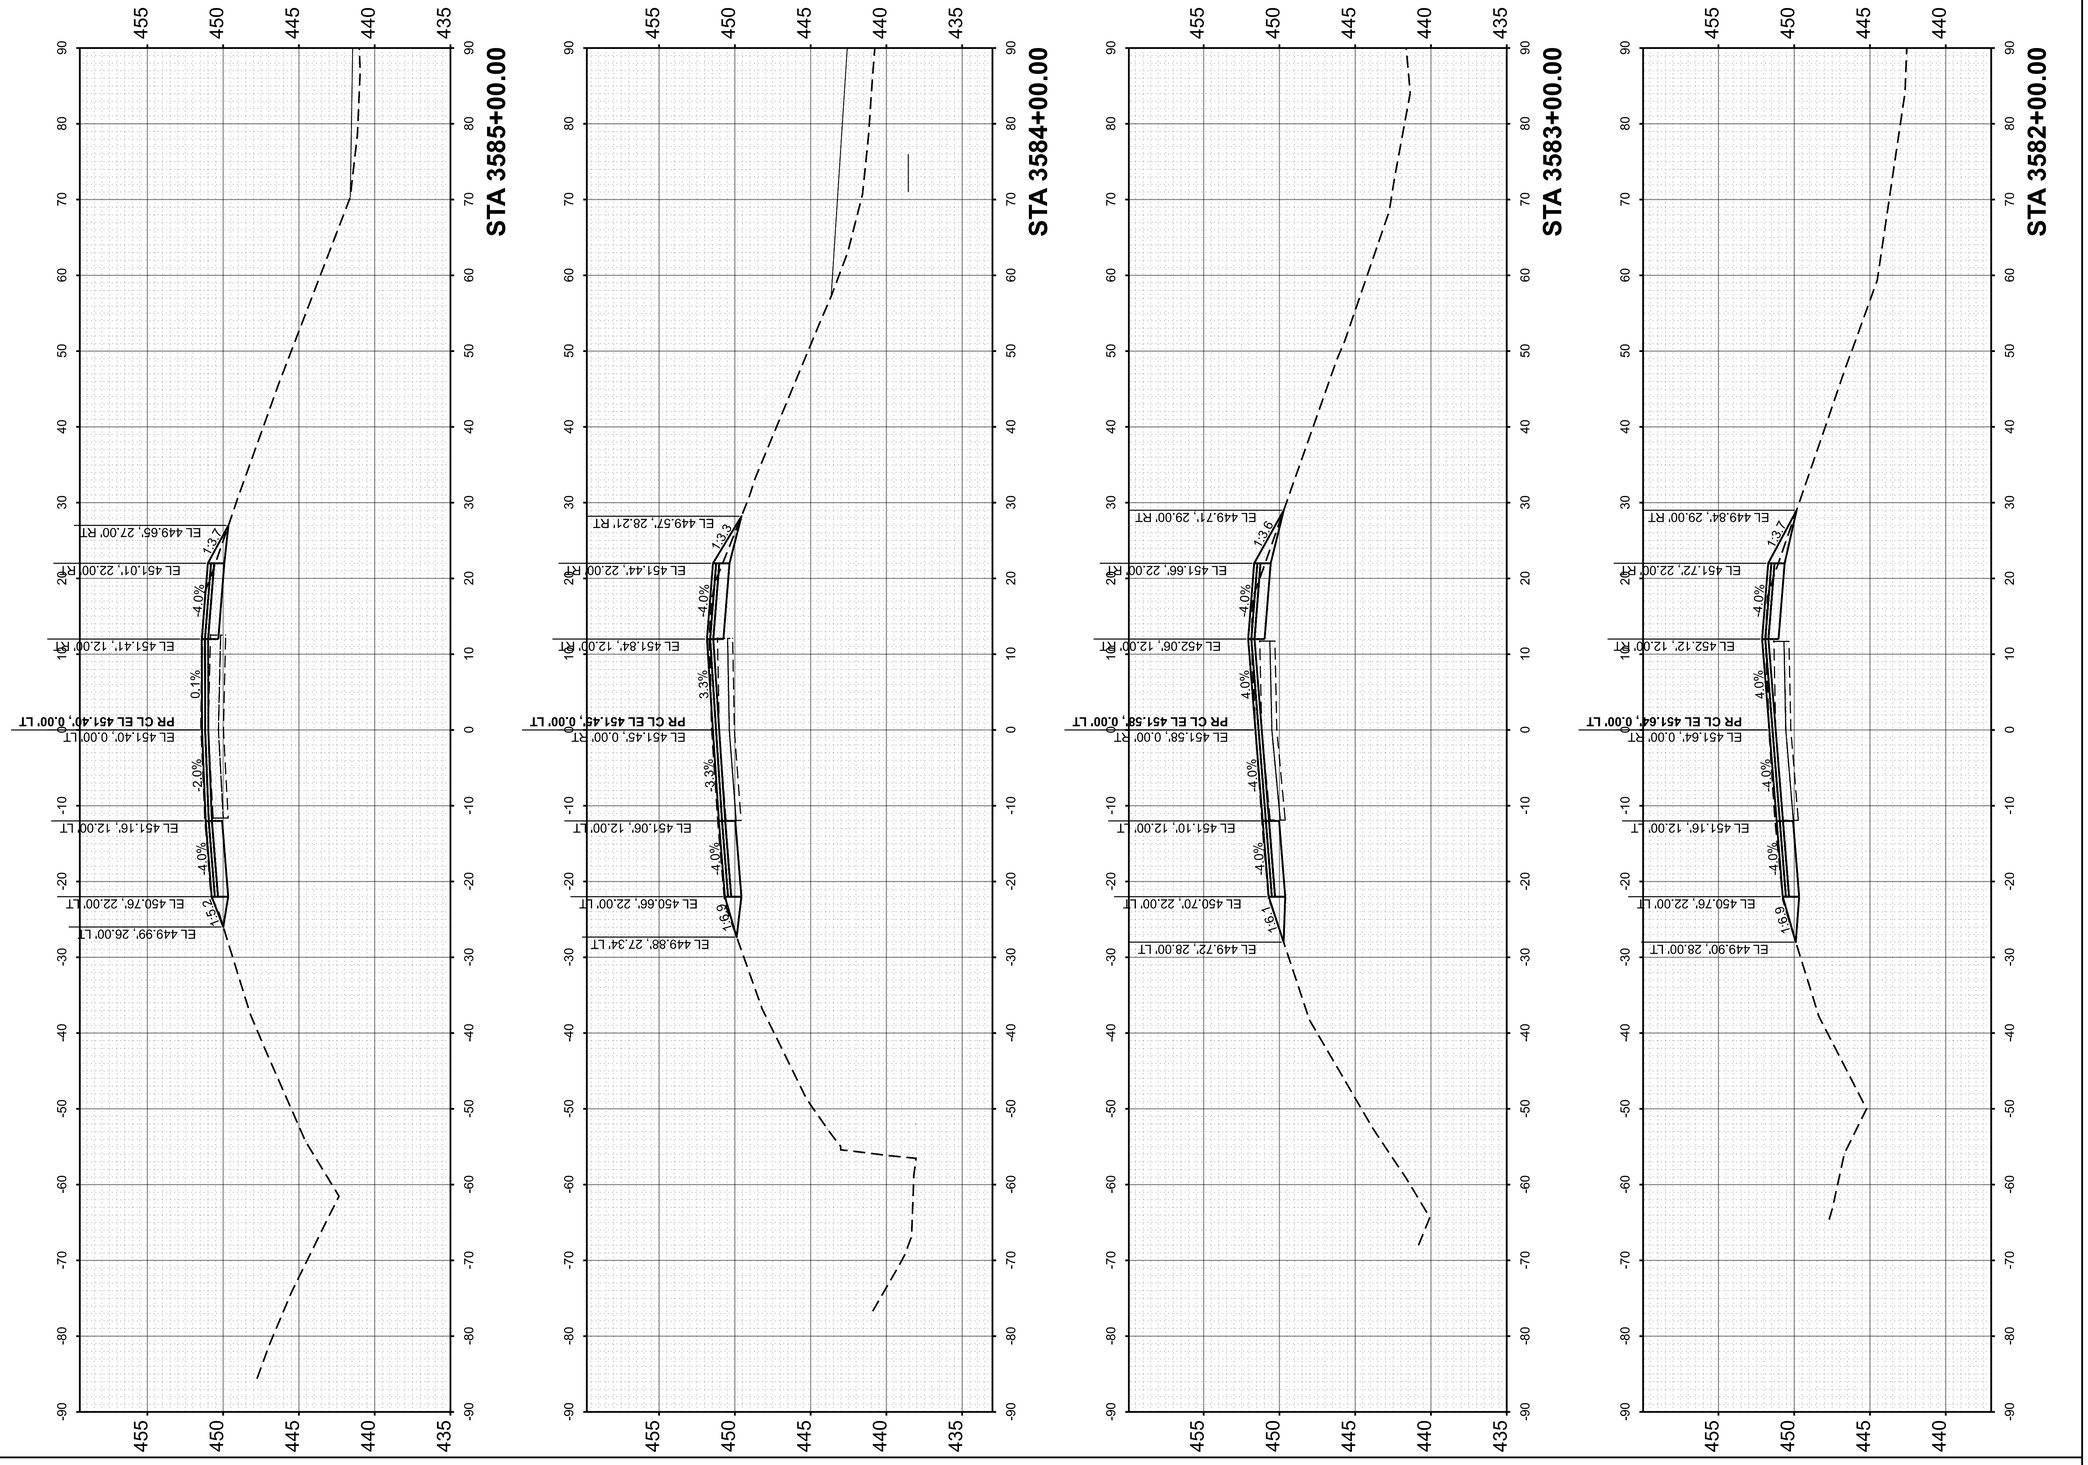

FINAL SURVEY		BY	DATE
	SURVEYED		
	PLOTTED		
NOTE BOOK	TEMPLATE		
	AREAS		
NO.	AREAS CHECKED		

ORIGINAL SURVEY		BY	DATE
	SURVEYED		
	PLOTTED		
NOTE BOOK	TEMPLATE		
	AREAS		
NO.	AREAS CHECKED		


MODEL: PrCL - 3582+00.00 [Sheet]
FILE NAME: pw:/des-pw.bentley.com:des-pw-01/Documents/Projects/PTB209 I-64 Resurfacing/06. CADD_Sheets/D876M95_sht_Cor_WB.dgn

55 W Van Buren St, Ste 200
Chicago, IL 60605
TEL: 312.787.0707 FAX: 312.787.7322
www.descotoinc.com
IL Professional Engineering Design Firm No. 184001609-0002

Copyright © 2026

USER NAME = mgesior	DESIGNED - MEG	REVISED -	**STATE OF ILLINOIS**	**WESTBOUND CROSS SECTIONS**	
	DRAWN - MEG	REVISED -	**DEPARTMENT OF TRANSPORTATION**	**I-64**	
	CHECKED - MTV	REVISED -			
PLOT DATE = 5/6/2026	DATE - 5/6/2026	REVISED -		SCALE: 1"=10' | SHEET 38 OF 106 SHEETS | STA. TO STA.	

F.A. RTE.	SECTION	COUNTY	TOTAL SHEETS	SHEET NO.
64	95-(3,4)RS-2	WASHINGTON	775	630
		CONTRACT NO. 76M95		
	ILLINOIS	FED. AID PROJECT		

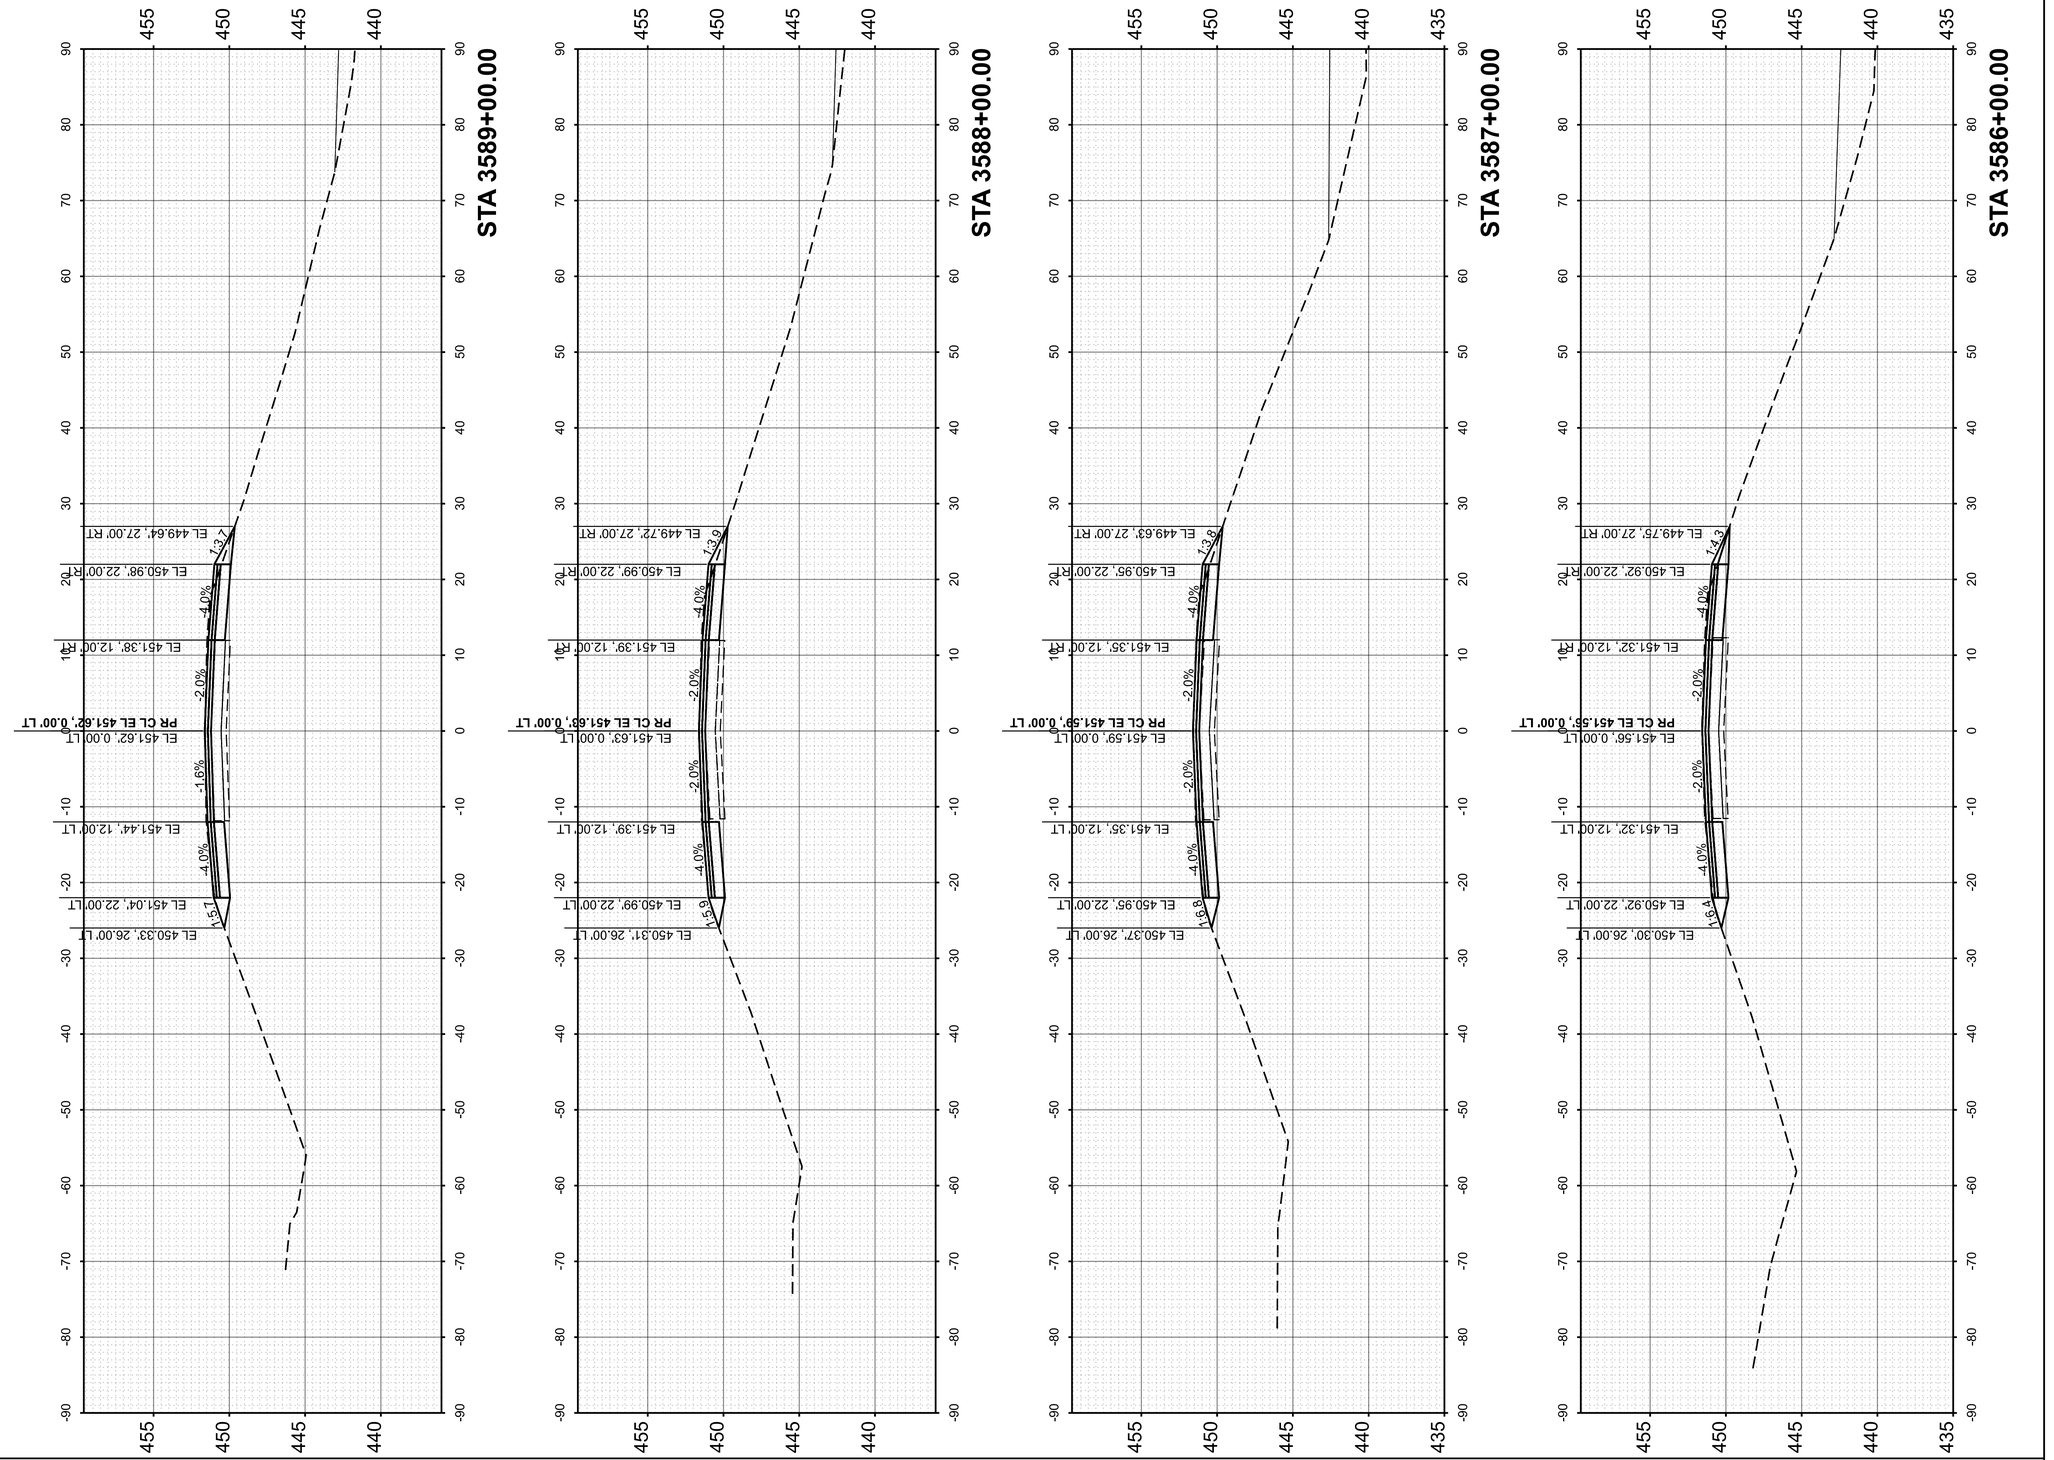

FINAL SURVEY		BY	DATE
	SURVEYED		
	PLOTTED		
NOTE BOOK	TEMPLATE		
	AREAS		
NO.	AREAS CHECKED		

ORIGINAL SURVEY		BY	DATE
	SURVEYED		
	PLOTTED		
NOTE BOOK	TEMPLATE		
	AREAS		
NO.	AREAS CHECKED		

MODEL: PrCL - 3586+00.00 [Sheet]
FILE NAME: pw://des-pw.bentley.com:des-pw-01\Documents\Projects\PTB209 I-64 Resurfacing\06. CADD_Sheets\D876M95_sht_Cor_WB.dgn

55 W Van Buren St, Ste 200
Chicago, IL 60605
TEL: 312.787.0707 FAX: 312.787.7322
www.descotoinc.com
IL Professional Engineering Design Firm No. 184001609-0002
Copyright © 2026


USER NAME = mgesior	DESIGNED - MEG	REVISED -
	DRAWN - MEG	REVISED -
	CHECKED - MTV	REVISED -
PLOT DATE = 5/6/2026	DATE - 5/6/2026	REVISED -

STATE OF ILLINOIS
DEPARTMENT OF TRANSPORTATION

WESTBOUND CROSS SECTIONS
I-64

SCALE: 1"=10' | SHEET 39 OF 106 SHEETS | STA. | TO STA.

F.A. RTE.	SECTION	COUNTY	TOTAL SHEETS	SHEET NO.
64	95-(3,4)RS-2	WASHINGTON	775	631
		CONTRACT NO. 76M95		
	ILLINOIS	FED. AID PROJECT		

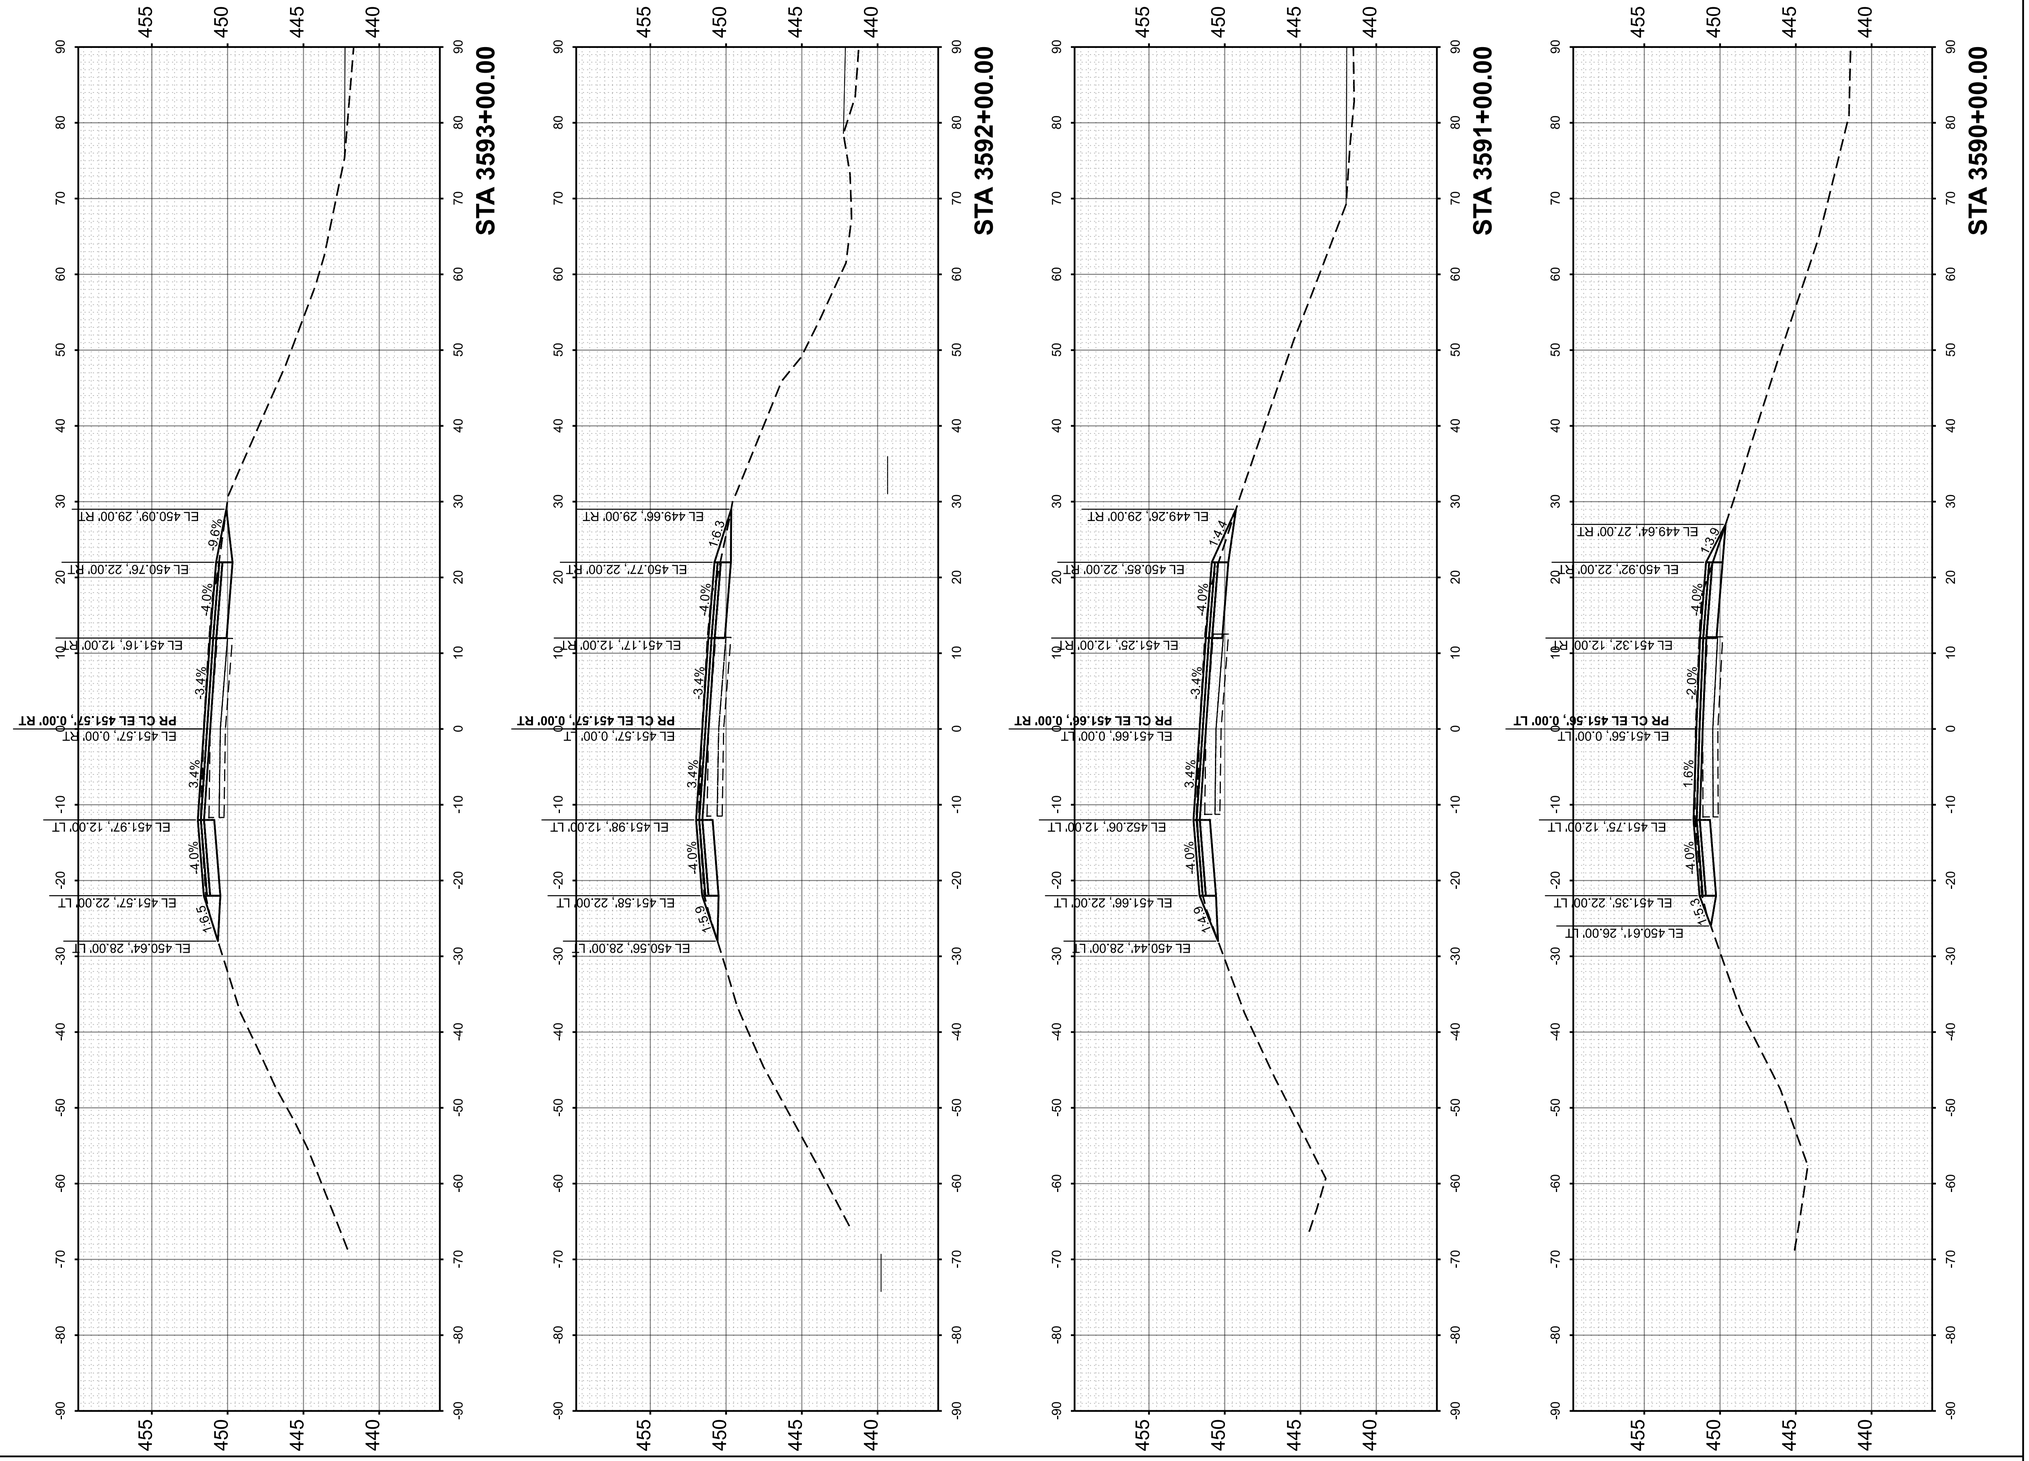

FINAL SURVEY		BY	DATE
	SURVEYED		
	PLOTTED		
NOTE BOOK	TEMPLATE		
	AREAS		
NO.	AREAS CHECKED		

ORIGINAL SURVEY		BY	DATE
	SURVEYED		
	PLOTTED		
NOTE BOOK	TEMPLATE		
	AREAS		
NO.	AREAS CHECKED		

MODEL: PrCL - 3590+00.00 [Sheet]
FILE NAME: pw://des-pw.bentley.com:des-pw-01/Documents/Projects/PTB209 I-64 Resurfacing/06. CADD_Sheets/D876M95_sht_Cor_WB.dgn

55 W Van Buren St, Ste 200
Chicago, IL 60605
TEL: 312.787.0707 FAX: 312.787.7322
www.descotoinc.com
IL Professional Engineering Design Firm No. 184001609-0002
Copyright © 2026


USER NAME = mgesior		DESIGNED - MEG		REVISED -	
		DRAWN - MEG		REVISED -	
		CHECKED - MTV		REVISED -	
PLOT DATE = 5/6/2026		DATE - 5/6/2026		REVISED -	

STATE OF ILLINOIS
DEPARTMENT OF TRANSPORTATION

WESTBOUND CROSS SECTIONS
I-64

SCALE: 1"=10' | SHEET 40 OF 106 SHEETS | STA. | TO STA.

F.A. RTE.	SECTION	COUNTY	TOTAL SHEETS	SHEET NO.
64	95-(3,4)RS-2	WASHINGTON	775	632
		CONTRACT NO. 76M95		
	ILLINOIS	FED. AID PROJECT		

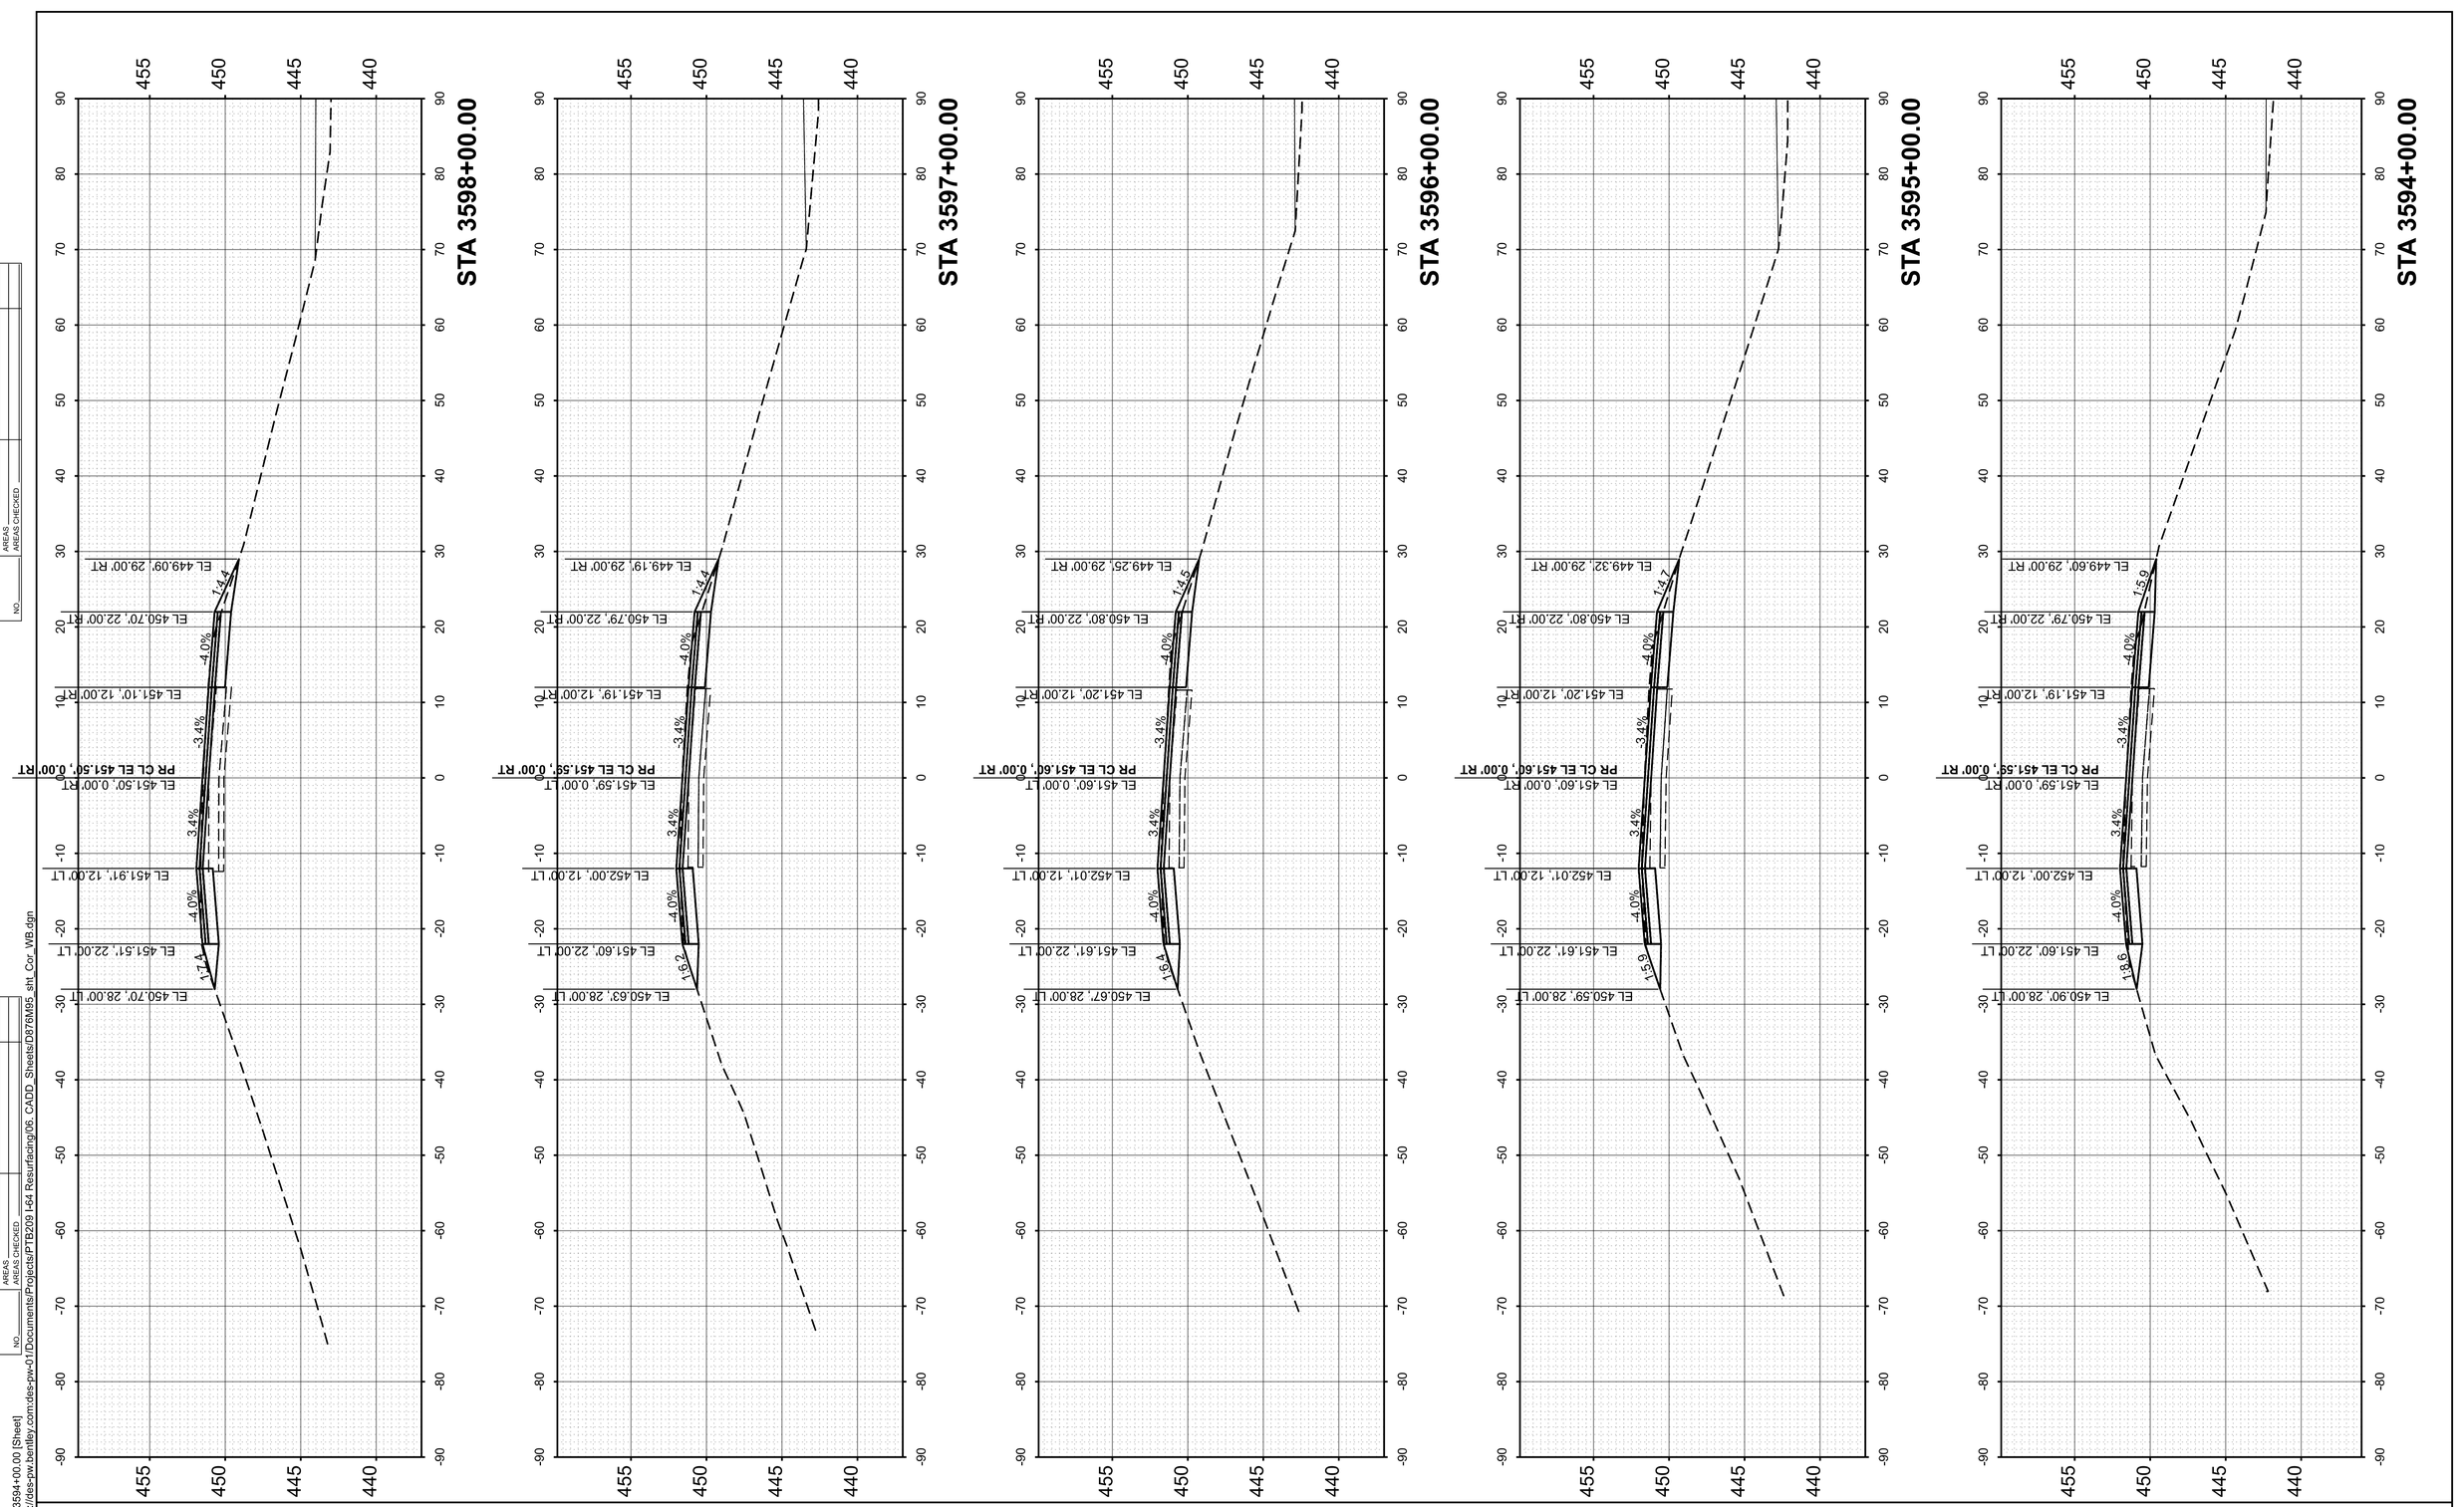

FINAL SURVEY
NOTE BOOK
NO.

SURVEYED
PLOTTED
TEMPLATE
AREAS
AREAS CHECKED

BY
DATE

ORIGINAL SURVEY
NOTE BOOK
NO.

SURVEYED
PLOTTED
TEMPLATE
AREAS
AREAS CHECKED

BY
DATE

MODEL: PrCL - 3594+00.00 [Sheet]
FILE NAME: pw://des-pw.bentley.com:des-pw-01/Documents/Projects/PTB209 I-64 Resurfacing/06_CADD_Sheets/D876M95_sht_Cor_WB.dgn

55 W Van Buren St, Ste 200
Chicago, IL 60605
TEL: 312.787.0707 FAX: 312.787.7322
www.descotoinc.com
IL Professional Engineering Design Firm No. 184001609-0002

Copyright © 2026


USER NAME = mgesior	DESIGNED - MEG	REVISED -	
	DRAWN - MEG	REVISED -	
	CHECKED - MTV	REVISED -	
PLOT DATE = 5/6/2026	DATE - 5/6/2026	REVISED -	

STATE OF ILLINOIS
DEPARTMENT OF TRANSPORTATION

WESTBOUND CROSS SECTIONS
I-64

SCALE: 1"=10' | SHEET 41 OF 106 SHEETS | STA. | TO STA.

F.A. RTE.	SECTION	COUNTY	TOTAL SHEETS	SHEET NO.
64	95-(3,4)RS-2	WASHINGTON	775	633
		CONTRACT NO. 76M95		
		ILLINOIS	FED. AID PROJECT	

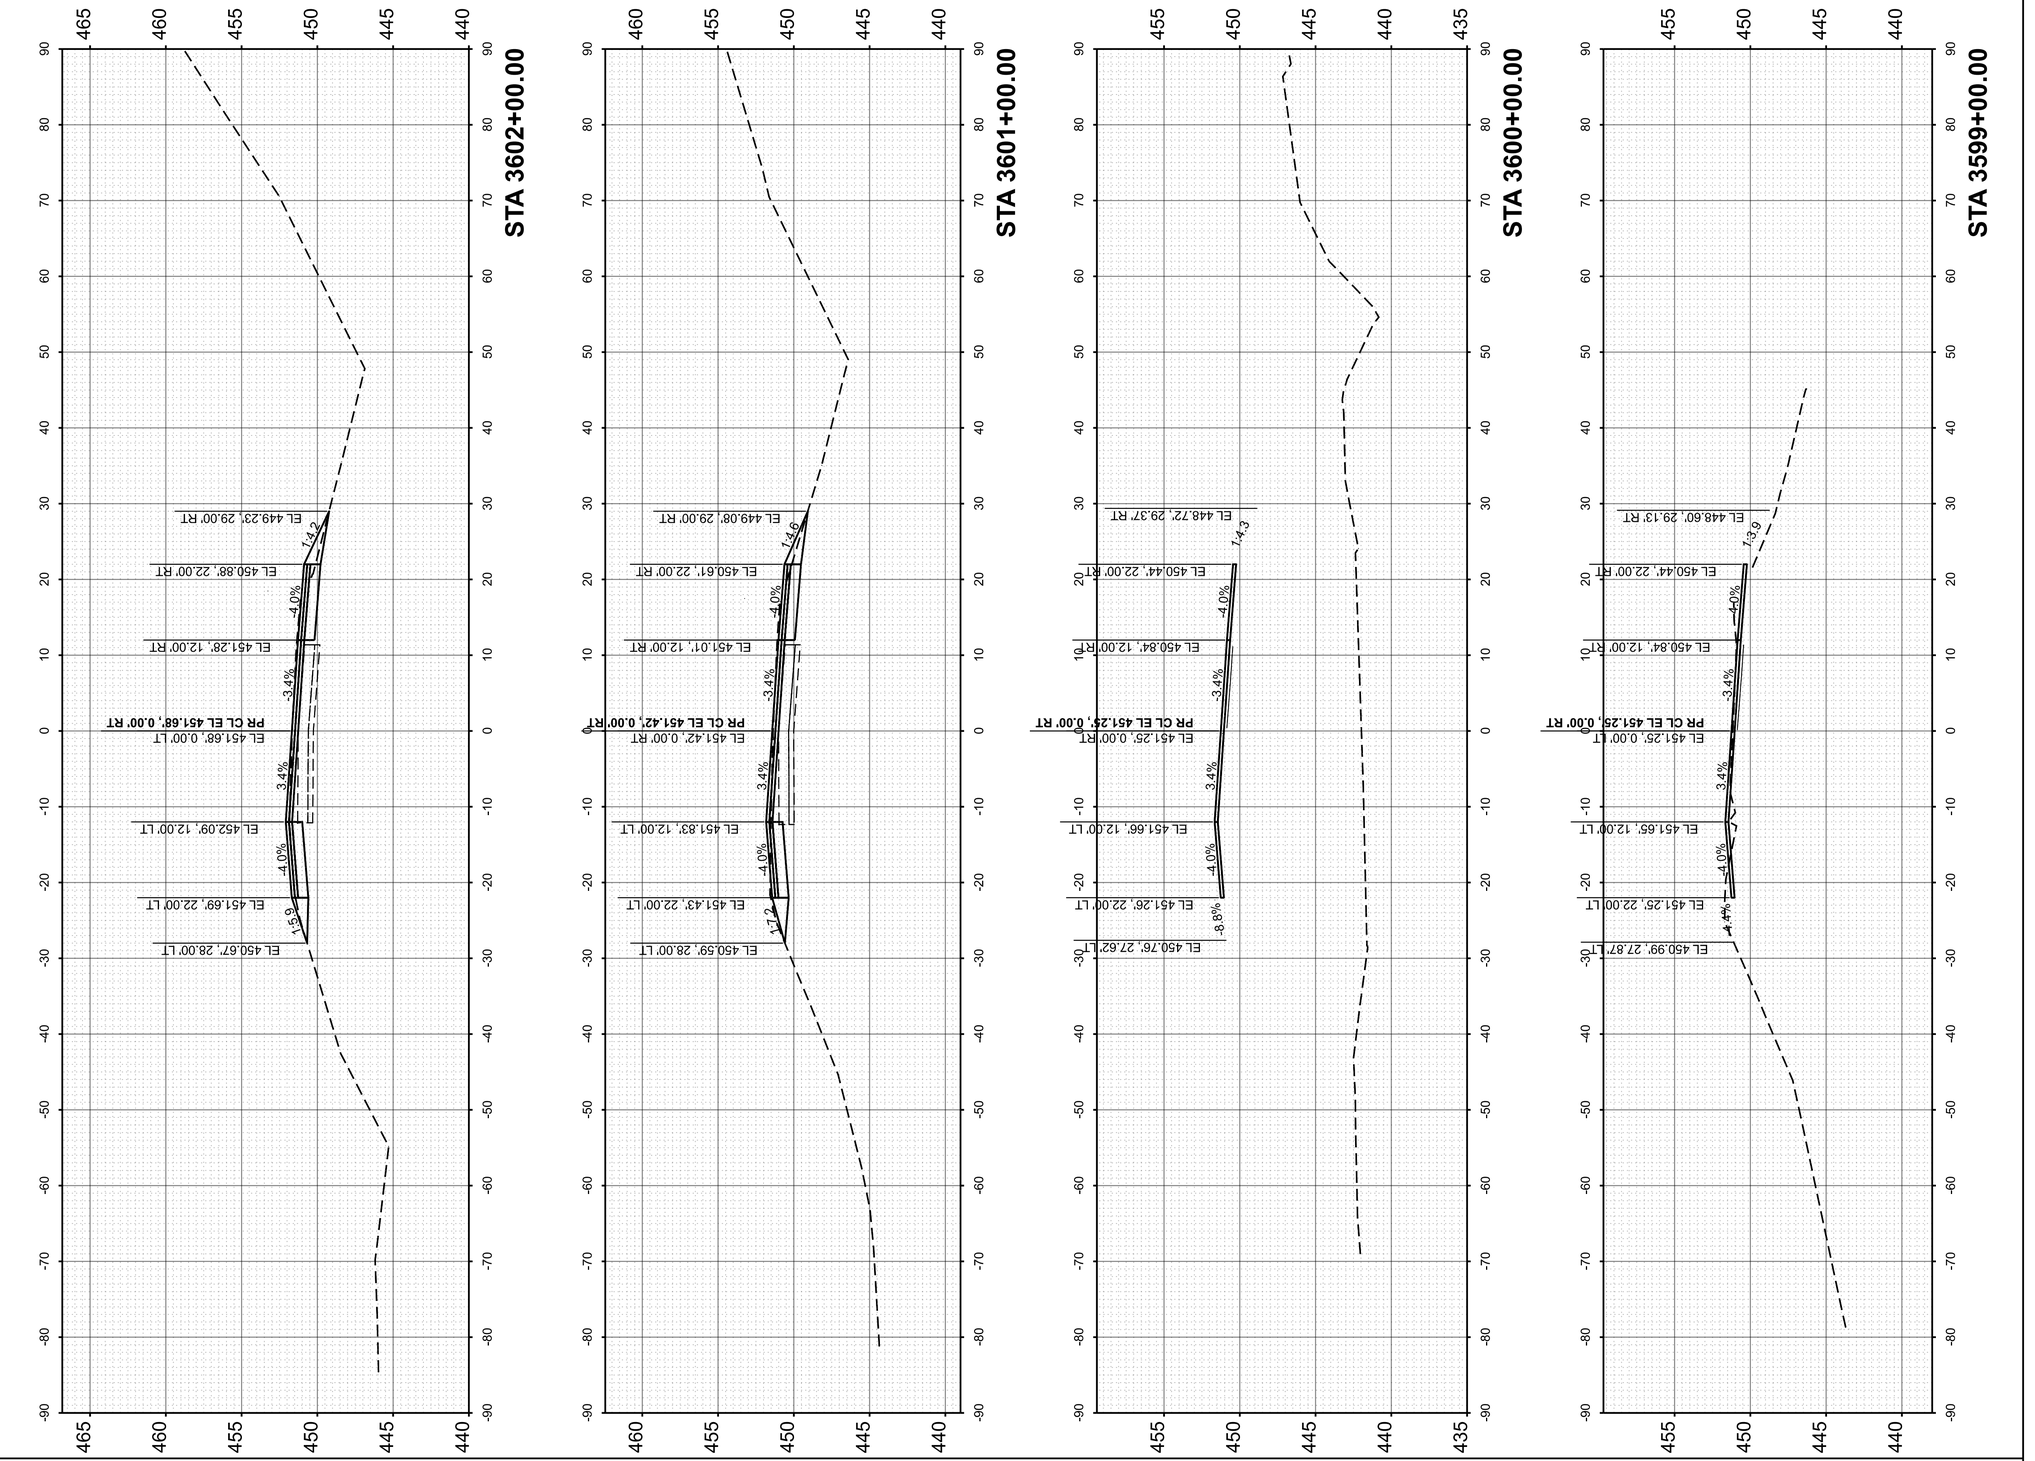

FINAL SURVEY	
	SURVEYED
	PLOTTED
	TEMPLATE
NOTE BOOK	AREAS
NO.	AREAS CHECKED

BY	DATE

ORIGINAL SURVEY	
	SURVEYED
	PLOTTED
	TEMPLATE
NOTE BOOK	AREAS
NO.	AREAS CHECKED

BY	DATE

MODEL: PrCL - 3599+00.00 [Sheet]
FILE NAME: pw://des-pw.bentley.com:des-pw-01/Documents/Projects/PTB209 I-64 Resurfacing/06. CADD_Sheets/D876M95_sht_Cor_WB.dgn

55 W Van Buren St, Ste 200
Chicago, IL 60605
TEL: 312.787.0707 FAX: 312.787.7322
www.descotoinc.com
IL Professional Engineering Design Firm No. 184001609-0002

Copyright © 2026


USER NAME = mgesior	DESIGNED - MEG	REVISED -	
	DRAWN - MEG	REVISED -	
	CHECKED - MTV	REVISED -	
PLOT DATE = 5/6/2026	DATE - 5/6/2026	REVISED -	


STATE OF ILLINOIS
DEPARTMENT OF TRANSPORTATION


WESTBOUND CROSS SECTIONS
I-64


SCALE: 1"=10' | SHEET 42 OF 106 SHEETS | STA. | TO STA.

F.A. RTE.	SECTION	COUNTY	TOTAL SHEETS	SHEET NO.
64	95-(3,4)RS-2	WASHINGTON	775	634
		CONTRACT NO. 76M95		
	ILLINOIS	FED. AID PROJECT		

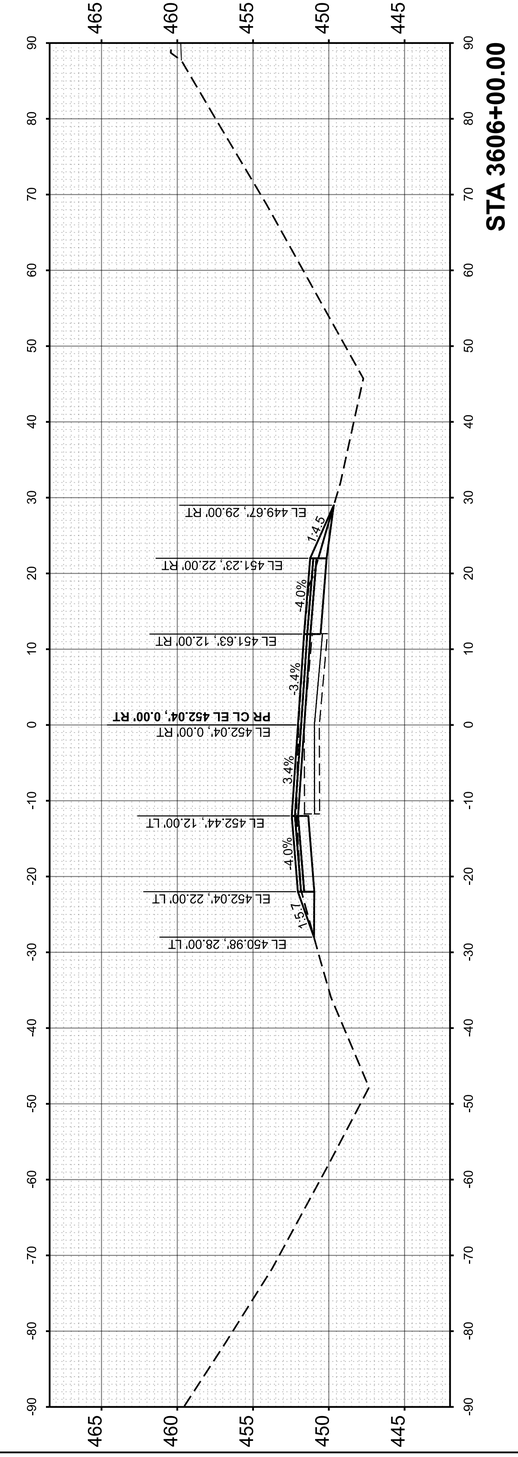

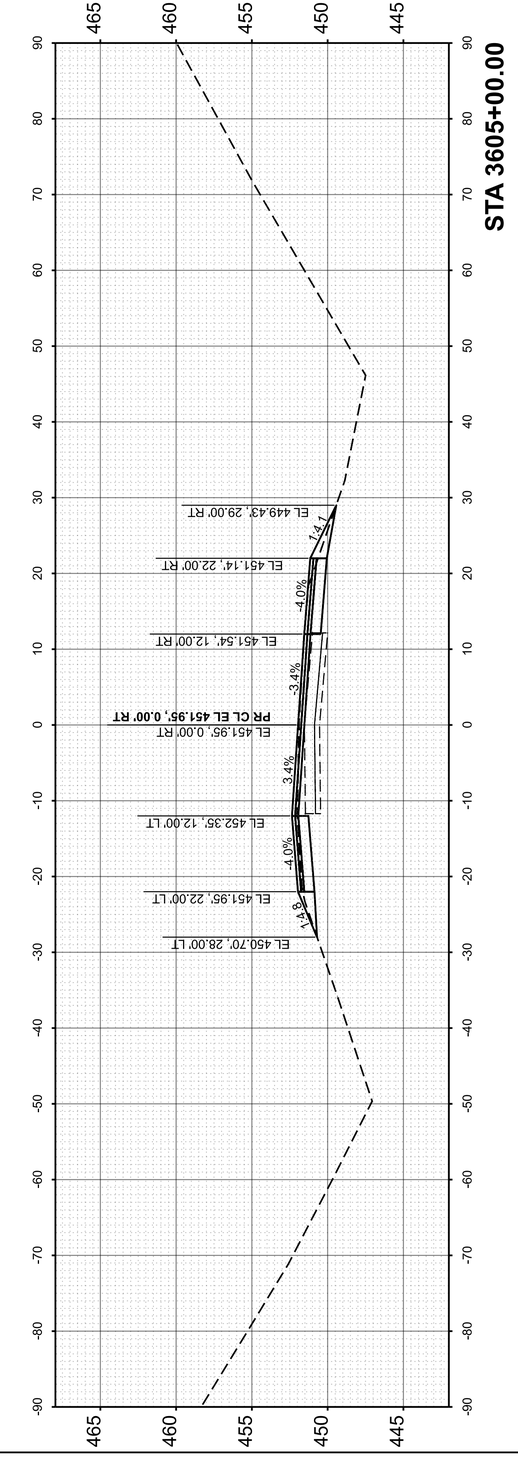

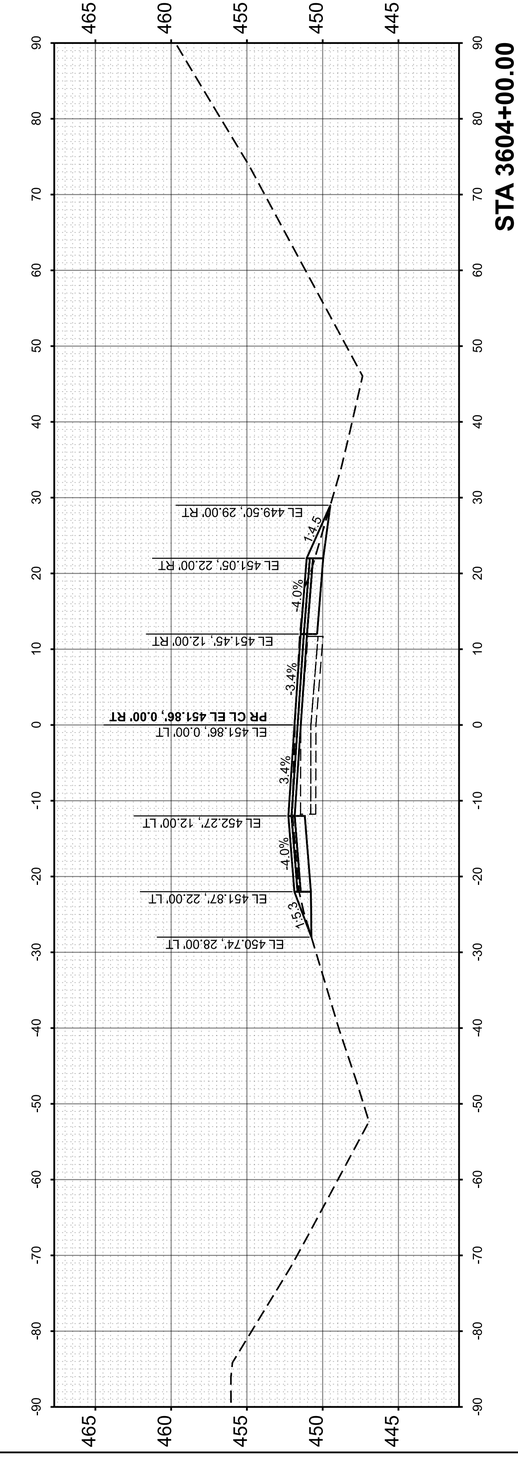

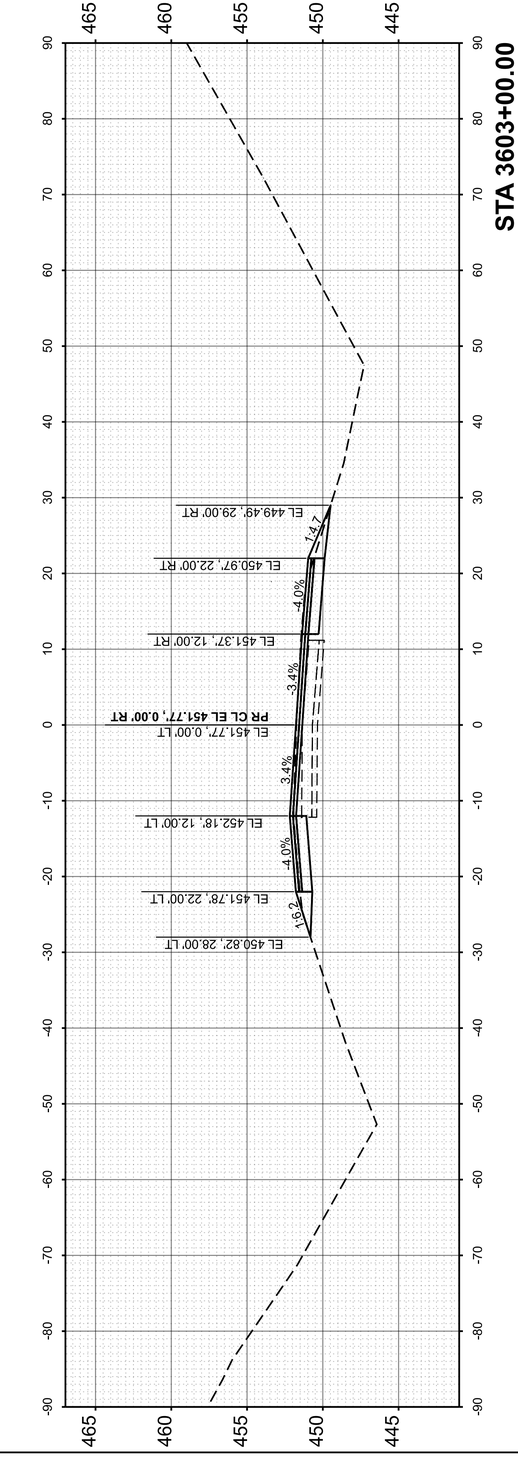

FINAL SURVEY		BY	DATE
	SURVEYED		
	PLOTTED		
NOTE BOOK	TEMPLATE		
	AREAS		
NO.	AREAS CHECKED		

ORIGINAL SURVEY		BY	DATE
	SURVEYED		
	PLOTTED		
NOTE BOOK	TEMPLATE		
	AREAS		
NO.	AREAS CHECKED		

MODEL: PrCL - 3603+00.00 [Sheet]
FILE NAME: pw:/des-pw.bentley.com:des-pw-01/Documents/Projects/PTB209 I-64 Resurfacing/06. CADD_Sheets/D876M95_sht_Cor_WB.dgn

55 W Van Buren St, Ste 200
Chicago, IL 60605
TEL: 312.787.0707 FAX: 312.787.7322
www.descotoinc.com
IL Professional Engineering Design Firm No. 184001609-0002

Copyright © 2026


USER NAME = mgesior	DESIGNED - MEG	REVISED -
	DRAWN - MEG	REVISED -
	CHECKED - MTV	REVISED -
PLOT DATE = 5/6/2026	DATE - 5/6/2026	REVISED -

STATE OF ILLINOIS
DEPARTMENT OF TRANSPORTATION

WESTBOUND CROSS SECTIONS
I-64

SCALE: 1"=10' | SHEET 43 OF 106 SHEETS | STA. | TO STA.

F.A. RTE.	SECTION	COUNTY	TOTAL SHEETS	SHEET NO.
64	95-(3,4)RS-2	WASHINGTON	775	635
		CONTRACT NO. 76M95		
	ILLINOIS	FED. AID PROJECT		

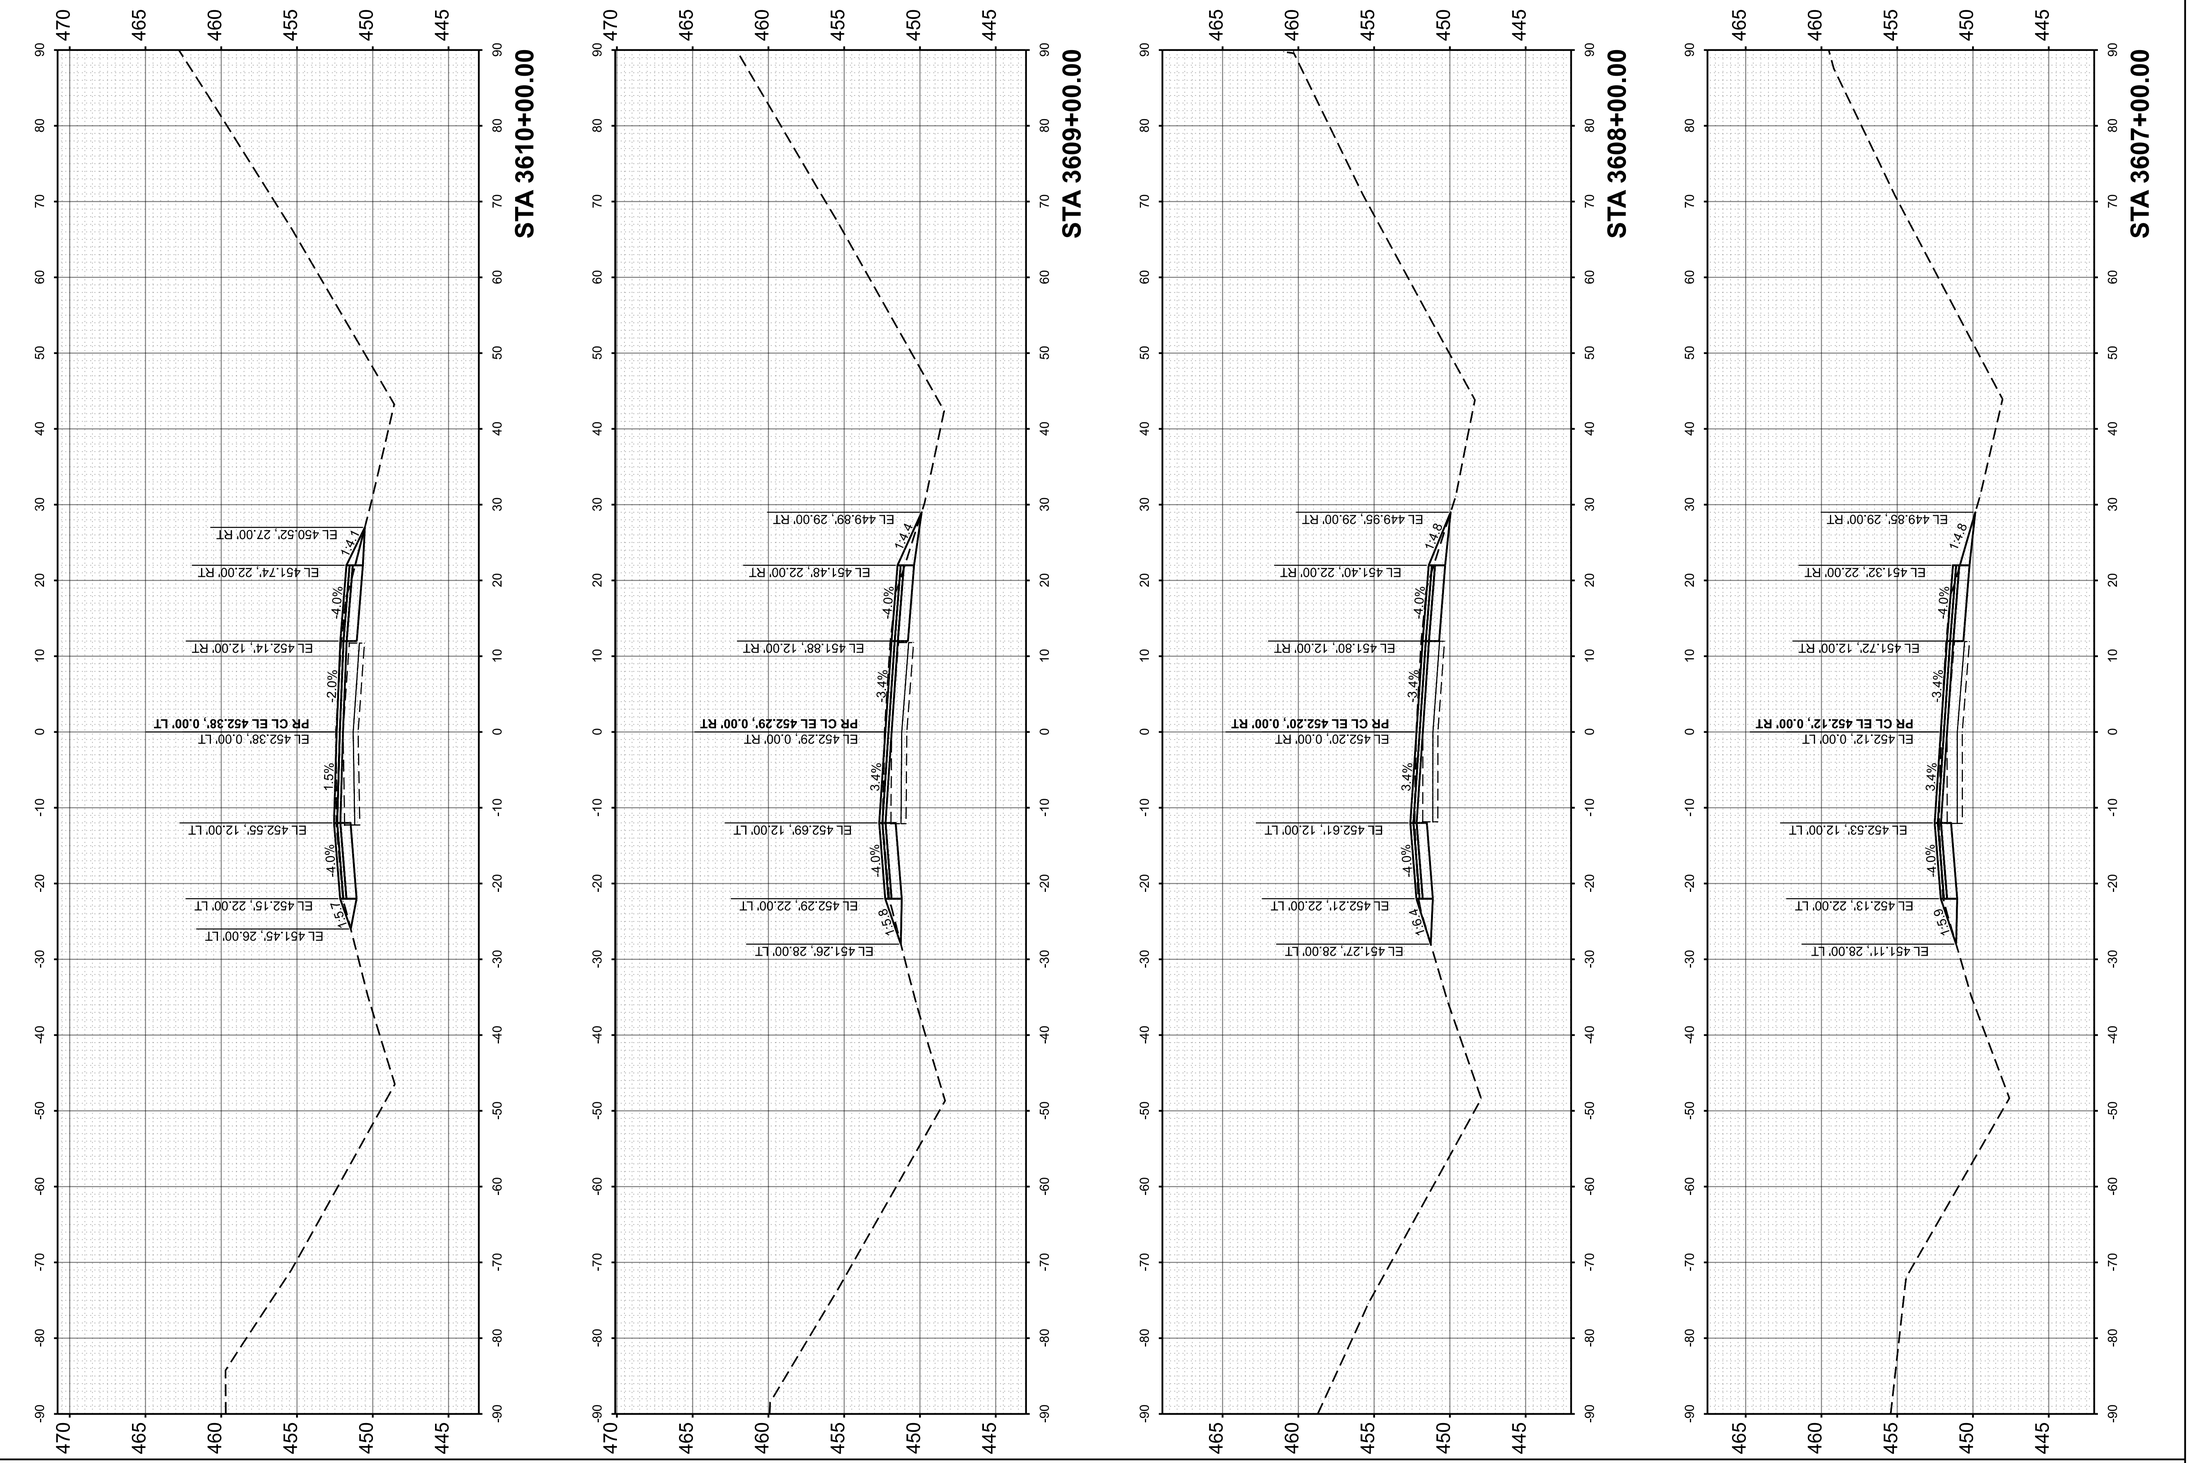

FINAL SURVEY

	BY	DATE
SURVEYED		
PLOTTED		
TEMPLATE		
AREAS		
AREAS CHECKED		

NOTE BOOK
NO.

ORIGINAL SURVEY

	BY	DATE
SURVEYED		
PLOTTED		
TEMPLATE		
AREAS		
AREAS CHECKED		

NOTE BOOK
NO.

MODEL: PrCL - 3607+00.00 [Sheet]
FILE NAME: pw://des-pw.bentley.com:des-pw-01/Documents/Projects/PTB209 I-64 Resurfacing/06. CADD_Sheets/D876M95_sht_Cor_WB.dgn

55 W Van Buren St, Ste 200
Chicago, IL 60605
TEL: 312.787.0707 FAX: 312.787.7322
www.descotoinc.com
IL Professional Engineering Design Firm No. 184001609-0002

Copyright © 2026


USER NAME = mgesior	DESIGNED - MEG	REVISED -
	DRAWN - MEG	REVISED -
	CHECKED - MTV	REVISED -
PLOT DATE = 5/6/2026	DATE - 5/6/2026	REVISED -

STATE OF ILLINOIS
DEPARTMENT OF TRANSPORTATION

WESTBOUND CROSS SECTIONS
I-64

SCALE: 1"=10' | SHEET 44 OF 106 SHEETS | STA. | TO STA.

F.A. RTE.	SECTION	COUNTY	TOTAL SHEETS	SHEET NO.
64	95-(3,4)RS-2	WASHINGTON	775	636
		CONTRACT NO. 76M95		
	ILLINOIS	FED. AID PROJECT		

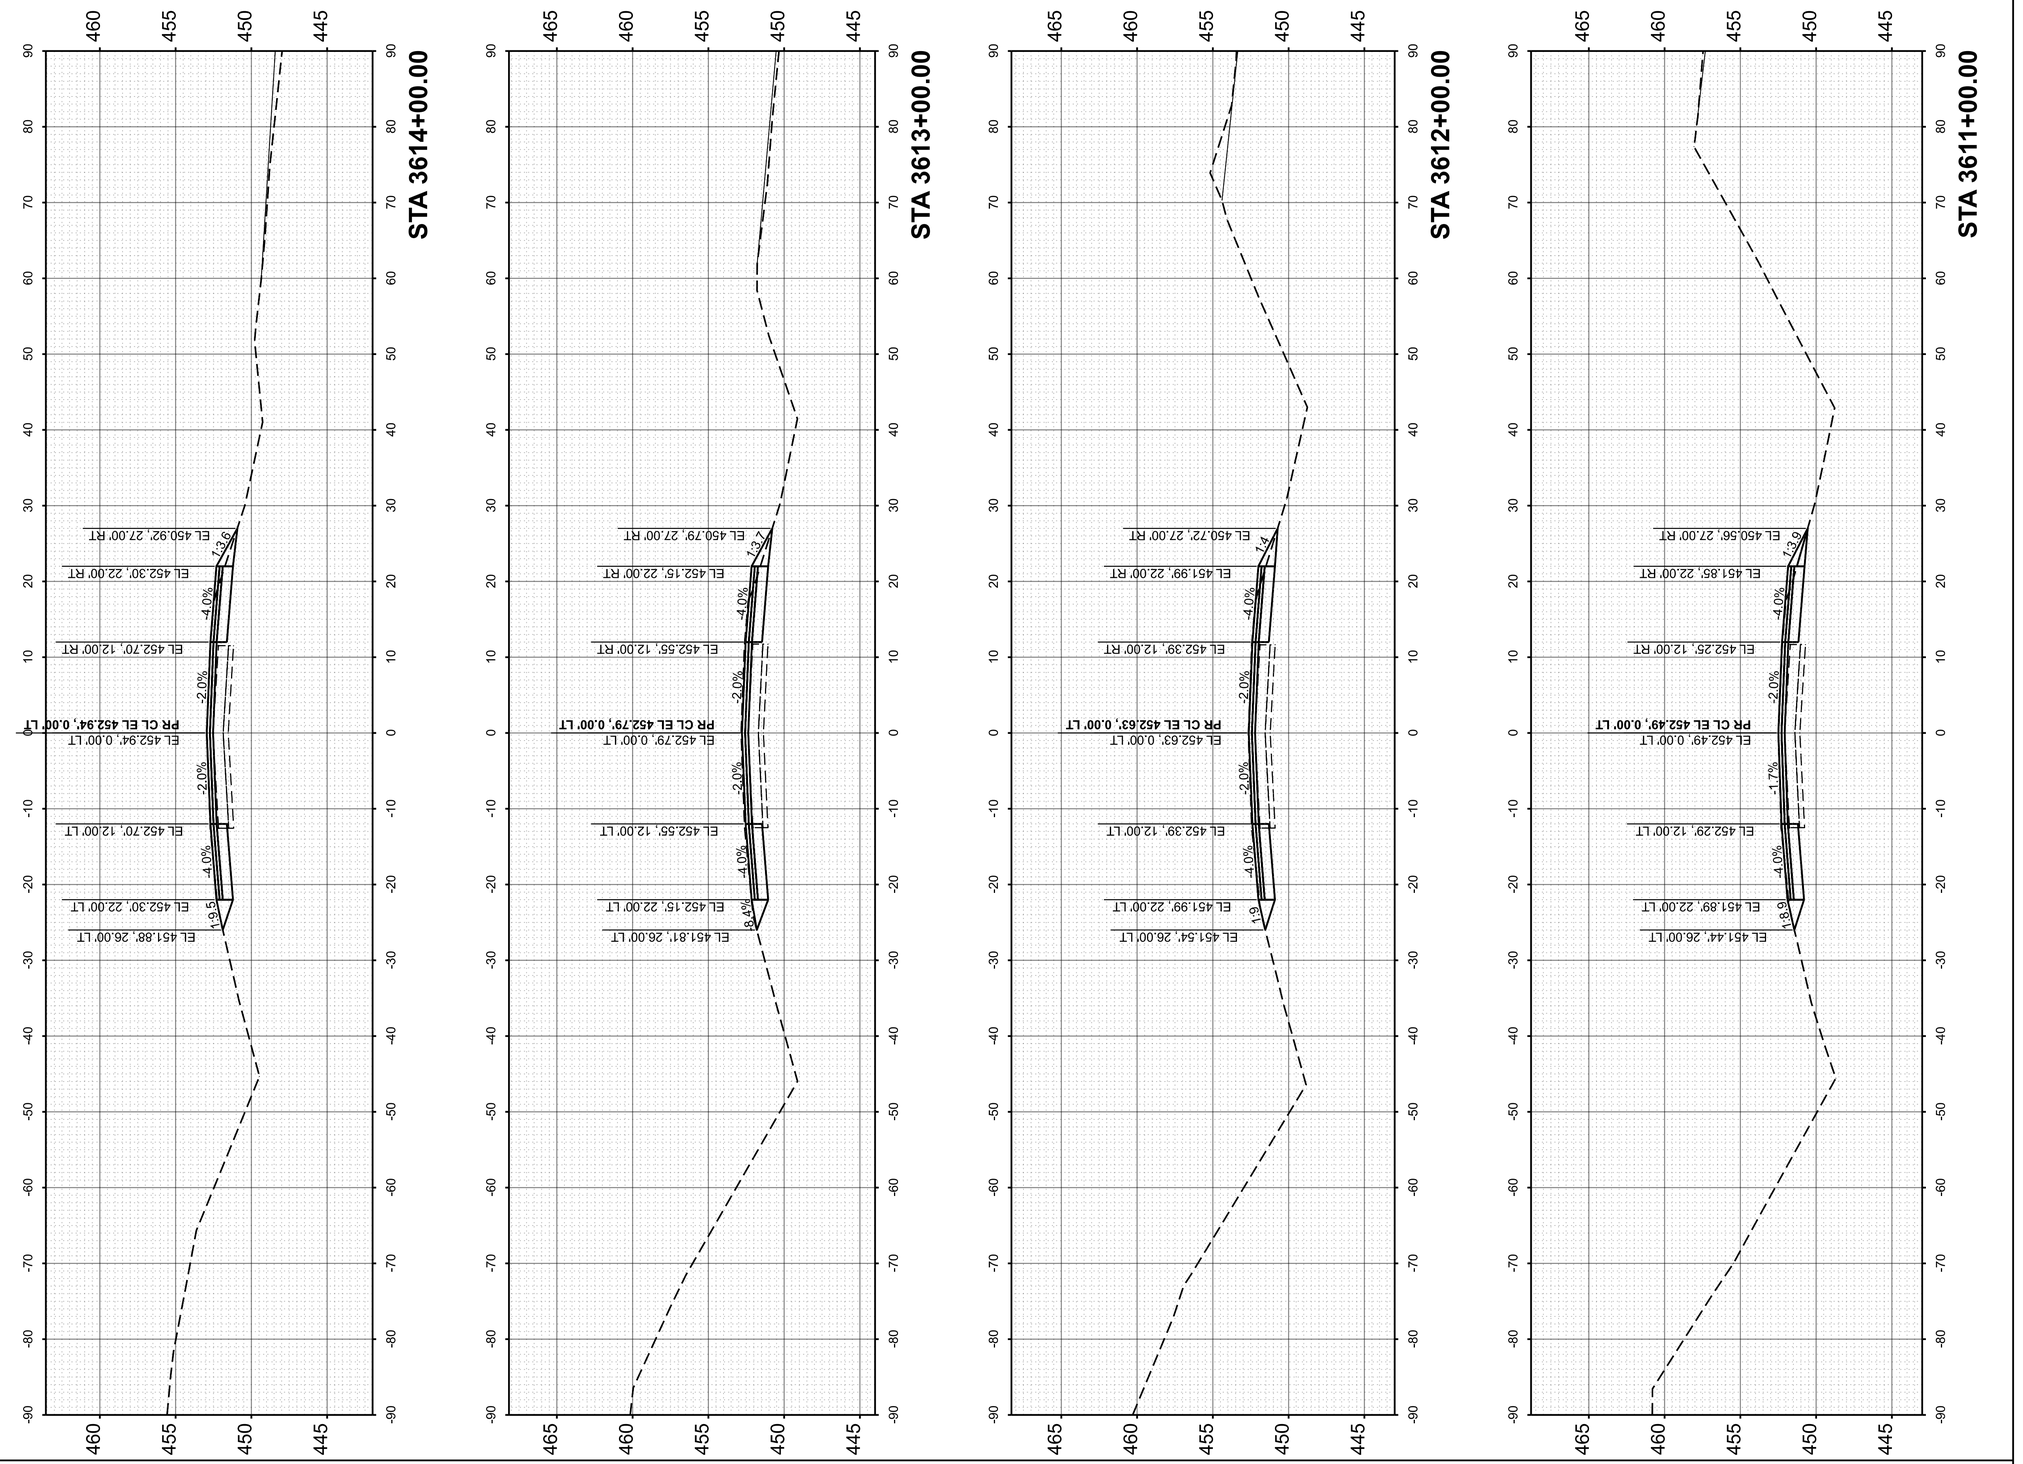

ORIGINAL SURVEY		BY	DATE
	SURVEYED		
	PLOTTED		
NOTE BOOK	TEMPLATE		
	AREAS		
NO.	AREAS CHECKED		

FINAL SURVEY		BY	DATE
	SURVEYED		
	PLOTTED		
NOTE BOOK	TEMPLATE		
	AREAS		
NO.	AREAS CHECKED		


MODEL: PrCL - 3611+00.00 [Sheet]
FILE NAME: pw://des-pw.bentley.com:des-pw-01/Documents/Projects/PTB209 I-64 Resurfacing/06. CADD_Sheets/D876M95_sht_Cor_WB.dgn

55 W Van Buren St, Ste 200
Chicago, IL 60605
TEL: 312.787.0707 FAX: 312.787.7322
www.descotoinc.com
IL Professional Engineering Design Firm No. 184001609-0002

Copyright © 2026

USER NAME = mgesior	DESIGNED - MEG	REVISED -	**STATE OF ILLINOIS**	**WESTBOUND CROSS SECTIONS**	
	DRAWN - MEG	REVISED -	**DEPARTMENT OF TRANSPORTATION**	**I-64**	
	CHECKED - MTV	REVISED -			
PLOT DATE = 5/6/2026	DATE - 5/6/2026	REVISED -		SCALE: 1"=10' SHEET 45 OF 106 SHEETS STA. TO STA.	

F.A. RTE.	SECTION	COUNTY	TOTAL SHEETS	SHEET NO.
64	95-(3,4)RS-2	WASHINGTON	775	637
		CONTRACT NO. 76M95		
	ILLINOIS	FED. AID PROJECT		

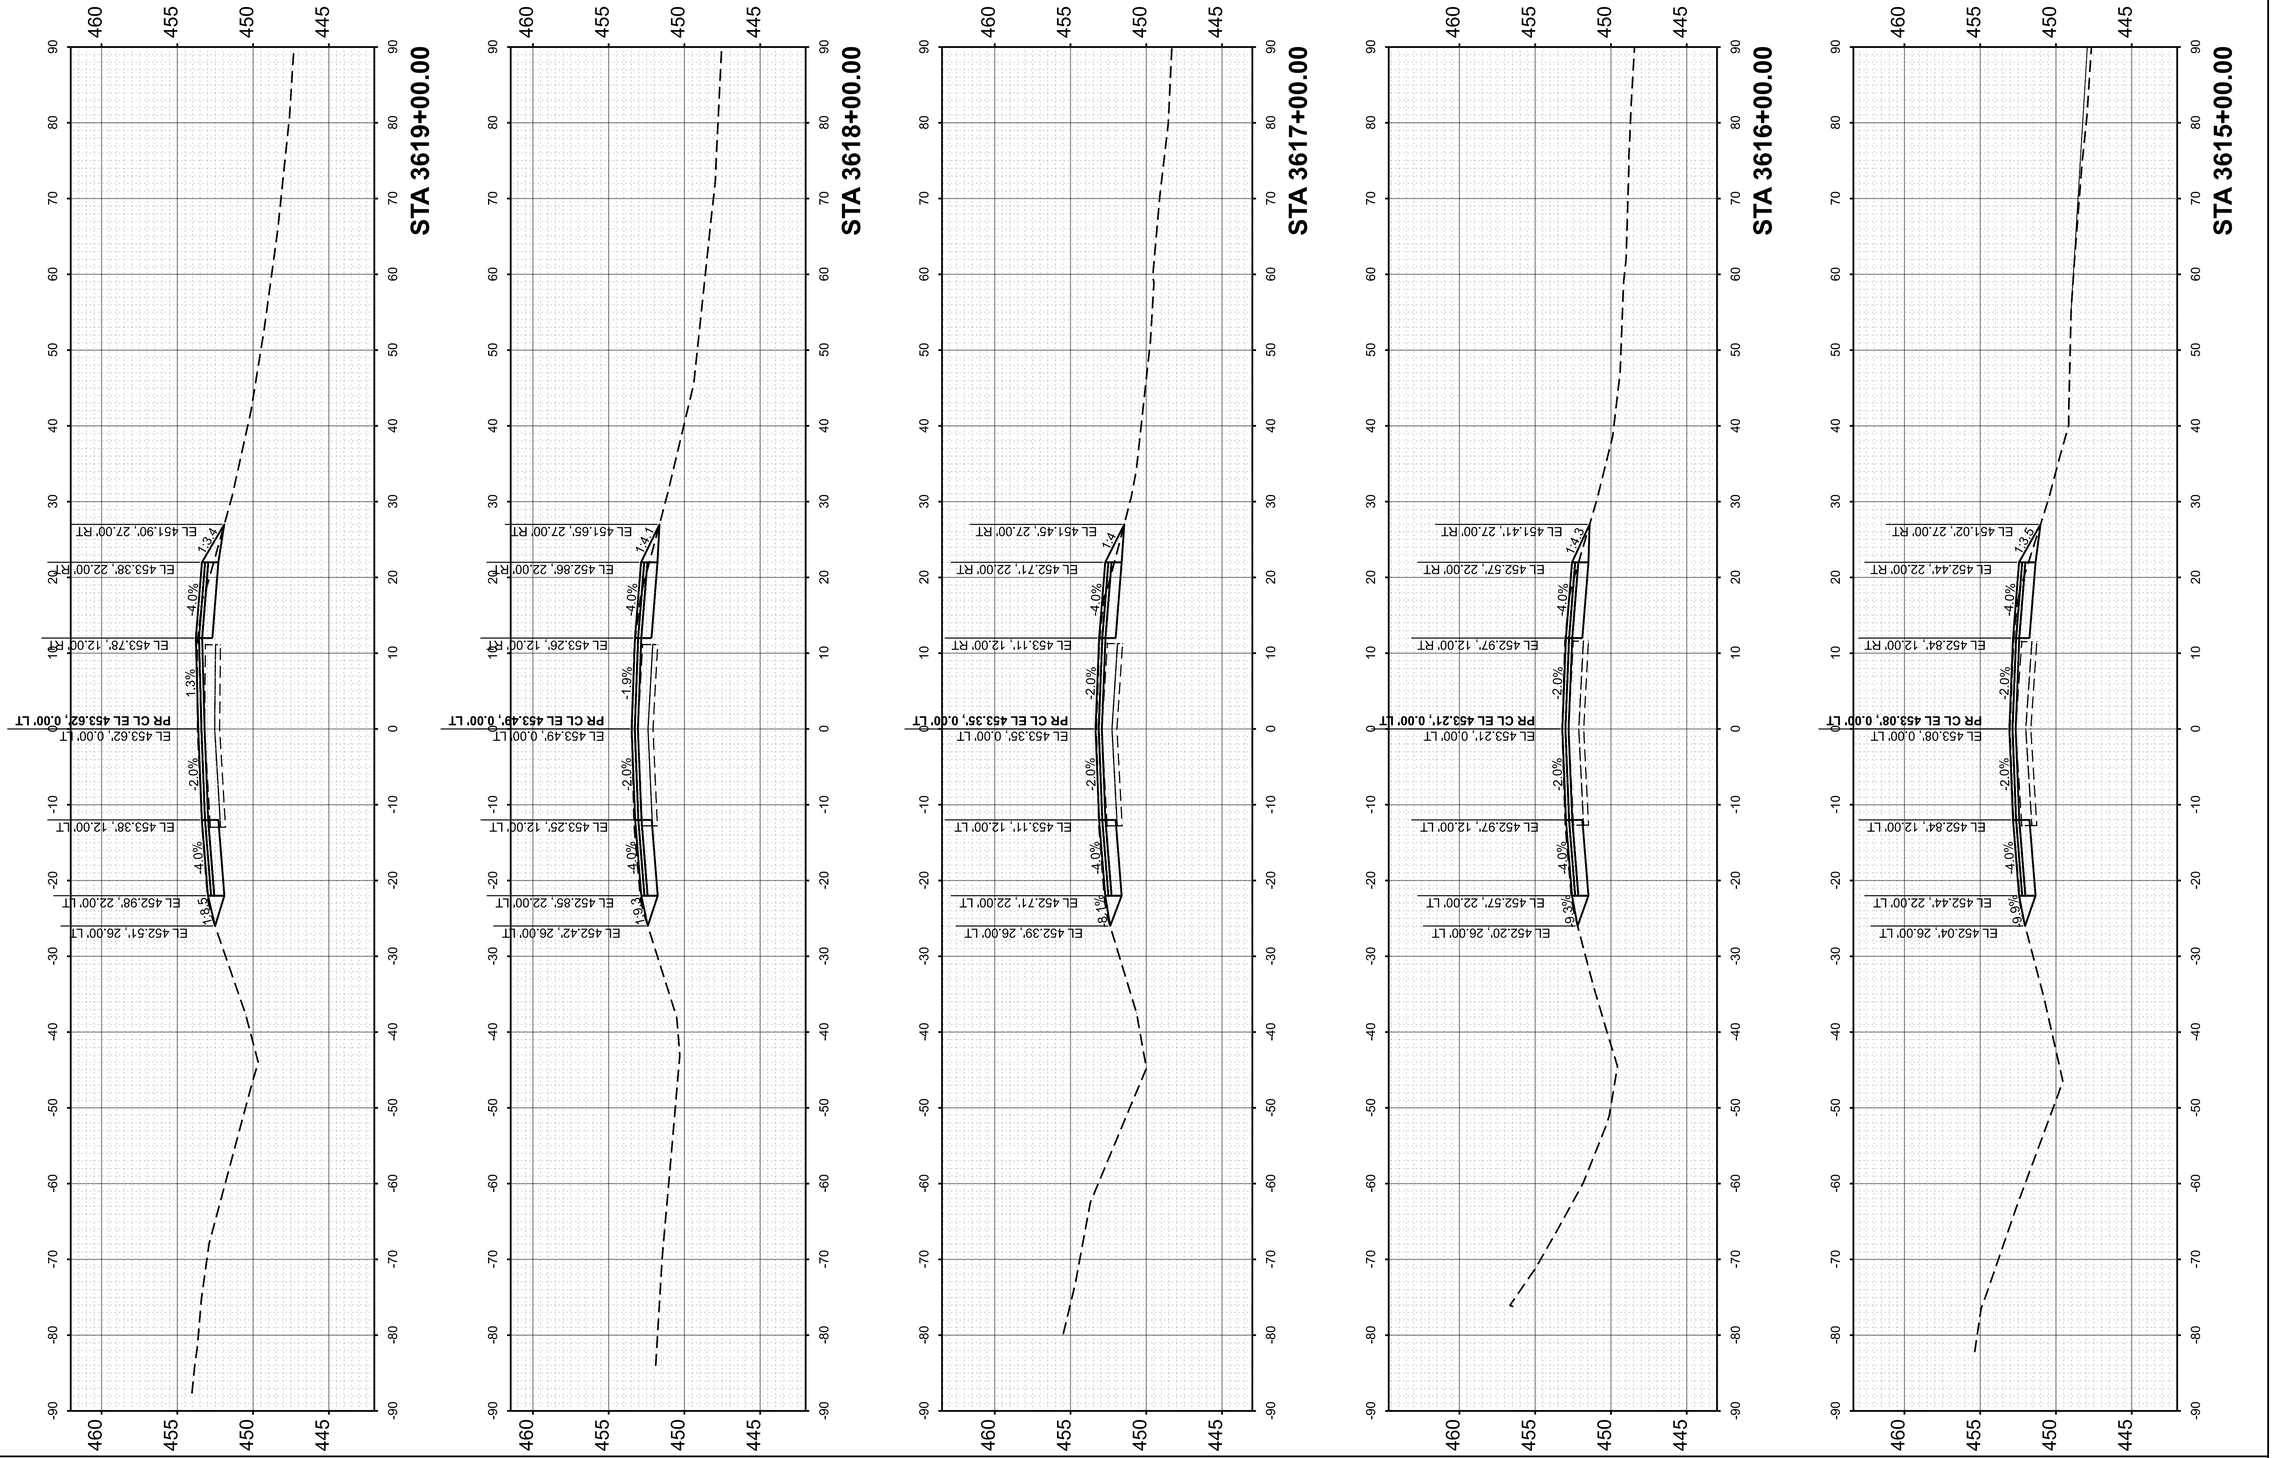

FINAL SURVEY		BY	DATE
	SURVEYED		
	PLOTTED		
NOTE BOOK	TEMPLATE		
	AREAS		
NO.	AREAS CHECKED		

ORIGINAL SURVEY		BY	DATE
	SURVEYED		
	PLOTTED		
NOTE BOOK	TEMPLATE		
	AREAS		
NO.	AREAS CHECKED		

MODEL: PrCL - 3615+00.00 [Sheet]
FILE NAME: pw://des-pw.bentley.com:des-pw-01/Documents/Projects/PTB209 I-64 Resurfacing/06. CADD_Sheets/D876M95_sht_Cor_WB.dgn

55 W Van Buren St, Ste 200
Chicago, IL 60605
TEL: 312.787.0707 FAX: 312.787.7322
www.descotoinc.com
IL Professional Engineering Design Firm No. 184001609-0002

Copyright © 2026


USER NAME = mgesior	DESIGNED - MEG	REVISED -	
	DRAWN - MEG	REVISED -	
	CHECKED - MTV	REVISED -	
PLOT DATE = 5/6/2026	DATE - 5/6/2026	REVISED -	

STATE OF ILLINOIS
DEPARTMENT OF TRANSPORTATION

WESTBOUND CROSS SECTIONS
I-64

SCALE: 1"=10' | SHEET 46 OF 106 SHEETS | STA. | TO STA.

F.A. RTE.	SECTION	COUNTY	TOTAL SHEETS	SHEET NO.
64	95-(3,4)RS-2	WASHINGTON	775	638
		CONTRACT NO. 76M95		
		ILLINOIS	FED. AID PROJECT	

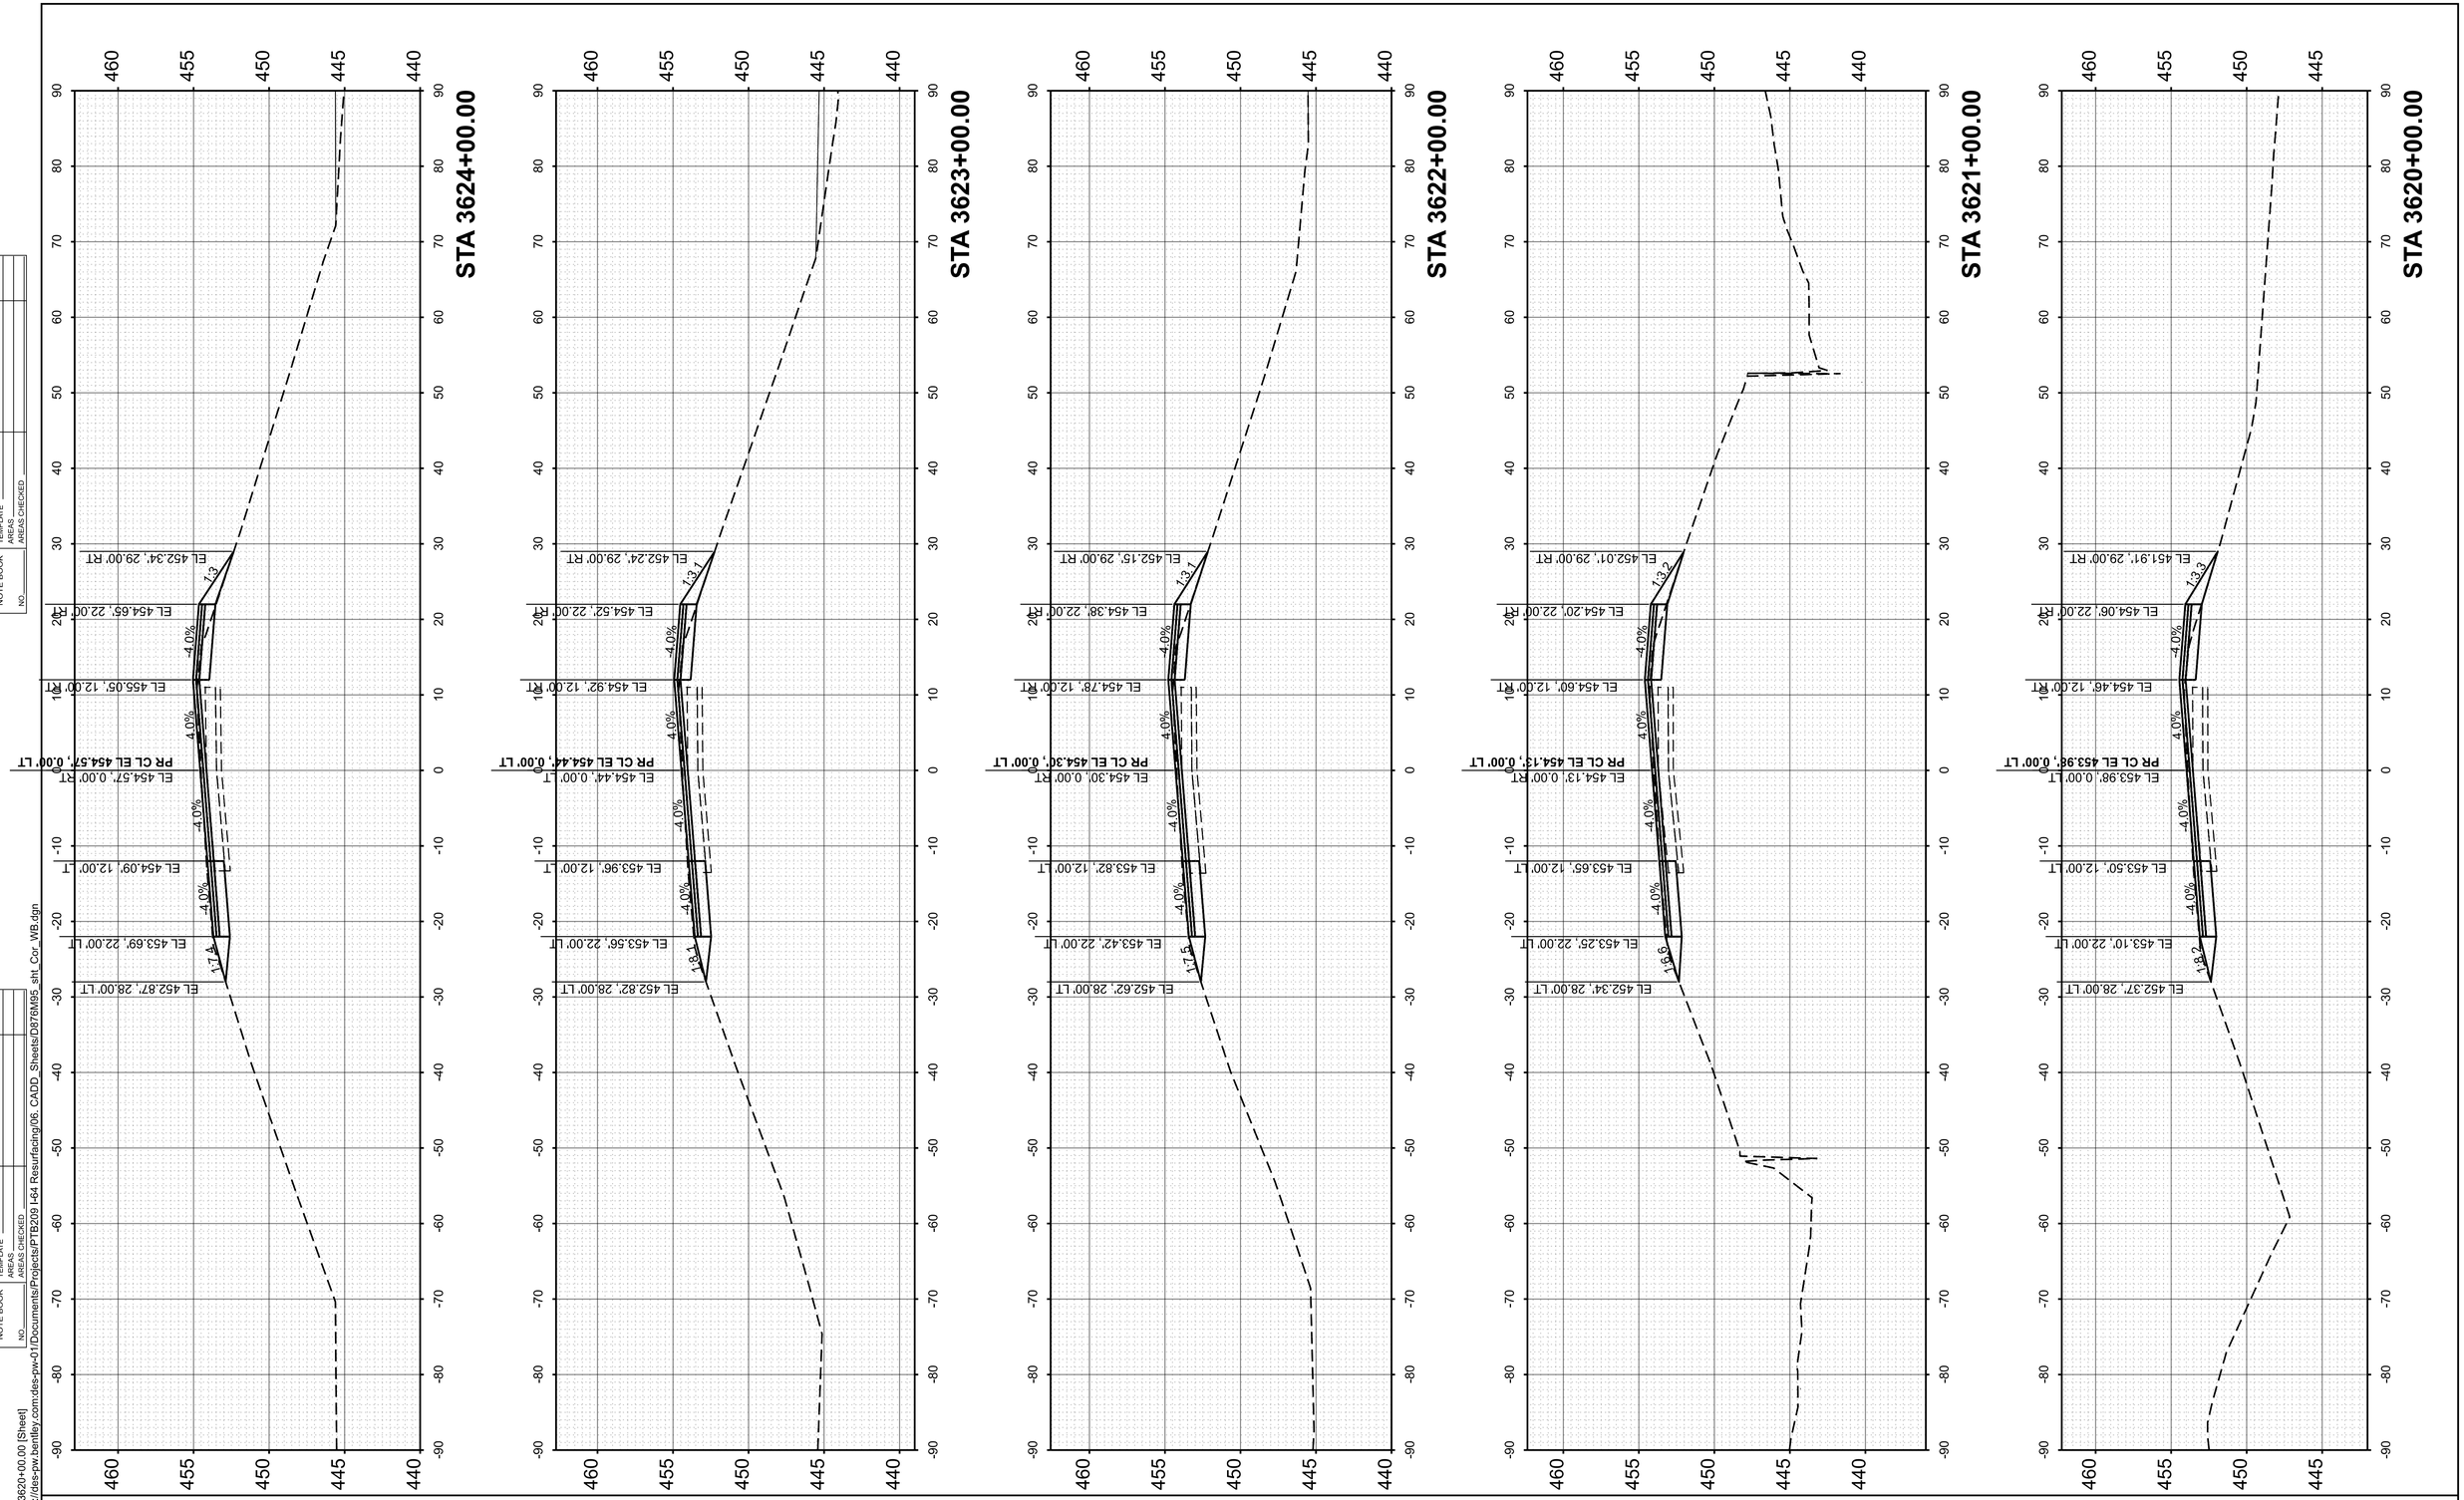

FINAL SURVEY
NO'TE BOOK
NO.

SURVEYED
PLOTTED
TEMPLATE
AREAS
AREAS CHECKED

BY
DATE

ORIGINAL SURVEY
NOTE BOOK
NO.

SURVEYED
PLOTTED
TEMPLATE
AREAS
AREAS CHECKED

BY
DATE

MODEL: PrCL - 3620+00.00 [Sheet]
FILE NAME: pw://des-pw.bentley.com:des-pw-01\Documents\Projects\PTB209 I-64 Resurfacing\06. CADD_Sheets\D876M95_sht_Cor_WB.dgn

55 W Van Buren St, Ste 200
Chicago, IL 60605
TEL: 312.787.0707 FAX: 312.787.7322
www.descotoinc.com
IL Professional Engineering Design Firm No. 184001609-0002
Copyright © 2026


USER NAME = mgesior	DESIGNED - MEG	REVISED -
	DRAWN - MEG	REVISED -
	CHECKED - MTV	REVISED -
PLOT DATE = 5/6/2026	DATE - 5/6/2026	REVISED -

STATE OF ILLINOIS
DEPARTMENT OF TRANSPORTATION

WESTBOUND CROSS SECTIONS
I-64

SCALE: 1"=10' | SHEET 47 OF 106 SHEETS | STA. | TO STA.

F.A. RTE.	SECTION	COUNTY	TOTAL SHEETS	SHEET NO.
64	95-(3,4)RS-2	WASHINGTON	775	639
		CONTRACT NO. 76M95		
	ILLINOIS	FED. AID PROJECT		

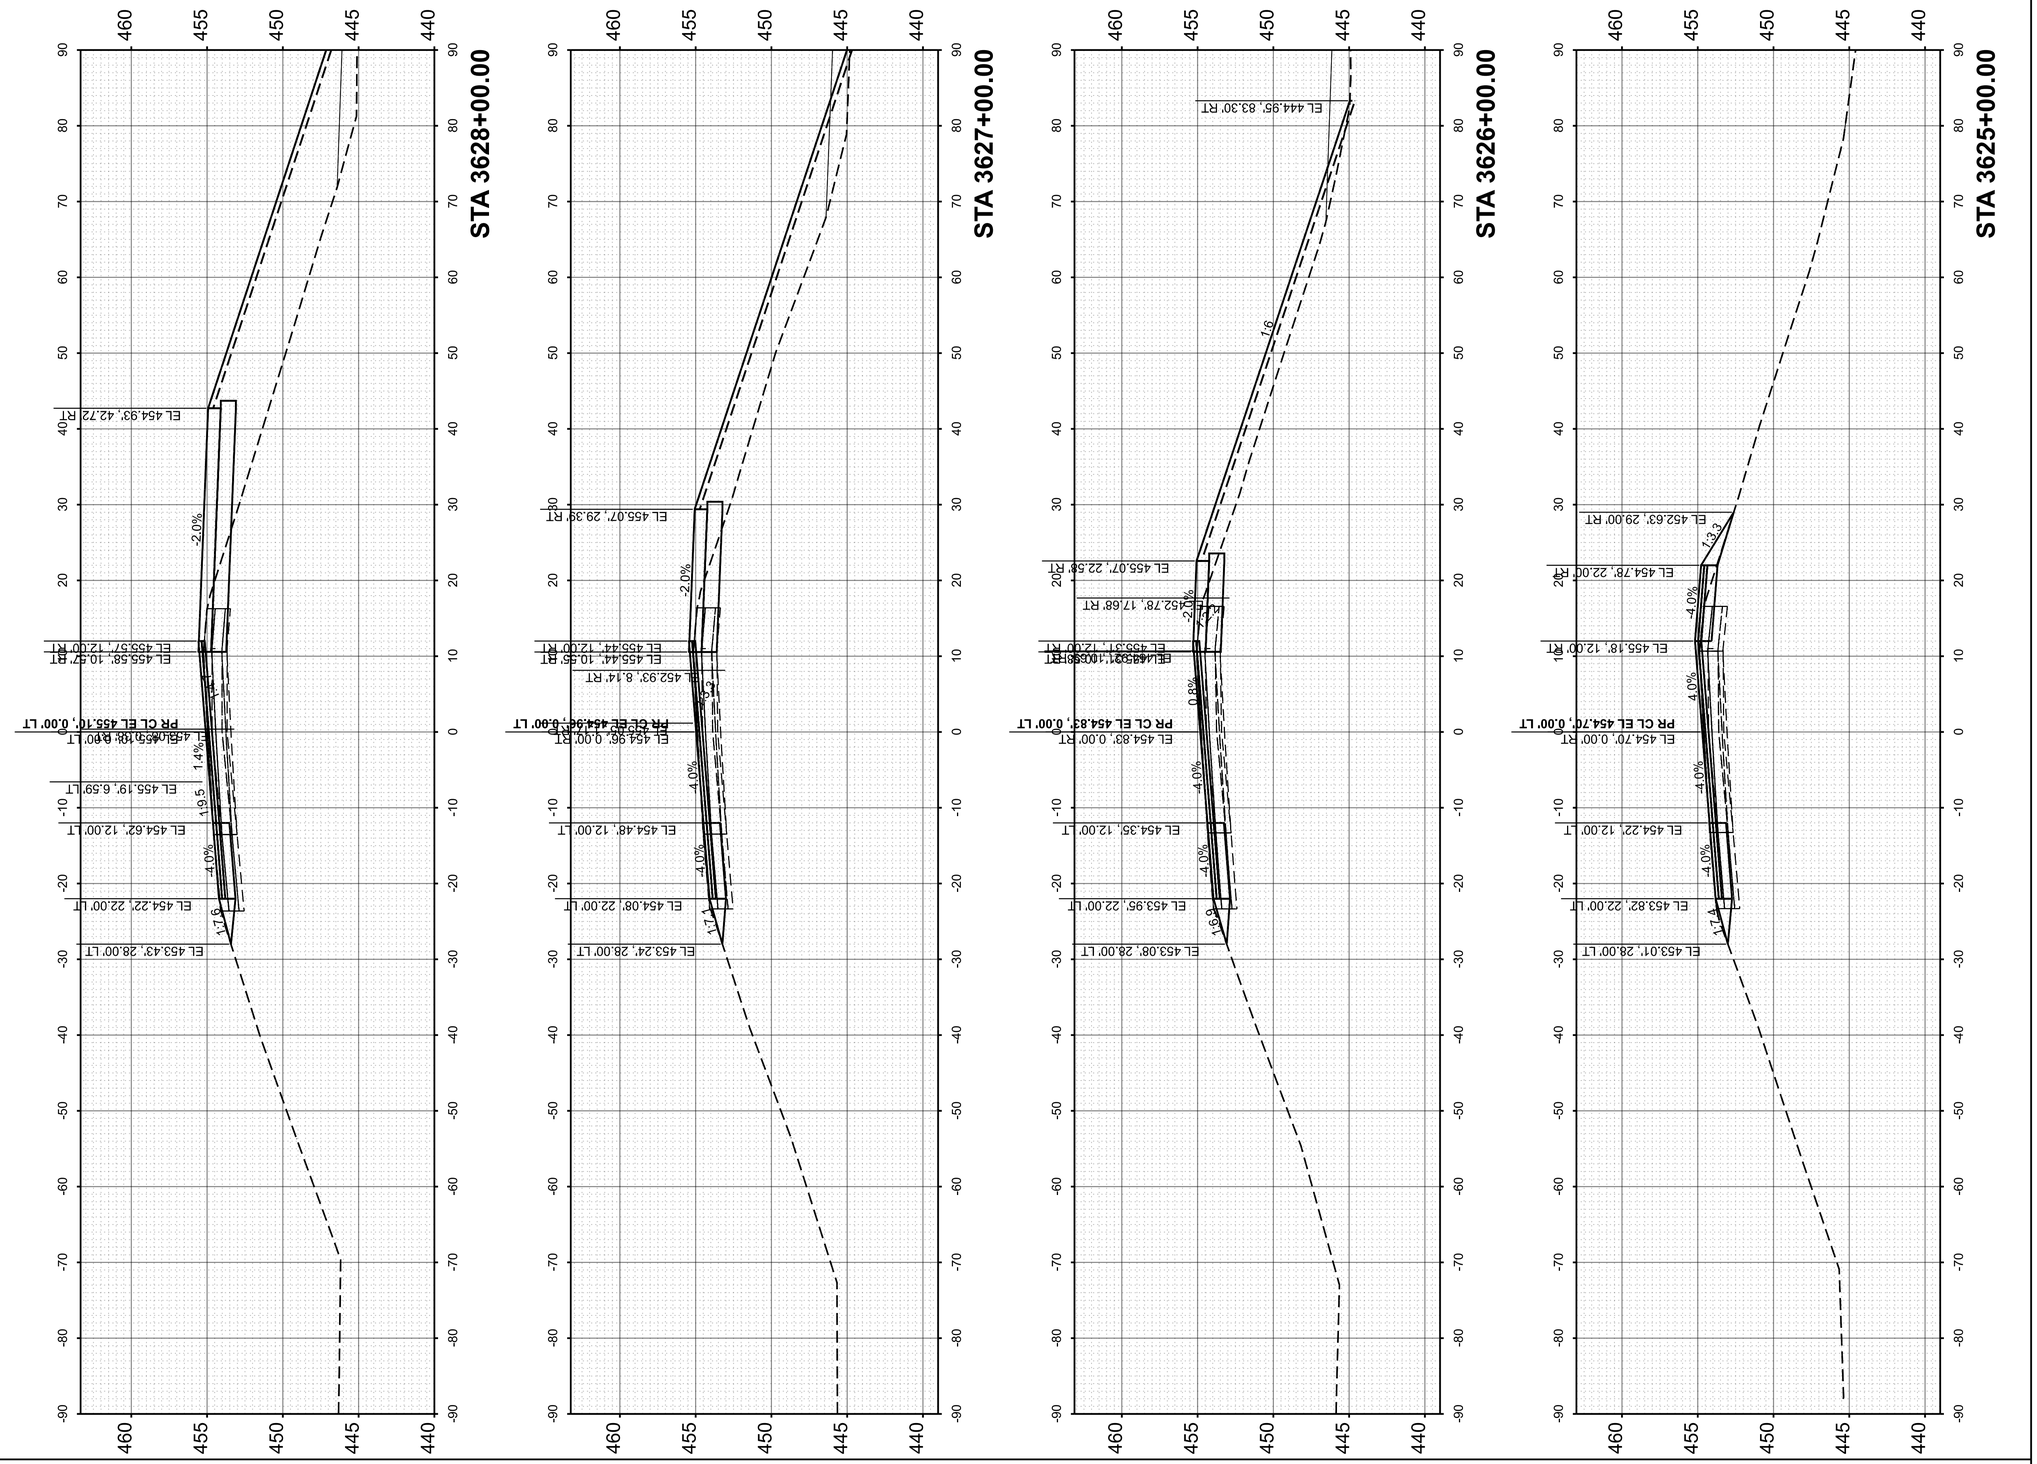

ORIGINAL SURVEY		BY	DATE
	SURVEYED		
	PLOTTED		
NOTE BOOK	TEMPLATE		
	AREAS		
NO.	AREAS CHECKED		

FINAL SURVEY		BY	DATE
	SURVEYED		
	PLOTTED		
NOTE BOOK	TEMPLATE		
	AREAS		
NO.	AREAS CHECKED		

MODEL: PrCL - 3625+00.00 [Sheet]
FILE NAME: pw://des-pw.bentley.com:des-pw-01/Documents/Projects/PTB209 I-64 Resurfacing/06. CADD_Sheets/D876M95_sht_Cor_WB.dgn

55 W Van Buren St, Ste 200
Chicago, IL 60605
TEL: 312.787.0707 FAX: 312.787.7322
www.descotoinc.com
IL Professional Engineering Design Firm No. 184001609-0002

Copyright © 2026


USER NAME = mgesior	DESIGNED - MEG	REVISED -
	DRAWN - MEG	REVISED -
	CHECKED - MTV	REVISED -
PLOT DATE = 5/6/2026	DATE - 5/6/2026	REVISED -

STATE OF ILLINOIS
DEPARTMENT OF TRANSPORTATION

WESTBOUND CROSS SECTIONS
I-64

SCALE: 1"=10' | SHEET 48 OF 106 SHEETS | STA. | TO STA.

F.A. RTE.	SECTION	COUNTY	TOTAL SHEETS	SHEET NO.
64	95-(3,4)RS-2	WASHINGTON	775	640
		CONTRACT NO. 76M95		
	ILLINOIS	FED. AID PROJECT		

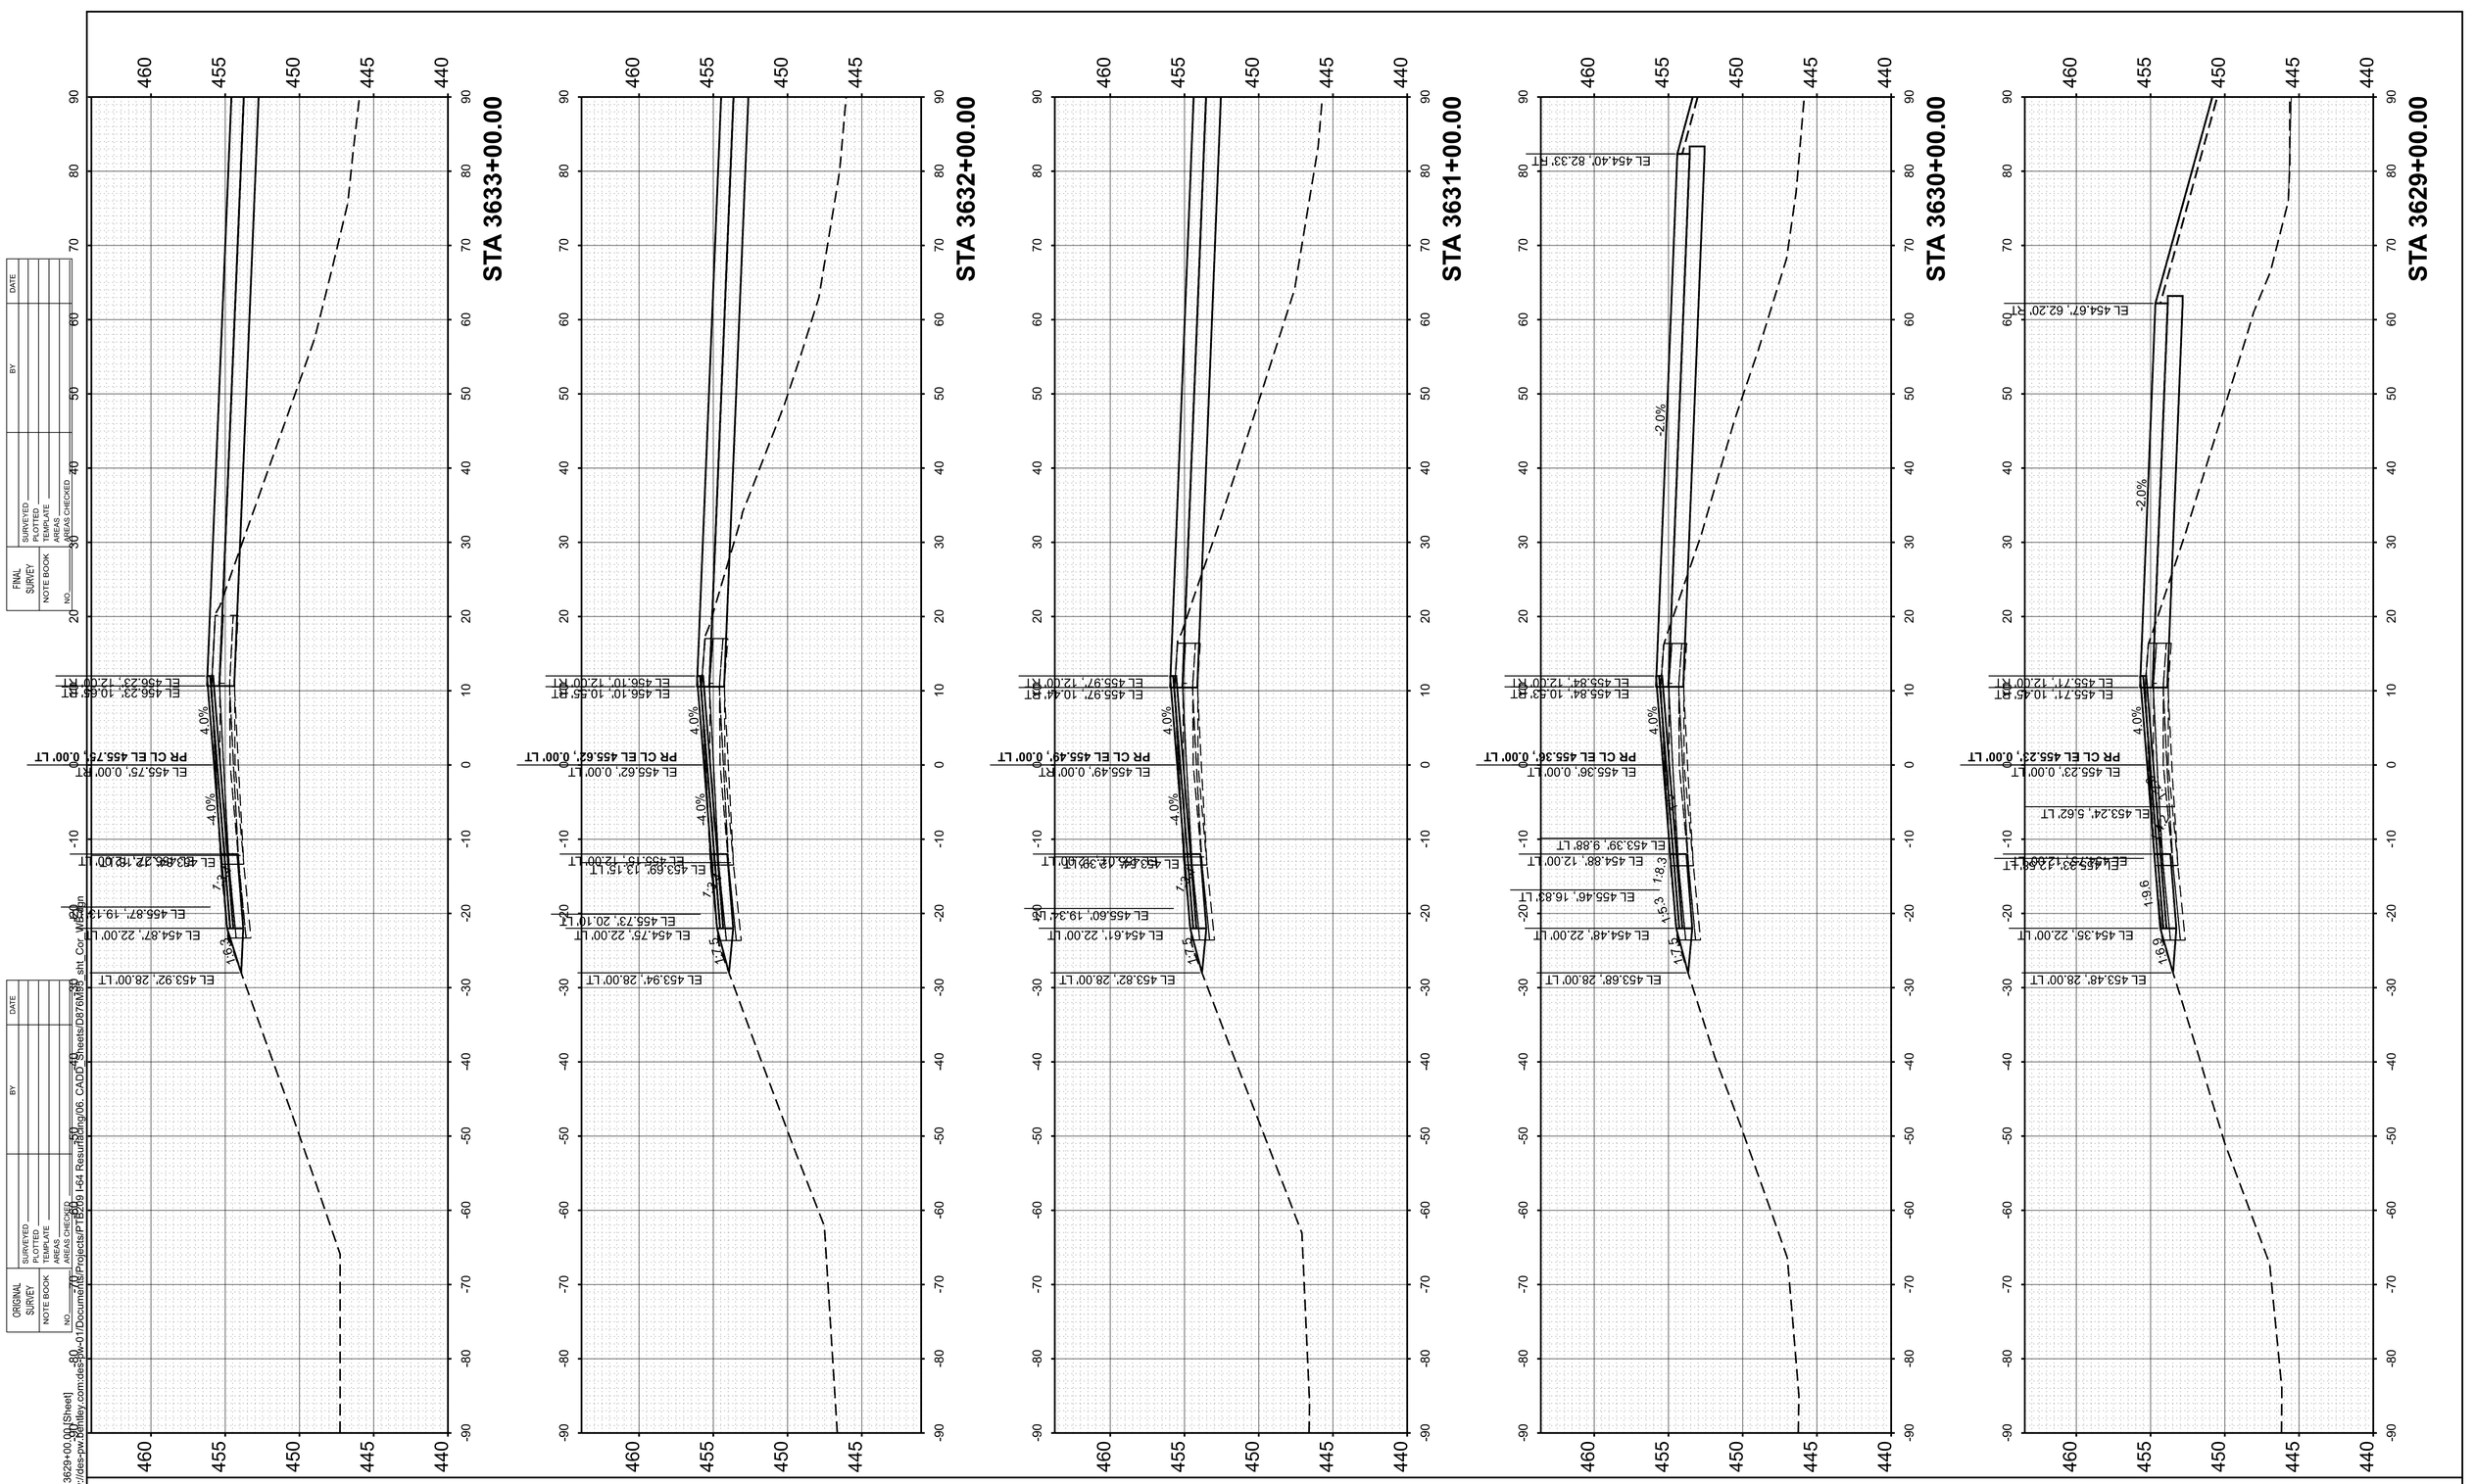

FINAL SURVEY / ORIGINAL SURVEY

NO. | NOTE BOOK | PAGE NO. | SURVEYED | PLOTTED | TEMPLATE | AREAS | AREAS CHECKED | BY | DATE

MODEL: PrCL - 3629+00.00 [Sheet]
FILE NAME: p:w:/des-pw2dmfiley.com:des-pw-01/Documents/Projects/PTB209 I-64 Resurfacing/06. CADD/Sheets/D876M95_Sht_Cor_WB.dgn

55 W Van Buren St, Ste 200
Chicago, IL 60605
TEL: 312.787.0707 FAX: 312.787.7322
www.descotoinc.com
IL Professional Engineering Design Firm No. 184001609-0002

Copyright © 2026


USER NAME = mgesior	DESIGNED - MEG	REVISED -
	DRAWN - MEG	REVISED -
	CHECKED - MTV	REVISED -
PLOT DATE = 5/6/2026	DATE - 5/6/2026	REVISED -

STATE OF ILLINOIS
DEPARTMENT OF TRANSPORTATION

WESTBOUND CROSS SECTIONS
I-64

SCALE: 1"=10' | SHEET 49 OF 106 SHEETS | STA. | TO STA.

F.A. RTE.	SECTION	COUNTY	TOTAL SHEETS	SHEET NO.
64	95-(3,4)RS-2	WASHINGTON	775	641
		CONTRACT NO. 76M95		
	ILLINOIS	FED. AID PROJECT		

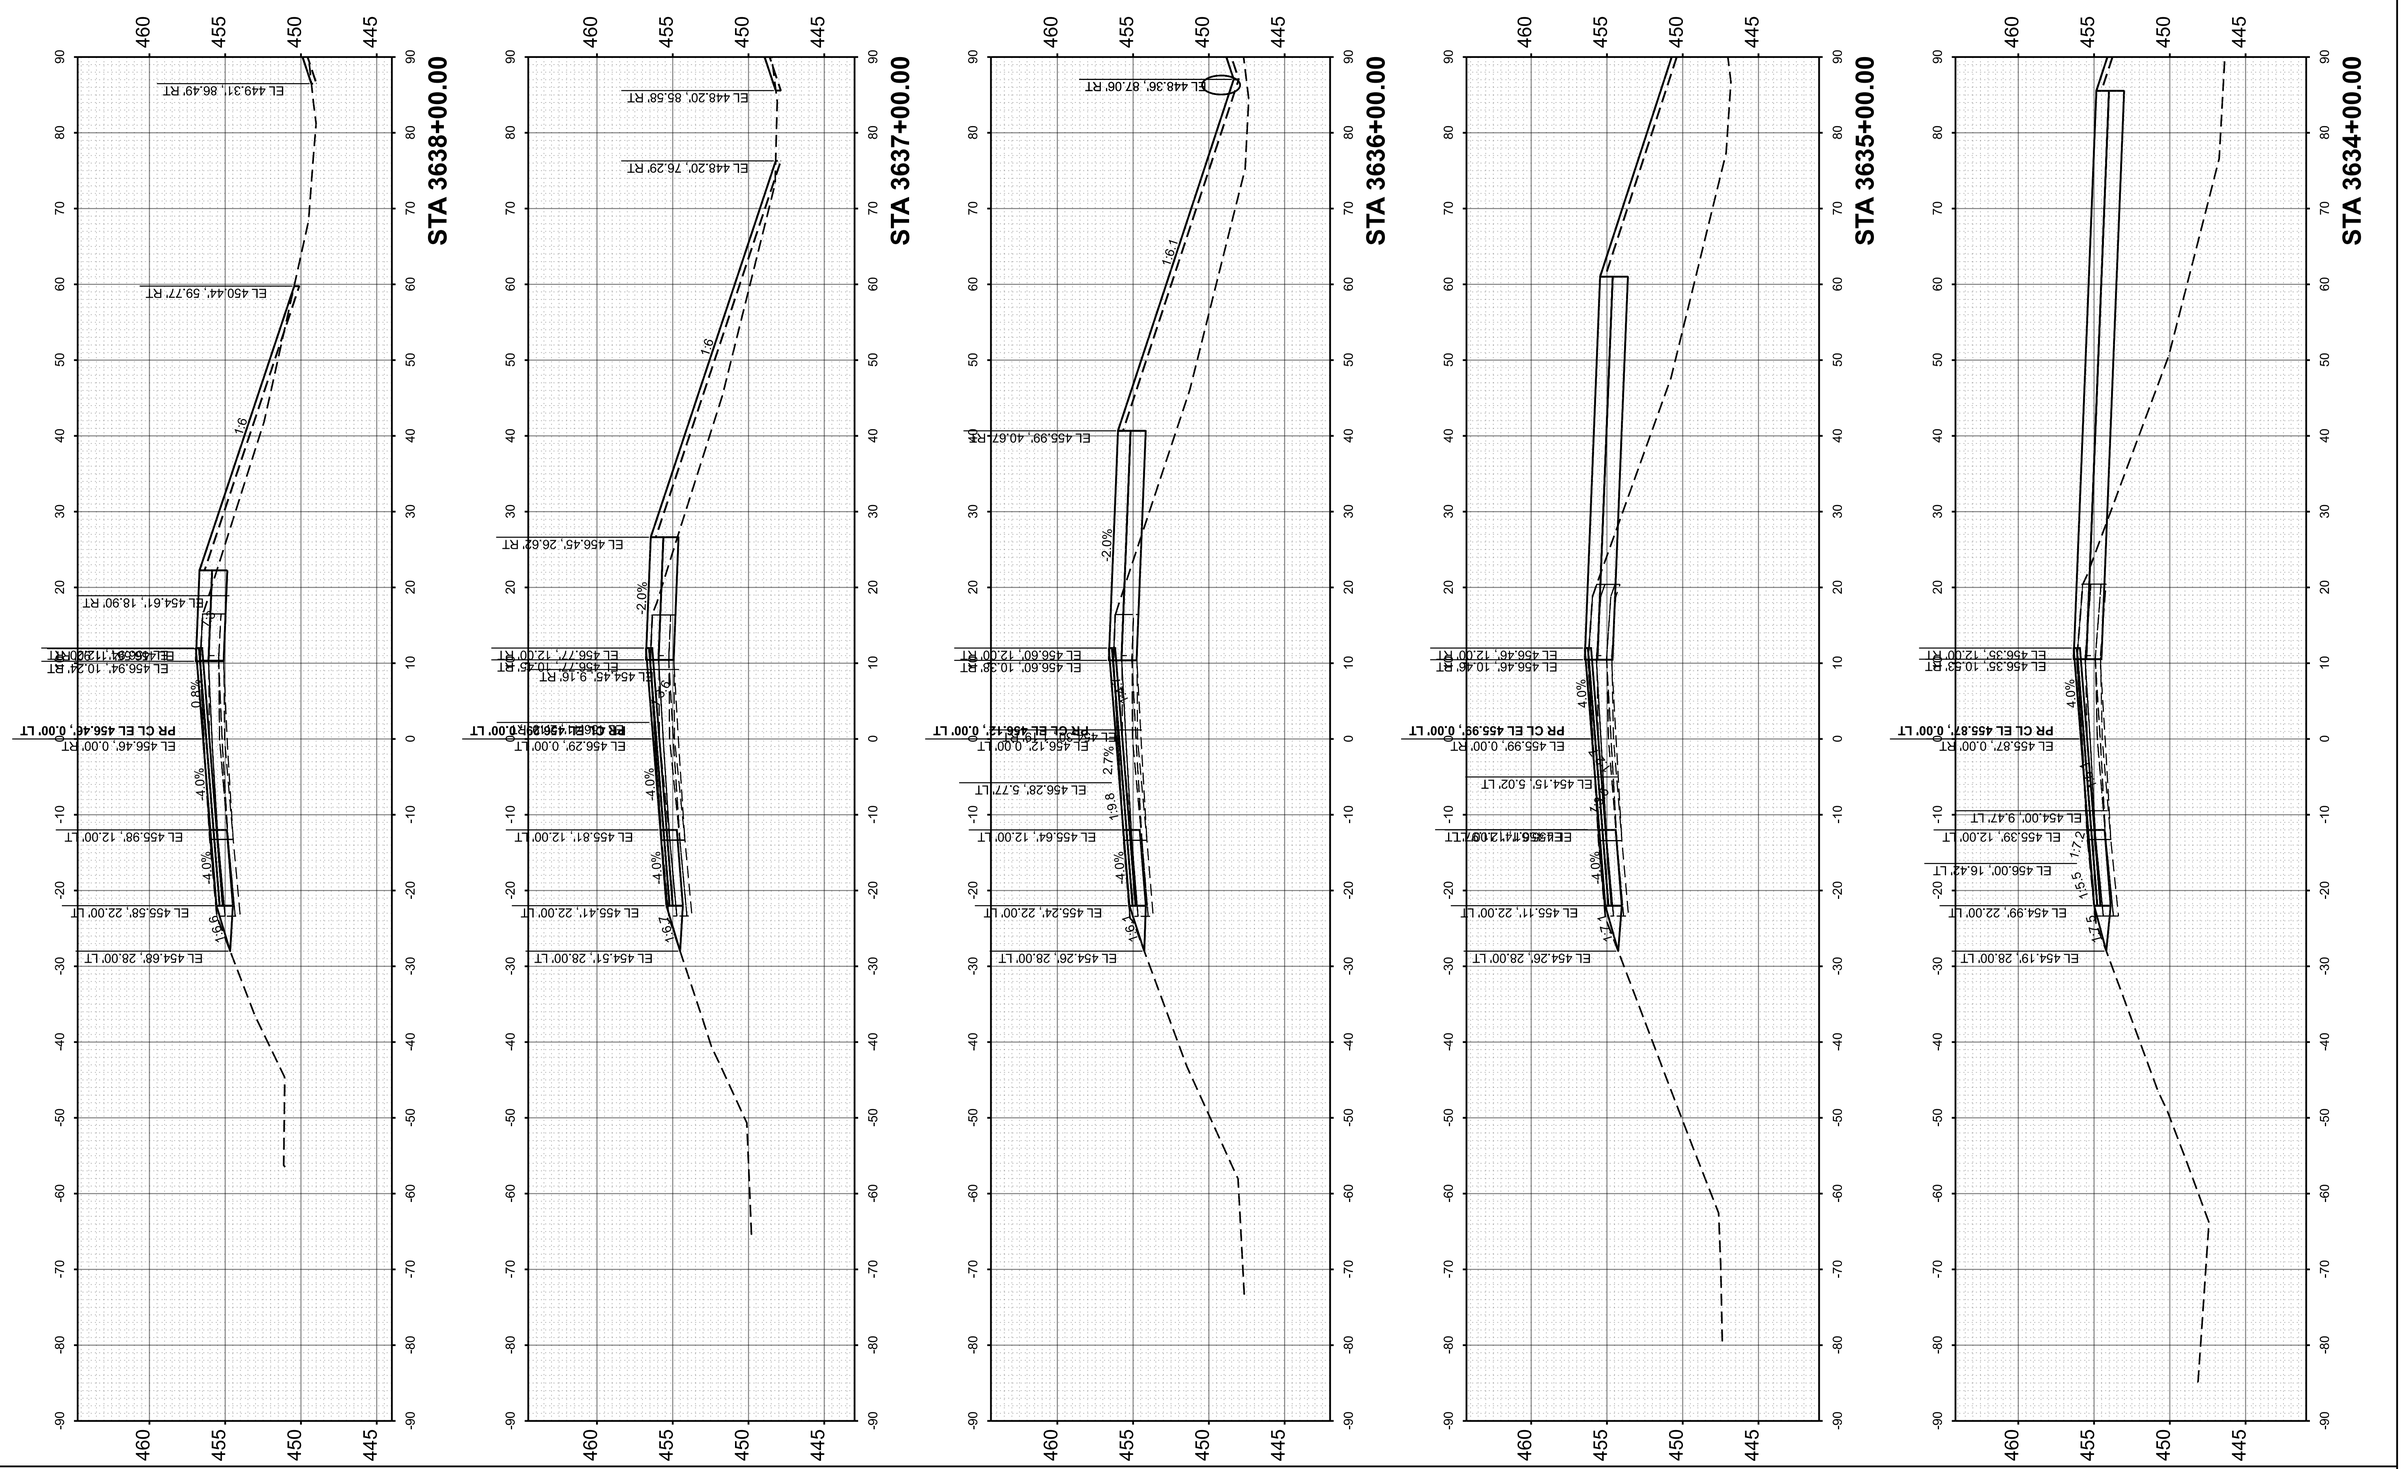

ORIGINAL SURVEY						
	NOTE BOOK	SURVEYED				
		PLOTTED				
		TEMPLATE				
		AREAS				
	NO.	AREAS CHECKED				

FINAL SURVEY						
	NOTE BOOK	SURVEYED				
		PLOTTED				
		TEMPLATE				
		AREAS				
	NO.	AREAS CHECKED				


MODEL: PrCL - 3634+00.00 [Sheet]
FILE NAME: pw:/des-pw.bentley.com:des-pw-01/Documents/Projects/PTB209 I-64 Resurfacing/06. CADD_Sheets/D876M95_sht_Cor_WB.dgn

55 W Van Buren St, Ste 200
Chicago, IL 60605
TEL: 312.787.0707 FAX: 312.787.7322
www.descotoinc.com
IL Professional Engineering Design Firm No. 184001639-0002

Copyright © 2026

USER NAME = mgesior	DESIGNED - MEG	REVISED -	**STATE OF ILLINOIS**	**WESTBOUND CROSS SECTIONS**	
	DRAWN - MEG	REVISED -	**DEPARTMENT OF TRANSPORTATION**	**I-64**	
	CHECKED - MTV	REVISED -			
PLOT DATE = 5/6/2026	DATE - 5/6/2026	REVISED -		SCALE: 1"=10' SHEET 50 OF 106 SHEETS STA. TO STA.	

F.A. RTE.	SECTION	COUNTY	TOTAL SHEETS	SHEET NO.
64	95-(3,4)RS-2	WASHINGTON	775	642
		CONTRACT NO. 76M95		
	ILLINOIS	FED. AID PROJECT		

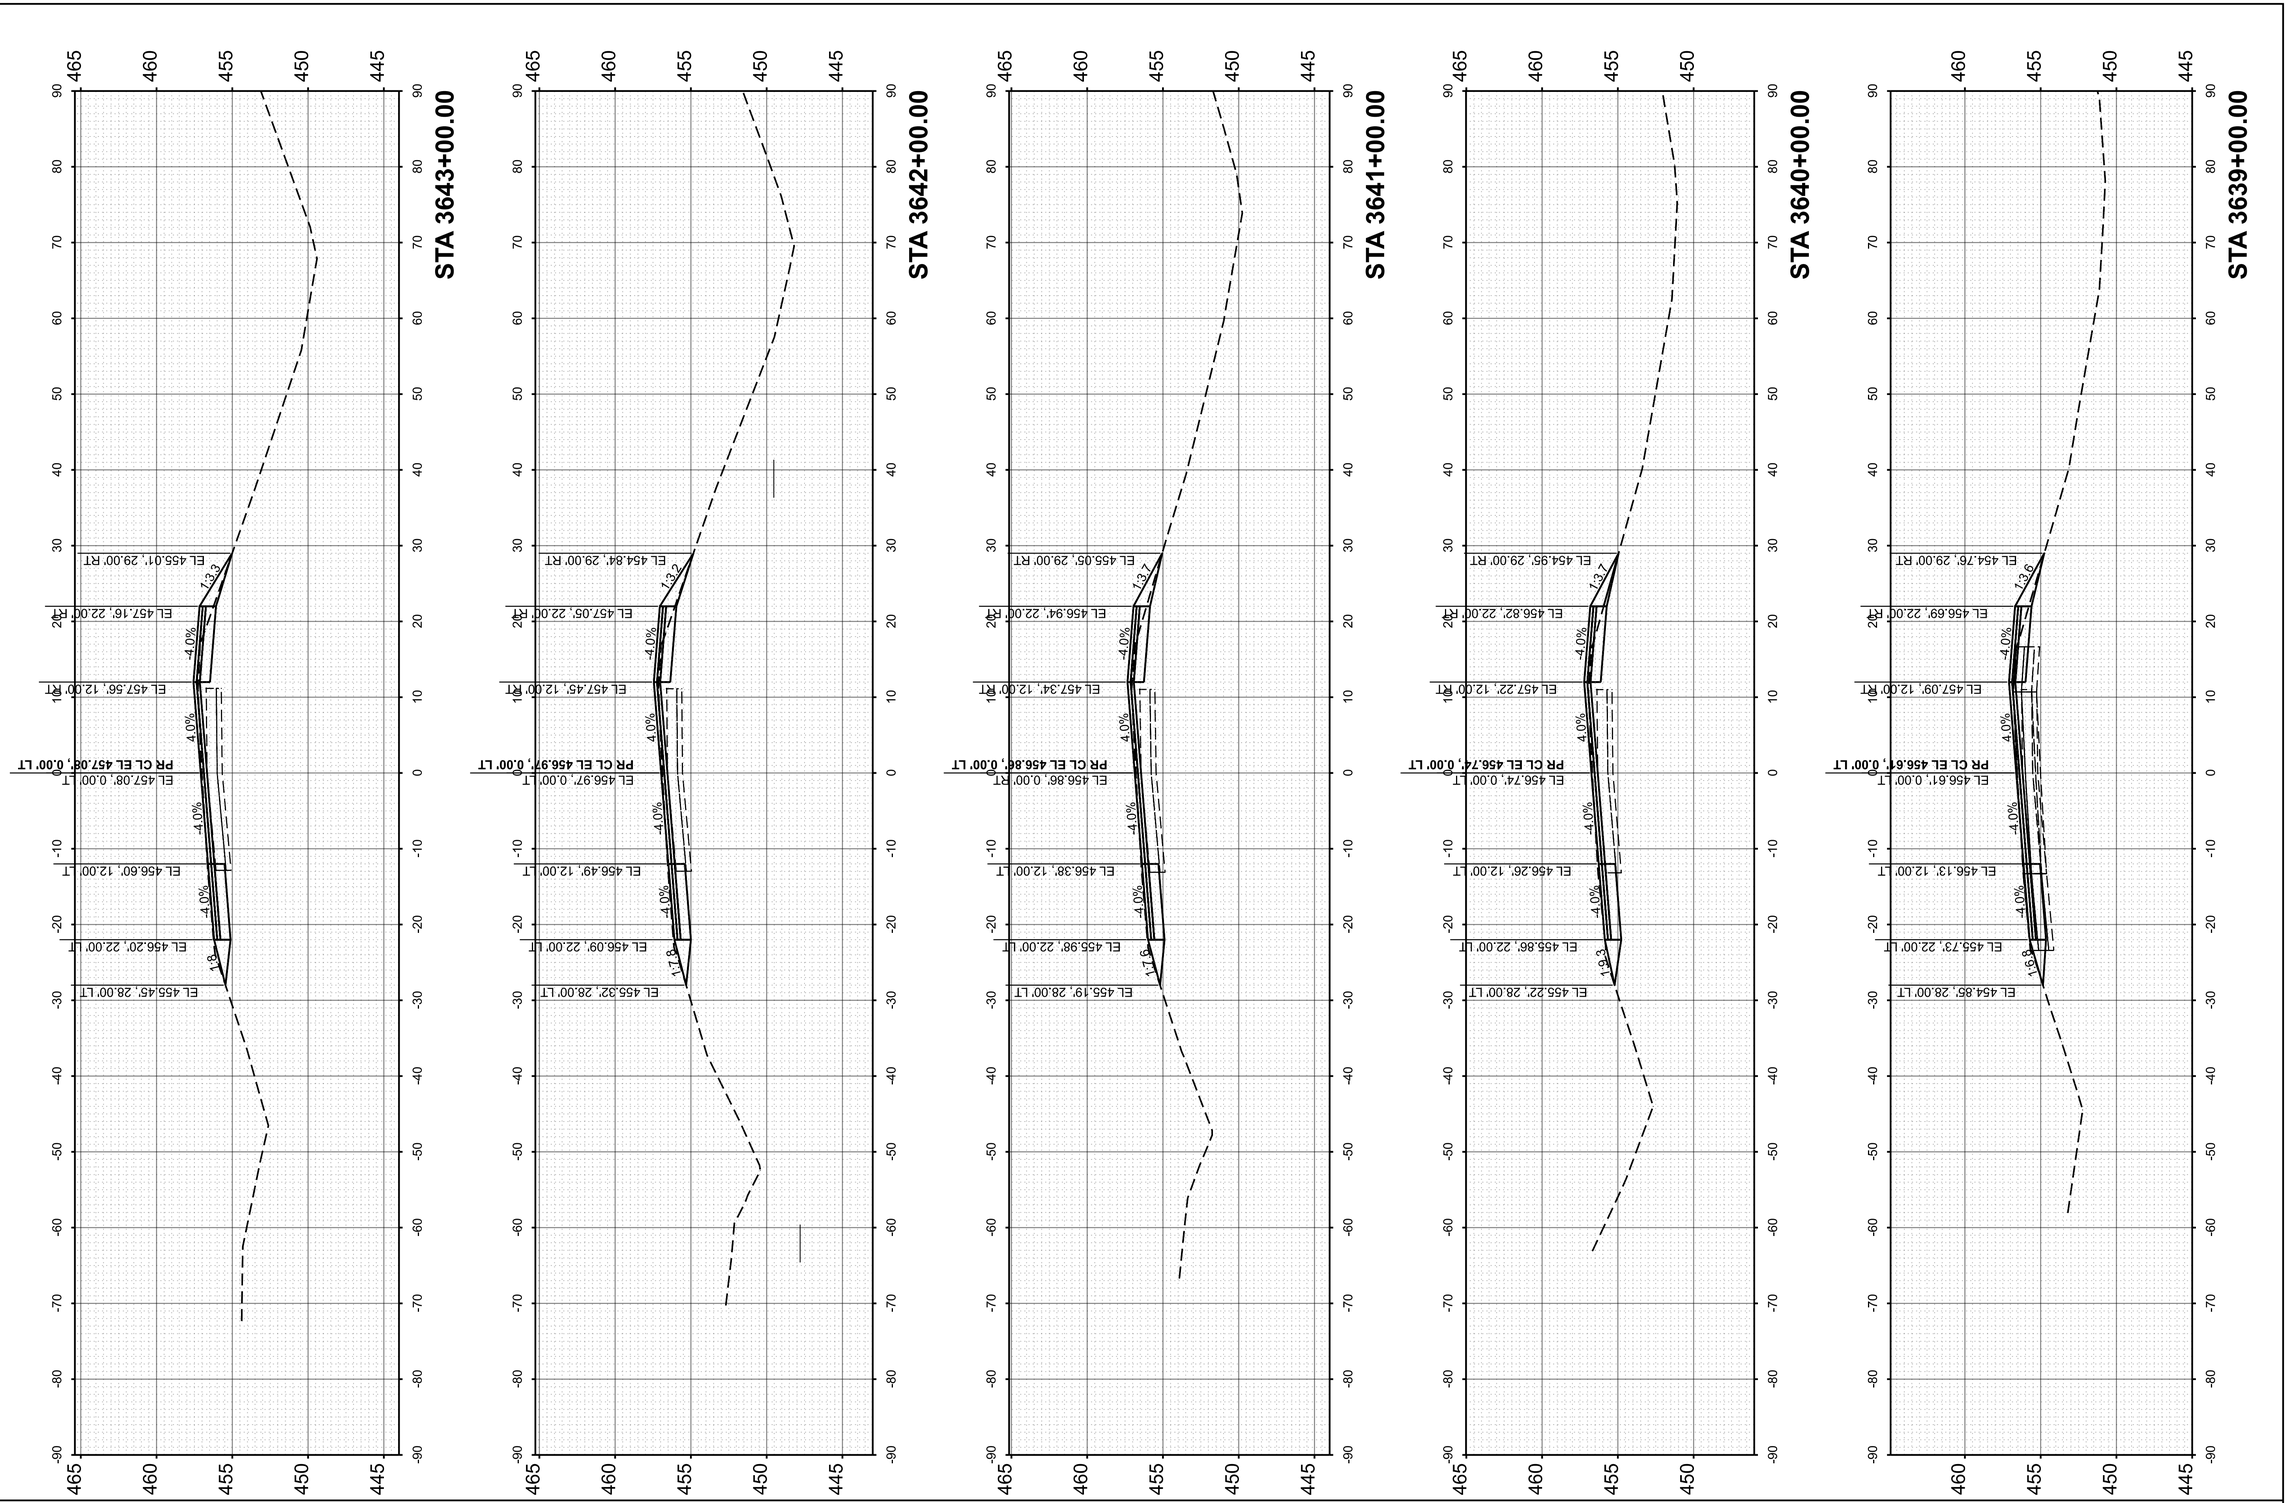

FINAL SURVEY		BY	DATE
	SURVEYED		
	PLOTTED		
NOTE BOOK	TEMPLATE		
	AREAS		
NO.	AREAS CHECKED		

ORIGINAL SURVEY		BY	DATE
	SURVEYED		
	PLOTTED		
NOTE BOOK	TEMPLATE		
	AREAS		
NO.	AREAS CHECKED		

MODEL: PrCL - 3639+00.00 [Sheet]
FILE NAME: pw://des-pw.bentley.com:des-pw-01\Documents\Projects\PTB209 I-64 Resurfacing\06. CADD_Sheets\D876M95_sht_Cor_WB.dgn

55 W Van Buren St, Ste 200
Chicago, IL 60605
TEL: 312.787.0707 FAX: 312.787.7322
www.descotoinc.com
IL Professional Engineering Design Firm No. 184001609-0002

Copyright © 2026


USER NAME = mgesior	DESIGNED - MEG	REVISED -	
	DRAWN - MEG	REVISED -	
	CHECKED - MTV	REVISED -	
PLOT DATE = 5/6/2026	DATE - 5/6/2026	REVISED -	

STATE OF ILLINOIS
DEPARTMENT OF TRANSPORTATION

WESTBOUND CROSS SECTIONS
I-64

SCALE: 1"=10' | SHEET 51 OF 106 SHEETS | STA. | TO STA.

F.A. RTE.	SECTION	COUNTY	TOTAL SHEETS	SHEET NO.
64	95-(3,4)RS-2	WASHINGTON	775	643
		CONTRACT NO. 76M95		
	ILLINOIS	FED. AID PROJECT		

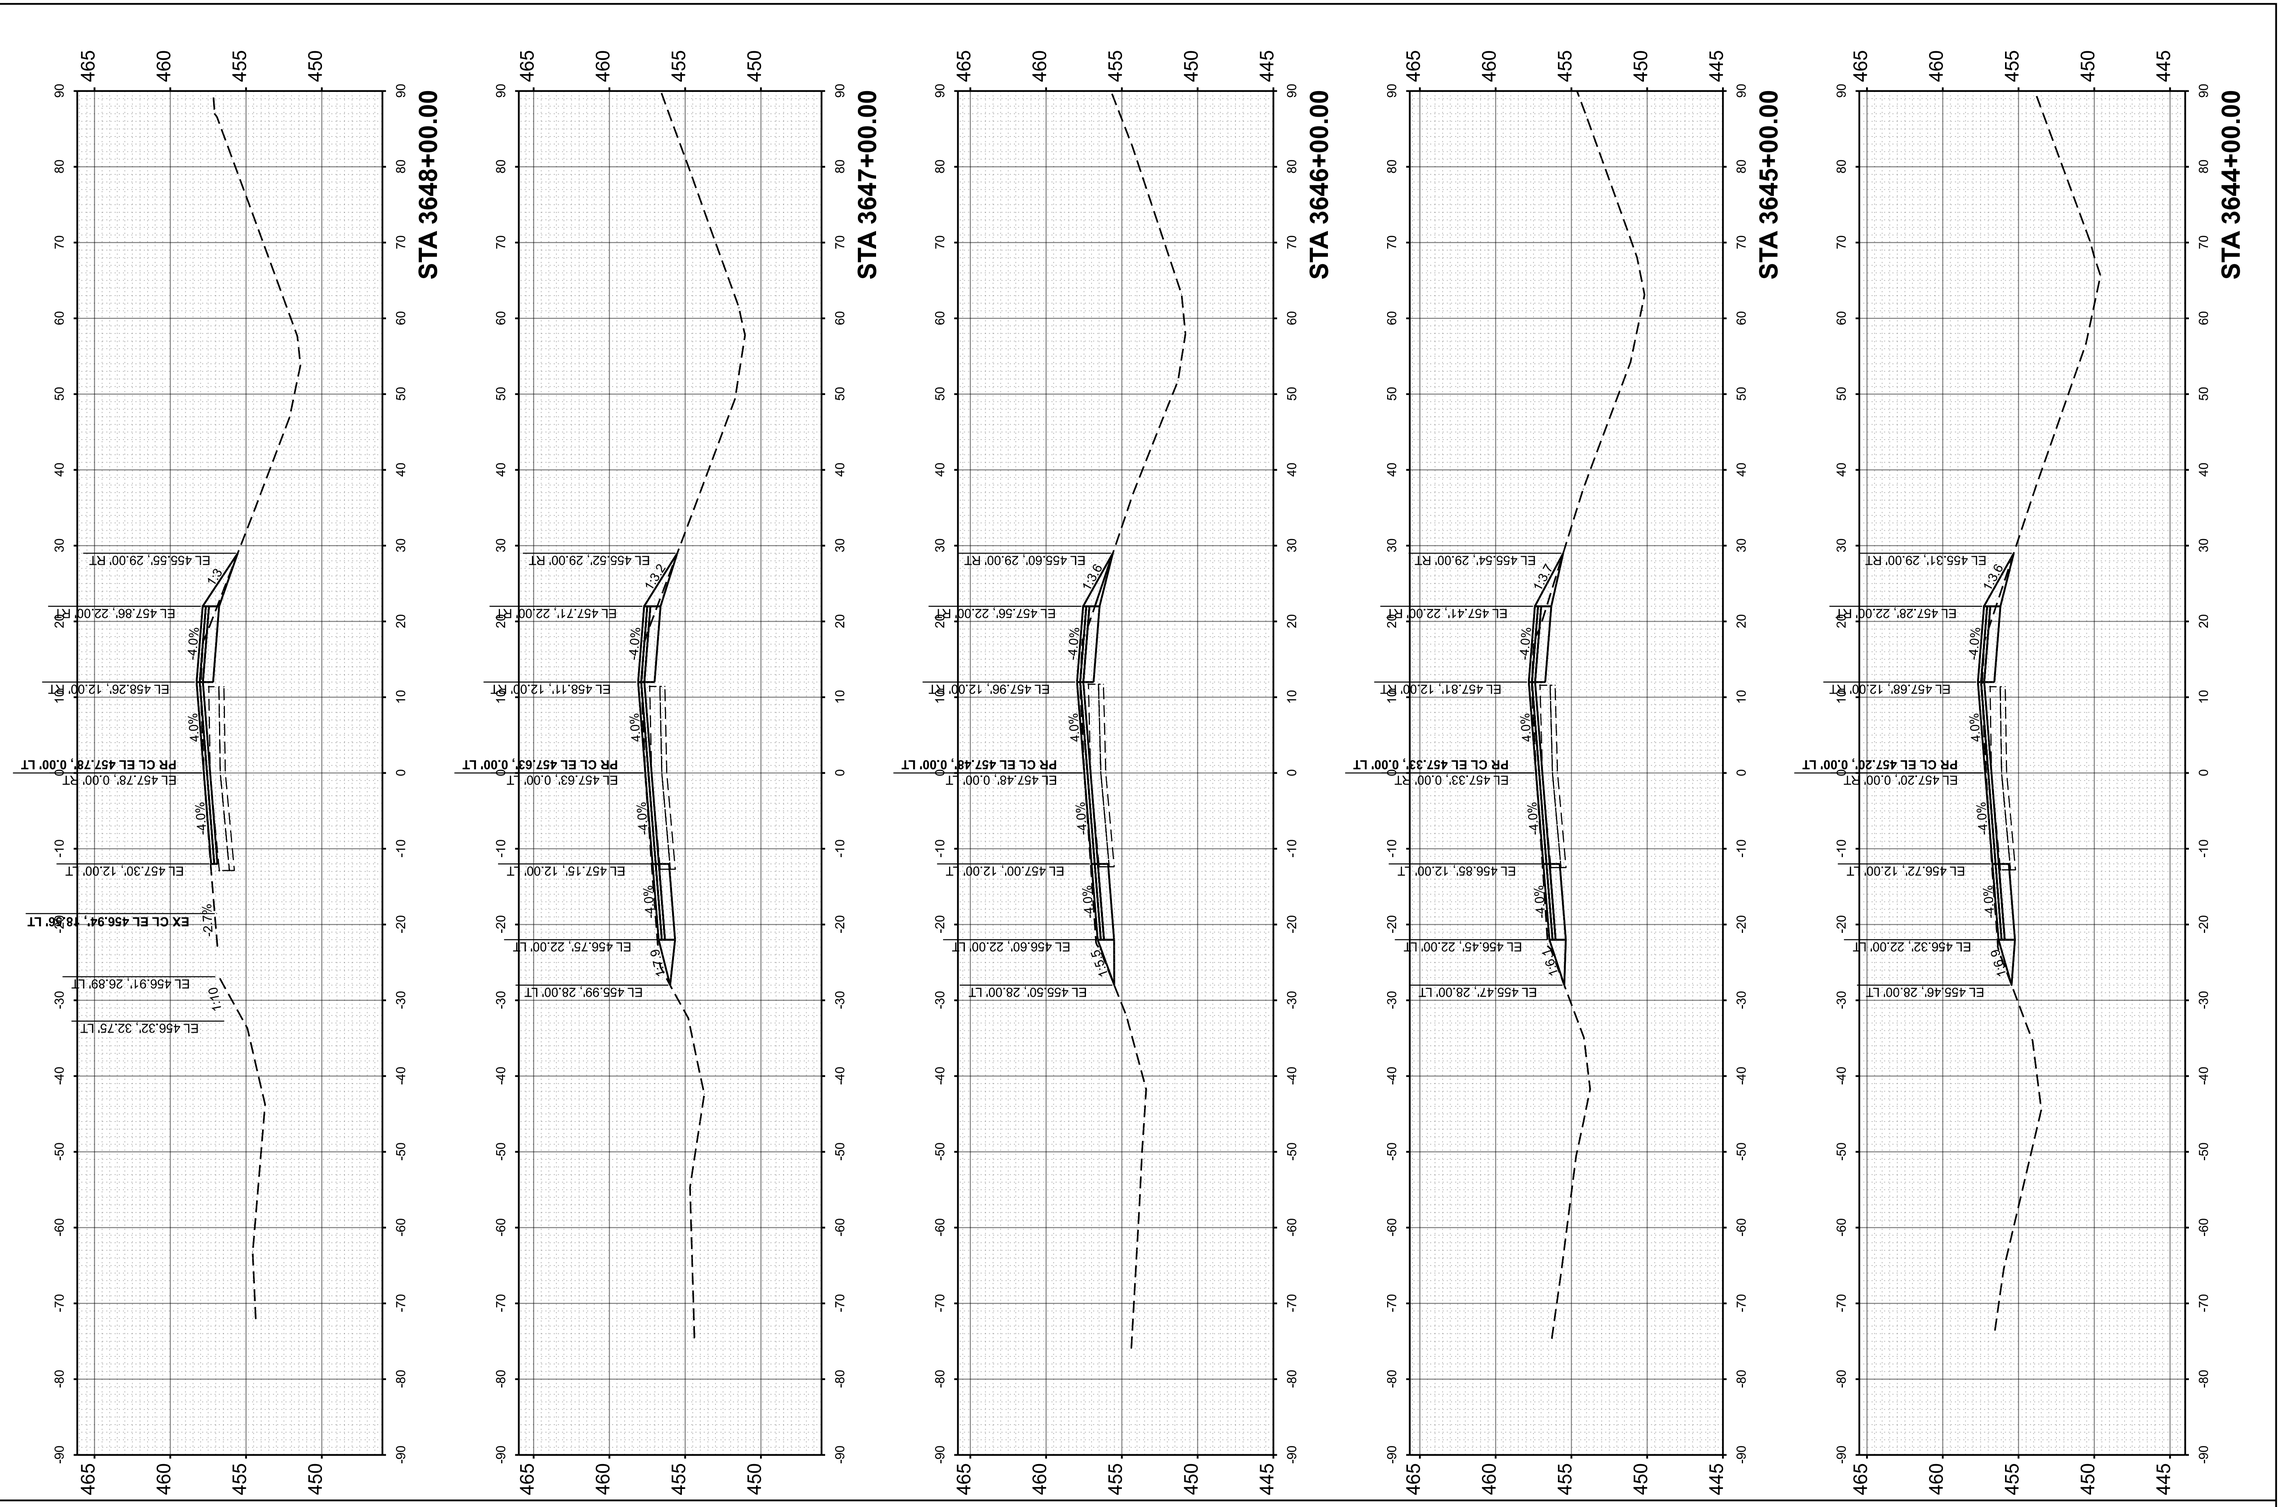

FINAL SURVEY		BY	DATE
	SURVEYED		
	PLOTTED		
NOTE BOOK	TEMPLATE		
	AREAS		
NO.	AREAS CHECKED		


ORIGINAL SURVEY		BY	DATE
	SURVEYED		
	PLOTTED		
NOTE BOOK	TEMPLATE		
	AREAS		
NO.	AREAS CHECKED		

MODEL: PrCL - 3644+00.00 [Sheet]
FILE NAME: pw:/des-pw.bentley.com:des-pw-01/Documents/Projects/PTB209 I-64 Resurfacing/06. CADD_Sheets/D876M95_sht_Cor_WB.dgn

55 W Van Buren St, Ste 200
Chicago, IL 60605
TEL: 312.787.0797 FAX: 312.787.7322
www.descotoinc.com
IL Professional Engineering Design Firm No. 184001609-0002
Copyright © 2026

USER NAME = mgesior	DESIGNED - MEG	REVISED -	**STATE OF ILLINOIS**	**WESTBOUND CROSS SECTIONS**	
	DRAWN - MEG	REVISED -	**DEPARTMENT OF TRANSPORTATION**	**I-64**	
	CHECKED - MTV	REVISED -			
PLOT DATE = 5/6/2026	DATE - 5/6/2026	REVISED -		SCALE: 1"=10' / SHEET 52 OF 106 SHEETS / STA. / TO STA.	

F.A. RTE.	SECTION	COUNTY	TOTAL SHEETS	SHEET NO.
64	95-(3,4)RS-2	WASHINGTON	775	644
		CONTRACT NO. 76M95		
	ILLINOIS	FED. AID PROJECT		

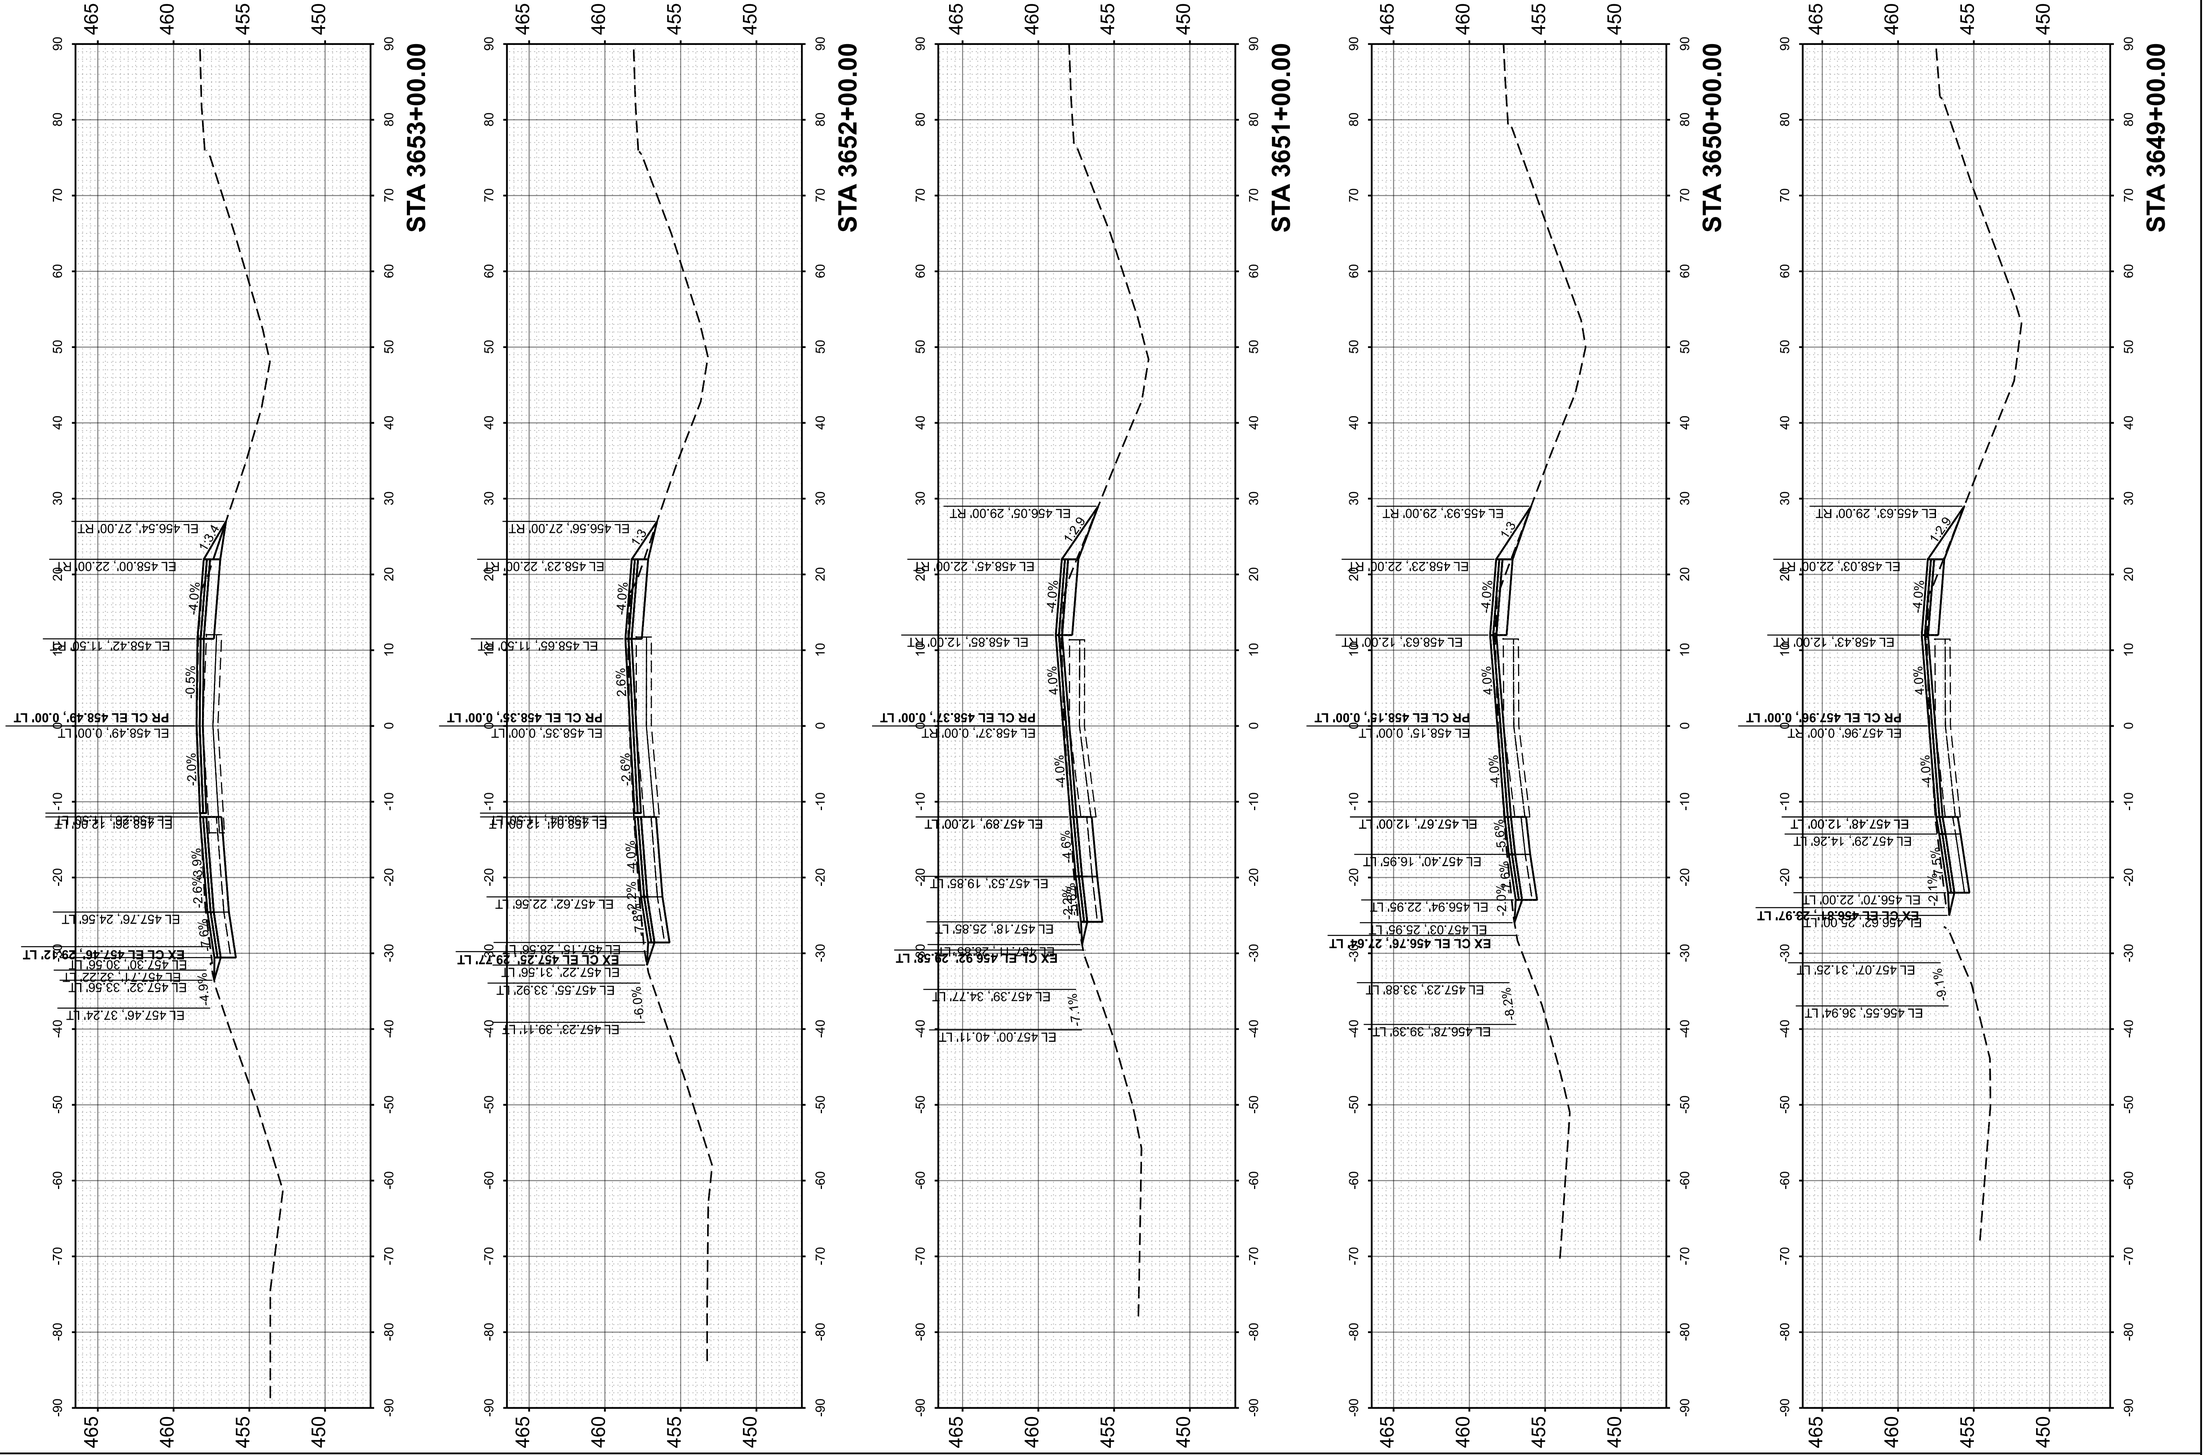

MODEL: PrCL - 3649+00.00 [Sheet]
FILE NAME: pw://des-pw.bentley.com:des-pw-01/Documents/Projects/PTB209 I-64 Resurfacing/06_CADD_Sheets/D876M95_sht_Cor_WB.dgn

FINAL SURVEY		BY	DATE
	SURVEYED		
	PLOTTED		
NOTE BOOK	TEMPLATE		
	AREAS		
NO.	AREAS CHECKED		

ORIGINAL SURVEY		BY	DATE
	SURVEYED		
	PLOTTED		
NOTE BOOK	TEMPLATE		
	AREAS		
NO.	AREAS CHECKED		

55 W Van Buren St, Ste 200
Chicago, IL 60605
TEL: 312.787.0707 FAX: 312.787.7322
www.descotoinc.com
IL Professional Engineering Design Firm No. 184001609-0002

Copyright © 2026


USER NAME = mgesior	DESIGNED - MEG	REVISED -	
	DRAWN - MEG	REVISED -	
	CHECKED - MTV	REVISED -	
PLOT DATE = 5/6/2026	DATE - 5/6/2026	REVISED -	

STATE OF ILLINOIS
DEPARTMENT OF TRANSPORTATION

WESTBOUND CROSS SECTIONS
I-64

SCALE: 1"=10' | SHEET 53 OF 106 SHEETS | STA. | TO STA.

F.A. RTE.	SECTION	COUNTY	TOTAL SHEETS	SHEET NO.
64	95-(3,4)RS-2	WASHINGTON	775	645
		CONTRACT NO. 76M95		
	ILLINOIS	FED. AID PROJECT		

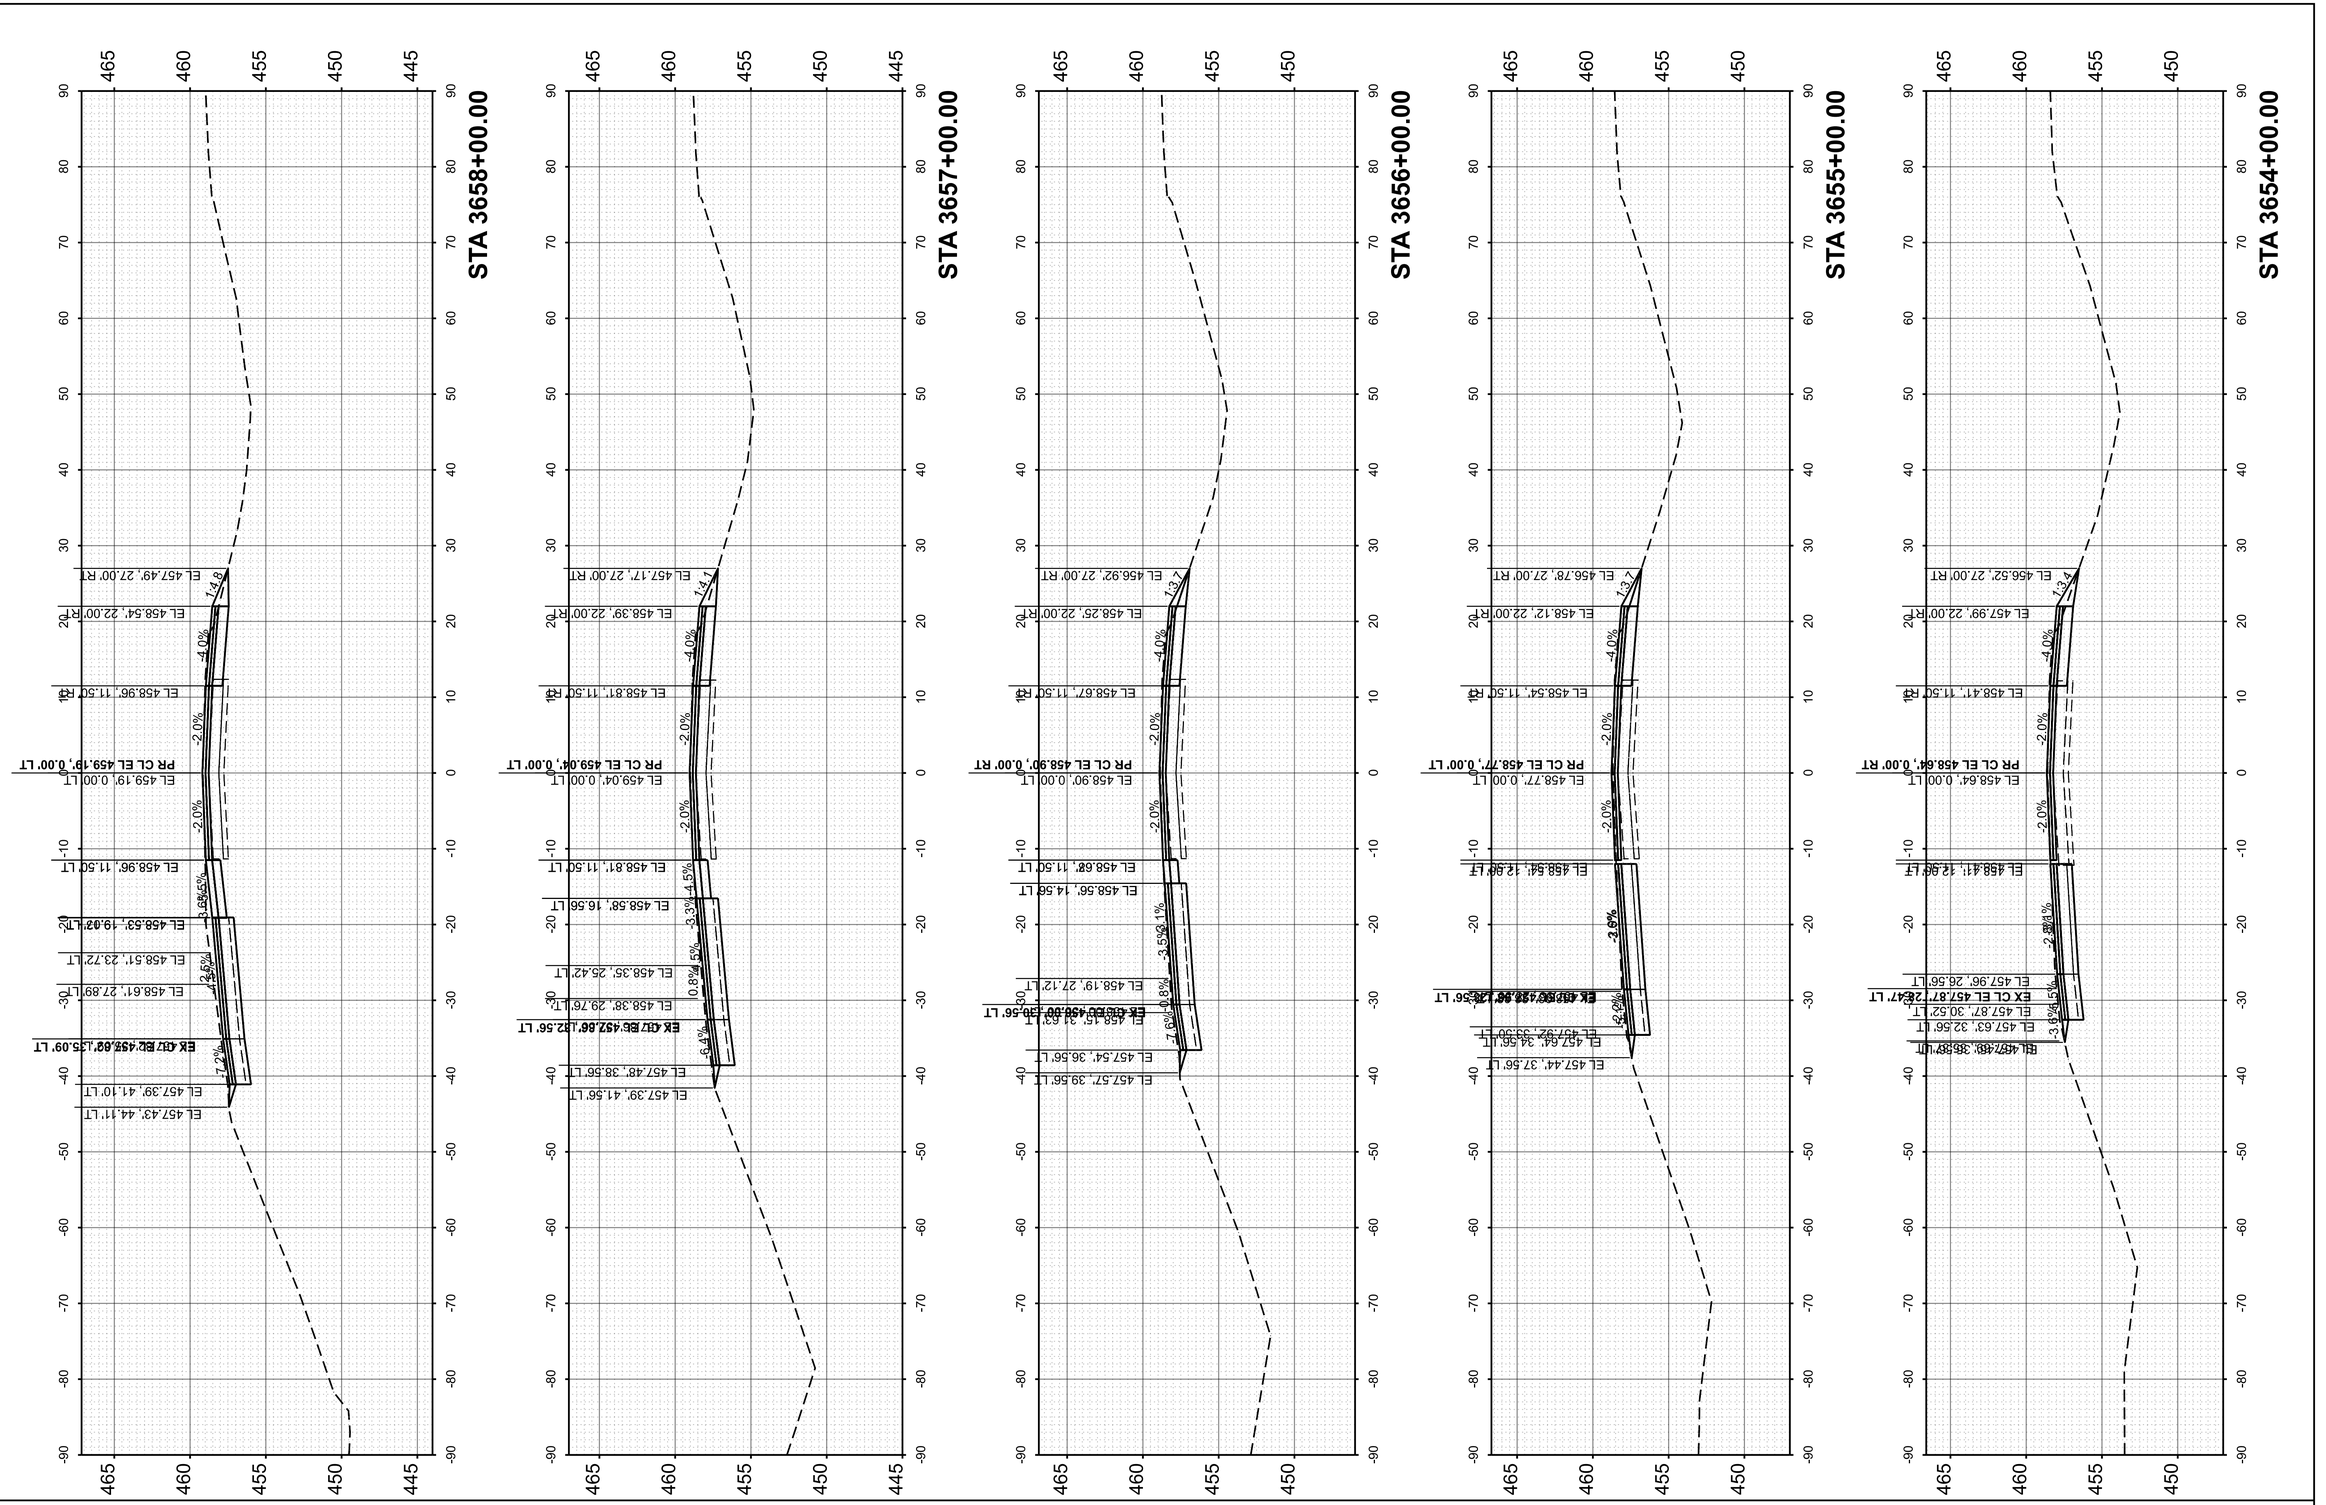

FINAL SURVEY
NOTE BOOK
NO.
SURVEYED
PLOTTED
TEMPLATE
AREAS
AREAS CHECKED
BY
DATE

ORIGINAL SURVEY
NOTE BOOK
NO.
SURVEYED
PLOTTED
TEMPLATE
AREAS
AREAS CHECKED
BY
DATE

MODEL: PrCL - 3654+00.00 [Sheet]
FILE NAME: pw://des-pw.bentley.com:des-pw-01/Documents/Projects/PTB209 I-64 Resurfacing/06. CADD_Sheets/D876M95_sht_Cor_WB.dgn

55 W Van Buren St, Ste 200
Chicago, IL 60605
TEL: 312.787.0707 FAX: 312.787.7322
www.descotoinc.com
IL Professional Engineering Design Firm No. 184001609-0002
Copyright © 2026


USER NAME = mgesior	DESIGNED - MEG	REVISED -	
	DRAWN - MEG	REVISED -	
	CHECKED - MTV	REVISED -	
PLOT DATE = 5/6/2026	DATE - 5/6/2026	REVISED -	

STATE OF ILLINOIS
DEPARTMENT OF TRANSPORTATION

WESTBOUND CROSS SECTIONS
I-64

SCALE: 1"=10' | SHEET 54 OF 106 SHEETS | STA. | TO STA.

F.A. RTE.	SECTION	COUNTY	TOTAL SHEETS	SHEET NO.
64	95-(3,4)RS-2	WASHINGTON	775	646
		CONTRACT NO. 76M95		
	ILLINOIS	FED. AID PROJECT		

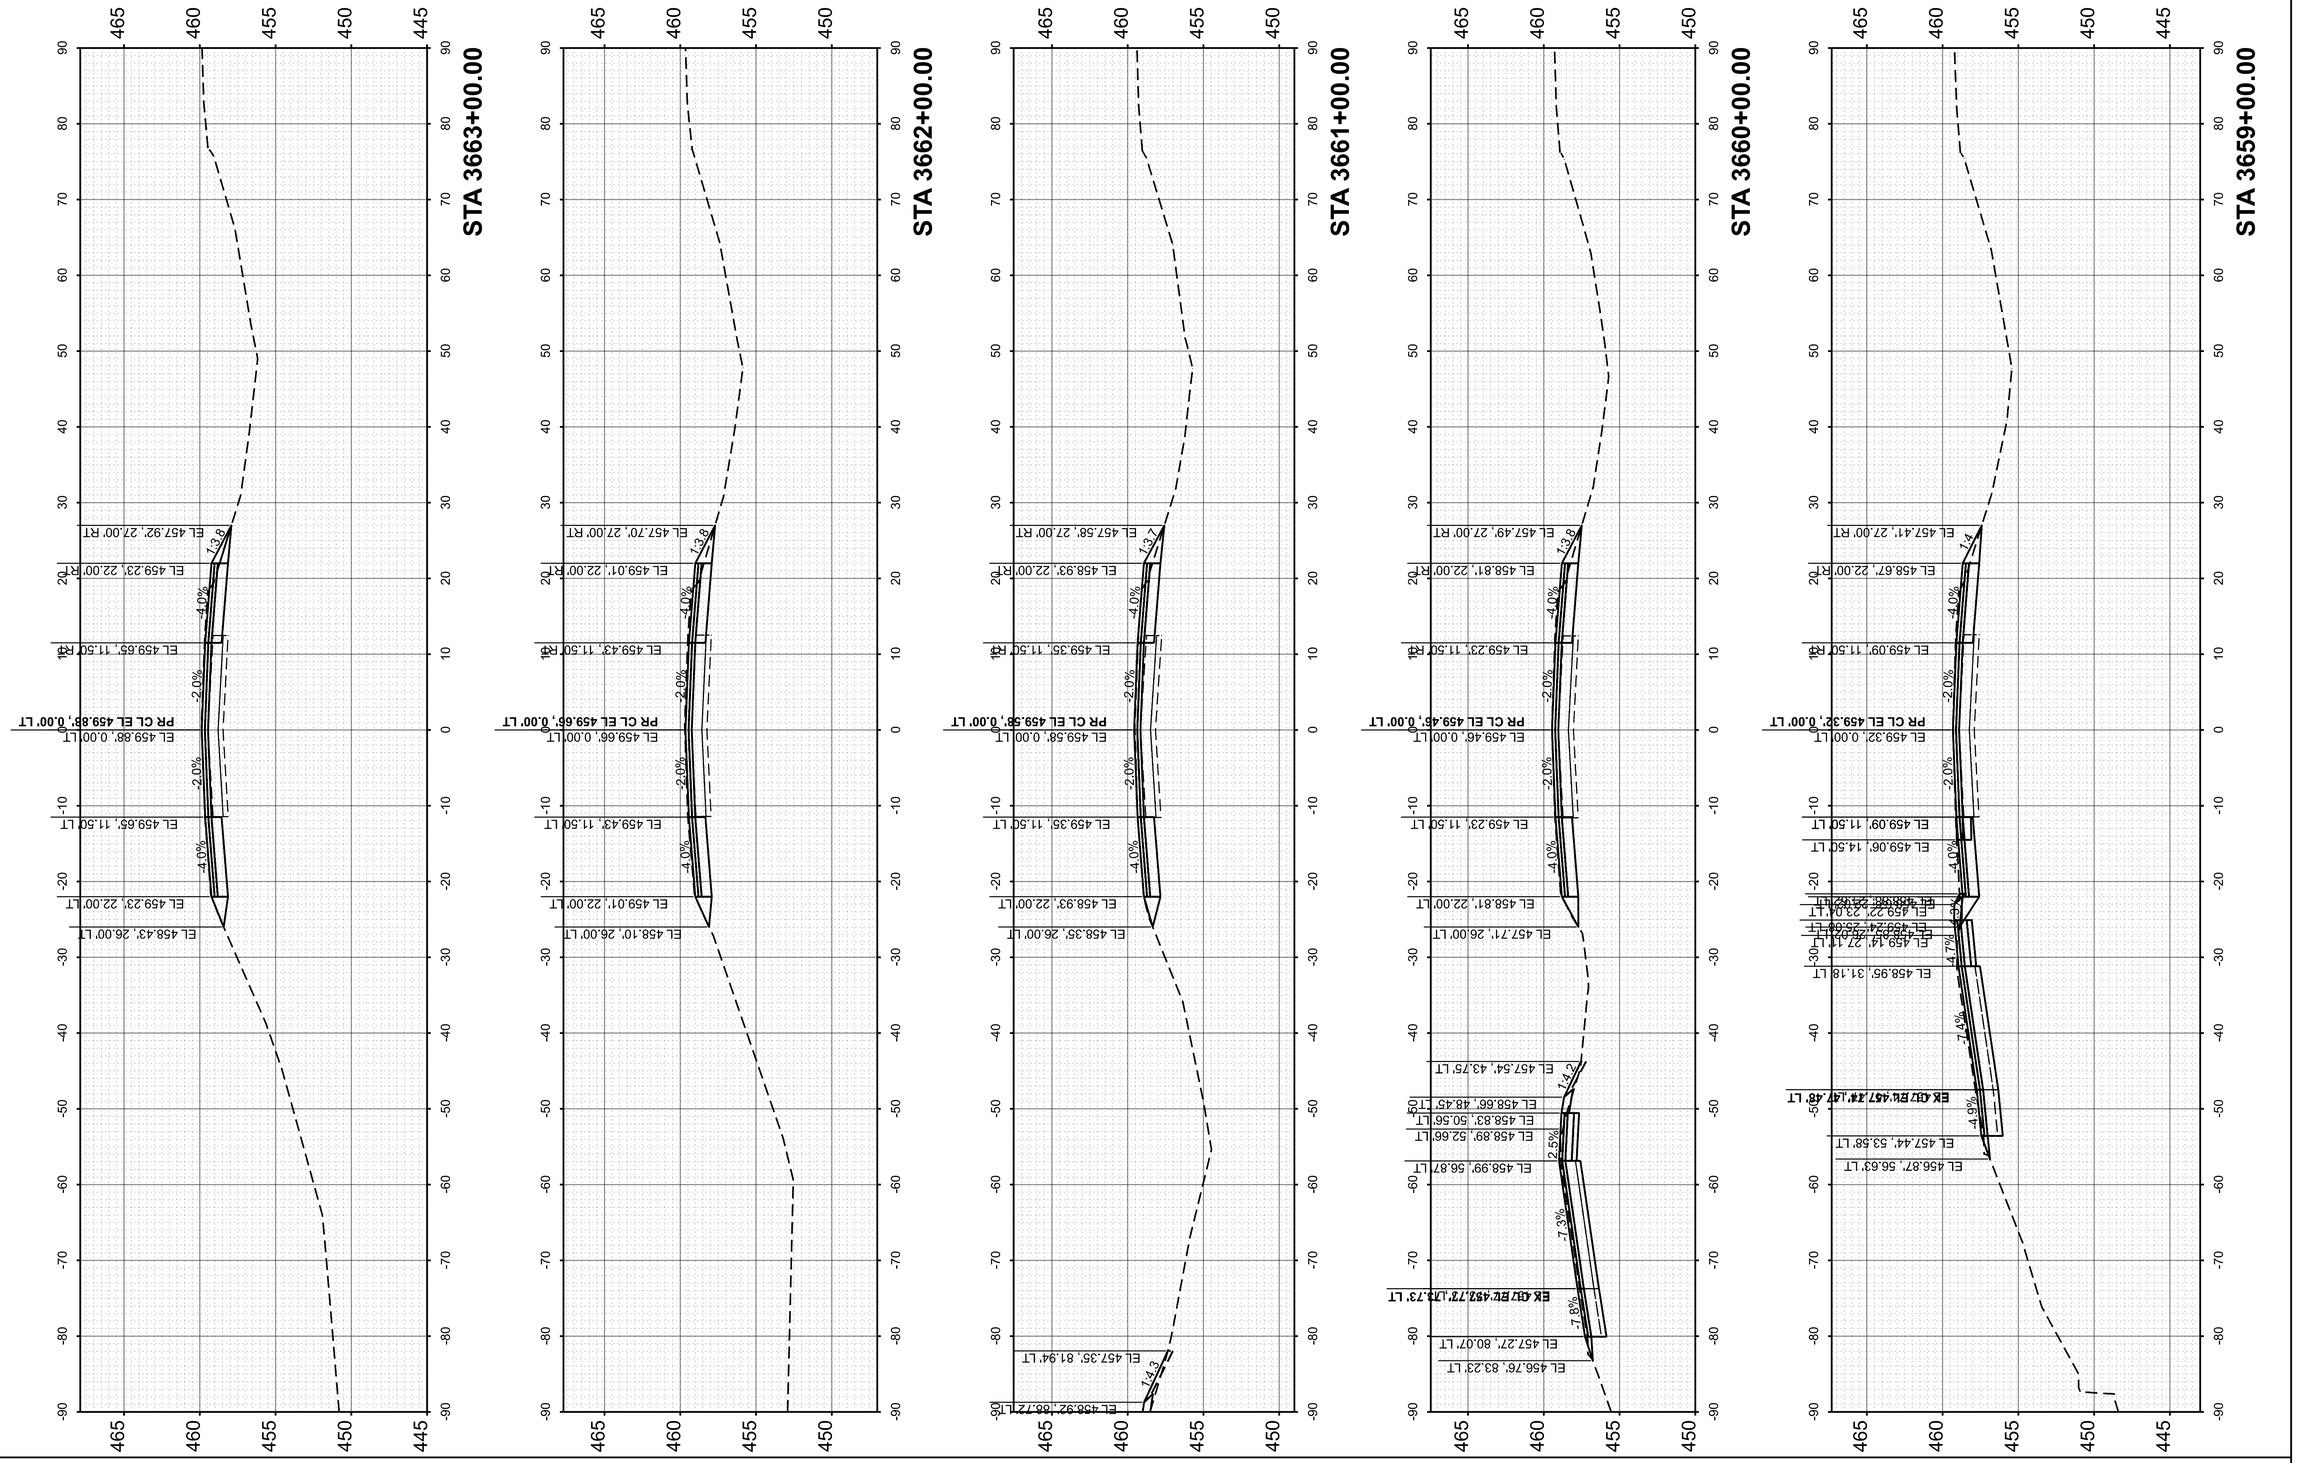

FINAL SURVEY		BY	DATE
	SURVEYED		
	PLOTTED		
NOTE BOOK	TEMPLATE		
	AREAS		
NO.	AREAS CHECKED		

ORIGINAL SURVEY		BY	DATE
	SURVEYED		
	PLOTTED		
NOTE BOOK	TEMPLATE		
	AREAS		
NO.	AREAS CHECKED		

MODEL: PrCL - 3659+00.00 [Sheet]
FILE NAME: pw://des-pw.bentley.com:des-pw-01\Documents\Projects\PTB209 I-64 Resurfacing\06. CADD_Sheets\D876M95_sht_Cor_WB.dgn

55 W Van Buren St, Ste 200
Chicago, IL 60605
TEL: 312.787.0707 FAX: 312.787.7322
www.descotoinc.com
IL Professional Engineering Design Firm No. 184003609-0002

Copyright © 2026


USER NAME = mgesior	DESIGNED - MEG	REVISED -	
	DRAWN - MEG	REVISED -	
	CHECKED - MTV	REVISED -	
PLOT DATE = 5/6/2026	DATE - 5/6/2026	REVISED -	

STATE OF ILLINOIS
DEPARTMENT OF TRANSPORTATION

WESTBOUND CROSS SECTIONS
I-64

SCALE: 1"=10' | SHEET 55 OF 106 SHEETS | STA. | TO STA.

F.A. RTE.	SECTION	COUNTY	TOTAL SHEETS	SHEET NO.
64	95-(3,4)RS-2	WASHINGTON	775	647
		CONTRACT NO. 76M95		
	ILLINOIS	FED. AID PROJECT		

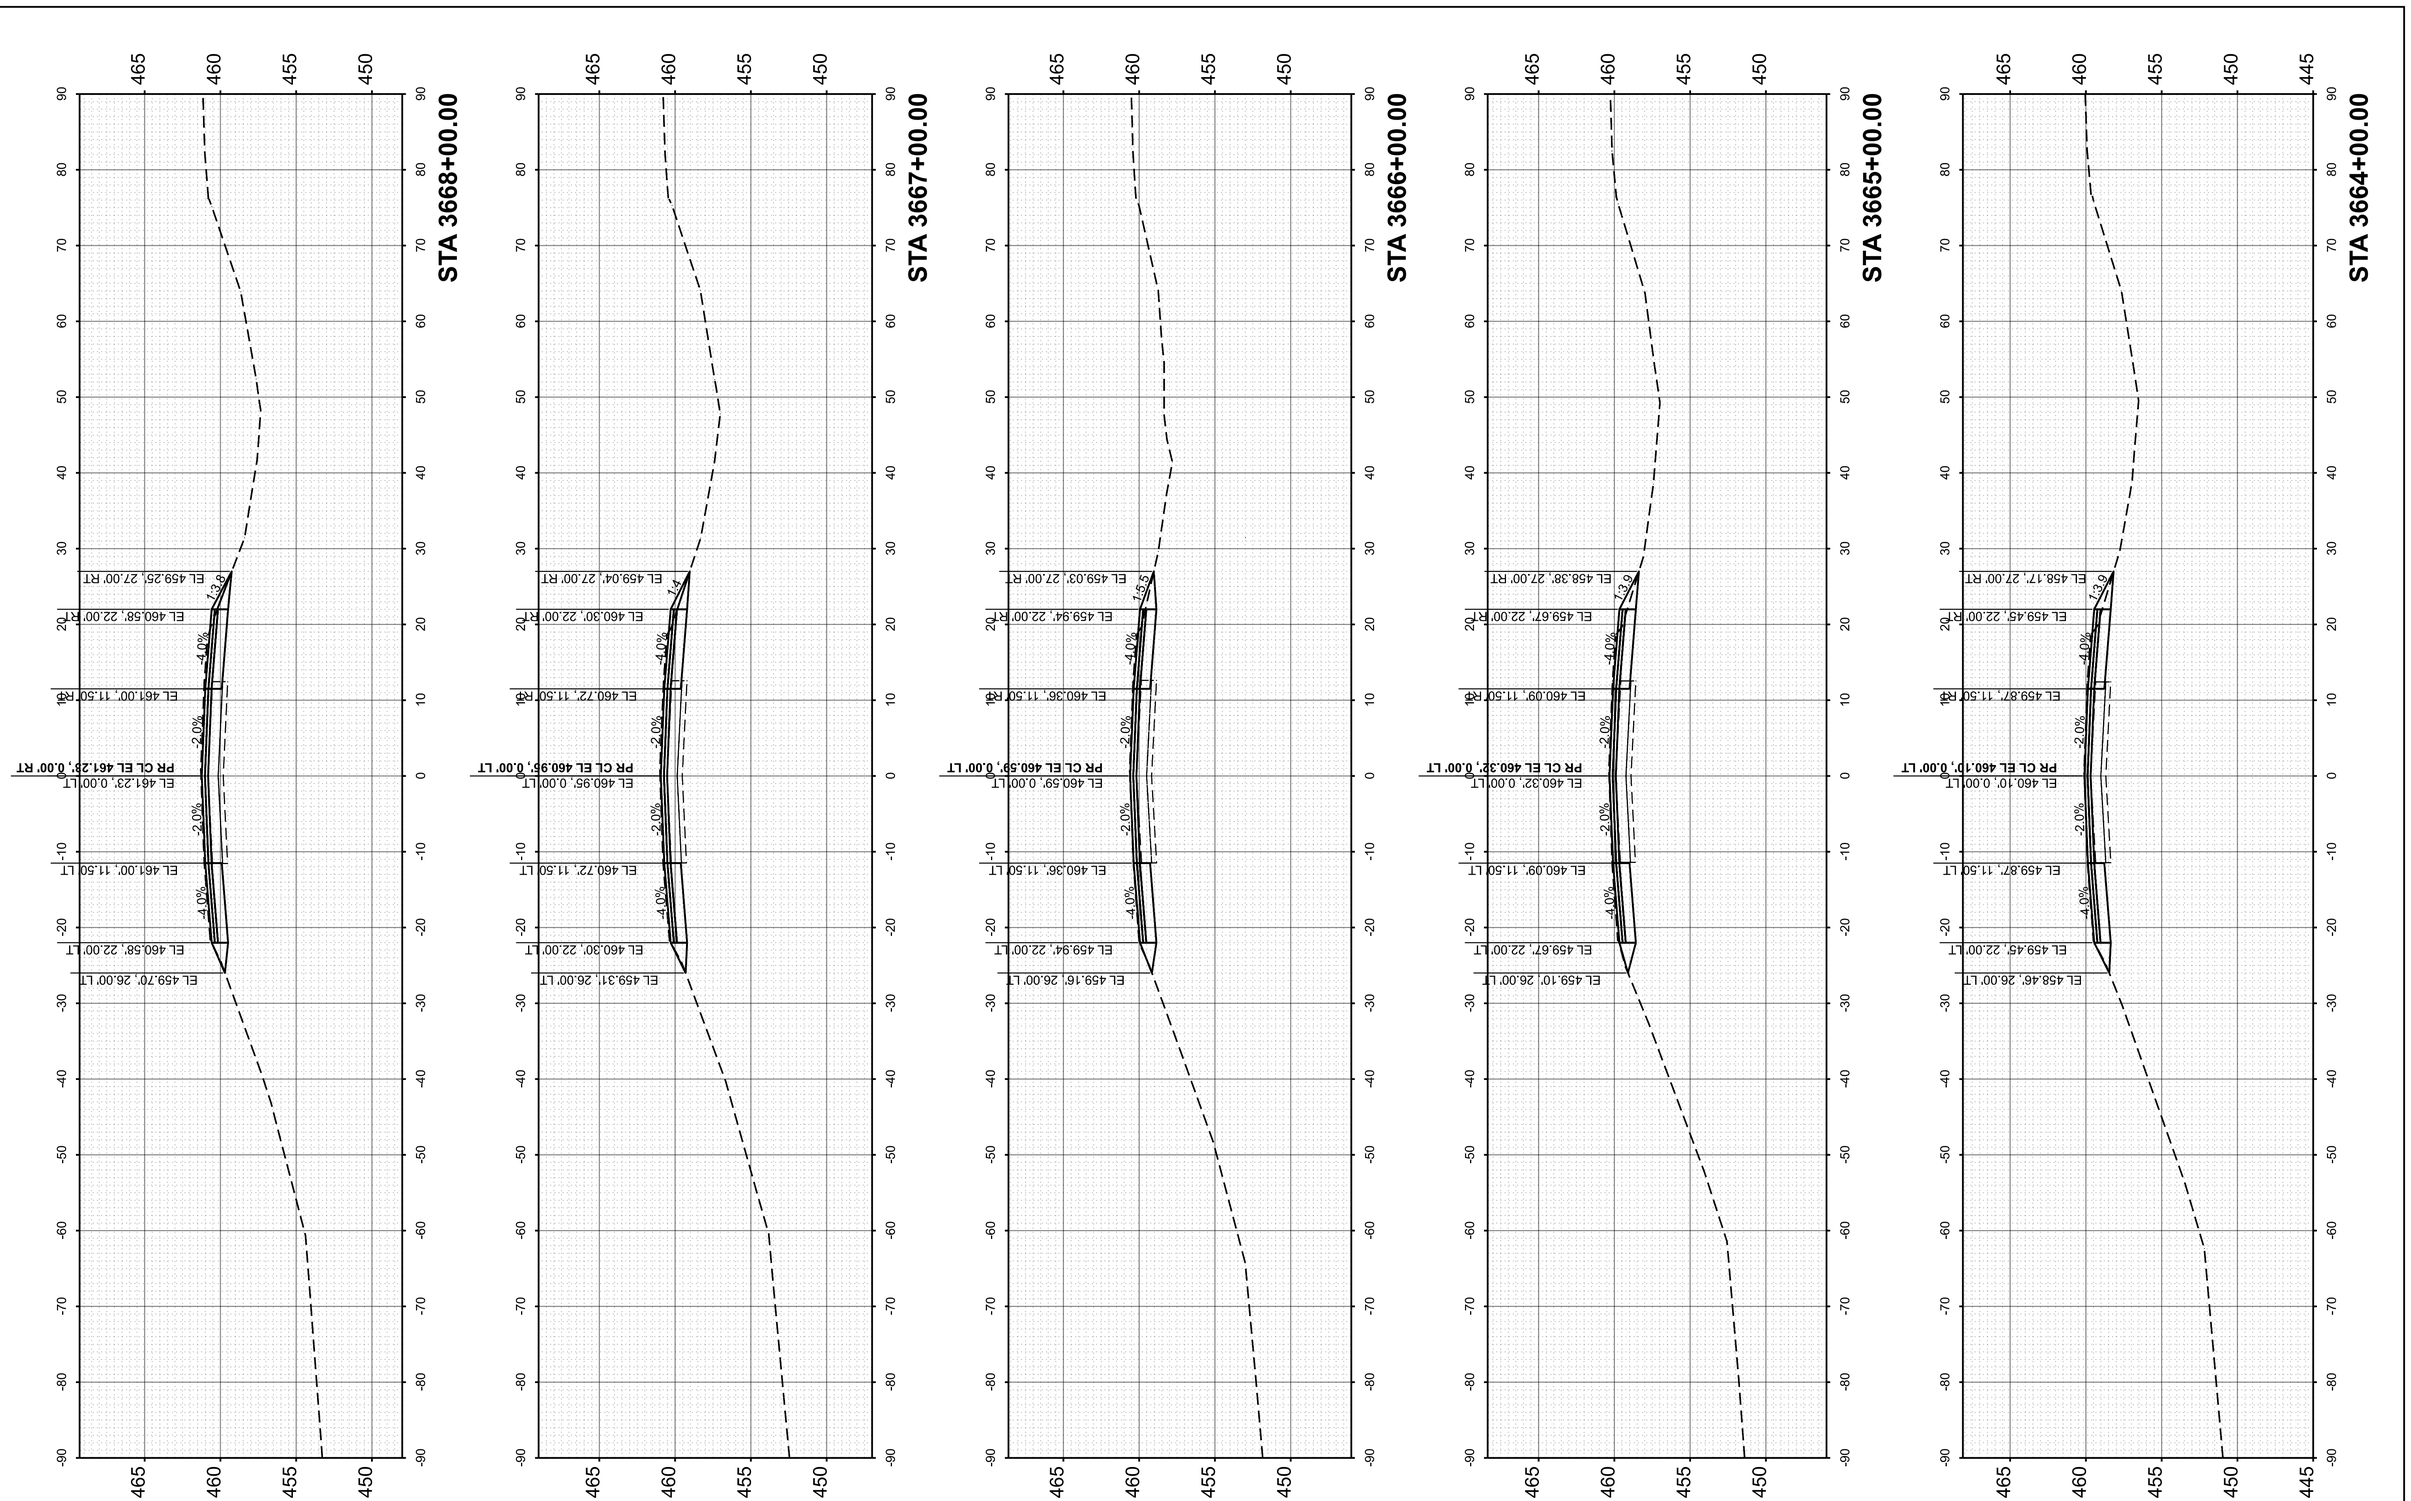

FINAL SURVEY		BY	DATE
	SURVEYED		
	PLOTTED		
NOTE BOOK	TEMPLATE		
	AREAS		
NO.	AREAS CHECKED		

ORIGINAL SURVEY		BY	DATE
	SURVEYED		
	PLOTTED		
NOTE BOOK	TEMPLATE		
	AREAS		
NO.	AREAS CHECKED		

MODEL: PrCL - 36664+00.00 [Sheet]
FILE NAME: pw://des-pw.bentley.com:des-pw-01/Documents/Projects/PTB209 I-64 Resurfacing/06. CADD_Sheets/D876M95_sht_Cor_WB.dgn

55 W Van Buren St, Ste 200
Chicago, IL 60605
TEL: 312.787.0707 FAX: 312.787.7322
www.descotoinc.com
IL Professional Engineering Design Firm No. 184001609-0002
Copyright © 2026


USER NAME = mgesior	DESIGNED - MEG		REVISED -
	DRAWN - MEG		REVISED -
	CHECKED - MTV		REVISED -
PLOT DATE = 5/6/2026	DATE - 5/6/2026		REVISED -

STATE OF ILLINOIS
DEPARTMENT OF TRANSPORTATION

WESTBOUND CROSS SECTIONS
I-64

SCALE: 1"=10' | SHEET 56 OF 106 SHEETS | STA. | TO STA.

F.A. RTE.	SECTION	COUNTY	TOTAL SHEETS	SHEET NO.
64	95-(3,4)RS-2	WASHINGTON	775	648
		CONTRACT NO. 76M95		
	ILLINOIS	FED. AID PROJECT		

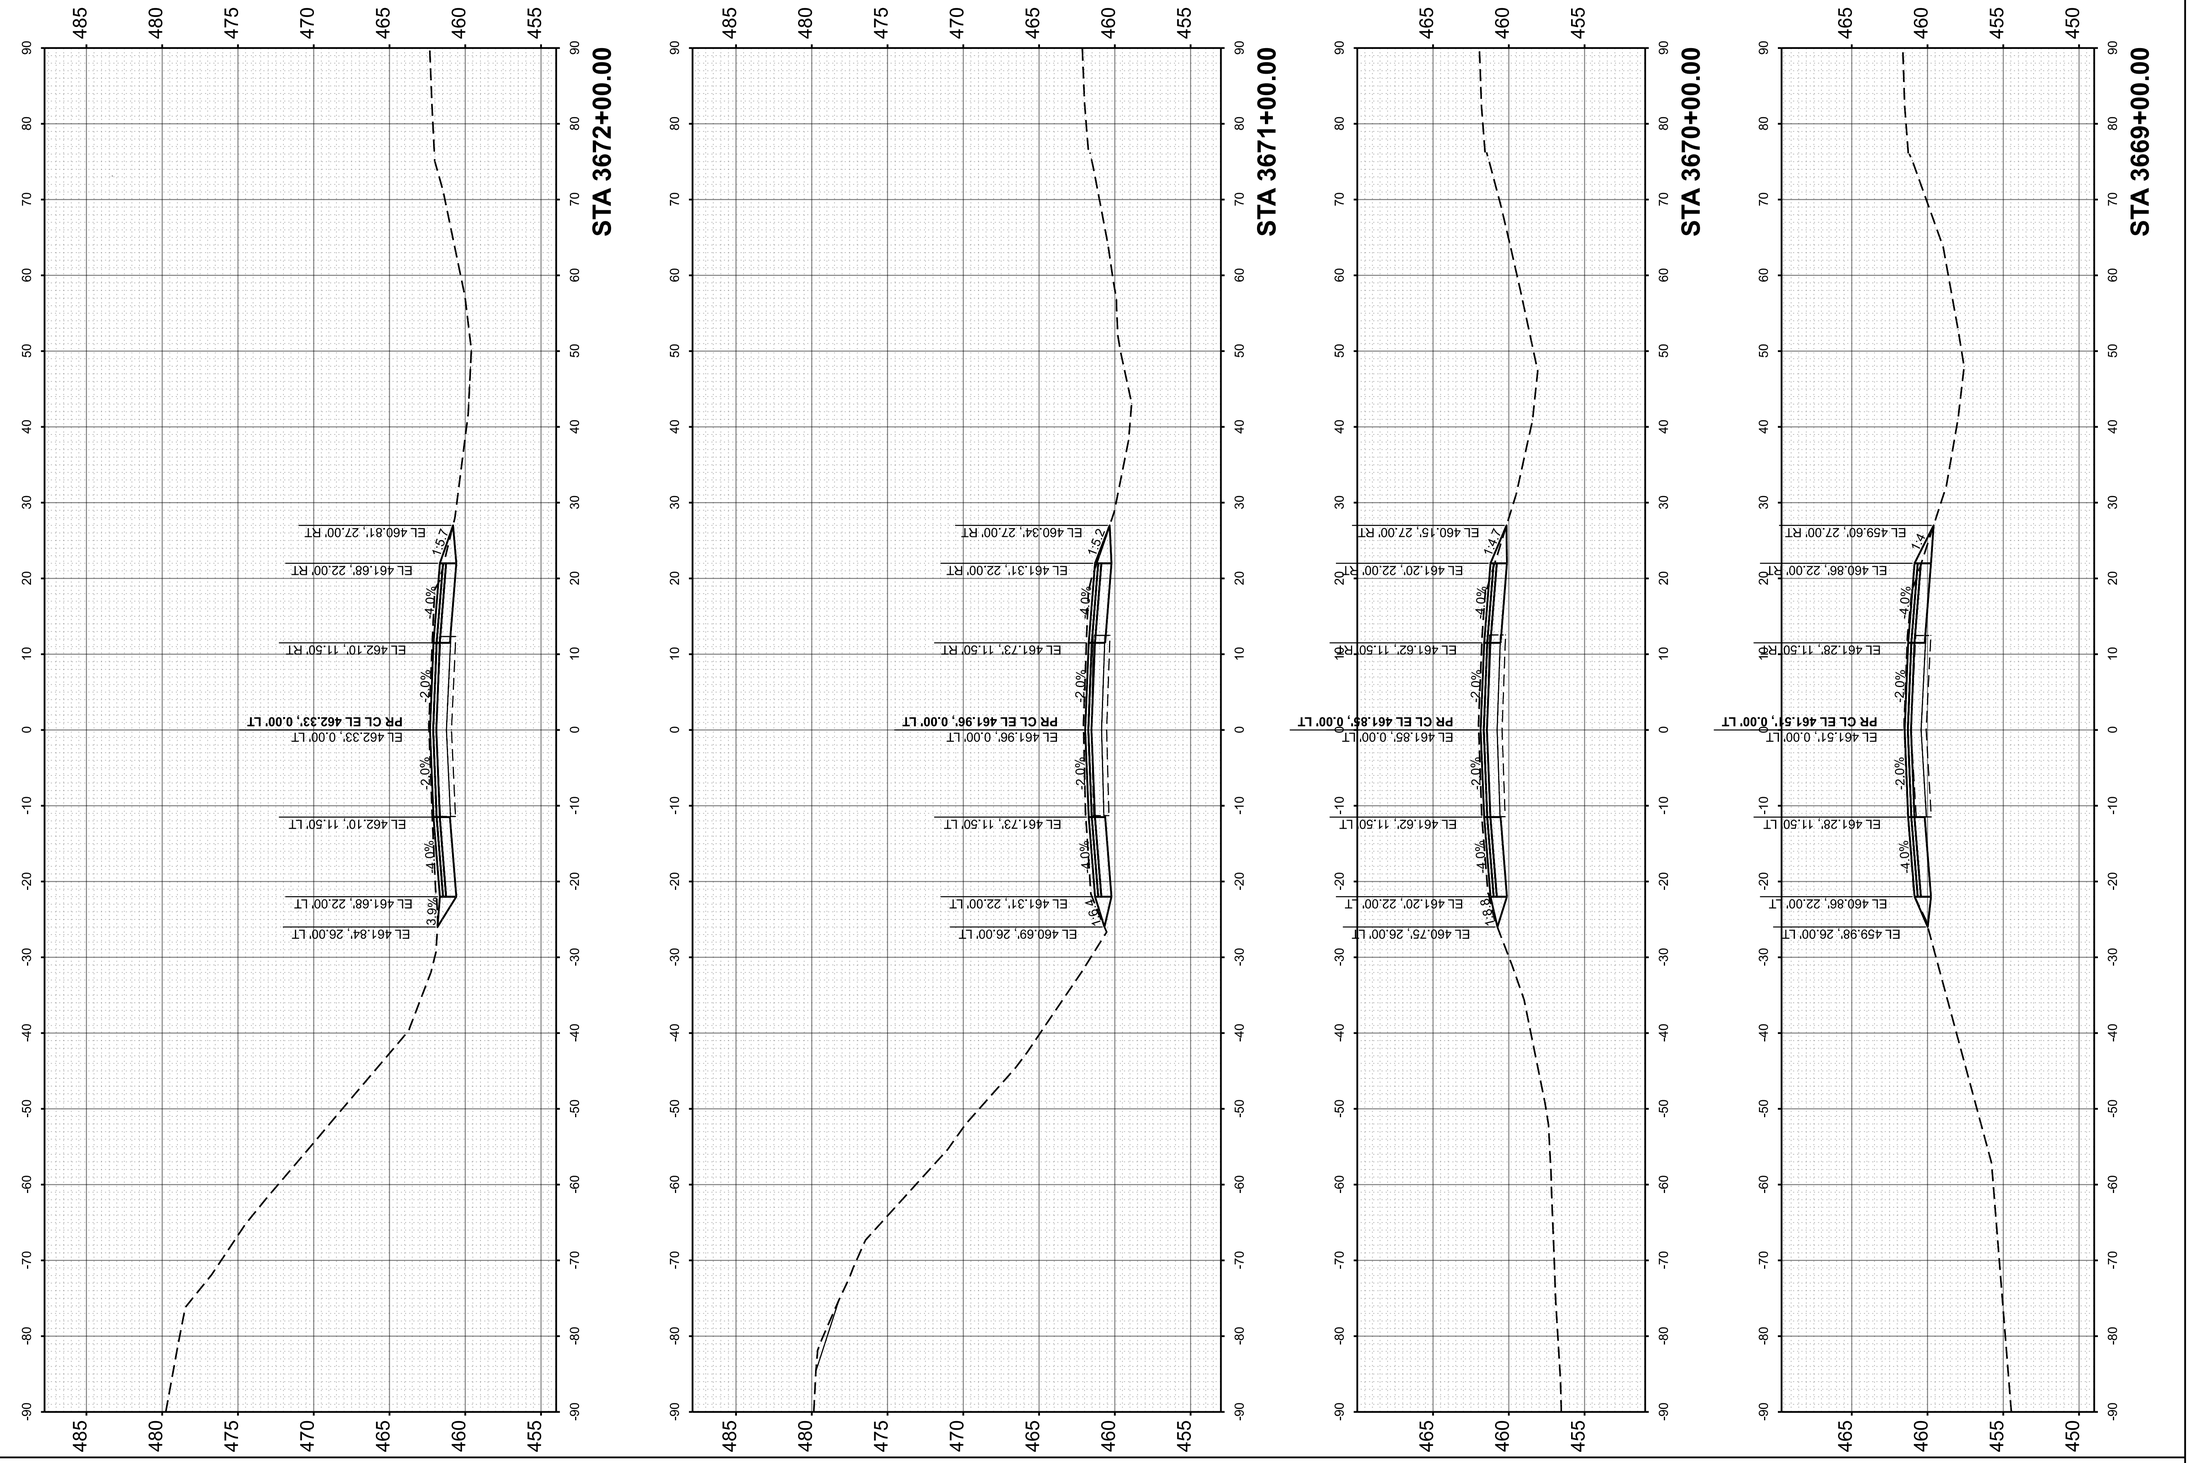

FINAL SURVEY		BY	DATE
	SURVEYED		
	PLOTTED		
NOTE BOOK	TEMPLATE		
	AREAS		
NO.	AREAS CHECKED		

ORIGINAL SURVEY		BY	DATE
	SURVEYED		
	PLOTTED		
NOTE BOOK	TEMPLATE		
	AREAS		
NO.	AREAS CHECKED		

MODEL: PrCL - 3669+00.00 [Sheet]
FILE NAME: pw://des-pw.bentley.com:des-pw-01/Documents/Projects/PTB209 I-64 Resurfacing/06. CADD_Sheets/D876M95_sht_Cor_WB.dgn

55 W Van Buren St, Ste 200
Chicago, IL 60605
TEL: 312.787.0707 FAX: 312.787.7322
www.descotoinc.com
IL Professional Engineering Design Firm No. 184001609-0002

Copyright © 2026


USER NAME = mgesior	DESIGNED - MEG	REVISED -	
	DRAWN - MEG	REVISED -	
	CHECKED - MTV	REVISED -	
PLOT DATE = 5/6/2026	DATE - 5/6/2026	REVISED -	

STATE OF ILLINOIS
DEPARTMENT OF TRANSPORTATION

WESTBOUND CROSS SECTIONS
I-64

SCALE: 1"=10' | SHEET 57 OF 106 SHEETS | STA. | TO STA.

F.A. RTE.	SECTION	COUNTY	TOTAL SHEETS	SHEET NO.
64	95-(3,4)RS-2	WASHINGTON	775	649
		CONTRACT NO. 76M95		
	ILLINOIS	FED. AID PROJECT		

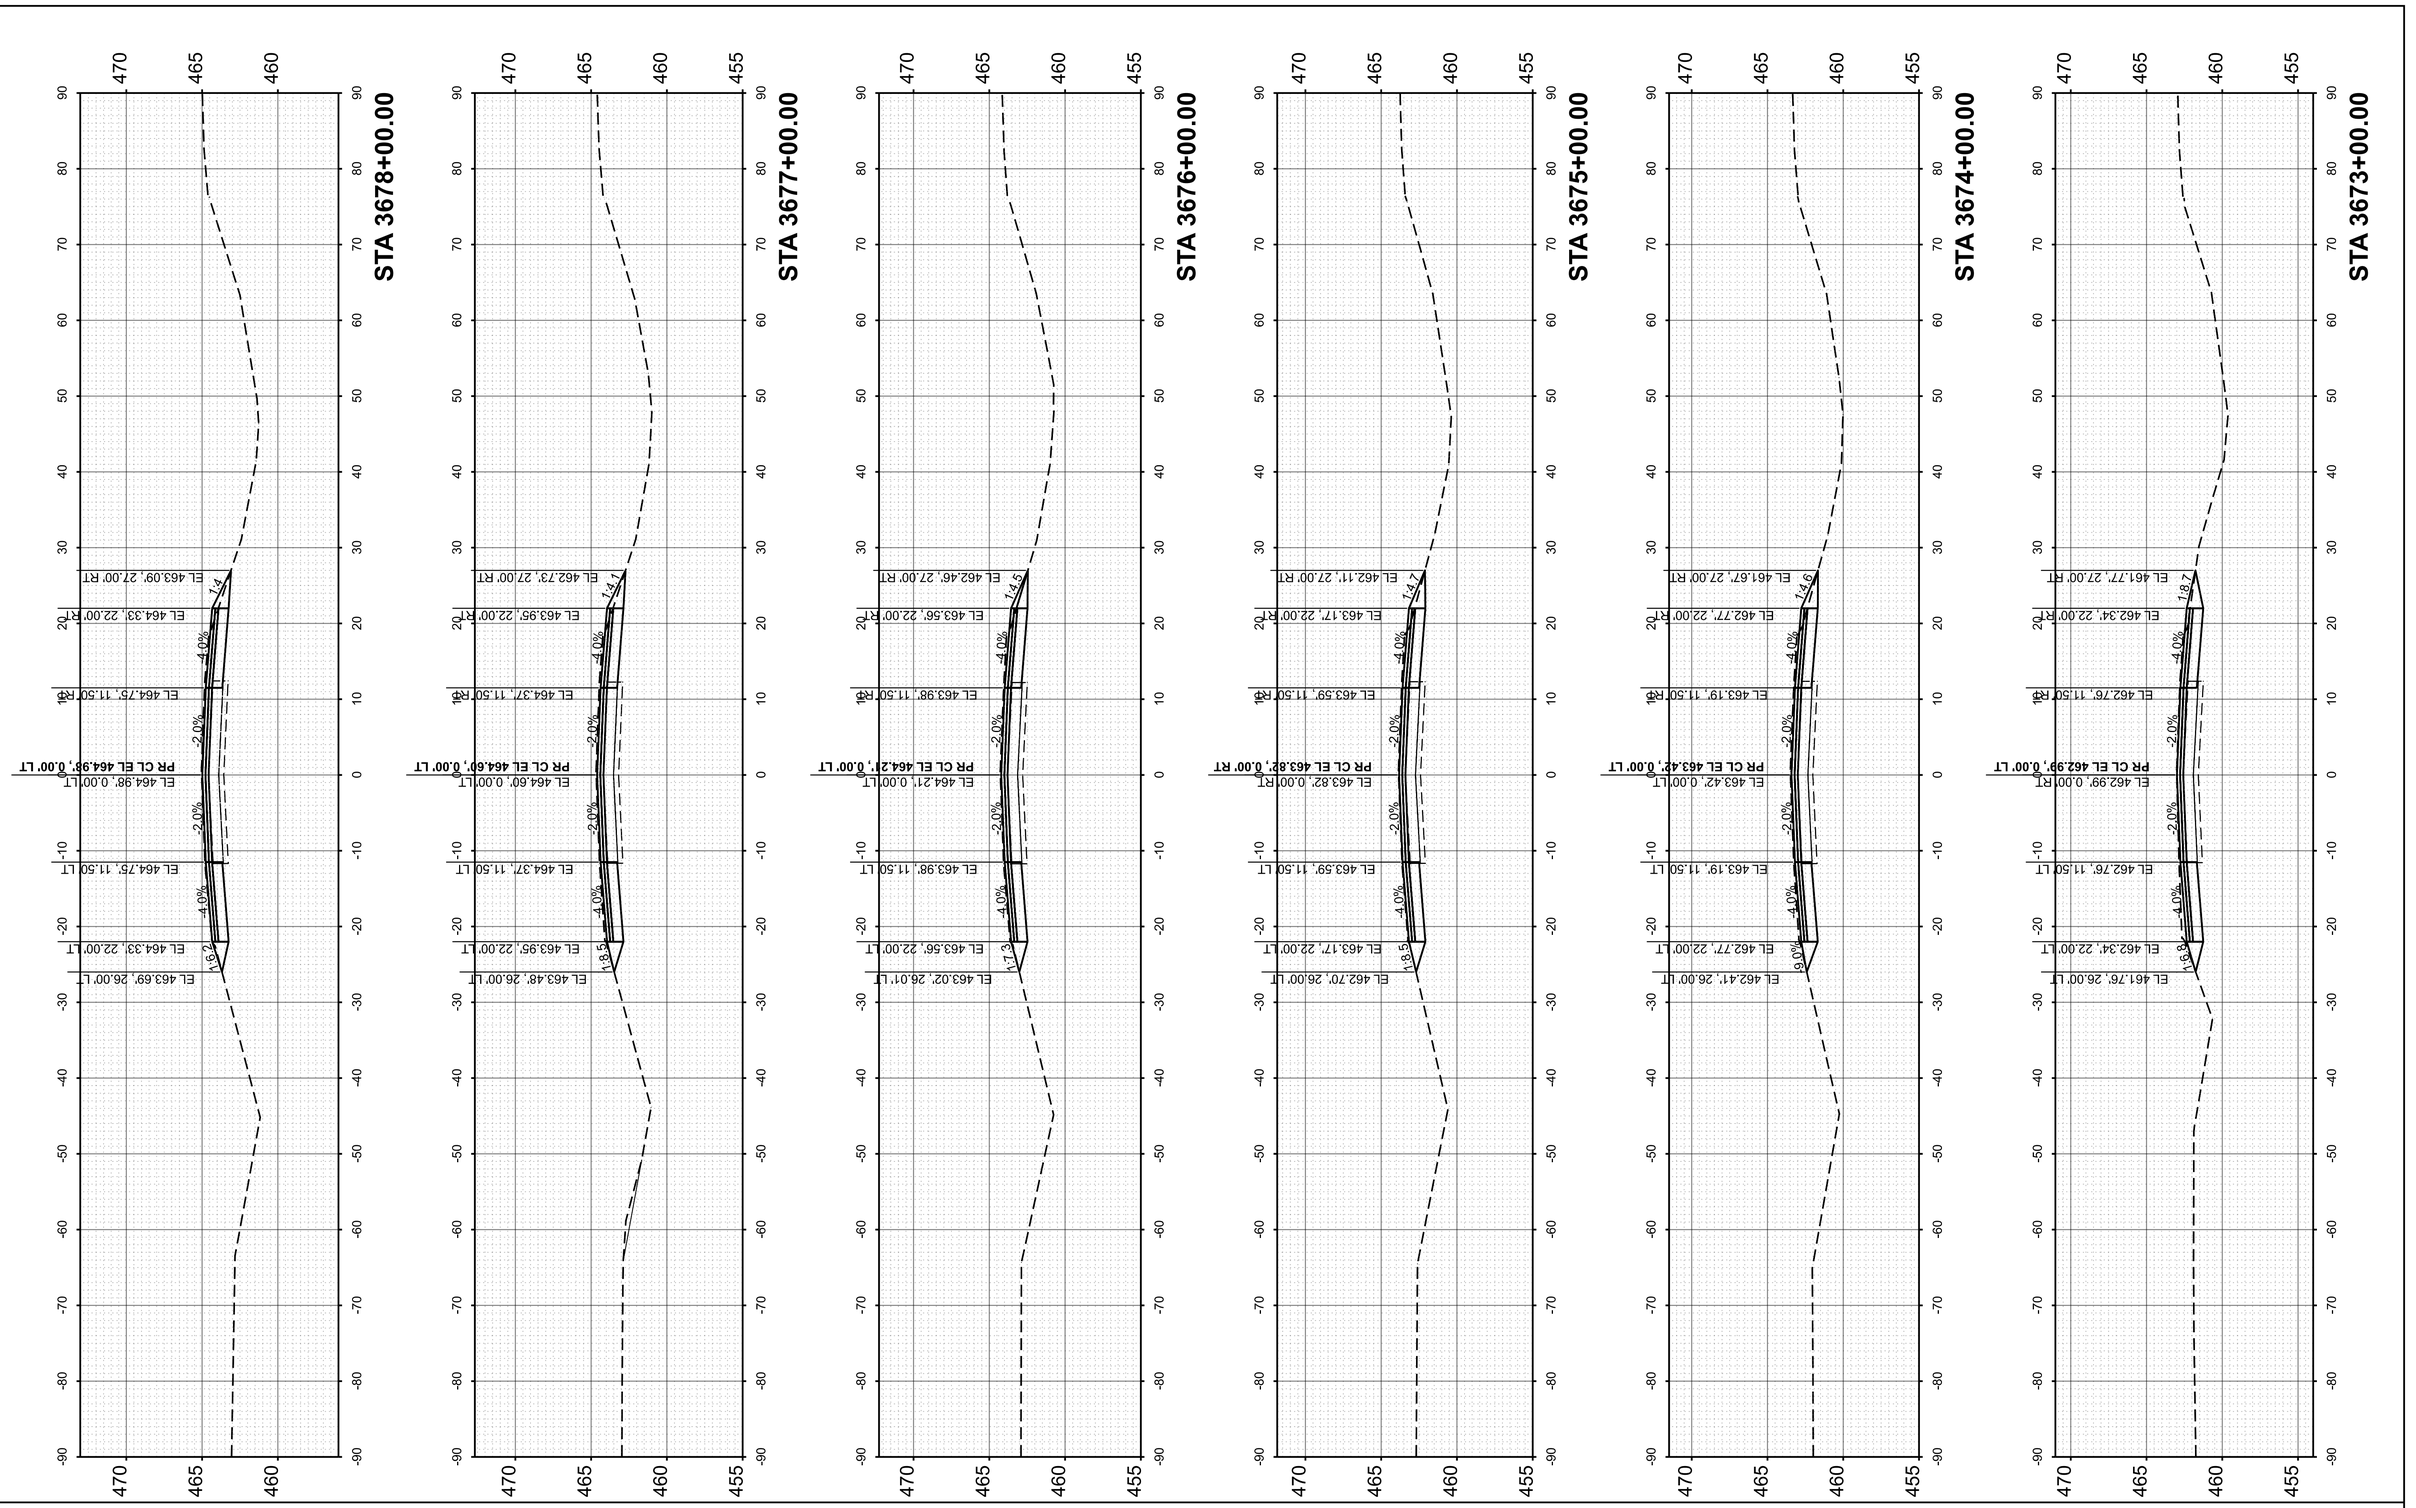

FINAL SURVEY		BY	DATE
	SURVEYED		
	PLOTTED		
NOTE BOOK	TEMPLATE		
	AREAS		
NO.	AREAS CHECKED		

ORIGINAL SURVEY		BY	DATE
	SURVEYED		
	PLOTTED		
NOTE BOOK	TEMPLATE		
	AREAS		
NO.	AREAS CHECKED		

MODEL: PrCL - 3673+00.00 |Sheet|
FILE NAME: pw://des-pw.bentley.com:des-pw-01/Documents/Projects/PTB209 I-64 Resurfacing/06_CADD_Sheets/D876M95_sht_Cor_WB.dgn

55 W Van Buren St, Ste 200
Chicago, IL 60605
TEL: 312.787.0707 FAX: 312.787.7322
www.descotoinc.com
IL Professional Engineering Design Firm No. 184001609-0002

Copyright © 2026


USER NAME = mgesior	DESIGNED - MEG	REVISED -	
	DRAWN - MEG	REVISED -	
	CHECKED - MTV	REVISED -	
PLOT DATE = 5/6/2026	DATE - 5/6/2026	REVISED -	

STATE OF ILLINOIS
DEPARTMENT OF TRANSPORTATION

WESTBOUND CROSS SECTIONS
I-64

SCALE: 1"=10' | SHEET 58 OF 106 SHEETS | STA. | TO STA.

F.A. RTE.	SECTION	COUNTY	TOTAL SHEETS	SHEET NO.
64	95-(3,4)RS-2	WASHINGTON	775	650
		CONTRACT NO. 76M95		
		ILLINOIS	FED. AID PROJECT	

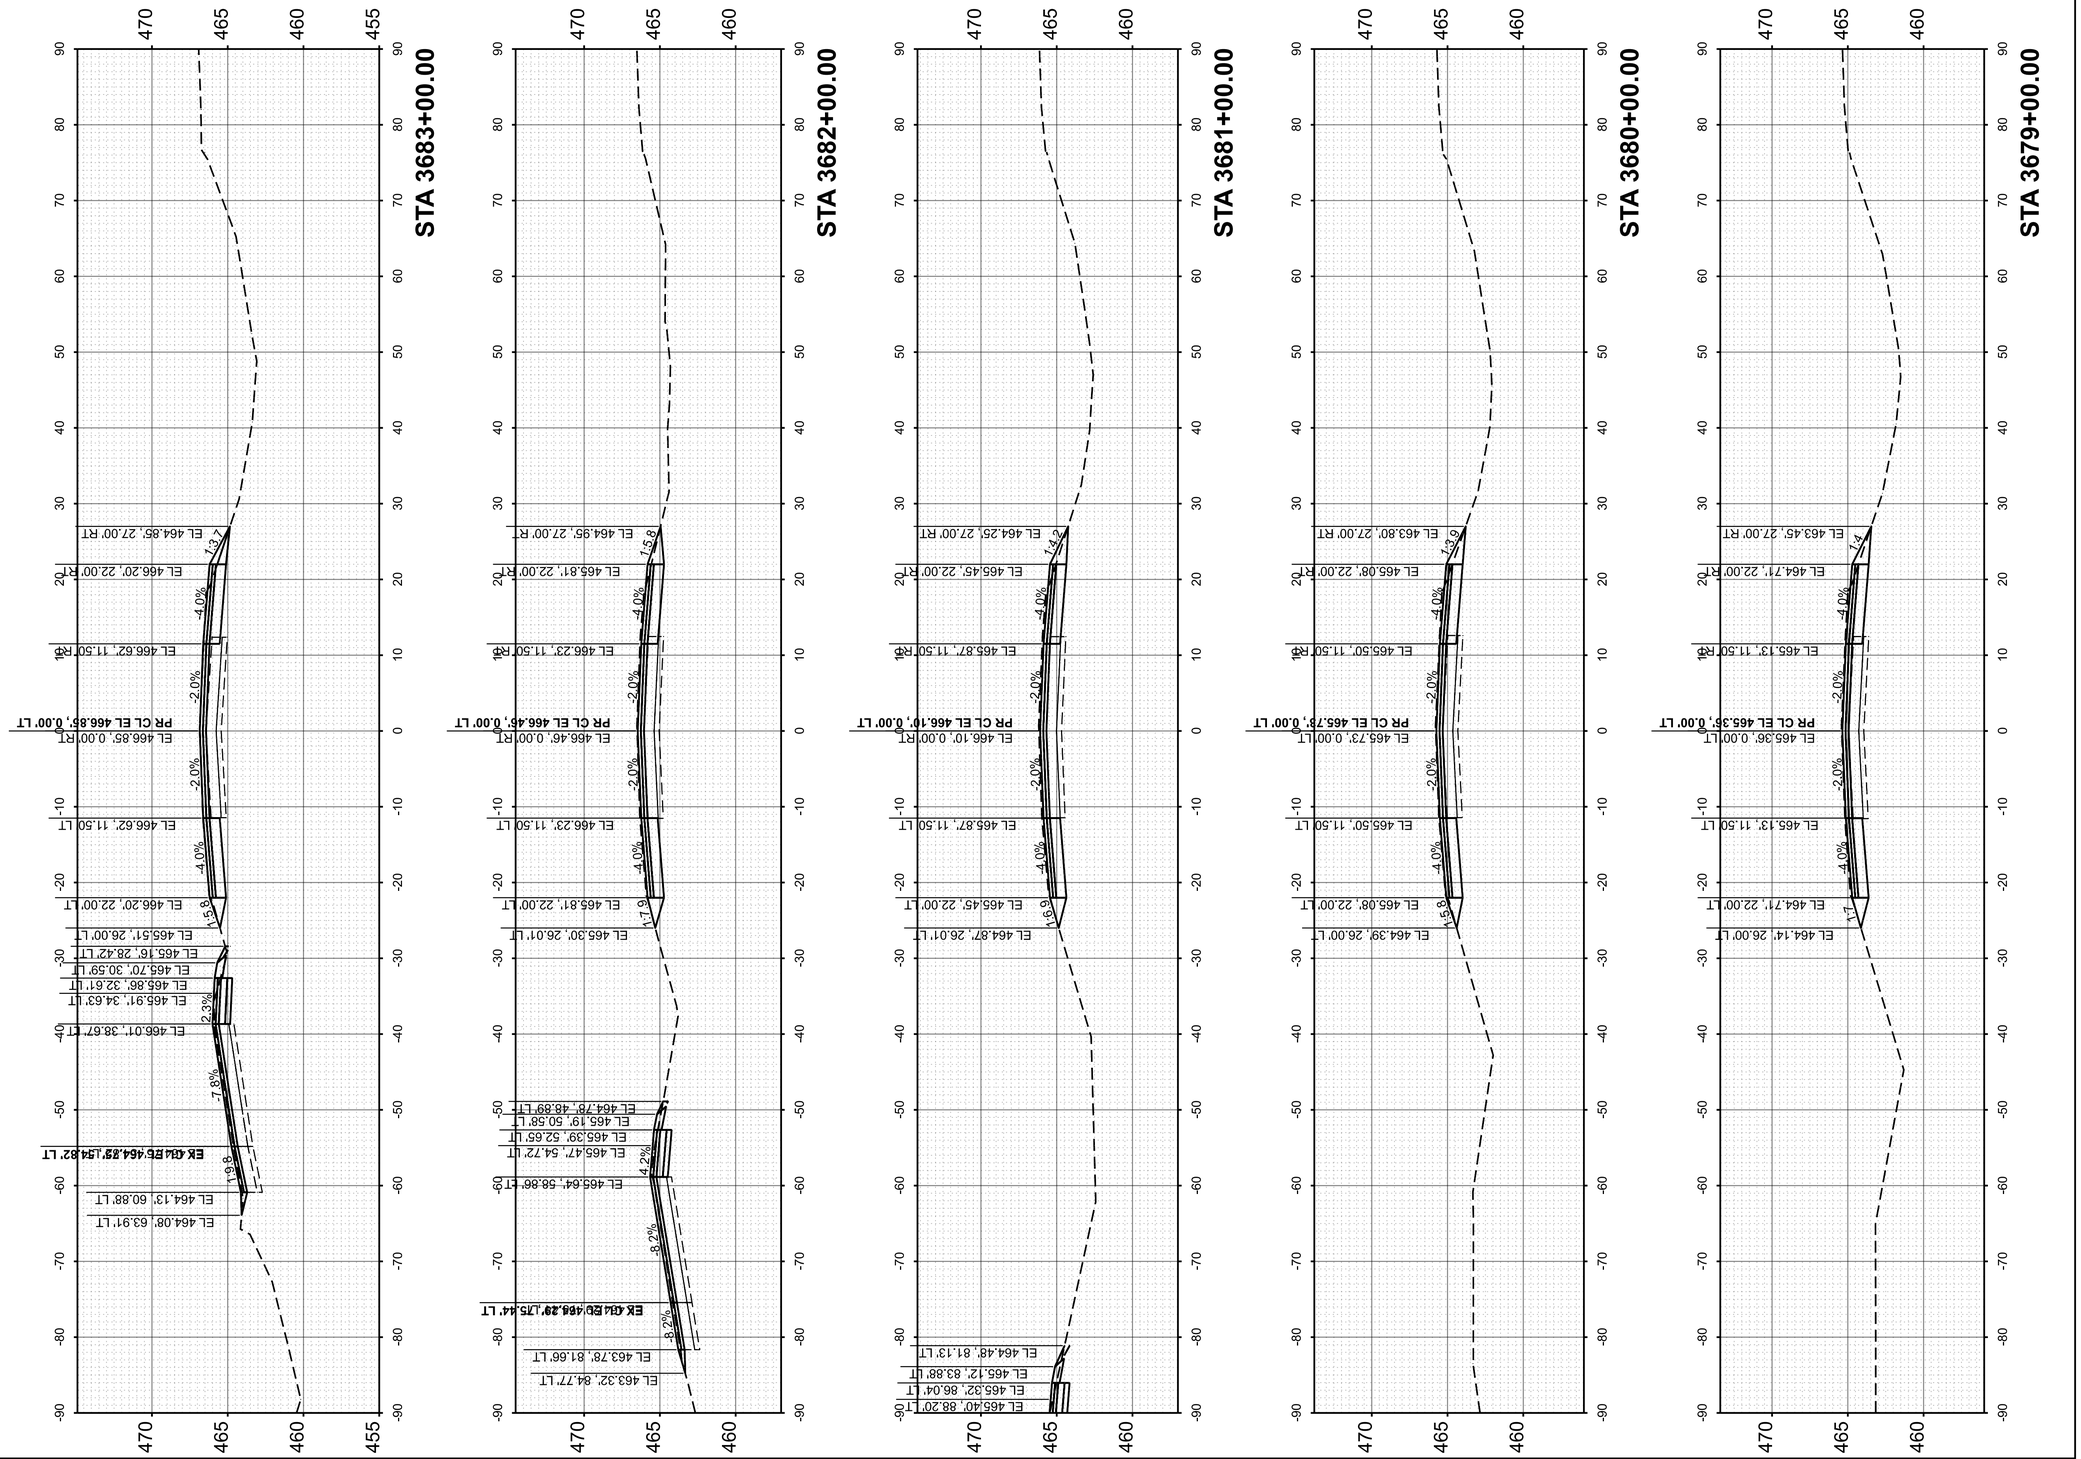

FINAL SURVEY		BY	DATE
	SURVEYED		
	PLOTTED		
NOTE BOOK	TEMPLATE		
	AREAS		
NO.	AREAS CHECKED		

ORIGINAL SURVEY		BY	DATE
	SURVEYED		
	PLOTTED		
NOTE BOOK	TEMPLATE		
	AREAS		
NO.	AREAS CHECKED		

MODEL: PrCL - 3679+00.00 [Sheet]
FILE NAME: pw://des-pw.bentley.com:des-pw-01/Documents/Projects/PTB209 I-64 Resurfacing/06. CADD_Sheets/D876M95_sht_Cor_WB.dgn

55 W Van Buren St, Ste 200
Chicago, IL 60605
TEL: 312.787.0707 FAX: 312.787.7322
www.desconsultinc.com
IL Professional Engineering Design Firm No. 184001609-0002

Copyright © 2026


USER NAME = mgesior	DESIGNED - MEG	REVISED -
	DRAWN - MEG	REVISED -
	CHECKED - MTV	REVISED -
PLOT DATE = 5/6/2026	DATE - 5/6/2026	REVISED -

STATE OF ILLINOIS
DEPARTMENT OF TRANSPORTATION

WESTBOUND CROSS SECTIONS
I-64

SCALE: 1"=10' | SHEET 59 OF 106 SHEETS | STA. | TO STA.

F.A. RTE.	SECTION	COUNTY	TOTAL SHEETS	SHEET NO.
64	95-(3,4)RS-2	WASHINGTON	775	651
		CONTRACT NO. 76M95		
		ILLINOIS	FED. AID PROJECT	

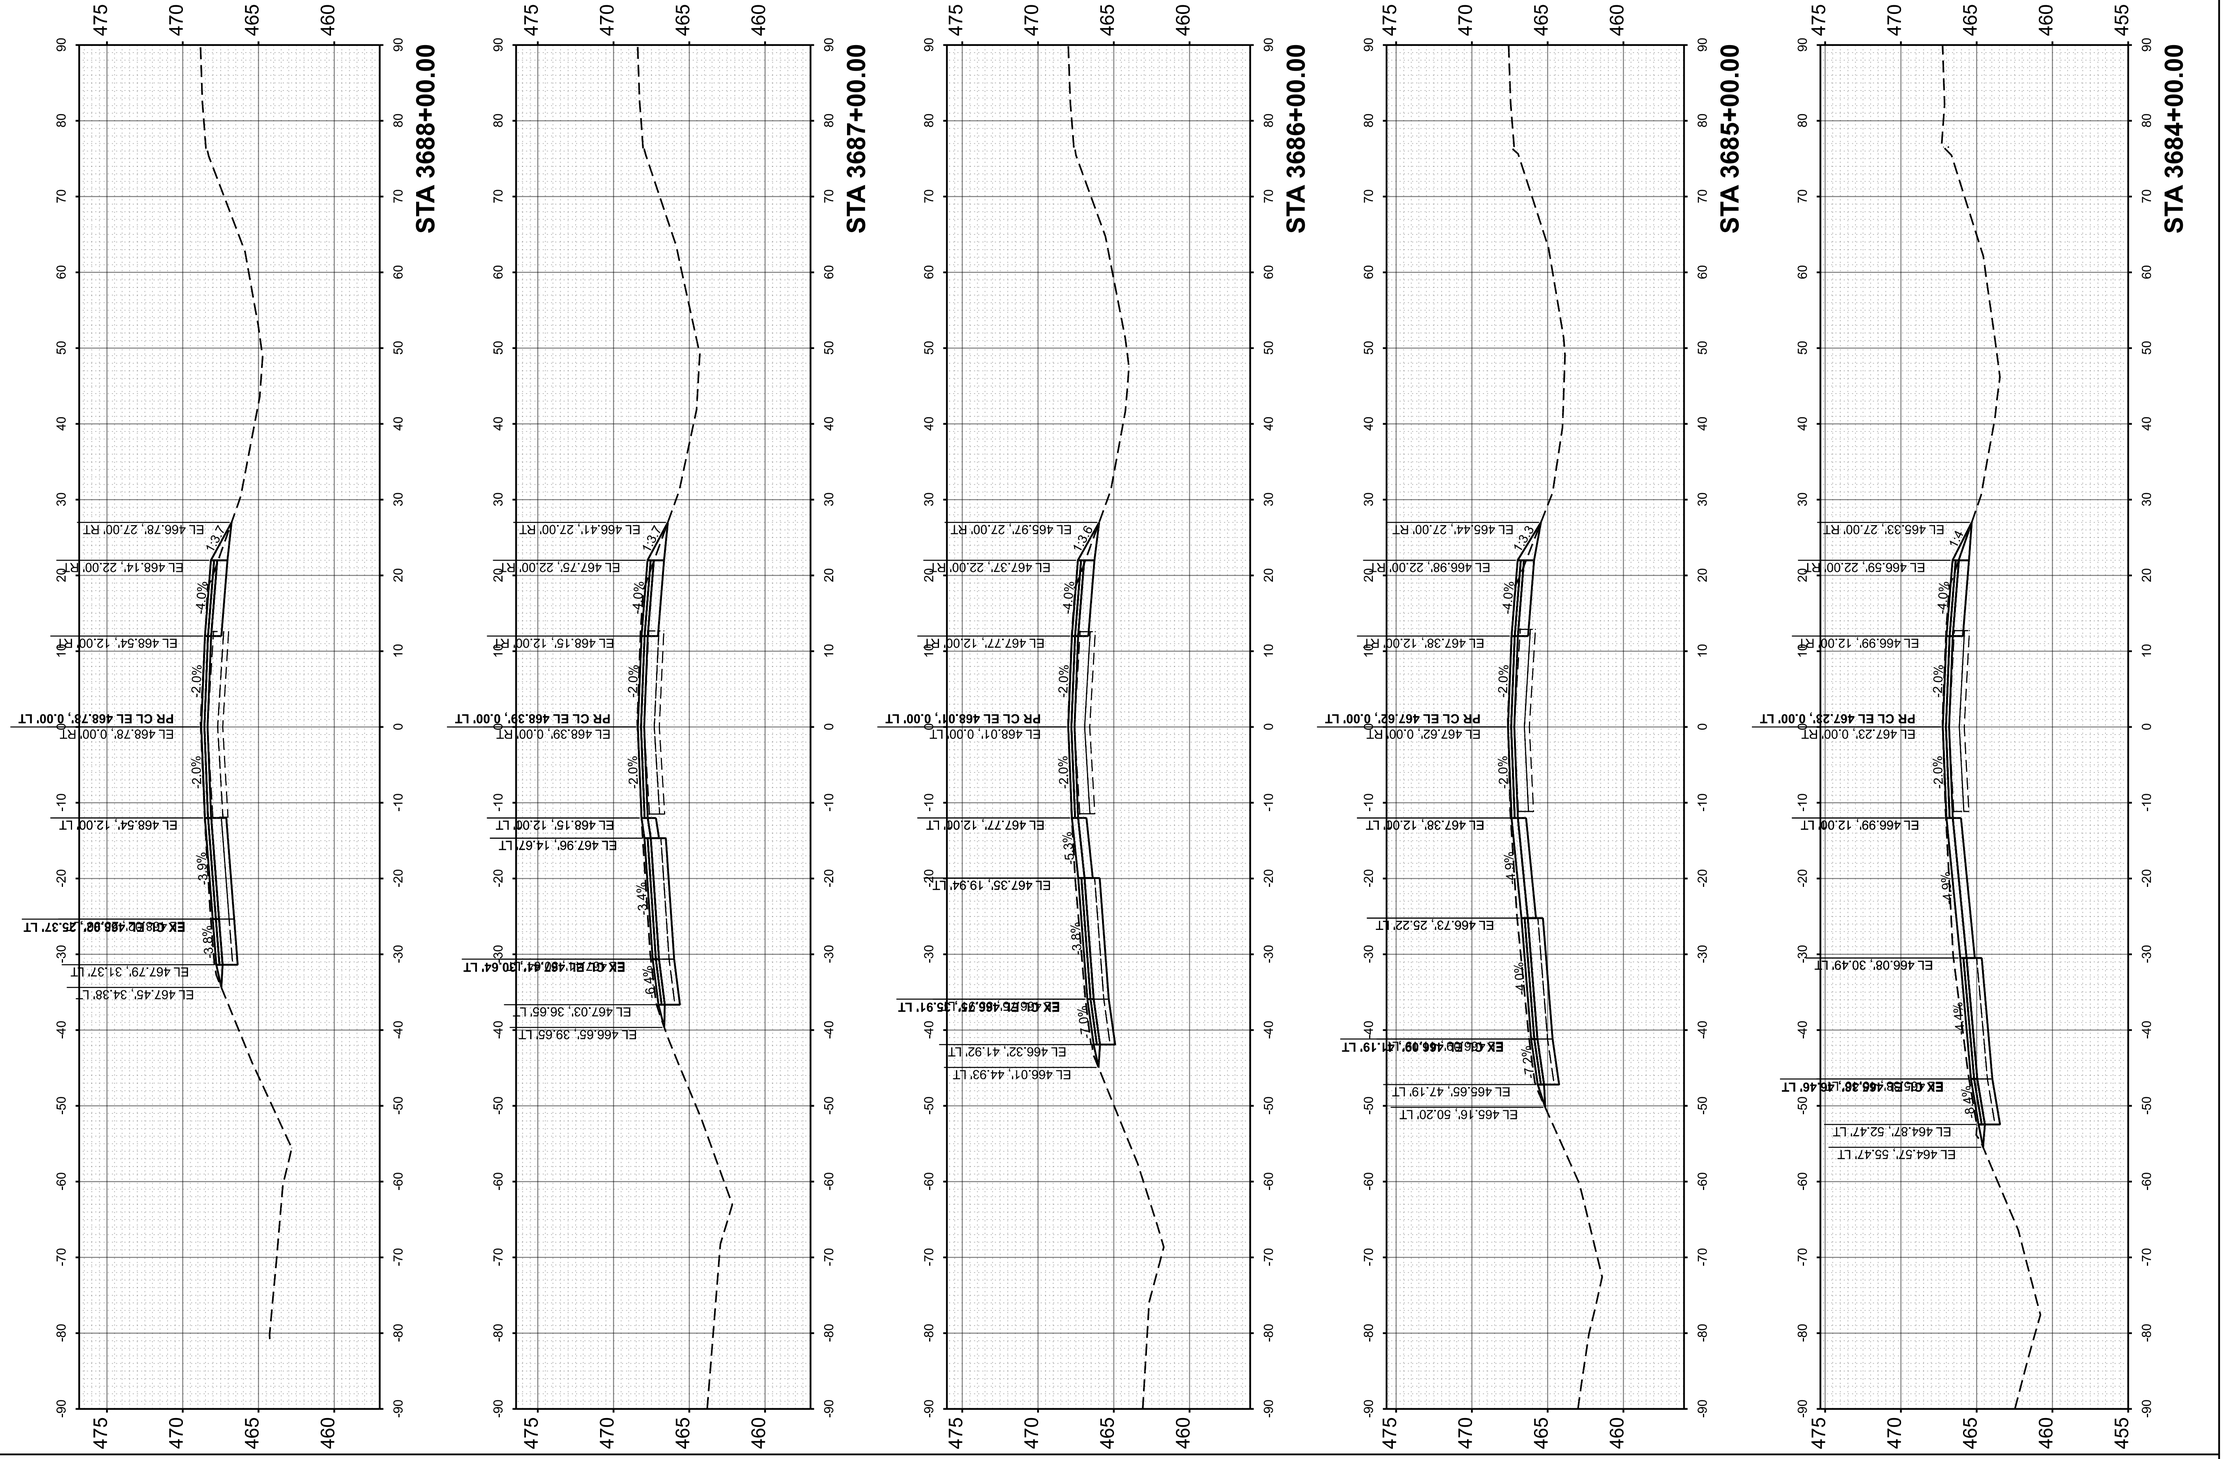

FINAL SURVEY		BY	DATE
NO'E BOOK	SURVEYED		
NO.	PLOTTED		
	TEMPLATE		
	AREAS		
	AREAS CHECKED		

ORIGINAL SURVEY		BY	DATE
NOTE BOOK	SURVEYED		
NO.	PLOTTED		
	TEMPLATE		
	AREAS		
	AREAS CHECKED		


MODEL: PrCL - 3684+00.00 [Sheet]
FILE NAME: pw://des-pw.bentley.com:des-pw-01/Documents/Projects/PTB209 I-64 Resurfacing/06_CADD_Sheets/D876M95_sht_Cor_WB_East.dgn

55 W Van Buren St, Ste 200
Chicago, IL 60605
TEL: 312.787.0707 FAX: 312.787.7322
www.descotoinc.com
IL Professional Engineering Design Firm No. 184001609-0002

Copyright © 2026

USER NAME = mgesior	DESIGNED - MEG	REVISED -	**STATE OF ILLINOIS**	**WESTBOUND CROSS SECTIONS**	
	DRAWN - MEG	REVISED -	**DEPARTMENT OF TRANSPORTATION**	**I-64**	
	CHECKED - MTV	REVISED -			
PLOT DATE = 5/6/2026	DATE - 5/6/2026	REVISED -		SCALE: 1"=10' SHEET 60 OF 106 SHEETS STA. TO STA.	

F.A. RTE.	SECTION	COUNTY	TOTAL SHEETS	SHEET NO.
64	95-(3,4)RS-2	WASHINGTON	775	652
		CONTRACT NO. 76M95		
	ILLINOIS	FED. AID PROJECT		

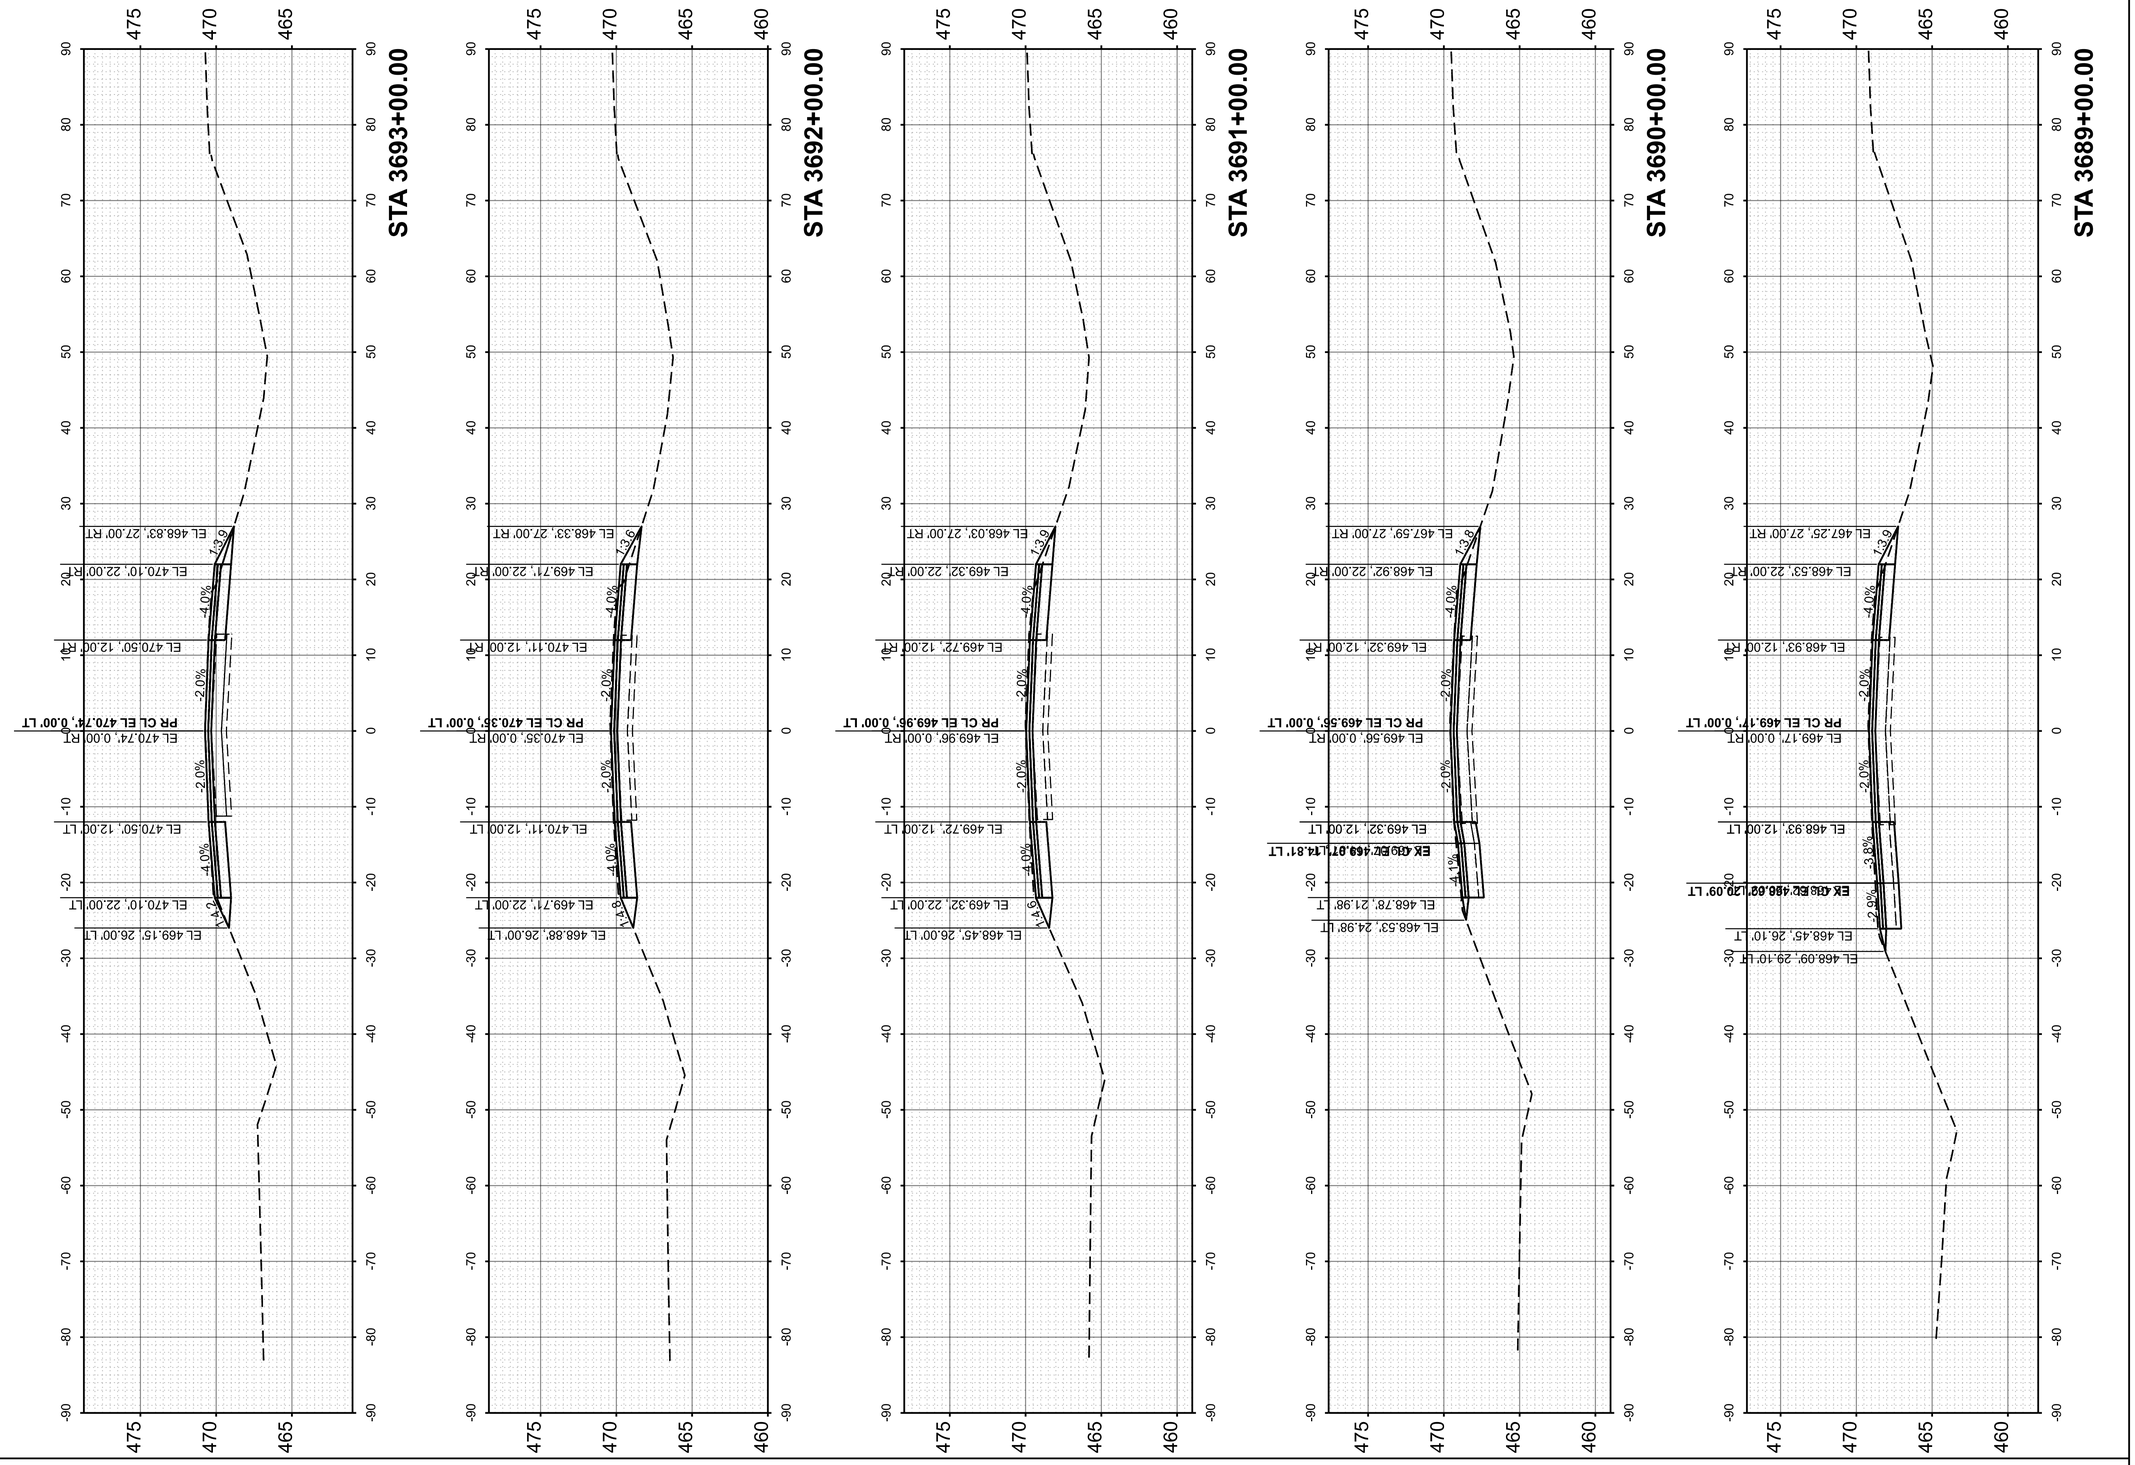

FINAL SURVEY
NO'TE BOOK
NO.

SURVEYED
PLOTTED
TEMPLATE
AREAS
AREAS CHECKED

BY

DATE

ORIGINAL SURVEY
NOTE BOOK
NO.

SURVEYED
PLOTTED
TEMPLATE
AREAS
AREAS CHECKED

BY

DATE

MODEL: PrCL - 3689+00.00 [Sheet]
FILE NAME: pw://des-pw.bentley.com:des-pw-01/Documents/Projects/PTB209 I-64 Resurfacing/06. CADD_Sheets/D876M95_sht_Cor_WB_East.dgn

55 W Van Buren St, Ste 200
Chicago, IL 60605
TEL: 312.787.0707 FAX: 312.787.7322
www.descotoinc.com
IL Professional Engineering Design Firm No. 184001609-0002

Copyright © 2026


USER NAME = mgesior	DESIGNED - MEG	REVISED -
	DRAWN - MEG	REVISED -
	CHECKED - MTV	REVISED -
PLOT DATE = 5/6/2026	DATE - 5/6/2026	REVISED -

STATE OF ILLINOIS
DEPARTMENT OF TRANSPORTATION

WESTBOUND CROSS SECTIONS
I-64

SCALE: 1"=10' | SHEET 61 OF 106 SHEETS | STA. | TO STA.

F.A. RTE.	SECTION	COUNTY	TOTAL SHEETS	SHEET NO.
64	95-(3,4)RS-2	WASHINGTON	775	653
		CONTRACT NO. 76M95		
	ILLINOIS	FED. AID PROJECT		

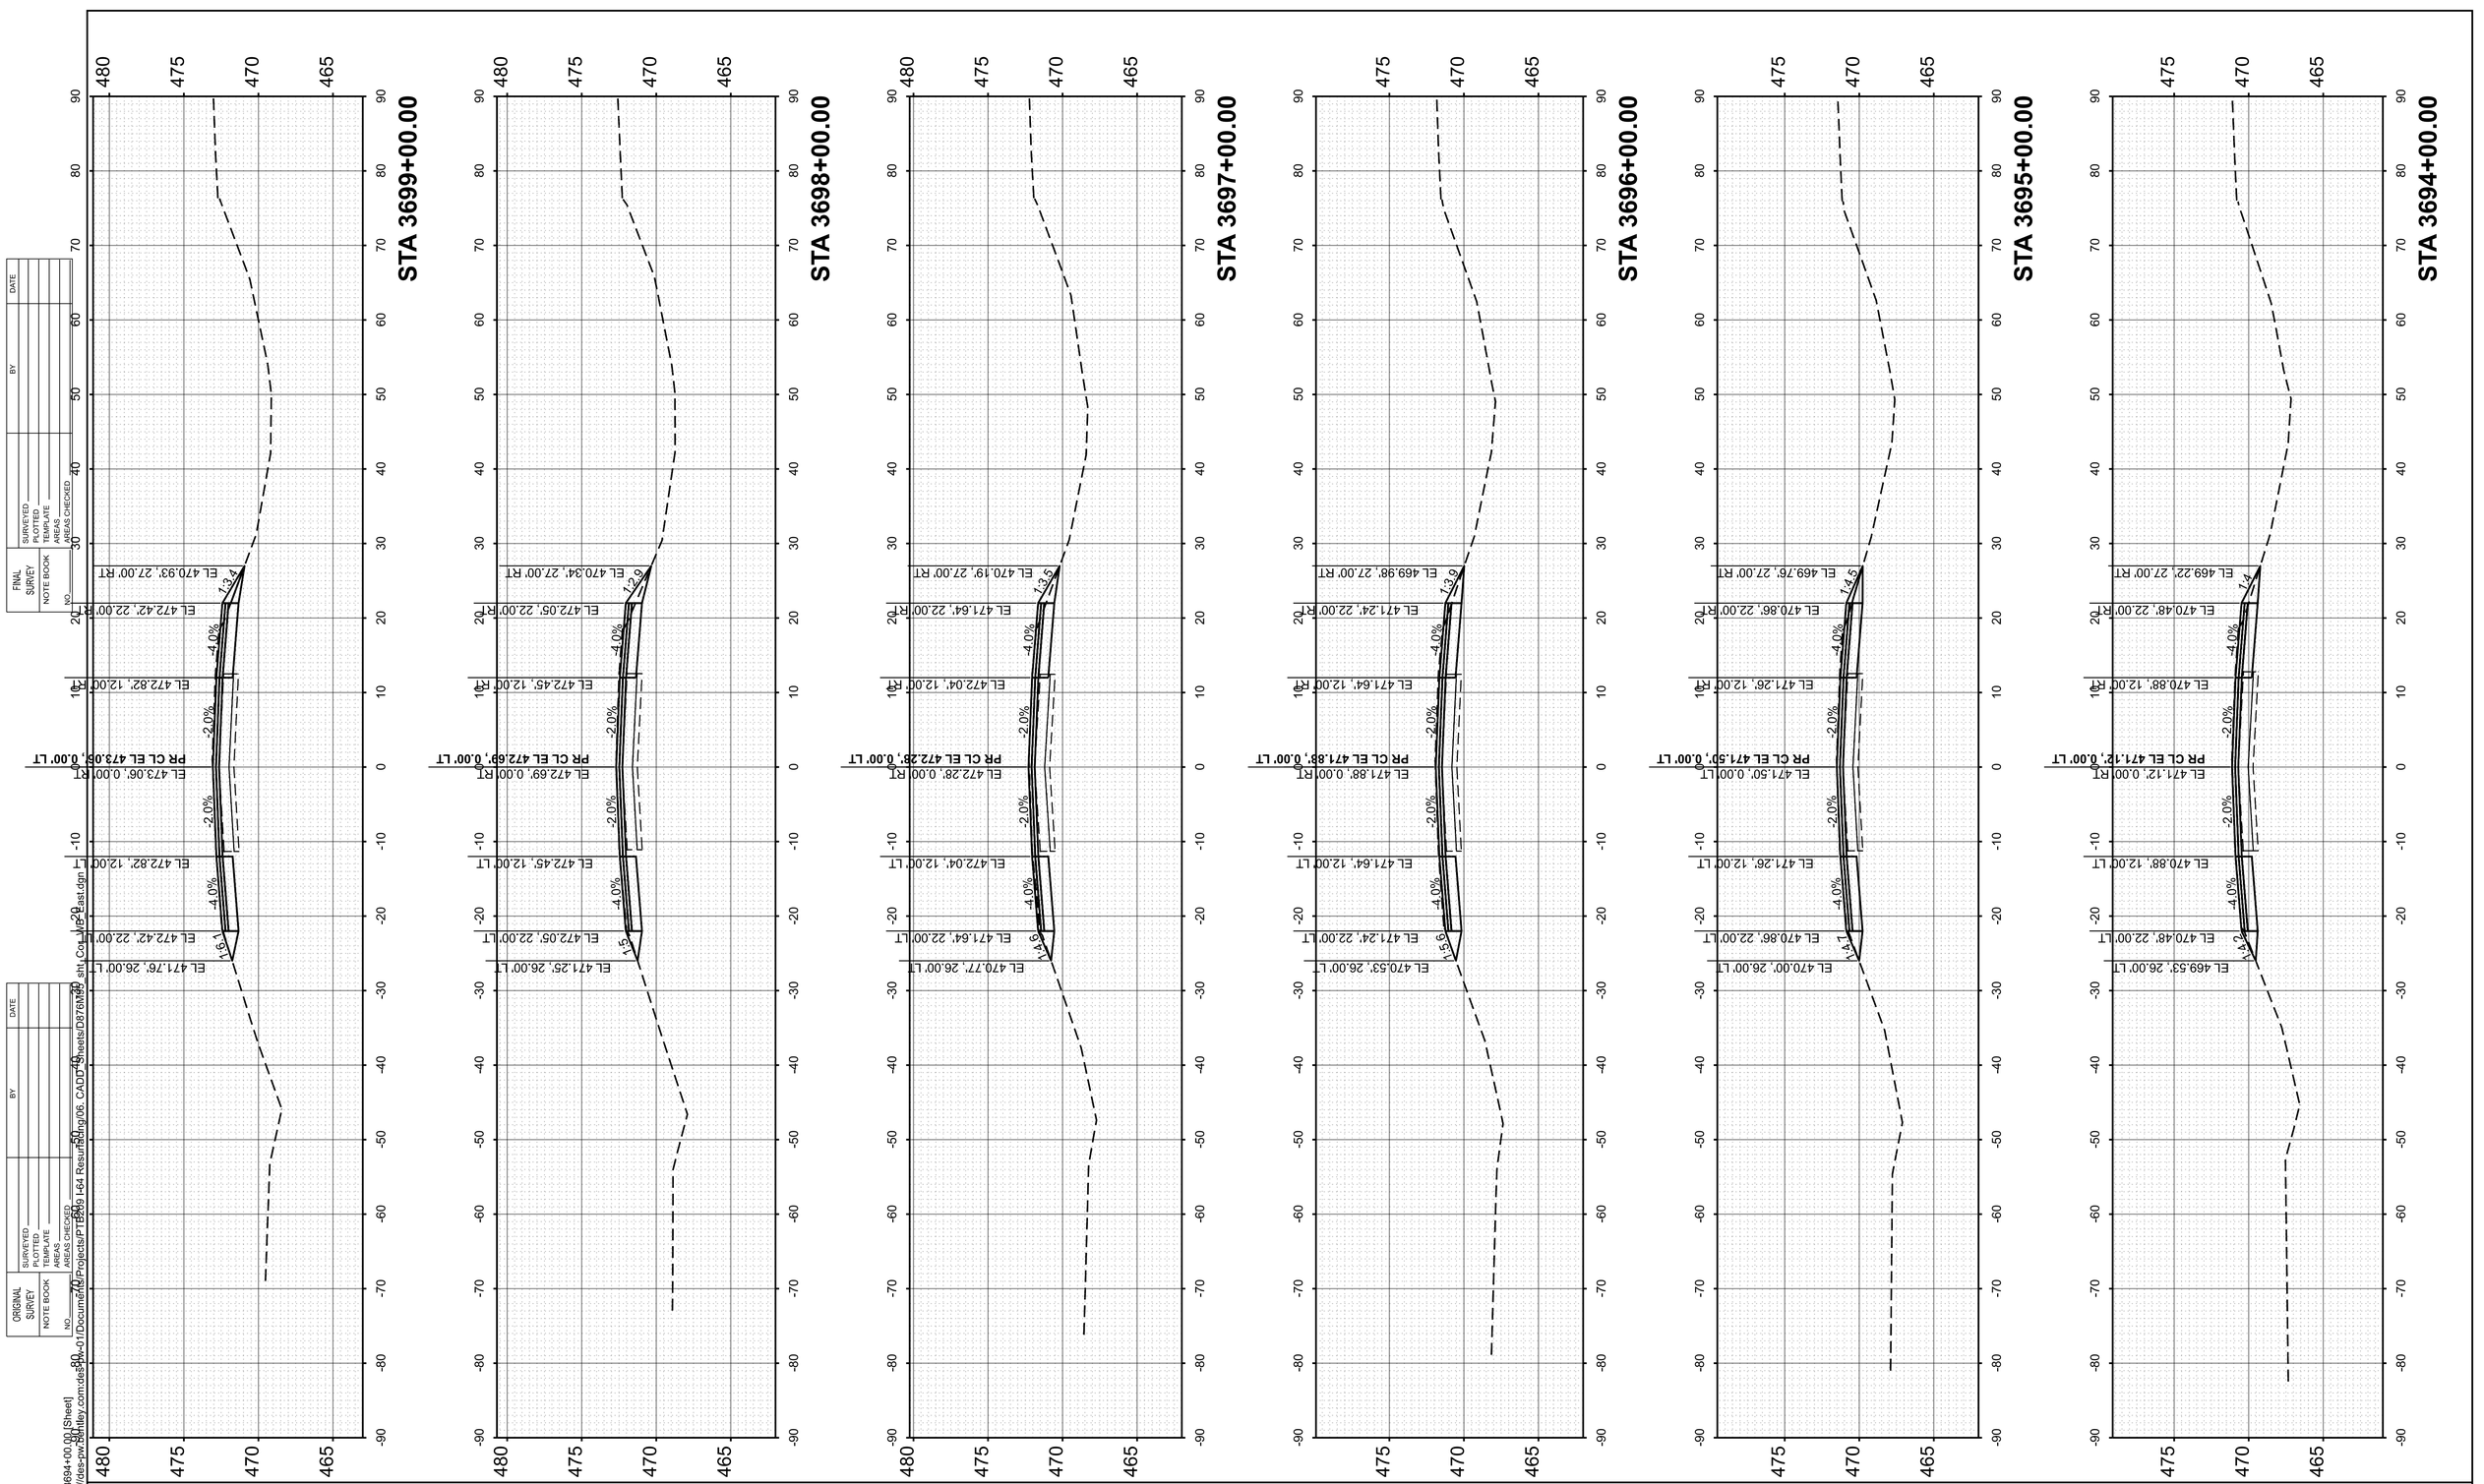

FINAL SURVEY	NO.	BY	DATE
NOTE BOOK			
SURVEYED			
PLOTTED			
TEMPLATE			
AREAS			
AREAS CHECKED			

ORIGINAL SURVEY	NO.	BY	DATE
NOTE BOOK			
SURVEYED			
PLOTTED			
TEMPLATE			
AREAS			
AREAS CHECKED			

MODEL: PrCL - 3694+00.00 [Sheet]
FILE NAME: pw:\\des-pw.bentley.com:des-pw-01\Documents\Projects\PTB209 I-64 Resurfacing\06. CADD\Sheets\D876M95_sht_Cross_WB_last.dgn

55 W Van Buren St, Ste 200
Chicago, IL 60605
TEL: 312.787.0707 FAX: 312.787.7322
www.descotoinc.com
IL Professional Engineering Design Firm No. 184001609-0002

Copyright © 2026


USER NAME = mgesior	DESIGNED - MEG	REVISED -	
	DRAWN - MEG	REVISED -	
	CHECKED - MTV	REVISED -	
PLOT DATE = 5/6/2026	DATE - 5/6/2026	REVISED -	

STATE OF ILLINOIS
DEPARTMENT OF TRANSPORTATION

WESTBOUND CROSS SECTIONS
I-64

SCALE: 1"=10' | SHEET 62 OF 106 SHEETS | STA. | TO STA.

F.A. RTE.	SECTION	COUNTY	TOTAL SHEETS	SHEET NO.
64	95-(3,4)RS-2	WASHINGTON	775	654
		CONTRACT NO. 76M95		
		ILLINOIS	FED. AID PROJECT	

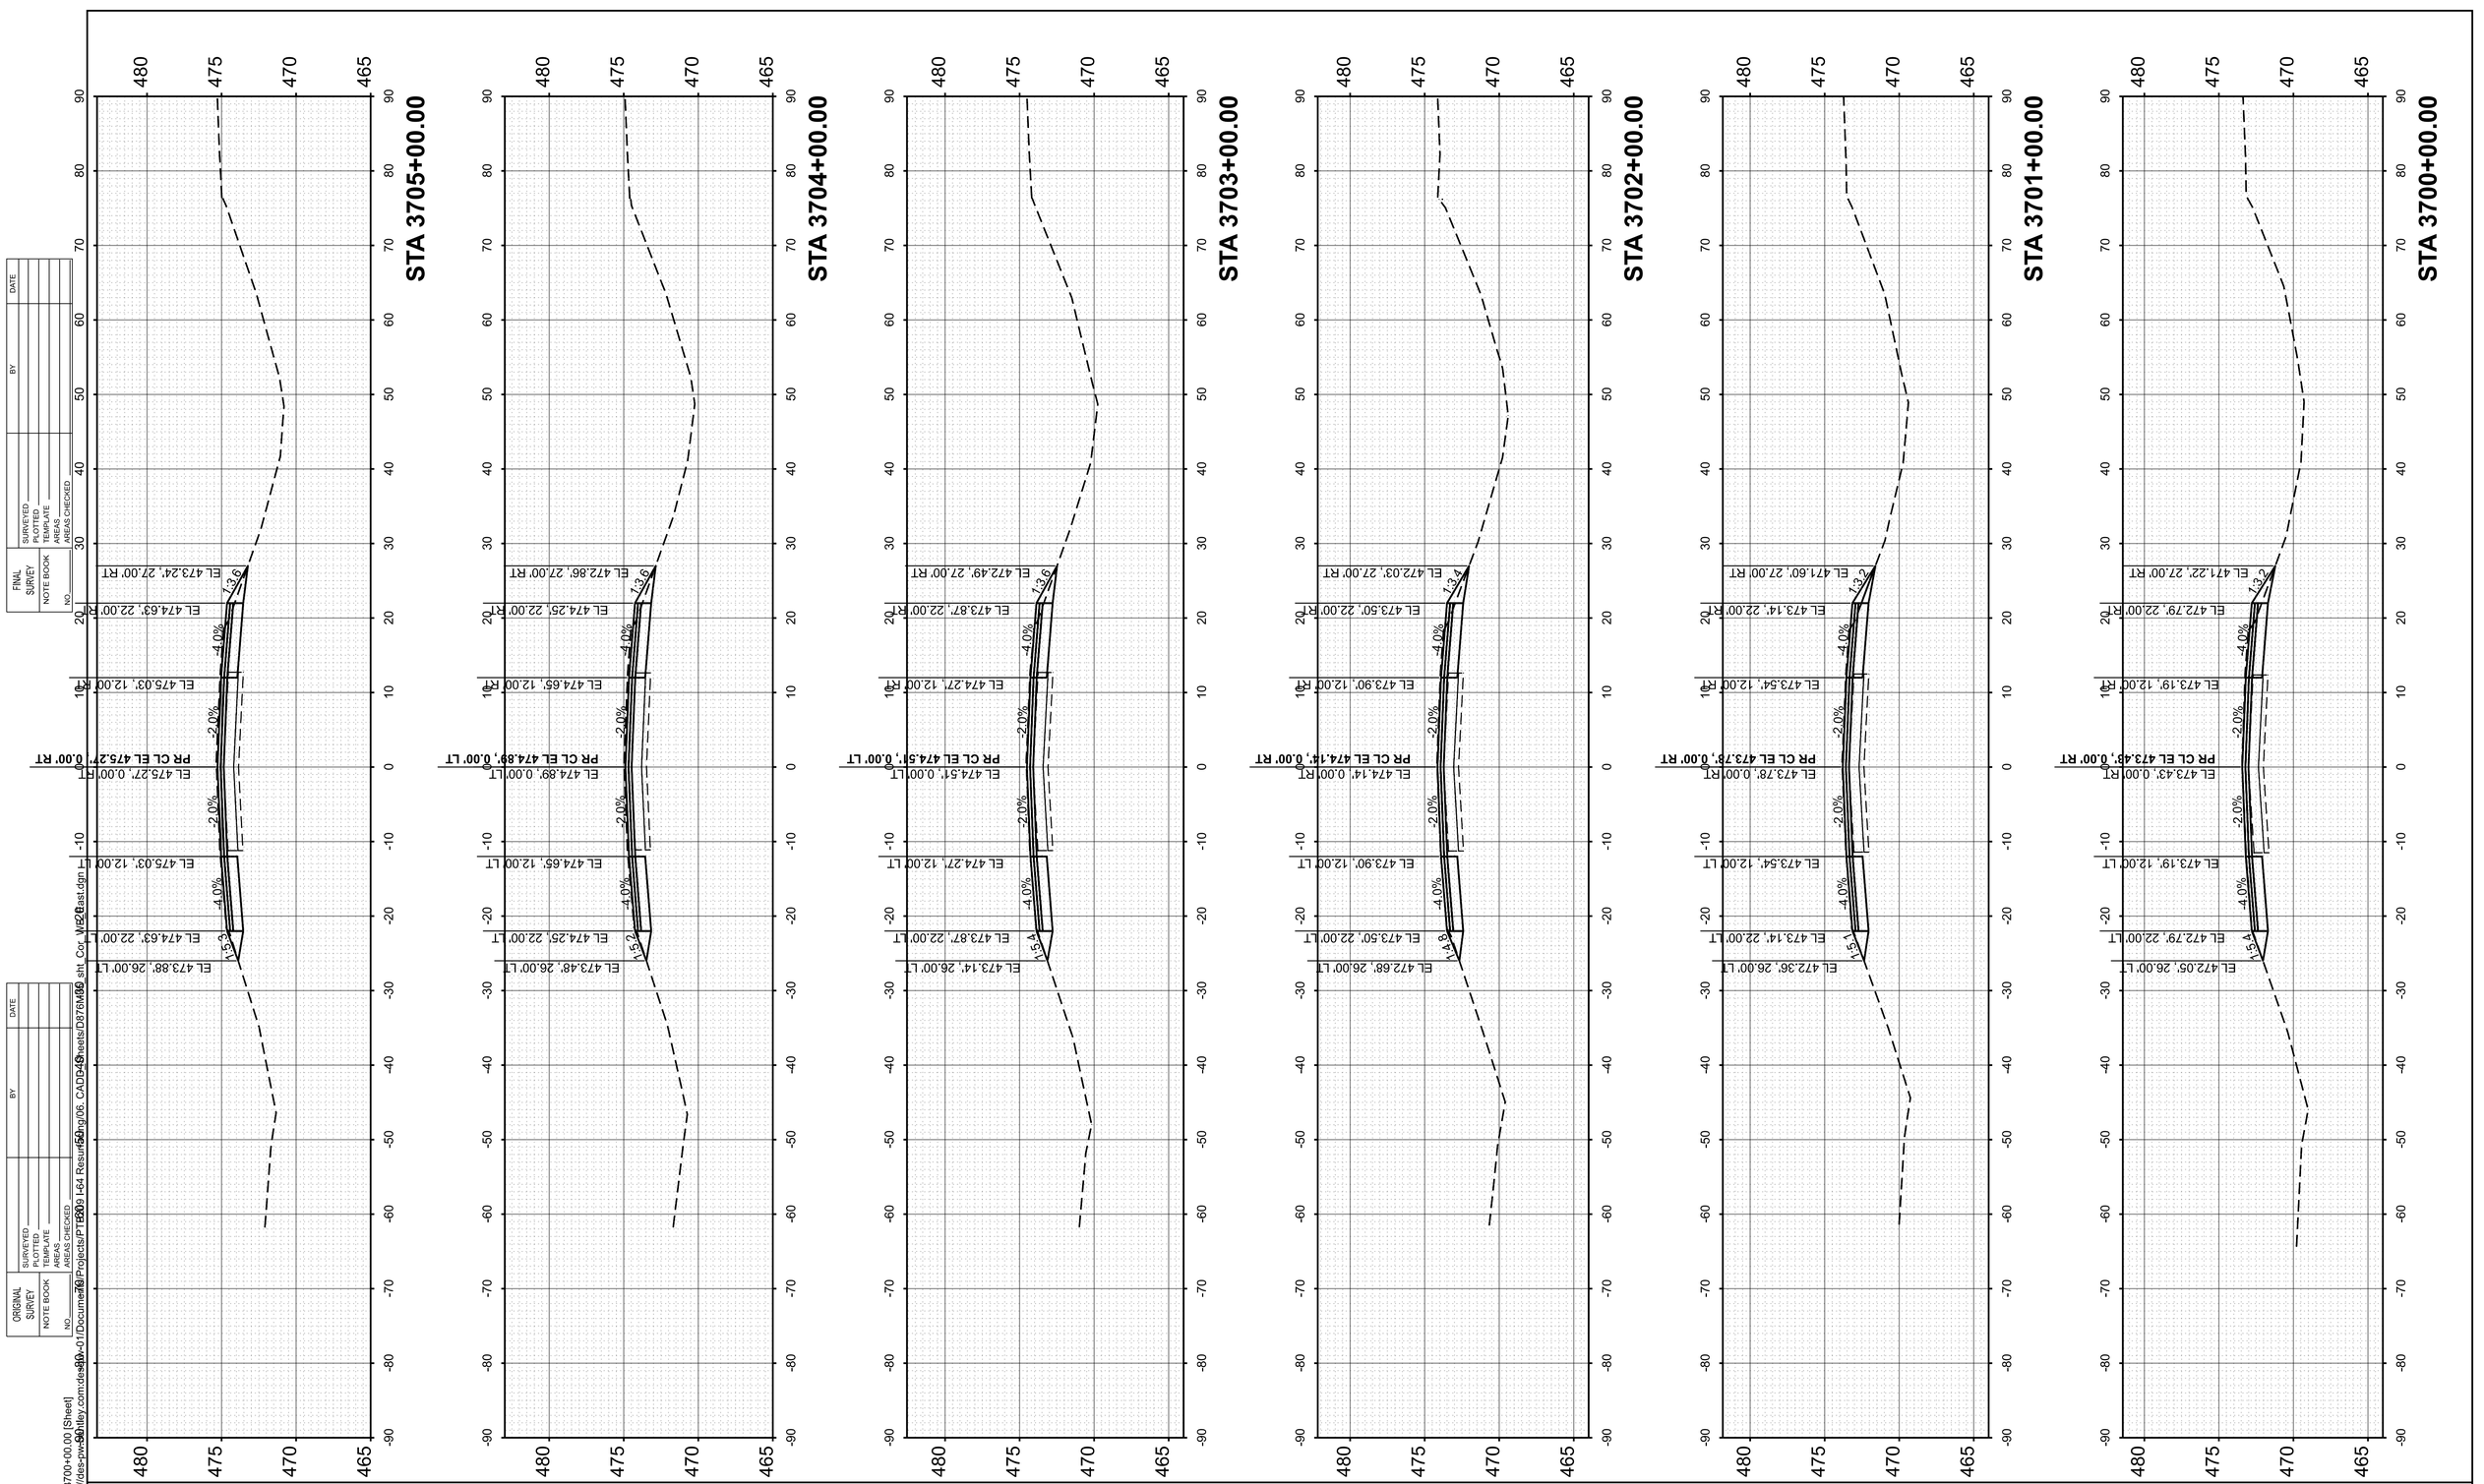

FINAL SURVEY
NOTE BOOK
NO.
SURVEYED
PLOTTED
TEMPLATE
AREAS
AREAS CHECKED
BY
DATE

ORIGINAL SURVEY
NOTE BOOK
NO.
SURVEYED
PLOTTED
TEMPLATE
AREAS
AREAS CHECKED
BY
DATE

MODEL: PrCL - 3700+00.00 [Sheet]
FILE NAME: pw://des-pw-01.bentley.com:des-01/Documents/Projects/PTB 200-I-64 Resurfacing/06. CADD/Sheets/D876M95_sht_Cor_WB_east.dgn

55 W Van Buren St, Ste 200
Chicago, IL 60605
TEL: 312.787.0707 FAX: 312.787.7322
www.descotoinc.com
IL Professional Engineering Design Firm No. 184001609-0002

Copyright © 2026


USER NAME = mgesior	DESIGNED - MEG	REVISED -	
	DRAWN - MEG	REVISED -	
	CHECKED - MTV	REVISED -	
PLOT DATE = 5/6/2026	DATE - 5/6/2026	REVISED -	

STATE OF ILLINOIS
DEPARTMENT OF TRANSPORTATION

WESTBOUND CROSS SECTIONS
I-64

SCALE: 1"=10' | SHEET 63 OF 106 SHEETS | STA. | TO STA.

F.A. RTE.	SECTION	COUNTY	TOTAL SHEETS	SHEET NO.
64	95-(3,4)RS-2	WASHINGTON	775	655
		CONTRACT NO. 76M95		
	ILLINOIS	FED. AID PROJECT		

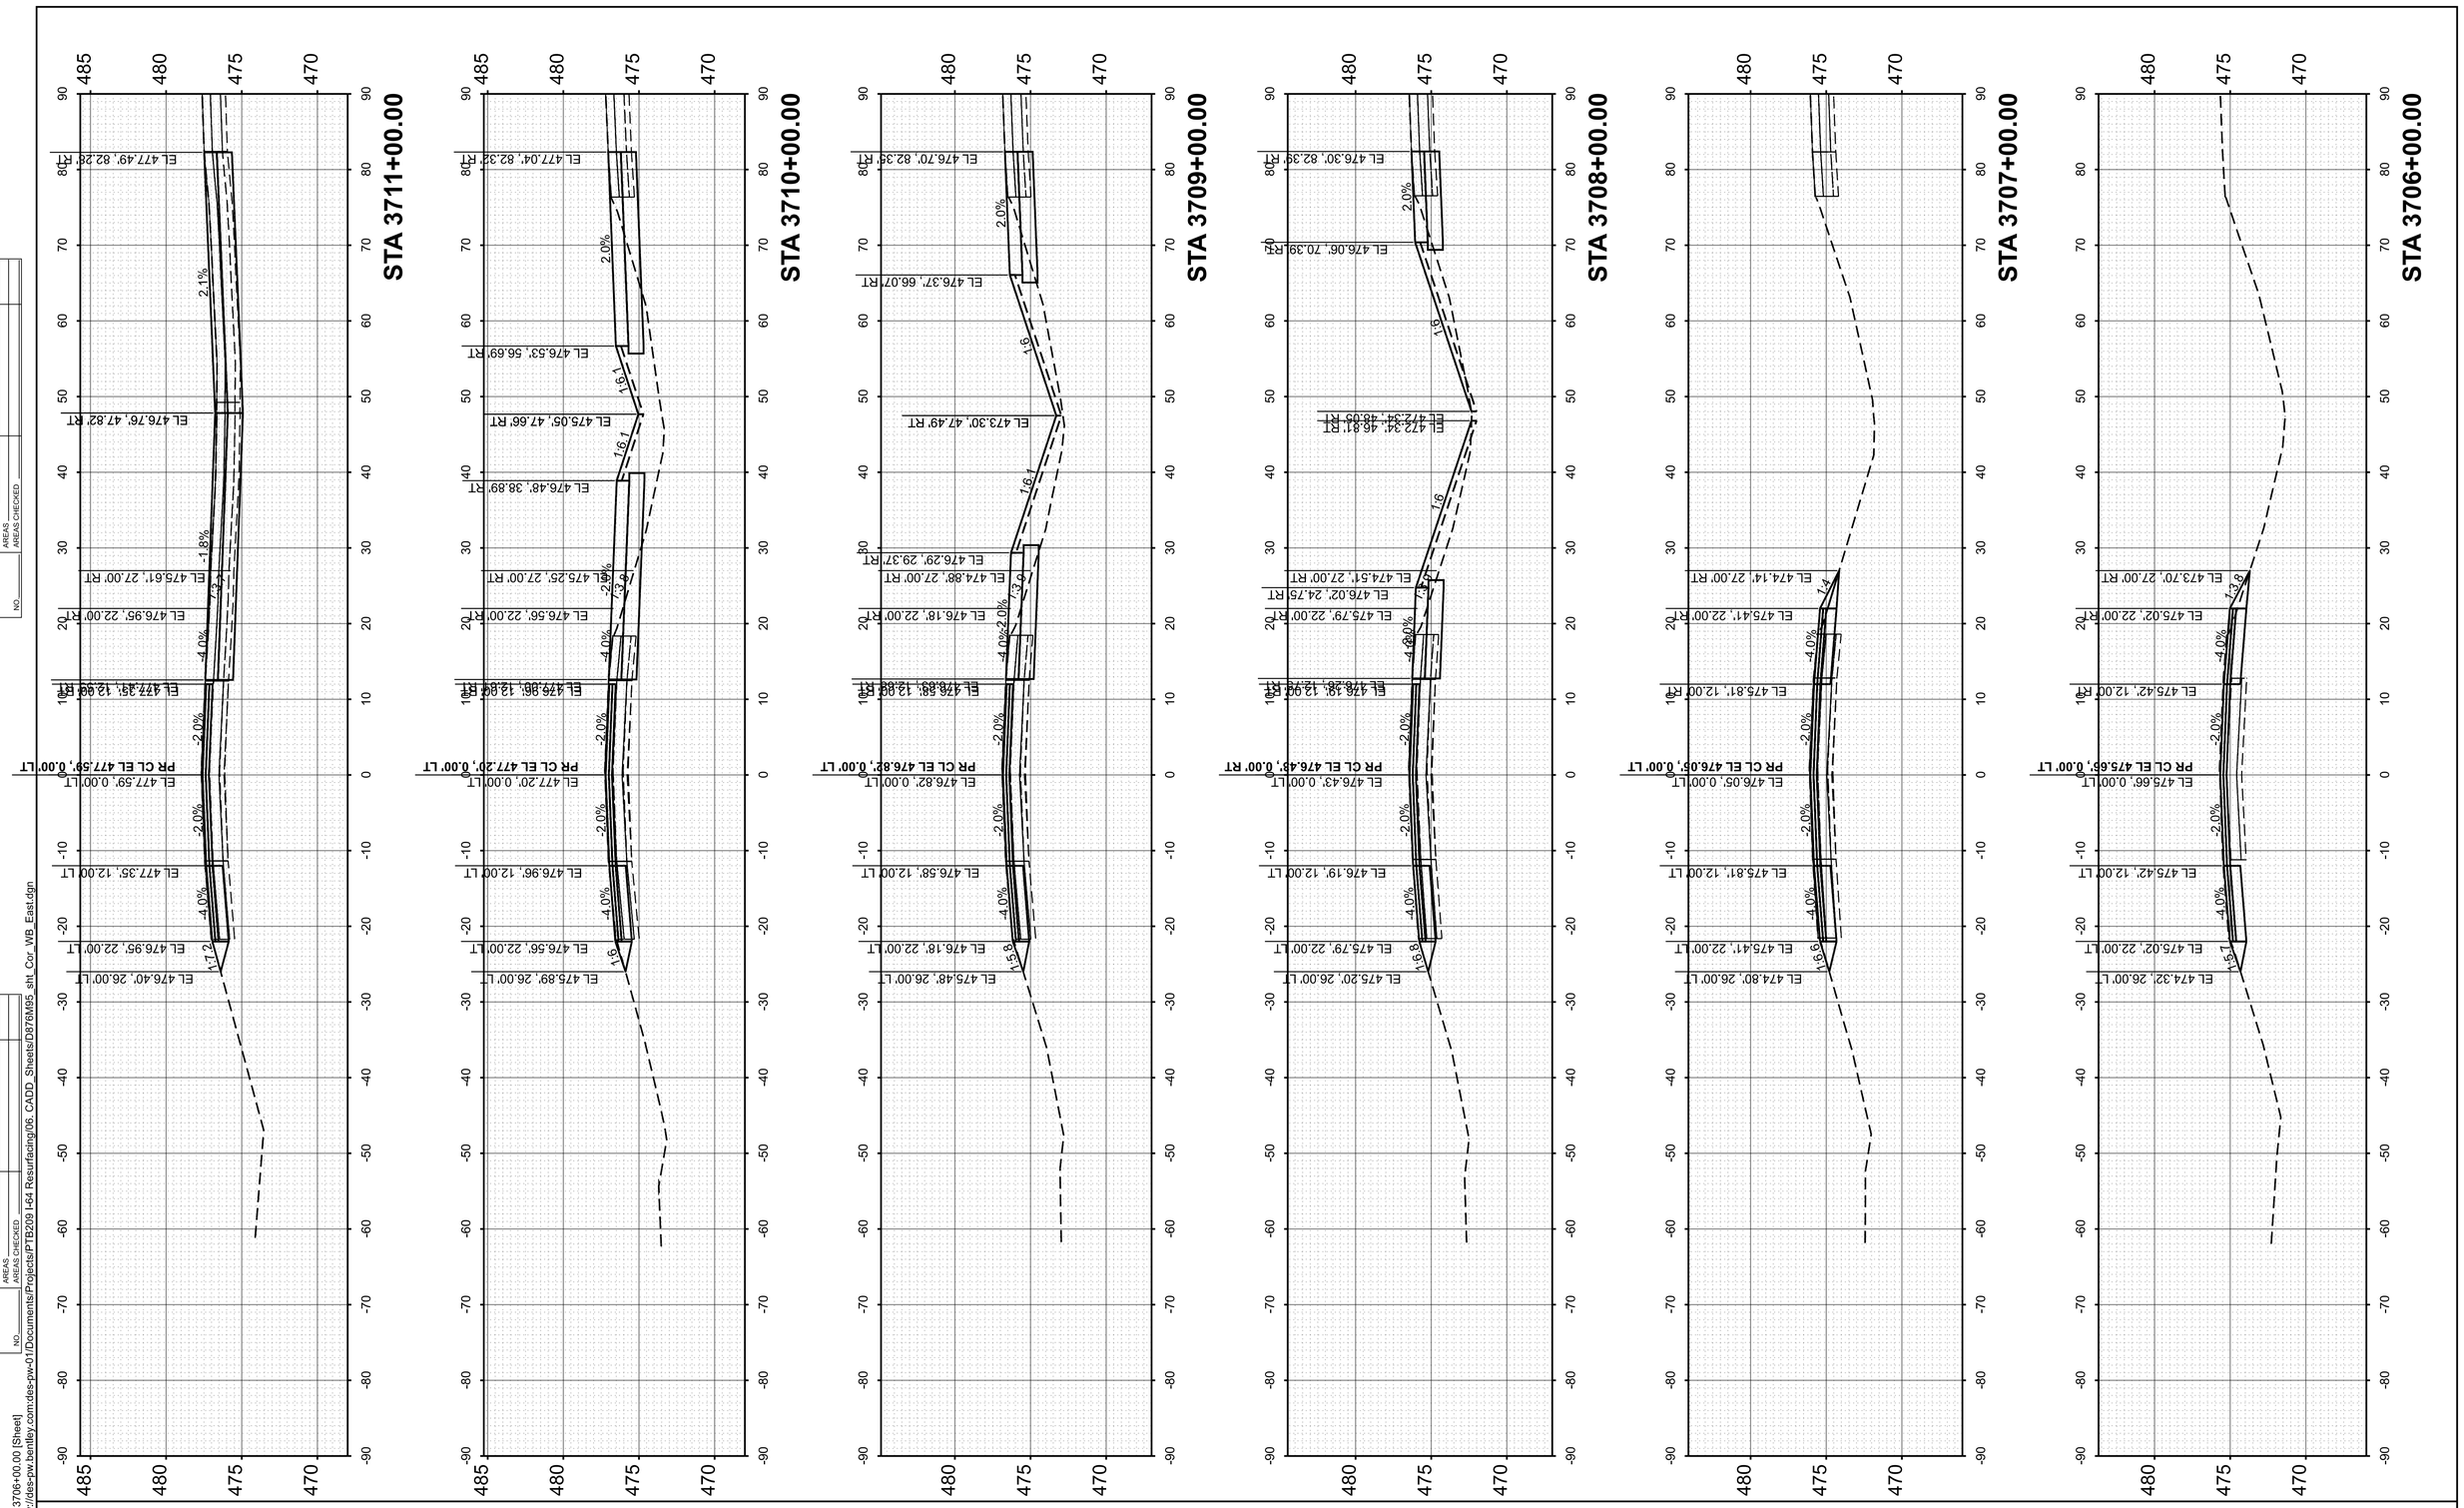

FINAL SURVEY	SURVEYED	BY	DATE
	PLOTTED		
NOTE BOOK	TEMPLATE		
NO.	AREAS		
	AREAS CHECKED		

ORIGINAL SURVEY	SURVEYED	BY	DATE
	PLOTTED		
NOTE BOOK	TEMPLATE		
NO.	AREAS		
	AREAS CHECKED		

MODEL: PrCL - 3706+00.00 [Sheet]
FILE NAME: pw://des-pw.bentley.com:des-pw-01/Documents/Projects/PTB209 I-64 Resurfacing/06. CADD_Sheets/D876M95_sht_Cor_WB_East.dgn

55 W Van Buren St, Ste 200
Chicago, IL 60605
TEL: 312.787.0707 FAX: 312.787.7322
www.descotoinc.com
IL Professional Engineering Design Firm No. 184001609-0002

Copyright © 2026


USER NAME = mgesior	DESIGNED - MEG	REVISED -
	DRAWN - MEG	REVISED -
	CHECKED - MTV	REVISED -
PLOT DATE = 5/6/2026	DATE - 5/6/2026	REVISED -


STATE OF ILLINOIS
DEPARTMENT OF TRANSPORTATION

WESTBOUND CROSS SECTIONS
I-64

SCALE: 1"=10' | SHEET 64 OF 106 SHEETS | STA. | TO STA.

F.A. RTE.	SECTION	COUNTY	TOTAL SHEETS	SHEET NO.
64	95-(3,4)RS-2	WASHINGTON	775	656
		CONTRACT NO. 76M95		
	ILLINOIS	FED. AID PROJECT		

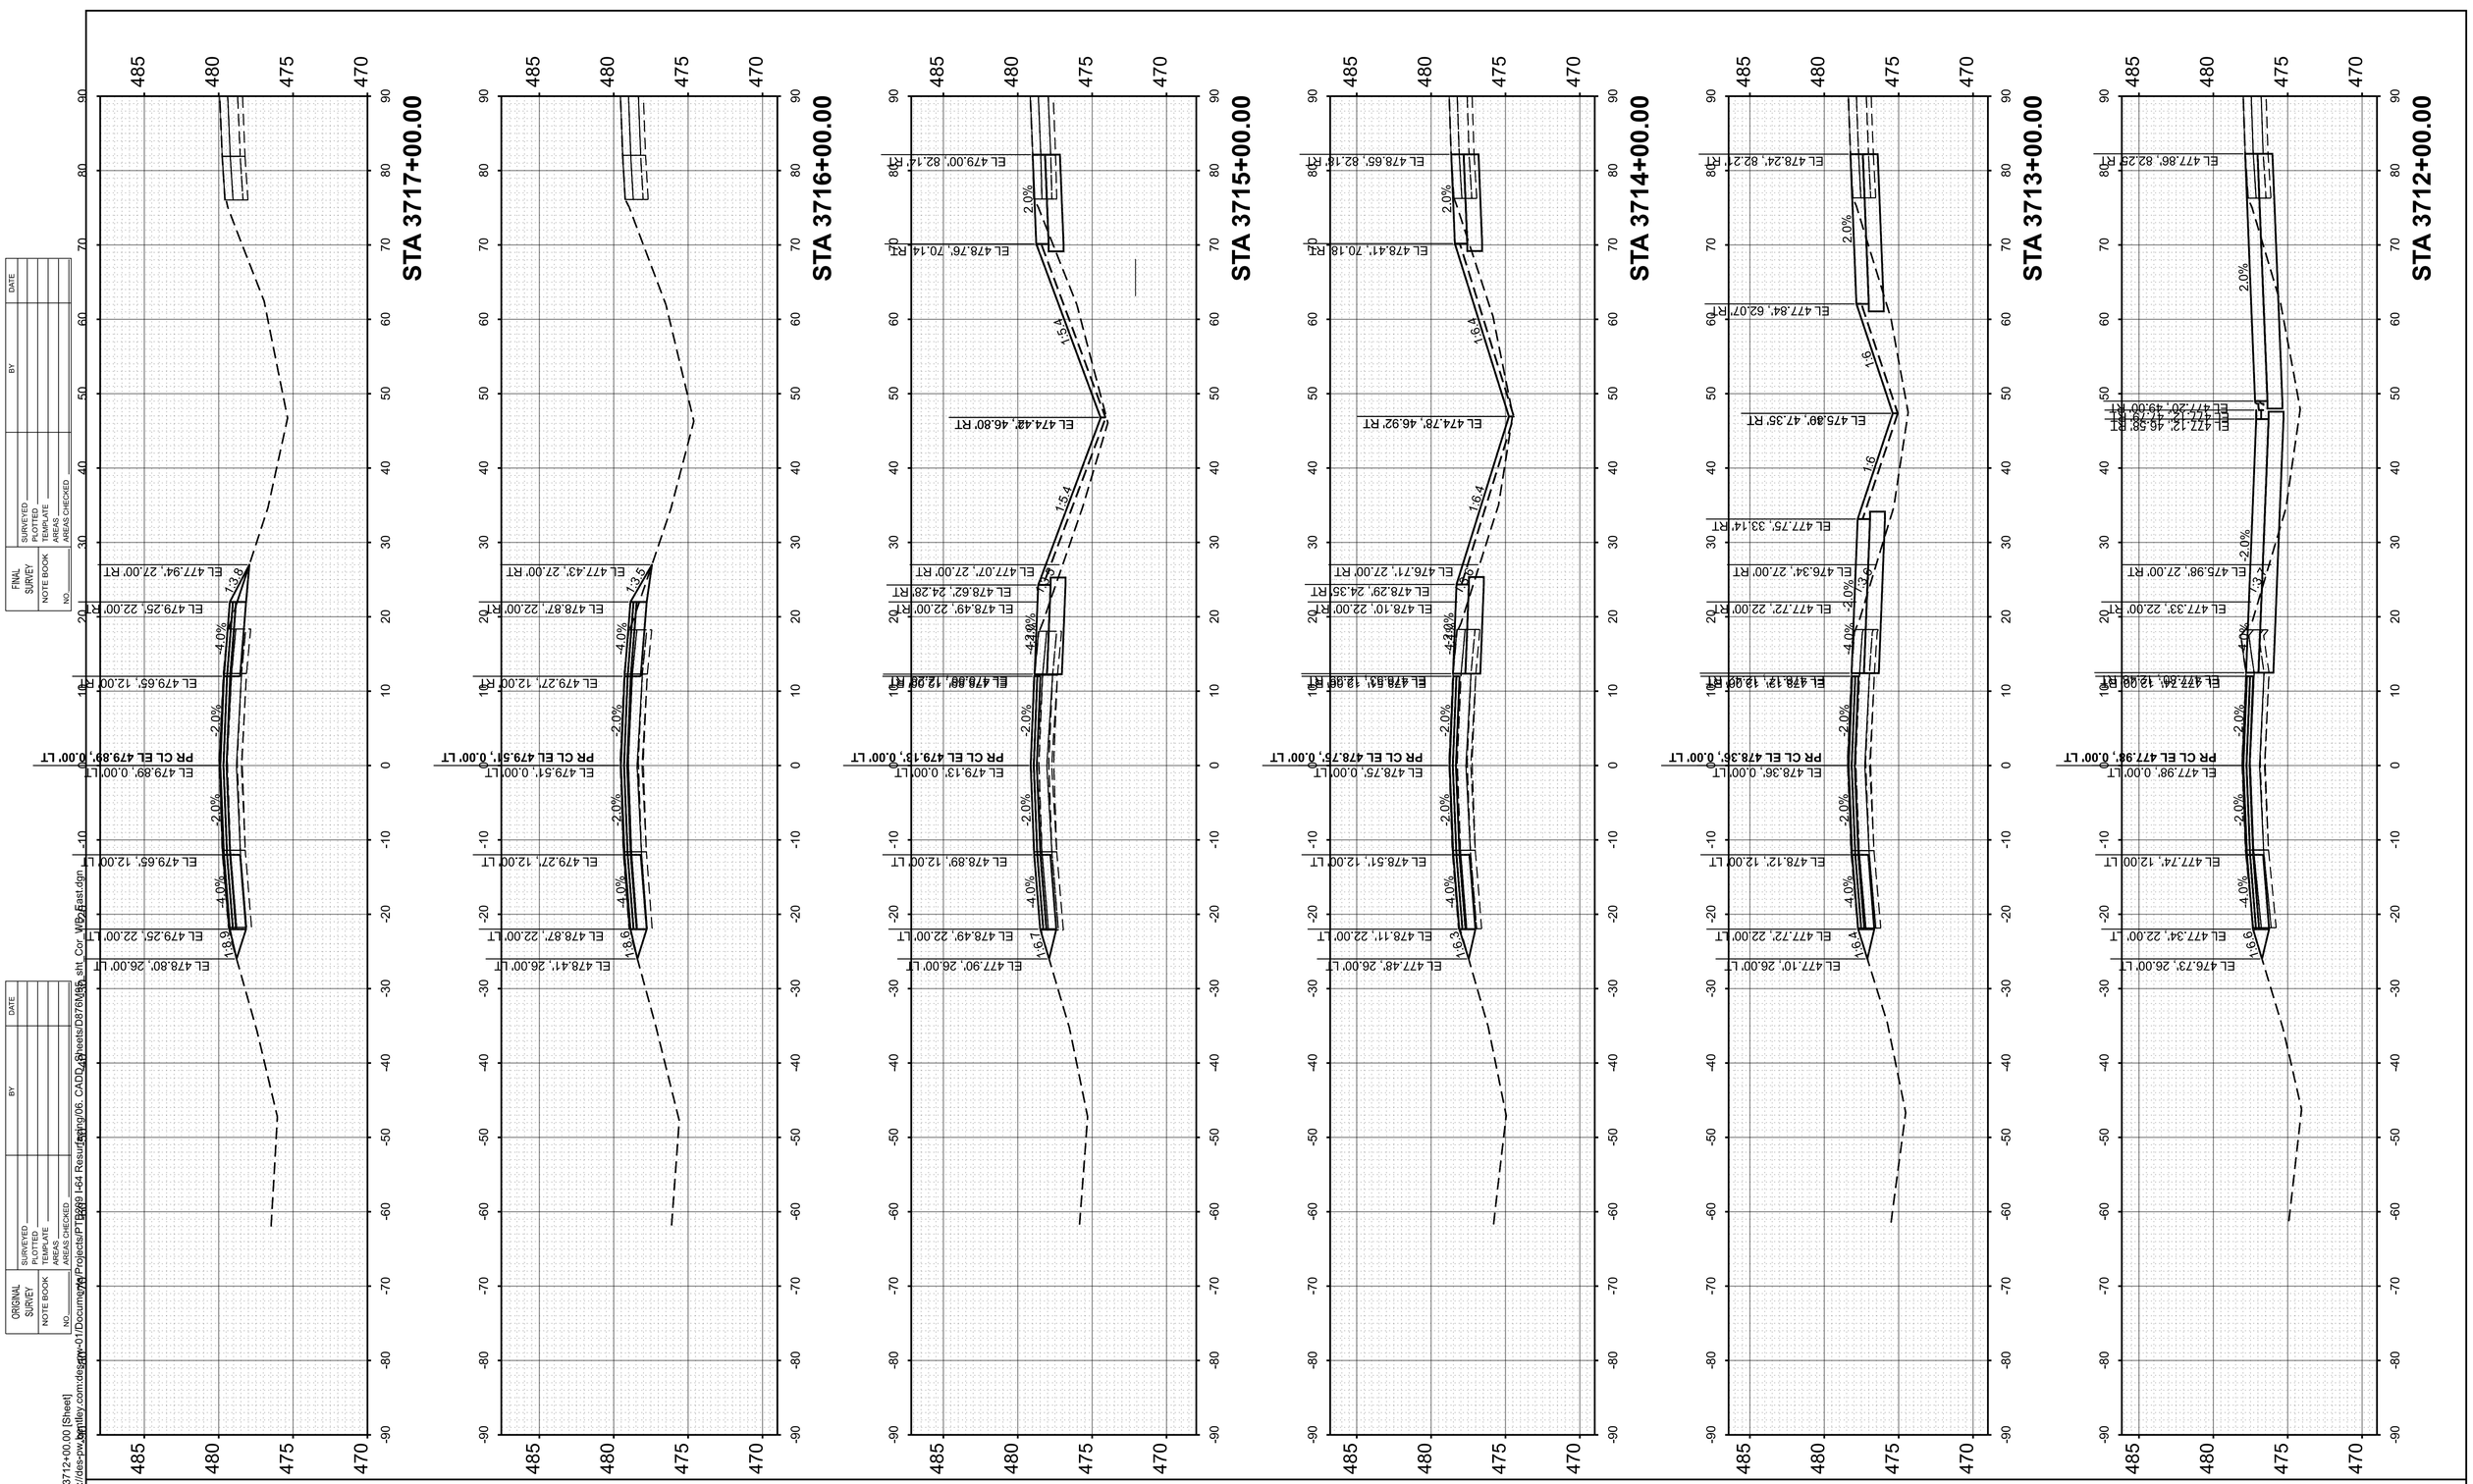
STA 3717+00.00
STA 3716+00.00
STA 3715+00.00
STA 3714+00.00
STA 3713+00.00
STA 3712+00.00
PR CL EL 479.89', 0.00' LT
PR CL EL 479.51', 0.00' LT
PR CL EL 479.13', 0.00' LT
PR CL EL 478.75', 0.00' LT
PR CL EL 478.36', 0.00' LT
PR CL EL 477.98', 0.00' LT
EL 474.42', 46.80' RT
EL 474.78', 46.92' RT
EL 475.89', 47.35' RT
EL 477.12', 46.68' RT
EL 477.20', 49.00' RT
EL 479.94', 27.00' RT
EL 479.25', 22.00' RT
EL 479.65', 12.00' RT
EL 478.80', 26.00' LT
EL 479.65', 12.00' LT
EL 479.25', 22.00' LT
EL 478.87', 22.00' RT
EL 479.27', 12.00' RT
EL 478.41', 26.00' LT
EL 479.27', 12.00' LT
EL 478.87', 22.00' LT
EL 479.00', 82.14' RT
EL 478.76', 70.14' RT
EL 478.62', 24.28' RT
EL 478.49', 22.00' RT
EL 478.89', 12.00' RT
EL 477.90', 26.00' LT
EL 478.89', 12.00' LT
EL 478.49', 22.00' LT
EL 478.65', 82.18' RT
EL 478.41', 70.18' RT
EL 478.29', 24.35' RT
EL 478.10', 22.00' RT
EL 478.51', 12.00' RT
EL 477.48', 26.00' LT
EL 478.51', 12.00' LT
EL 478.11', 22.00' LT
EL 478.24', 82.22' RT
EL 477.84', 62.07' RT
EL 477.75', 33.14' RT
EL 476.34', 27.00' RT
EL 477.72', 22.00' RT
EL 478.12', 12.00' RT
EL 477.72', 22.00' LT
EL 477.10', 26.00' LT
EL 477.86', 82.25' RT
EL 475.98', 27.00' RT
EL 477.33', 22.00' RT
EL 477.74', 12.00' RT
EL 477.34', 22.00' LT
EL 476.73', 26.00' LT
2.0%
-2.0%
-4.0%
1:3.8
1:3.5
1:3.6
1:3.7
1:3.9
1:1.8
1:1.6
1:1.7
1:1.5
1:1.4
1:1.6
1:1.3
1:1.9
1:1.6
1:1.7
1:1.6

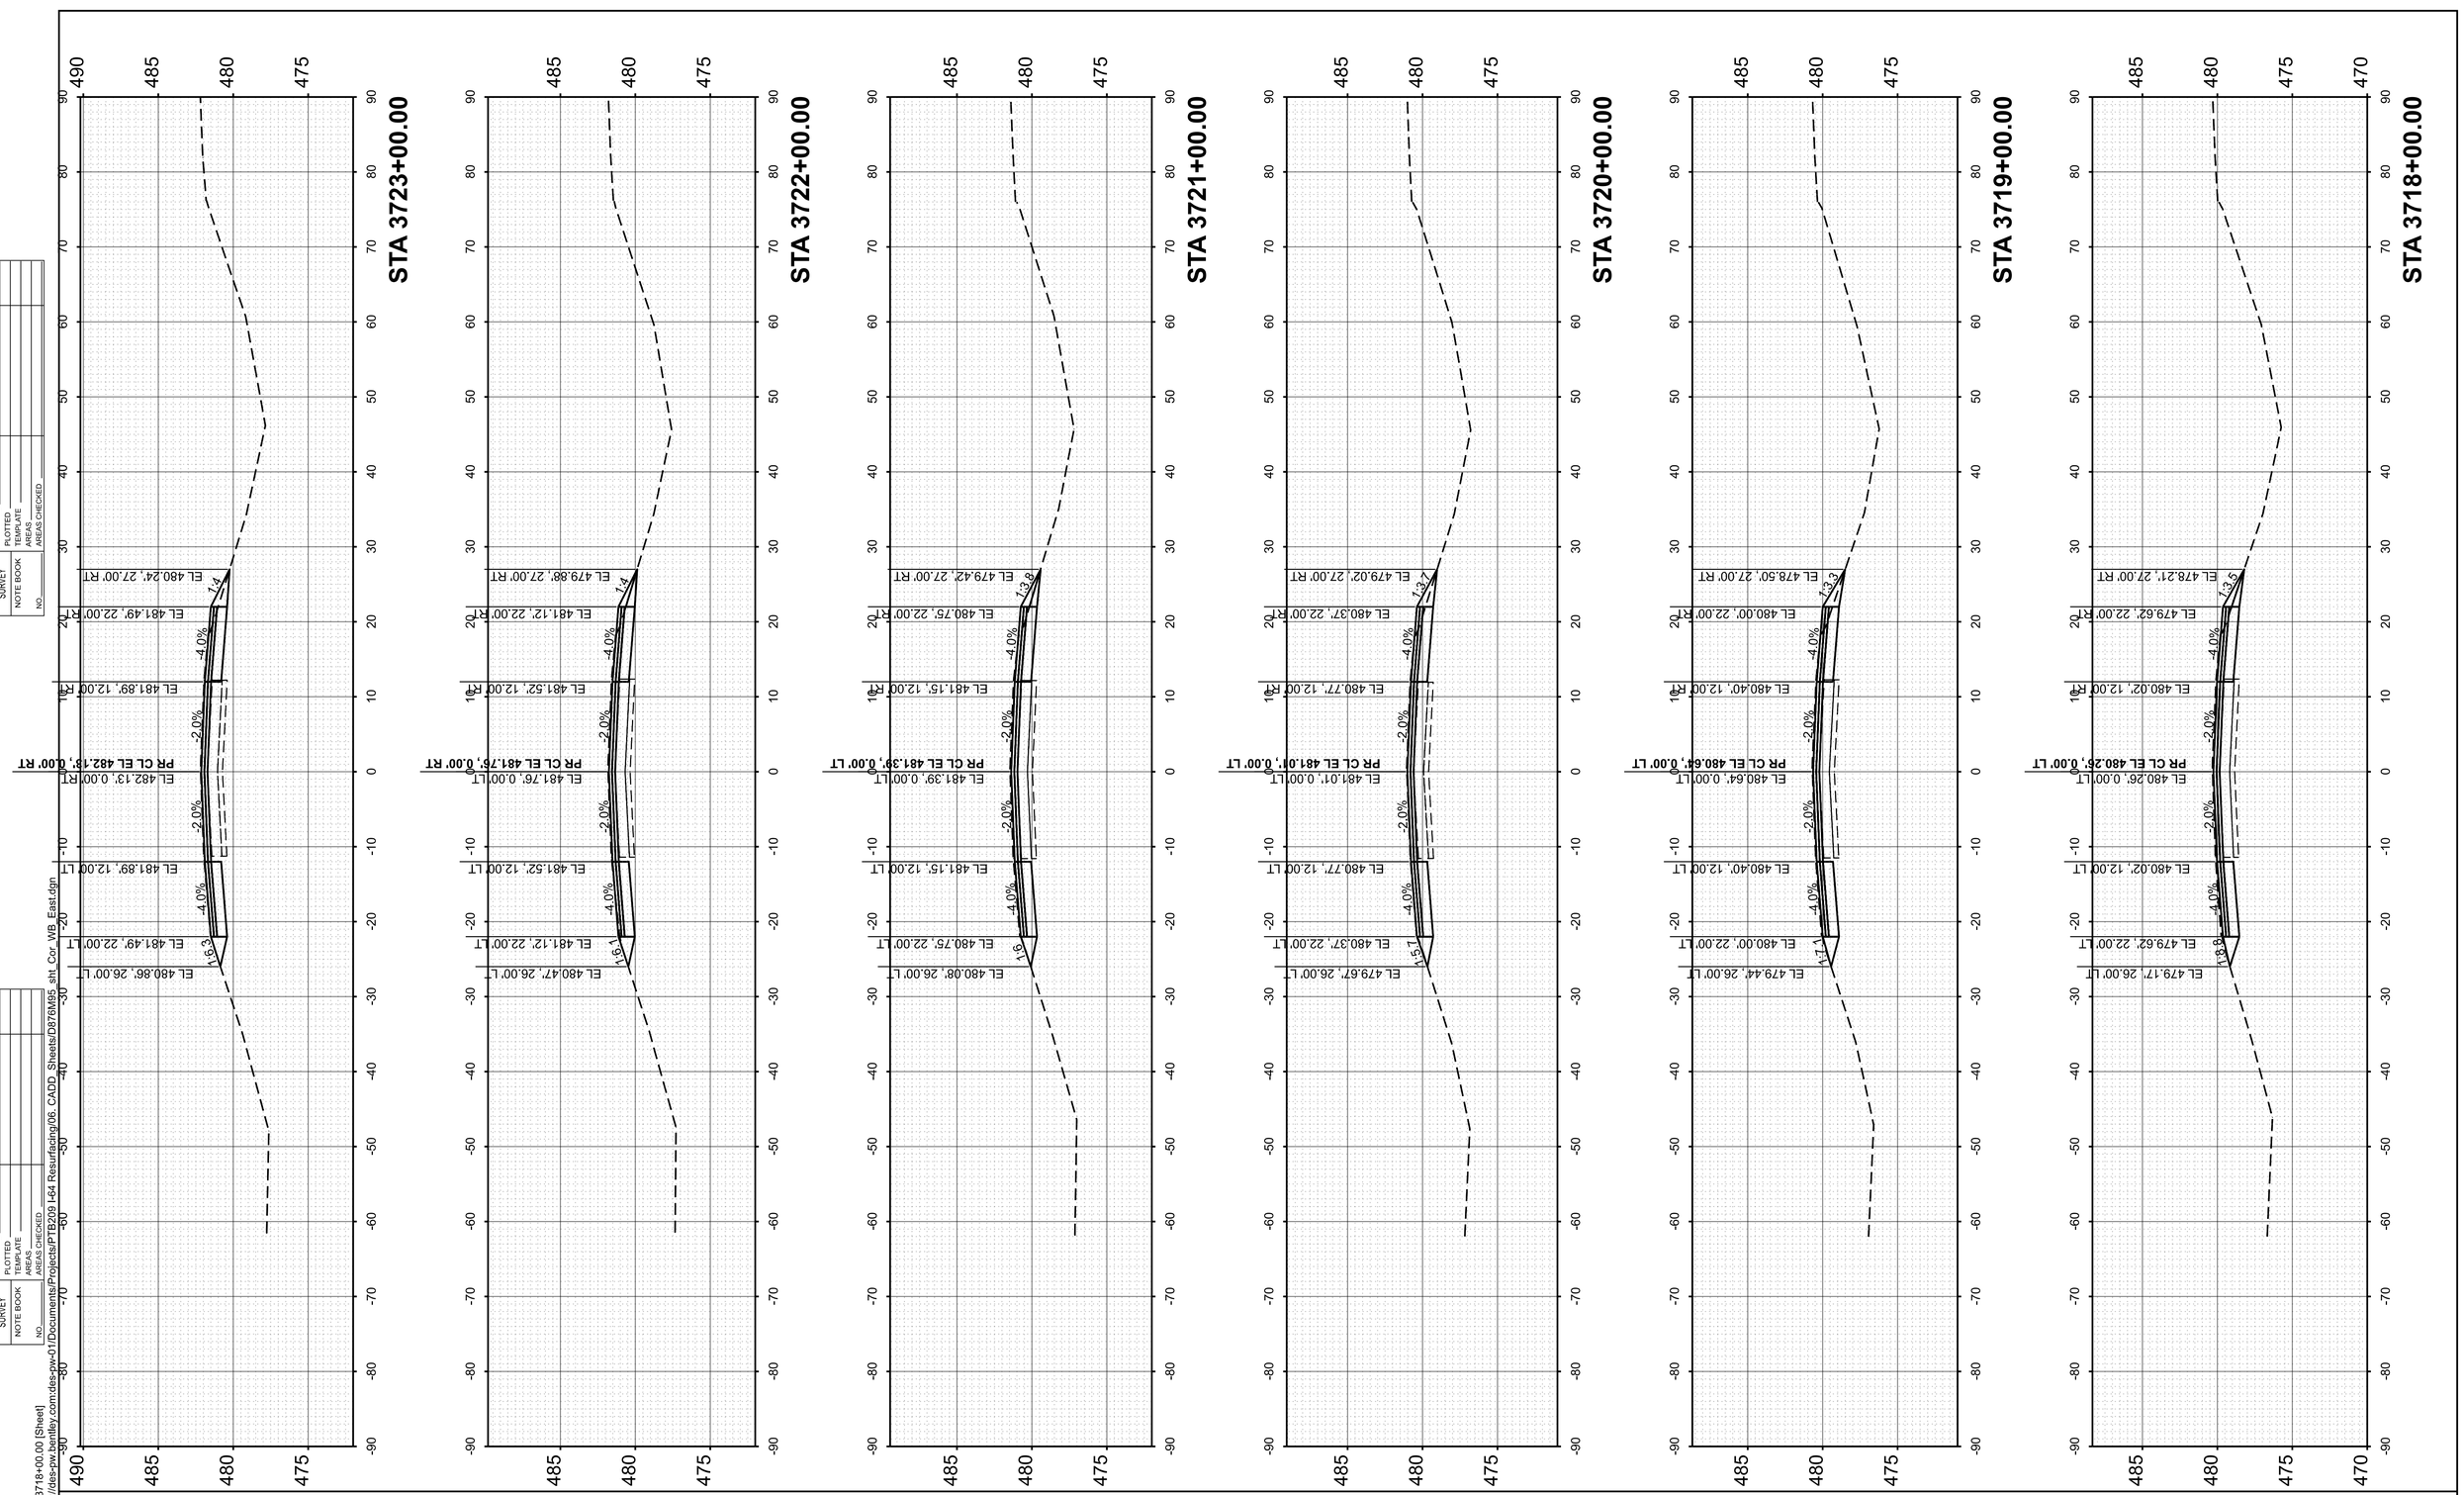

FINAL SURVEY
NO'TE BOOK
NO.
SURVEYED
PLOTTED
TEMPLATE
AREAS
AREAS CHECKED
BY
DATE

ORIGINAL SURVEY
NO'TE BOOK
NO.
SURVEYED
PLOTTED
TEMPLATE
AREAS
AREAS CHECKED
BY
DATE

MODEL: PrCL - 3718+00.00 [Sheet]
FILE NAME: pw://des-pw.bentley.com:des-pw-01/Documents/Projects/PTB209 I-64 Resurfacing/06. CADD_Sheets/D876M95_sht_Cor_WB_East.dgn

55 W Van Buren St, Ste 200
Chicago, IL 60605
TEL: 312.787.0707 FAX: 312.787.7322
www.descotoinc.com
IL Professional Engineering Design Firm No. 184001609-0002

Copyright © 2026


USER NAME = mgesior	DESIGNED - MEG	REVISED -
	DRAWN - MEG	REVISED -
	CHECKED - MTV	REVISED -
PLOT DATE = 5/6/2026	DATE - 5/6/2026	REVISED -

STATE OF ILLINOIS
DEPARTMENT OF TRANSPORTATION

WESTBOUND CROSS SECTIONS
I-64

SCALE: 1"=10' | SHEET 66 OF 106 SHEETS | STA. | TO STA.

F.A. RTE.	SECTION	COUNTY	TOTAL SHEETS	SHEET NO.
64	95-(3,4)RS-2	WASHINGTON	775	658
		CONTRACT NO. 76M95		
		ILLINOIS	FED. AID PROJECT	

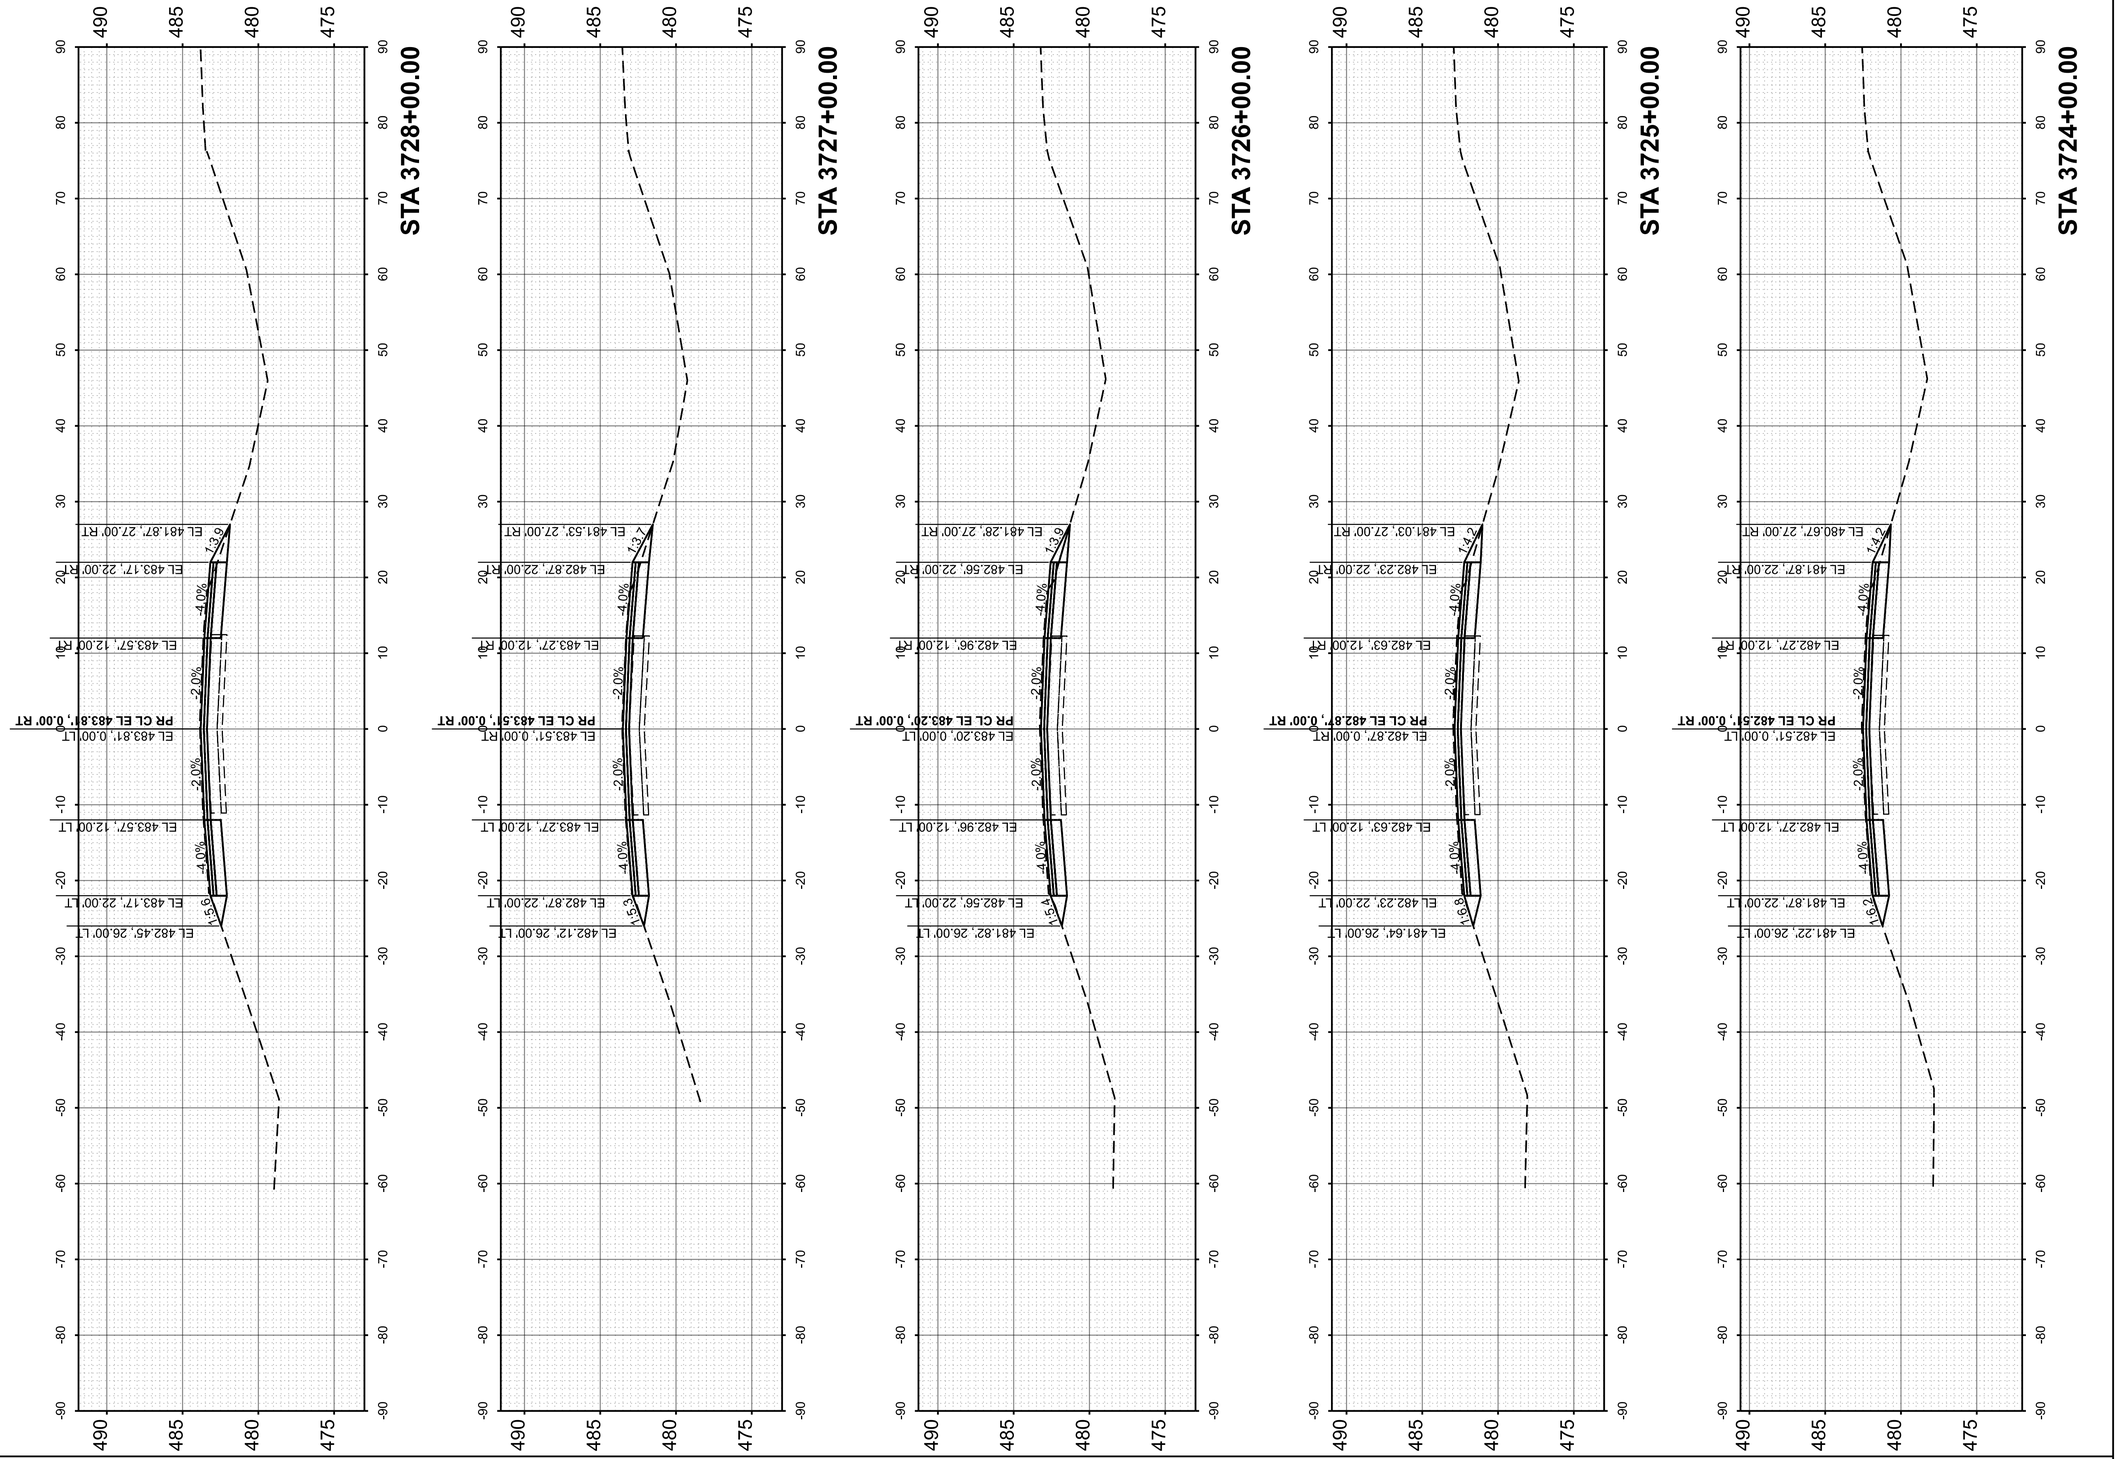

FINAL SURVEY
NOTE BOOK
NO.
SURVEYED
PLOTTED
TEMPLATE
AREAS
AREAS CHECKED
BY
DATE

ORIGINAL SURVEY
NOTE BOOK
NO.
SURVEYED
PLOTTED
TEMPLATE
AREAS
AREAS CHECKED
BY
DATE

MODEL: PrCL - 3724+00.00 [Sheet]
FILE NAME: pw://des-pw.bentley.com:des-pw-01/Documents/Projects/PTB209 I-64 Resurfacing/06. CADD_Sheets/D876M95_sht_Cor_WB_East.dgn

55 W Van Buren St, Ste 200
Chicago, IL 60605
TEL: 312.787.0707 FAX: 312.787.7322
www.descotoinc.com
IL Professional Engineering Design Firm No. 184001609-0002

Copyright © 2026


USER NAME = mgesior	DESIGNED - MEG	REVISED -	
	DRAWN - MEG	REVISED -	
	CHECKED - MTV	REVISED -	
PLOT DATE = 5/6/2026	DATE - 5/6/2026	REVISED -	

STATE OF ILLINOIS
DEPARTMENT OF TRANSPORTATION

WESTBOUND CROSS SECTIONS
I-64

SCALE: 1"=10' | SHEET 67 OF 106 SHEETS | STA. | TO STA.

F.A. RTE.	SECTION	COUNTY	TOTAL SHEETS	SHEET NO.
64	95-(3,4)RS-2	WASHINGTON	775	659
		CONTRACT NO. 76M95		
		ILLINOIS	FED. AID PROJECT	

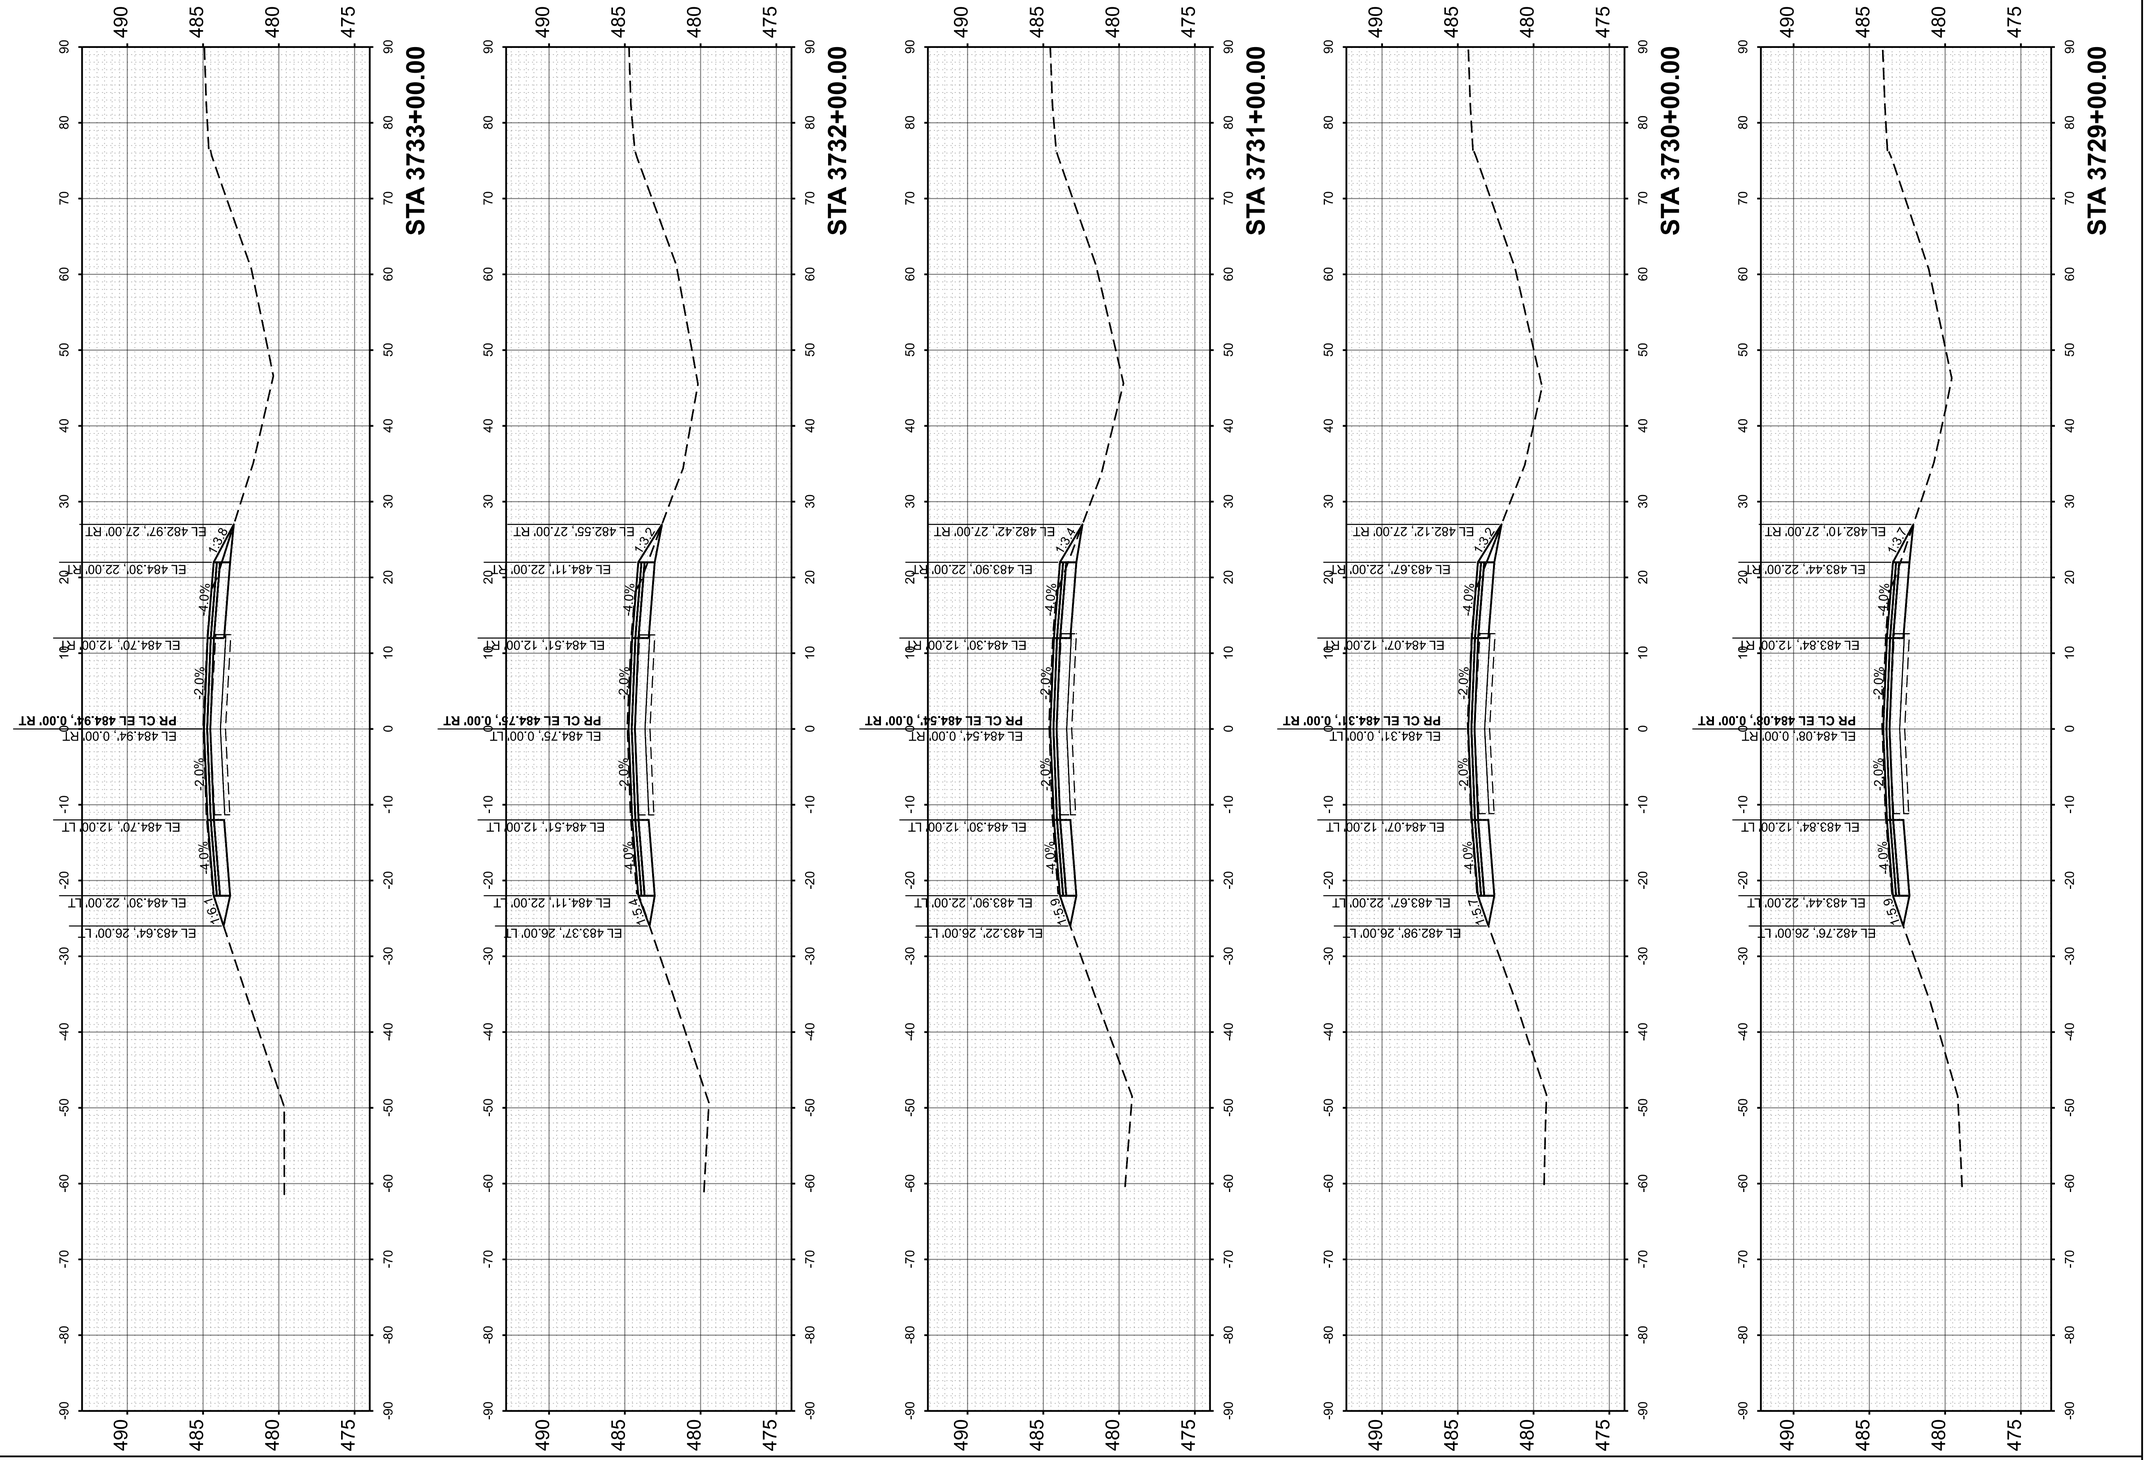

FINAL SURVEY	
NOTE BOOK	
NO.	

	BY	DATE
SURVEYED		
PLOTTED		
TEMPLATE		
AREAS		
AREAS CHECKED		

ORIGINAL SURVEY	
NOTE BOOK	
NO.	

	BY	DATE
SURVEYED		
PLOTTED		
TEMPLATE		
AREAS		
AREAS CHECKED		


MODEL: PrCL - 3729+00.00 [Sheet]
FILE NAME: pw://des-pw.bentley.com:des-pw-01/Documents/Projects/PTB209 I-64 Resurfacing/06. CADD_Sheets/D876M95_sht_Cor_WB_East.dgn

55 W Van Buren St, Ste 200
Chicago, IL 60605
TEL: 312.787.0707 FAX: 312.787.7322
www.descotoinc.com
IL Professional Engineering Design Firm No. 184001609-0002

Copyright © 2026

USER NAME = mgesior	DESIGNED - MEG	REVISED -	STATE OF ILLINOIS DEPARTMENT OF TRANSPORTATION	WESTBOUND CROSS SECTIONS I-64	
	DRAWN - MEG	REVISED -			
	CHECKED - MTV	REVISED -			
PLOT DATE = 5/6/2026	DATE - 5/6/2026	REVISED -		SCALE: 1"=10' SHEET 68 OF 106 SHEETS STA. TO STA.	

F.A. RTE.	SECTION	COUNTY	TOTAL SHEETS	SHEET NO.
64	95-(3,4)RS-2	WASHINGTON	775	660
		CONTRACT NO. 76M95		
	ILLINOIS	FED. AID PROJECT		

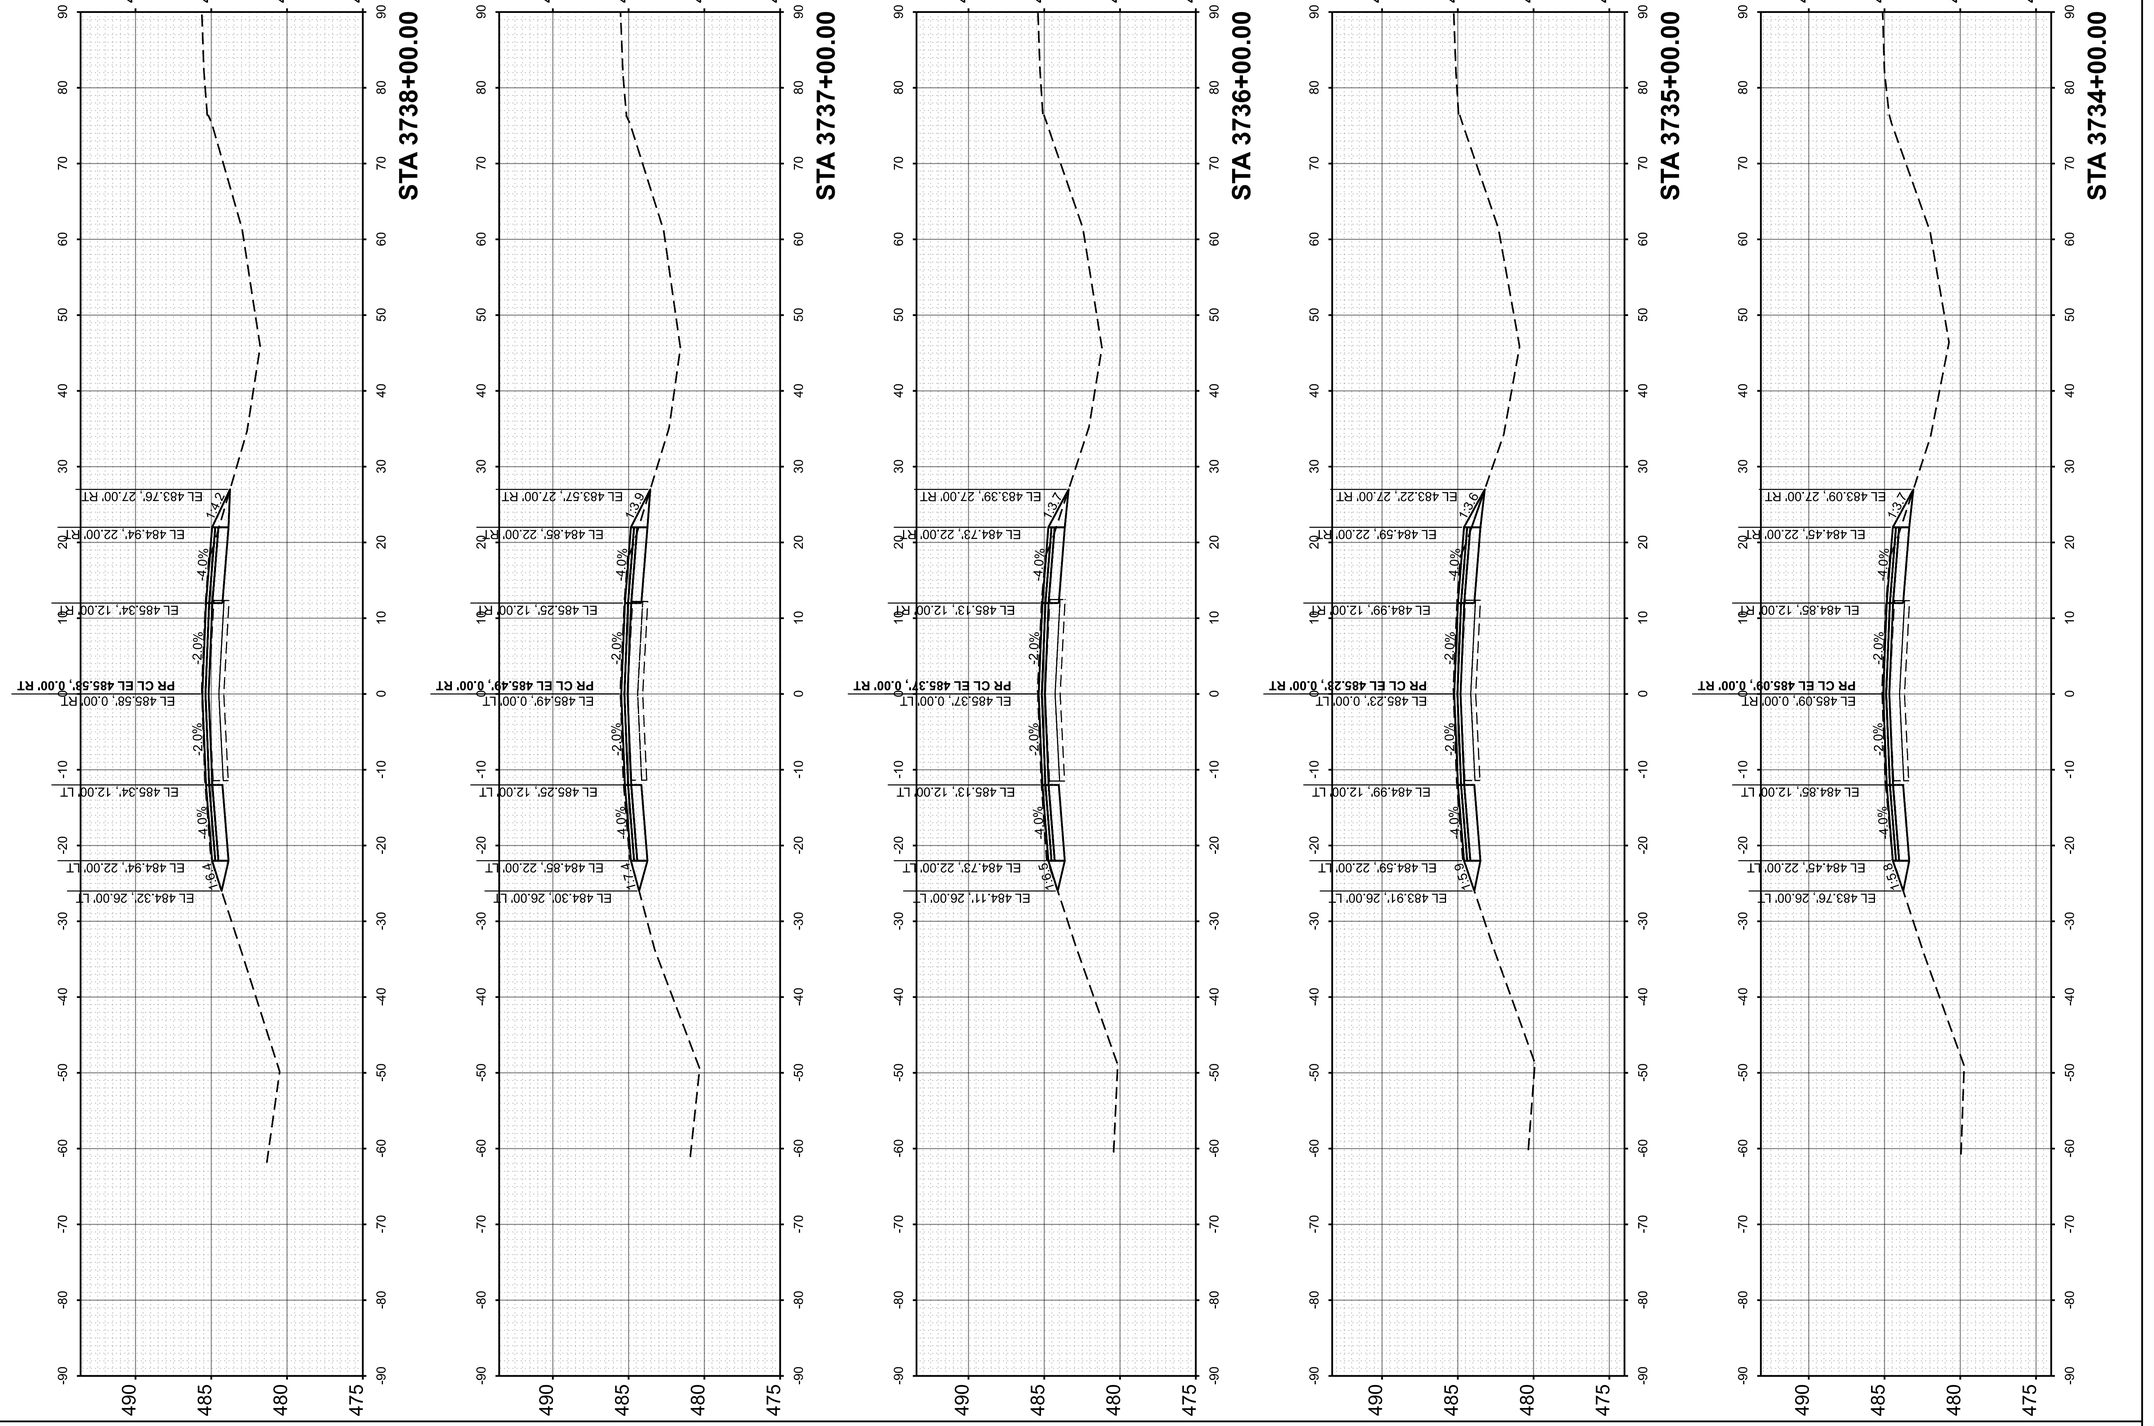

ORIGINAL SURVEY

FINAL SURVEY

NOTE BOOK

NO.

SURVEYED

PLOTTED

TEMPLATE

AREAS

AREAS CHECKED

BY

DATE

MODEL: PrCL - 3734+00.00 [Sheet]
FILE NAME: pw://des-pw.bentley.com:des-pw-01/Documents/Projects/PTB209 I-64 Resurfacing/06. CADD_Sheets/D876M95_sht_Cor_WB_East.dgn


55 W Van Buren St, Ste 200
Chicago, IL 60605
TEL: 312.787.0707 FAX: 312.787.7322
www.descotoinc.com
IL Professional Engineering Design Firm No. 184001609-0002
Copyright © 2026

USER NAME = mgesior	DESIGNED - MEG	REVISED -	**STATE OF ILLINOIS**	**WESTBOUND CROSS SECTIONS**	
	DRAWN - MEG	REVISED -	**DEPARTMENT OF TRANSPORTATION**	**I-64**	
	CHECKED - MTV	REVISED -			
PLOT DATE = 5/6/2026	DATE - 5/6/2026	REVISED -		SCALE: 1"=10' SHEET 69 OF 106 SHEETS STA. TO STA.	

F.A. RTE.	SECTION	COUNTY	TOTAL SHEETS	SHEET NO.
64	95-(3,4)RS-2	WASHINGTON	775	661
		CONTRACT NO. 76M95		
	ILLINOIS	FED. AID PROJECT		

FINAL SURVEY		BY	DATE
	SURVEYED		
	PLOTTED		
NOTE BOOK	TEMPLATE		
	AREAS		
NO.	AREAS CHECKED		

ORIGINAL SURVEY		BY	DATE
	SURVEYED		
	PLOTTED		
NOTE BOOK	TEMPLATE		
	AREAS		
NO.	AREAS CHECKED		

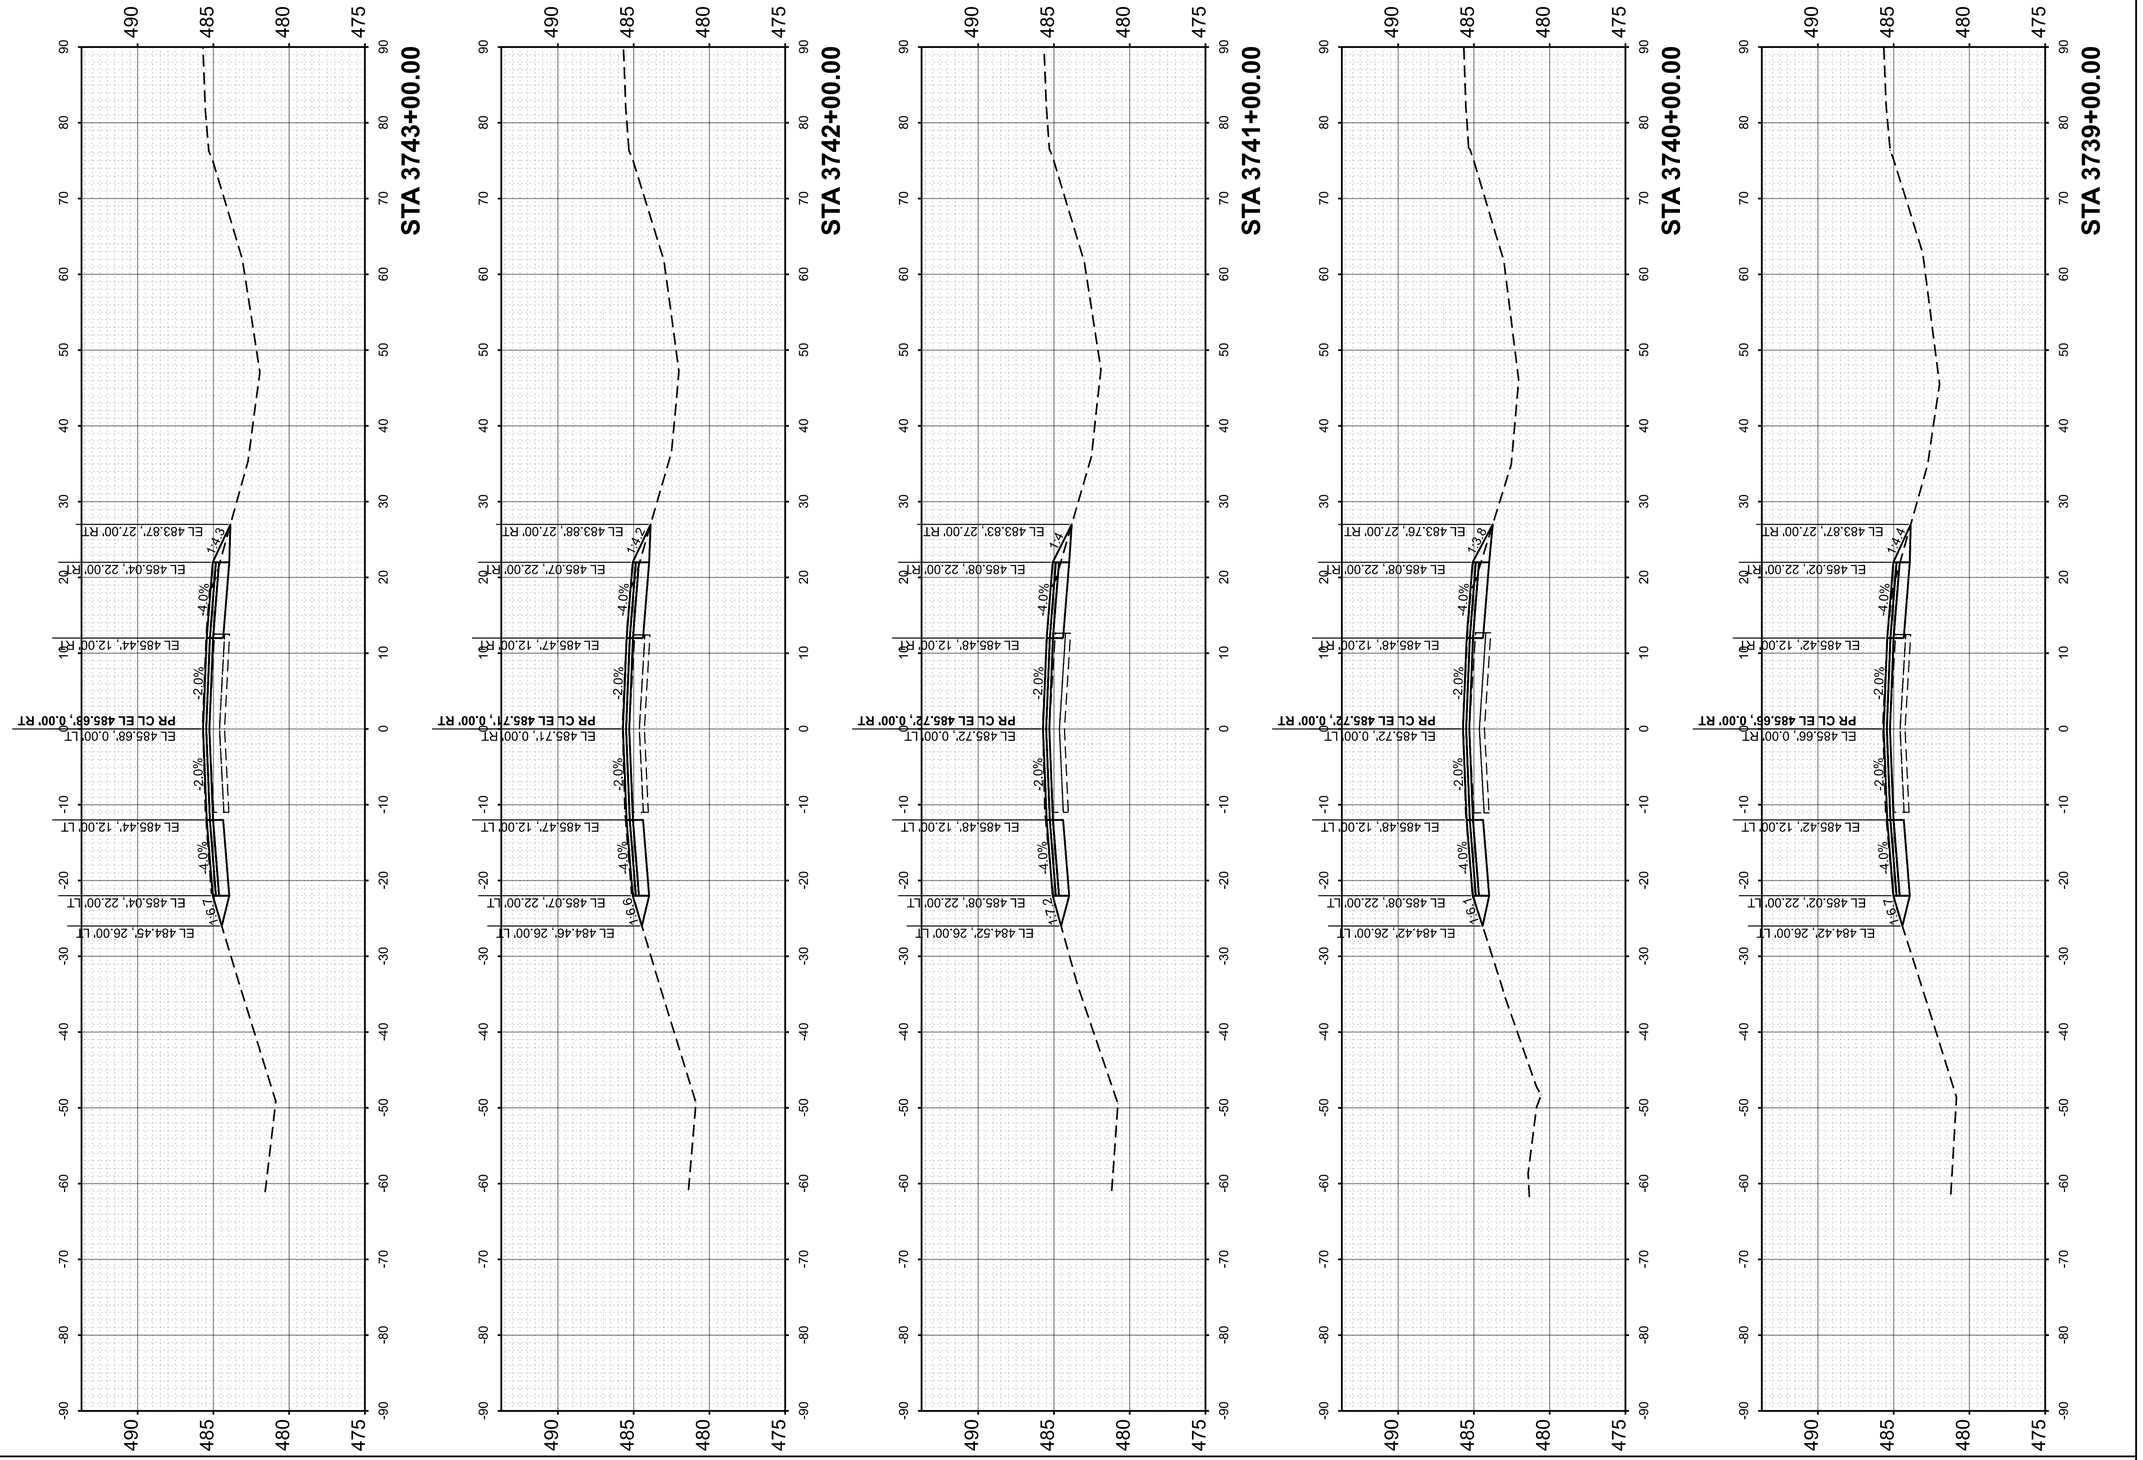

MODEL: PrCL - 3739+00.00 [Sheet]
FILE NAME: pw://des-pw.bentley.com:des-pw-01/Documents/Projects/PTB209 I-64 Resurfacing/06. CADD_Sheets/D876M95_sht_Cor_WB_East.dgn

55 W Van Buren St, Ste 200
Chicago, IL 60605
TEL: 312.787.0707 FAX: 312.787.7322
www.descotoinc.com
IL Professional Engineering Design Firm No. 184001609-0002

Copyright © 2026


USER NAME = mgesior		DESIGNED - MEG		REVISED -	
		DRAWN - MEG		REVISED -	
		CHECKED - MTV		REVISED -	
PLOT DATE = 5/6/2026		DATE - 5/6/2026		REVISED -	

STATE OF ILLINOIS
DEPARTMENT OF TRANSPORTATION

WESTBOUND CROSS SECTIONS
I-64

SCALE: 1"=10' | SHEET 70 OF 106 SHEETS | STA. | TO STA.

F.A. RTE.	SECTION	COUNTY	TOTAL SHEETS	SHEET NO.
64	95-(3,4)RS-2	WASHINGTON	775	662
		CONTRACT NO. 76M95		
	ILLINOIS	FED. AID PROJECT		

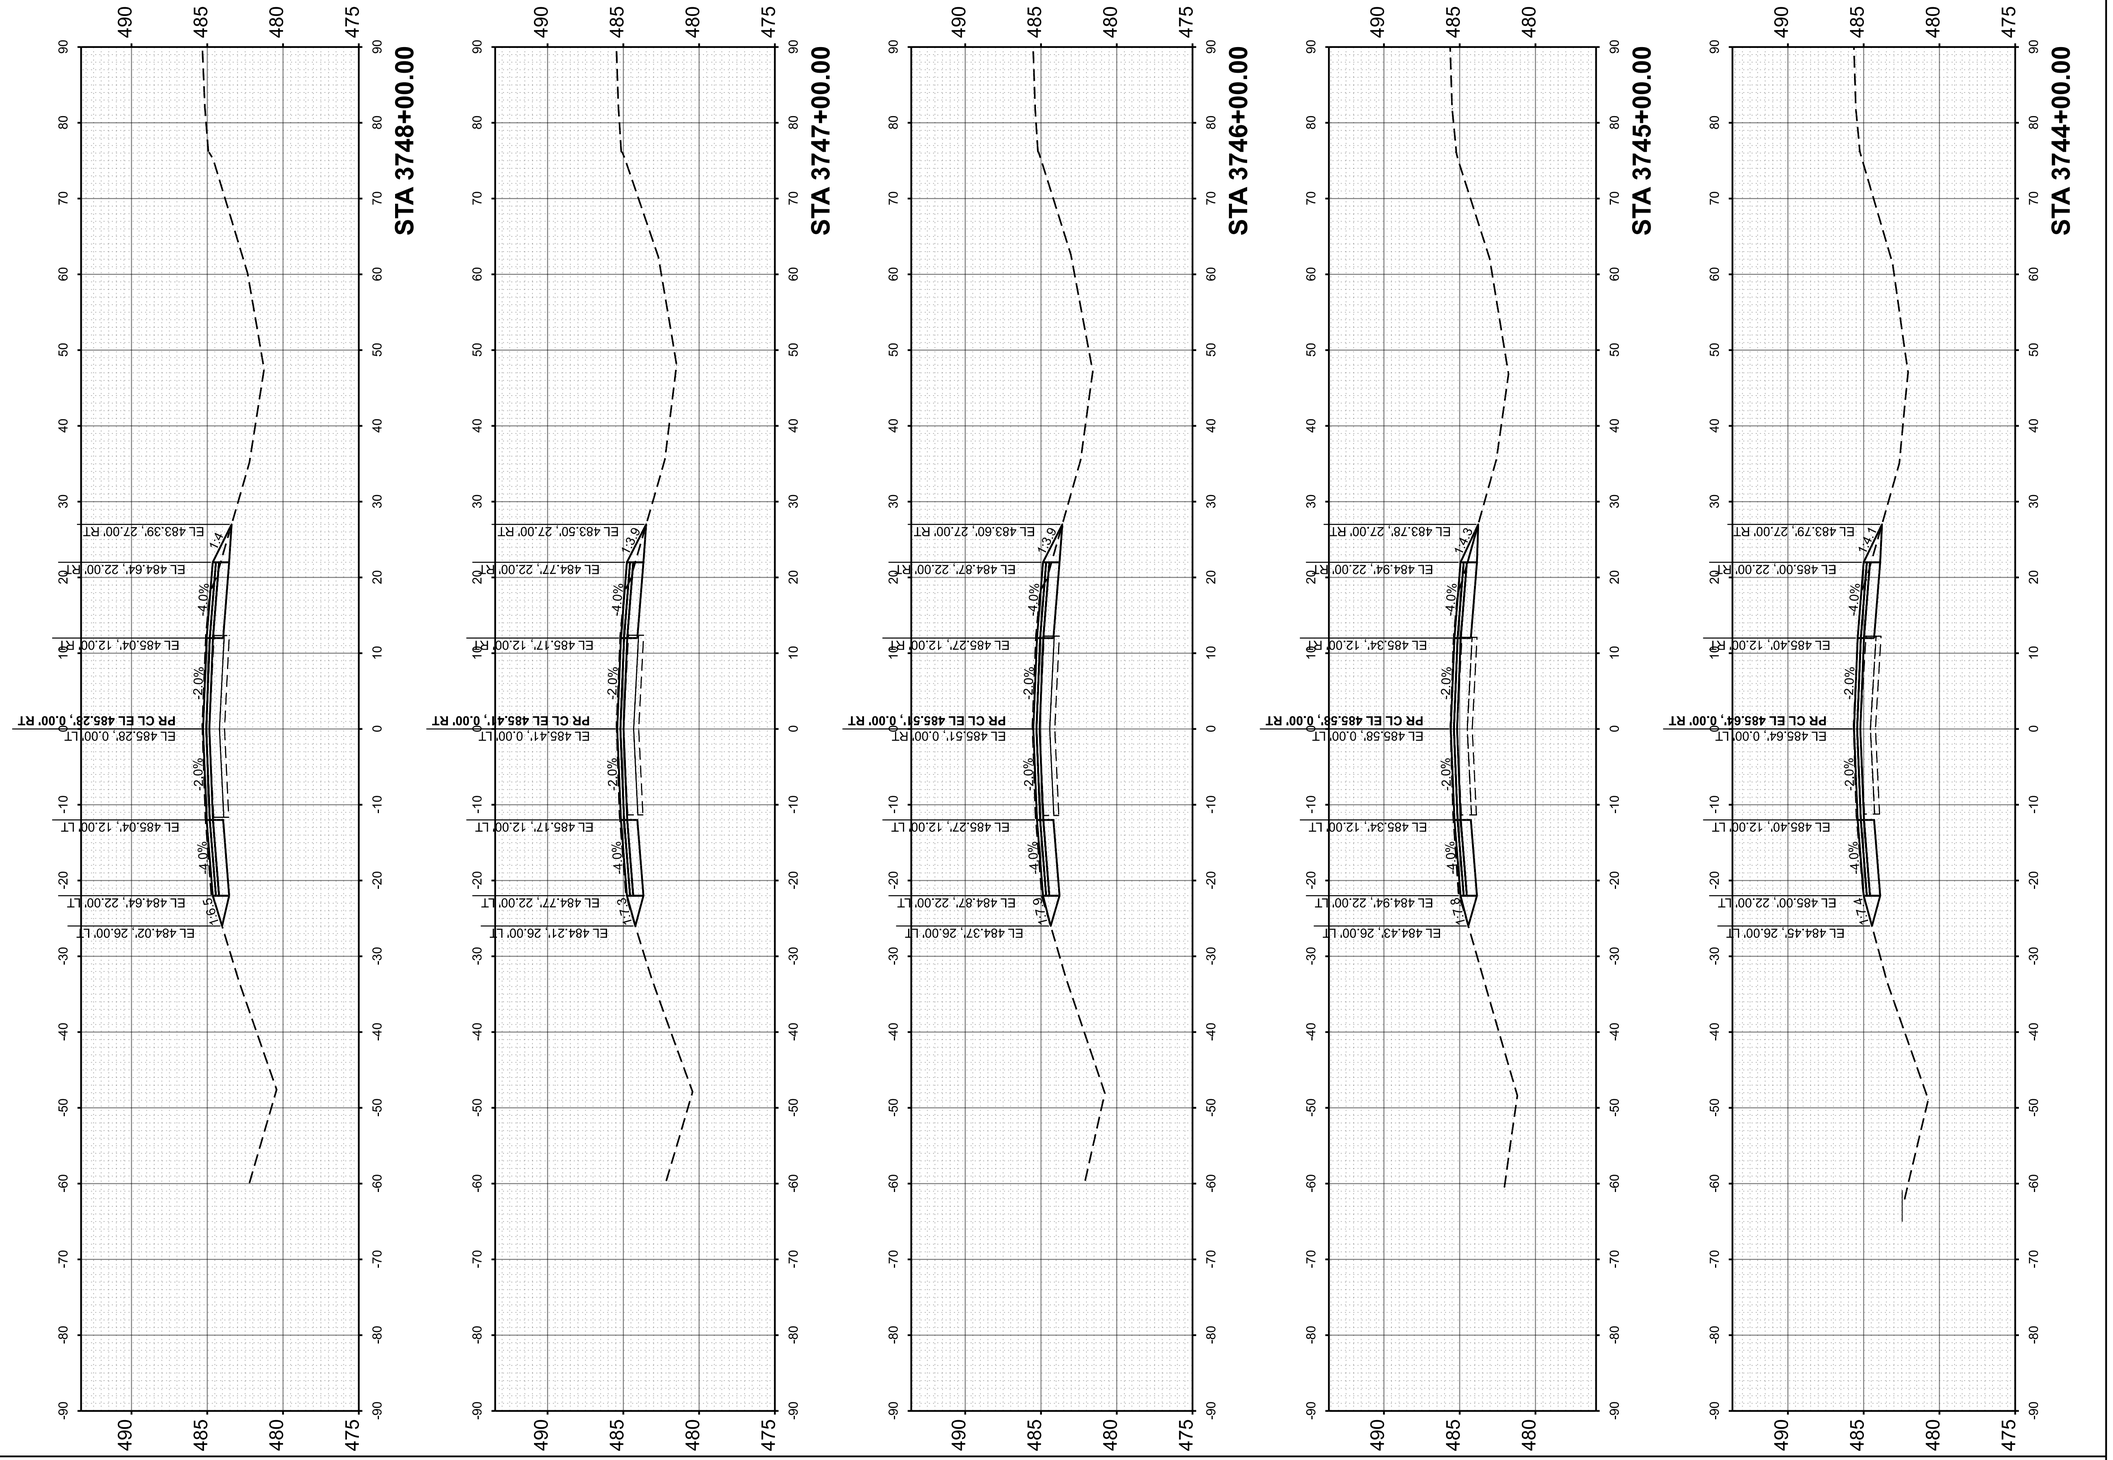

FINAL SURVEY	
NOTE BOOK	
NO.	

	BY	DATE
SURVEYED		
PLOTTED		
TEMPLATE		
AREAS		
AREAS CHECKED		

ORIGINAL SURVEY	
NOTE BOOK	
NO.	

	BY	DATE
SURVEYED		
PLOTTED		
TEMPLATE		
AREAS		
AREAS CHECKED		

MODEL: PrCL - 3744+00.00 [Sheet]
FILE NAME: pw://des-pw.bentley.com:des-pw-01/Documents/Projects/PTB209 I-64 Resurfacing/06. CADD_Sheets/D876M95_sht_Cor_WB_East.dgn

55 W Van Buren St, Ste 200
Chicago, IL 60605
TEL: 312.787.0707 FAX: 312.787.7322
www.descotoinc.com
IL Professional Engineering Design Firm No. 184001609-0002

Copyright © 2026


USER NAME = mgesior	DESIGNED - MEG	REVISED -
	DRAWN - MEG	REVISED -
	CHECKED - MTV	REVISED -
PLOT DATE = 5/6/2026	DATE - 5/6/2026	REVISED -

STATE OF ILLINOIS
DEPARTMENT OF TRANSPORTATION

WESTBOUND CROSS SECTIONS
I-64

SCALE: 1"=10' | SHEET 71 OF 106 SHEETS | STA. | TO STA.

F.A. RTE.	SECTION	COUNTY	TOTAL SHEETS	SHEET NO.
64	95-(3,4)RS-2	WASHINGTON	775	663
		CONTRACT NO. 76M95		
	ILLINOIS	FED. AID PROJECT		

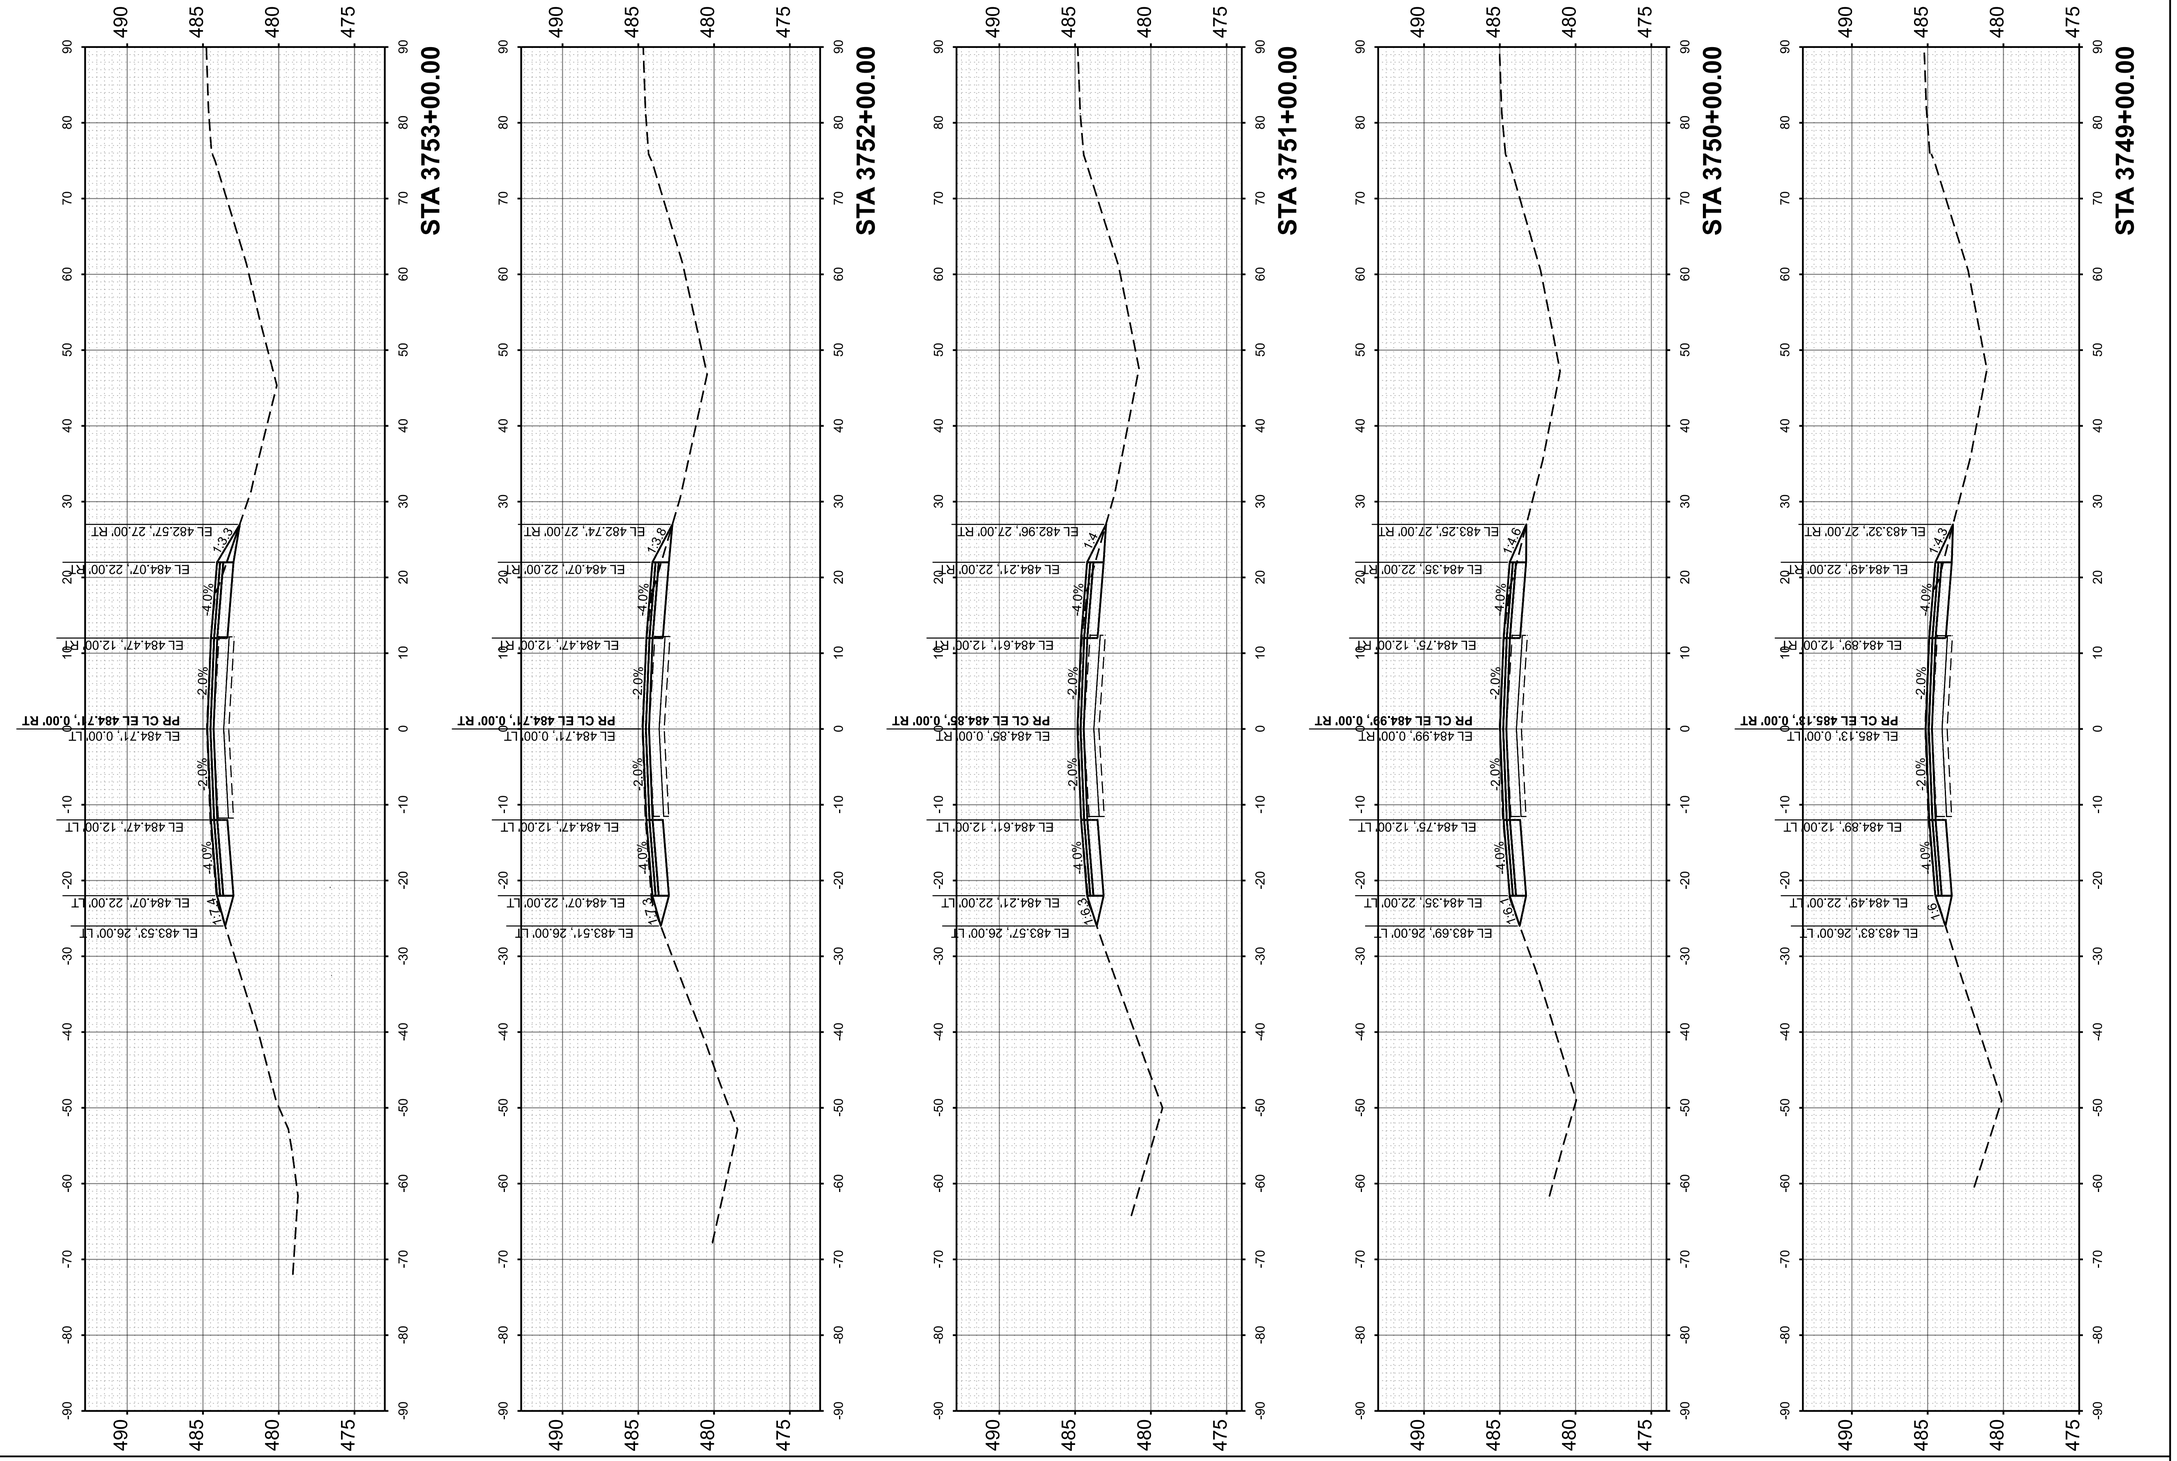

ORIGINAL SURVEY		BY	DATE
	SURVEYED		
	PLOTTED		
NOTE BOOK	TEMPLATE		
	AREAS		
NO.	AREAS CHECKED		

FINAL SURVEY		BY	DATE
	SURVEYED		
	PLOTTED		
NOTE BOOK	TEMPLATE		
	AREAS		
NO.	AREAS CHECKED		

MODEL: PrCL - 3749+00.00 [Sheet]
FILE NAME: pw://des-pw.bentley.com:des-pw-01/Documents/Projects/PTB209 I-64 Resurfacing/06. CADD_Sheets/D876M95_sht_Cor_WB_East.dgn

55 W Van Buren St, Ste 200
Chicago, IL 60605
TEL: 312.787.0707 FAX: 312.787.7322
www.descotoinc.com
IL Professional Engineering Design Firm No. 184001609-0002

Copyright © 2026


USER NAME = mgesior	DESIGNED - MEG	REVISED -
	DRAWN - MEG	REVISED -
	CHECKED - MTV	REVISED -
PLOT DATE = 5/6/2026	DATE - 5/6/2026	REVISED -

STATE OF ILLINOIS
DEPARTMENT OF TRANSPORTATION

WESTBOUND CROSS SECTIONS
I-64

SCALE: 1"=10' | SHEET 72 OF 106 SHEETS | STA. | TO STA.

F.A. RTE.	SECTION	COUNTY	TOTAL SHEETS	SHEET NO.
64	95-(3,4)RS-2	WASHINGTON	775	664
		CONTRACT NO. 76M95		
		ILLINOIS	FED. AID PROJECT	

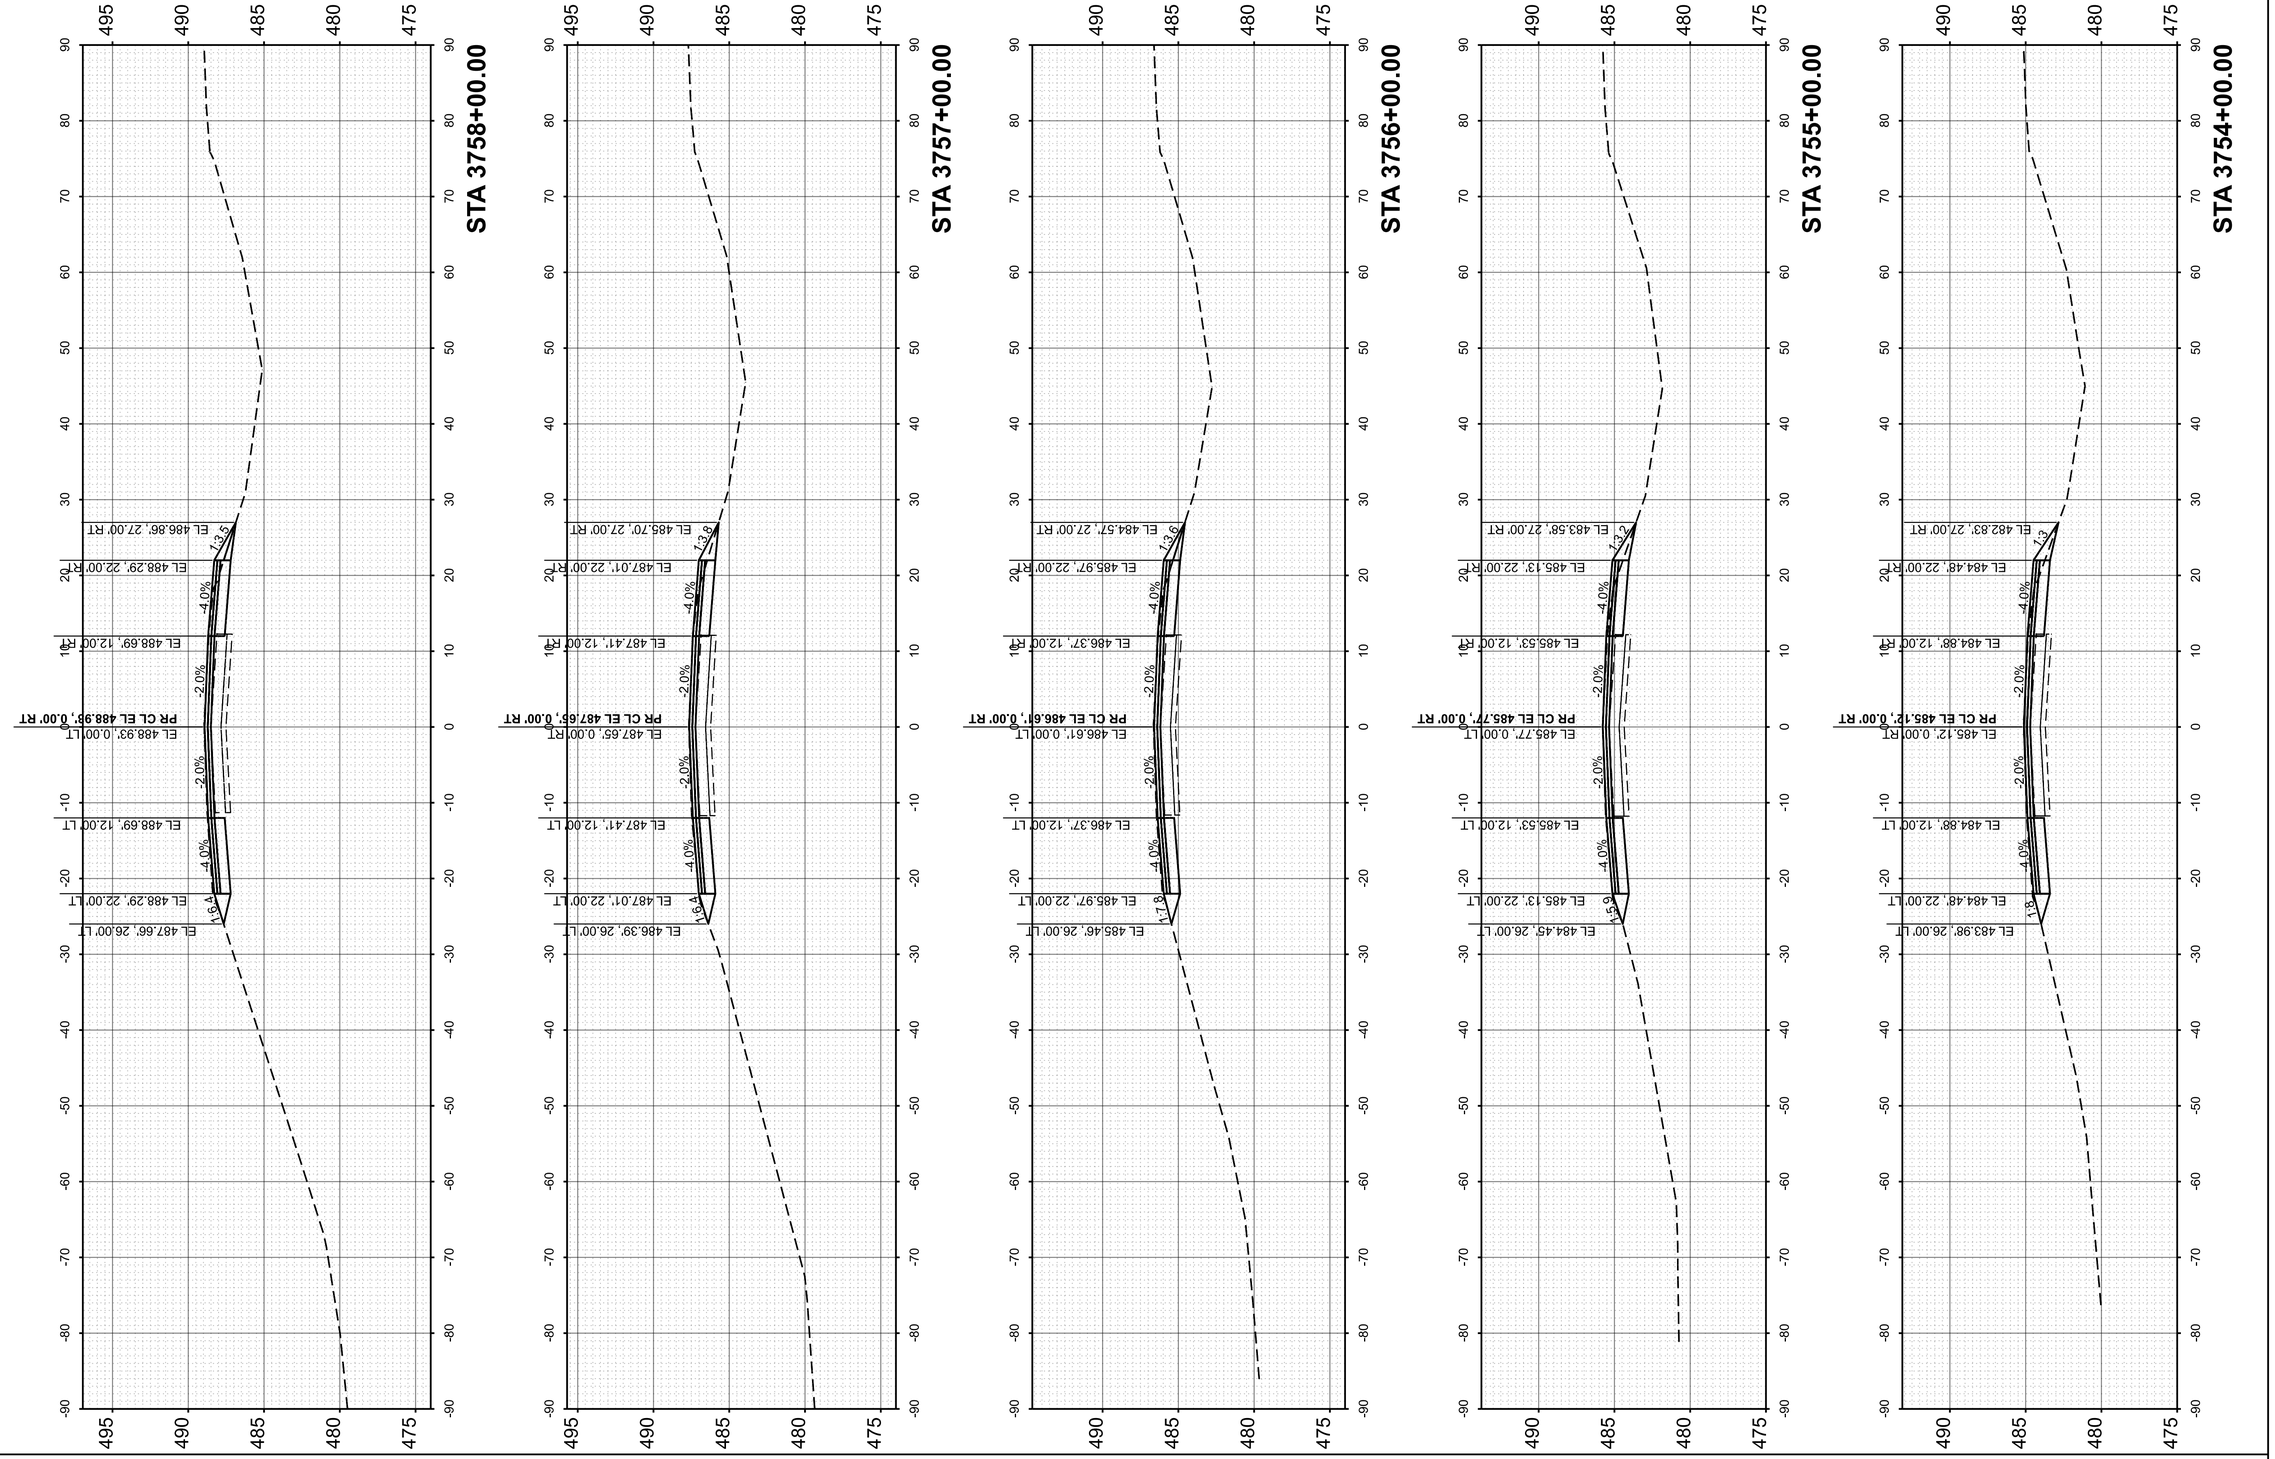

FINAL SURVEY		BY	DATE
	SURVEYED		
	PLOTTED		
	TEMPLATE		
NOTE BOOK	AREAS		
NO.	AREAS CHECKED		

ORIGINAL SURVEY		BY	DATE
	SURVEYED		
	PLOTTED		
	TEMPLATE		
NOTE BOOK	AREAS		
NO.	AREAS CHECKED		

MODEL: PrCL - 3754+00.00 [Sheet]
FILE NAME: pw://des-pw.bentley.com:des-pw-01/Documents/Projects/PTB209 I-64 Resurfacing/06. CADD_Sheets/D876M95_sht_Cor_WB_East.dgn

55 W Van Buren St, Ste 200
Chicago, IL 60605
TEL: 312.787.0707 FAX: 312.787.7322
www.descotoinc.com
IL Professional Engineering Design Firm No. 184001609-0002

Copyright © 2026


USER NAME = mgesior	DESIGNED - MEG	REVISED -	
	DRAWN - MEG	REVISED -	
	CHECKED - MTV	REVISED -	
PLOT DATE = 5/6/2026	DATE - 5/6/2026	REVISED -	

STATE OF ILLINOIS
DEPARTMENT OF TRANSPORTATION

WESTBOUND CROSS SECTIONS
I-64

SCALE: 1"=10' | SHEET 73 OF 106 SHEETS | STA. | TO STA.

F.A. RTE.	SECTION	COUNTY	TOTAL SHEETS	SHEET NO.
64	95-(3,4)RS-2	WASHINGTON	775	665
		CONTRACT NO. 76M95		
		ILLINOIS	FED. AID PROJECT	

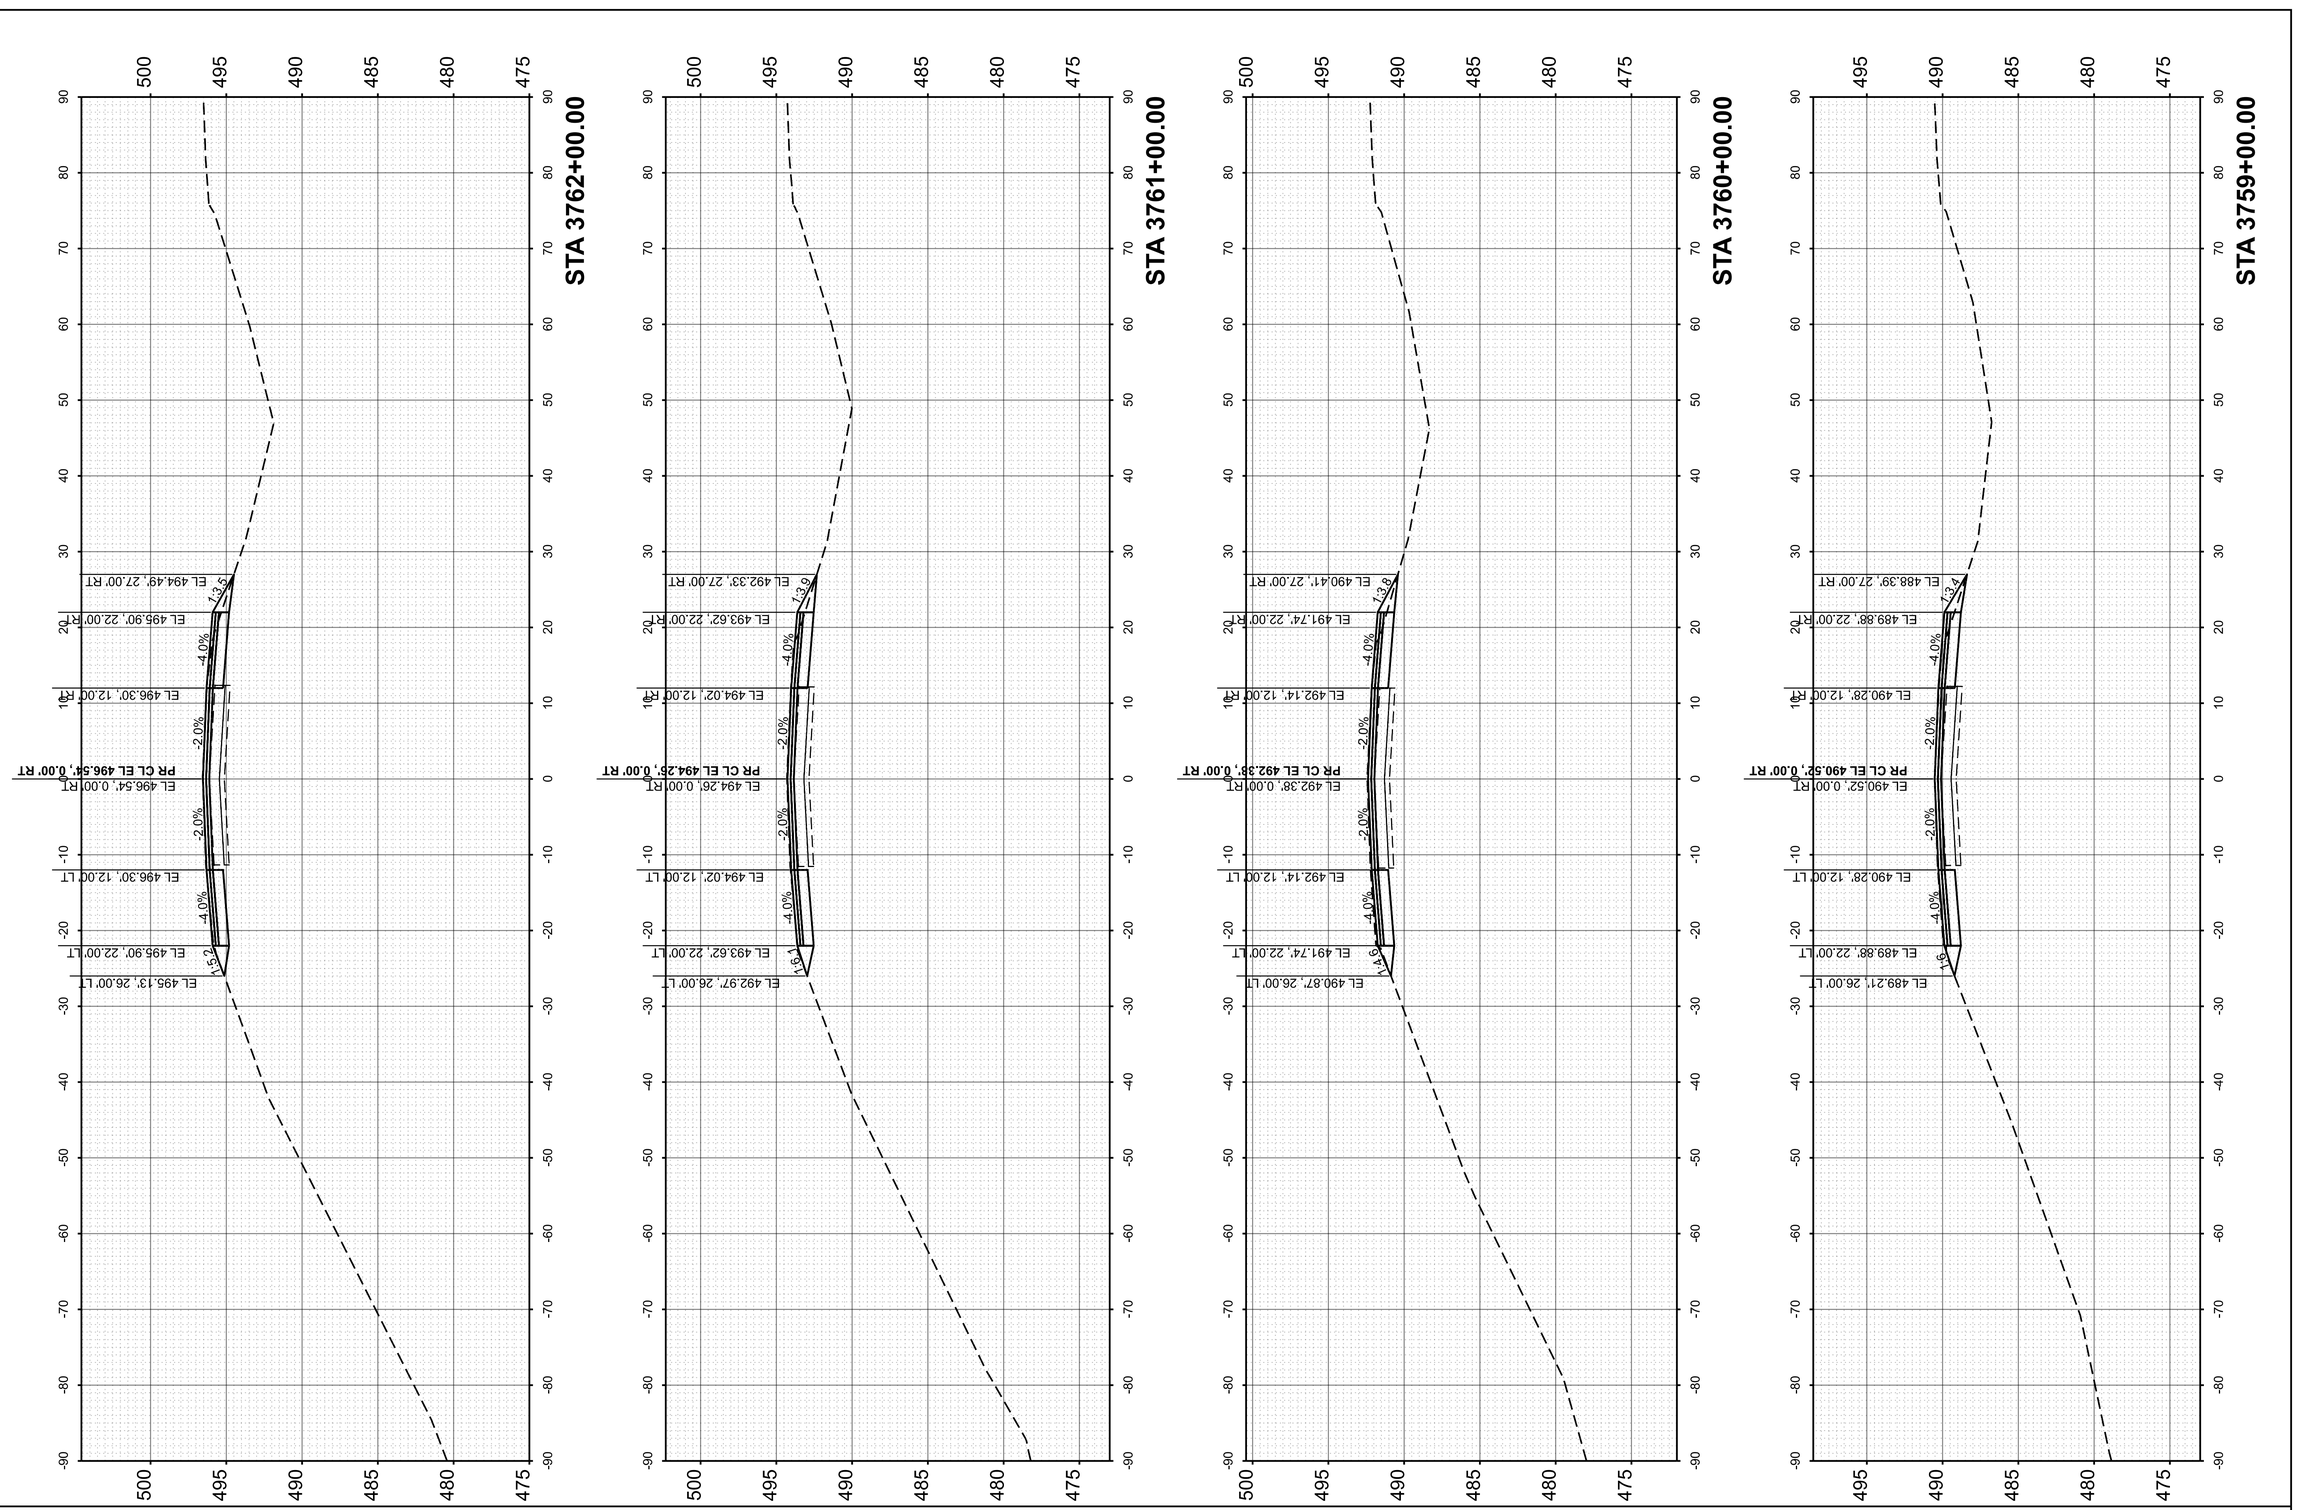

FINAL SURVEY		BY	DATE
	SURVEYED		
	PLOTTED		
NOTE BOOK	TEMPLATE		
	AREAS		
NO.	AREAS CHECKED		

ORIGINAL SURVEY		BY	DATE
	SURVEYED		
	PLOTTED		
NOTE BOOK	TEMPLATE		
	AREAS		
NO.	AREAS CHECKED		

MODEL: PrCL - 3759+00.00 [Sheet]
FILE NAME: pw://des-pw.bentley.com:des-pw-01/Documents/Projects/PTB209 I-64 Resurfacing/06. CADD_Sheets/D876M95_sht_Cor_WB_East.dgn

55 W Van Buren St, Ste 200
Chicago, IL 60605
TEL: 312.787.0707 FAX: 312.787.7322
www.descotoinc.com
IL Professional Engineering Design Firm No. 184003609-0002

Copyright © 2026


USER NAME = mgesior	DESIGNED - MEG	REVISED -	
	DRAWN - MEG	REVISED -	
	CHECKED - MTV	REVISED -	
PLOT DATE = 5/6/2026	DATE - 5/6/2026	REVISED -	

STATE OF ILLINOIS
DEPARTMENT OF TRANSPORTATION

WESTBOUND CROSS SECTIONS
I-64

SCALE: 1"=10' | SHEET 74 OF 106 SHEETS | STA. | TO STA.

F.A. RTE.	SECTION	COUNTY	TOTAL SHEETS	SHEET NO.
64	95-(3,4)RS-2	WASHINGTON	775	666
		CONTRACT NO. 76M95		
	ILLINOIS	FED. AID PROJECT		

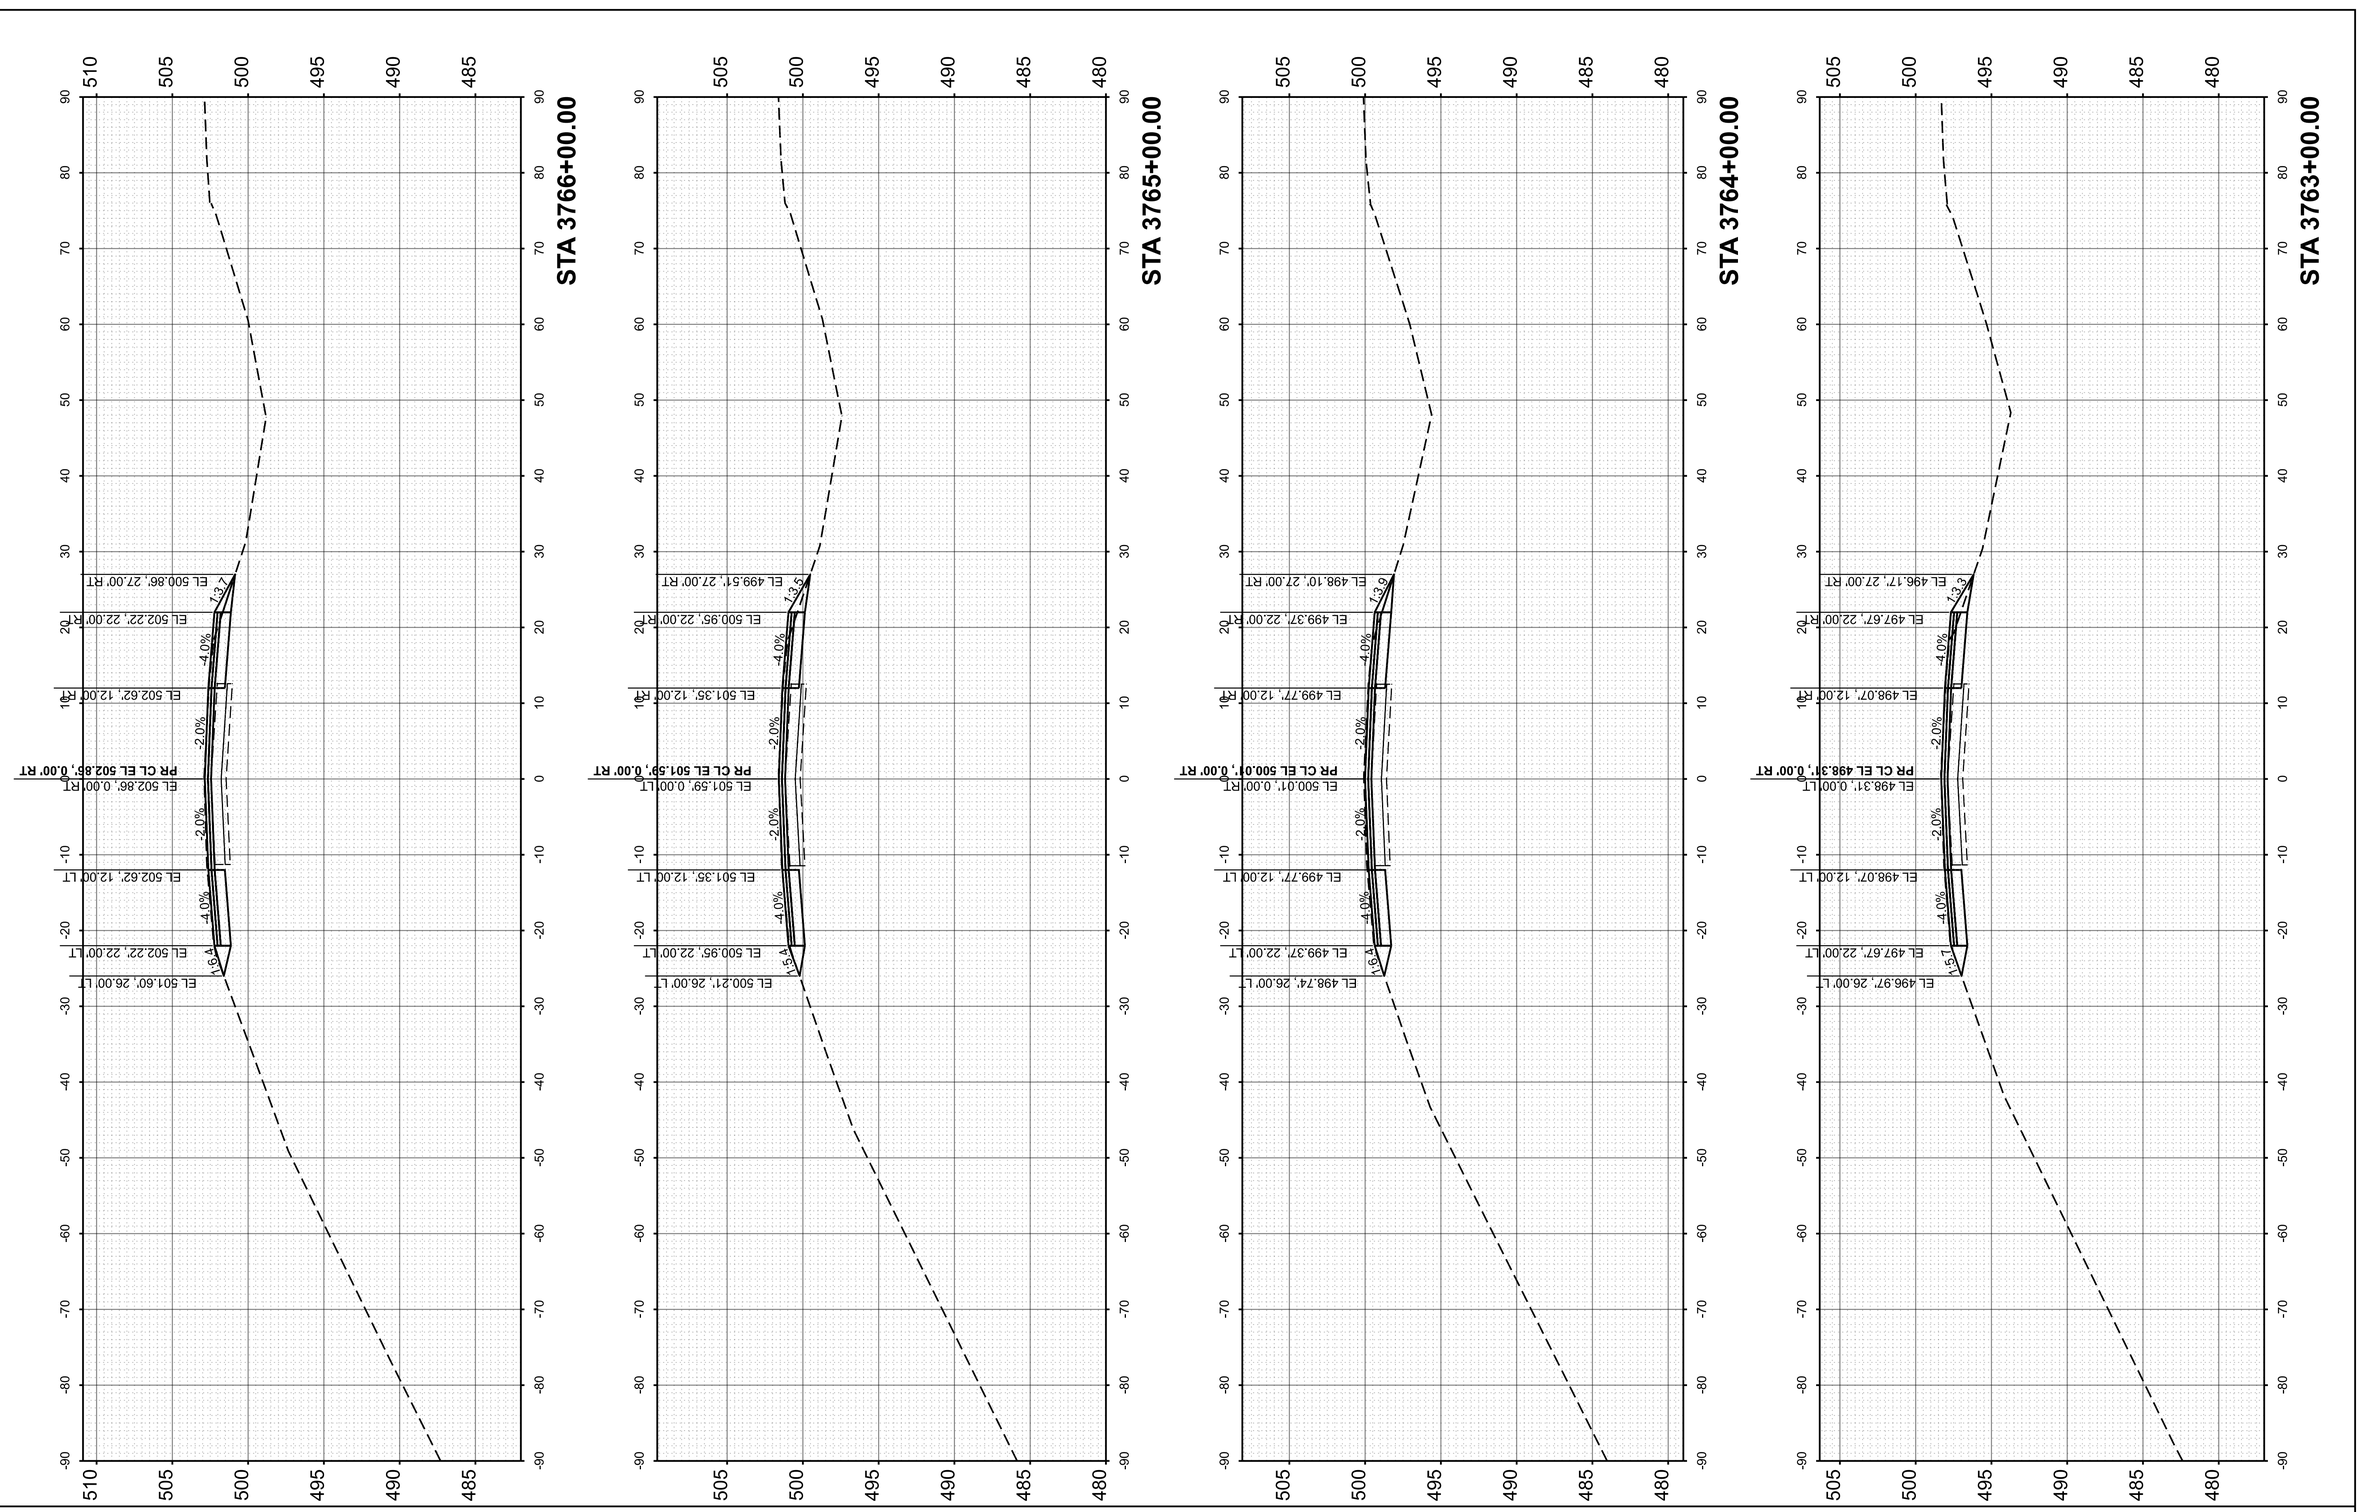

FINAL SURVEY		BY	DATE
	SURVEYED		
	PLOTTED		
NOTE BOOK	TEMPLATE		
	AREAS		
NO.	AREAS CHECKED		

ORIGINAL SURVEY		BY	DATE
	SURVEYED		
	PLOTTED		
NOTE BOOK	TEMPLATE		
	AREAS		
NO.	AREAS CHECKED		

MODEL: PrCL - 3763+00.00 [Sheet]
FILE NAME: pw://des-pw.bentley.com:des-pw-01/Documents/Projects/PTB209 I-64 Resurfacing/06. CADD_Sheets/D876M95_sht_Cor_WB_East.dgn

55 W Van Buren St, Ste 200
Chicago, IL 60605
TEL: 312.787.0707 FAX: 312.787.7322
www.descotoinc.com
IL Professional Engineering Design Firm No. 184001609-0002

Copyright © 2026

USER NAME = mgesior	DESIGNED - MEG	REVISED -
	DRAWN - MEG	REVISED -
	CHECKED - MTV	REVISED -
PLOT DATE = 5/6/2026	DATE - 5/6/2026	REVISED -

STATE OF ILLINOIS
DEPARTMENT OF TRANSPORTATION


WESTBOUND CROSS SECTIONS
I-64

SCALE: 1"=10' | SHEET 75 OF 106 SHEETS | STA. | TO STA.

F.A. RTE.	SECTION	COUNTY	TOTAL SHEETS	SHEET NO.
64	95-(3,4)RS-2	WASHINGTON	775	667

CONTRACT NO. 76M95

ILLINOIS | FED. AID PROJECT

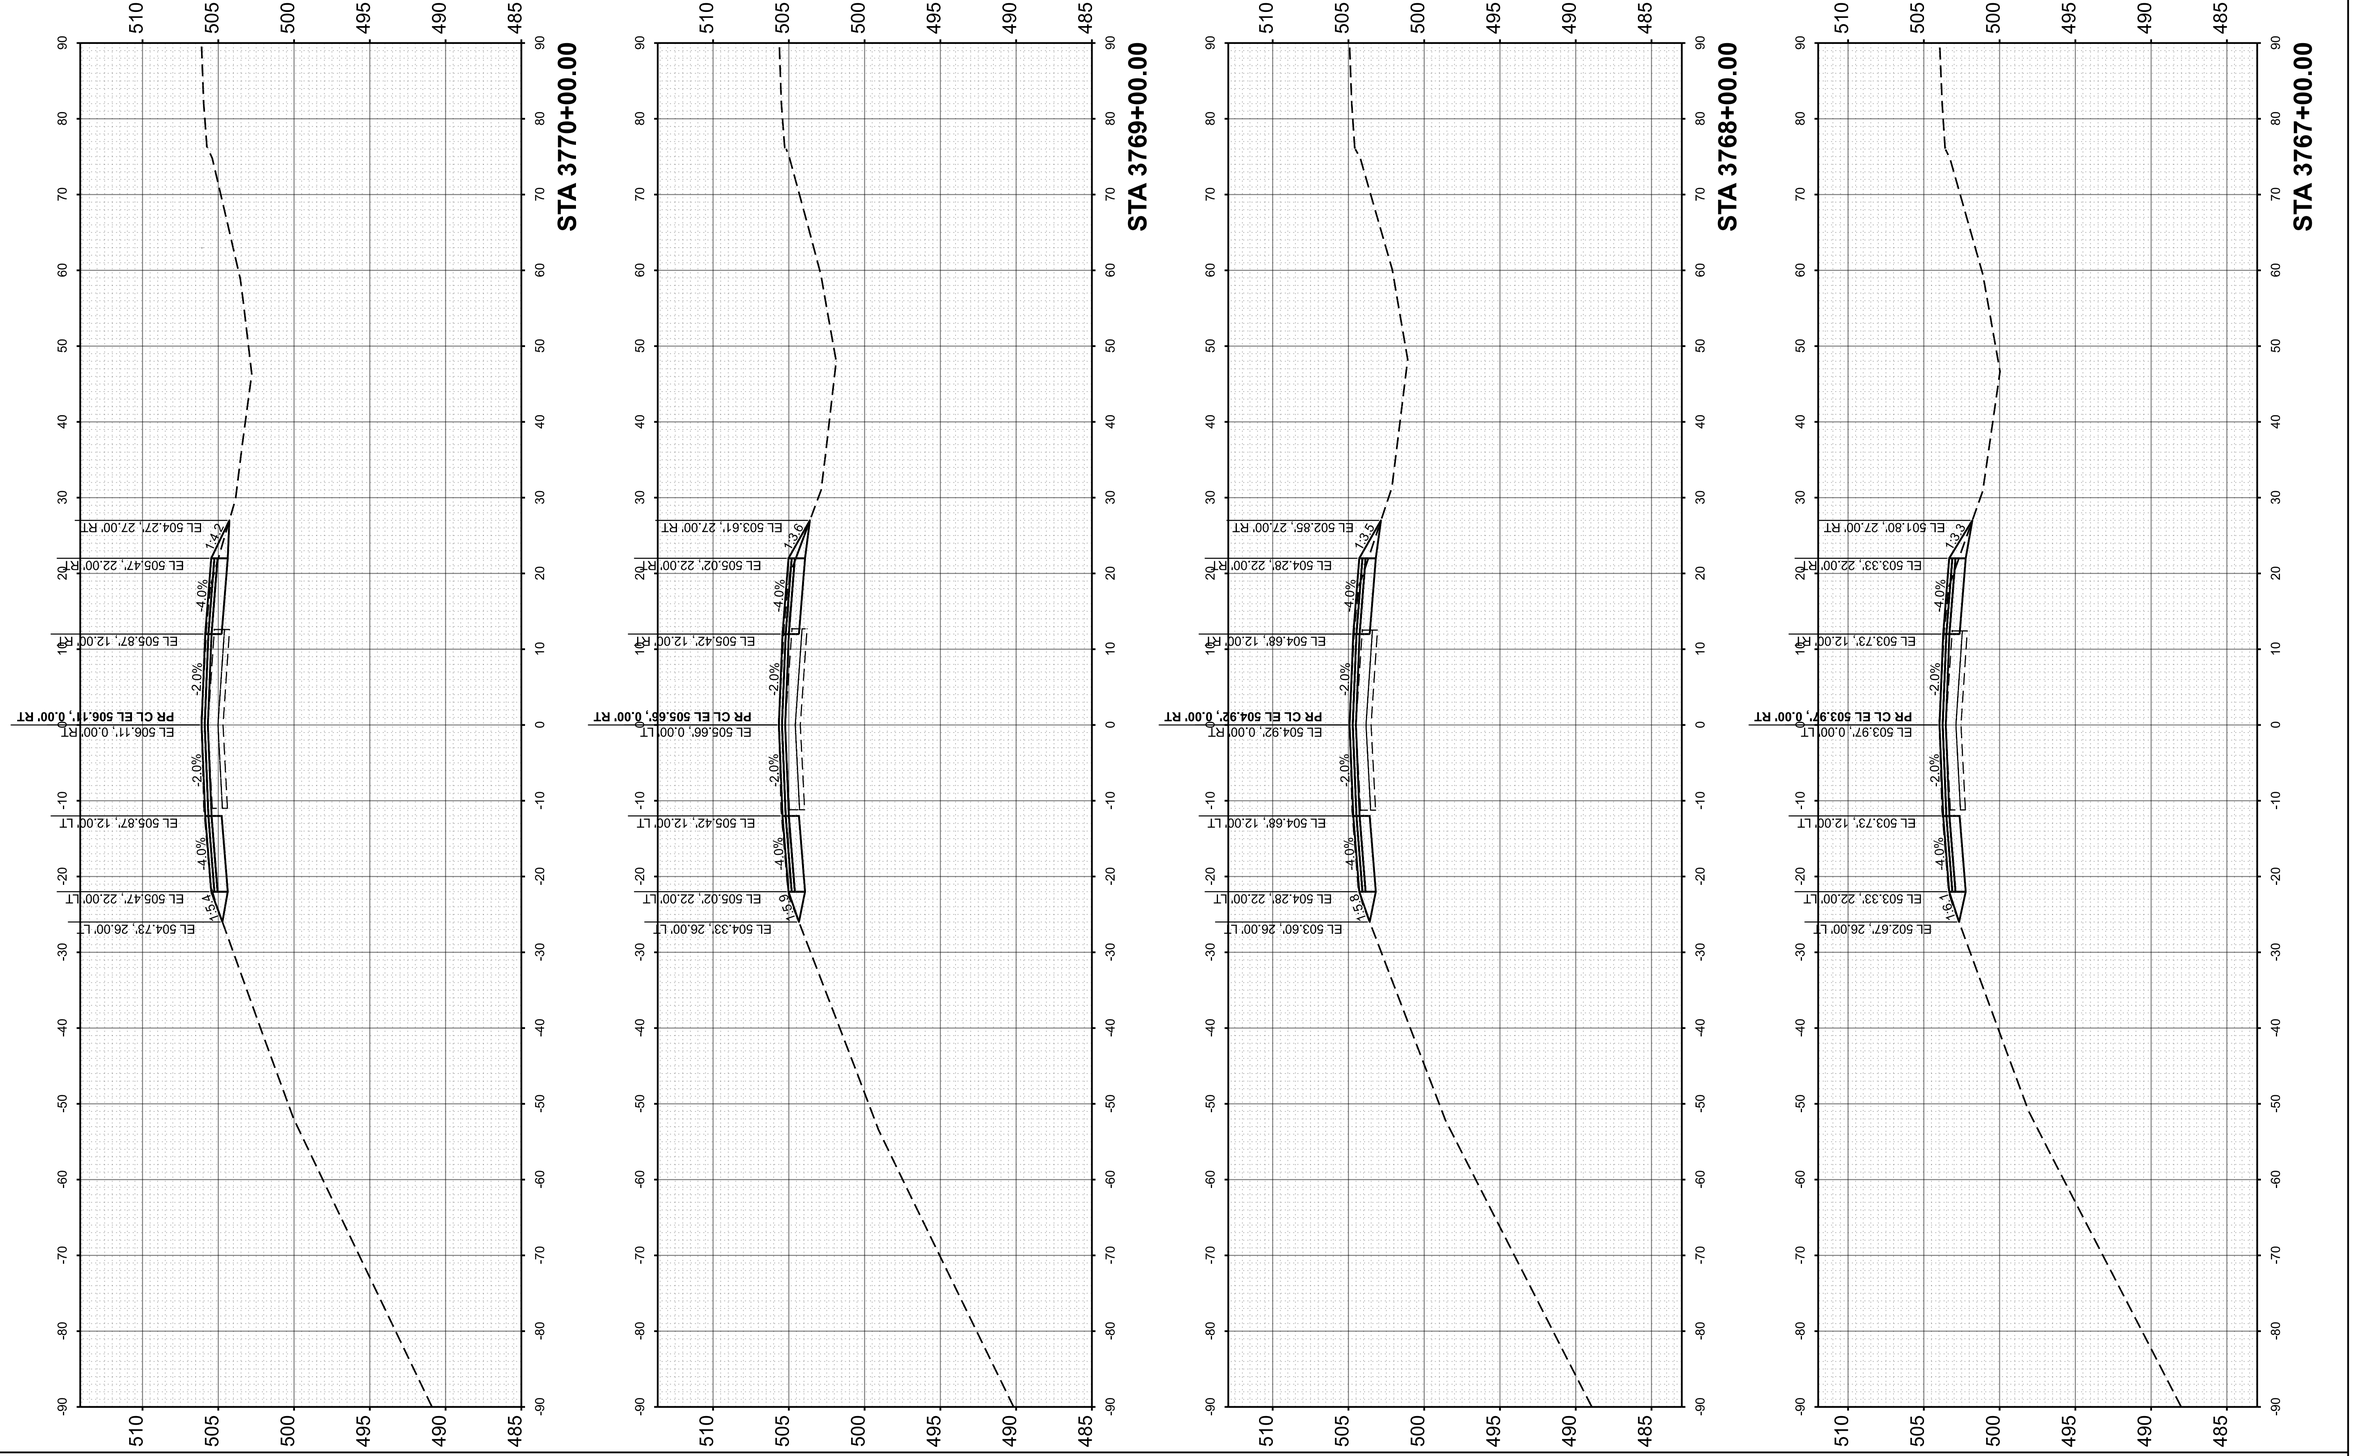

FINAL SURVEY	
NOTE BOOK	
NO.	

	BY	DATE
SURVEYED		
PLOTTED		
TEMPLATE		
AREAS		
AREAS CHECKED		

ORIGINAL SURVEY	
NOTE BOOK	
NO.	

	BY	DATE
SURVEYED		
PLOTTED		
TEMPLATE		
AREAS		
AREAS CHECKED		

MODEL: PrCL - 3767+00.00 [Sheet]
FILE NAME: pw://des-pw.bentley.com:des-pw-01/Documents/Projects/PTB209 I-64 Resurfacing/06. CADD_Sheets/D876M95_sht_Cor_WB_East.dgn

55 W Van Buren St, Ste 200
Chicago, IL 60605
TEL: 312.787.0707 FAX: 312.787.7322
www.descotoinc.com
IL Professional Engineering Design Firm No. 184001609-0002

Copyright © 2026


USER NAME = mgesior	DESIGNED - MEG	REVISED -	
	DRAWN - MEG	REVISED -	
	CHECKED - MTV	REVISED -	
PLOT DATE = 5/6/2026	DATE - 5/6/2026	REVISED -	

STATE OF ILLINOIS
DEPARTMENT OF TRANSPORTATION

WESTBOUND CROSS SECTIONS
I-64

SCALE: 1"=10' | SHEET 76 OF 106 SHEETS | STA. | TO STA.

F.A. RTE.	SECTION	COUNTY	TOTAL SHEETS	SHEET NO.
64	95-(3,4)RS-2	WASHINGTON	775	668
		CONTRACT NO. 76M95		
	ILLINOIS	FED. AID PROJECT		

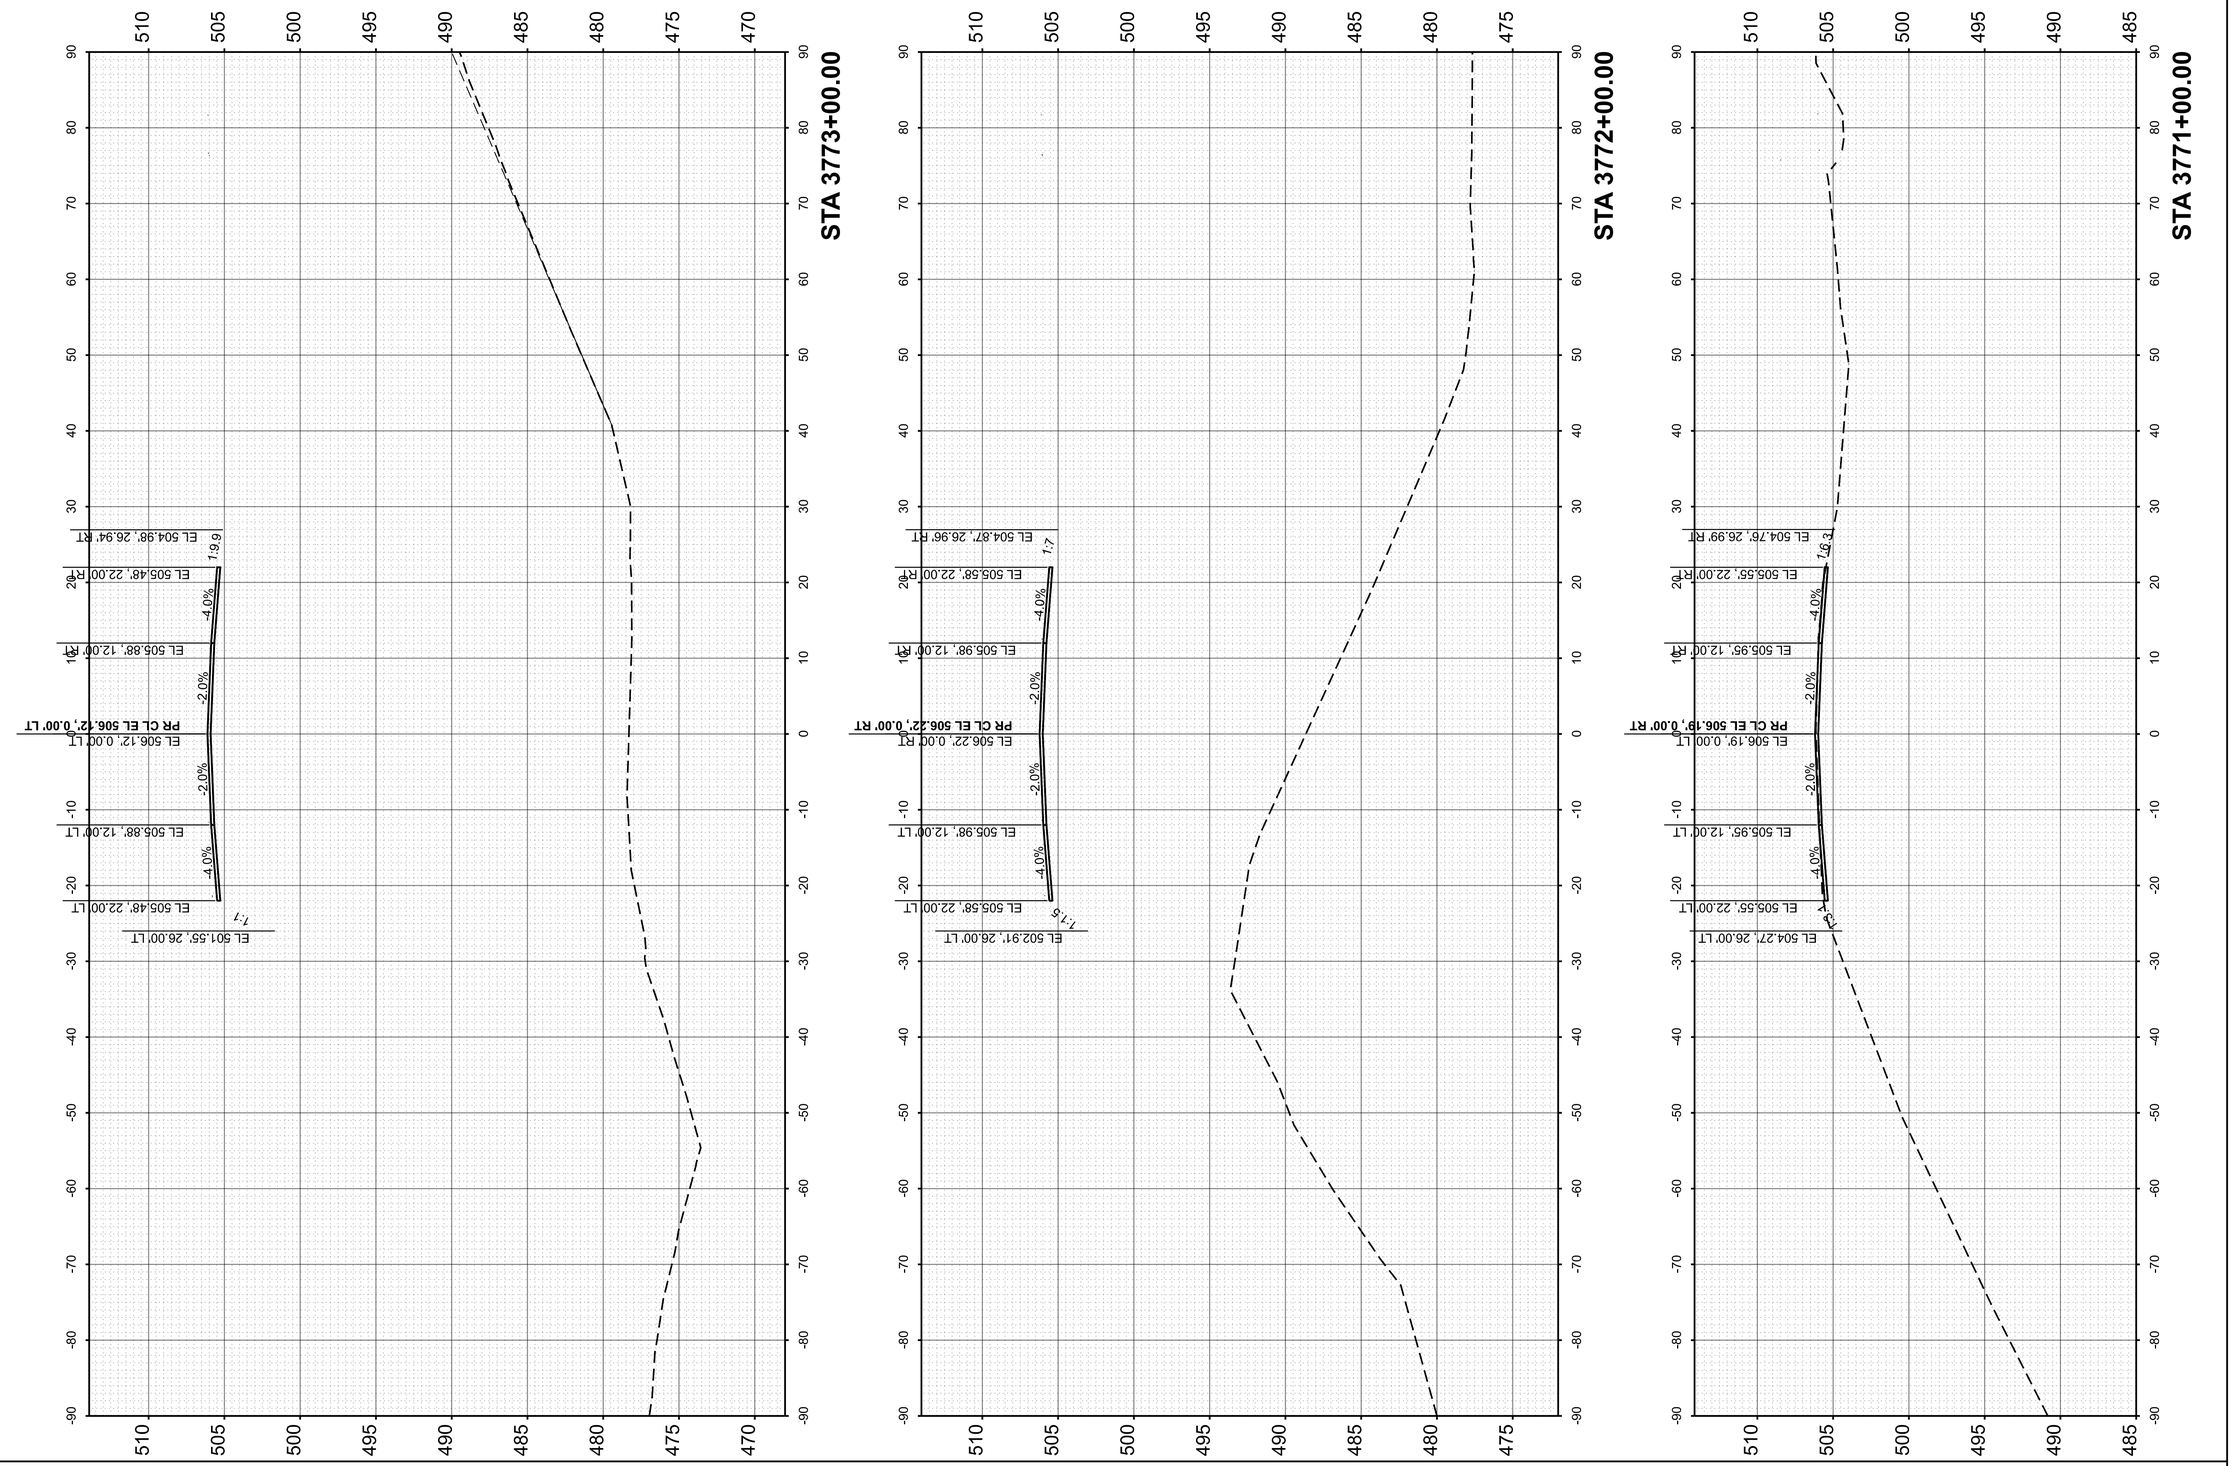

FINAL SURVEY

	BY	DATE
SURVEYED		
PLOTTED		
TEMPLATE		
AREAS		
AREAS CHECKED		

NOTE BOOK
NO.

ORIGINAL SURVEY

	BY	DATE
SURVEYED		
PLOTTED		
TEMPLATE		
AREAS		
AREAS CHECKED		

NOTE BOOK
NO.

MODEL: PrCL - 3771+00.00 |Sheet|
FILE NAME: pw://des-pw.bentley.com:des-pw-01/Documents/Projects/PTB209 I-64 Resurfacing/06_CADD_Sheets/D876M95_sht_Cor_WB_East.dgn

55 W Van Buren St, Ste 200
Chicago, IL 60605
TEL: 312.787.0707 FAX: 312.787.7322
www.descotoinc.com
IL Professional Engineering Design Firm No. 184001609-0002

Copyright © 2026


USER NAME = mgesior	DESIGNED - MEG	REVISED -	
	DRAWN - MEG	REVISED -	
	CHECKED - MTV	REVISED -	
PLOT DATE = 5/6/2026	DATE - 5/6/2026	REVISED -	

STATE OF ILLINOIS
DEPARTMENT OF TRANSPORTATION

WESTBOUND CROSS SECTIONS
I-64

SCALE: 1"=10' | SHEET 77 OF 106 SHEETS | STA. | TO STA.

F.A. RTE.	SECTION	COUNTY	TOTAL SHEETS	SHEET NO.
64	95-(3,4)RS-2	WASHINGTON	775	669
		CONTRACT NO. 76M95		
	ILLINOIS	FED. AID PROJECT		

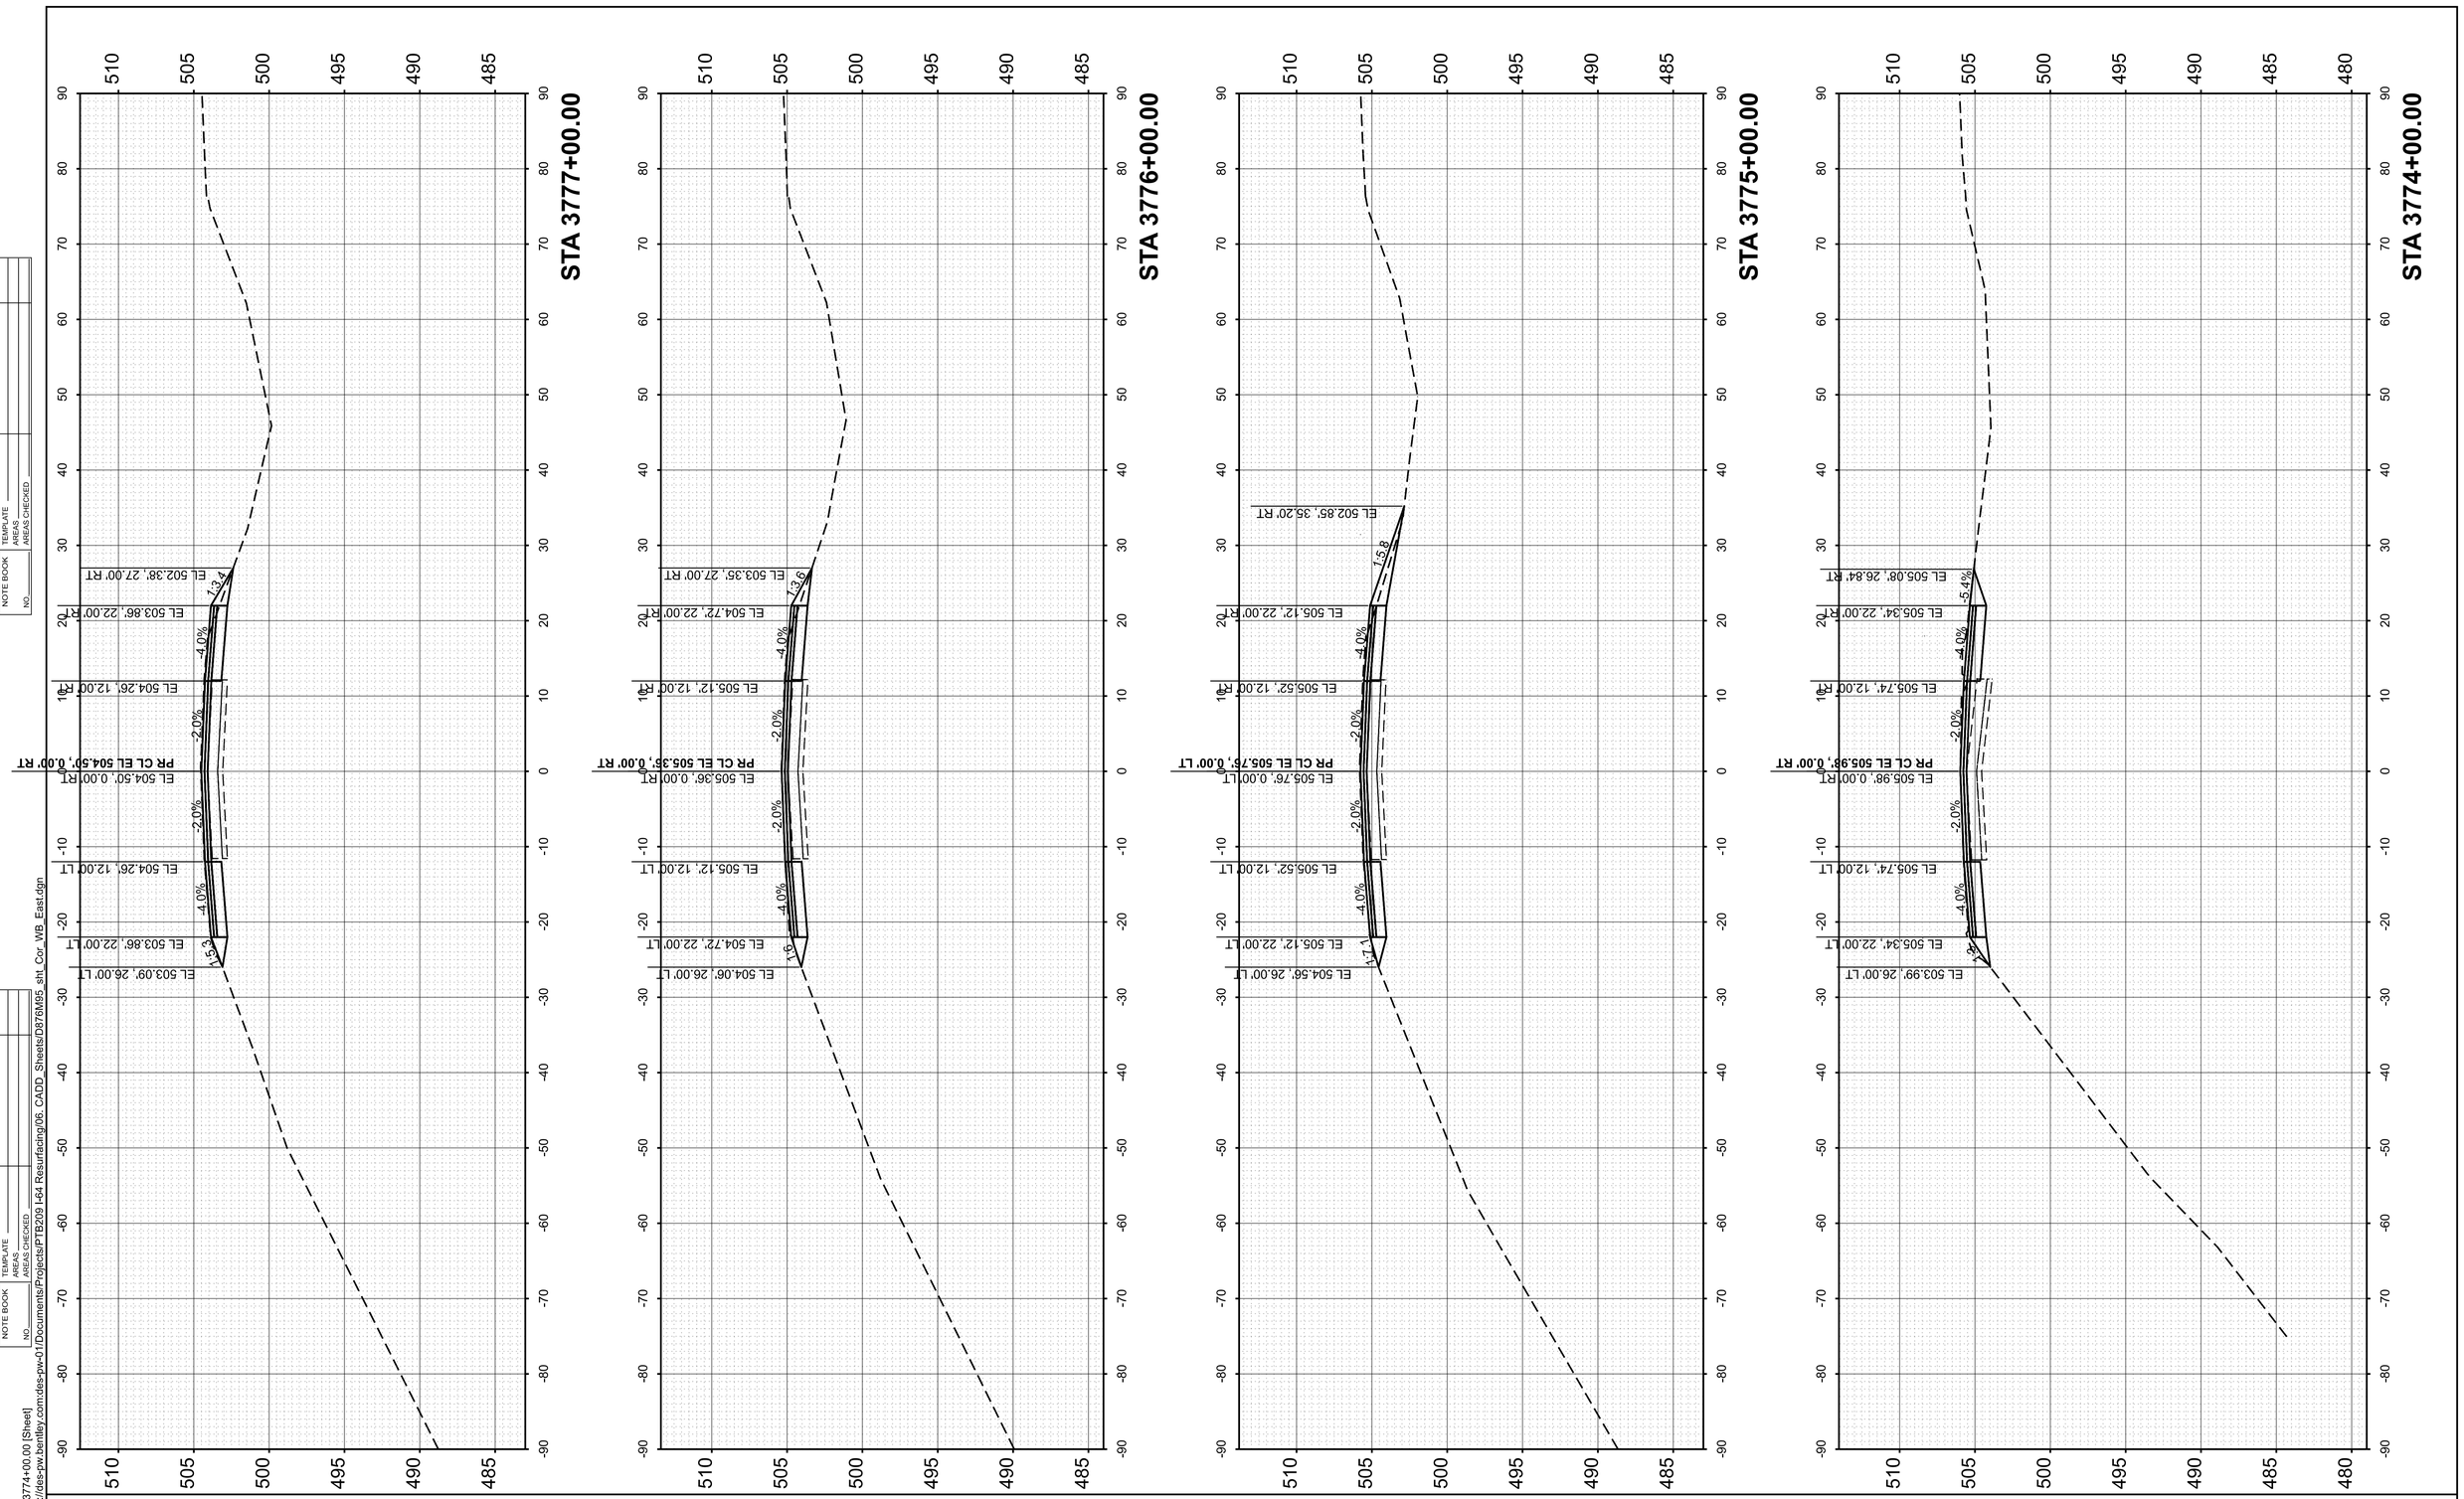

FINAL SURVEY		BY	DATE
	SURVEYED		
	PLOTTED		
NOTE BOOK	TEMPLATE		
	AREAS		
NO.	AREAS CHECKED		

ORIGINAL SURVEY		BY	DATE
	SURVEYED		
	PLOTTED		
NOTE BOOK	TEMPLATE		
	AREAS		
NO.	AREAS CHECKED		

MODEL: PrCL - 3774+00.00 [Sheet]
FILE NAME: pw://des-pw.bentley.com:des-pw-01/Documents/Projects/PTB209 I-64 Resurfacing/06. CADD_Sheets/D876M95_sht_Cor_WB_East.dgn

55 W Van Buren St, Ste 200
Chicago, IL 60605
TEL: 312.787.0707 FAX: 312.787.7322
www.desconinc.com
IL Professional Engineering Design Firm No. 184001609-0002

Copyright © 2026


USER NAME = mgesior	DESIGNED - MEG	REVISED -
	DRAWN - MEG	REVISED -
	CHECKED - MTV	REVISED -
PLOT DATE = 5/6/2026	DATE - 5/6/2026	REVISED -

STATE OF ILLINOIS
DEPARTMENT OF TRANSPORTATION

WESTBOUND CROSS SECTIONS
I-64

SCALE: 1"=10' | SHEET 78 OF 106 SHEETS | STA. | TO STA.

F.A. RTE.	SECTION	COUNTY	TOTAL SHEETS	SHEET NO.
64	95-(3,4)RS-2	WASHINGTON	775	670
		CONTRACT NO. 76M95		
		ILLINOIS	FED. AID PROJECT	

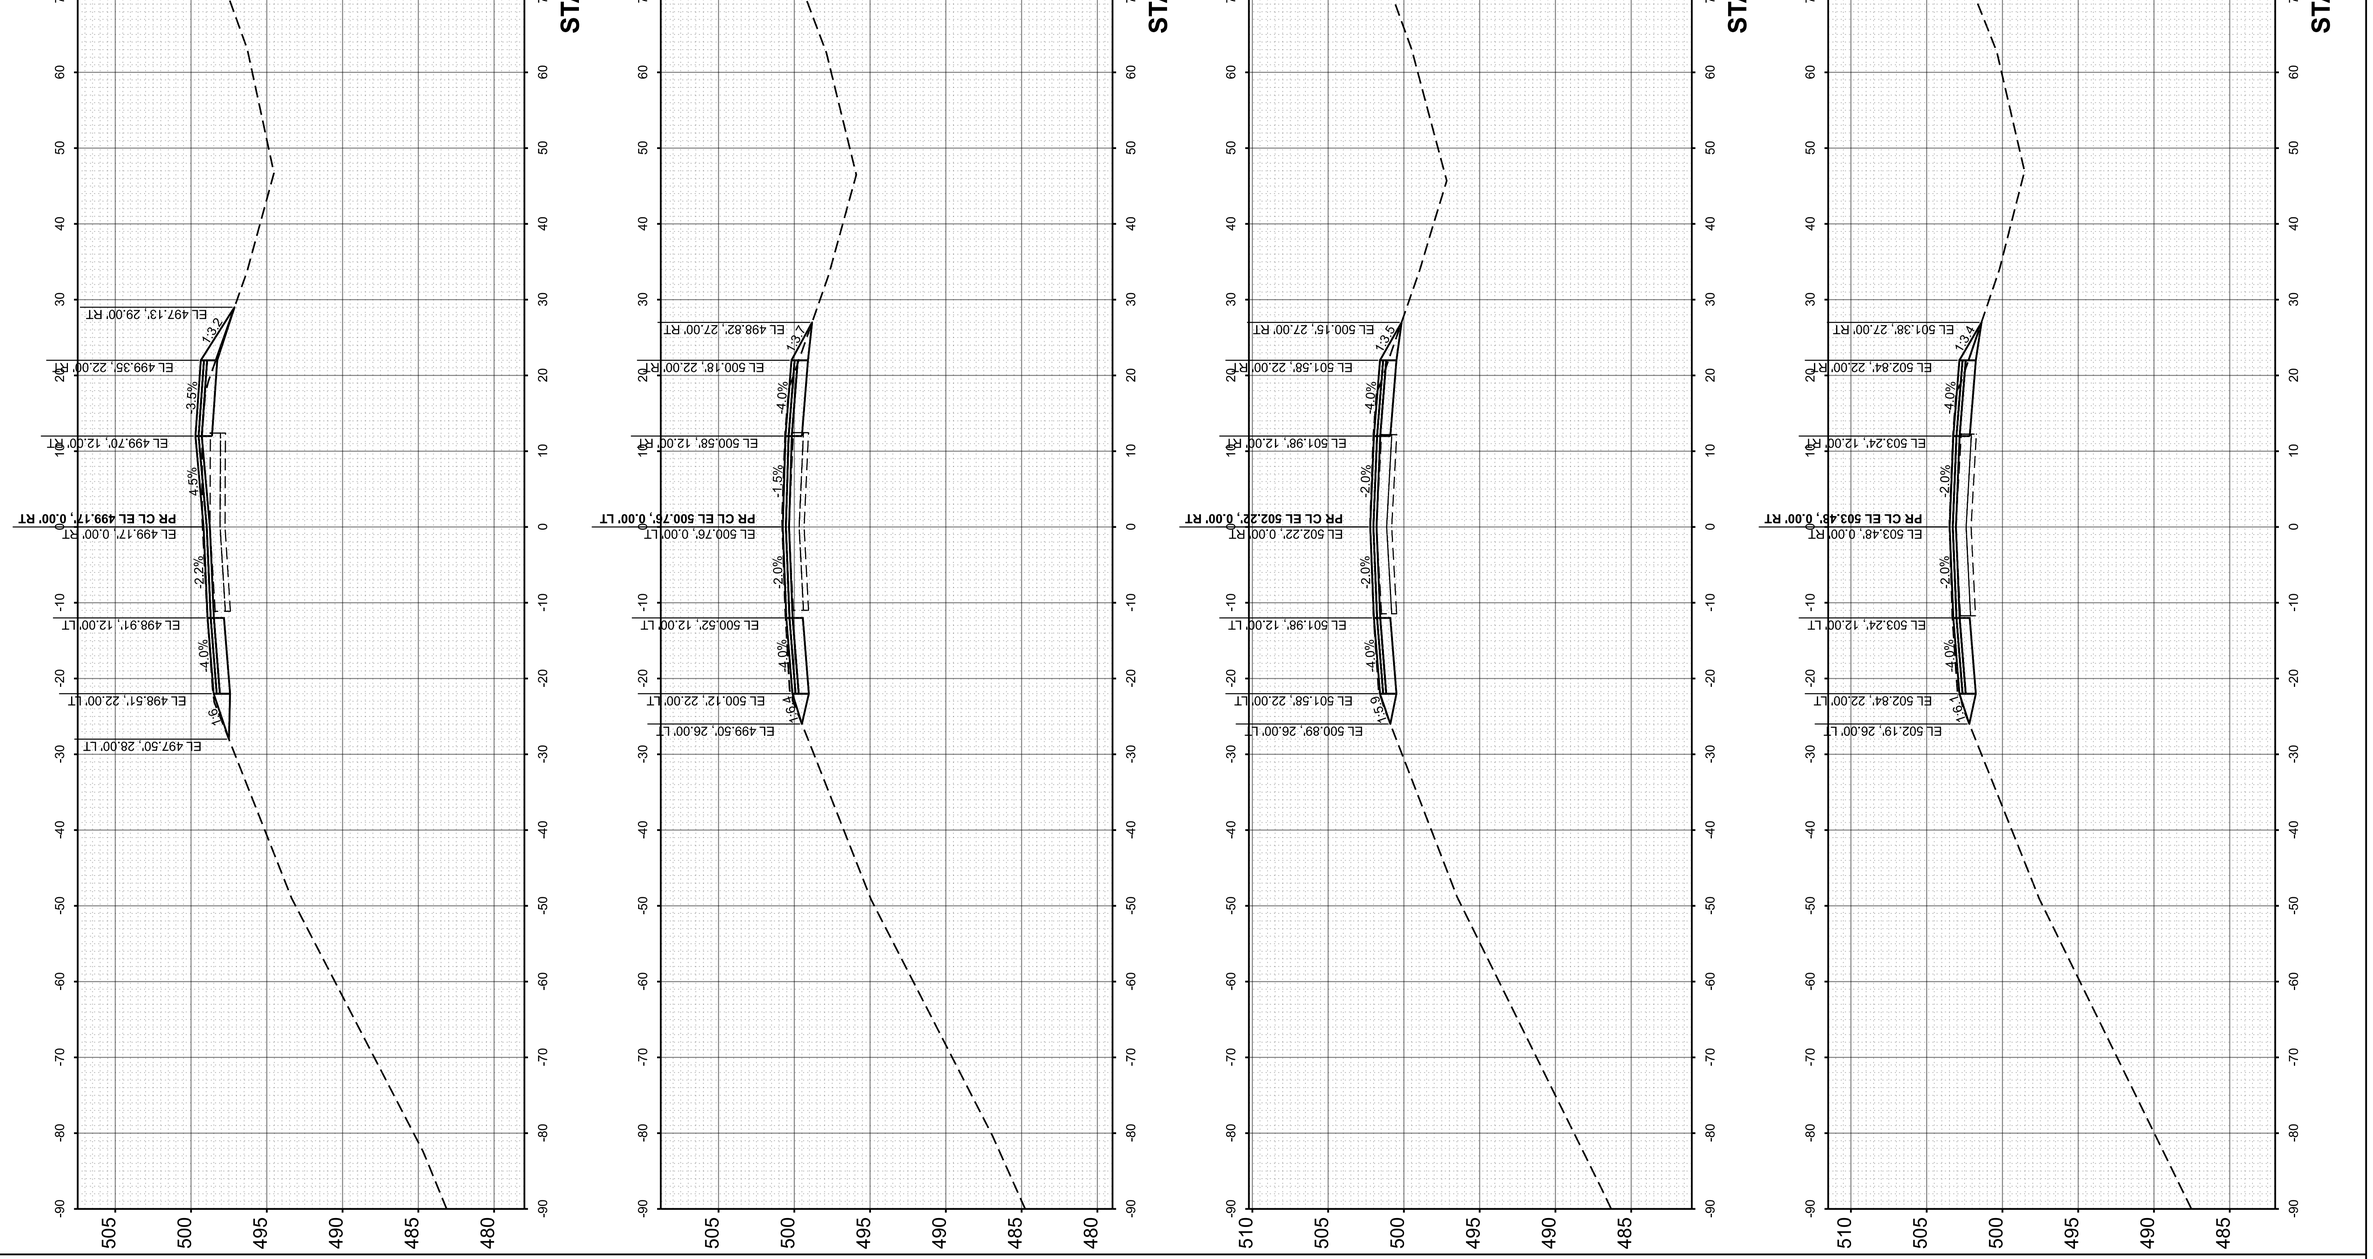

FINAL SURVEY		BY	DATE
	SURVEYED		
	PLOTTED		
NO'E BOOK	TEMPLATE		
	AREAS		
NO.	AREAS CHECKED		

ORIGINAL SURVEY		BY	DATE
	SURVEYED		
	PLOTTED		
NO'E BOOK	TEMPLATE		
	AREAS		
NO.	AREAS CHECKED		

MODEL: PrCL - 3778+00.00 [Sheet]
FILE NAME: pw:/des-pw.bentley.com:des-pw-01/Documents/Projects/PTB209 I-64 Resurfacing/06. CADD_Sheets/D876M95_sht_Cor_WB_East.dgn

55 W Van Buren St, Ste 200
Chicago, IL 60605
TEL: 312.787.0707 FAX: 312.787.7322
www.descotoinc.com
IL Professional Engineering Design Firm No. 184001609-0002
Copyright © 2026


USER NAME = mgesior	DESIGNED - MEG	REVISED -	
	DRAWN - MEG	REVISED -	
	CHECKED - MTV	REVISED -	
PLOT DATE = 5/6/2026	DATE - 5/6/2026	REVISED -	

STATE OF ILLINOIS
DEPARTMENT OF TRANSPORTATION

WESTBOUND CROSS SECTIONS
I-64

SCALE: 1"=10' | SHEET 79 OF 106 SHEETS | STA. | TO STA.

F.A. RTE.	SECTION	COUNTY	TOTAL SHEETS	SHEET NO.
64	95-(3,4)RS-2	WASHINGTON	775	671
		CONTRACT NO. 76M95		
	ILLINOIS	FED. AID PROJECT		

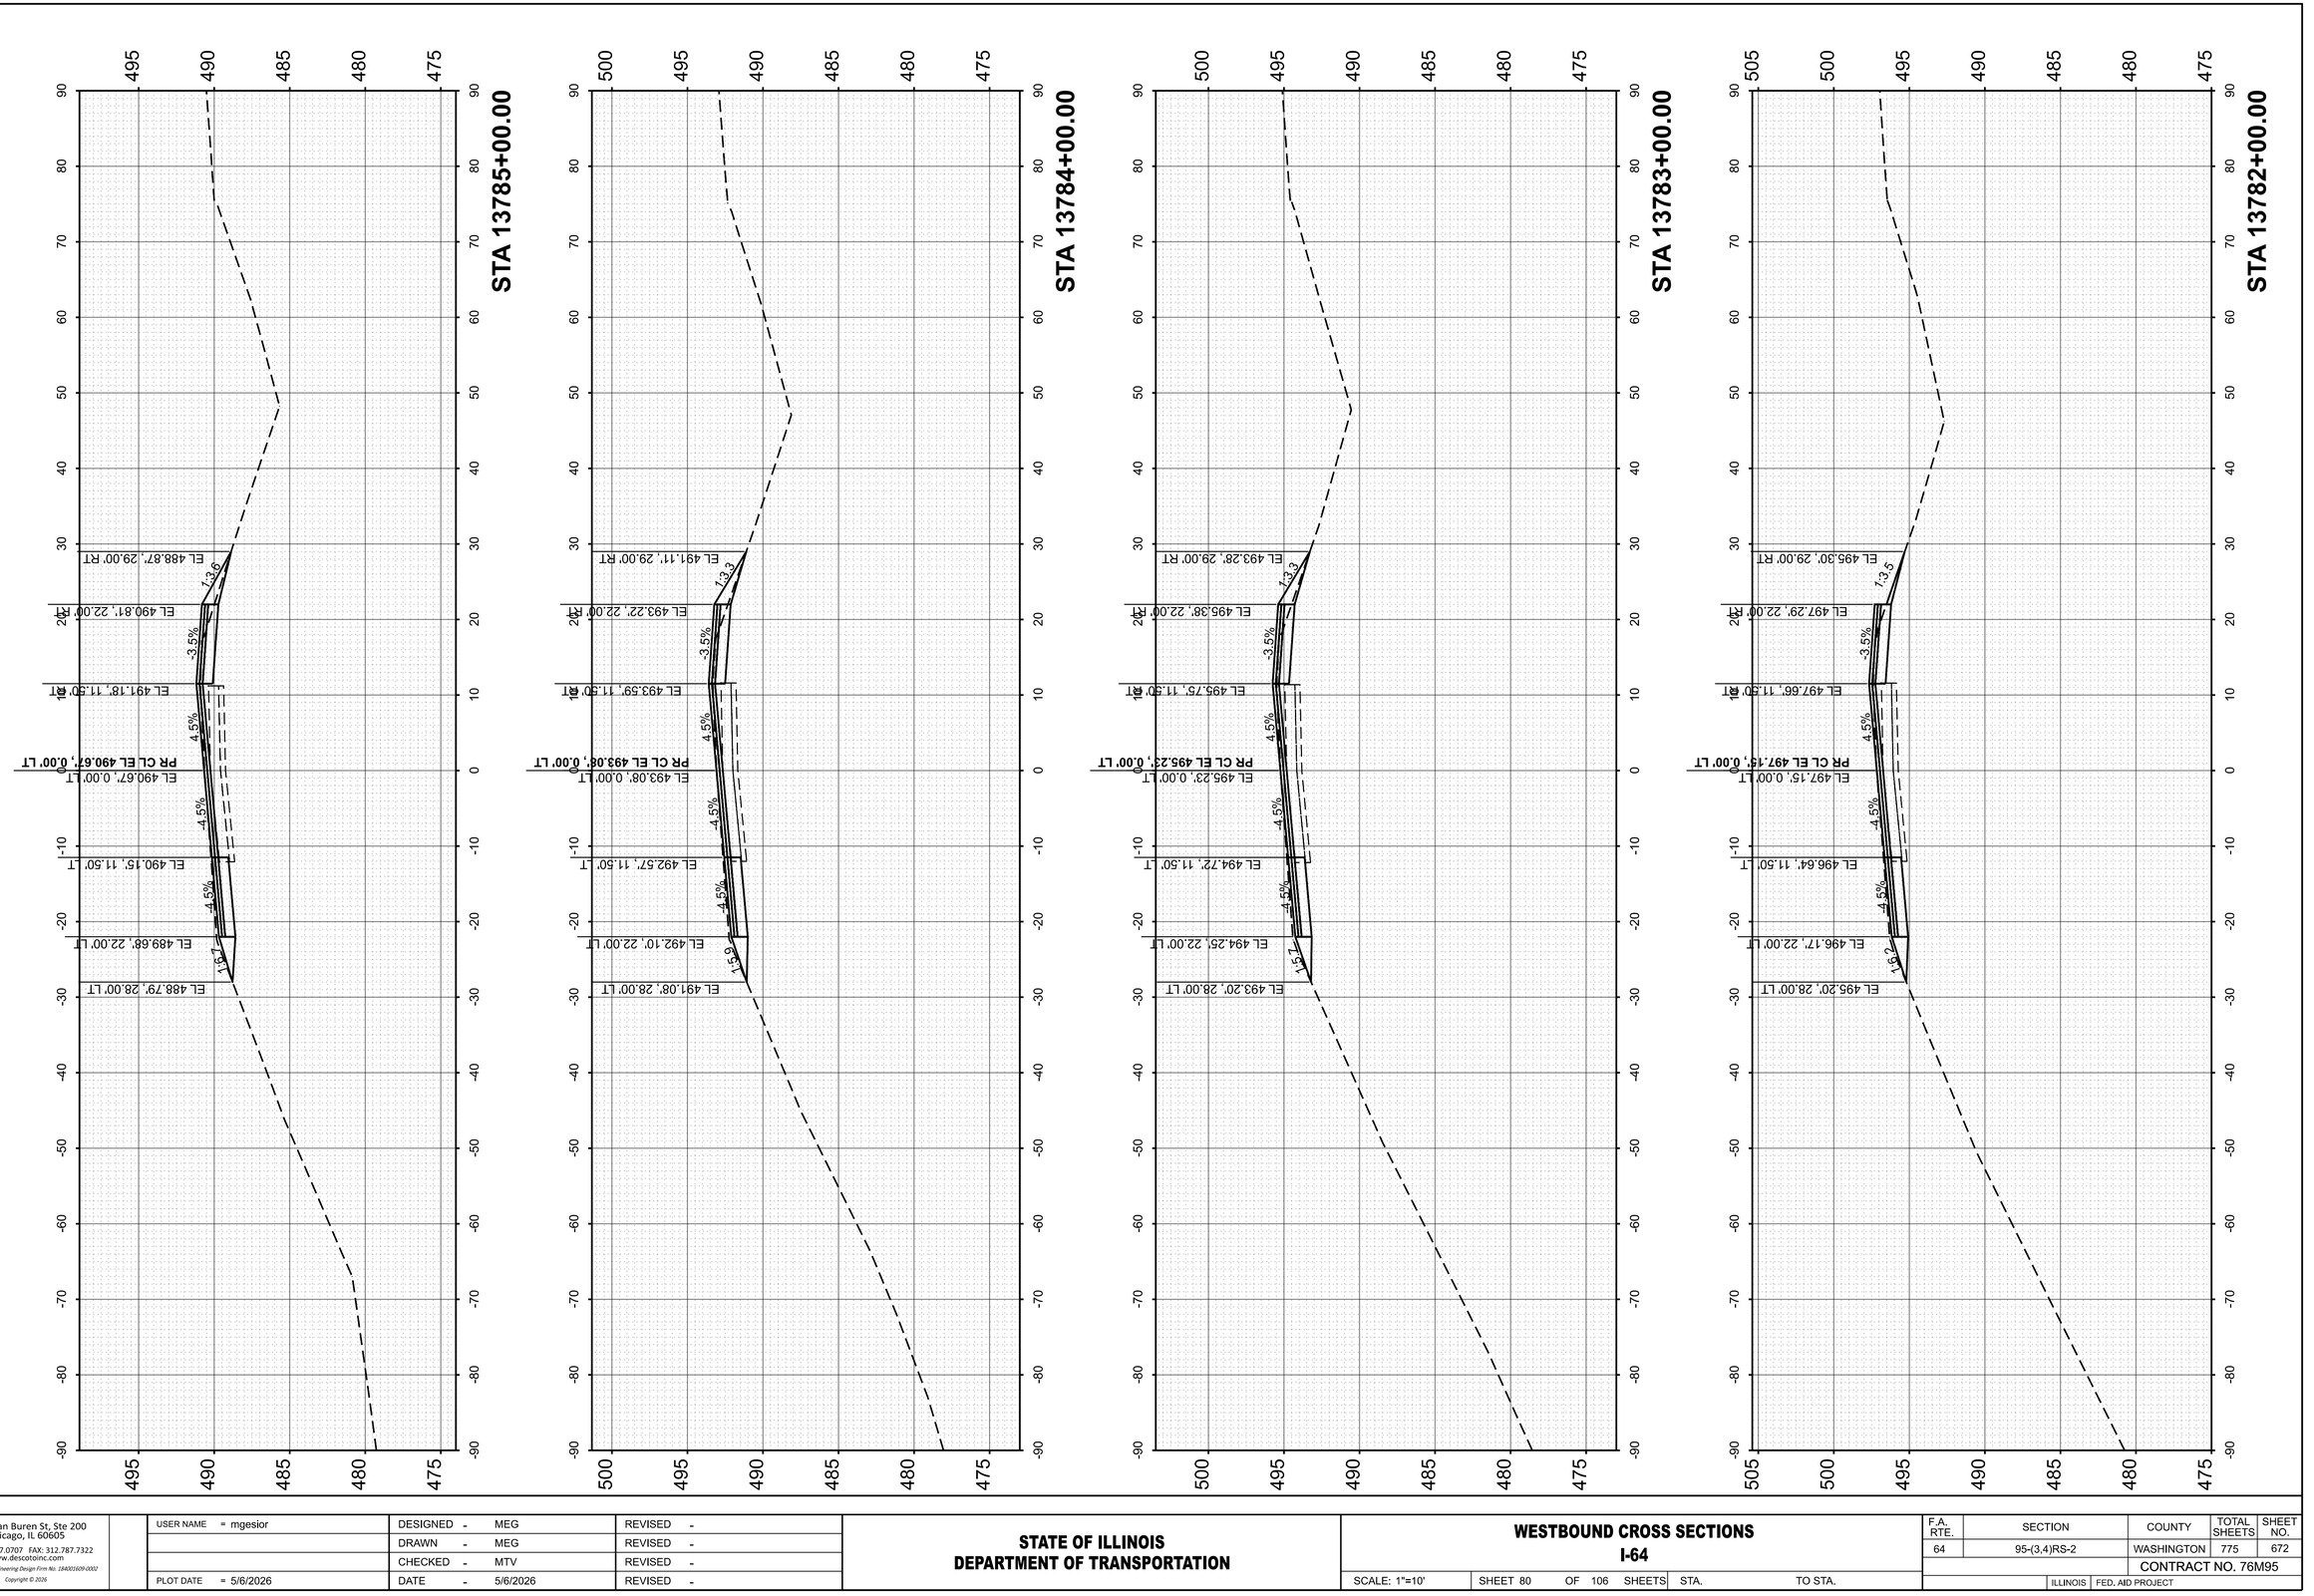

FINAL SURVEY		BY	DATE
	SURVEYED		
	PLOTTED		
NOTE BOOK	TEMPLATE		
	AREAS		
NO.	AREAS CHECKED		

ORIGINAL SURVEY		BY	DATE
	SURVEYED		
	PLOTTED		
NOTE BOOK	TEMPLATE		
	AREAS		
NO.	AREAS CHECKED		

MODEL: PrCL - 13782+00.00 R2 [Sheet]
FILE NAME: pw://des-pw.bentley.com:des-pw-01/Documents/Projects/PTB209 I-64 Resurfacing/06_CADD_Sheets/D876M95_sht_Cor_WB_East.dgn

55 W Van Buren St, Ste 200
Chicago, IL 60605
TEL: 312.787.0707 FAX: 312.787.7322
www.descotoinc.com
IL Professional Engineering Design Firm No. 184001609-0002

Copyright © 2026


USER NAME = mgesior	DESIGNED - MEG	REVISED -	
	DRAWN - MEG	REVISED -	
	CHECKED - MTV	REVISED -	
PLOT DATE = 5/6/2026	DATE - 5/6/2026	REVISED -	

STATE OF ILLINOIS
DEPARTMENT OF TRANSPORTATION

WESTBOUND CROSS SECTIONS
I-64

SCALE: 1"=10' | SHEET 80 OF 106 SHEETS | STA. | TO STA.

F.A. RTE.	SECTION	COUNTY	TOTAL SHEETS	SHEET NO.
64	95-(3,4)RS-2	WASHINGTON	775	672
		CONTRACT NO. 76M95		
	ILLINOIS	FED. AID PROJECT		

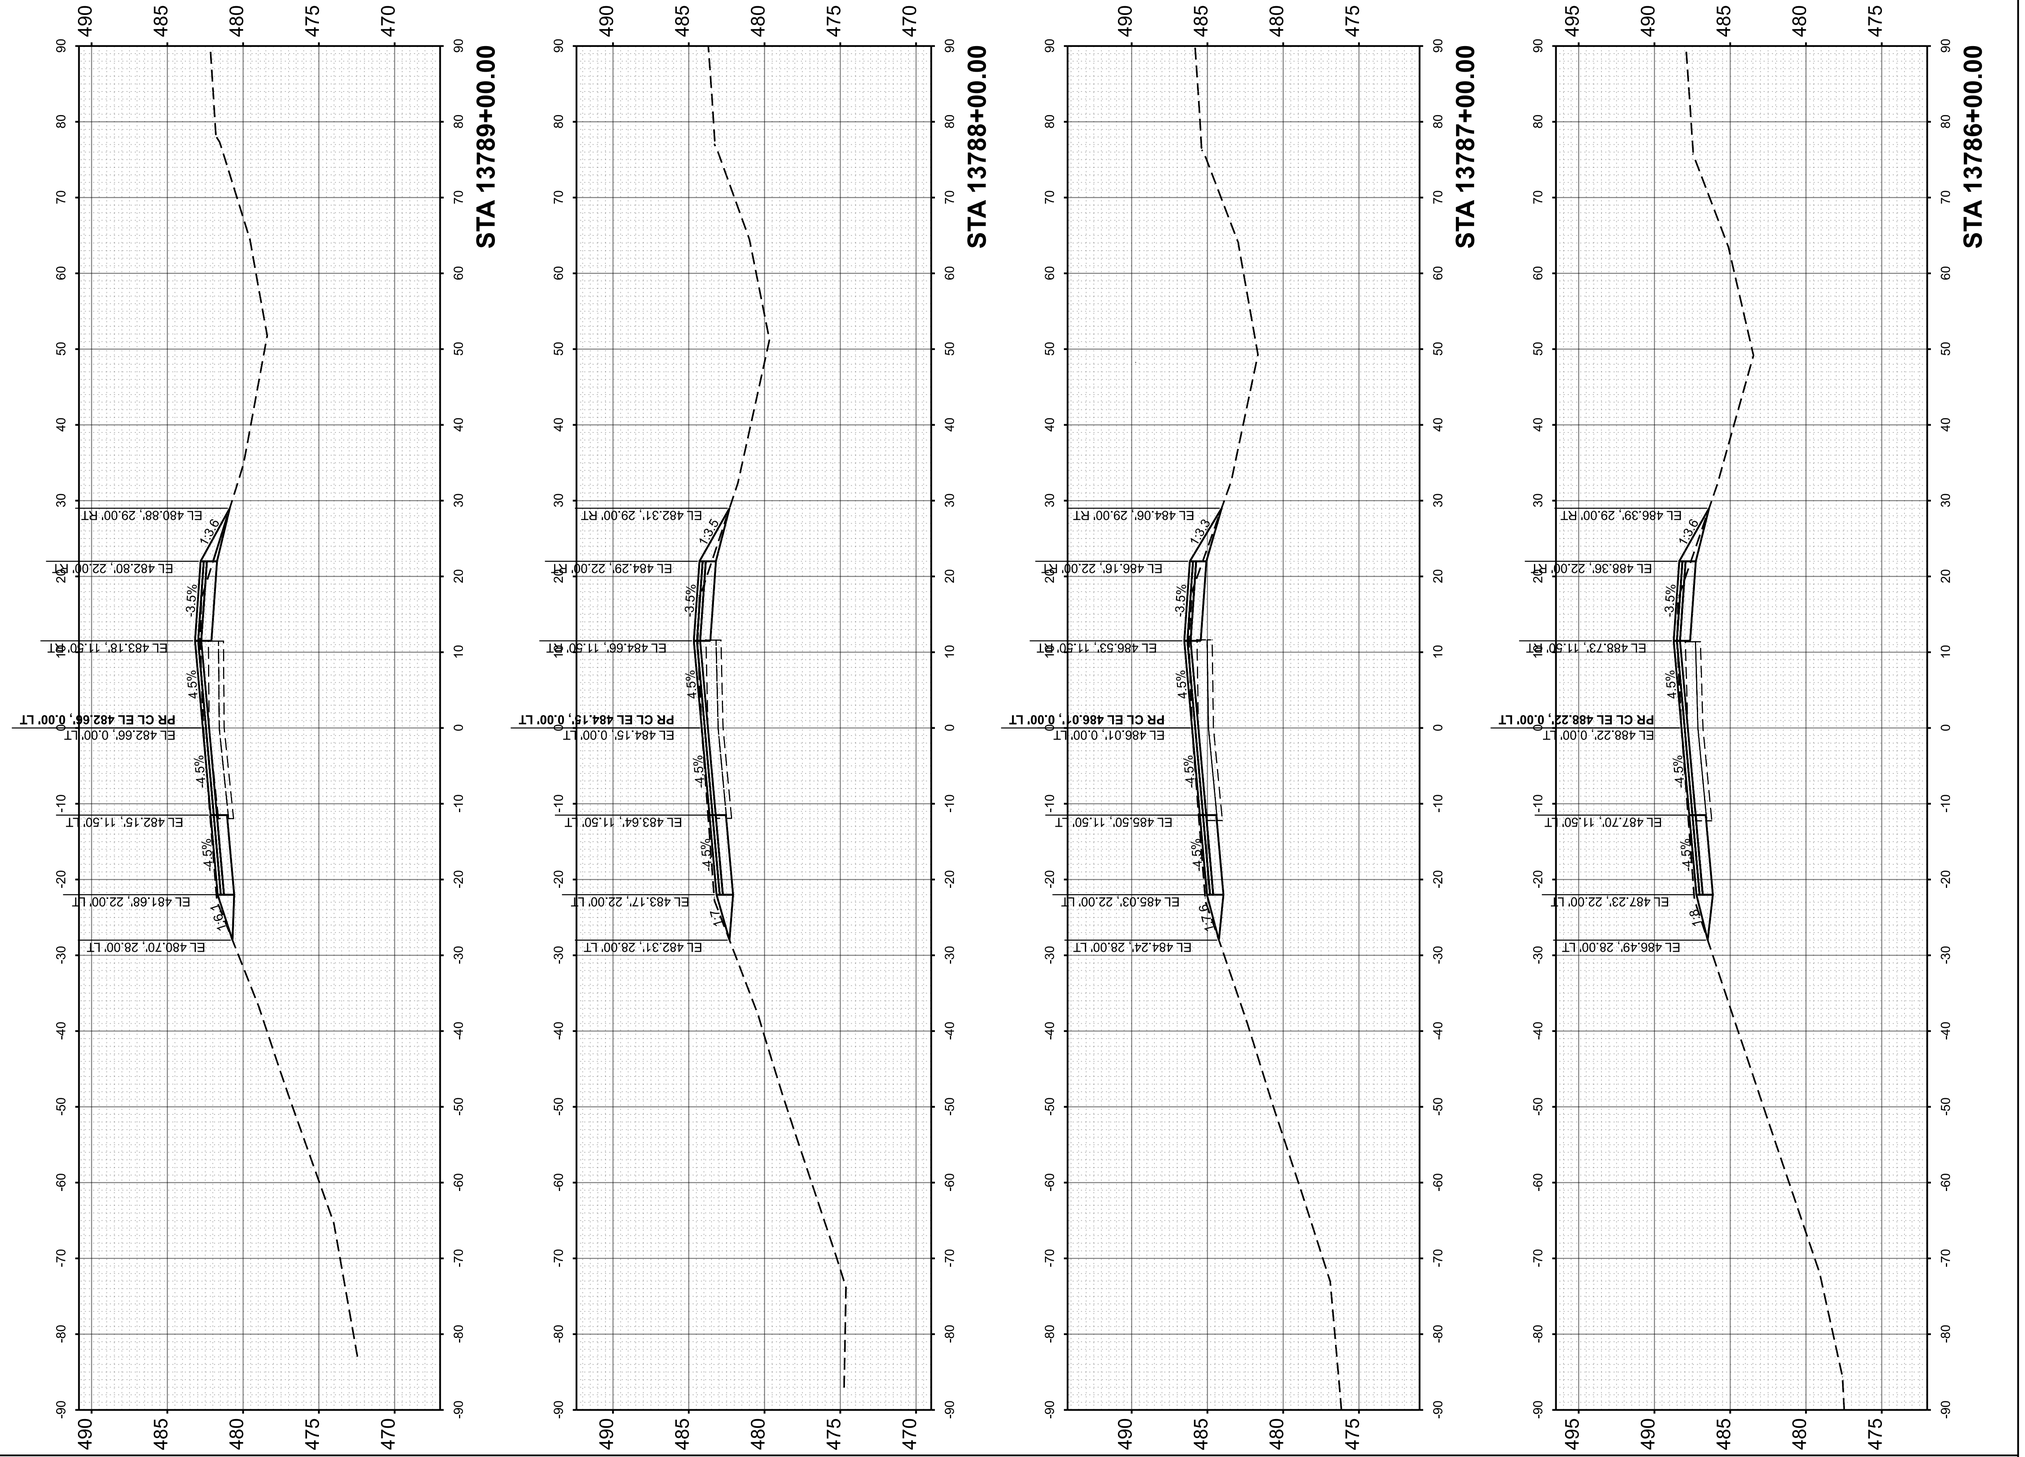

FINAL SURVEY		BY	DATE
	SURVEYED		
	PLOTTED		
NOTE BOOK	TEMPLATE		
	AREAS		
NO.	AREAS CHECKED		

ORIGINAL SURVEY		BY	DATE
	SURVEYED		
	PLOTTED		
NOTE BOOK	TEMPLATE		
	AREAS		
NO.	AREAS CHECKED		

MODEL: PrCL - 13786+00.00 R2 [Sheet]
FILE NAME: pw://des-pw.bentley.com:des-pw-01/Documents/Projects/PTB209 I-64 Resurfacing/06_CADD_Sheets/D876M95_sht_Cor_WB_East.dgn

55 W Van Buren St, Ste 200
Chicago, IL 60605
TEL: 312.787.0707 FAX: 312.787.7322
www.descotoinc.com
IL Professional Engineering Design Firm No. 184001609-0002

Copyright © 2026


USER NAME = mgesior	DESIGNED - MEG	REVISED -	
	DRAWN - MEG	REVISED -	
	CHECKED - MTV	REVISED -	
PLOT DATE = 5/6/2026	DATE - 5/6/2026	REVISED -	

STATE OF ILLINOIS
DEPARTMENT OF TRANSPORTATION

WESTBOUND CROSS SECTIONS
I-64

SCALE: 1"=10' | SHEET 81 OF 106 SHEETS | STA. | TO STA.

F.A. RTE.	SECTION	COUNTY	TOTAL SHEETS	SHEET NO.
64	95-(3,4)RS-2	WASHINGTON	775	673
		CONTRACT NO. 76M95		
		ILLINOIS	FED. AID PROJECT	

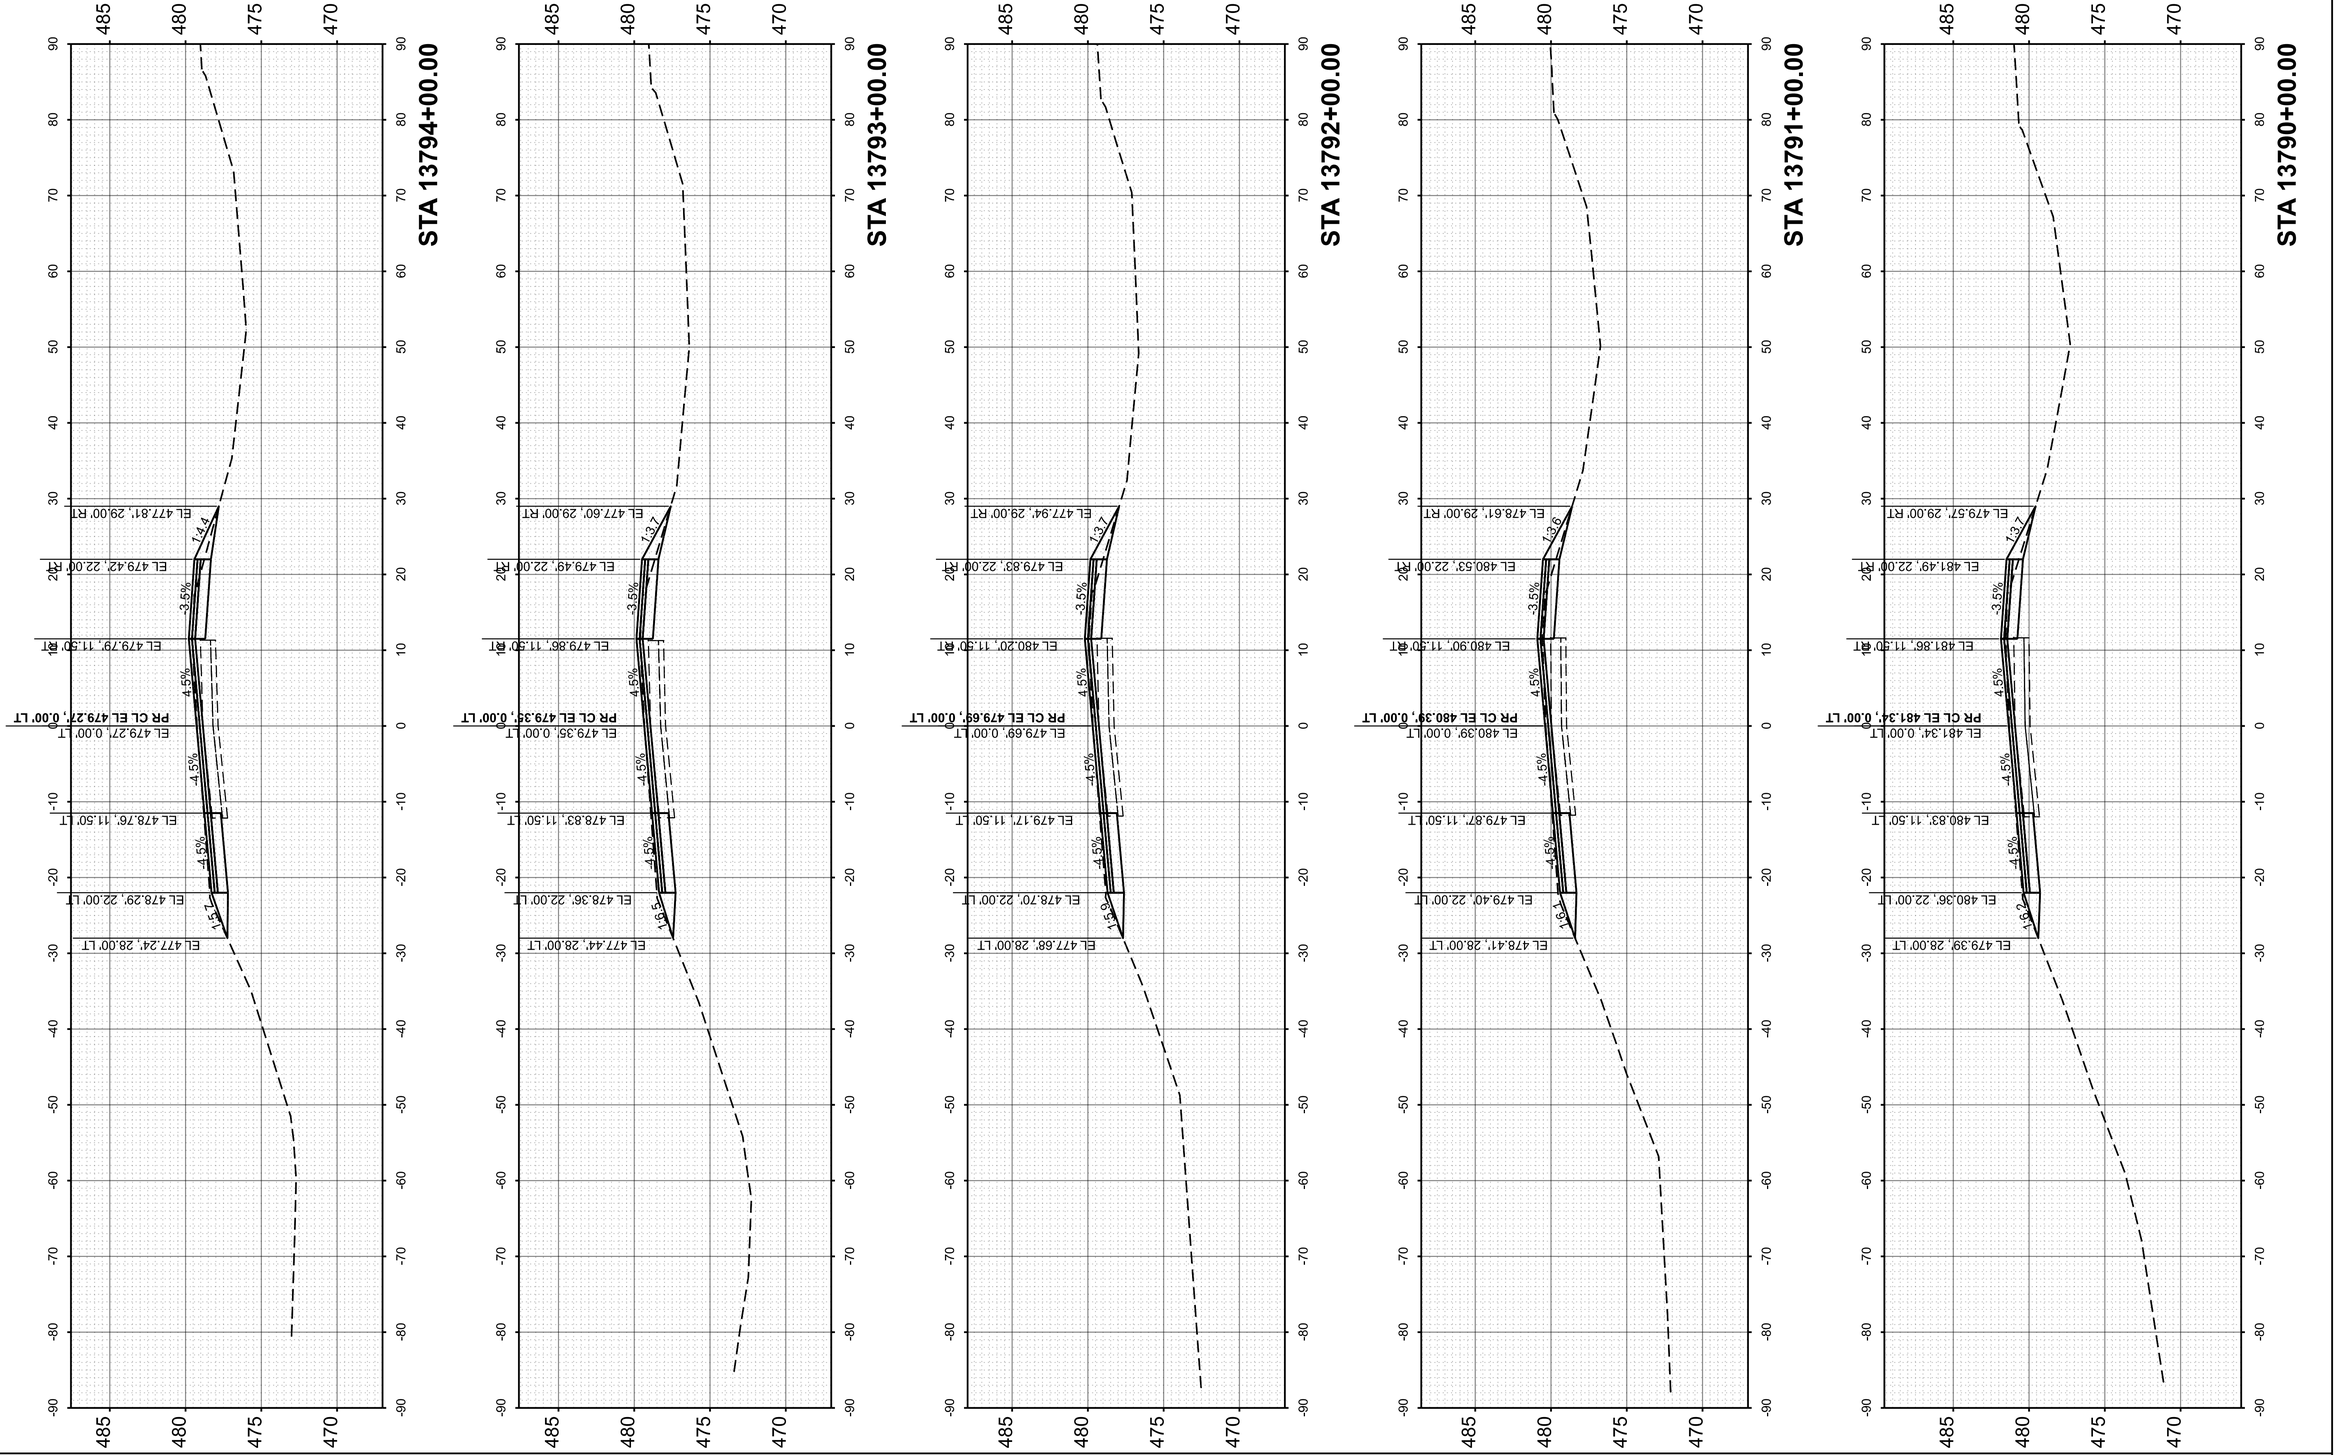

FINAL SURVEY		BY	DATE
	SURVEYED		
	PLOTTED		
NOTE BOOK	TEMPLATE		
	AREAS		
NO.	AREAS CHECKED		

ORIGINAL SURVEY		BY	DATE
	SURVEYED		
	PLOTTED		
NOTE BOOK	TEMPLATE		
	AREAS		
NO.	AREAS CHECKED		

MODEL: PrCL - 13790+00.00 R2 [Sheet]
FILE NAME: pw://des-pw.bentley.com:des-pw-01/Documents/Projects/PTB209 I-64 Resurfacing/06. CADD_Sheets/D876M95_sht_Cor_WB_East.dgn

55 W Van Buren St, Ste 200
Chicago, IL 60605
TEL: 312.787.0707 FAX: 312.787.7322
www.descotoinc.com
IL Professional Engineering Design Firm No. 184001609-0002

Copyright © 2026


USER NAME = mgesior	DESIGNED - MEG	REVISED -	
	DRAWN - MEG	REVISED -	
	CHECKED - MTV	REVISED -	
PLOT DATE = 5/6/2026	DATE - 5/6/2026	REVISED -	

STATE OF ILLINOIS
DEPARTMENT OF TRANSPORTATION

WESTBOUND CROSS SECTIONS
I-64

SCALE: 1"=10' | SHEET 82 OF 106 SHEETS | STA. | TO STA.

F.A. RTE.	SECTION	COUNTY	TOTAL SHEETS	SHEET NO.
64	95-(3,4)RS-2	WASHINGTON	775	674
		CONTRACT NO. 76M95		
	ILLINOIS	FED. AID PROJECT		

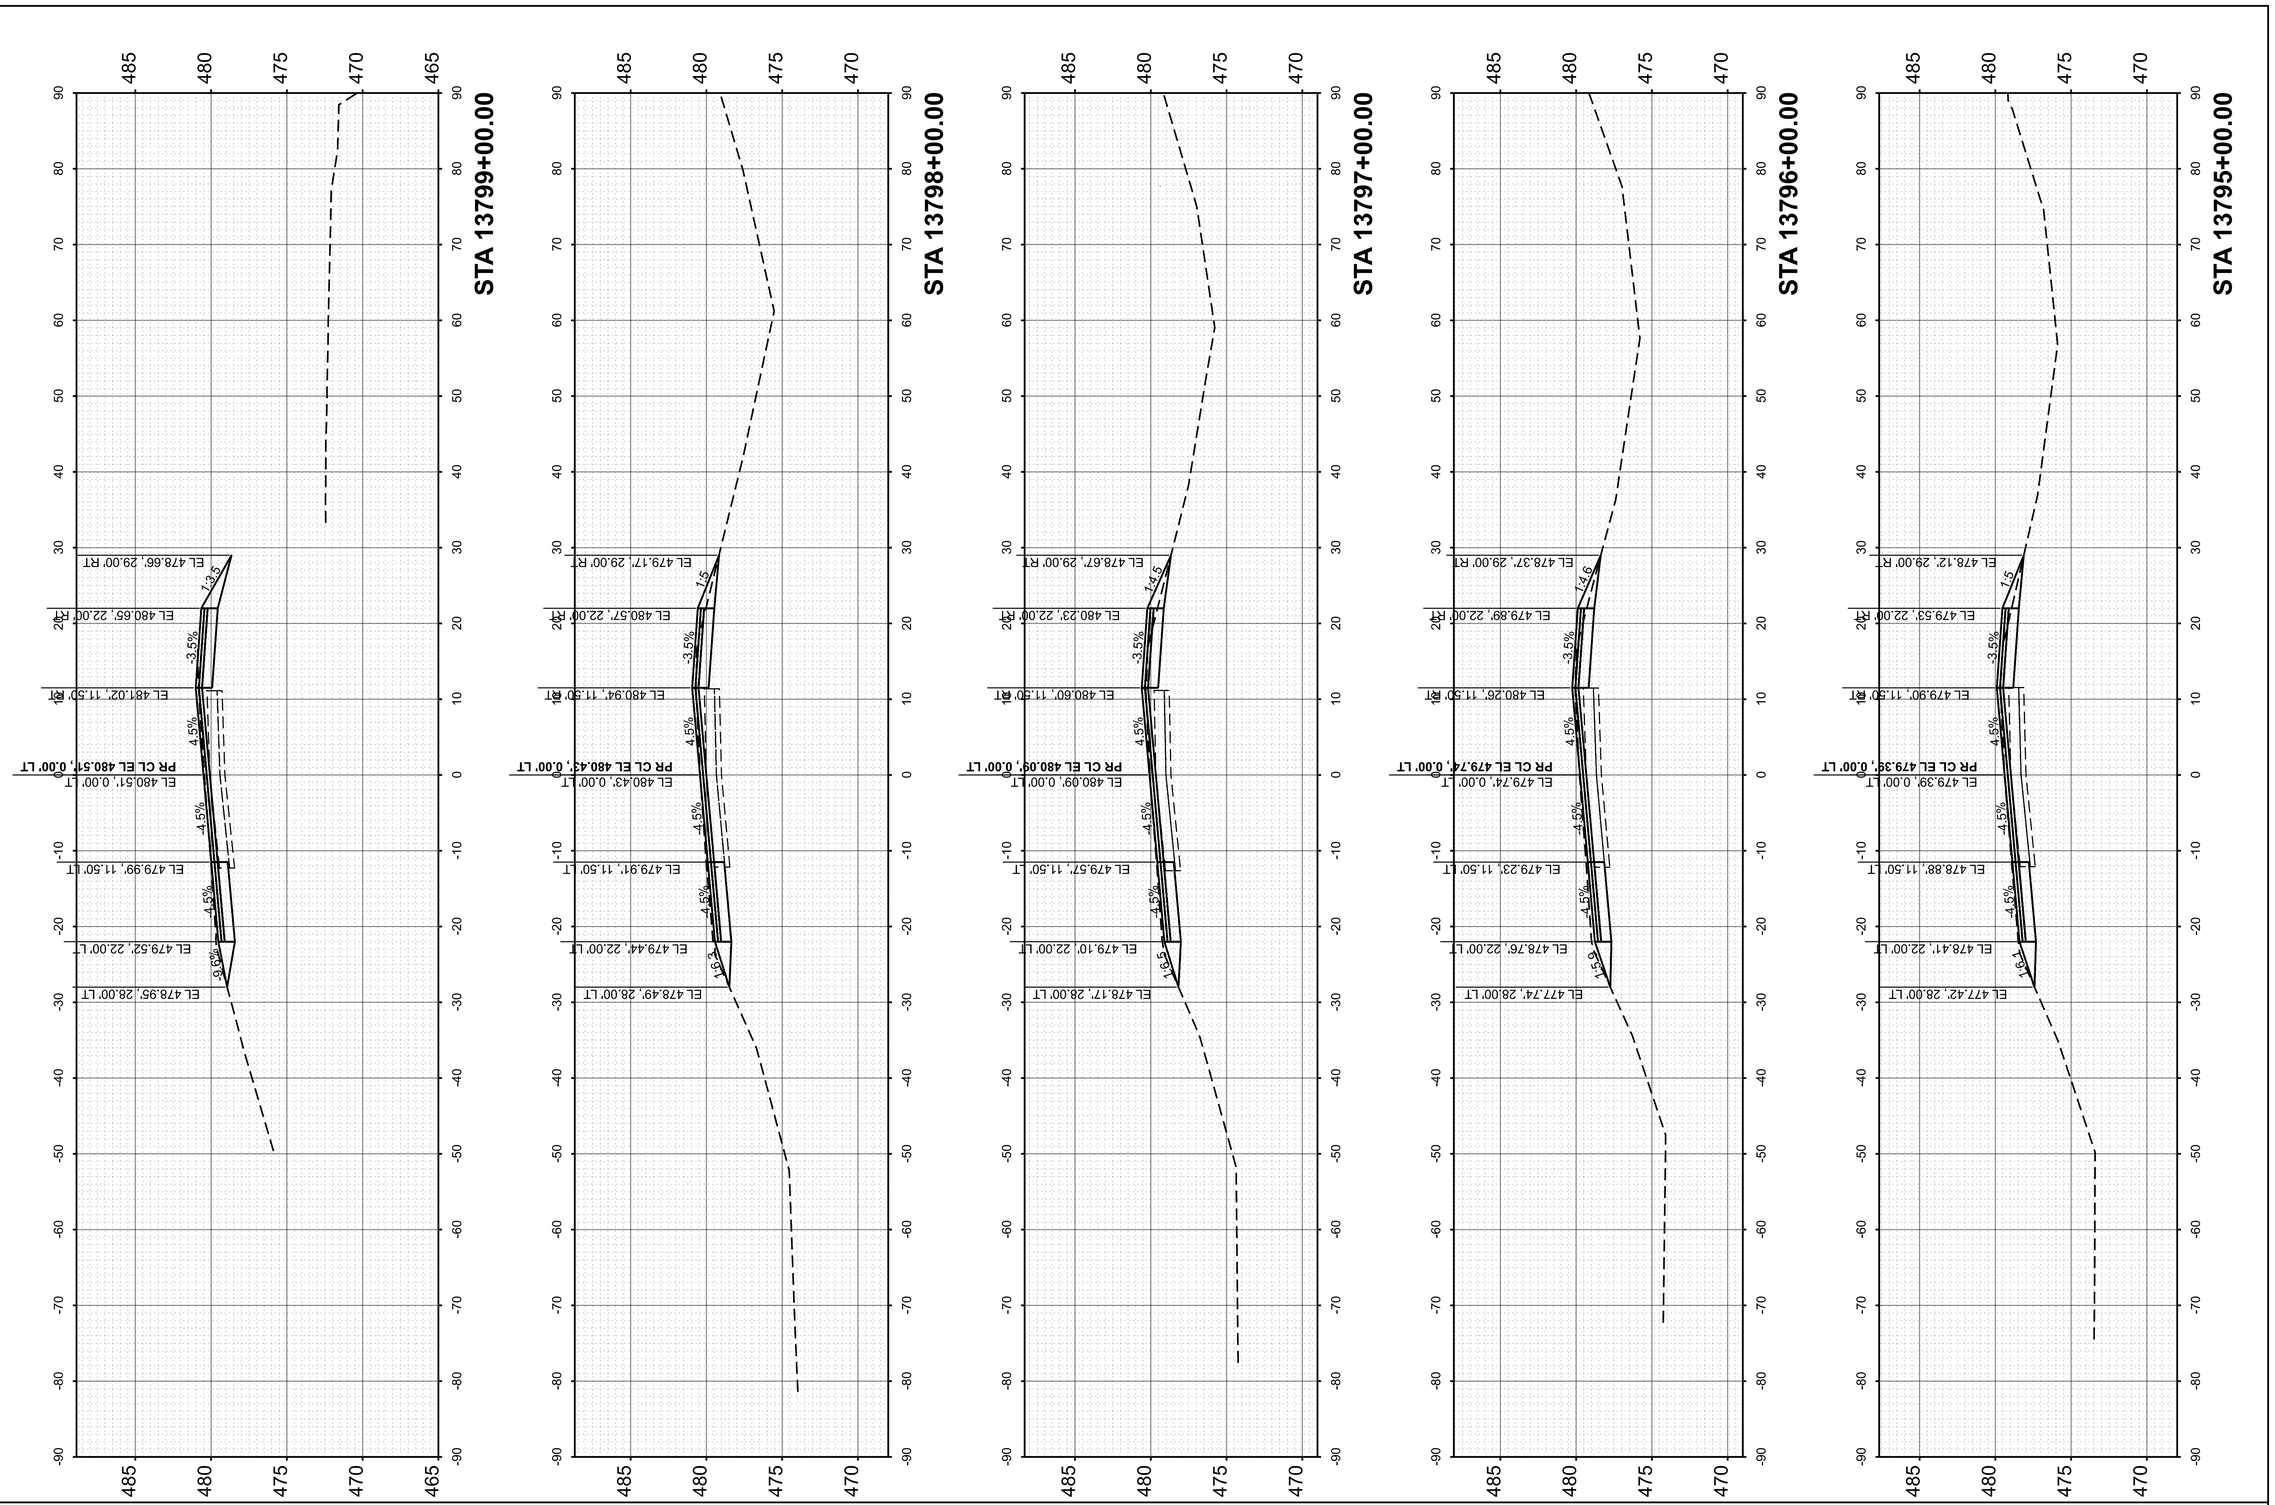

FINAL SURVEY	SURVEYED	BY	DATE
	PLOTTED		
NOTE BOOK	TEMPLATE		
NO.	AREAS		
	AREAS CHECKED		

ORIGINAL SURVEY	SURVEYED	BY	DATE
	PLOTTED		
NOTE BOOK	TEMPLATE		
NO.	AREAS		
	AREAS CHECKED		

MODEL: PrCL - 13795+00.00 R2 [Sheet]
FILE NAME: pw://des-pw.bentley.com:des-pw-01/Documents/Projects/PTB209 I-64 Resurfacing/06. CADD_Sheets/D876M95_sht_Cor_WB_East.dgn

55 W Van Buren St, Ste 200
Chicago, IL 60605
TEL: 312.787.0707 FAX: 312.787.7322
www.descotoinc.com
IL Professional Engineering Design Firm No. 184001609-0002

Copyright © 2026


USER NAME = mgesior	DESIGNED - MEG	REVISED -	
	DRAWN - MEG	REVISED -	
	CHECKED - MTV	REVISED -	
PLOT DATE = 5/6/2026	DATE - 5/6/2026	REVISED -	

STATE OF ILLINOIS
DEPARTMENT OF TRANSPORTATION

WESTBOUND CROSS SECTIONS
I-64

SCALE: 1"=10' | SHEET 83 OF 106 SHEETS | STA. | TO STA.

F.A. RTE.	SECTION	COUNTY	TOTAL SHEETS	SHEET NO.
64	95-(3,4)RS-2	WASHINGTON	775	675
		CONTRACT NO. 76M95		
	ILLINOIS	FED. AID PROJECT		

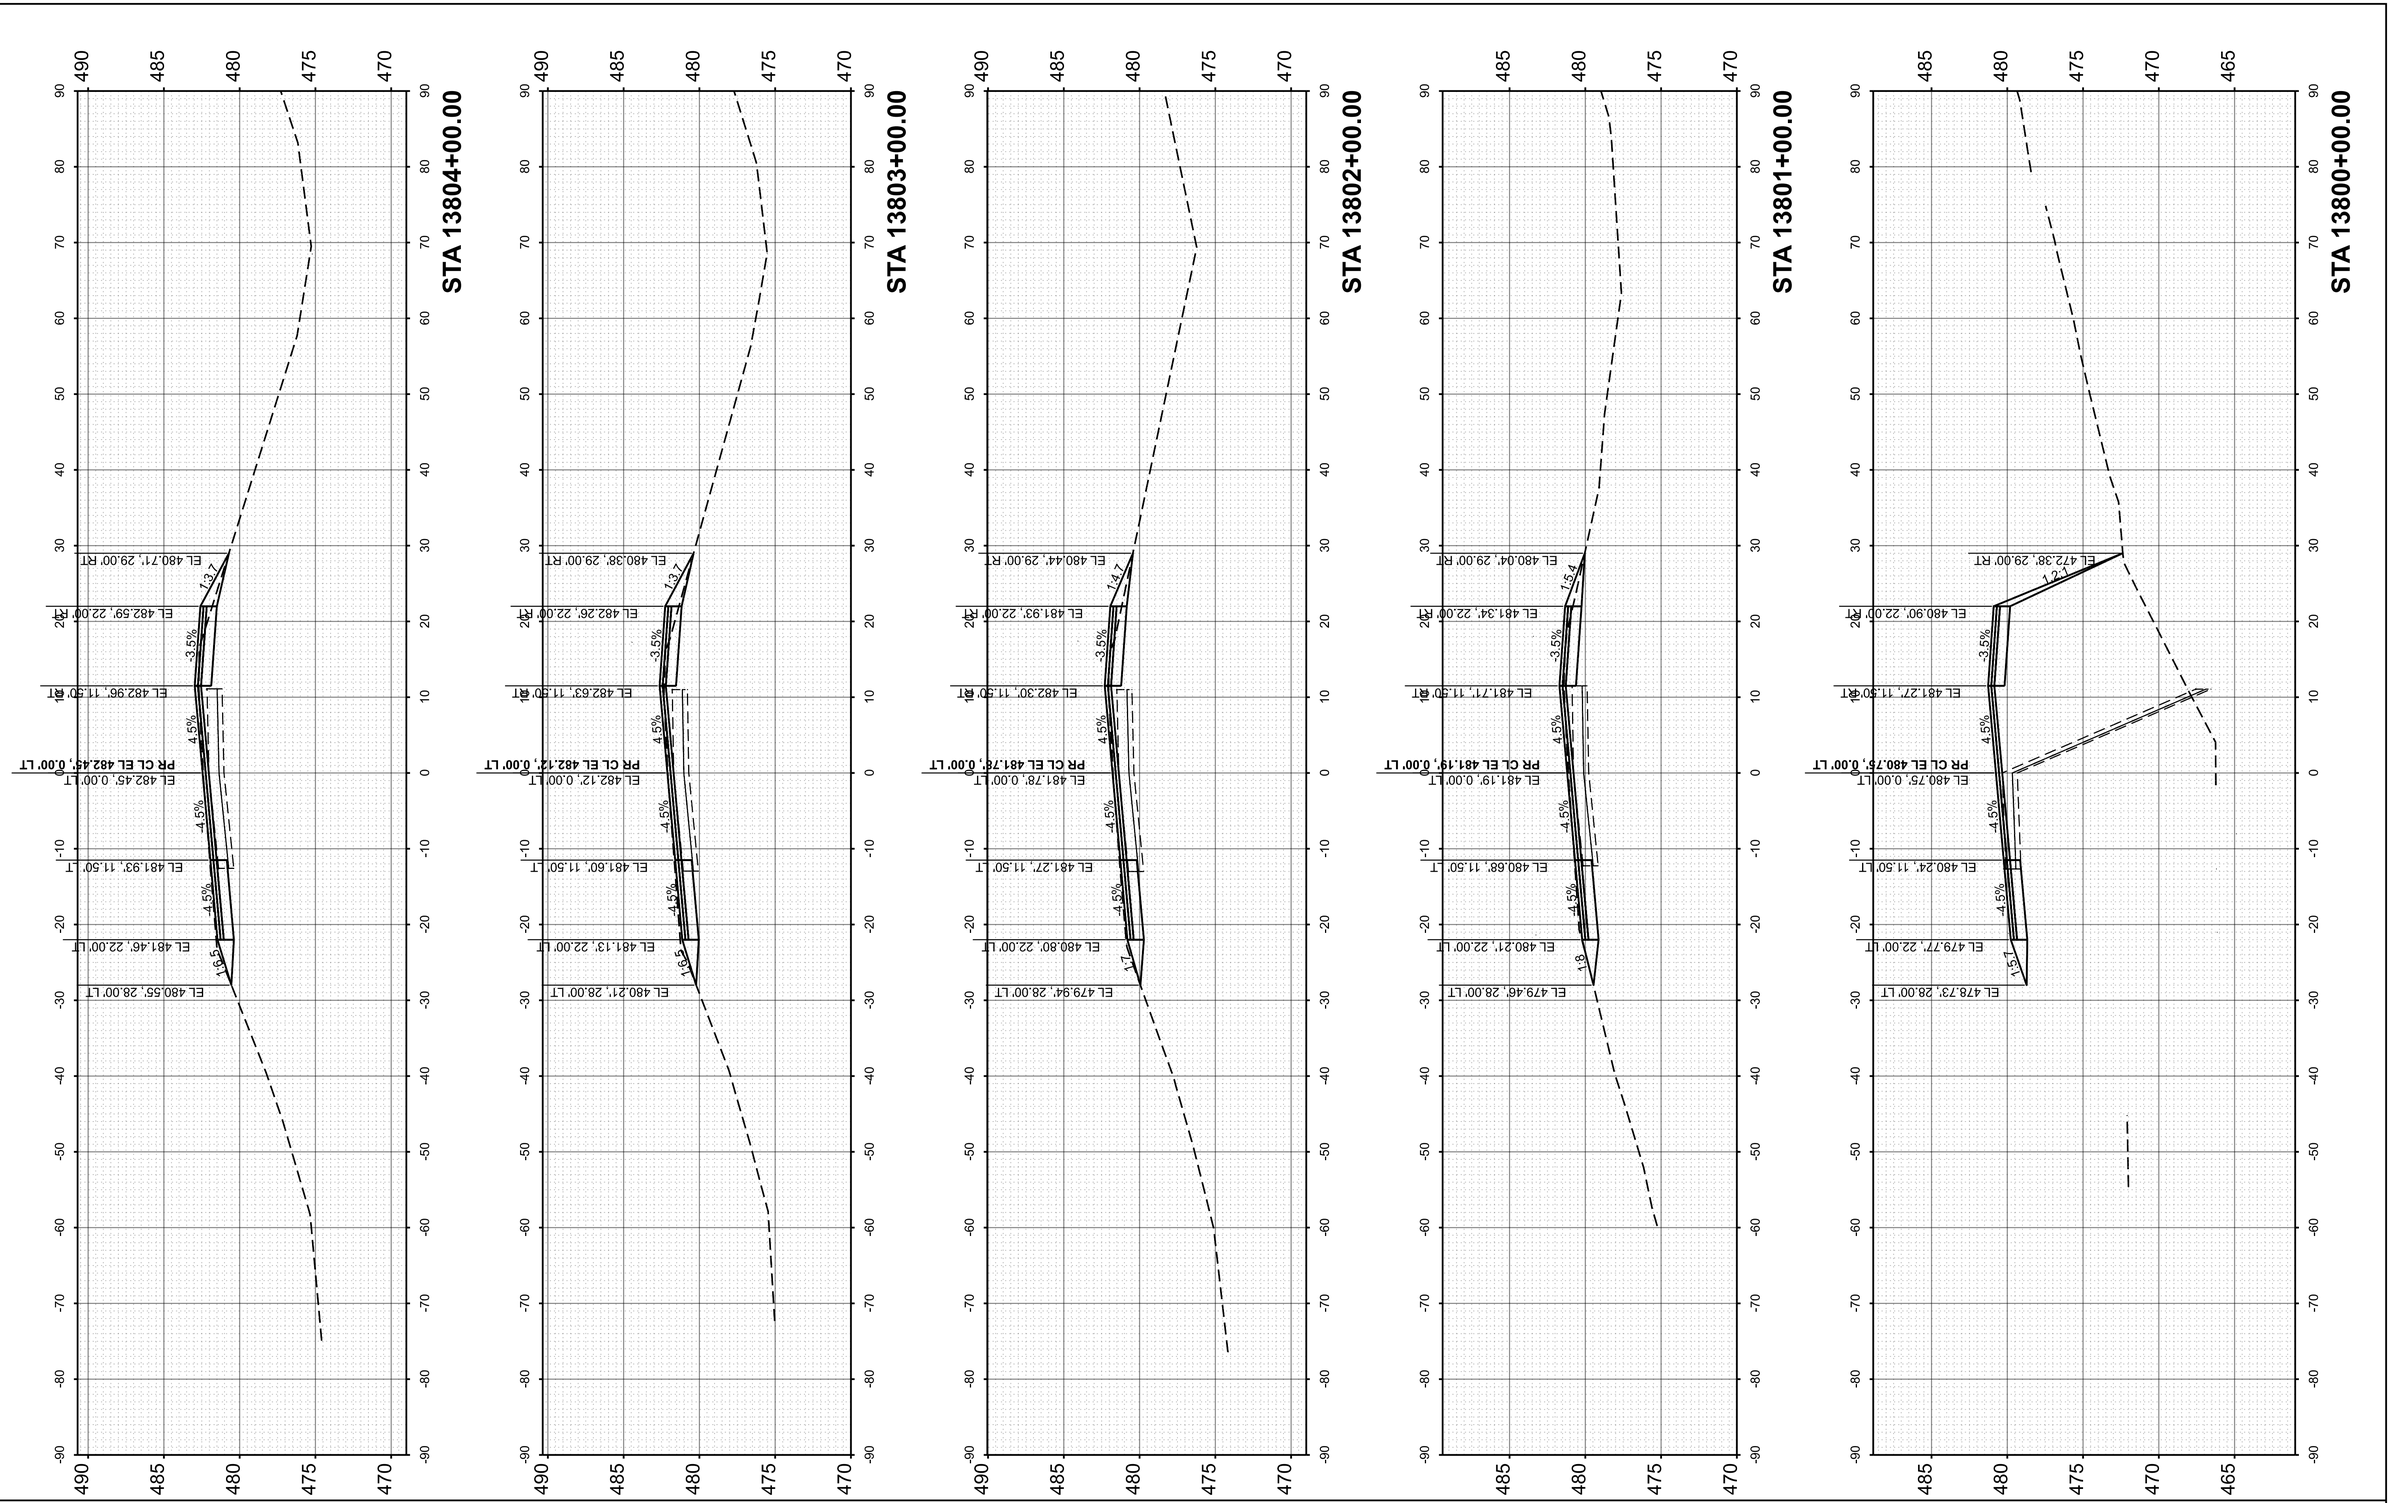

FINAL SURVEY	
NOTE BOOK	
NO.	

	BY	DATE
SURVEYED		
PLOTTED		
TEMPLATE		
AREAS		
AREAS CHECKED		

ORIGINAL SURVEY	
NOTE BOOK	
NO.	

	BY	DATE
SURVEYED		
PLOTTED		
TEMPLATE		
AREAS		
AREAS CHECKED		

MODEL: PrCL - 13800+00.00 R2 [Sheet]
FILE NAME: pw://des-pw.bentley.com:des-pw-01/Documents/Projects/PTB209 I-64 Resurfacing\06_CADD_Sheets\D876M95_sht_Cor_WB_East.dgn

55 W Van Buren St, Ste 200
Chicago, IL 60605
TEL: 312.787.0707 FAX: 312.787.7322
www.descotoinc.com
IL Professional Engineering Design Firm No. 184001609-0002

Copyright © 2026


USER NAME = mgesior	DESIGNED - MEG	REVISED -	
	DRAWN - MEG	REVISED -	
	CHECKED - MTV	REVISED -	
PLOT DATE = 5/6/2026	DATE - 5/6/2026	REVISED -	

STATE OF ILLINOIS
DEPARTMENT OF TRANSPORTATION

WESTBOUND CROSS SECTIONS
I-64

SCALE: 1"=10' | SHEET 84 OF 106 SHEETS | STA. | TO STA.

F.A. RTE.	SECTION	COUNTY	TOTAL SHEETS	SHEET NO.
64	95-(3,4)RS-2	WASHINGTON	775	676
		CONTRACT NO. 76M95		
		ILLINOIS	FED. AID PROJECT	

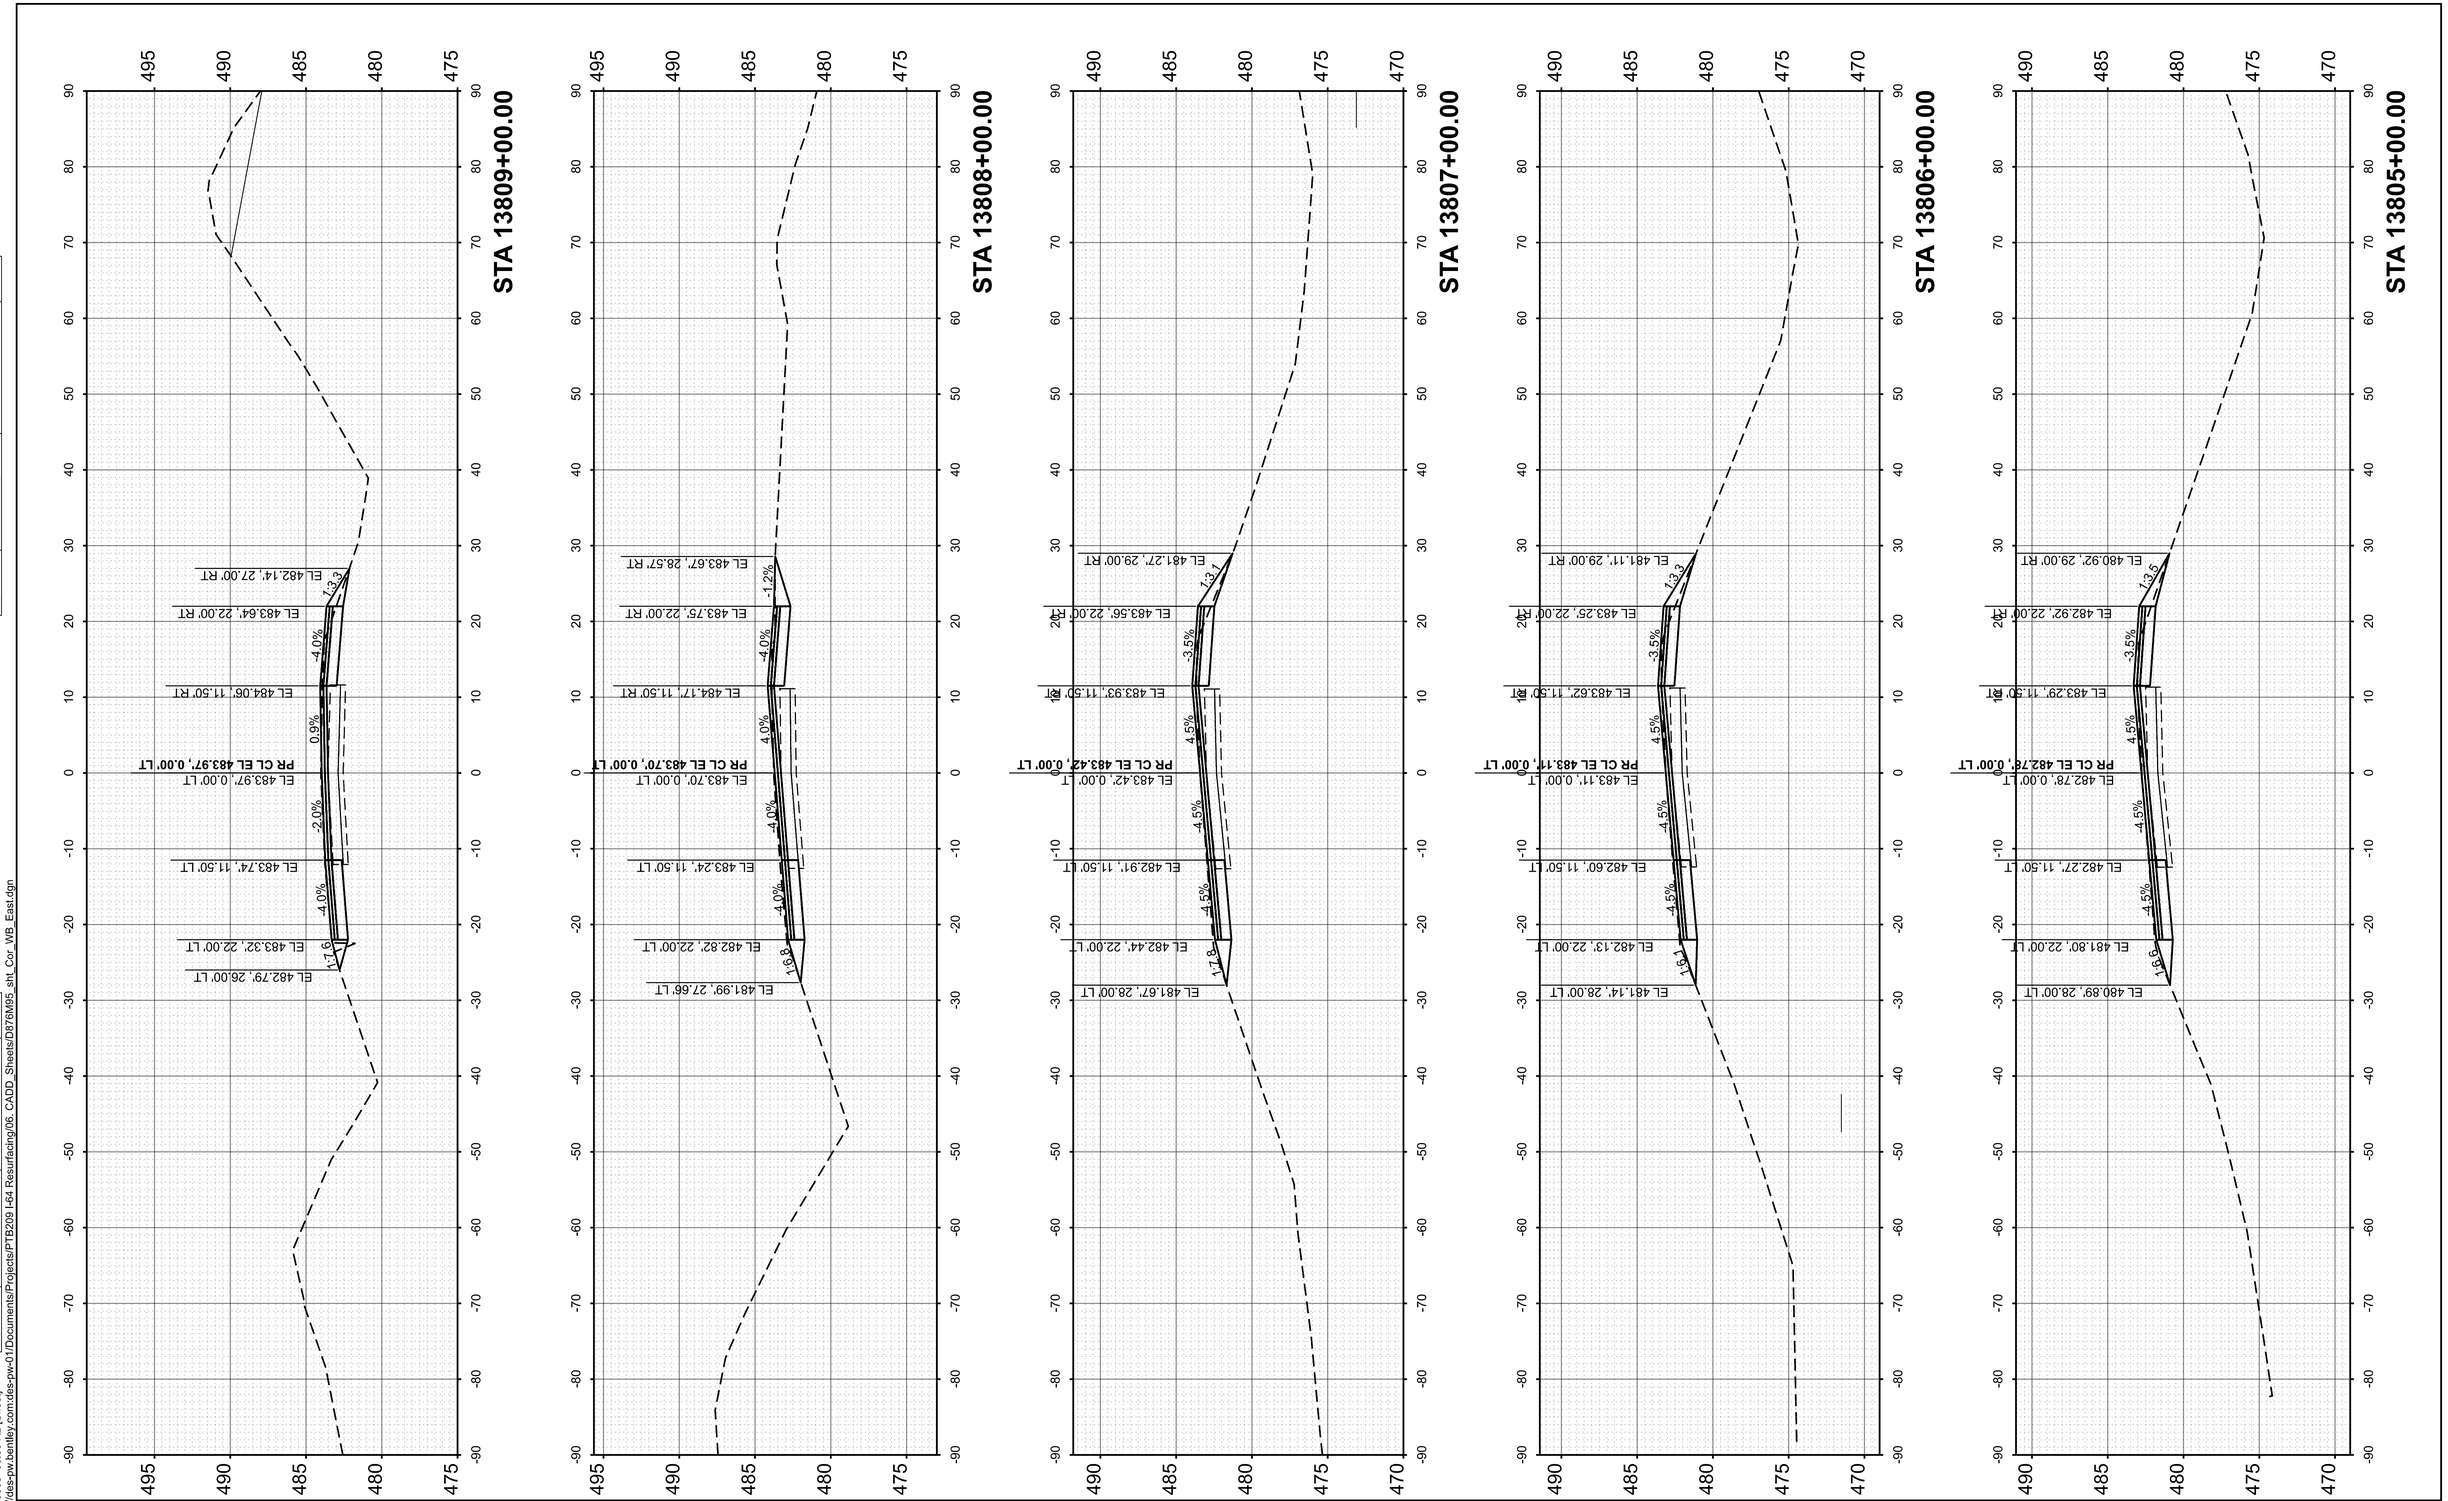

FINAL SURVEY		BY	DATE
	SURVEYED		
	PLOTTED		
NOTE BOOK	TEMPLATE		
	AREAS		
NO.	AREAS CHECKED		

ORIGINAL SURVEY		BY	DATE
	SURVEYED		
	PLOTTED		
NOTE BOOK	TEMPLATE		
	AREAS		
NO.	AREAS CHECKED		

MODEL: PrCL - 13805+00.00 R2 [Sheet]
FILE NAME: pw://des-pw.bentley.com:des-pw-01/Documents/Projects/PTB209 I-64 Resurfacing/06. CADD_Sheets/D876M95_sht_Cor_WB_East.dgn

55 W Van Buren St, Ste 200
Chicago, IL 60605
TEL: 312.787.0707 FAX: 312.787.7322
www.descotoinc.com
IL Professional Engineering Design Firm No. 184001609-0002

Copyright © 2026


USER NAME = mgesior	DESIGNED - MEG	REVISED -	
	DRAWN - MEG	REVISED -	
	CHECKED - MTV	REVISED -	
PLOT DATE = 5/6/2026	DATE - 5/6/2026	REVISED -	

STATE OF ILLINOIS
DEPARTMENT OF TRANSPORTATION

WESTBOUND CROSS SECTIONS
I-64

SCALE: 1"=10' | SHEET 85 OF 106 SHEETS | STA. | TO STA.

F.A. RTE.	SECTION	COUNTY	TOTAL SHEETS	SHEET NO.
64	95-(3,4)RS-2	WASHINGTON	775	677
		CONTRACT NO. 76M95		
	ILLINOIS	FED. AID PROJECT		

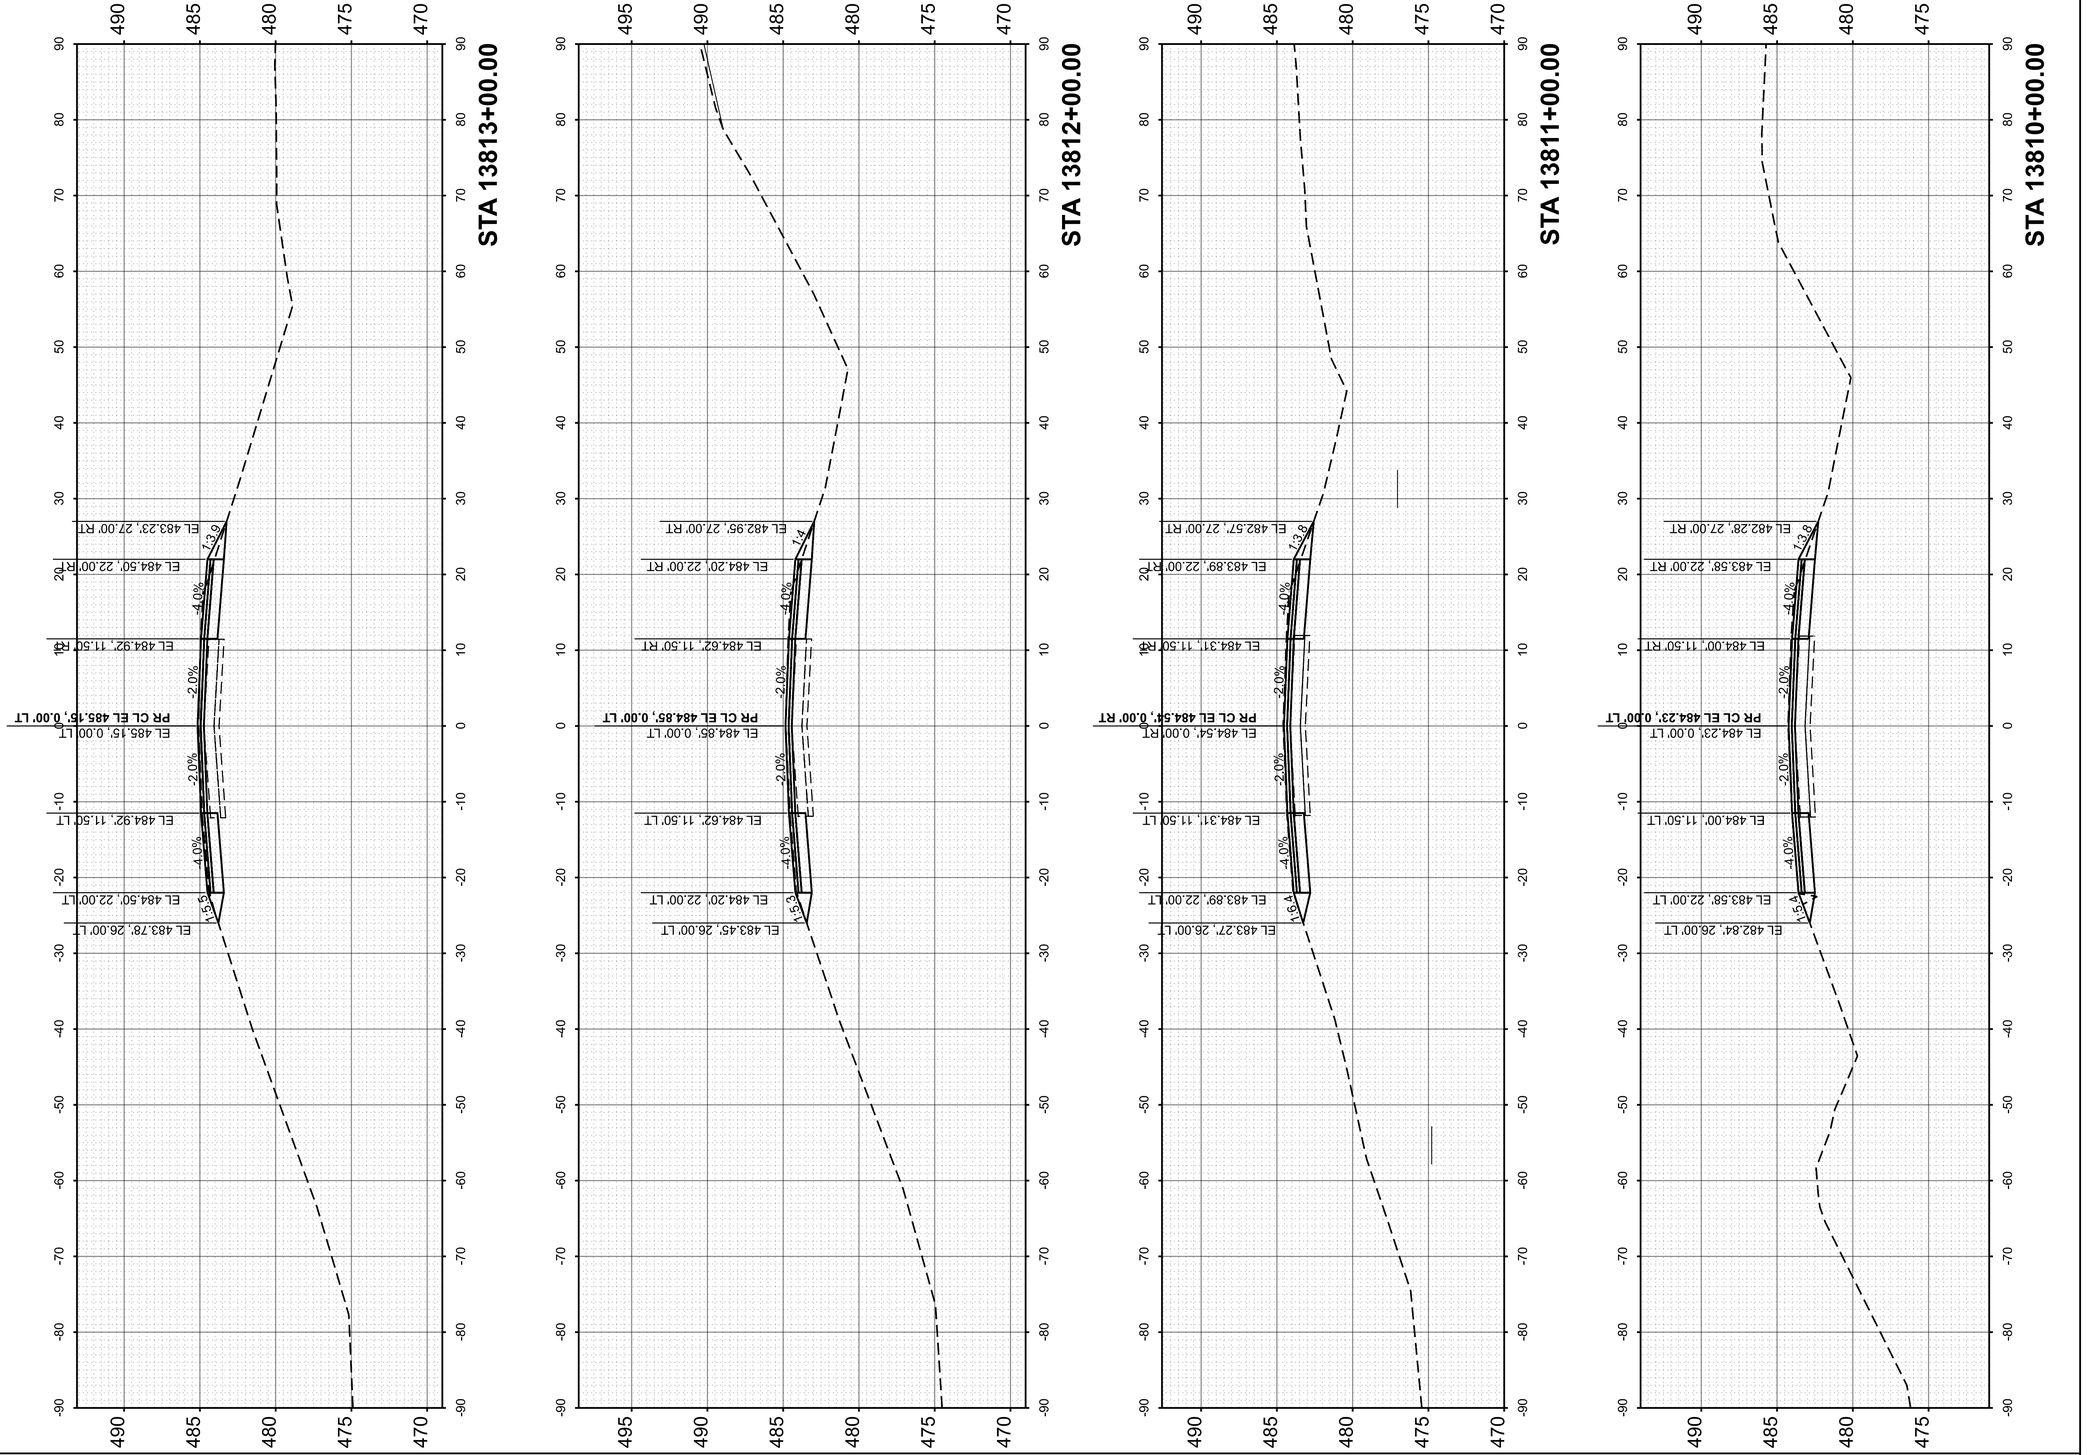

ORIGINAL SURVEY

SURVEYED	
PLOTTED	
TEMPLATE	
AREAS	
NOTE BOOK	
NO.	
AREAS CHECKED	

BY	DATE

FINAL SURVEY

SURVEYED	
PLOTTED	
TEMPLATE	
AREAS	
NOTE BOOK	
NO.	
AREAS CHECKED	

BY	DATE

MODEL: PrCL - 13810+00.00 R2 [Sheet]
FILE NAME: pw://des-pw.bentley.com:des-pw-01/Documents/Projects/PTB209 I-64 Resurfacing/06_CADD_Sheets/D876M95_sht_Cor_WB_East.dgn

55 W Van Buren St, Ste 200
Chicago, IL 60605
TEL: 312.787.0707 FAX: 312.787.7322
www.desotoinc.com
IL Professional Engineering Design Firm No. 184001609-0002

Copyright © 2026


USER NAME = mgesior	DESIGNED - MEG	REVISED -	
	DRAWN - MEG	REVISED -	
	CHECKED - MTV	REVISED -	
PLOT DATE = 5/6/2026	DATE - 5/6/2026	REVISED -	

STATE OF ILLINOIS
DEPARTMENT OF TRANSPORTATION

WESTBOUND CROSS SECTIONS
I-64

SCALE: 1"=10' | SHEET 86 OF 106 SHEETS | STA. | TO STA.

F.A. RTE.	SECTION	COUNTY	TOTAL SHEETS	SHEET NO.
64	95-(3,4)RS-2	WASHINGTON	775	678
		CONTRACT NO. 76M95		
	ILLINOIS	FED. AID PROJECT		

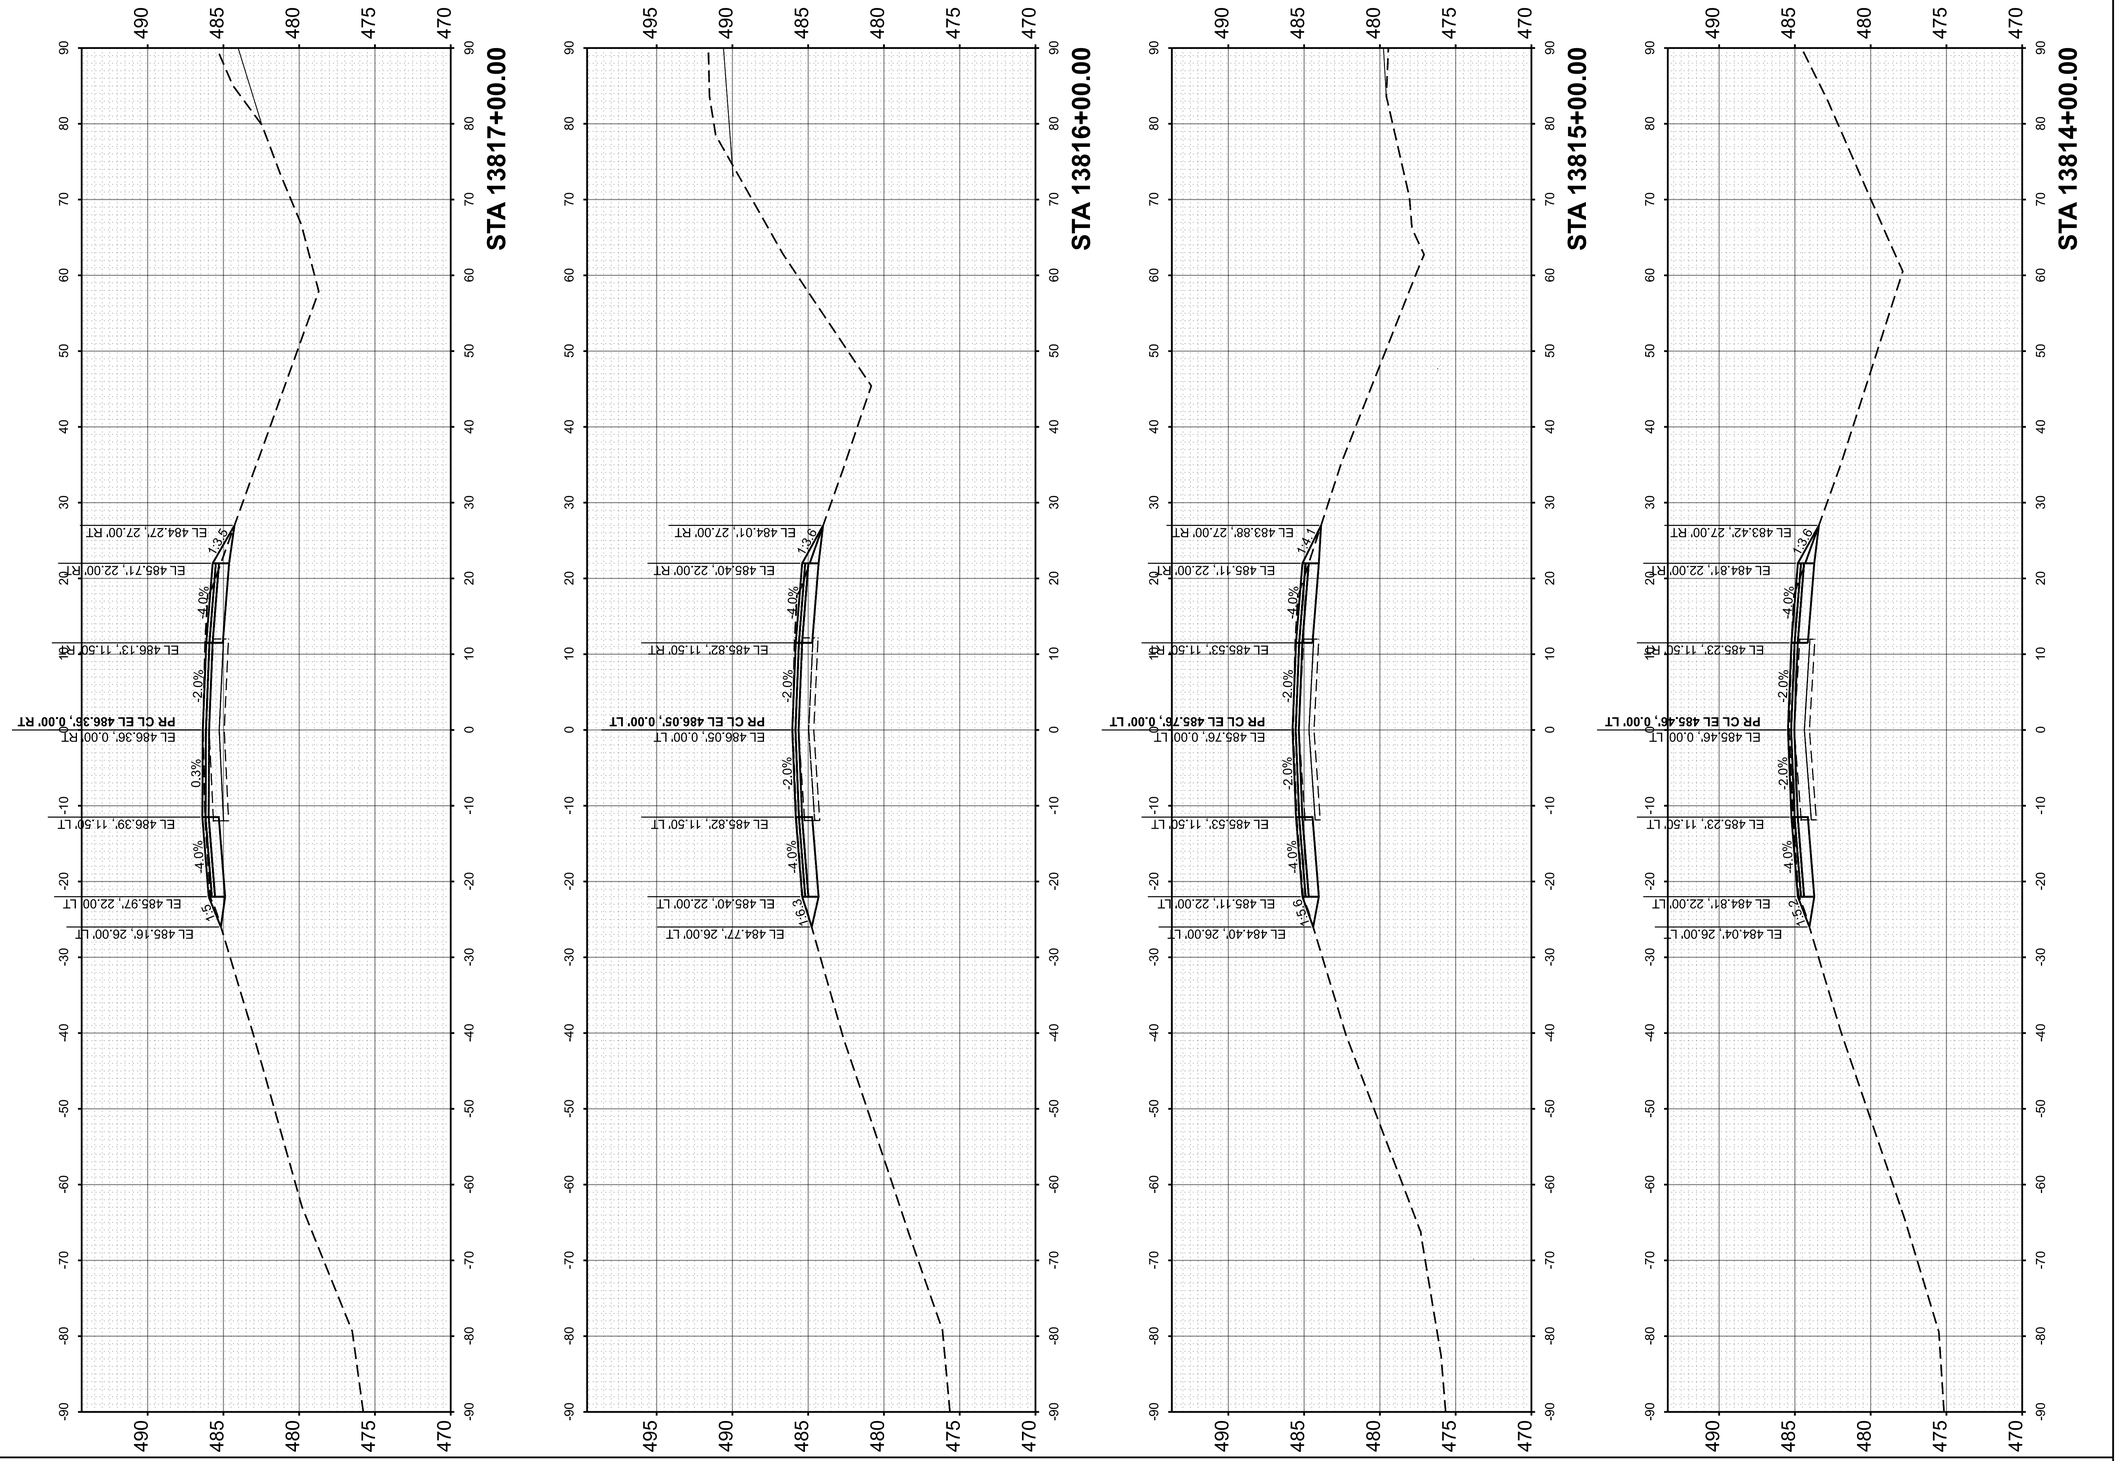

FINAL SURVEY

	BY	DATE
SURVEYED		
PLOTTED		
TEMPLATE		
AREAS		
AREAS CHECKED		

NOTE BOOK

NO.

ORIGINAL SURVEY

	BY	DATE
SURVEYED		
PLOTTED		
TEMPLATE		
AREAS		
AREAS CHECKED		

NOTE BOOK

NO.

MODEL: PrCL - 13814+00.00 R2 [Sheet]
FILE NAME: pw://des-pw.bentley.com:des-pw-01/Documents/Projects/PTB209 I-64 Resurfacing/06. CADD_Sheets/D876M95_sht_Cor_WB_East.dgn

55 W Van Buren St, Ste 200
Chicago, IL 60605
TEL: 312.787.0707 FAX: 312.787.7322
www.descotoinc.com
IL Professional Engineering Design Firm No. 184001609-0002

Copyright © 2026


USER NAME = mgesior	DESIGNED - MEG	REVISED -
	DRAWN - MEG	REVISED -
	CHECKED - MTV	REVISED -
PLOT DATE = 5/6/2026	DATE - 5/6/2026	REVISED -

STATE OF ILLINOIS
DEPARTMENT OF TRANSPORTATION

WESTBOUND CROSS SECTIONS
I-64

SCALE: 1"=10' | SHEET 87 OF 106 SHEETS | STA. | TO STA.

F.A. RTE.	SECTION	COUNTY	TOTAL SHEETS	SHEET NO.
64	95-(3,4)RS-2	WASHINGTON	775	679
		CONTRACT NO. 76M95		
	ILLINOIS	FED. AID PROJECT		

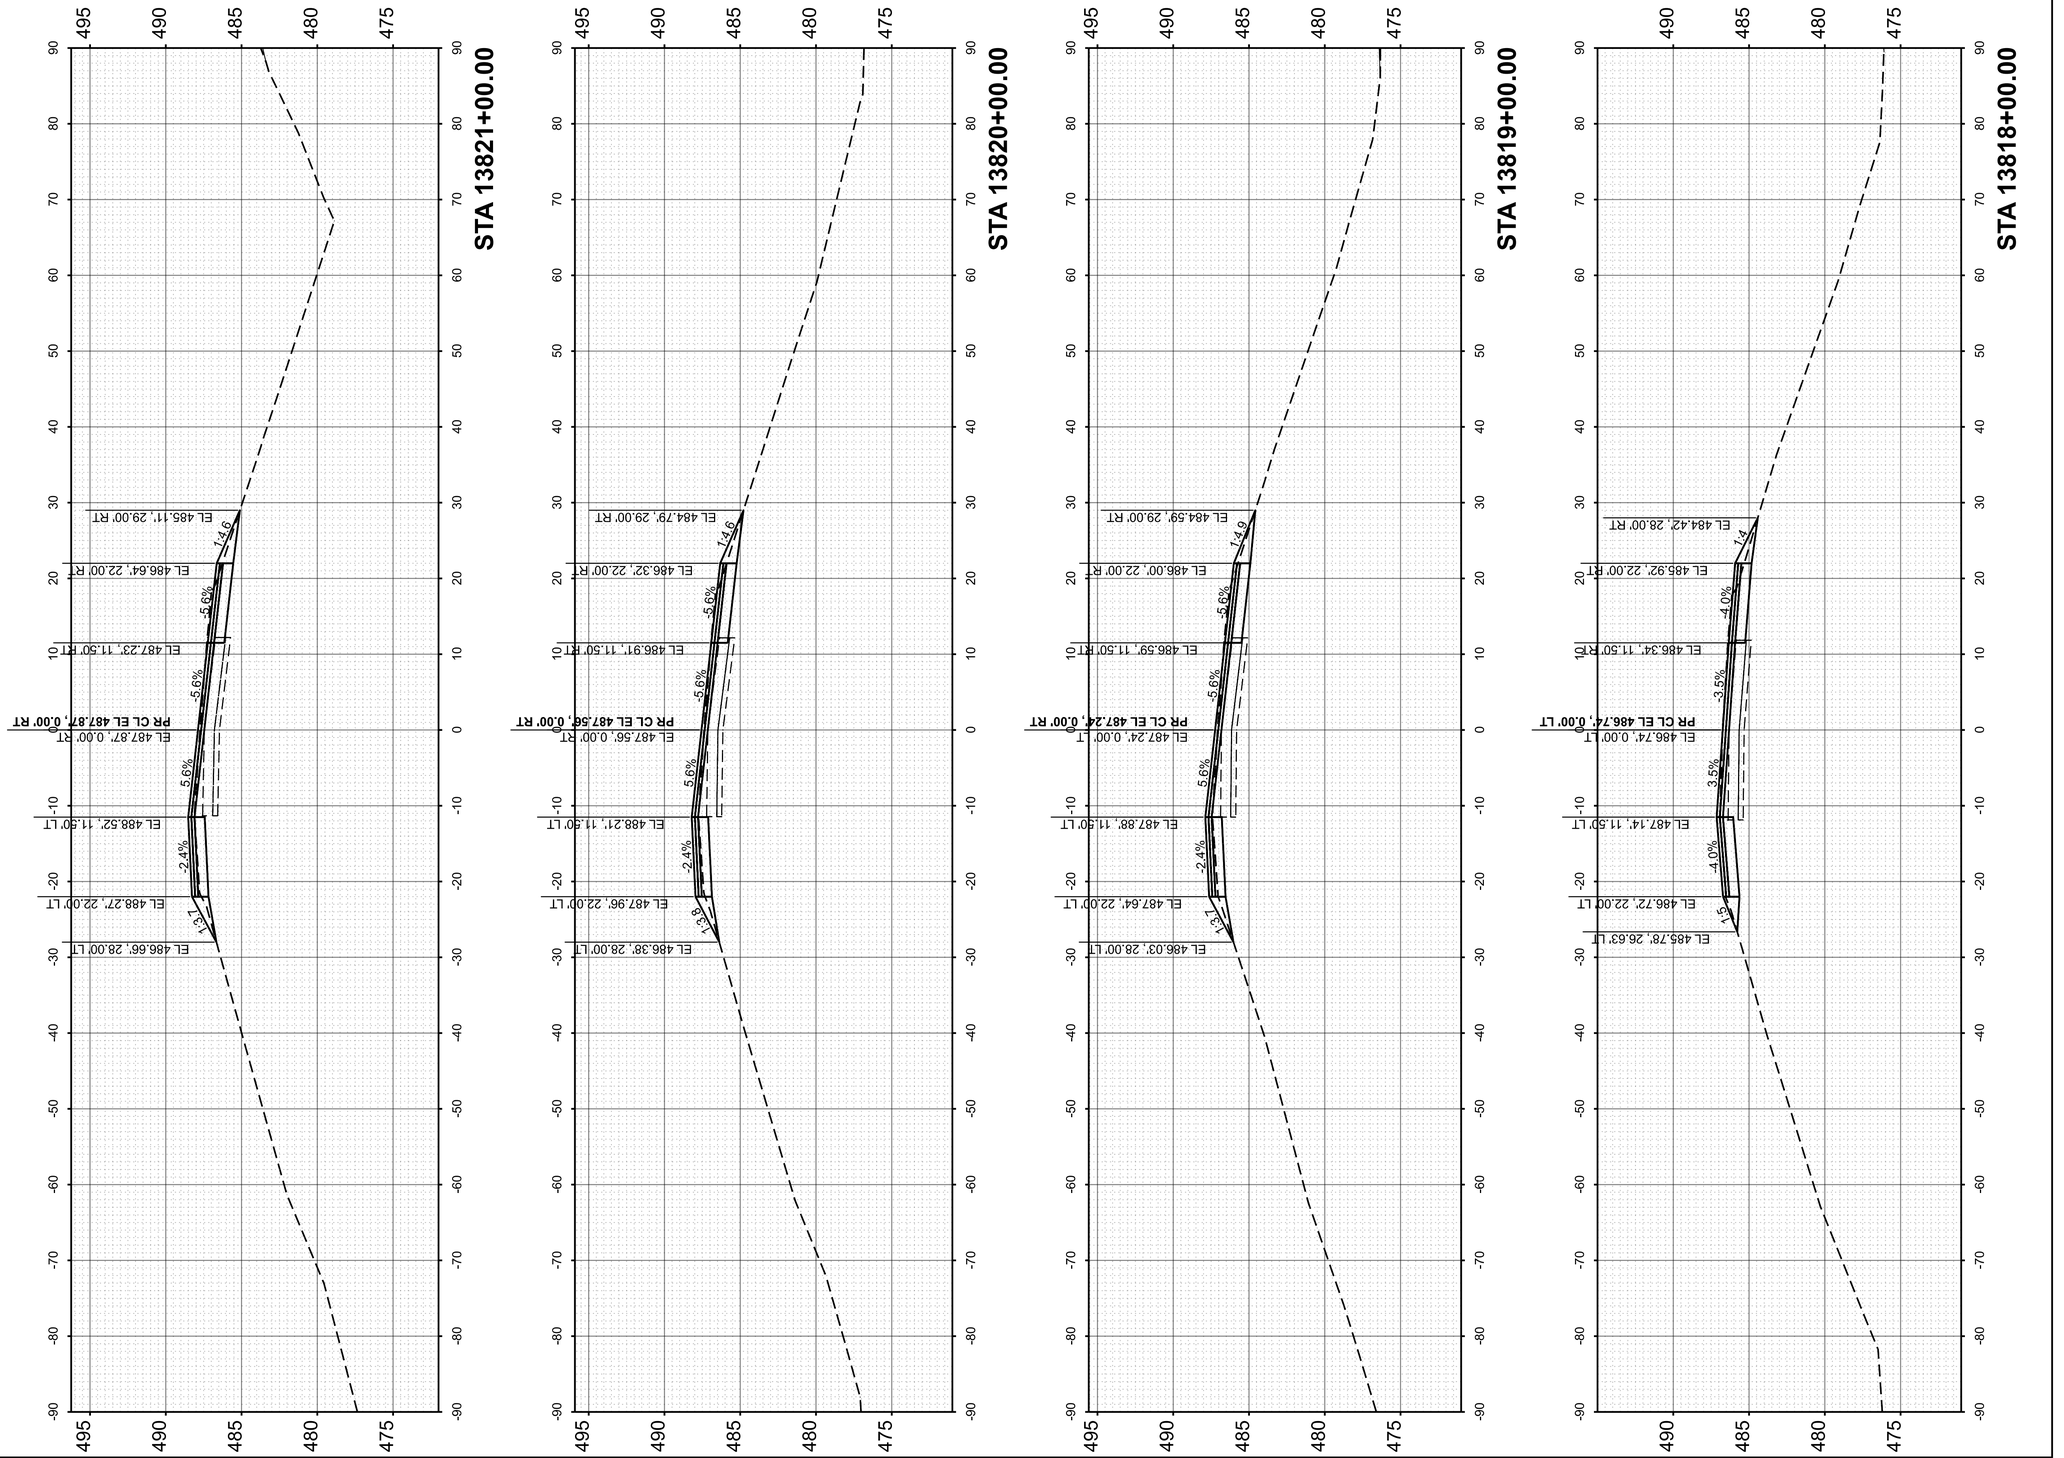

FINAL SURVEY
NO'E BOOK
NO.
SURVEYED
PLOTTED
TEMPLATE
AREAS
AREAS CHECKED
BY
DATE

ORIGINAL SURVEY
NOTE BOOK
NO.
SURVEYED
PLOTTED
TEMPLATE
AREAS
AREAS CHECKED
BY
DATE

MODEL: PrCL - 13818+00.00 R2 [Sheet]
FILE NAME: pw://des-pw.bentley.com:des-pw-01/Documents/Projects/PTB209 I-64 Resurfacing/06. CADD_Sheets/D876M95_sht_Cor_WB_East.dgn

55 W Van Buren St, Ste 200
Chicago, IL 60605
TEL: 312.787.0707 FAX: 312.787.7322
www.descotoinc.com
IL Professional Engineering Design Firm No. 184001609-0002

Copyright © 2026


USER NAME = mgesior	DESIGNED - MEG	REVISED -
	DRAWN - MEG	REVISED -
	CHECKED - MTV	REVISED -
PLOT DATE = 5/6/2026	DATE - 5/6/2026	REVISED -

STATE OF ILLINOIS
DEPARTMENT OF TRANSPORTATION

WESTBOUND CROSS SECTIONS
I-64

SCALE: 1"=10' | SHEET 88 OF 106 SHEETS | STA. | TO STA.

F.A. RTE.	SECTION	COUNTY	TOTAL SHEETS	SHEET NO.
64	95-(3,4)RS-2	WASHINGTON	775	680
		CONTRACT NO. 76M95		
	ILLINOIS	FED. AID PROJECT		

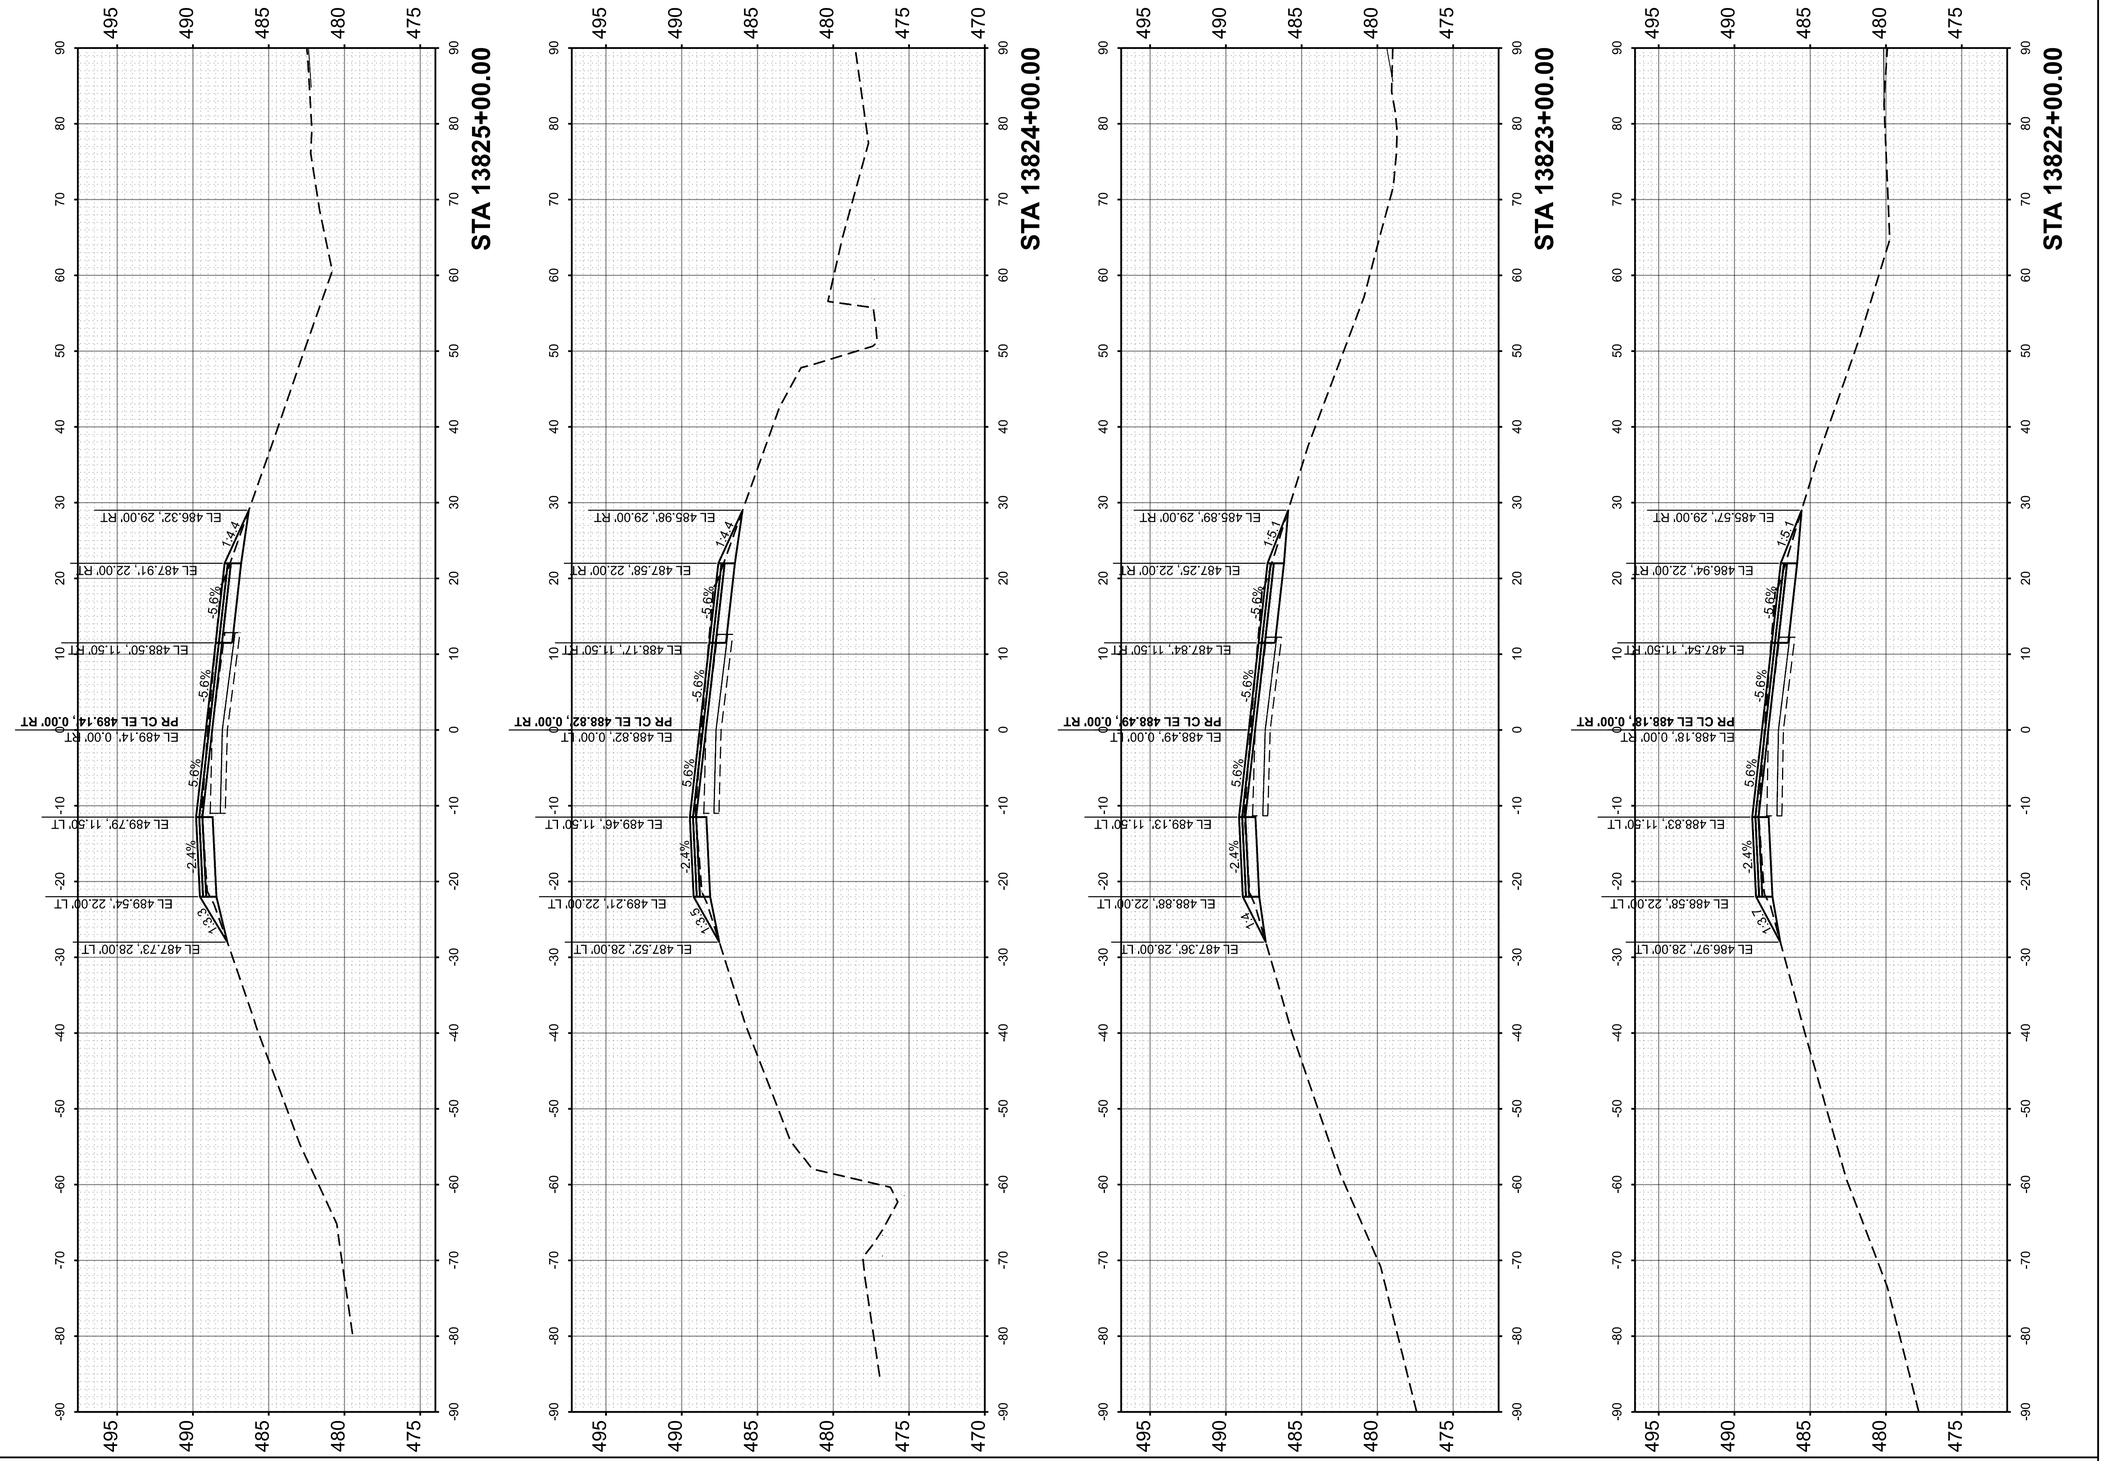

FINAL SURVEY		BY	DATE
	SURVEYED		
	PLOTTED		
NOTE BOOK	TEMPLATE		
	AREAS		
NO.	AREAS CHECKED		

ORIGINAL SURVEY		BY	DATE
	SURVEYED		
	PLOTTED		
NOTE BOOK	TEMPLATE		
	AREAS		
NO.	AREAS CHECKED		

MODEL: PrCL - 13822+00.00 R2 [Sheet]
FILE NAME: pw://des-pw.bentley.com:des-pw-01/Documents/Projects/PTB209 I-64 Resurfacing/06. CADD_Sheets/D876M95_sht_Cor_WB_East.dgn

55 W Van Buren St, Ste 200
Chicago, IL 60605
TEL: 312.787.0707 FAX: 312.787.7322
www.descotoinc.com
IL Professional Engineering Design Firm No. 184001609-0002

Copyright © 2026


USER NAME = mgesior	DESIGNED - MEG	REVISED -	
	DRAWN - MEG	REVISED -	
	CHECKED - MTV	REVISED -	
PLOT DATE = 5/6/2026	DATE - 5/6/2026	REVISED -	

STATE OF ILLINOIS
DEPARTMENT OF TRANSPORTATION

WESTBOUND CROSS SECTIONS
I-64

SCALE: 1"=10' | SHEET 89 OF 106 SHEETS | STA. | TO STA.

F.A. RTE.	SECTION	COUNTY	TOTAL SHEETS	SHEET NO.
64	95-(3,4)RS-2	WASHINGTON	775	681
		CONTRACT NO. 76M95		
	ILLINOIS	FED. AID PROJECT		

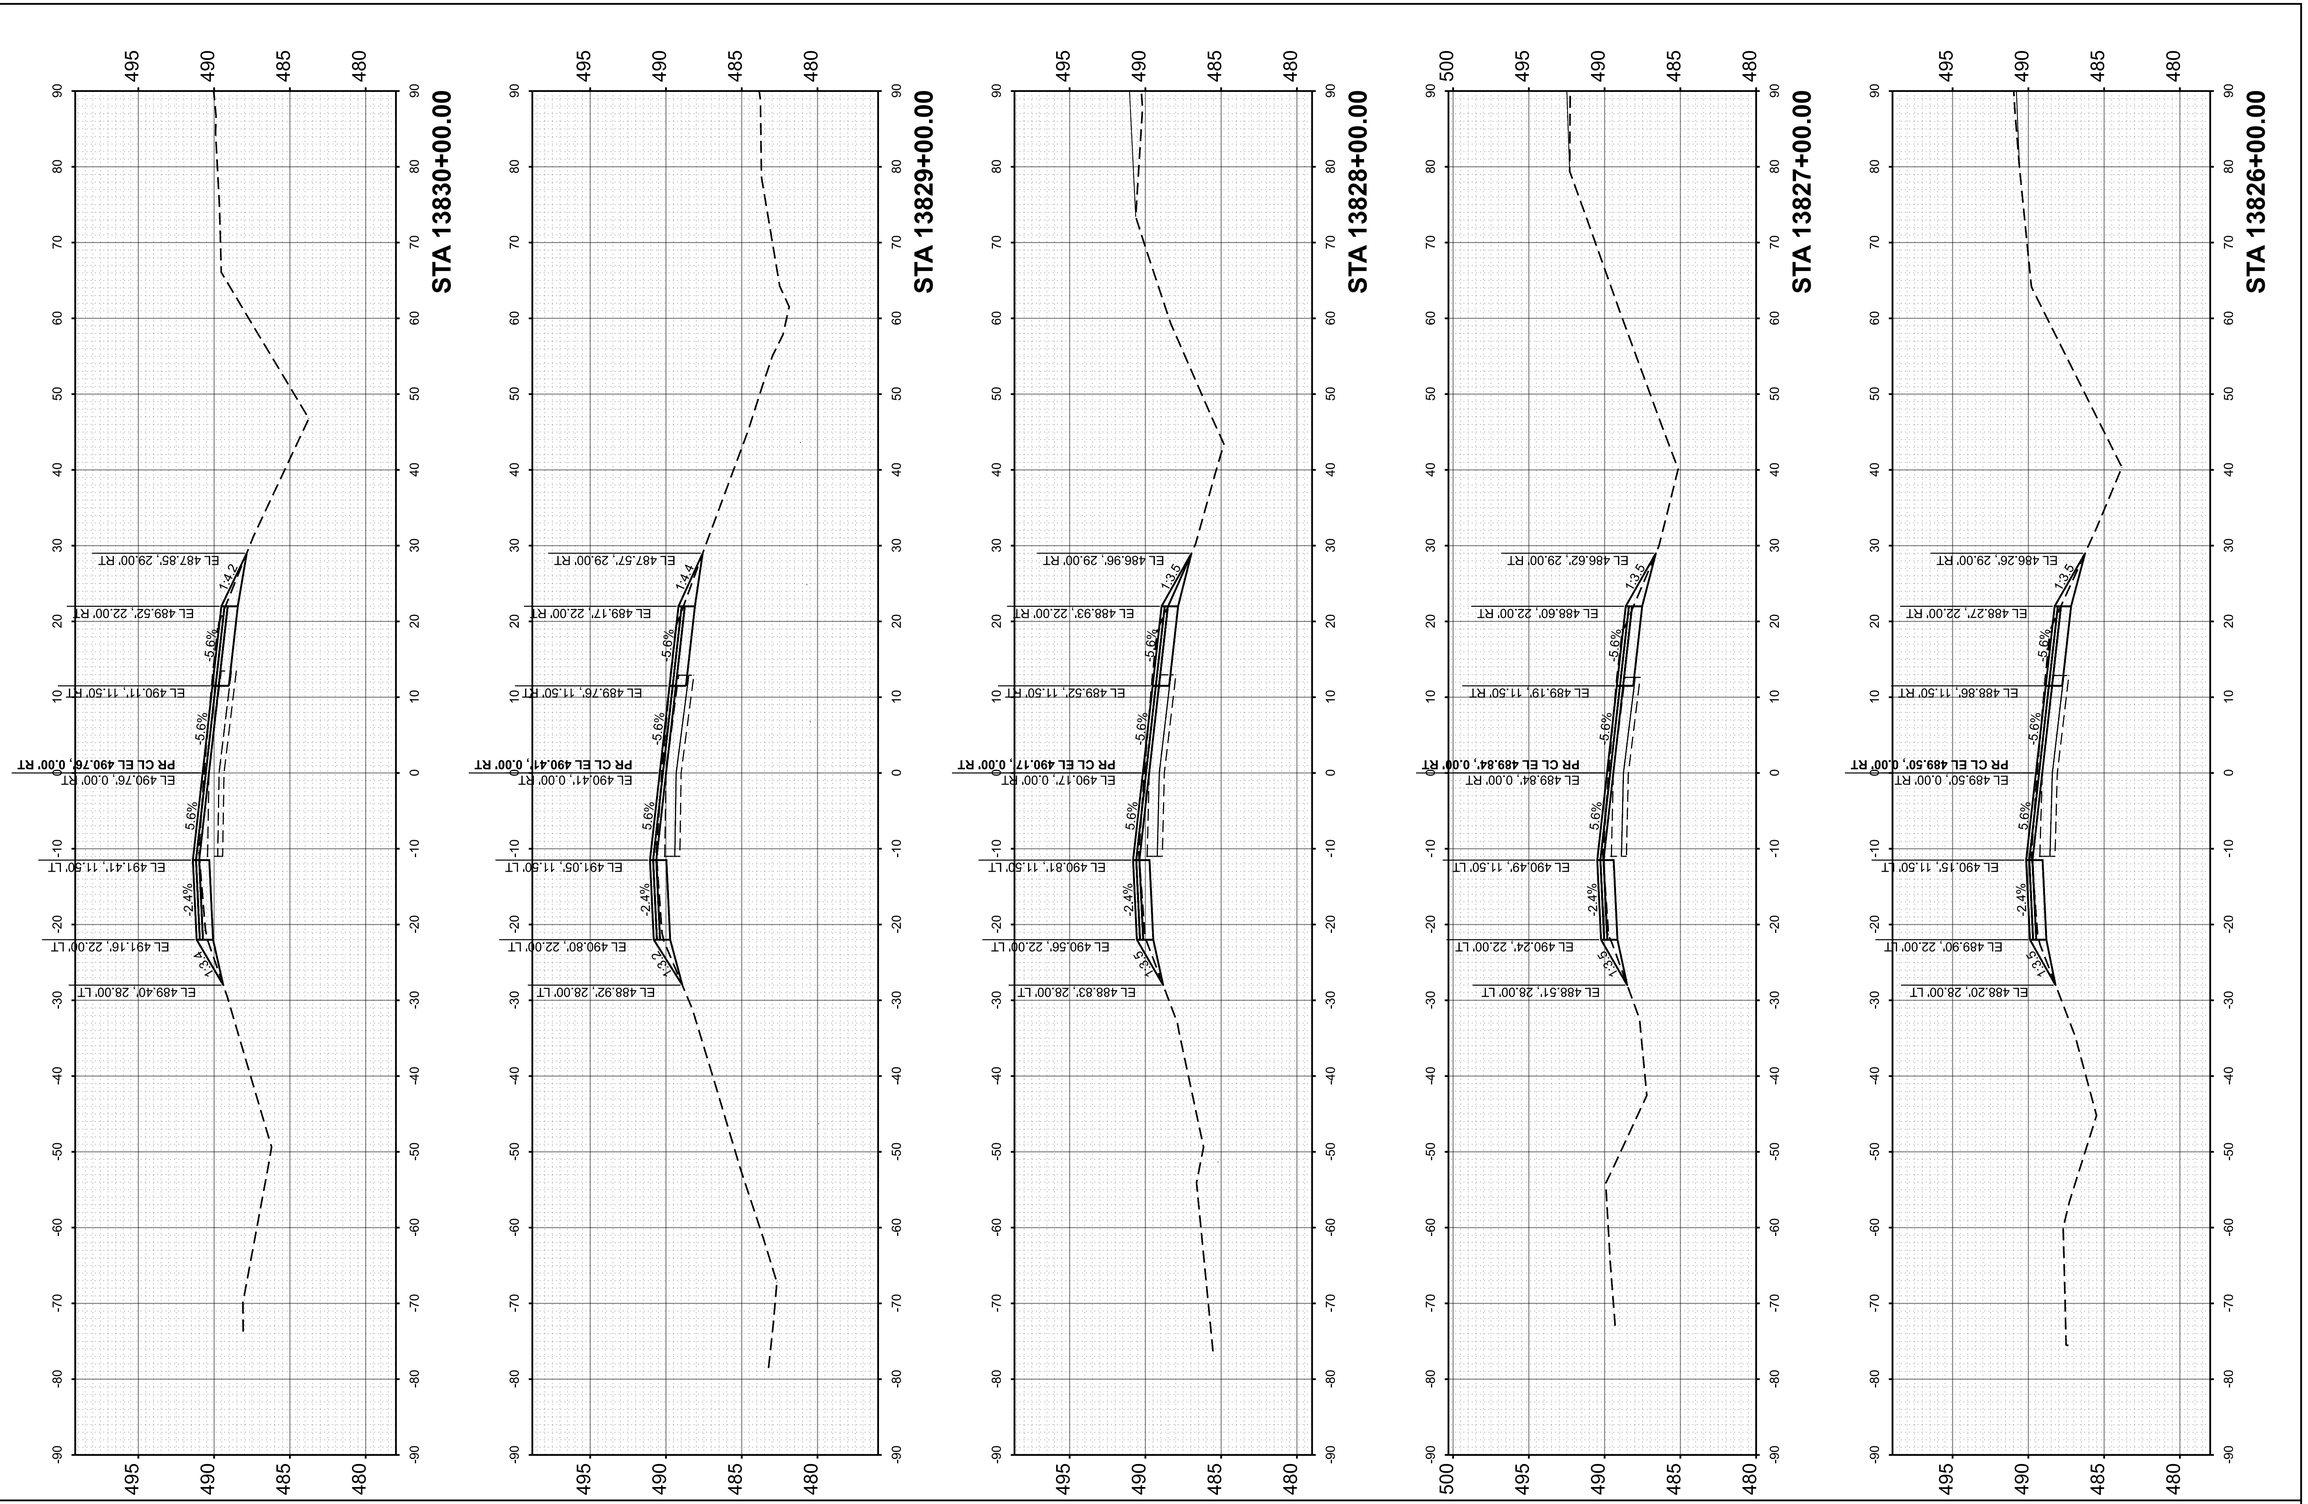

ORIGINAL SURVEY

NOTE BOOK	
NO.	
SURVEYED	
PLOTTED	
TEMPLATE	
AREAS	
AREAS CHECKED	

BY	DATE

FINAL SURVEY

NOTE BOOK	
NO.	
SURVEYED	
PLOTTED	
TEMPLATE	
AREAS	
AREAS CHECKED	

BY	DATE

MODEL: PrCL - 13826+00.00 R2 [Sheet]
FILE NAME: pw://des-pw.bentley.com:des-pw-01/Documents/Projects/PTB209 I-64 Resurfacing/06. CADD_Sheets/D876M95_sht_Cor_WB_East.dgn

55 W Van Buren St, Ste 200
Chicago, IL 60605
TEL: 312.787.0707 FAX: 312.787.7322
www.descotoinc.com
IL Professional Engineering Design Firm No. 184001609-0002
Copyright © 2026


USER NAME = mgesior	DESIGNED - MEG		REVISED -
	DRAWN - MEG		REVISED -
	CHECKED - MTV		REVISED -
PLOT DATE = 5/6/2026	DATE - 5/6/2026		REVISED -

STATE OF ILLINOIS
DEPARTMENT OF TRANSPORTATION

WESTBOUND CROSS SECTIONS
I-64

SCALE: 1"=10' | SHEET 90 OF 106 SHEETS | STA. | TO STA.

F.A. RTE.	SECTION	COUNTY	TOTAL SHEETS	SHEET NO.
64	95-(3,4)RS-2	WASHINGTON	775	682
		CONTRACT NO. 76M95		
		ILLINOIS	FED. AID PROJECT	

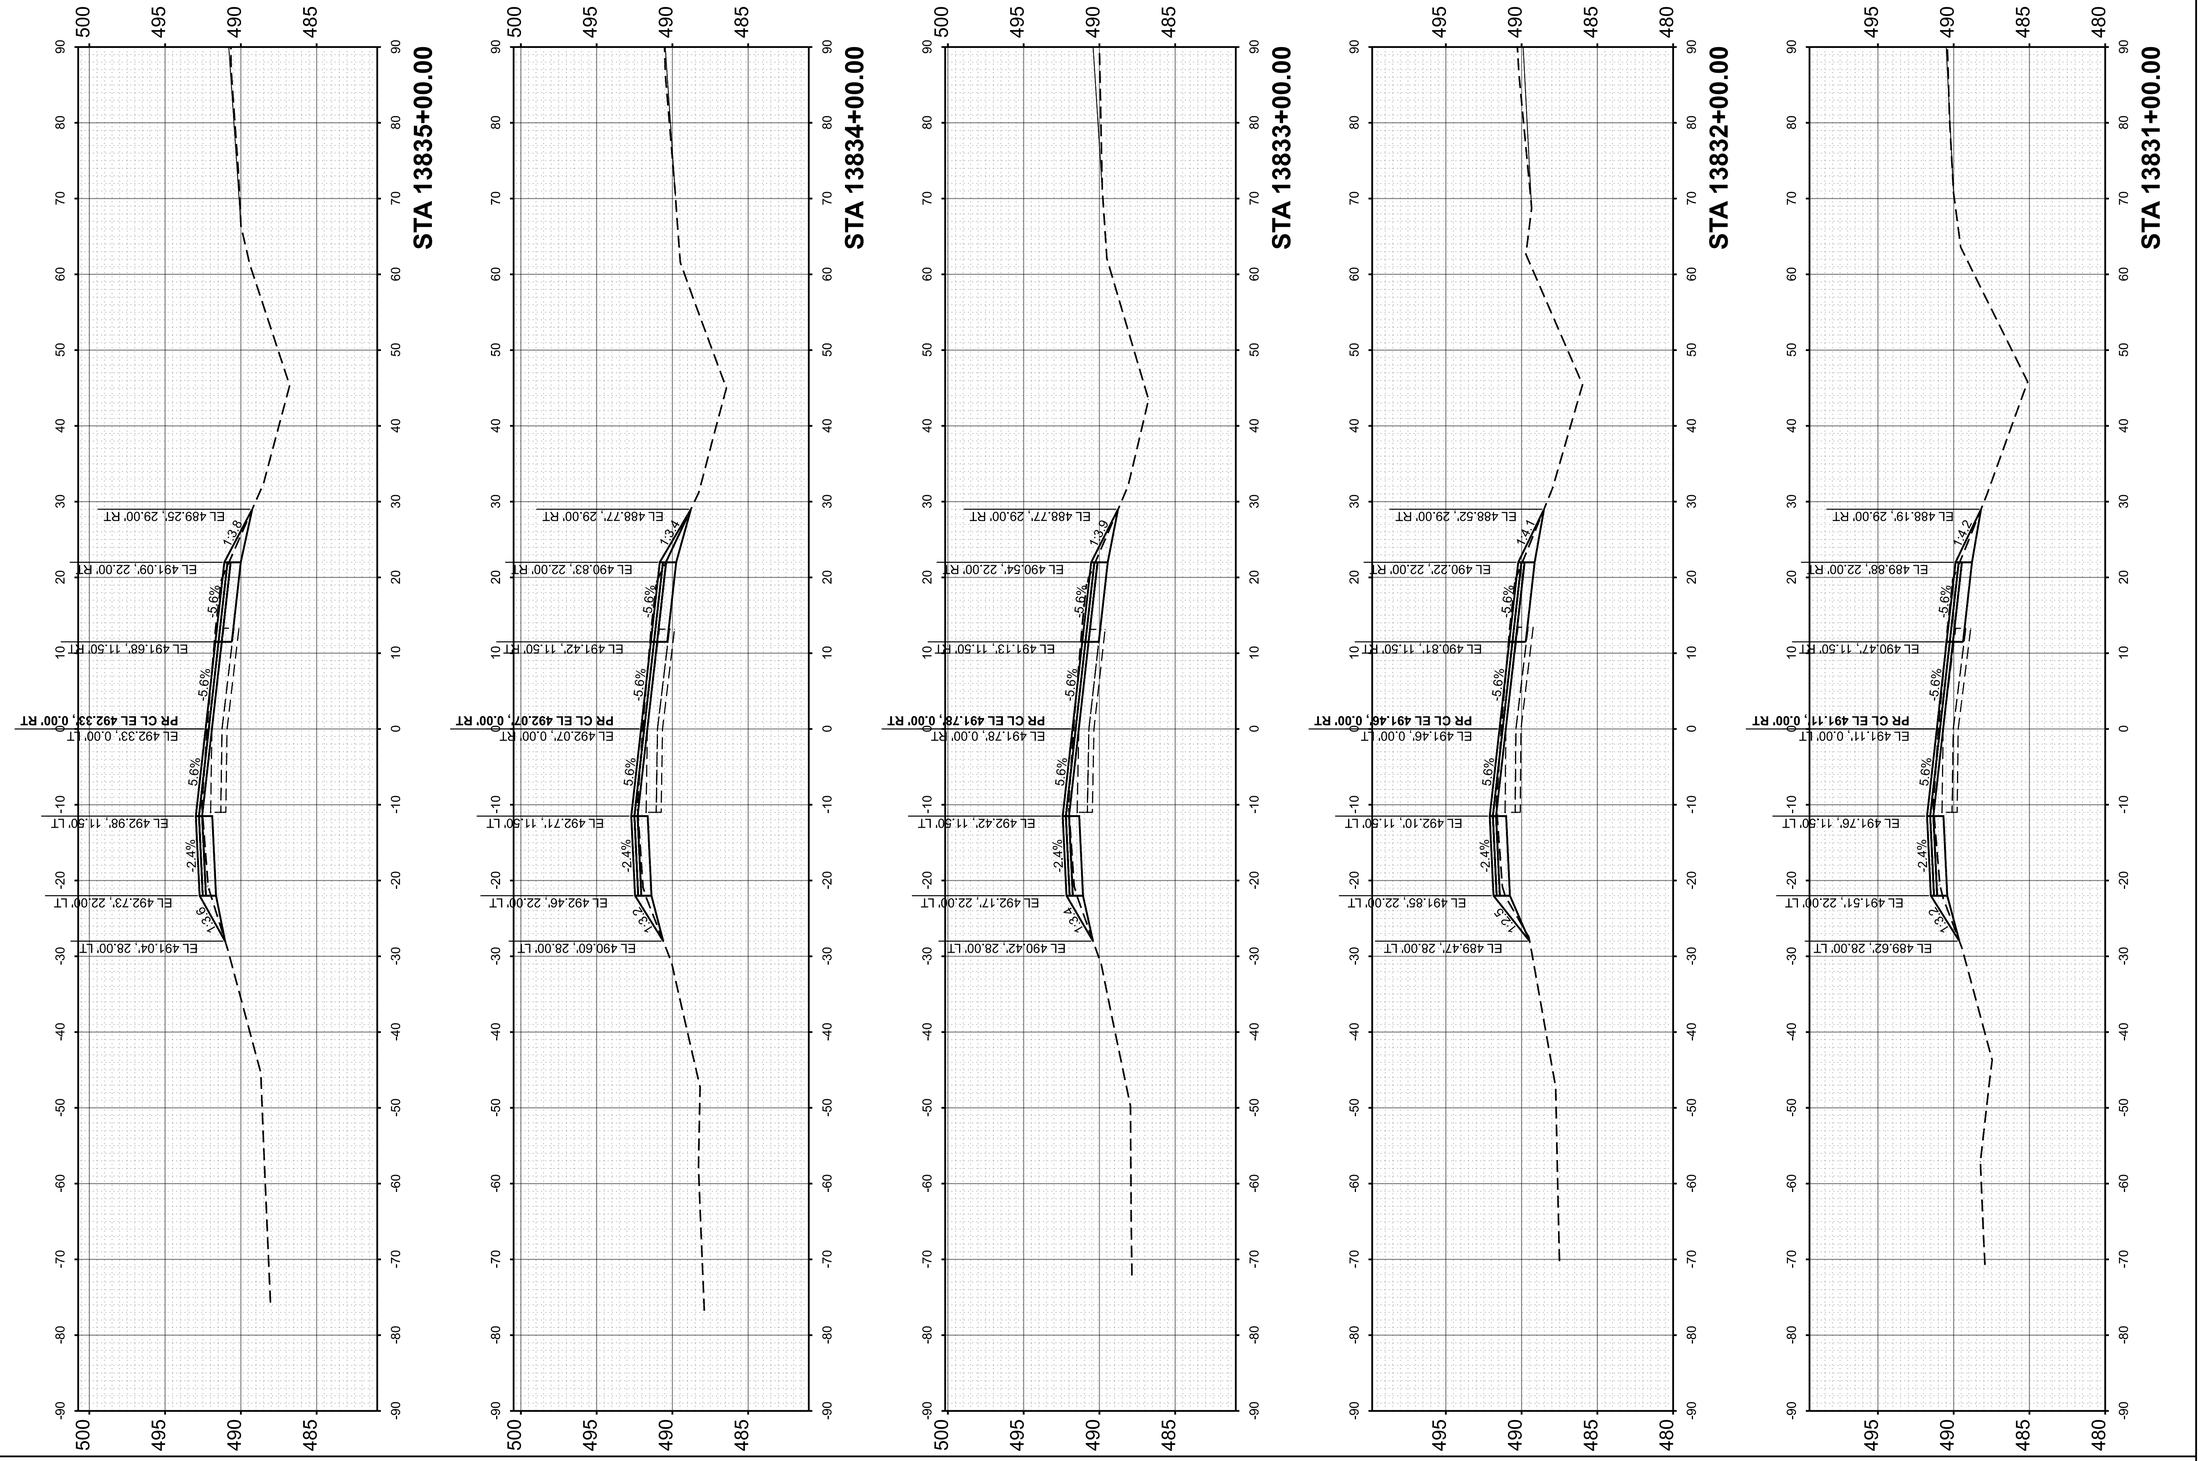

FINAL SURVEY		BY	DATE
	SURVEYED		
	PLOTTED		
NOTE BOOK	TEMPLATE		
	AREAS		
NO.	AREAS CHECKED		

ORIGINAL SURVEY		BY	DATE
	SURVEYED		
	PLOTTED		
NOTE BOOK	TEMPLATE		
	AREAS		
NO.	AREAS CHECKED		


MODEL: PrCL - 13831+00.00 R2 [Sheet]
FILE NAME: pw://des-pw.bentley.com:des-pw-01/Documents/Projects/PTB209 I-64 Resurfacing/06. CADD_Sheets/D876M95_sht_Cor_WB_East.dgn

55 W Van Buren St, Ste 200
Chicago, IL 60605
TEL: 312.787.0707 FAX: 312.787.7322
www.descotoinc.com
IL Professional Engineering Design Firm No. 184001609-0002

Copyright © 2026

USER NAME = mgesior	DESIGNED - MEG	REVISED -	**STATE OF ILLINOIS**	**WESTBOUND CROSS SECTIONS**	
	DRAWN - MEG	REVISED -	**DEPARTMENT OF TRANSPORTATION**	**I-64**	
	CHECKED - MTV	REVISED -			
PLOT DATE = 5/6/2026	DATE - 5/6/2026	REVISED -		SCALE: 1"=10' SHEET 91 OF 106 SHEETS STA. TO STA.	

F.A. RTE.	SECTION	COUNTY	TOTAL SHEETS	SHEET NO.
64	95-(3,4)RS-2	WASHINGTON	775	683
		CONTRACT NO. 76M95		
	ILLINOIS	FED. AID PROJECT		

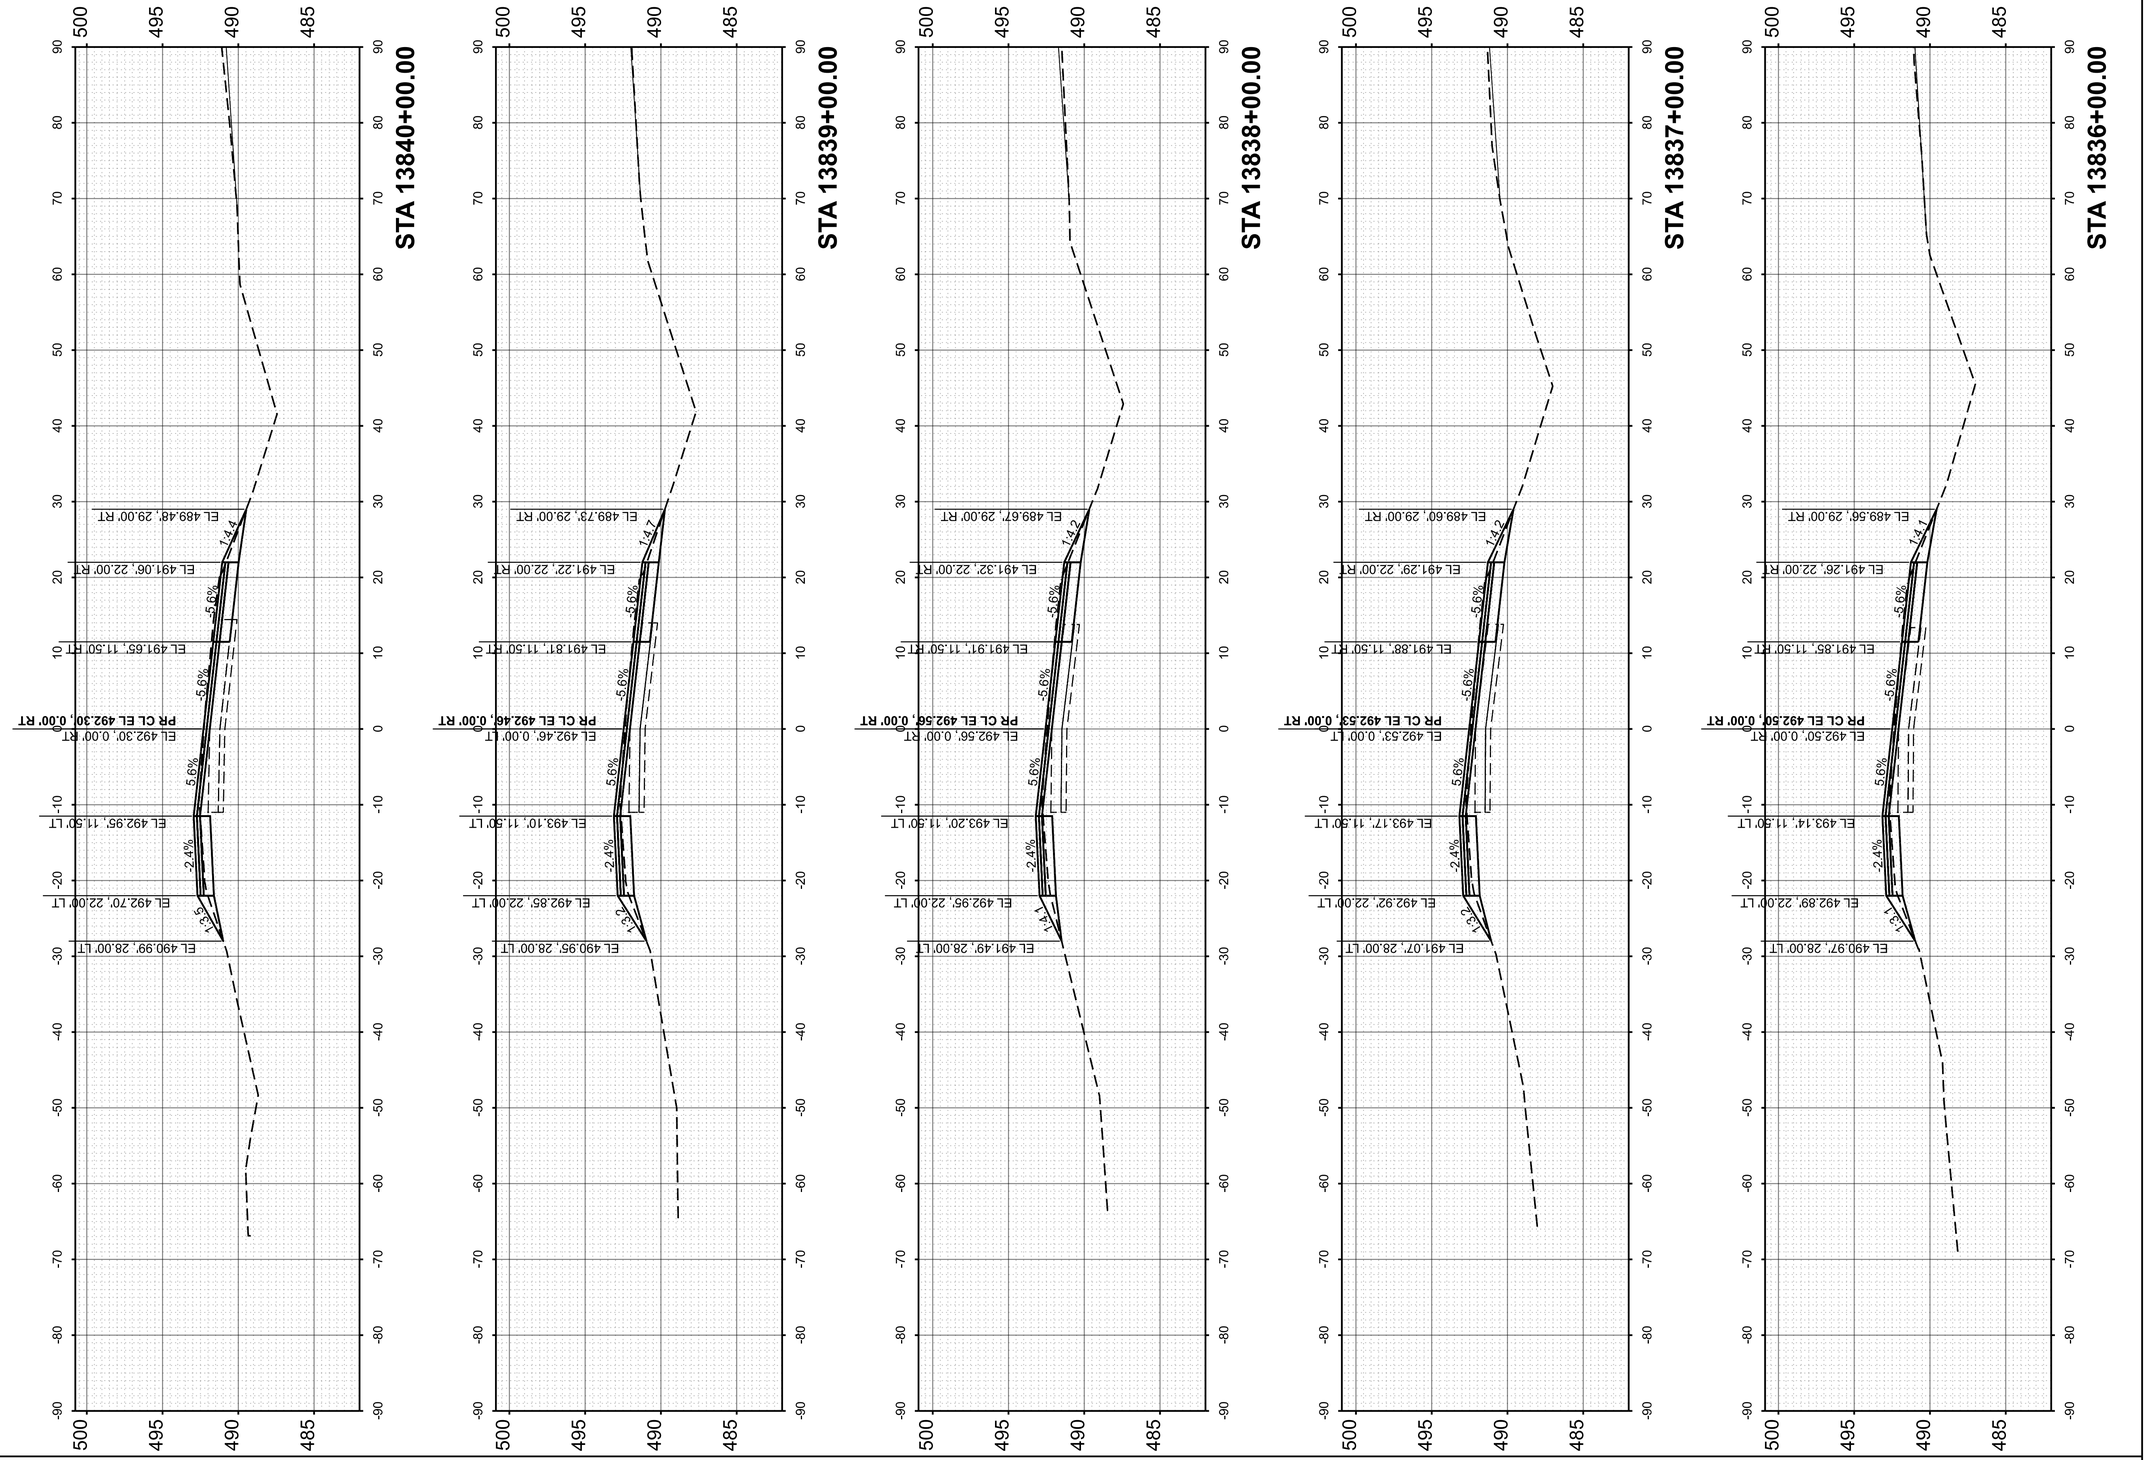

FINAL SURVEY		BY	DATE
	SURVEYED		
	PLOTTED		
NOTE BOOK	TEMPLATE		
	AREAS		
NO.	AREAS CHECKED		

ORIGINAL SURVEY		BY	DATE
	SURVEYED		
	PLOTTED		
NOTE BOOK	TEMPLATE		
	AREAS		
NO.	AREAS CHECKED		


MODEL: PrCL - 13836+00.00 R2 [Sheet]
FILE NAME: pw://des-pw.bentley.com:des-pw-01/Documents/Projects/PTB209 I-64 Resurfacing/06. CADD_Sheets/D876M95_sht_Cor_WB_East.dgn

55 W Van Buren St, Ste 200
Chicago, IL 60605
TEL: 312.787.0707 FAX: 312.787.7322
www.descotoinc.com
IL Professional Engineering Design Firm No. 184001609-0002

Copyright © 2026

USER NAME = mgesior	DESIGNED - MEG	REVISED -	**STATE OF ILLINOIS**	**WESTBOUND CROSS SECTIONS**	
	DRAWN - MEG	REVISED -	**DEPARTMENT OF TRANSPORTATION**	**I-64**	
	CHECKED - MTV	REVISED -			
PLOT DATE = 5/6/2026	DATE - 5/6/2026	REVISED -		SCALE: 1"=10' SHEET 92 OF 106 SHEETS STA. TO STA.	

F.A. RTE.	SECTION	COUNTY	TOTAL SHEETS	SHEET NO.
64	95-(3,4)RS-2	WASHINGTON	775	684
		CONTRACT NO. 76M95		
		ILLINOIS	FED. AID PROJECT	

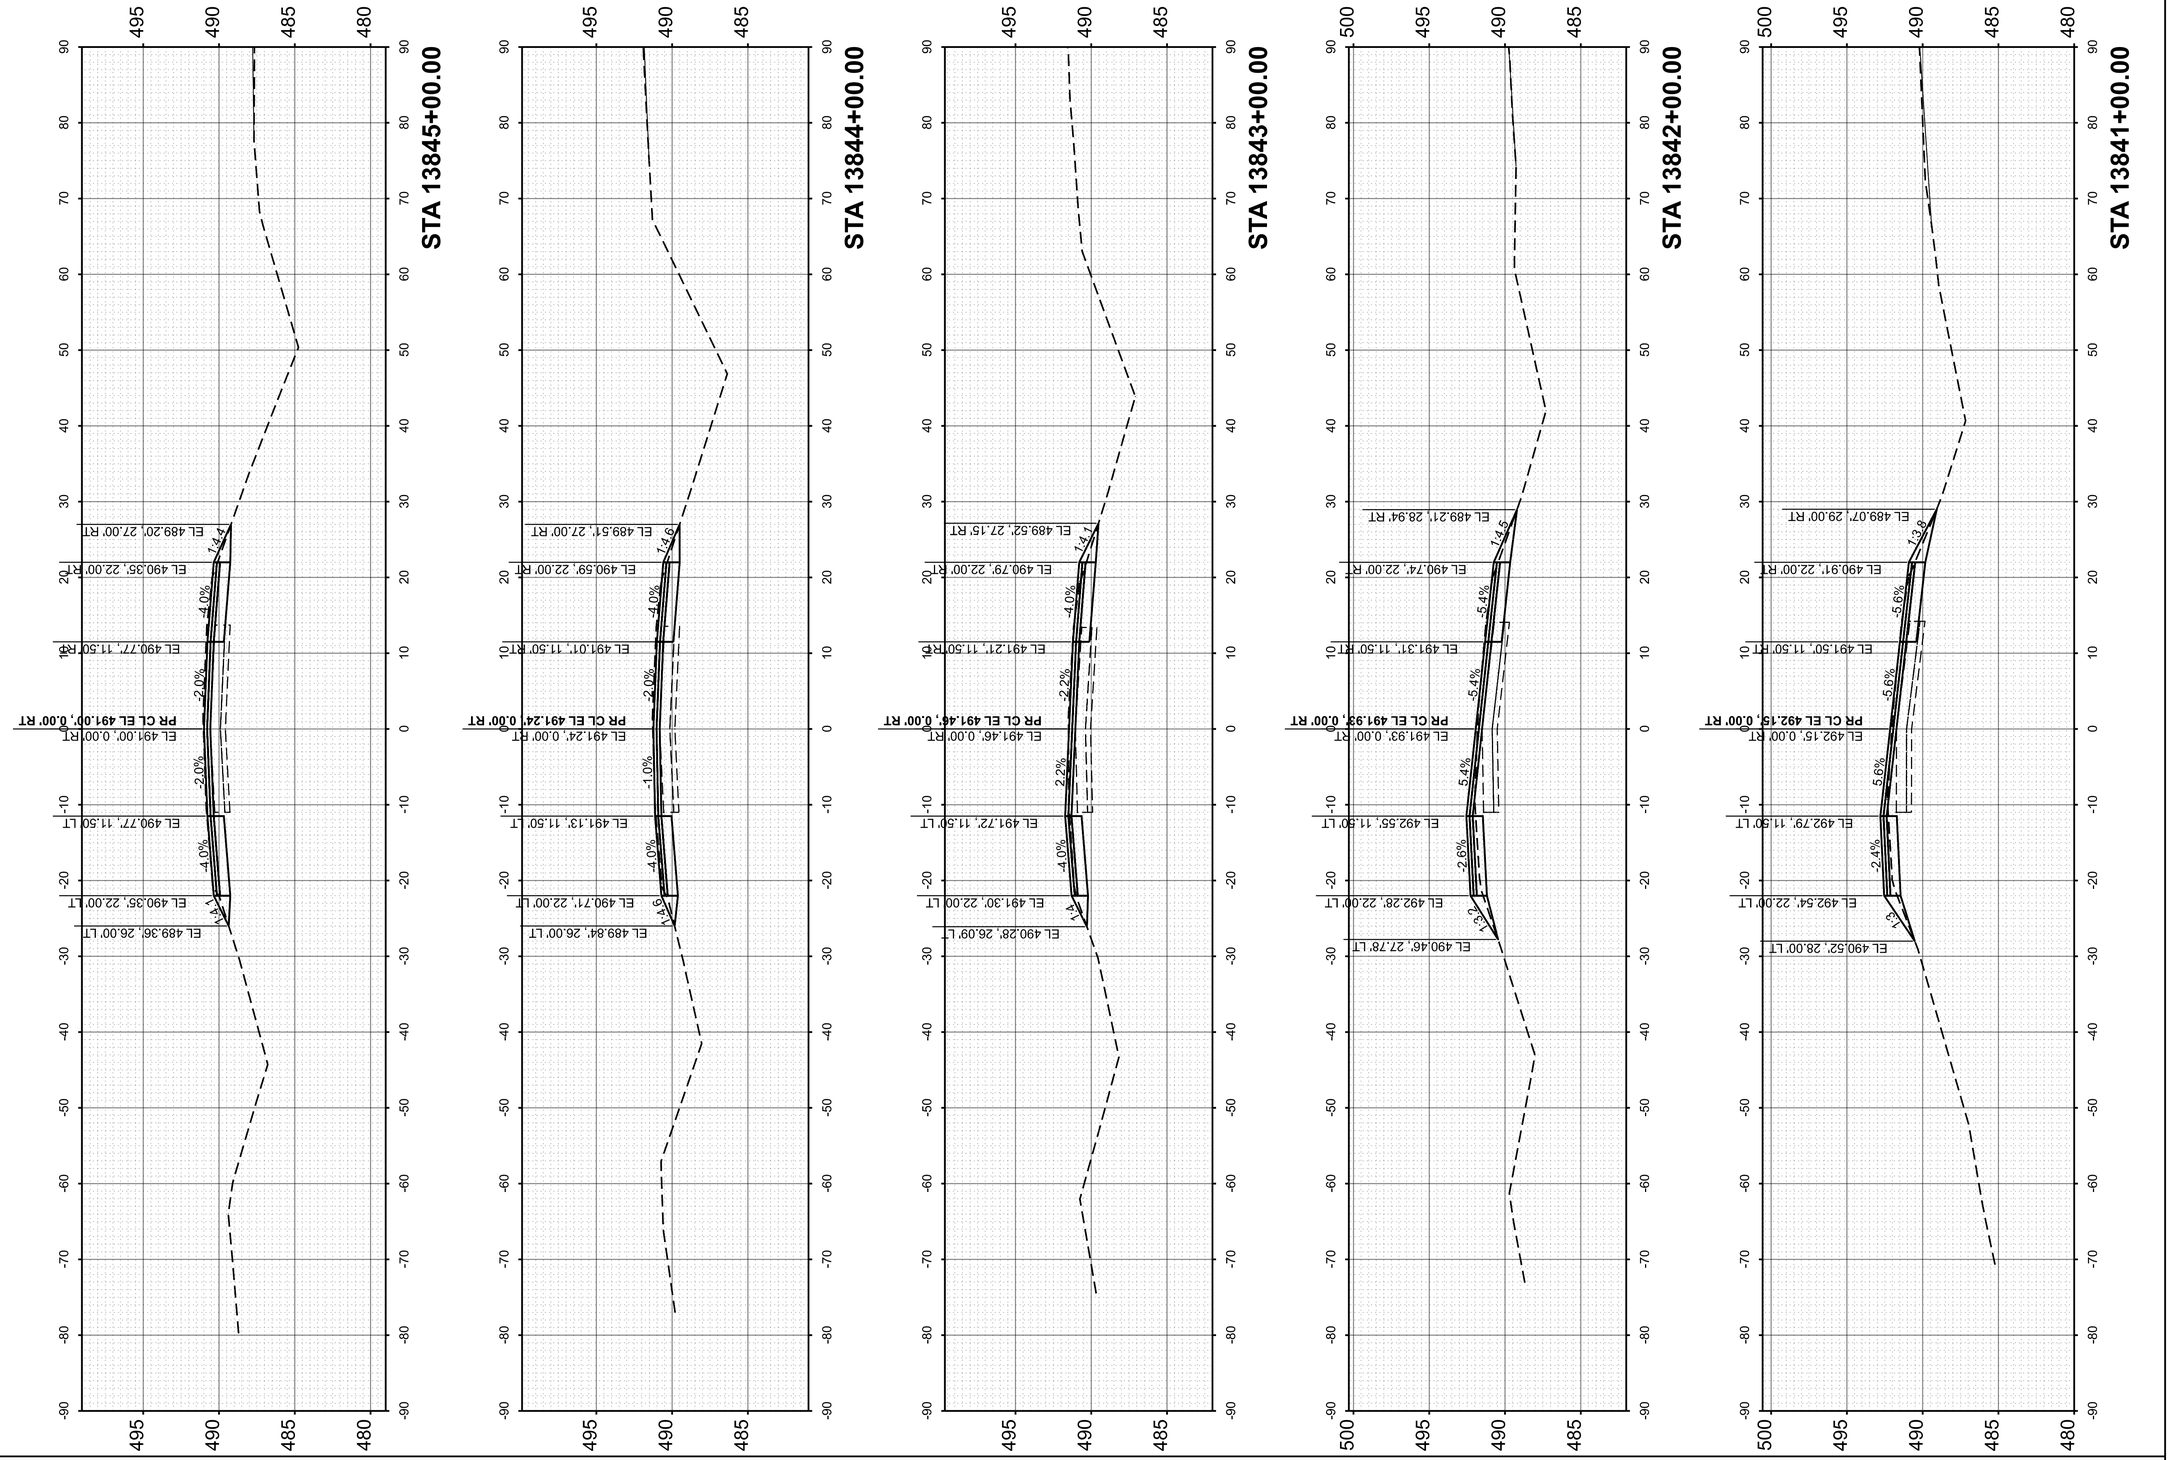

ORIGINAL SURVEY / FINAL SURVEY
NOTE BOOK
NO.
SURVEYED
PLOTTED
TEMPLATE
AREAS
AREAS CHECKED
BY
DATE

MODEL: PrCL - 13841+00.00 R2 [Sheet]
FILE NAME: pw://des-pw.bentley.com:des-pw-01/Documents/Projects/PTB209 I-64 Resurfacing/06. CADD_Sheets/D876M95_sht_Cor_WB_East.dgn

55 W Van Buren St, Ste 200
Chicago, IL 60605
TEL: 312.787.0707 FAX: 312.787.7322
www.descotoinc.com
IL Professional Engineering Design Firm No. 184001609-0002

Copyright © 2026


USER NAME = mgesior	DESIGNED - MEG	REVISED -	
	DRAWN - MEG	REVISED -	
	CHECKED - MTV	REVISED -	
PLOT DATE = 5/6/2026	DATE - 5/6/2026	REVISED -	

STATE OF ILLINOIS
DEPARTMENT OF TRANSPORTATION

WESTBOUND CROSS SECTIONS
I-64

SCALE: 1"=10' | SHEET 93 OF 106 SHEETS | STA. | TO STA.

F.A. RTE.	SECTION	COUNTY	TOTAL SHEETS	SHEET NO.
64	95-(3,4)RS-2	WASHINGTON	775	685
		CONTRACT NO. 76M95		
		ILLINOIS	FED. AID PROJECT	

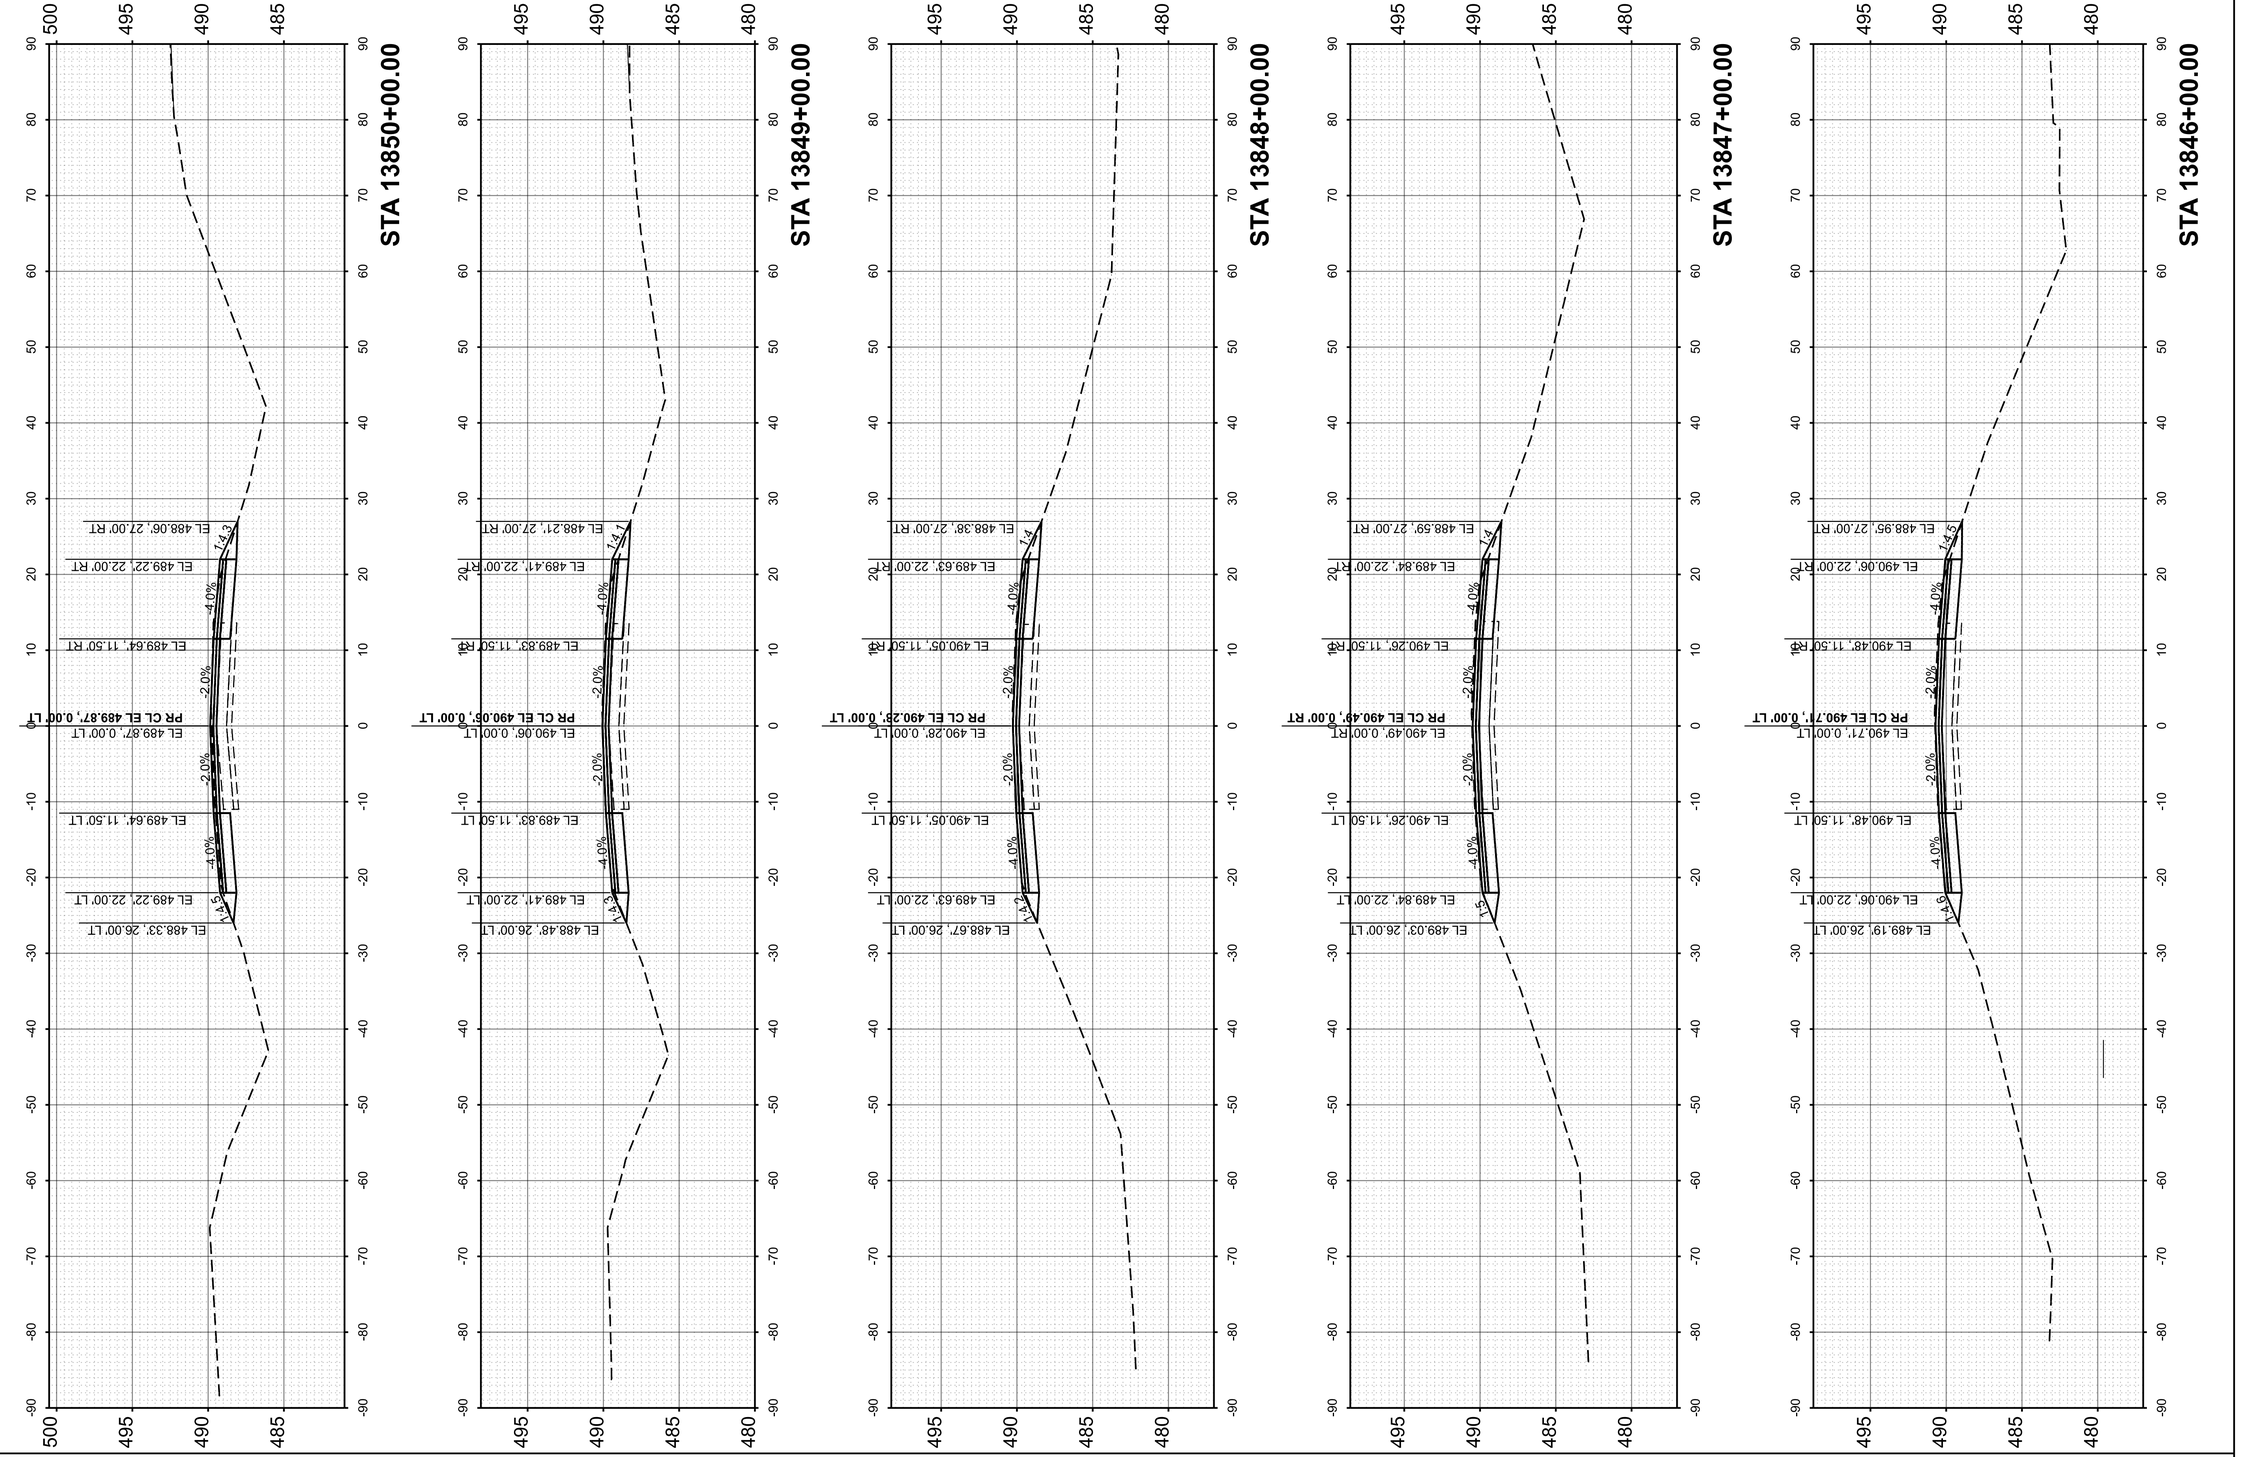

FINAL SURVEY		BY	DATE
NOTE BOOK	SURVEYED		
NO.	PLOTTED		
	TEMPLATE		
	AREAS		
	AREAS CHECKED		

ORIGINAL SURVEY		BY	DATE
NOTE BOOK	SURVEYED		
NO.	PLOTTED		
	TEMPLATE		
	AREAS		
	AREAS CHECKED		

MODEL: PrCL - 13846+00.00 R2 [Sheet]
FILE NAME: pw://des-pw.bentley.com:des-pw-01/Documents/Projects/PTB209 I-64 Resurfacing/06_CADD_Sheets/D876M95_sht_Cor_WB_East.dgn

55 W Van Buren St, Ste 200
Chicago, IL 60605
TEL: 312.787.0707 FAX: 312.787.7322
www.descotoinc.com
IL Professional Engineering Design Firm No. 184001609-0002

Copyright © 2026


USER NAME = mgesior	DESIGNED - MEG	REVISED -	
	DRAWN - MEG	REVISED -	
	CHECKED - MTV	REVISED -	
PLOT DATE = 5/6/2026	DATE - 5/6/2026	REVISED -	

STATE OF ILLINOIS
DEPARTMENT OF TRANSPORTATION

WESTBOUND CROSS SECTIONS
I-64

SCALE: 1"=10' | SHEET 94 OF 106 SHEETS | STA. | TO STA.

F.A. RTE.	SECTION	COUNTY	TOTAL SHEETS	SHEET NO.
64	95-(3,4)RS-2	WASHINGTON	775	686
		CONTRACT NO. 76M95		
		ILLINOIS	FED. AID PROJECT	

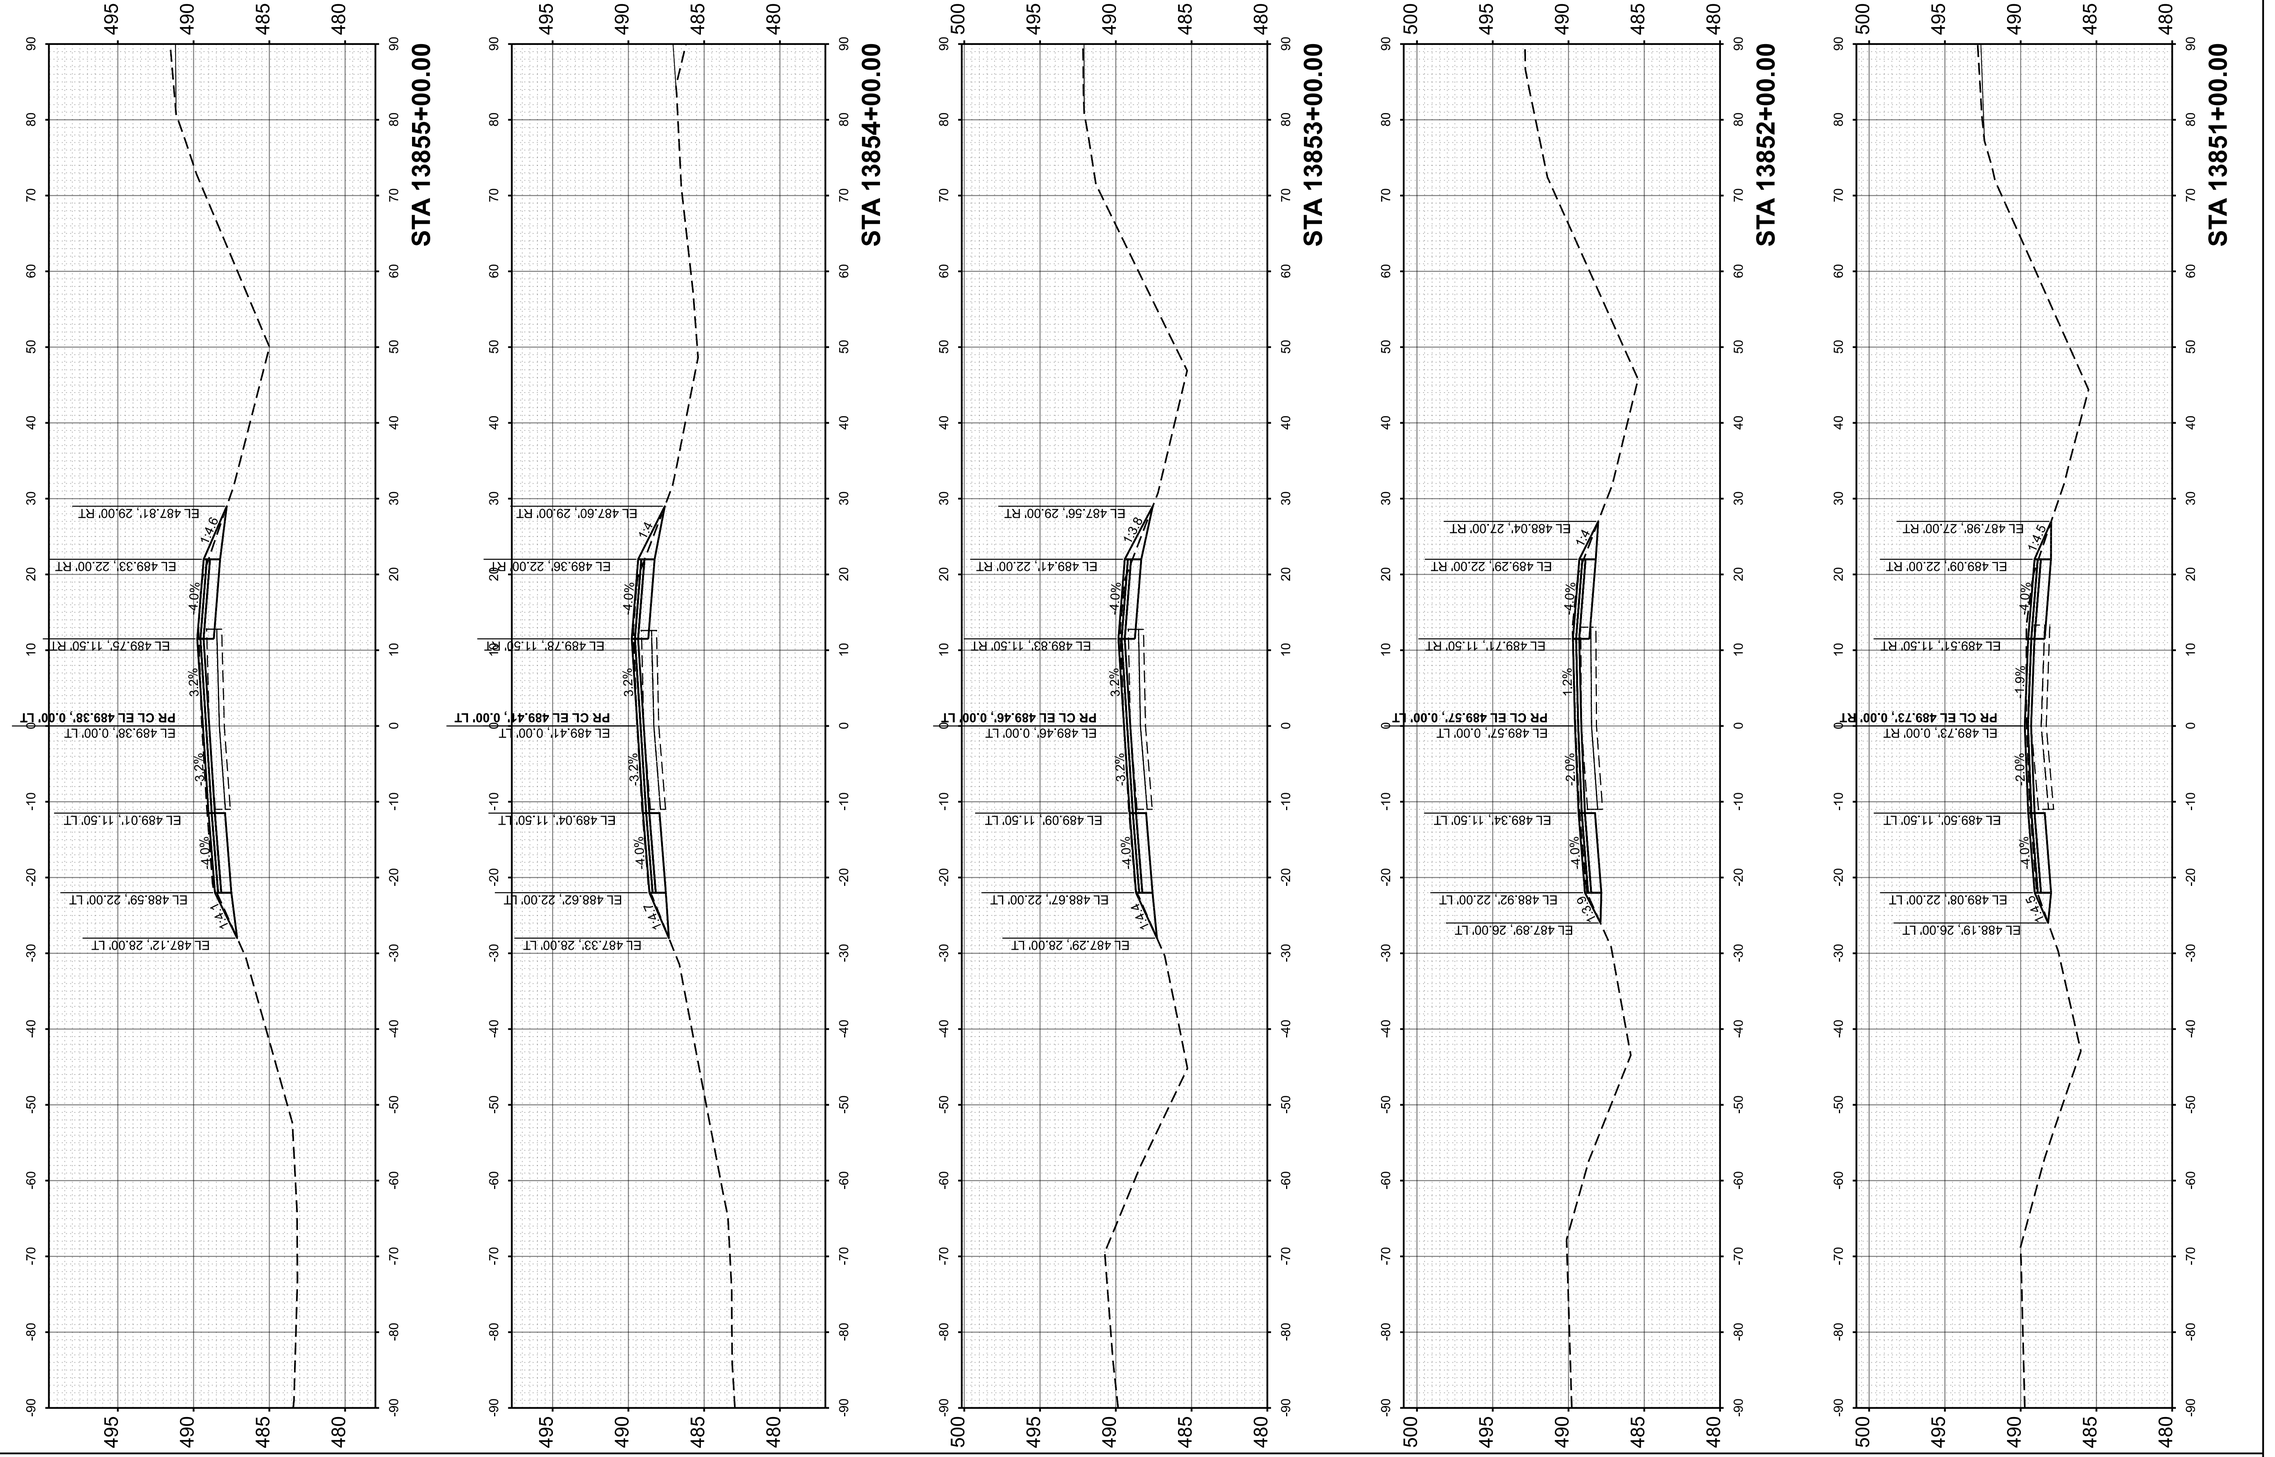

ORIGINAL SURVEY

	BY	DATE
SURVEYED		
PLOTTED		
TEMPLATE		
AREAS		
AREAS CHECKED		

NOTE BOOK
NO.

FINAL SURVEY

	BY	DATE
SURVEYED		
PLOTTED		
TEMPLATE		
AREAS		
AREAS CHECKED		

NOTE BOOK
NO.

MODEL: PrCL - 13851+00.00 R2 [Sheet]
FILE NAME: pw://des-pw.bentley.com:des-pw-01/Documents/Projects/PTB209 I-64 Resurfacing/06. CADD_Sheets/D876M95_sht_Cor_WB_East.dgn

55 W Van Buren St, Ste 200
Chicago, IL 60605
TEL: 312.787.0707 FAX: 312.787.7322
www.descotoinc.com
IL Professional Engineering Design Firm No. 184001609-0002

Copyright © 2026


USER NAME = mgesior	DESIGNED - MEG	REVISED -	
	DRAWN - MEG	REVISED -	
	CHECKED - MTV	REVISED -	
PLOT DATE = 5/6/2026	DATE - 5/6/2026	REVISED -	


STATE OF ILLINOIS
DEPARTMENT OF TRANSPORTATION

WESTBOUND CROSS SECTIONS
I-64

SCALE: 1"=10' | SHEET 95 OF 106 SHEETS | STA. | TO STA.

F.A. RTE.	SECTION	COUNTY	TOTAL SHEETS	SHEET NO.
64	95-(3,4)RS-2	WASHINGTON	775	687
		CONTRACT NO. 76M95		
	ILLINOIS	FED. AID PROJECT		

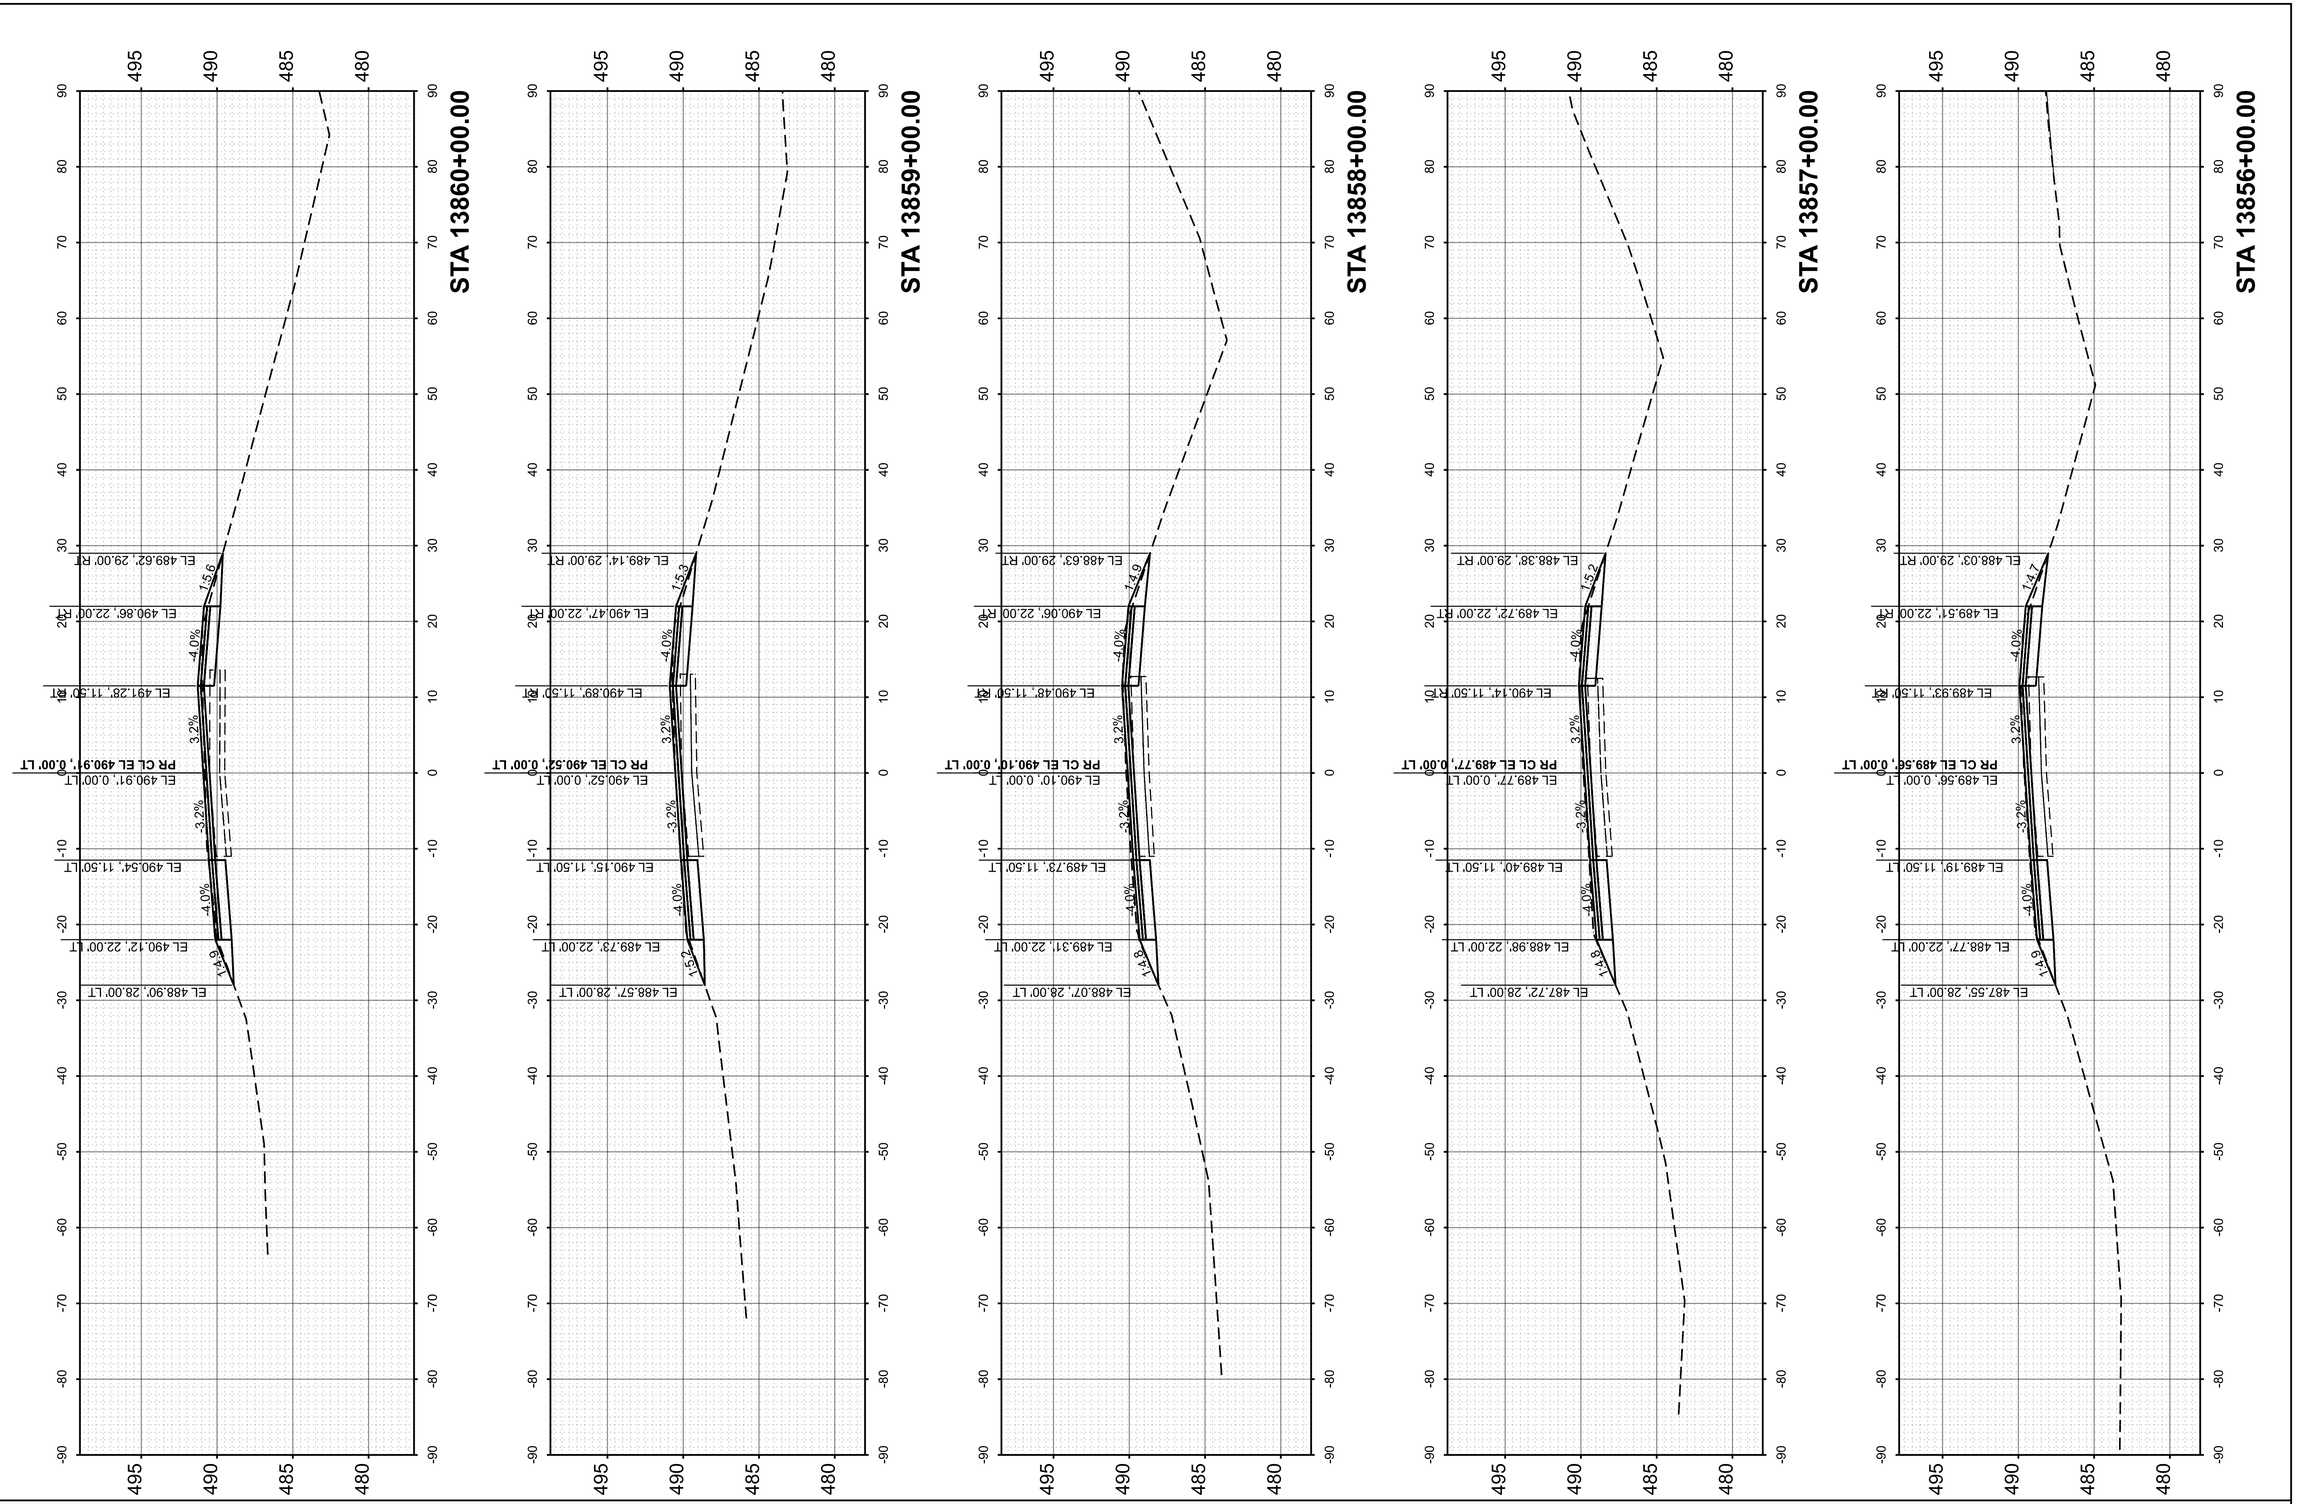
STA 13860+00.00
STA 13859+00.00
STA 13858+00.00
STA 13857+00.00
STA 13856+00.00
EL 489.62', 29.00' RT
EL 490.86', 22.00' RT
EL 491.28', 11.50' RT
PR CL EL 490.91', 0.00' LT
EL 490.91', 0.00' LT
EL 490.54', 11.50' LT
EL 490.12', 22.00' LT
EL 488.90', 28.00' LT
EL 489.14', 29.00' RT
EL 490.47', 22.00' RT
EL 490.89', 11.50' RT
PR CL EL 490.52', 0.00' LT
EL 490.52', 0.00' LT
EL 490.15', 11.50' LT
EL 489.78', 22.00' LT
EL 488.57', 28.00' LT
EL 488.63', 29.00' RT
EL 490.06', 22.00' RT
EL 490.48', 11.50' RT
PR CL EL 490.10', 0.00' LT
EL 490.10', 0.00' LT
EL 489.73', 11.50' LT
EL 489.31', 22.00' LT
EL 488.07', 28.00' LT
EL 488.38', 29.00' RT
EL 489.72', 22.00' RT
EL 490.14', 11.50' RT
PR CL EL 489.77', 0.00' LT
EL 489.77', 0.00' LT
EL 489.40', 11.50' LT
EL 488.98', 22.00' LT
EL 487.72', 28.00' LT
EL 488.03', 29.00' RT
EL 489.51', 22.00' RT
EL 489.93', 11.50' RT
PR CL EL 489.56', 0.00' LT
EL 489.56', 0.00' LT
EL 489.19', 11.50' LT
EL 488.77', 22.00' LT
EL 487.55', 28.00' LT
-4.0%
3.2%
-3.2%
1.5
1.6
1.5
1.5
1.4
1.5
1.5
1.4
1.4
1.4

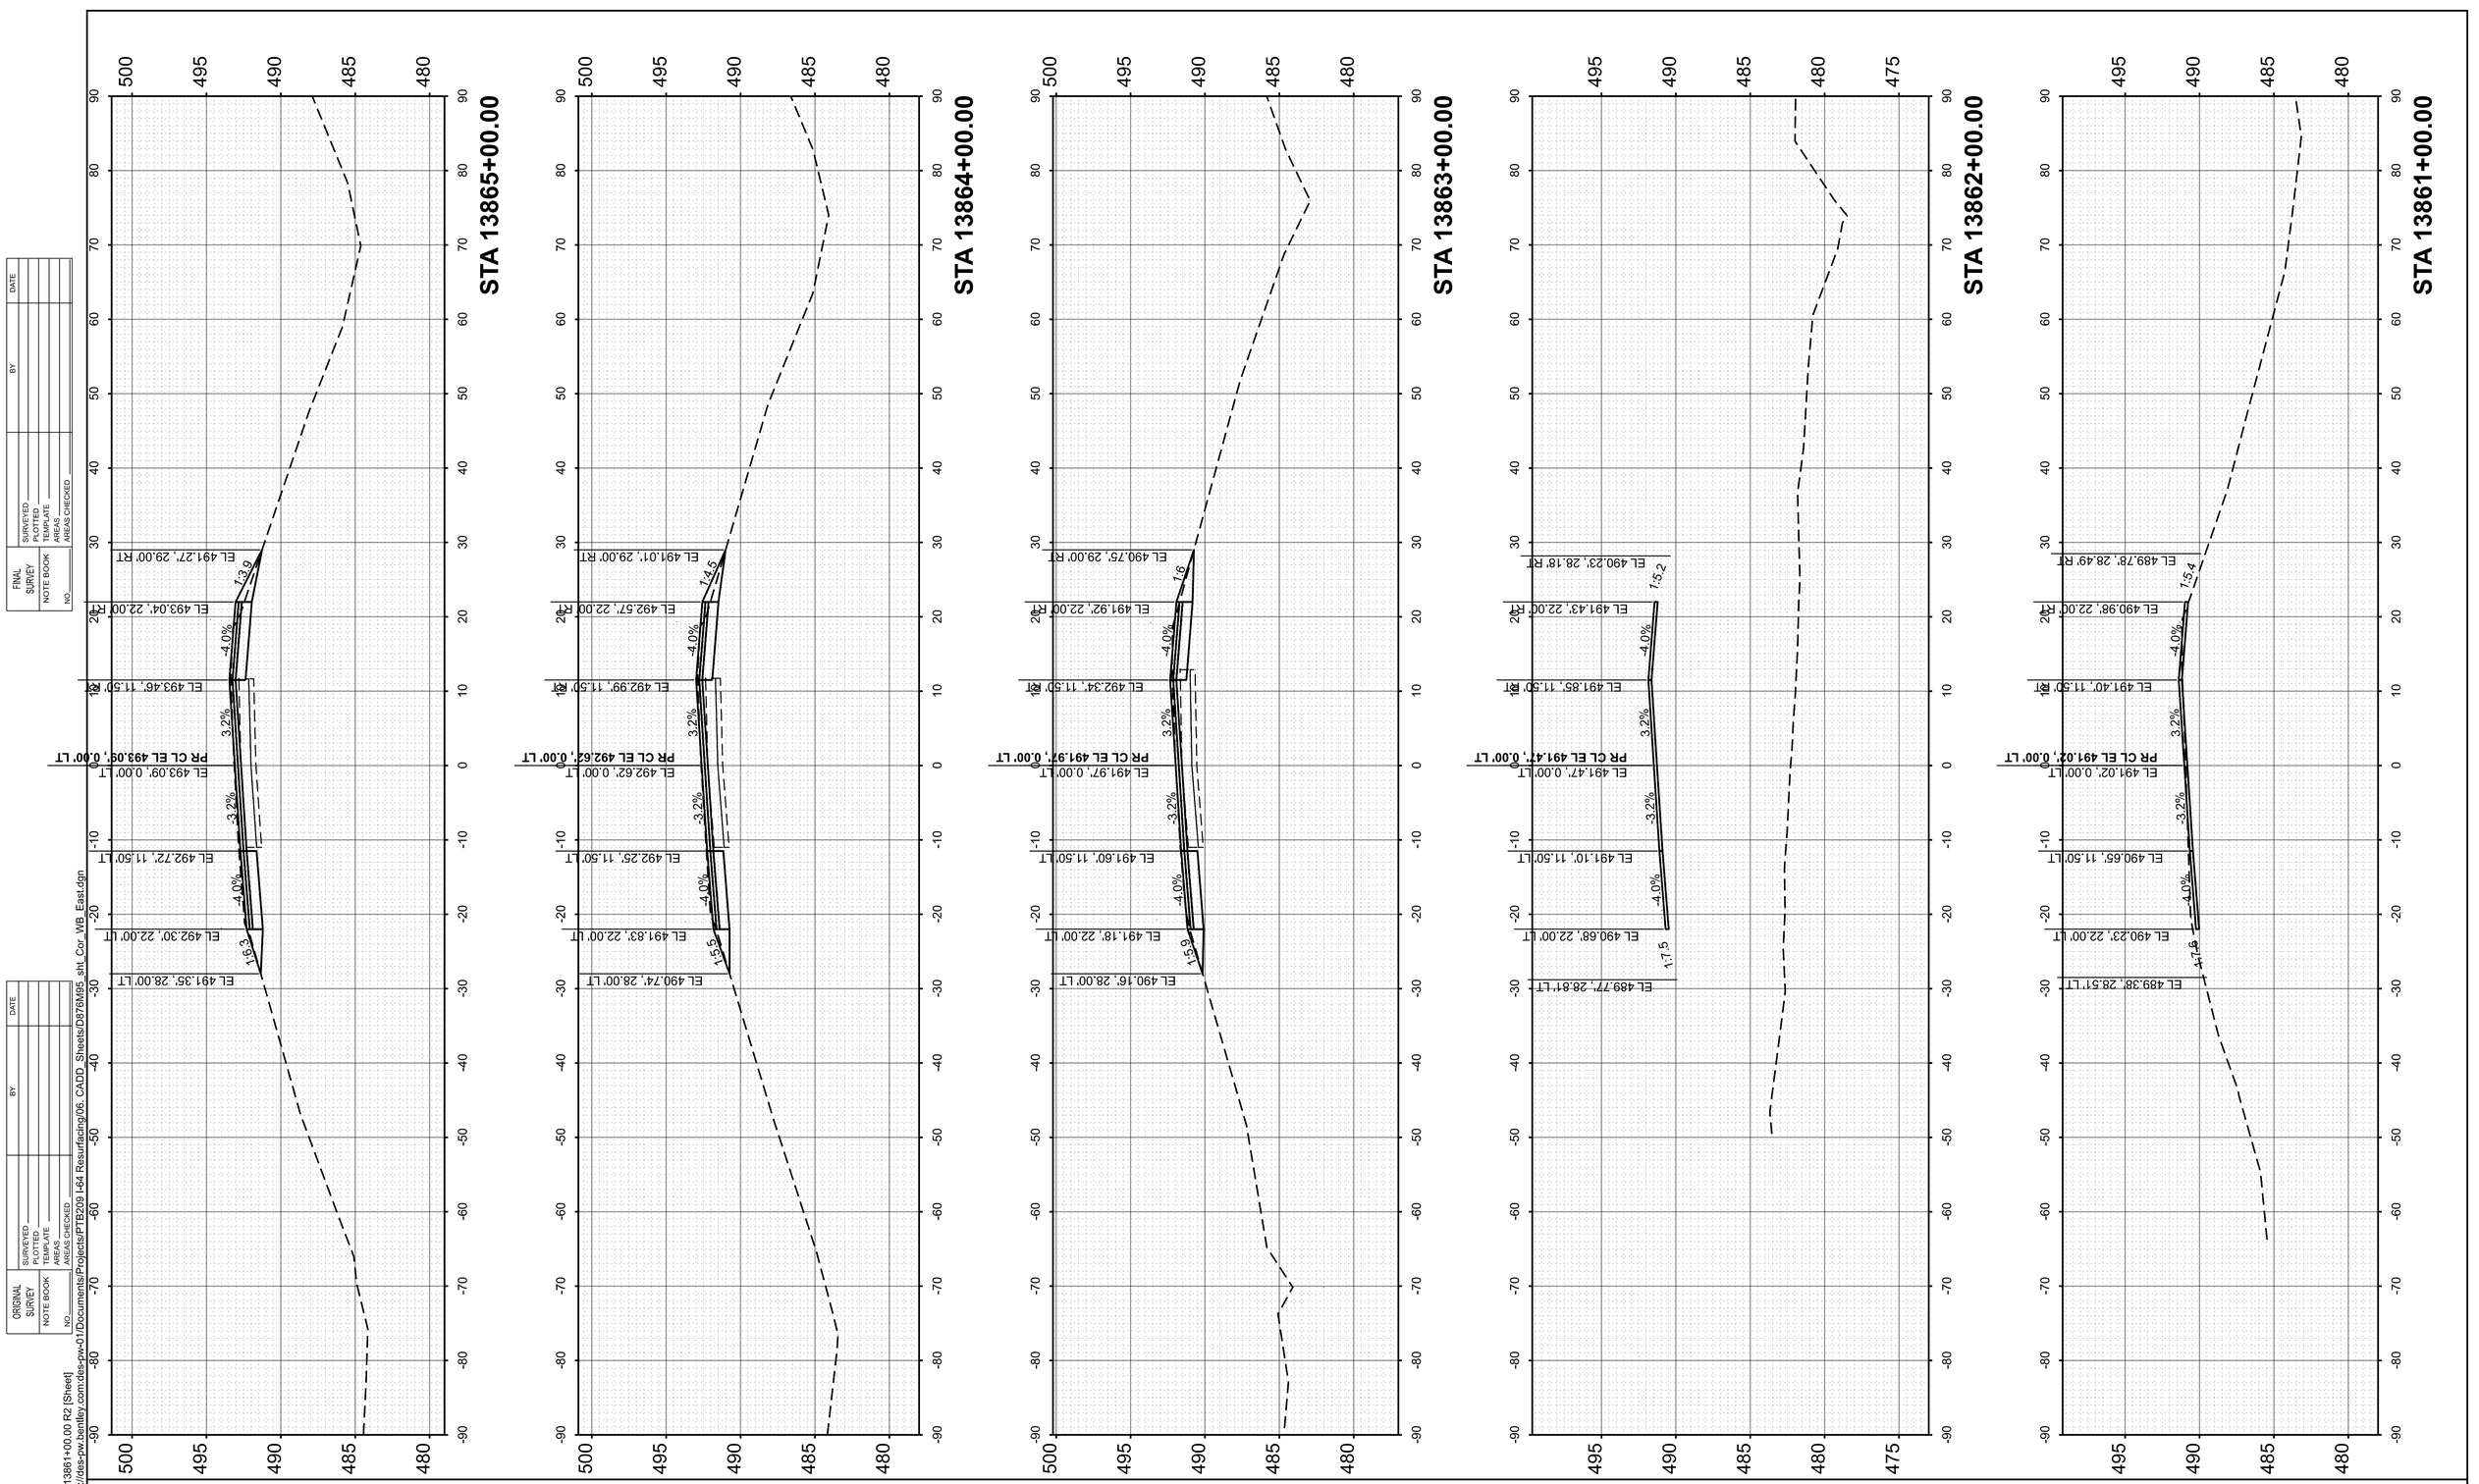

FINAL SURVEY / ORIGINAL SURVEY

	BY	DATE
SURVEYED		
PLOTTED		
TEMPLATE		
AREAS		
AREAS CHECKED		

NOTE BOOK
NO.

MODEL: PrCL - 13861+00.00 R2 [Sheet]
FILE NAME: pw://des-pw.bentley.com:des-pw-01/Documents/Projects/PTB209 I-64 Resurfacing/06. CADD_Sheets/D876M95_sht_Cor_WB_East.dgn

55 W Van Buren St, Ste 200
Chicago, IL 60605
TEL: 312.787.0707 FAX: 312.787.7322
www.desotoinc.com
IL Professional Engineering Design Firm No. 184001609-0002

Copyright © 2026


USER NAME = mgesior	DESIGNED - MEG	REVISED -
	DRAWN - MEG	REVISED -
	CHECKED - MTV	REVISED -
PLOT DATE = 5/6/2026	DATE - 5/6/2026	REVISED -

STATE OF ILLINOIS
DEPARTMENT OF TRANSPORTATION

WESTBOUND CROSS SECTIONS
I-64

SCALE: 1"=10' | SHEET 97 OF 106 SHEETS | STA. | TO STA.

F.A. RTE.	SECTION	COUNTY	TOTAL SHEETS	SHEET NO.
64	95-(3,4)RS-2	WASHINGTON	775	689
		CONTRACT NO. 76M95		
		ILLINOIS	FED. AID PROJECT	

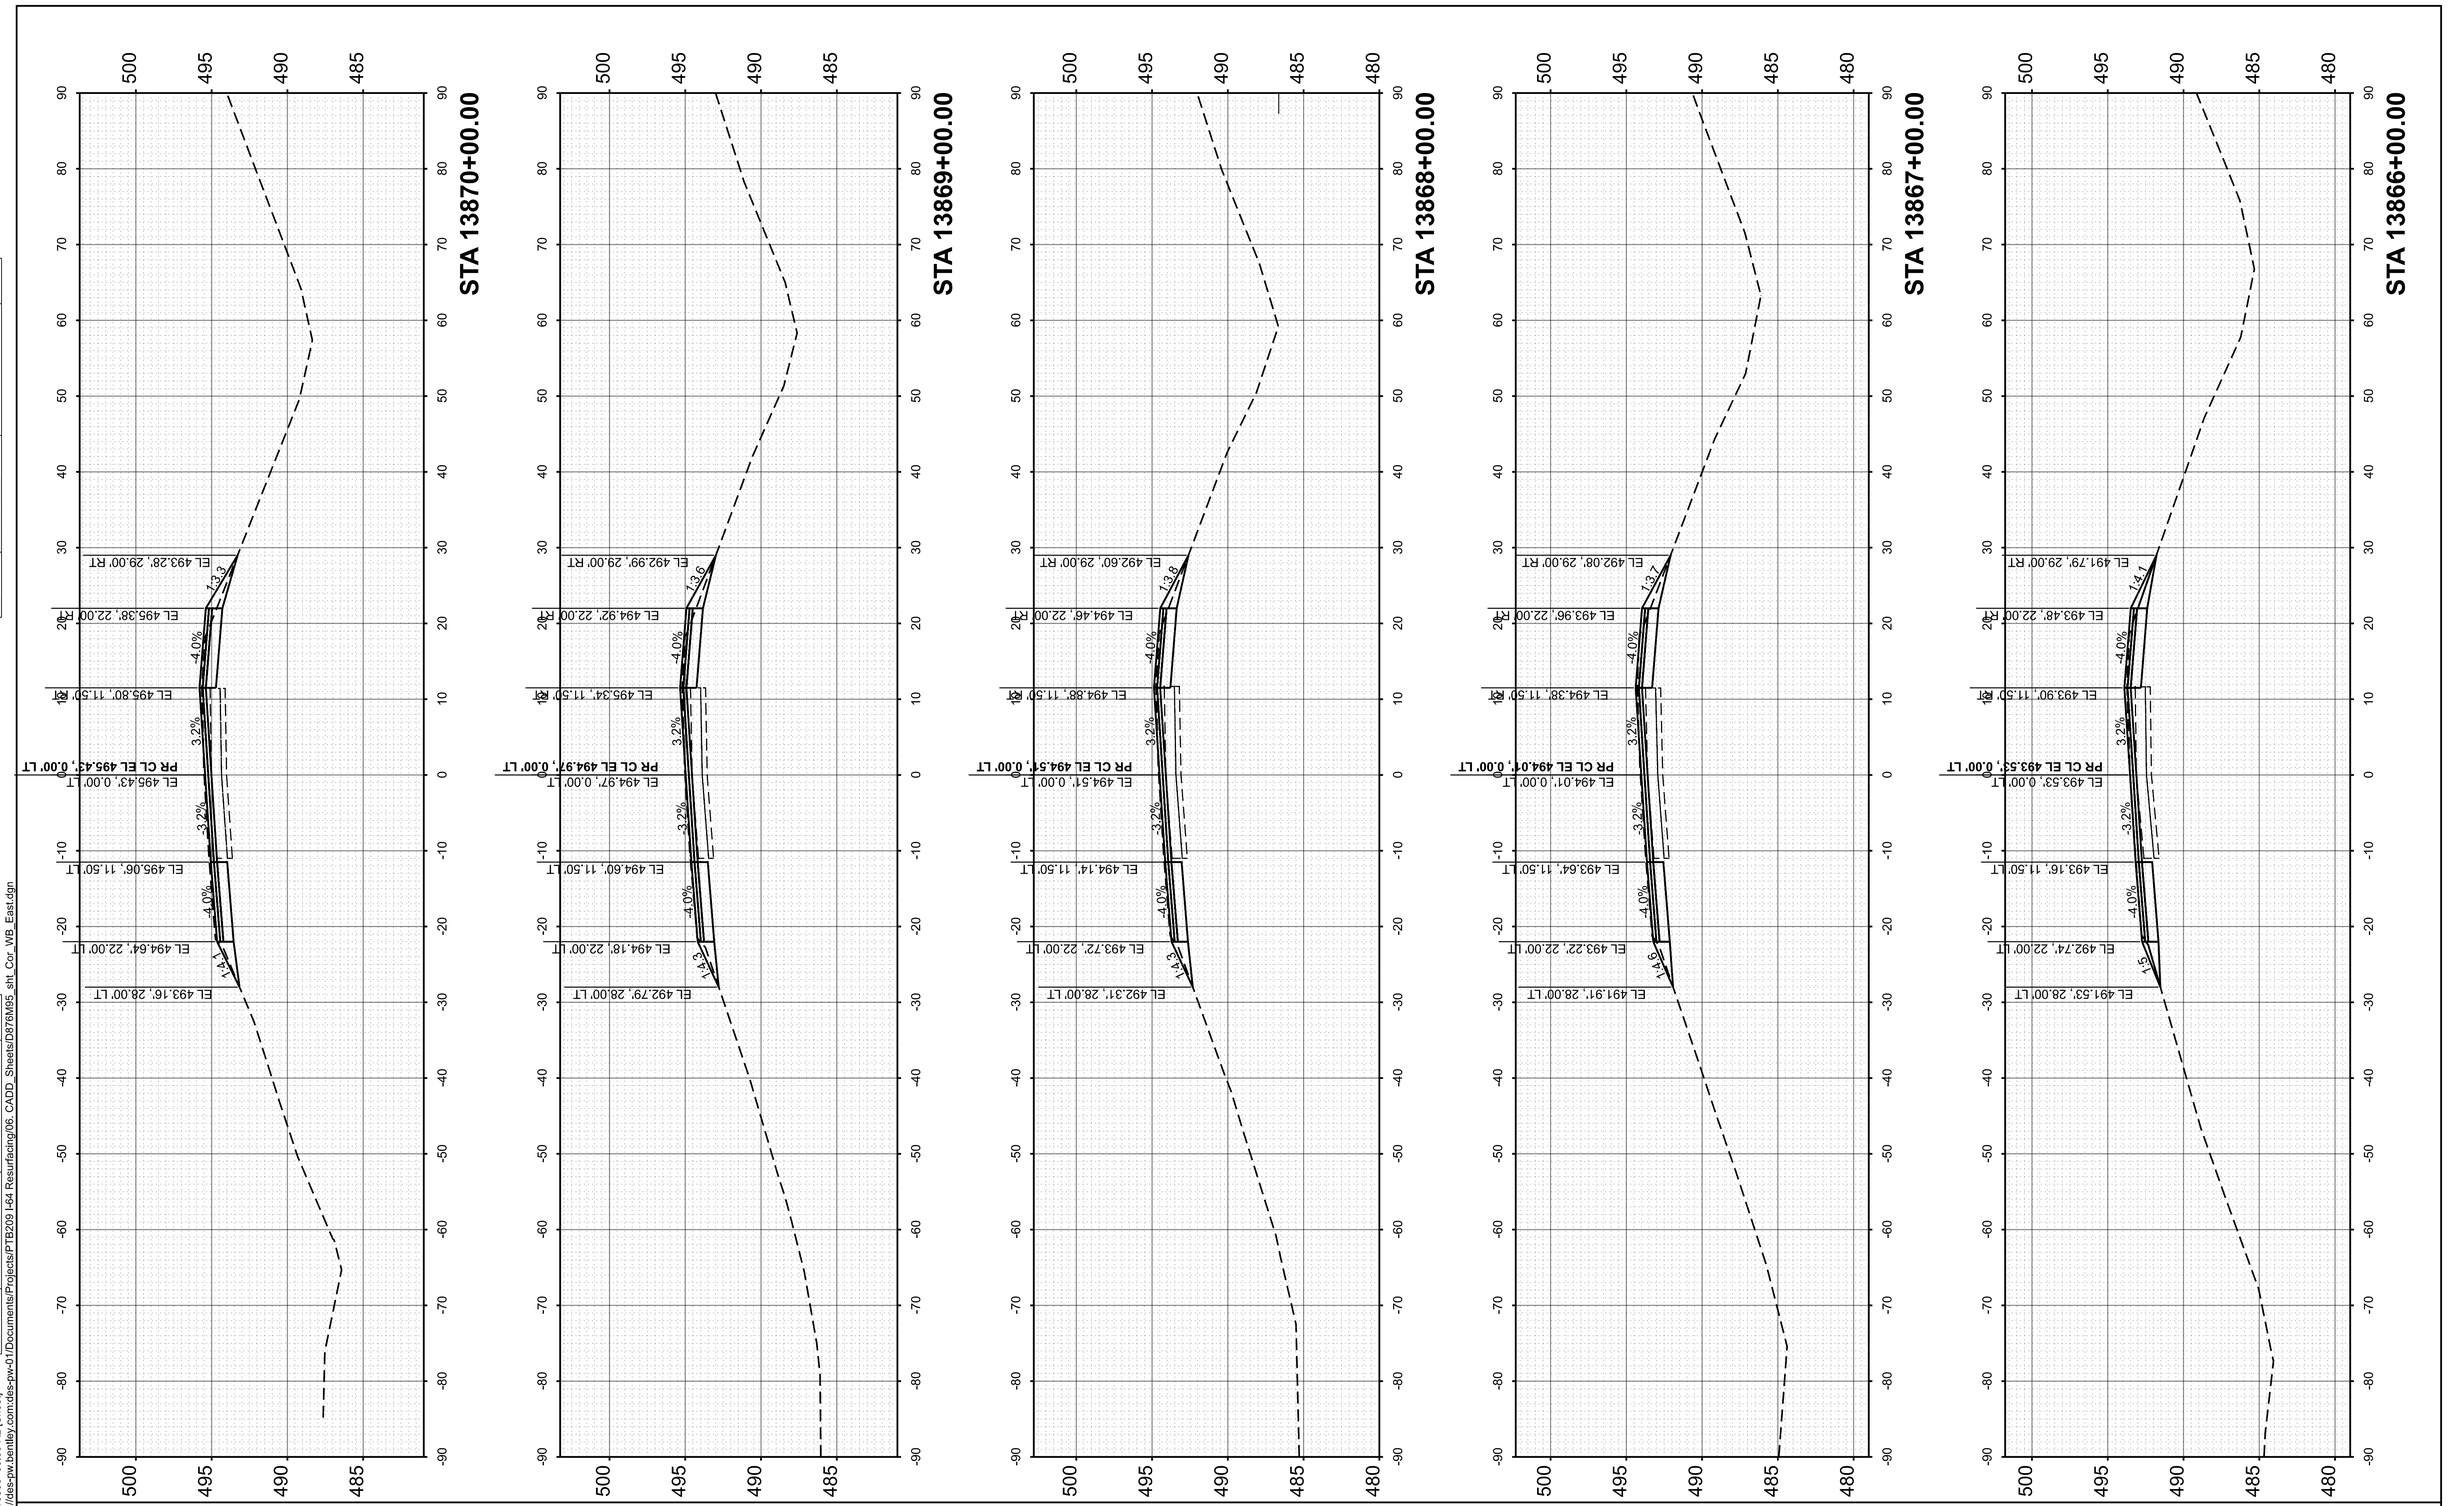

FINAL SURVEY
NO'TE BOOK
NO.

	BY	DATE
SURVEYED		
PLOTTED		
TEMPLATE		
AREAS		
AREAS CHECKED		

ORIGINAL SURVEY
NOTE BOOK
NO.

	BY	DATE
SURVEYED		
PLOTTED		
TEMPLATE		
AREAS		
AREAS CHECKED		

MODEL: PrCL - 13866+00.00 R2 [Sheet]
FILE NAME: pw://des-pw.bentley.com:des-pw-01/Documents/Projects/PTB209 I-64 Resurfacing/06. CADD_Sheets/D876M95_sht_Cor_WB_East.dgn

55 W Van Buren St, Ste 200
Chicago, IL 60605
TEL: 312.787.0707 FAX: 312.787.7322
www.desotoinc.com
IL Professional Engineering Design Firm No. 184001609-0002
Copyright © 2026


USER NAME = mgesior	DESIGNED - MEG	REVISED -	
	DRAWN - MEG	REVISED -	
	CHECKED - MTV	REVISED -	
PLOT DATE = 5/6/2026	DATE - 5/6/2026	REVISED -	

STATE OF ILLINOIS
DEPARTMENT OF TRANSPORTATION

WESTBOUND CROSS SECTIONS
I-64

SCALE: 1"=10' | SHEET 98 OF 106 SHEETS | STA. | TO STA.

F.A. RTE.	SECTION	COUNTY	TOTAL SHEETS	SHEET NO.
64	95-(3,4)RS-2	WASHINGTON	775	690
		CONTRACT NO. 76M95		
	ILLINOIS	FED. AID PROJECT		

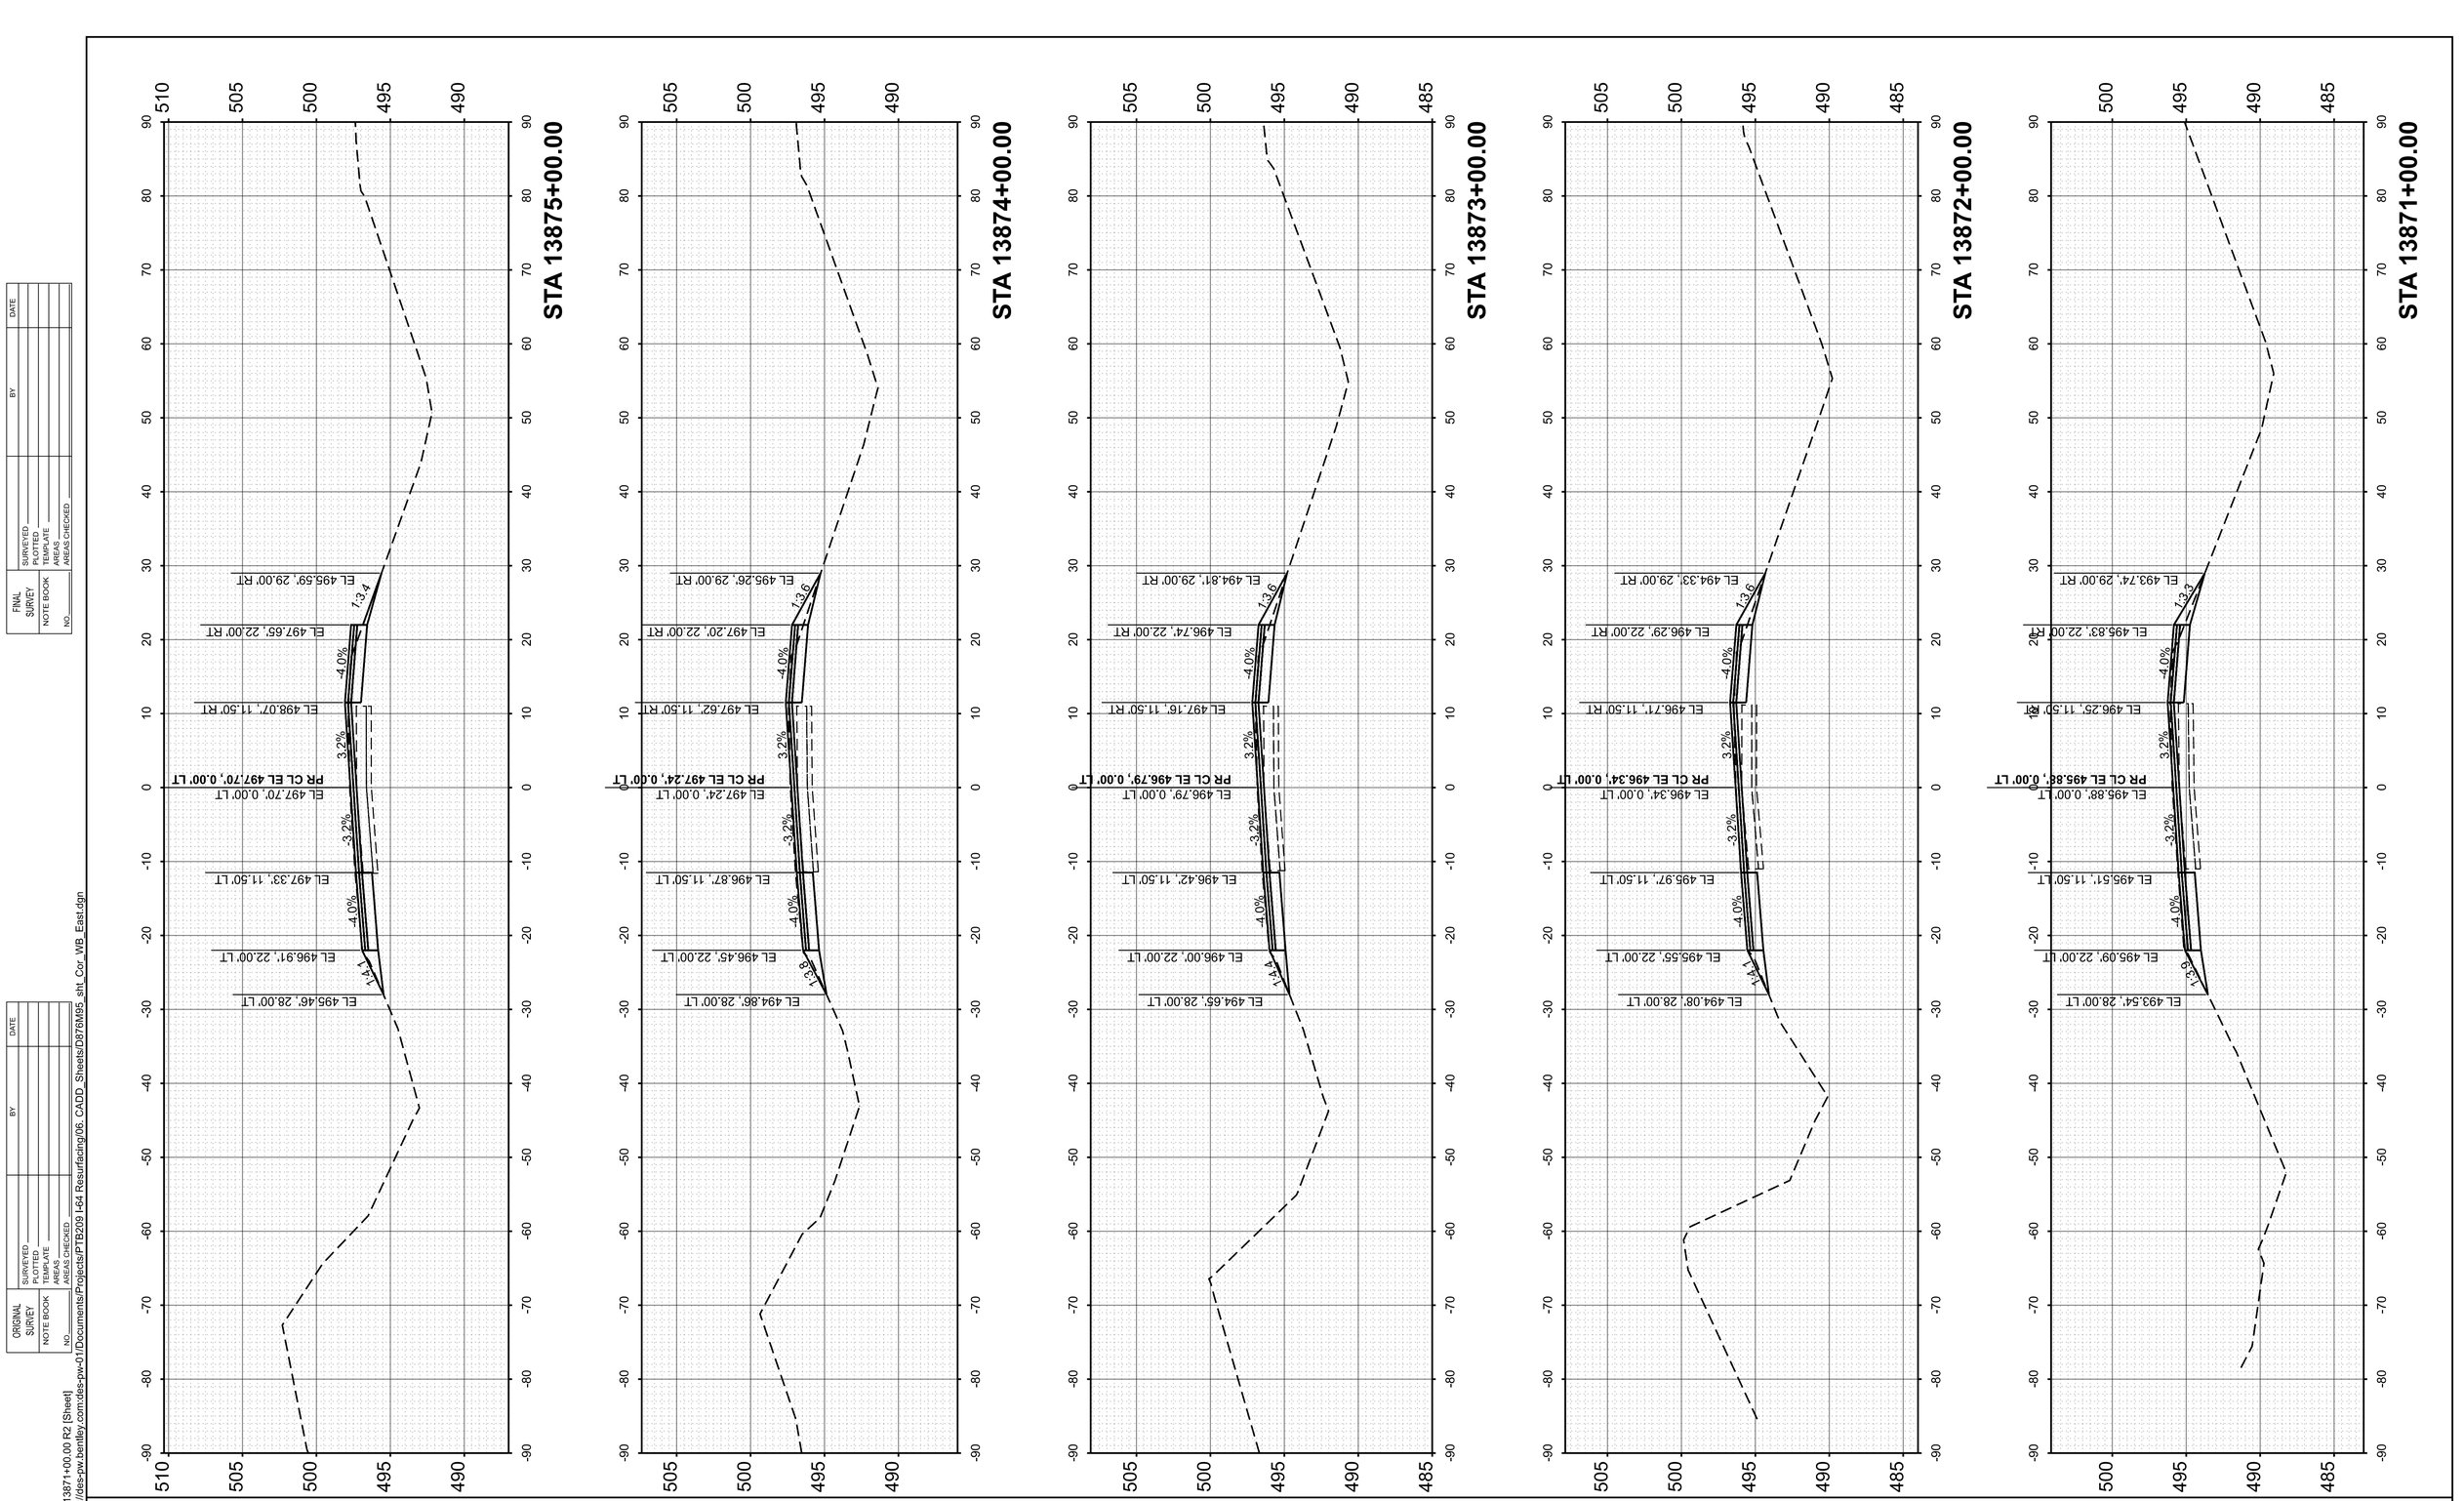

FINAL SURVEY		BY	DATE
	SURVEYED		
	PLOTTED		
NOTE BOOK	TEMPLATE		
	HORIZ.		
NO.	AREAS CHECKED		

ORIGINAL SURVEY		BY	DATE
	SURVEYED		
	PLOTTED		
NOTE BOOK	TEMPLATE		
	HORIZ.		
NO.	AREAS CHECKED		

MODEL: PrCL - 13871+00.00 R2 [Sheet]
FILE NAME: pw://des-pw.bentley.com:des-pw-01/Documents/Projects/PTB209 I-64 Resurfacing/06. CADD_Sheets/D876M95_sht_Cor_WB_East.dgn

55 W Van Buren St, Ste 200
Chicago, IL 60605
TEL: 312.787.0707 FAX: 312.787.7322
www.descotoinc.com
IL Professional Engineering Design Firm No. 184001609-0002

Copyright © 2026


USER NAME = mgesior	DESIGNED - MEG	REVISED -	
	DRAWN - MEG	REVISED -	
	CHECKED - MTV	REVISED -	
PLOT DATE = 5/6/2026	DATE - 5/6/2026	REVISED -	

STATE OF ILLINOIS
DEPARTMENT OF TRANSPORTATION

WESTBOUND CROSS SECTIONS
I-64

SCALE: 1"=10' | SHEET 99 OF 106 SHEETS | STA. | TO STA.

F.A. RTE.	SECTION	COUNTY	TOTAL SHEETS	SHEET NO.
64	95-(3,4)RS-2	WASHINGTON	775	691
		CONTRACT NO. 76M95		
	ILLINOIS	FED. AID PROJECT		

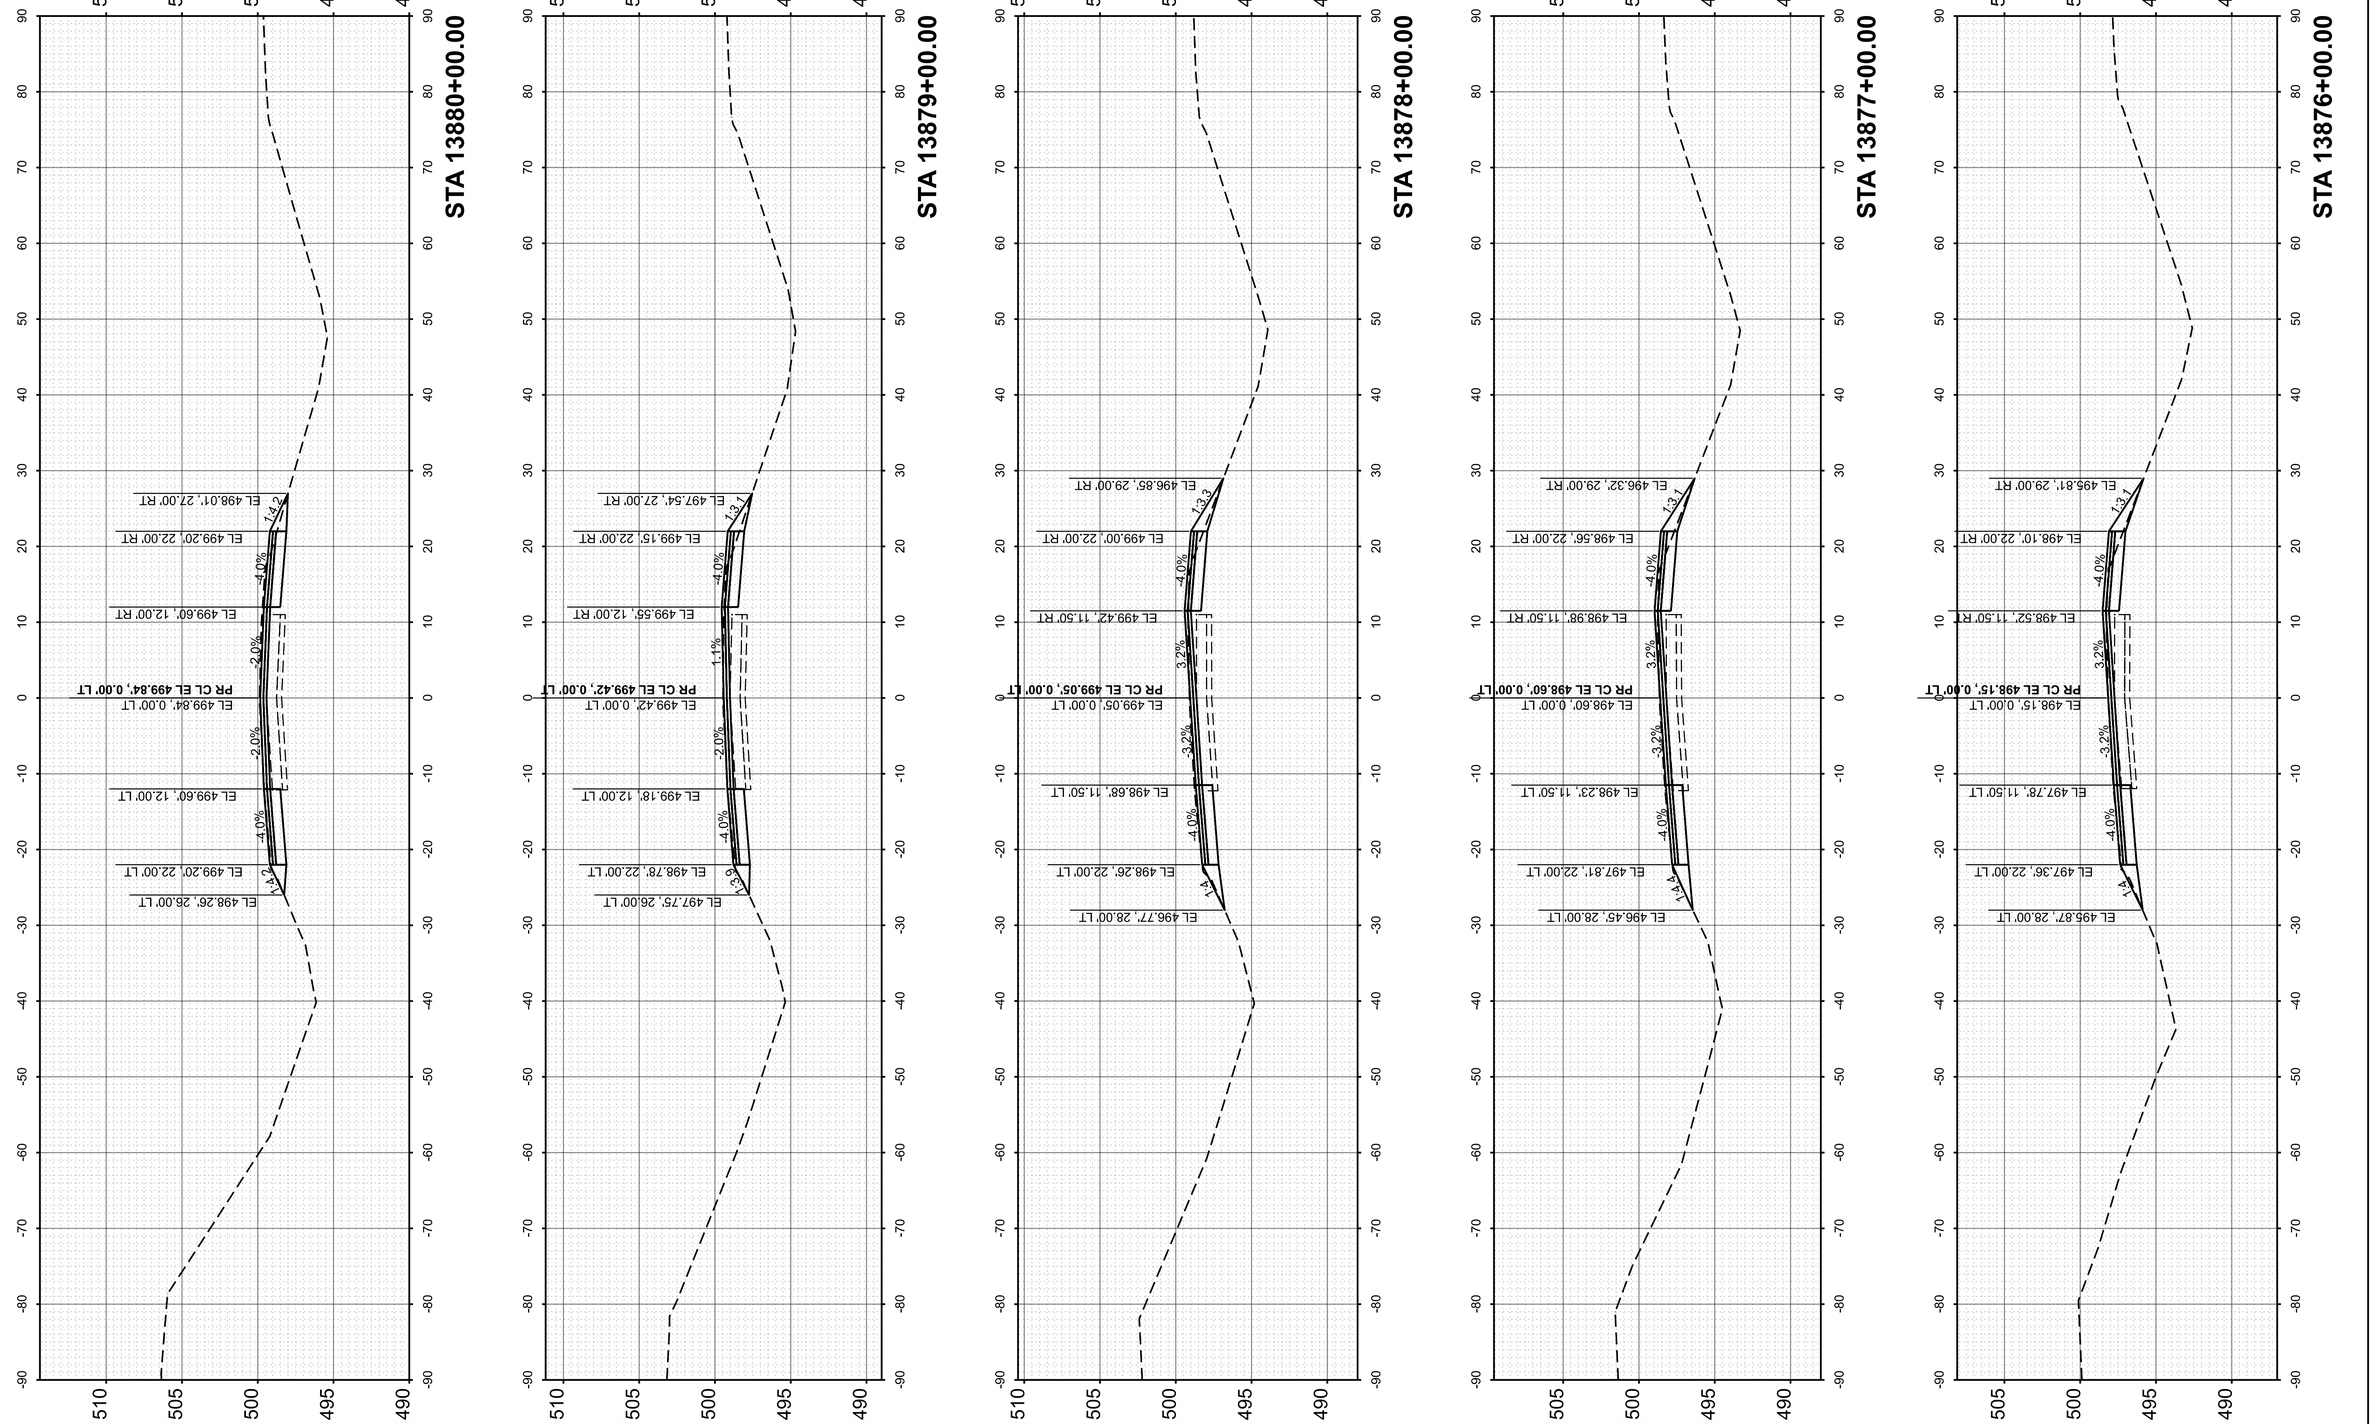

FINAL SURVEY

	BY	DATE
SURVEYED		
PLOTTED		
TEMPLATE		
AREAS		
AREAS CHECKED		

NOTE BOOK
NO.

ORIGINAL SURVEY

	BY	DATE
SURVEYED		
PLOTTED		
TEMPLATE		
AREAS		
AREAS CHECKED		

NOTE BOOK
NO.


MODEL: PrCL - 13876+00.00 R2 [Sheet]
FILE NAME: pw://des-pw.bentley.com:des-pw-01/Documents/Projects/PTB209 I-64 Resurfacing/06. CADD_Sheets/D876M95_sht_Cor_WB_East.dgn

55 W Van Buren St, Ste 200
Chicago, IL 60605
TEL: 312.787.0707 FAX: 312.787.7322
www.descotoinc.com
IL Professional Engineering Design Firm No. 184001609-0002

Copyright © 2026

USER NAME = mgesior	DESIGNED - MEG	REVISED -	**STATE OF ILLINOIS**	**WESTBOUND CROSS SECTIONS**	
	DRAWN - MEG	REVISED -	**DEPARTMENT OF TRANSPORTATION**	**I-64**	
	CHECKED - MTV	REVISED -			
PLOT DATE = 5/6/2026	DATE - 5/6/2026	REVISED -		SCALE: 1"=10' | SHEET 100 OF 106 SHEETS | STA. TO STA.	

F.A. RTE.	SECTION	COUNTY	TOTAL SHEETS	SHEET NO.
64	95-(3,4)RS-2	WASHINGTON	775	692
		CONTRACT NO. 76M95		
	ILLINOIS	FED. AID PROJECT		

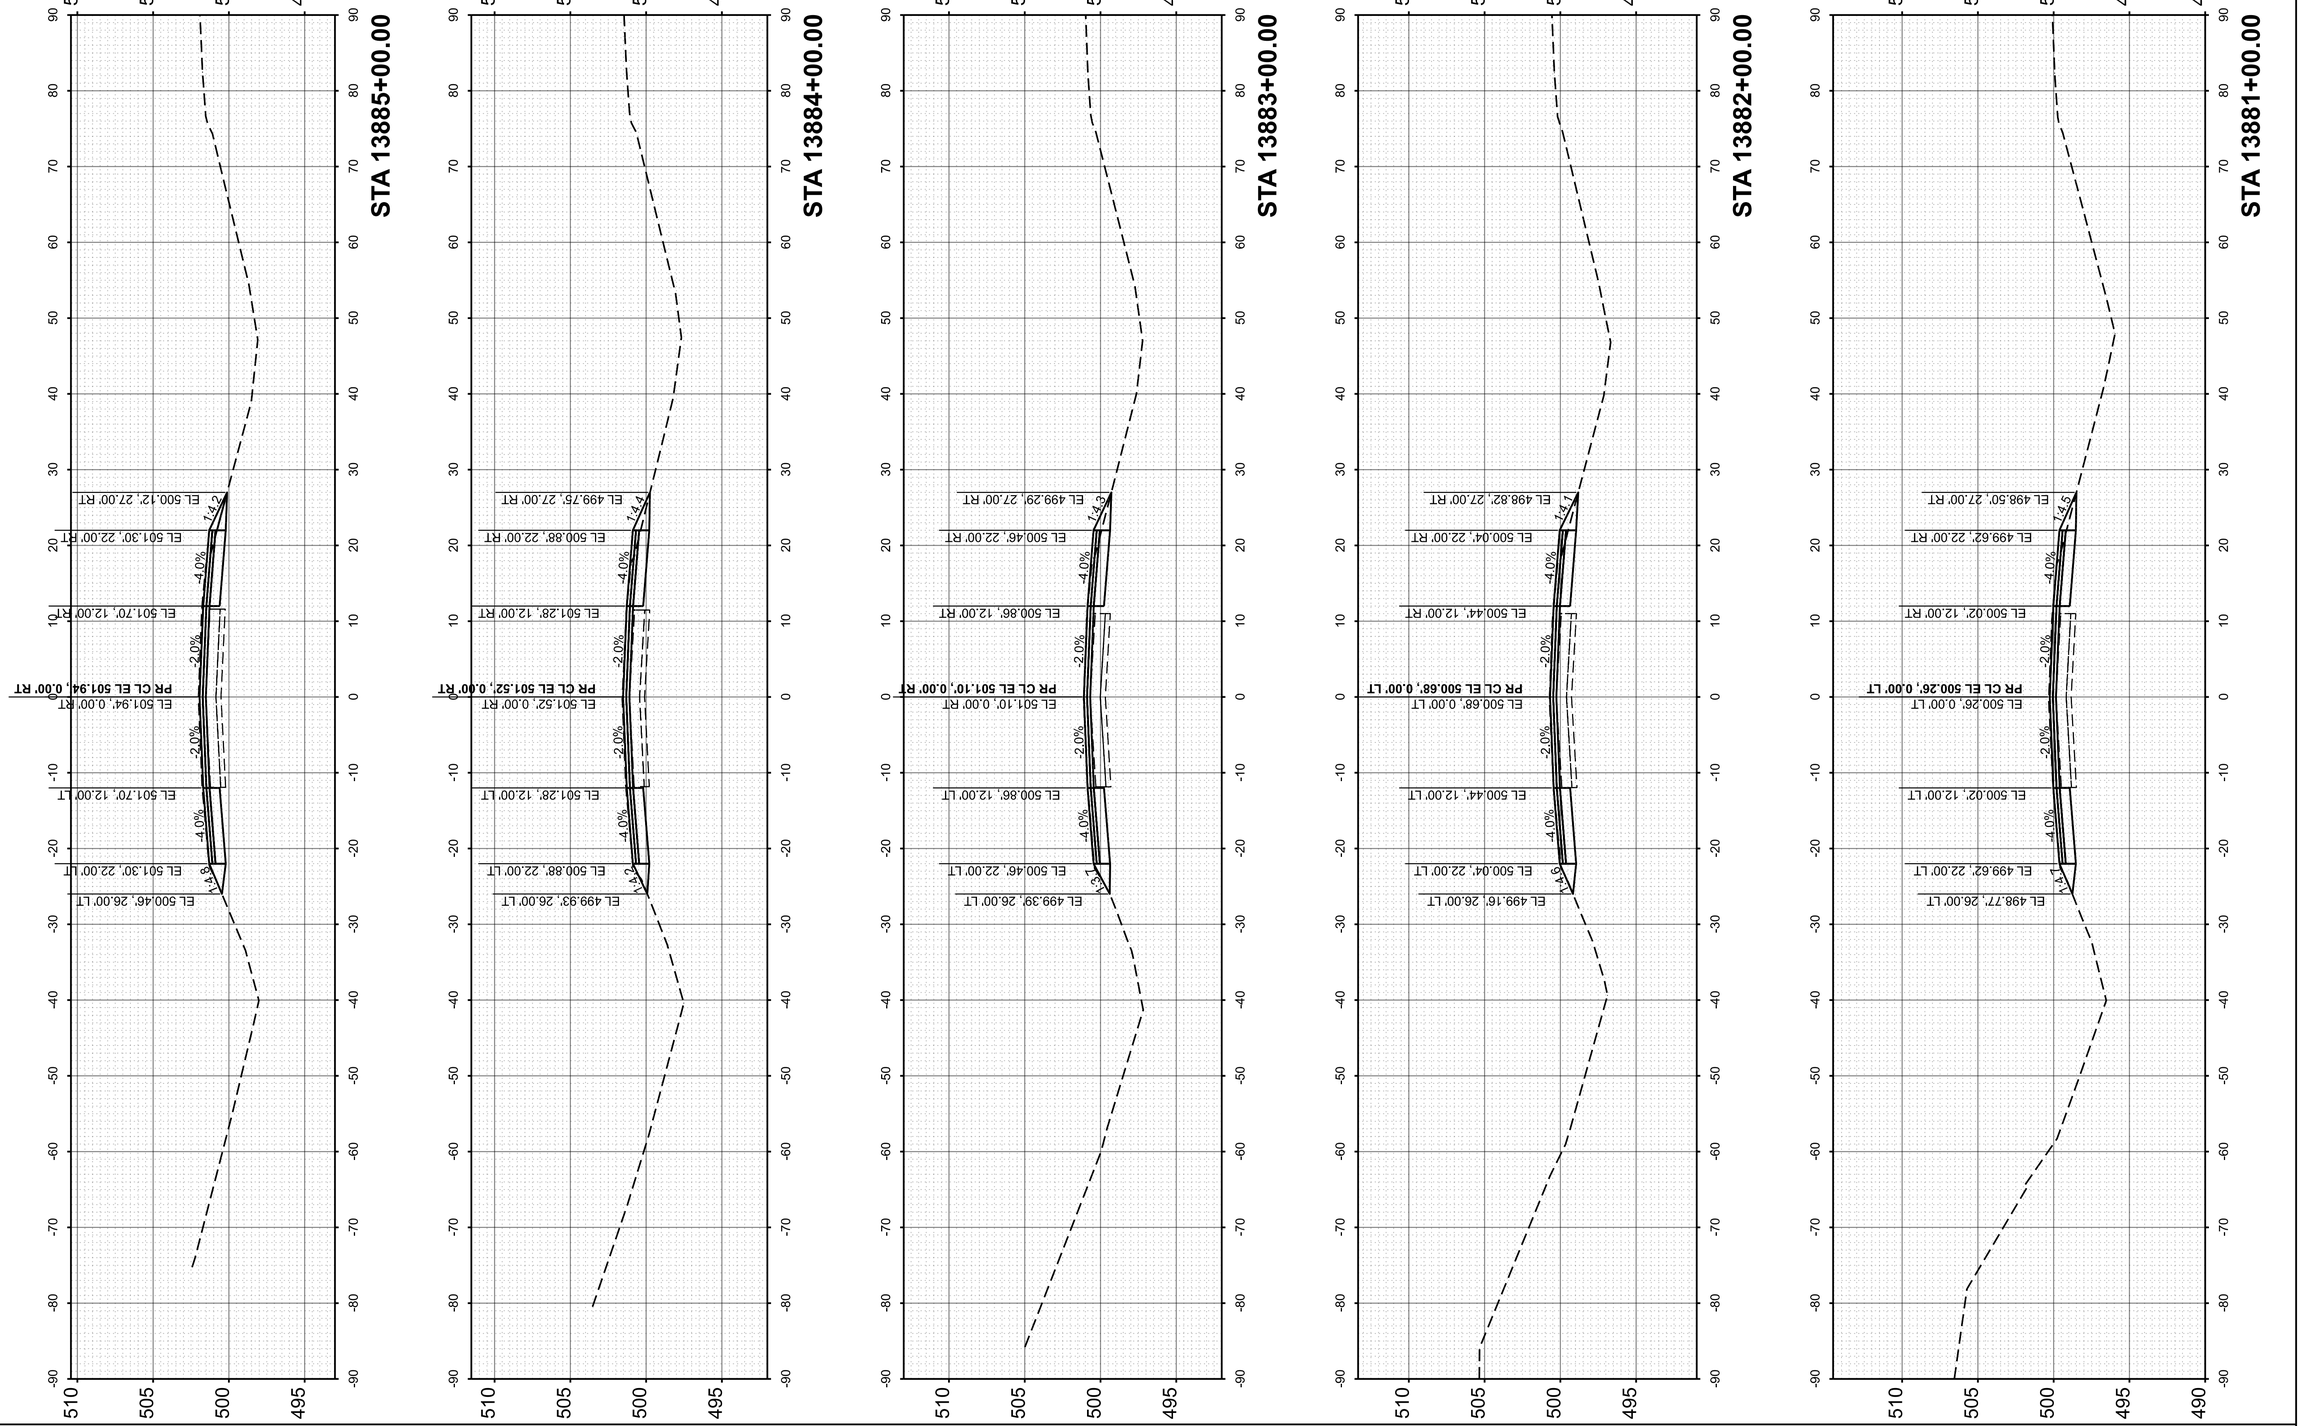

FINAL SURVEY
NOTE BOOK
NO.
SURVEYED
PLOTTED
TEMPLATE
AREAS
AREAS CHECKED
BY
DATE

ORIGINAL SURVEY
NOTE BOOK
NO.
SURVEYED
PLOTTED
TEMPLATE
AREAS
AREAS CHECKED
BY
DATE

MODEL: PrCL - 13881+00.00 R2 [Sheet]
FILE NAME: pw://des-pw.bentley.com:des-pw-01/Documents/Projects/PTB209 I-64 Resurfacing/06. CADD_Sheets/D876M95_sht_Cor_WB_East.dgn

55 W Van Buren St, Ste 200
Chicago, IL 60605
TEL: 312.787.0707 FAX: 312.787.7322
www.descotoinc.com
IL Professional Engineering Design Firm No. 184001609-0002

Copyright © 2026


USER NAME = mgesior	DESIGNED - MEG	REVISED -	
	DRAWN - MEG	REVISED -	
	CHECKED - MTV	REVISED -	
PLOT DATE = 5/6/2026	DATE - 5/6/2026	REVISED -	

STATE OF ILLINOIS
DEPARTMENT OF TRANSPORTATION

WESTBOUND CROSS SECTIONS
I-64

SCALE: 1"=10' | SHEET 101 OF 106 SHEETS | STA. | TO STA.

F.A. RTE.	SECTION	COUNTY	TOTAL SHEETS	SHEET NO.
64	95-(3,4)RS-2	WASHINGTON	775	693
		CONTRACT NO. 76M95		
	ILLINOIS	FED. AID PROJECT		

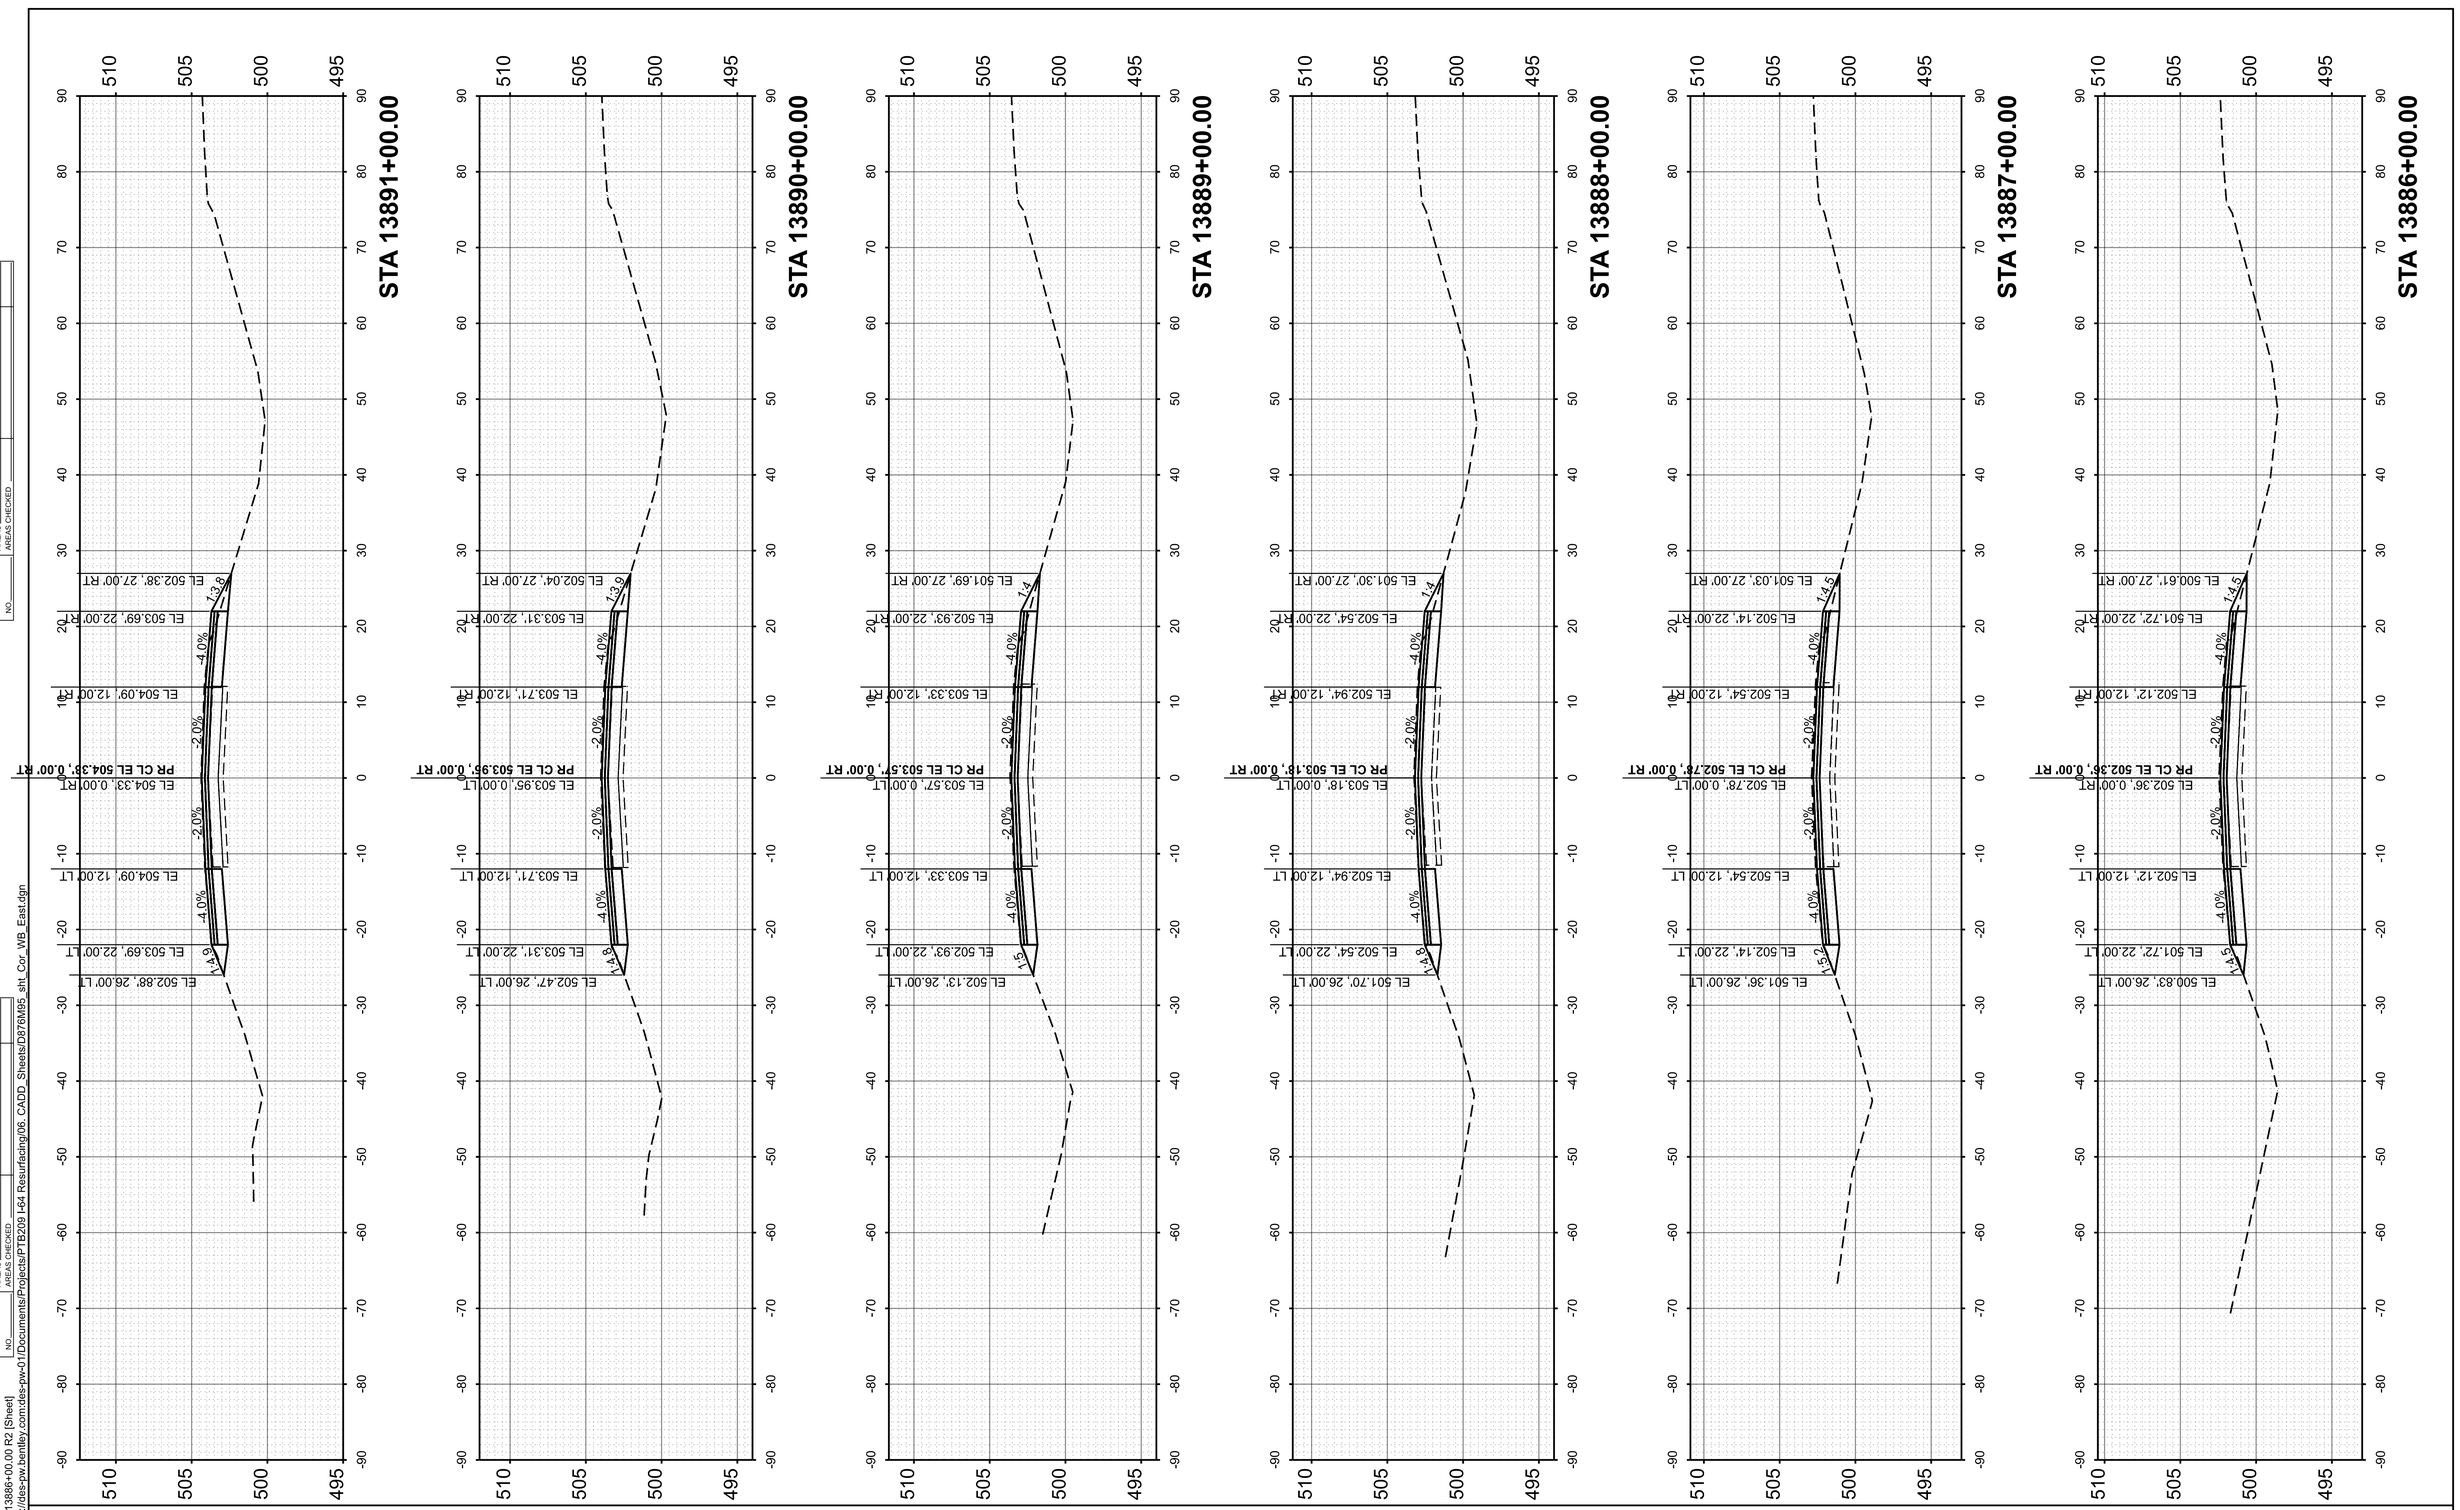

ORIGINAL SURVEY
NOTE BOOK
NO.
SURVEYED
PLOTTED
TEMPLATE
AREAS
AREAS CHECKED
BY
DATE

FINAL SURVEY
NOTE BOOK
NO.
SURVEYED
PLOTTED
TEMPLATE
AREAS
AREAS CHECKED
BY
DATE

MODEL: PrCL - 13886+00.00 R2 [Sheet]
FILE NAME: pw://des-pw.bentley.com:des-pw-01/Documents/Projects/PTB209 I-64 Resurfacing/06. CADD_Sheets/D876M95_sht_Cor_WB_East.dgn

55 W Van Buren St, Ste 200
Chicago, IL 60605
TEL: 312.787.0707 FAX: 312.787.7322
www.descotoinc.com
IL Professional Engineering Design Firm No. 184001609-0002

Copyright © 2026


USER NAME = mgesior	DESIGNED - MEG	REVISED -
	DRAWN - MEG	REVISED -
	CHECKED - MTV	REVISED -
PLOT DATE = 5/6/2026	DATE - 5/6/2026	REVISED -

STATE OF ILLINOIS
DEPARTMENT OF TRANSPORTATION

WESTBOUND CROSS SECTIONS
I-64

SCALE: 1"=10' | SHEET 102 OF 106 SHEETS | STA. | TO STA.

F.A. RTE.	SECTION	COUNTY	TOTAL SHEETS	SHEET NO.
64	95-(3,4)RS-2	WASHINGTON	775	694
		CONTRACT NO. 76M95		
		ILLINOIS	FED. AID PROJECT	

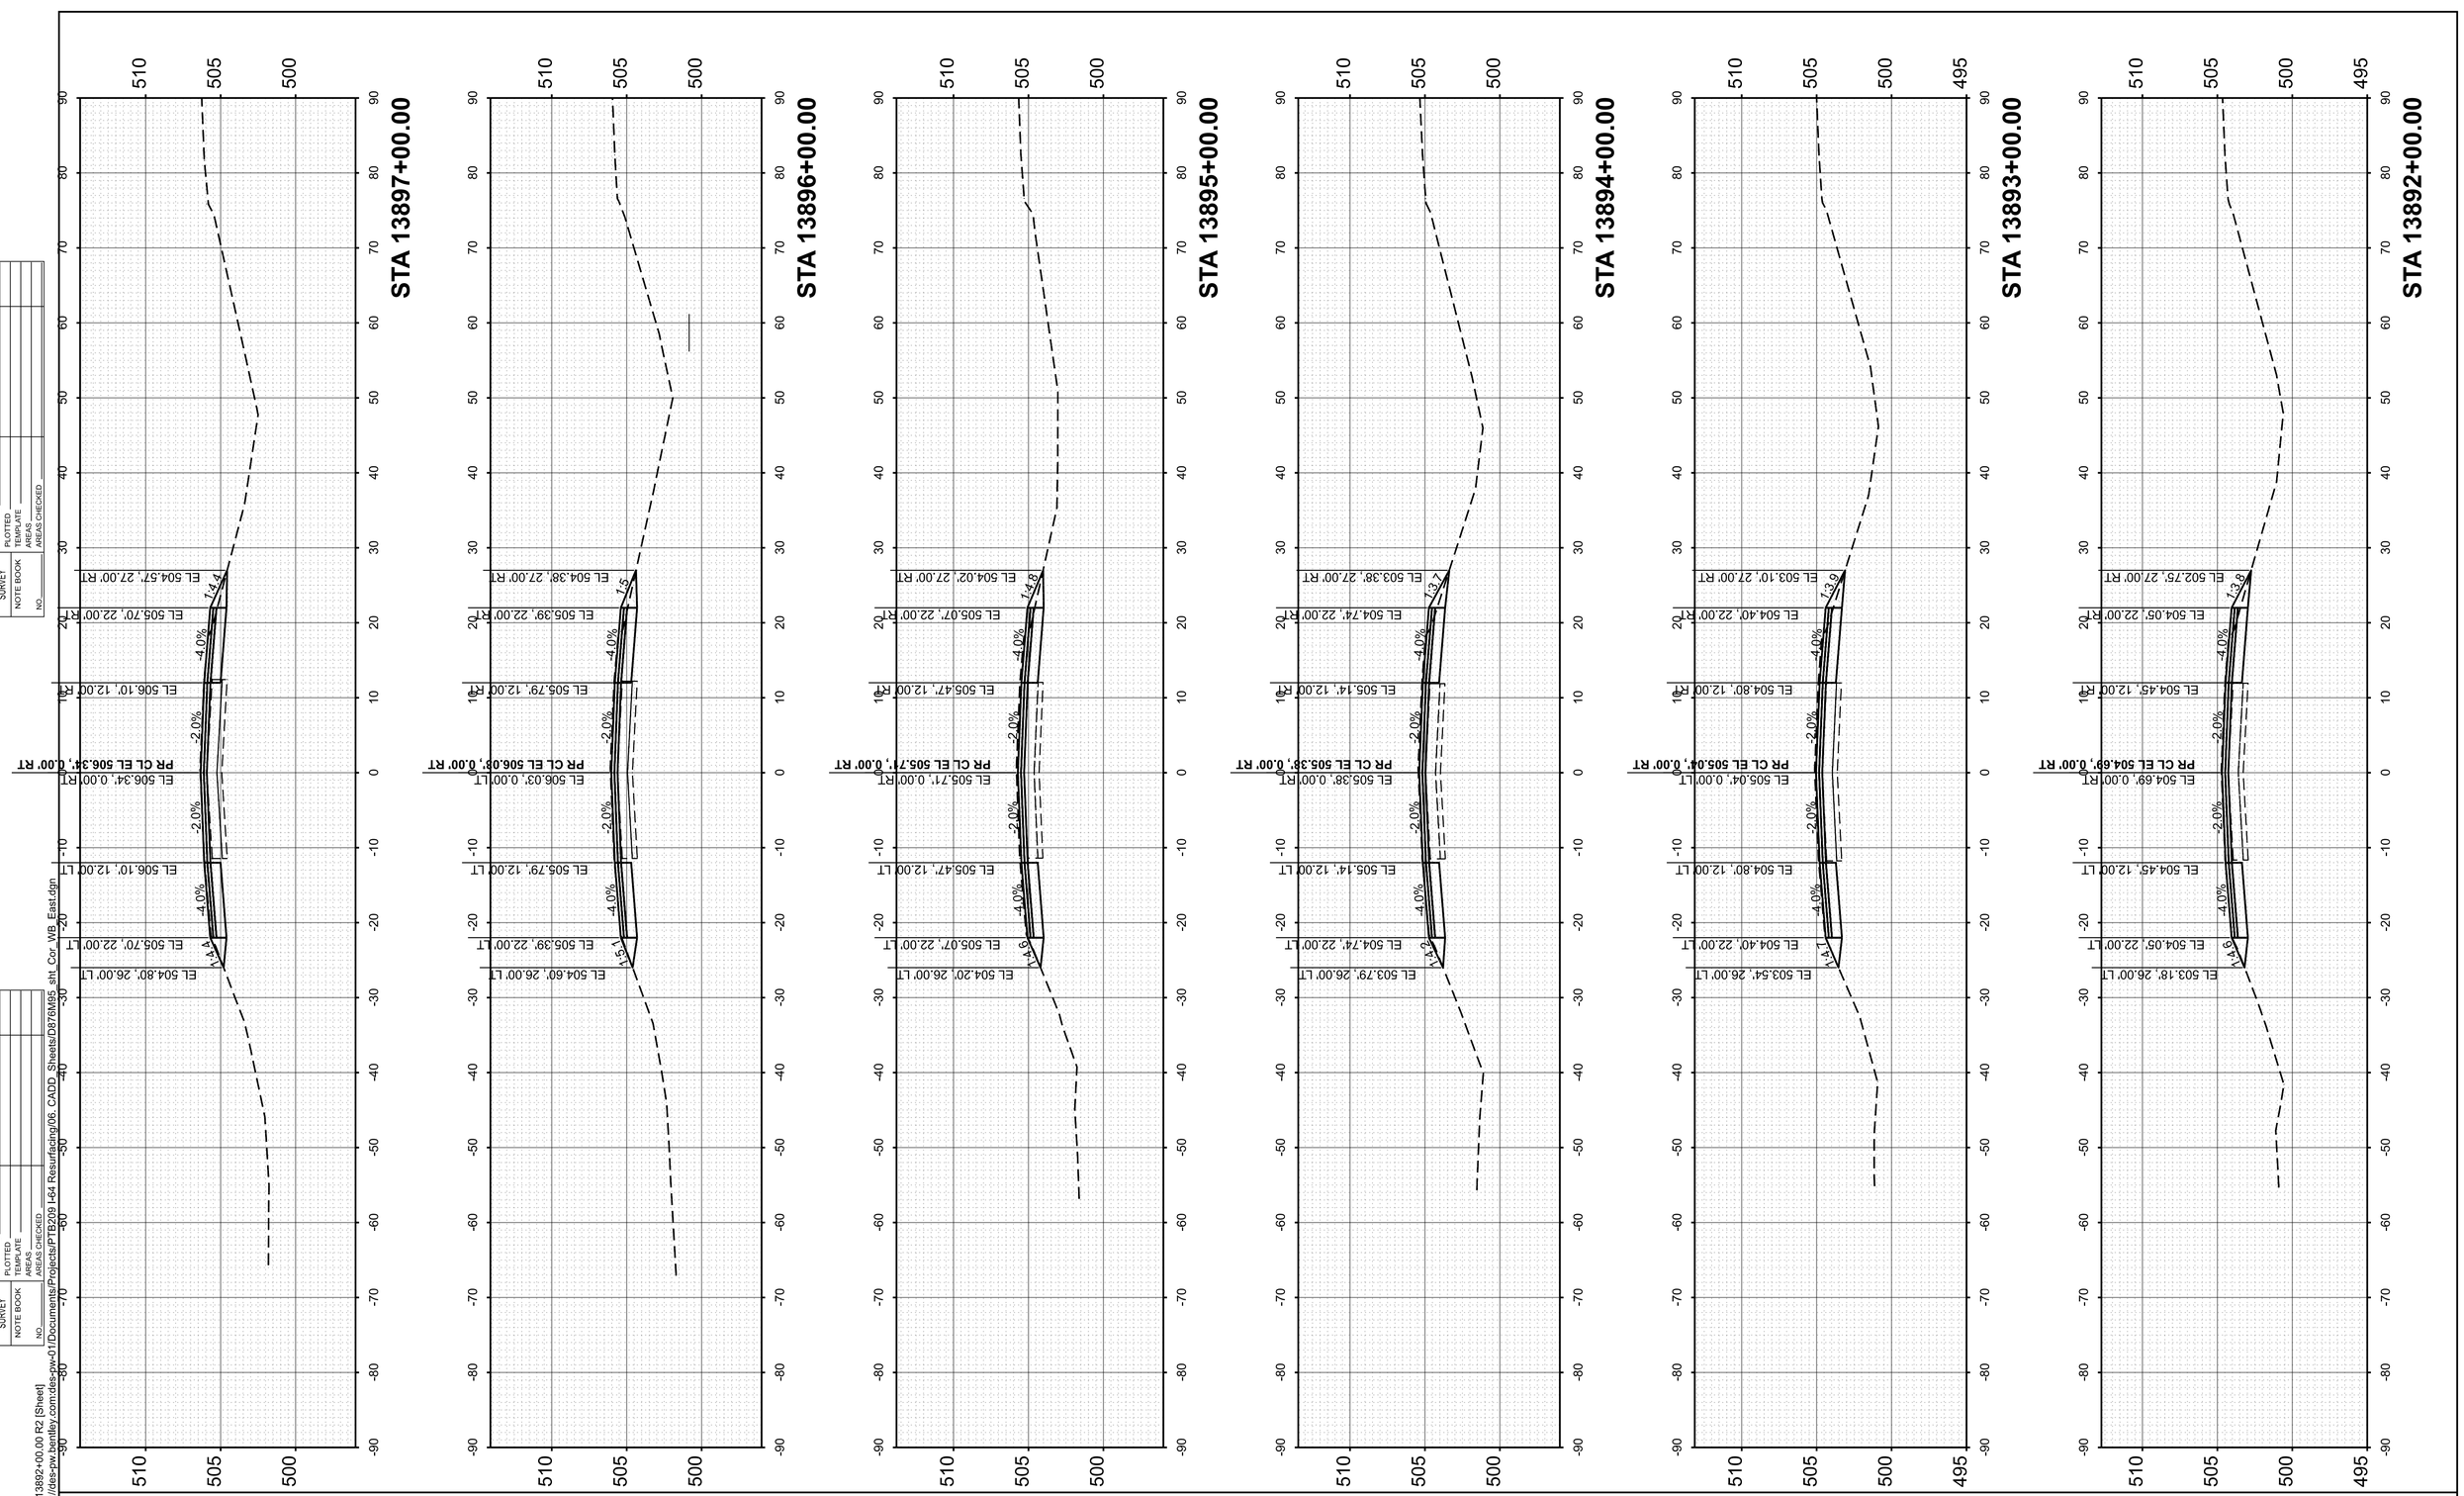

FINAL SURVEY	
NOTE BOOK	
NO.	

	BY	DATE
SURVEYED		
PLOTTED		
TEMPLATE		
AREAS		
AREAS CHECKED		

ORIGINAL SURVEY	
NOTE BOOK	
NO.	

	BY	DATE
SURVEYED		
PLOTTED		
TEMPLATE		
AREAS		
AREAS CHECKED		

MODEL: PrCL - 13892+00.00 R2 [Sheet]
FILE NAME: pw://des-pw.bentley.com:des-pw-01/Documents/Projects/PTB209 I-64 Resurfacing/06. CADD_Sheets/D876M95_sht_Cor_WB_East.dgn

55 W Van Buren St, Ste 200
Chicago, IL 60605
TEL: 312.787.0707 FAX: 312.787.7322
www.descotoinc.com
IL Professional Engineering Design Firm No. 184001609-0002
Copyright © 2026


USER NAME = mgesior	DESIGNED - MEG	REVISED -	
	DRAWN - MEG	REVISED -	
	CHECKED - MTV	REVISED -	
PLOT DATE = 5/6/2026	DATE - 5/6/2026	REVISED -	

STATE OF ILLINOIS
DEPARTMENT OF TRANSPORTATION

WESTBOUND CROSS SECTIONS
I-64

SCALE: 1"=10' | SHEET 103 OF 106 SHEETS | STA. | TO STA.

F.A. RTE.	SECTION	COUNTY	TOTAL SHEETS	SHEET NO.
64	95-(3,4)RS-2	WASHINGTON	775	695
		CONTRACT NO. 76M95		
	ILLINOIS	FED. AID PROJECT		

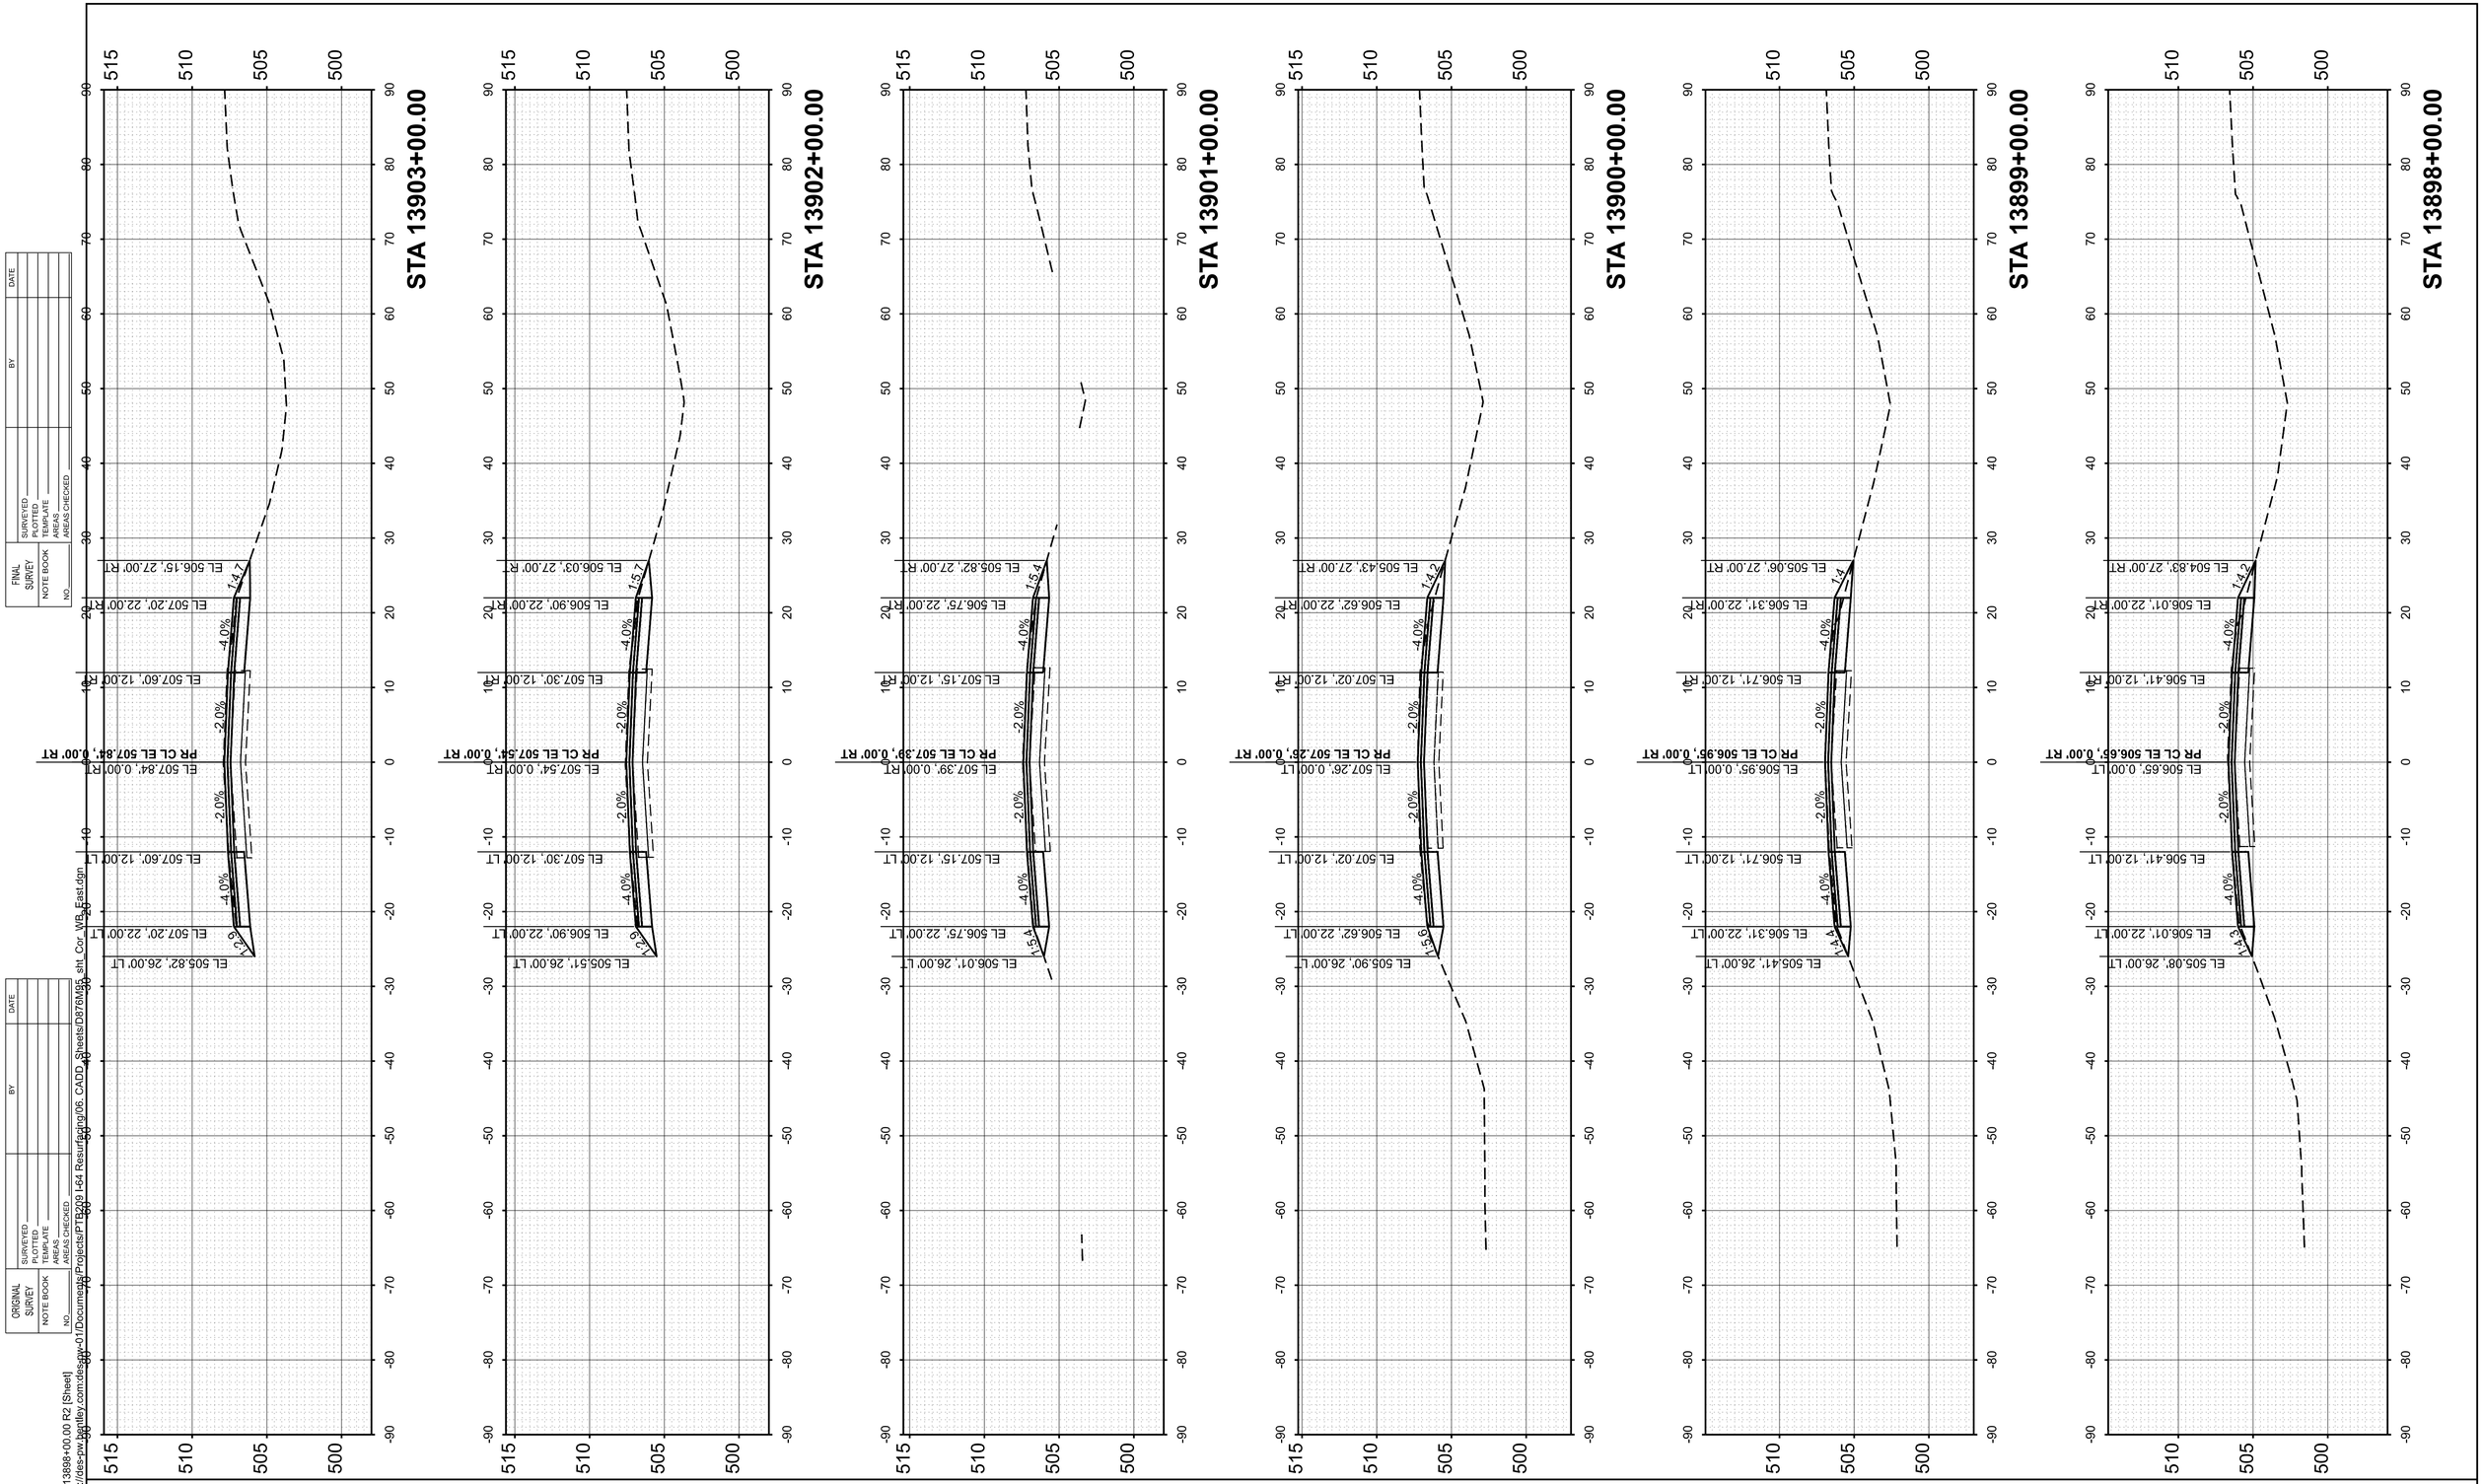

MODEL: PrCL - 13898+00.00 R2 [Sheet]
FILE NAME: pw://des-pw.bentley.com:des-pw-01/Documents/Projects/PTB239 I-64 Resurfacing/06. CADD Sheets/D976M95_sht_Cor_WB_East.dgn

ORIGINAL SURVEY	BY	DATE
NOTE BOOK	SURVEYED	
NO.	PLOTTED	
	TEMPLATE	
	AREAS	
	AREAS CHECKED	

FINAL SURVEY	BY	DATE
NOTE BOOK	SURVEYED	
NO.	PLOTTED	
	TEMPLATE	
	AREAS	
	AREAS CHECKED	

55 W Van Buren St, Ste 200
Chicago, IL 60605
TEL: 312.787.0707 FAX: 312.787.7322
www.descotoinc.com
IL Professional Engineering Design Firm No. 184001609-0002

Copyright © 2026


USER NAME = mgesior	DESIGNED - MEG	REVISED -	
	DRAWN - MEG	REVISED -	
	CHECKED - MTV	REVISED -	
PLOT DATE = 5/6/2026	DATE - 5/6/2026	REVISED -	

STATE OF ILLINOIS
DEPARTMENT OF TRANSPORTATION

WESTBOUND CROSS SECTIONS
I-64

SCALE: 1"=10' | SHEET 104 OF 106 SHEETS | STA. | TO STA.

F.A. RTE.	SECTION	COUNTY	TOTAL SHEETS	SHEET NO.
64	95-(3,4)RS-2	WASHINGTON	775	696
		CONTRACT NO. 76M95		
	ILLINOIS	FED. AID PROJECT		

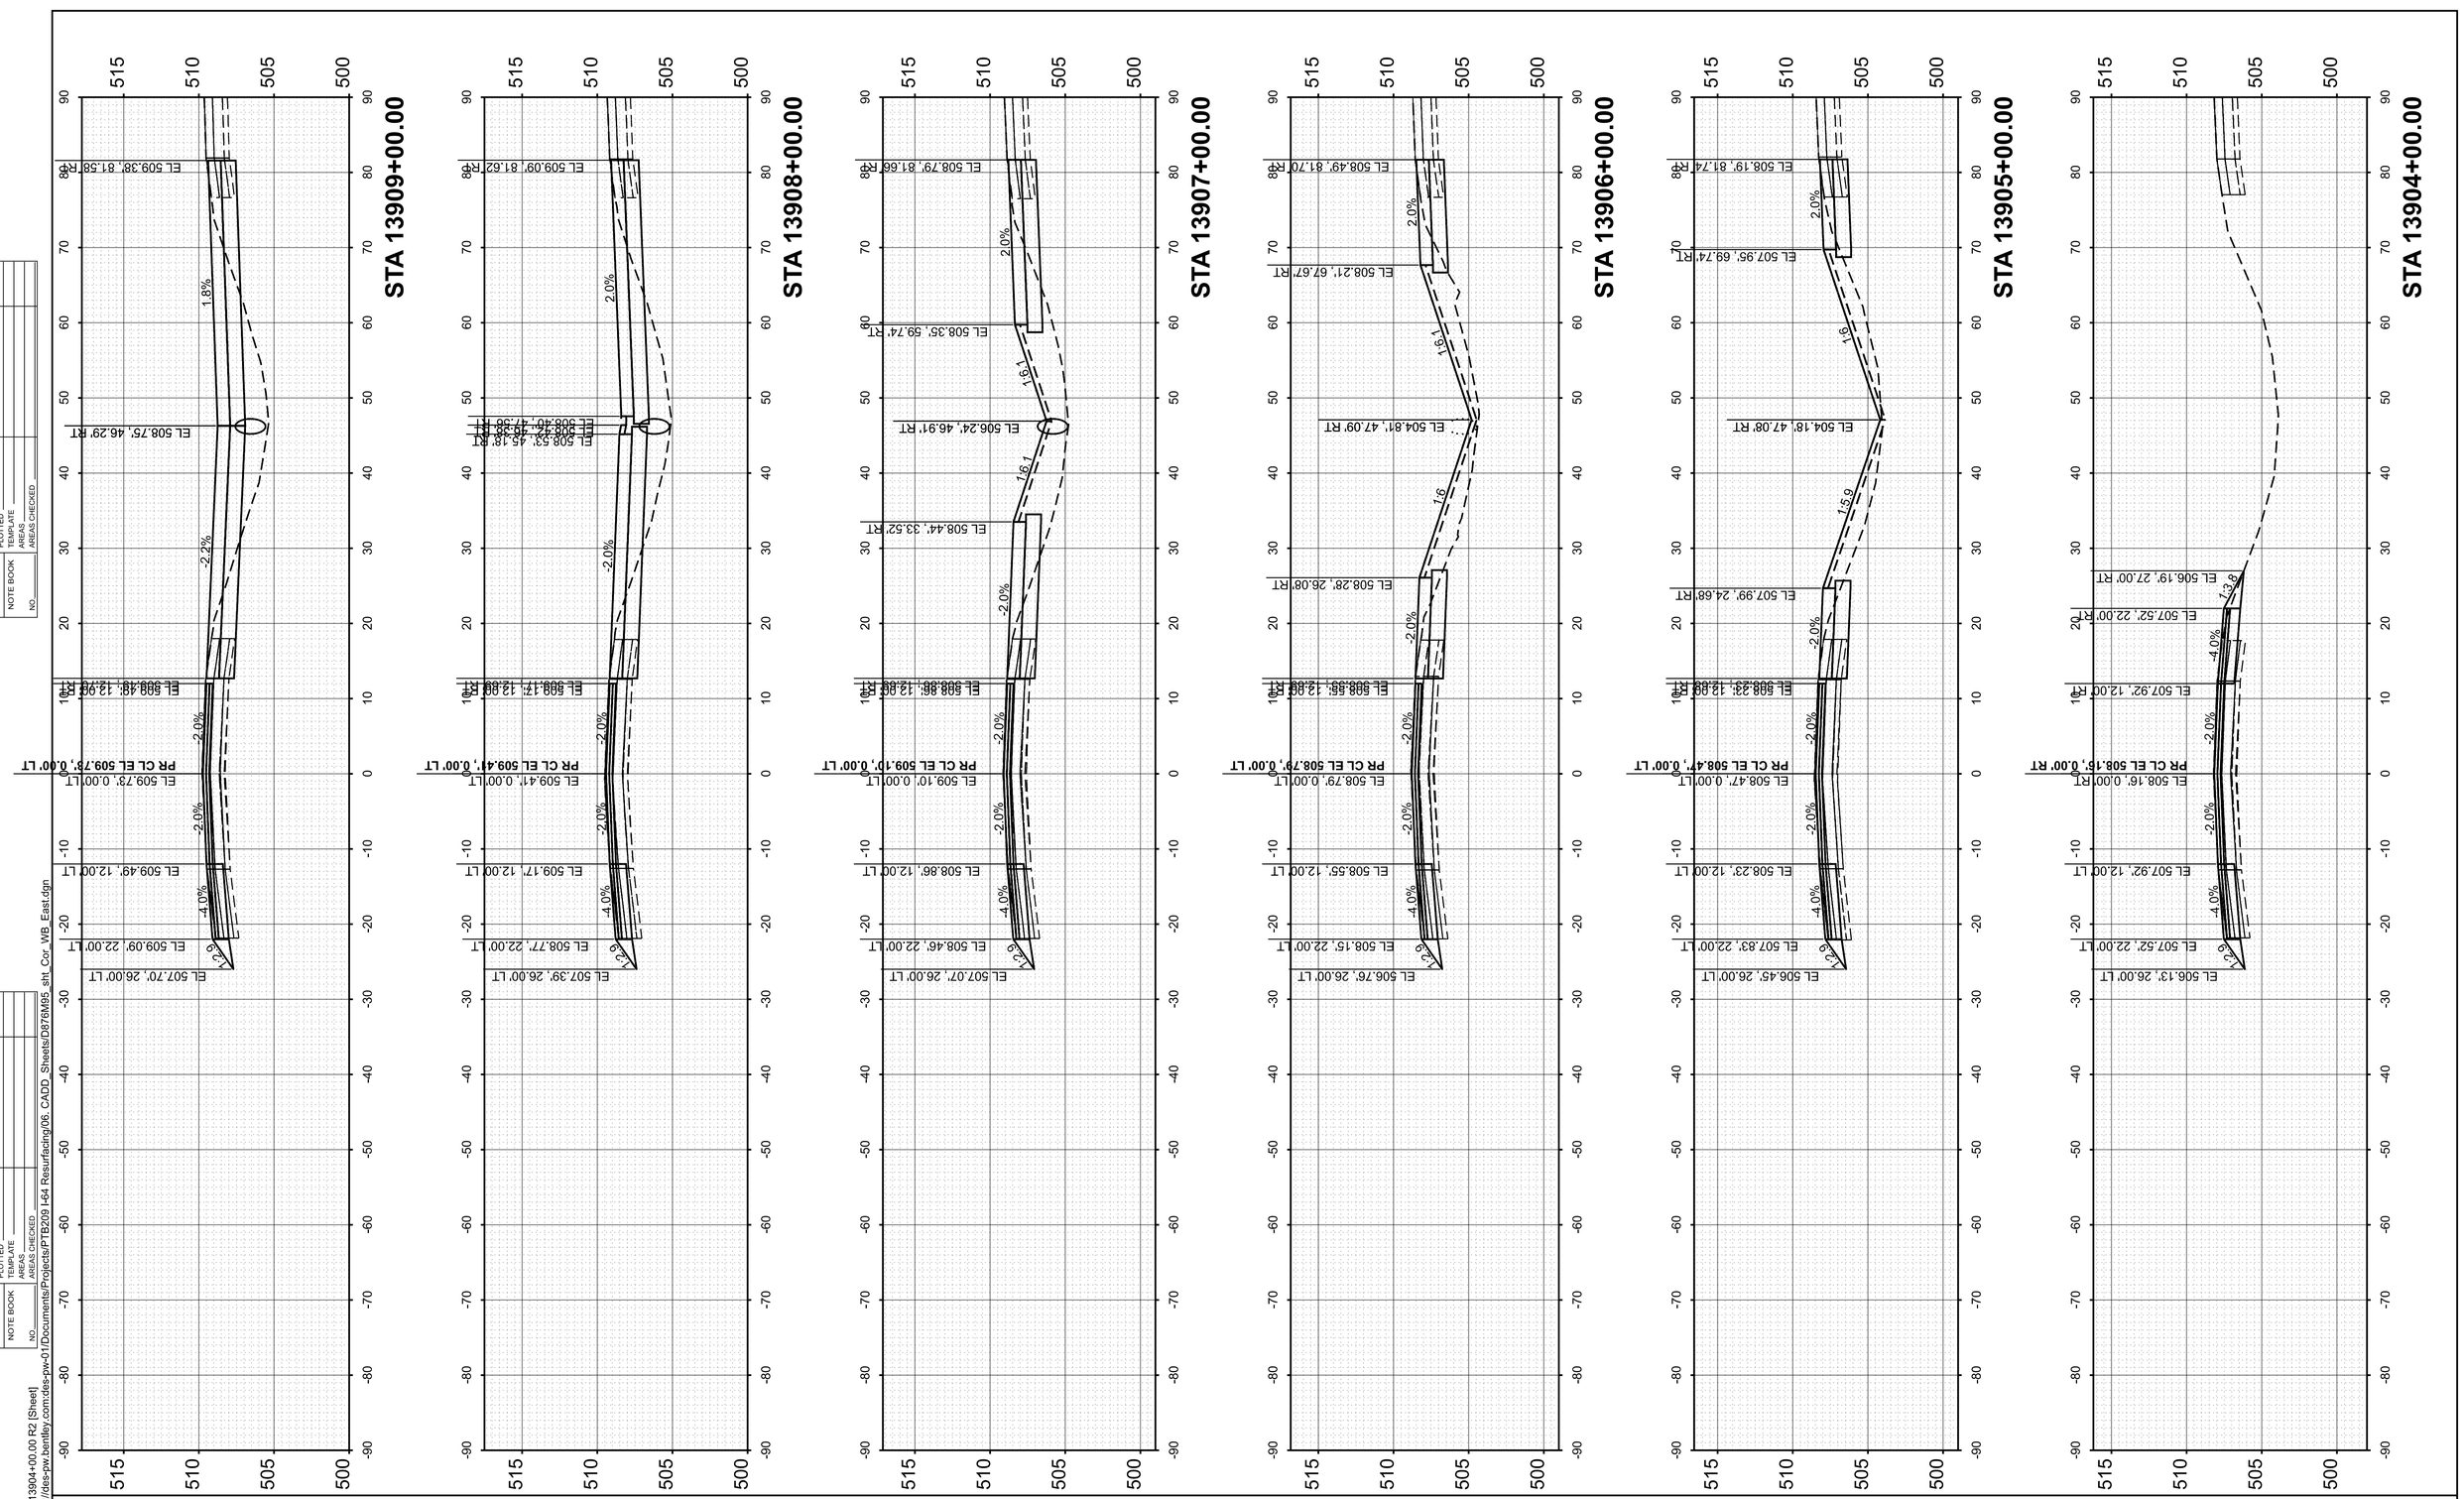

FINAL SURVEY
NOTE BOOK
NO.
SURVEYED
PLOTTED
TEMPLATE
AREAS
AREAS CHECKED
BY
DATE

ORIGINAL SURVEY
NOTE BOOK
NO.
SURVEYED
PLOTTED
TEMPLATE
AREAS
AREAS CHECKED
BY
DATE

MODEL: PrCL - 13904+00.00 R2 [Sheet]
FILE NAME: pw://des-pw.bentley.com:des-pw-01/Documents/Projects/PTB209 I-64 Resurfacing/06_CADD_Sheets/D876M95_sht_Cor_WB_East.dgn

55 W Van Buren St, Ste 200
Chicago, IL 60605
TEL: 312.787.0707 FAX: 312.787.7322
www.descotoinc.com
IL Professional Engineering Design Firm No. 184001609-0002

Copyright © 2026


USER NAME = mgesior	DESIGNED - MEG	REVISED -	
	DRAWN - MEG	REVISED -	
	CHECKED - MTV	REVISED -	
PLOT DATE = 5/6/2026	DATE - 5/6/2026	REVISED -	

STATE OF ILLINOIS
DEPARTMENT OF TRANSPORTATION

WESTBOUND CROSS SECTIONS
I-64

SCALE: 1"=10' | SHEET 105 OF 106 SHEETS | STA. | TO STA.

F.A. RTE.	SECTION	COUNTY	TOTAL SHEETS	SHEET NO.
64	95-(3,4)RS-2	WASHINGTON	775	697
		CONTRACT NO. 76M95		
		ILLINOIS	FED. AID PROJECT	

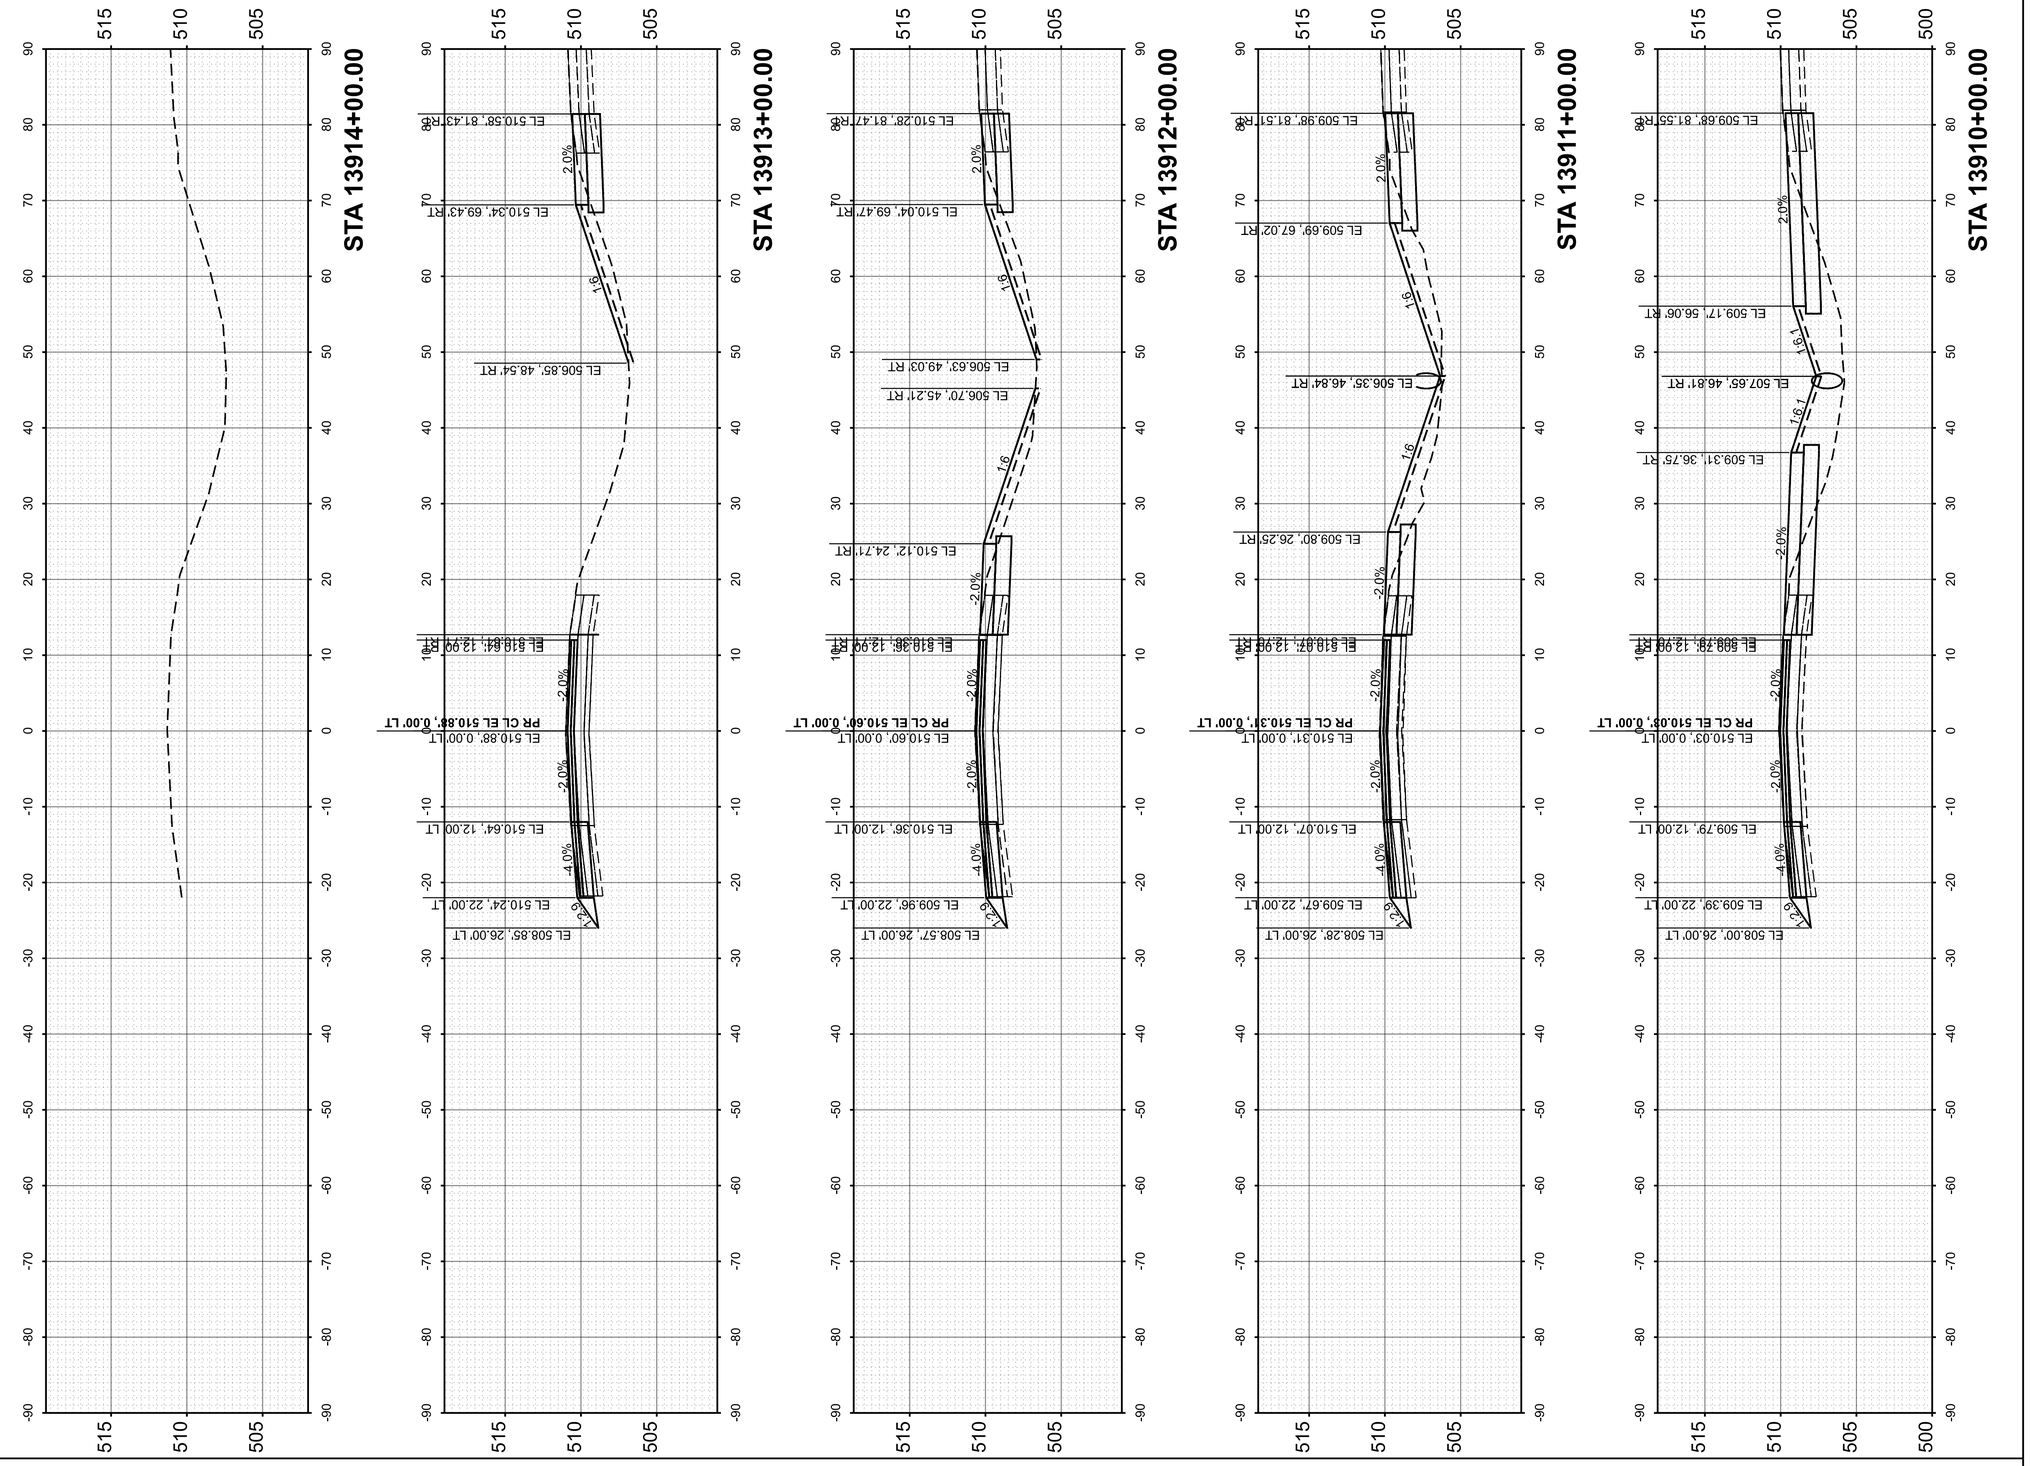

ORIGINAL SURVEY
NOTE BOOK
NO.
SURVEYED
PLOTTED
TEMPLATE
AREAS
AREAS CHECKED
BY
DATE

FINAL SURVEY
NOTE BOOK
NO.
SURVEYED
PLOTTED
TEMPLATE
AREAS
AREAS CHECKED
BY
DATE

MODEL: PrCL - 13910+00.00 R2 [Sheet]
FILE NAME: pw://des-pw.bentley.com:des-pw-01/Documents/Projects/PTB209 I-64 Resurfacing/06. CADD_Sheets/D876M95_sht_Cor_WB_East.dgn

55 W Van Buren St, Ste 200
Chicago, IL 60605
TEL: 312.787.0707 FAX: 312.787.7322
www.descotoinc.com
IL Professional Engineering Design Firm No. 184001609-0002

Copyright © 2026


USER NAME = mgesior	DESIGNED - MEG	REVISED -
	DRAWN - MEG	REVISED -
	CHECKED - MTV	REVISED -
PLOT DATE = 5/6/2026	DATE - 5/6/2026	REVISED -

STATE OF ILLINOIS
DEPARTMENT OF TRANSPORTATION

WESTBOUND CROSS SECTIONS
I-64

SCALE: 1"=10' | SHEET 106 OF 106 SHEETS | STA. | TO STA.

F.A. RTE.	SECTION	COUNTY	TOTAL SHEETS	SHEET NO.
64	95-(3,4)RS-2	WASHINGTON	775	698
		CONTRACT NO. 76M95		
	ILLINOIS	FED. AID PROJECT		

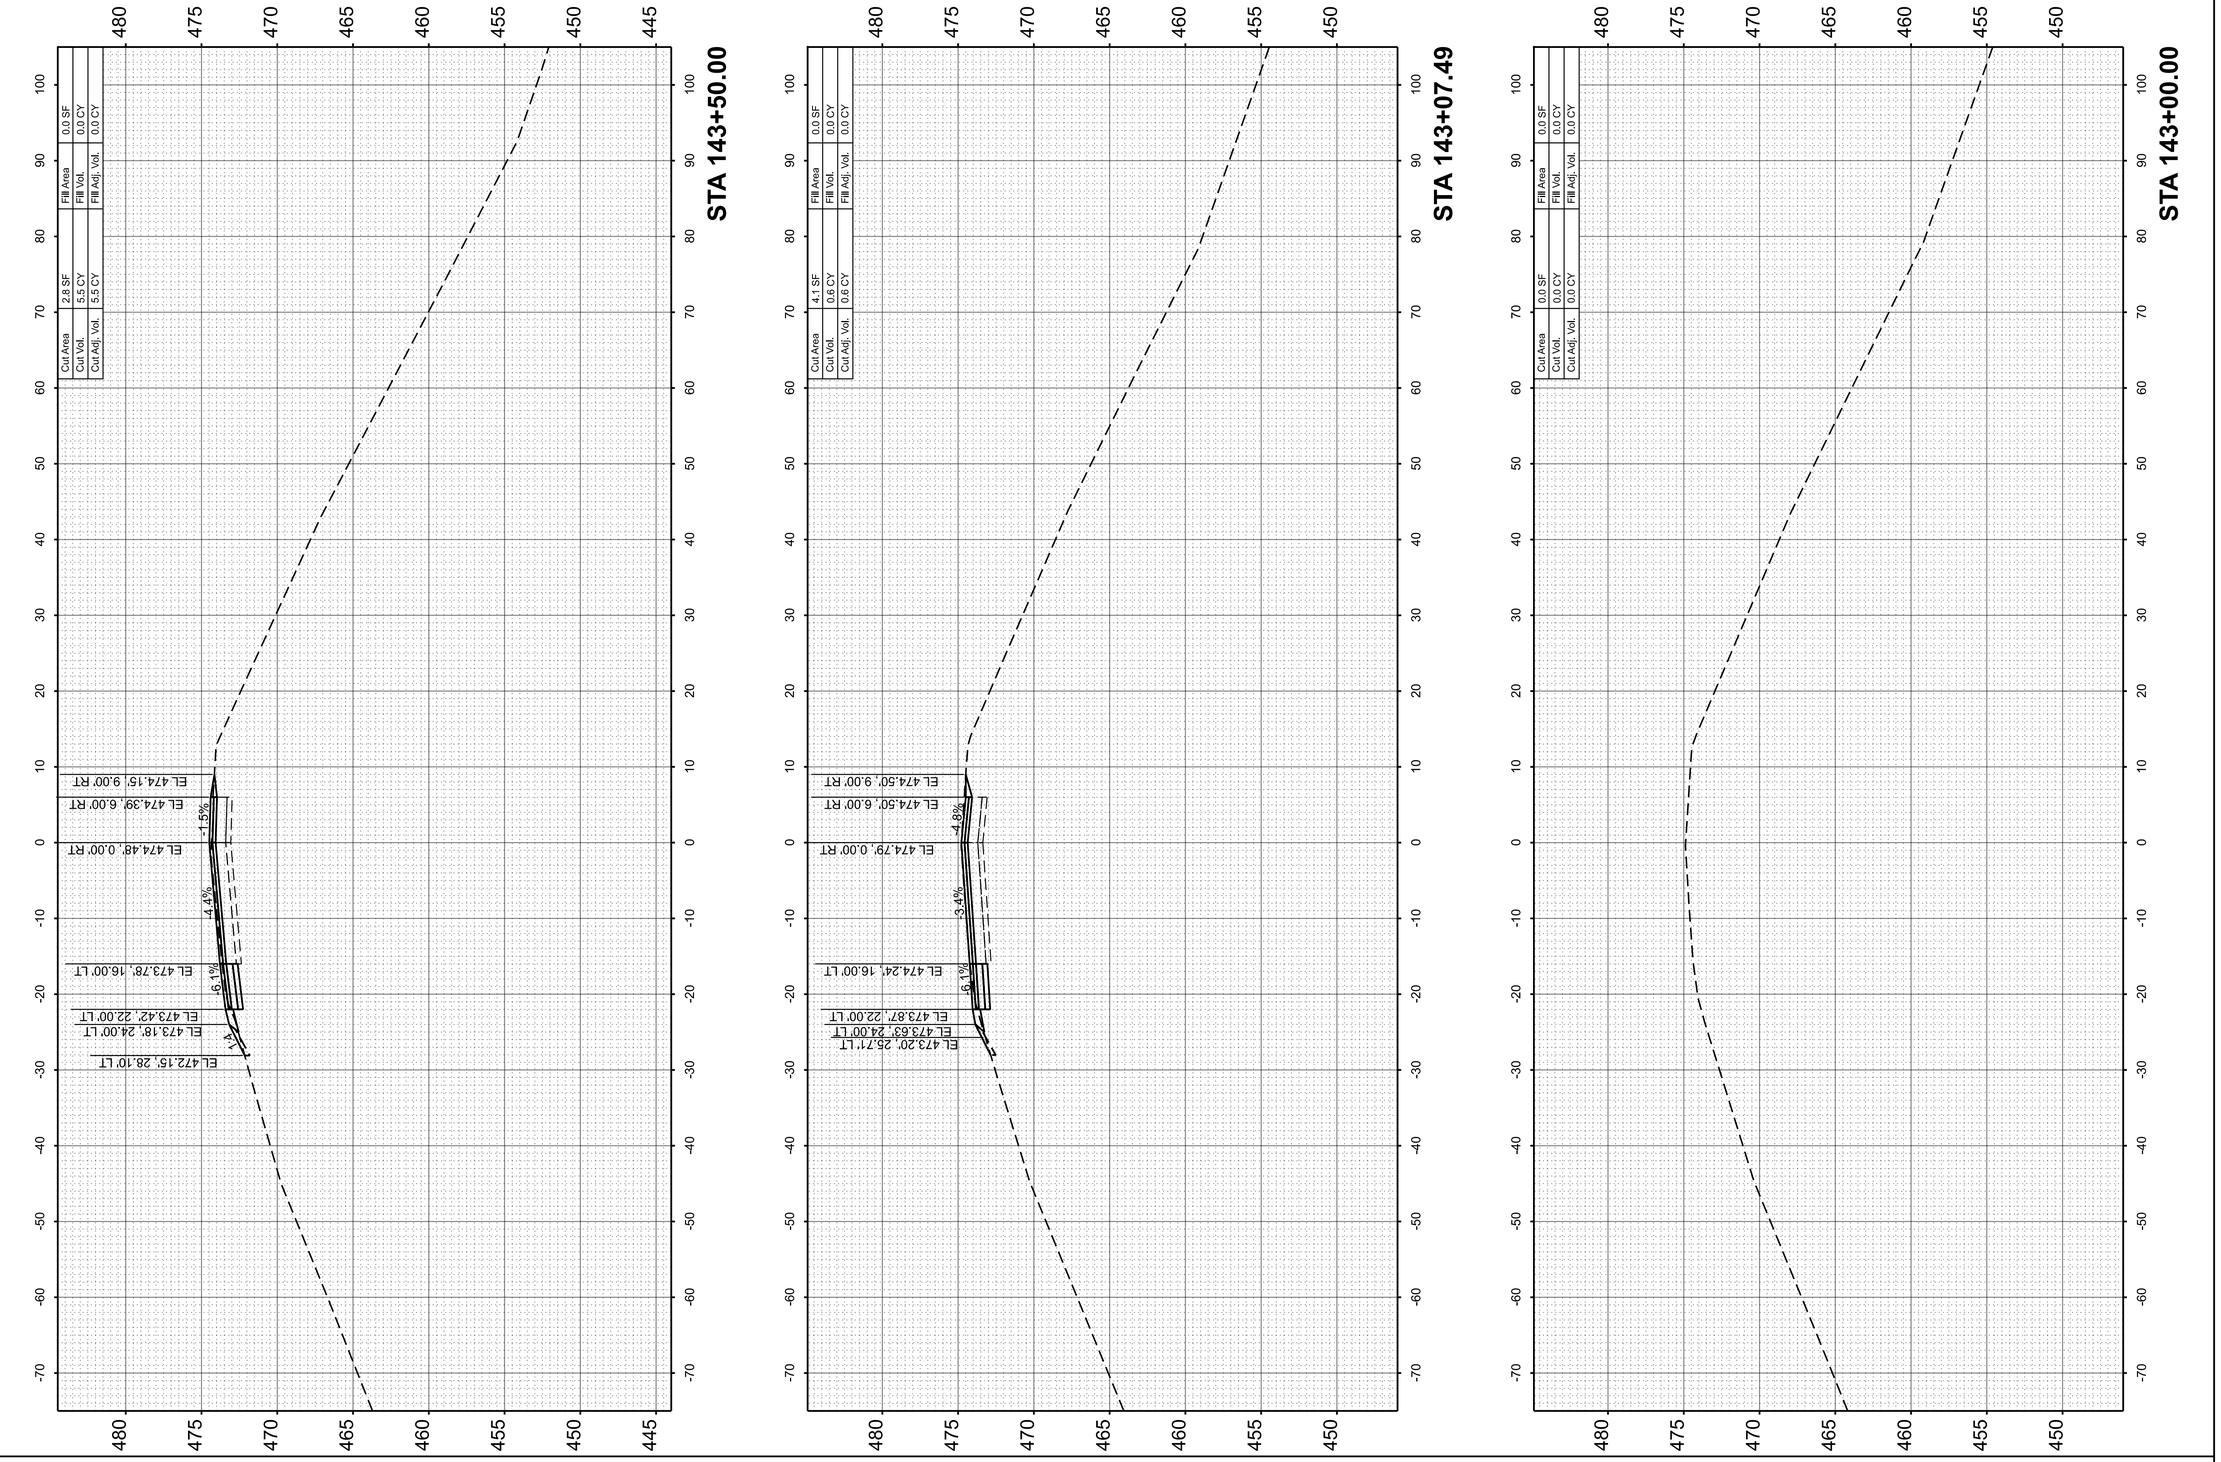

FINAL SURVEY		BY	DATE
	SURVEYED		
	PLOTTED		
NOTE BOOK	TEMPLATE		
	AREAS		
NO.	AREAS CHECKED		

ORIGINAL SURVEY		BY	DATE
	SURVEYED		
	PLOTTED		
NOTE BOOK	TEMPLATE		
	AREAS		
NO.	AREAS CHECKED		

MODEL: RAMPA - 143+00.00 [Sheet]
FILE NAME: c:\pwworkingdir\des-pw-01\sean maxwell\dms02488\D876M95_SHT_XSSHT_RAMP A.dgn

QUIGG ENGINEERING INC

USER NAME = MBennett	DESIGNED - TNS	REVISED -
	DRAWN - TNS	REVISED -
	CHECKED - SDM	REVISED -
PLOT DATE = 3/6/2026	DATE - 5/6/2026	REVISED -

STATE OF ILLINOIS
DEPARTMENT OF TRANSPORTATION


CROSS SECTIONS
RAMP A

SCALE: 1"=10' | SHEET 1 OF 14 SHEETS | STA. | TO STA.

F.A.I RTE.	SECTION	COUNTY	TOTAL SHEETS	SHEET NO.
64	95-(3,4)RS-2	WASHINGTON	775	699
		CONTRACT NO. 76M95		
	ILLINOIS	FED. AID PROJECT		

FINAL SURVEY		BY	DATE
	SURVEYED		
	PLOTTED		
NOTE BOOK	TEMPLATE		
	AREAS		
NO.	AREAS CHECKED		

ORIGINAL SURVEY		BY	DATE
	SURVEYED		
	PLOTTED		
NOTE BOOK	TEMPLATE		
	AREAS		
NO.	AREAS CHECKED		

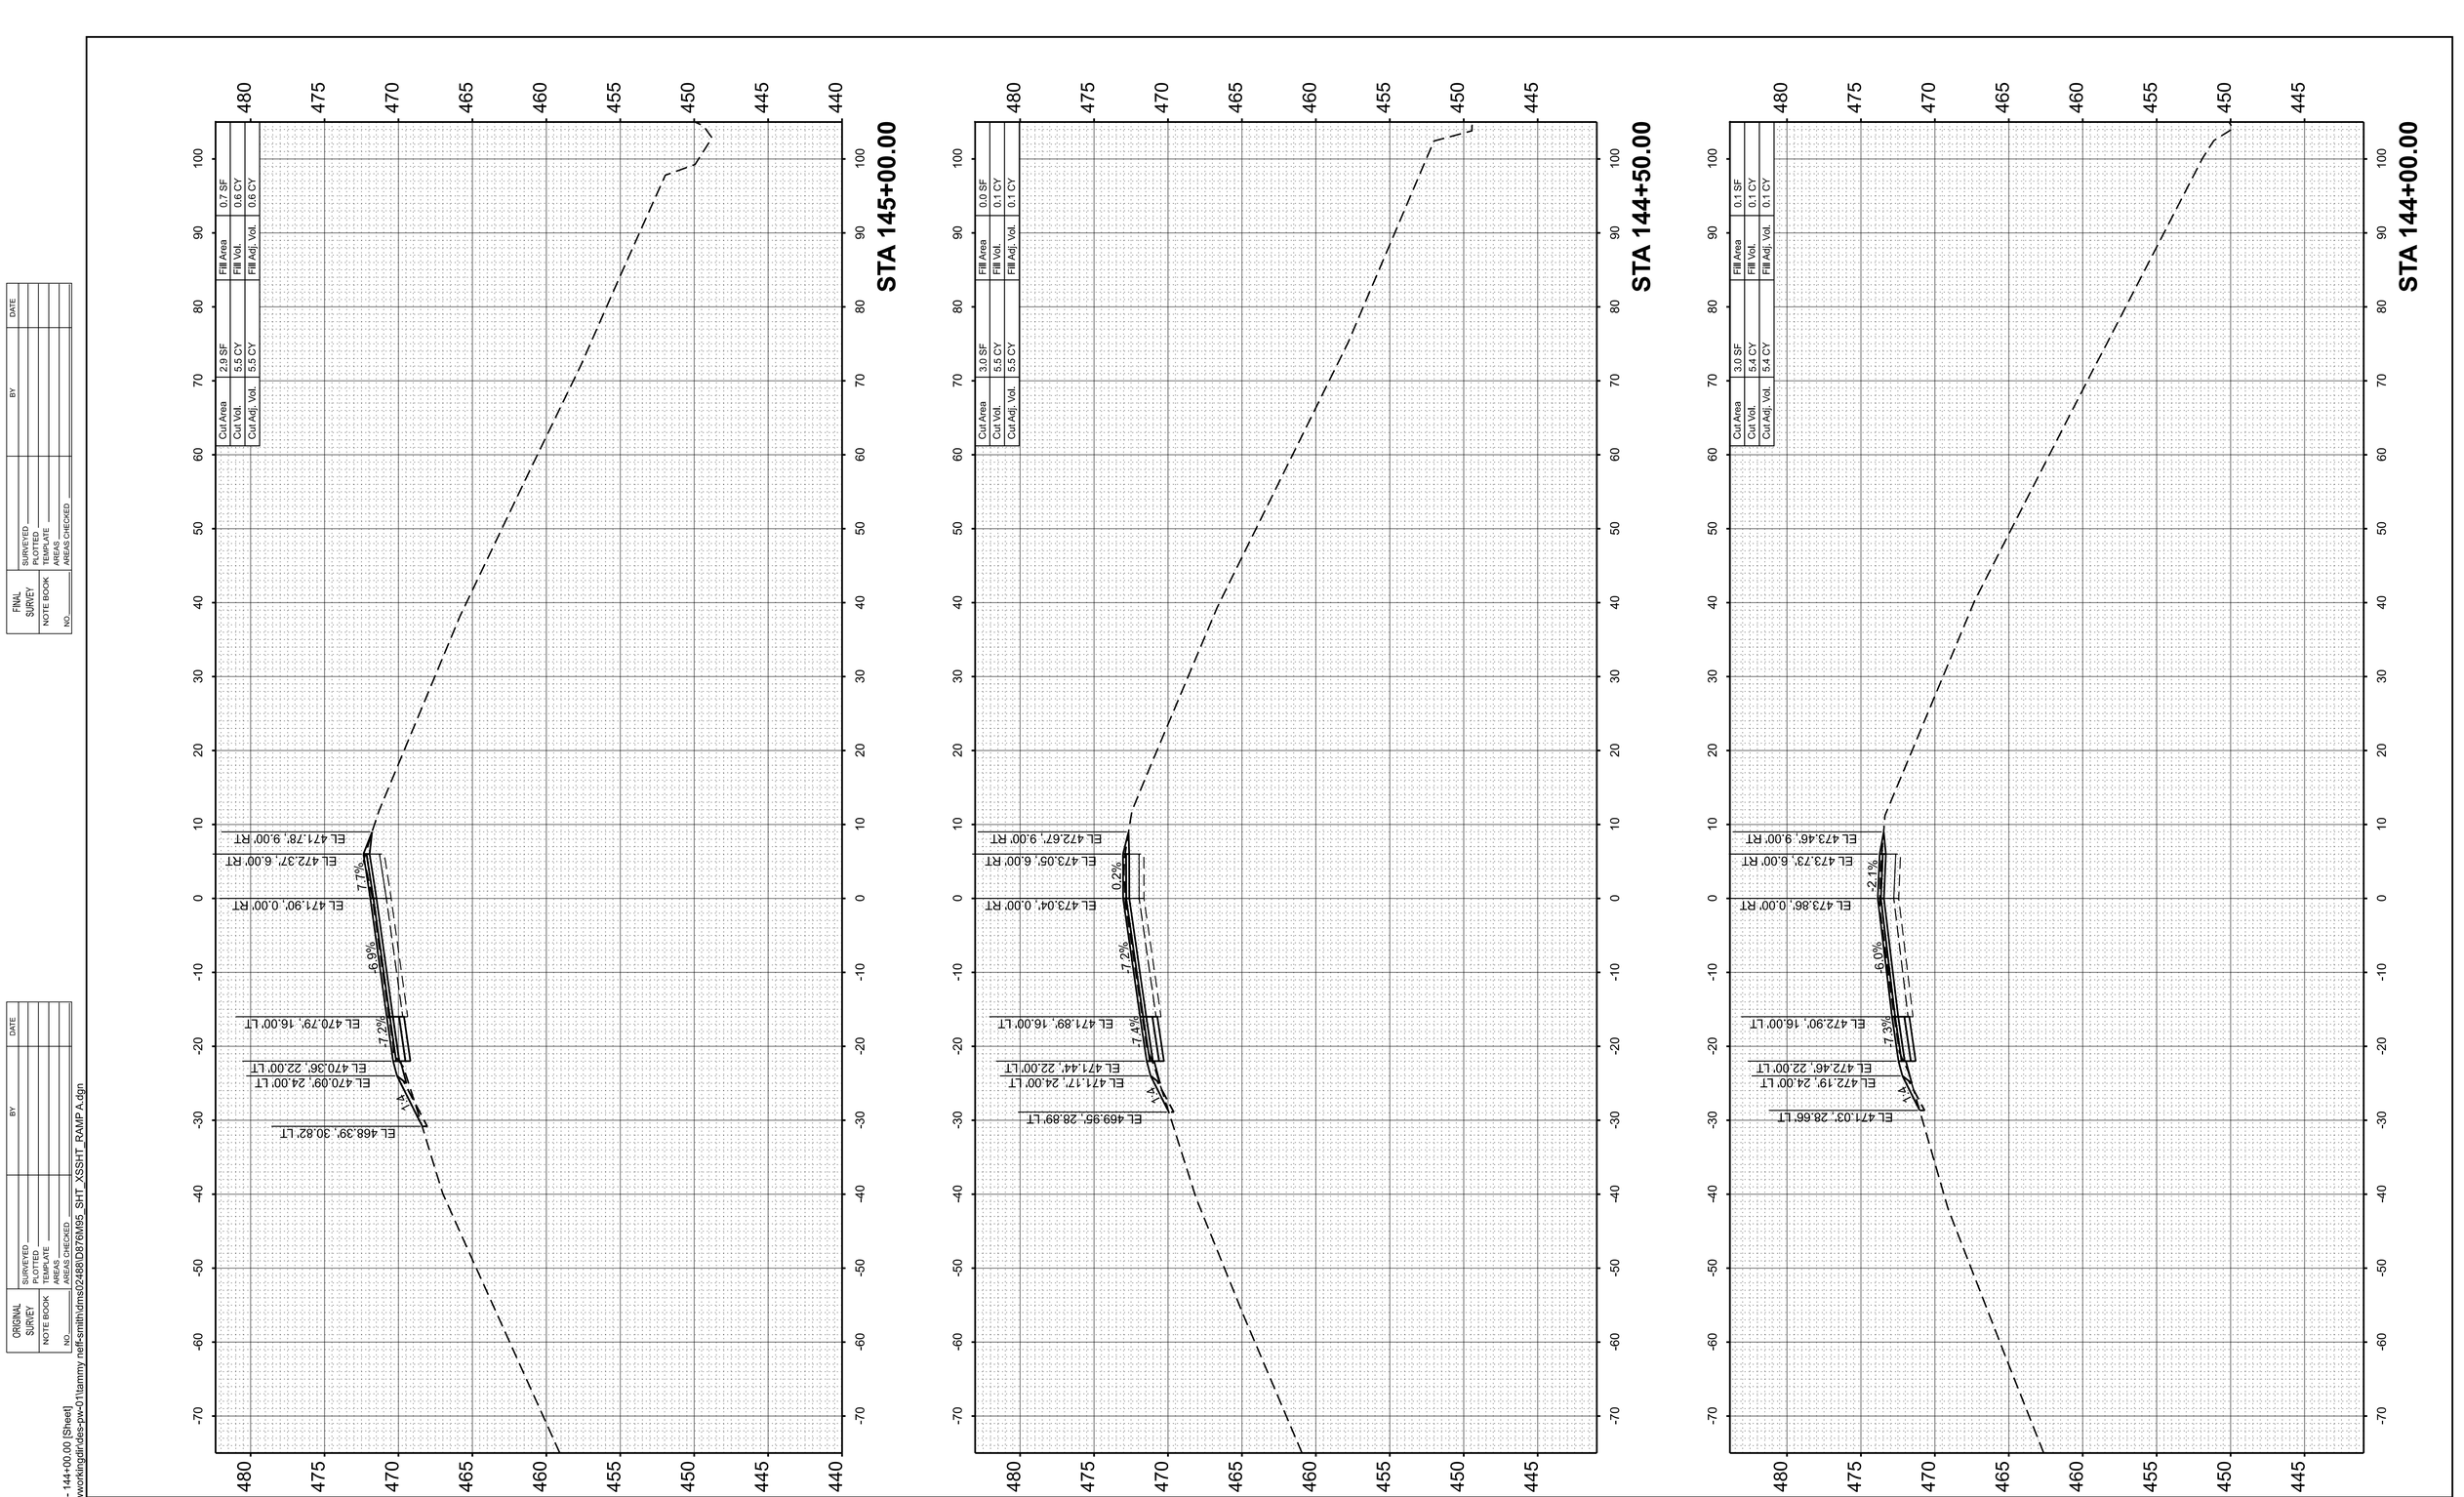

MODEL: RAMPA - 144+00.00 [Sheet]
FILE NAME: c:\pwworkingdir\des-pw-01\tammy neff-smith\dms02488\D876M95_SHT_XSSHT_RAMP A.dgn

QUIGG ENGINEERING INC

USER NAME = MBennett	DESIGNED - TNS	REVISED -
	DRAWN - TNS	REVISED -
	CHECKED - SDM	REVISED -
PLOT DATE = 1/16/2026	DATE - 5/6/2026	REVISED -

STATE OF ILLINOIS
DEPARTMENT OF TRANSPORTATION

CROSS SECTIONS
RAMP A

SCALE: 1"=10' | SHEET 2 OF 14 SHEETS | STA. | TO STA.

F.A.I RTE.	SECTION	COUNTY	TOTAL SHEETS	SHEET NO.
64	95-(3,4)RS-2	WASHINGTON	775	700
		CONTRACT NO. 76M95		
	ILLINOIS FED. AID PROJECT			