


FINAL SURVEY NOTE BOOK NO.	SURVEYED PLOTTED TEMPLATE AREAS CHECKED	BY	DATE

ORIGINAL SURVEY NOTE BOOK NO.	SURVEYED PLOTTED TEMPLATE AREAS CHECKED	BY	DATE

MODEL XS 1-57 SHEET 001
FILE NAME C:\PW\WORK\EXP\HVBENTLEY.COM\EXP\PW\01\014121\0130863-SHXS-RAMPD-001.DGN

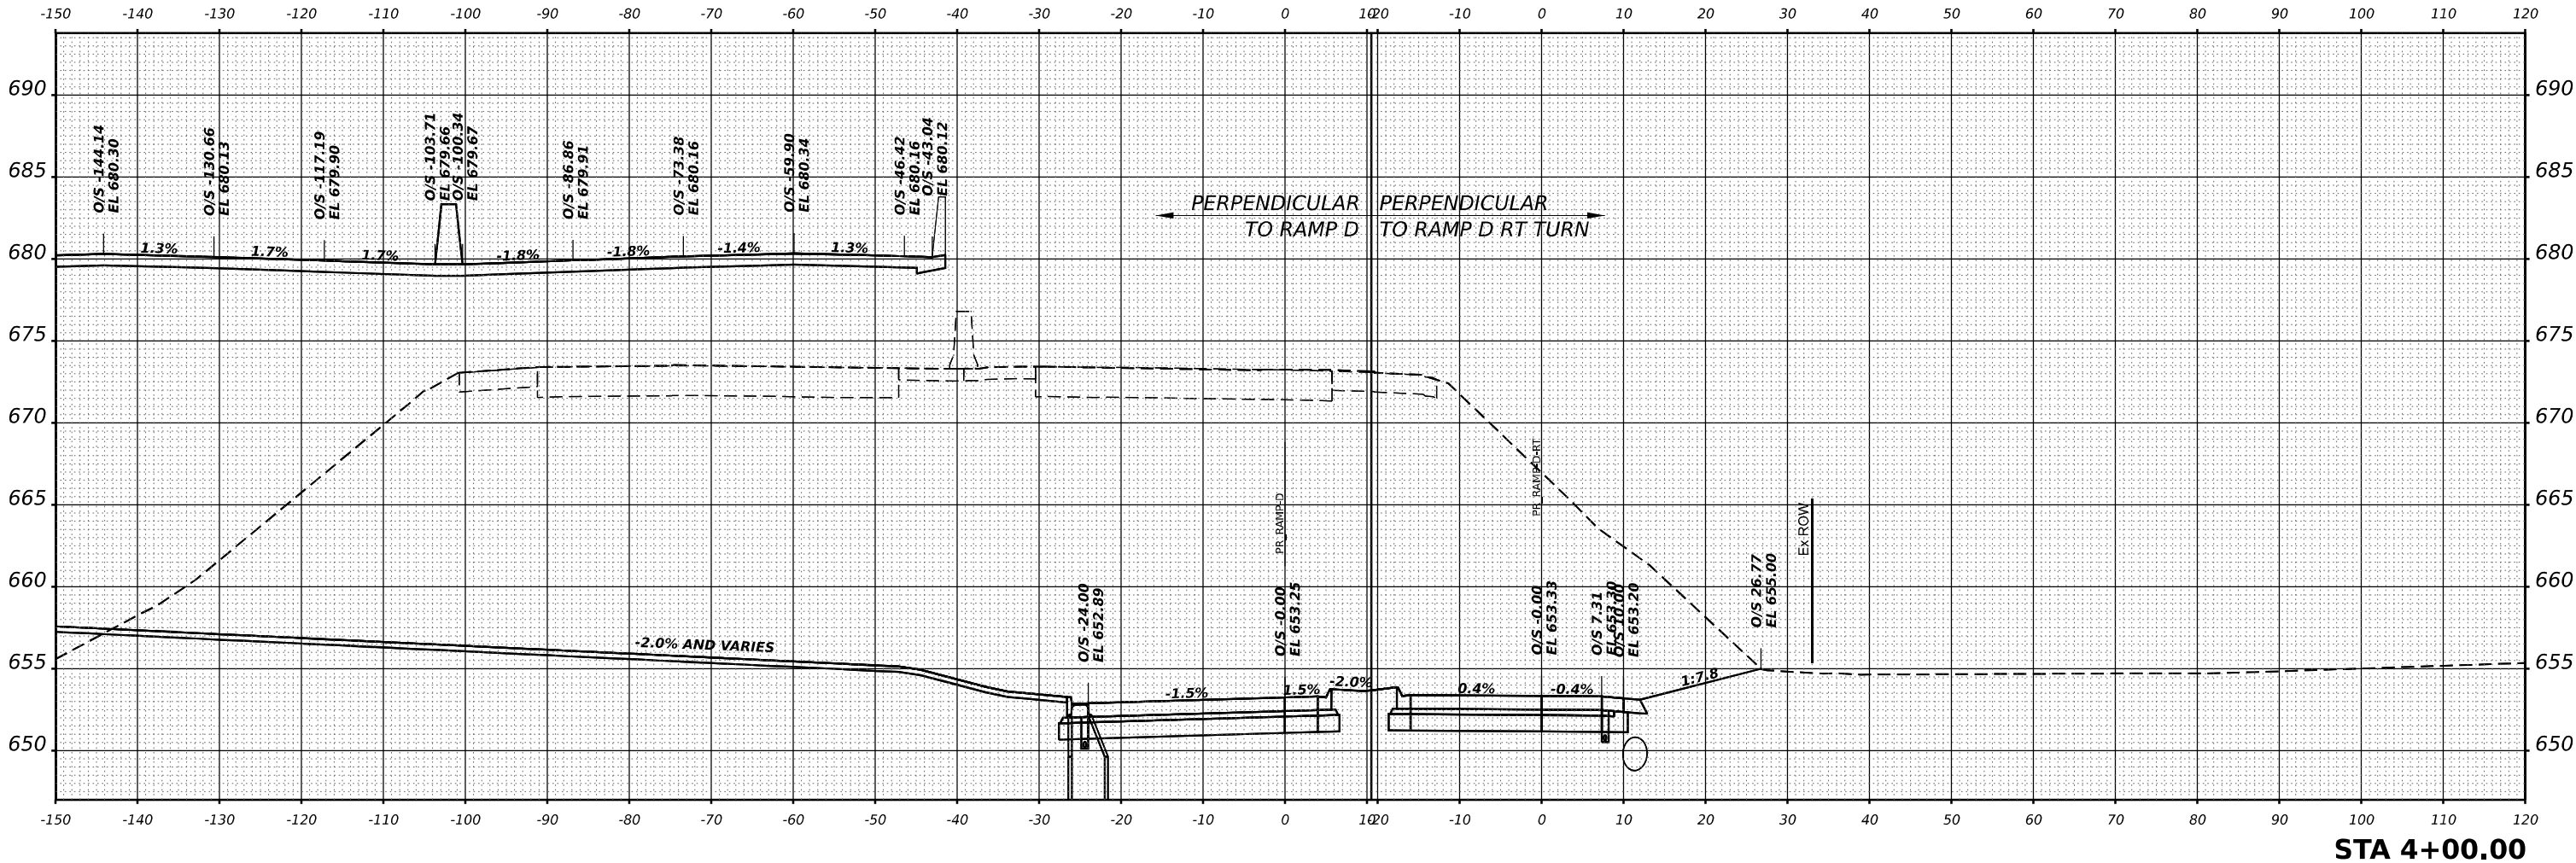

USER NAME = SALASL	DESIGNED - GB	REVISED -
	DRAWN - GB	REVISED -
PLOT SCALE = 0.16666633 1/ IN.	CHECKED - DH	REVISED -
PLOT DATE = 4/23/2026	DATE - 04/22/2026	REVISED -

STATE OF ILLINOIS
DEPARTMENT OF TRANSPORTATION

CROSS SECTIONS
RAMP D


SCALE: 1"=10' SHEET . OF SHEETS STA. 4+00.00 TO STA. 4+00.00

F.A.I RTE.	SECTION	COUNTY	TOTAL SHEETS	SHEET NO.
57	(46-3)R.HBK-1&[(46-3)HB-5]HB-1	KANKAKEE	1183	1101
CONTRACT NO. 66863				
ILLINOIS FED. AID PROJECT				

FINAL SURVEY NO.	NO.	NOTE BOOK	AREAS CHECKED	BY	DATE

ORIGINAL SURVEY NO.	NO.	NOTE BOOK	AREAS CHECKED	BY	DATE

MODEL XS 1-57 SHEET 001
FILE NAME C:\P\WORK\EXP\HVBENTLEY.COM\EXP\W021.D014121030863-SHXS-RAMP-D02.DGN

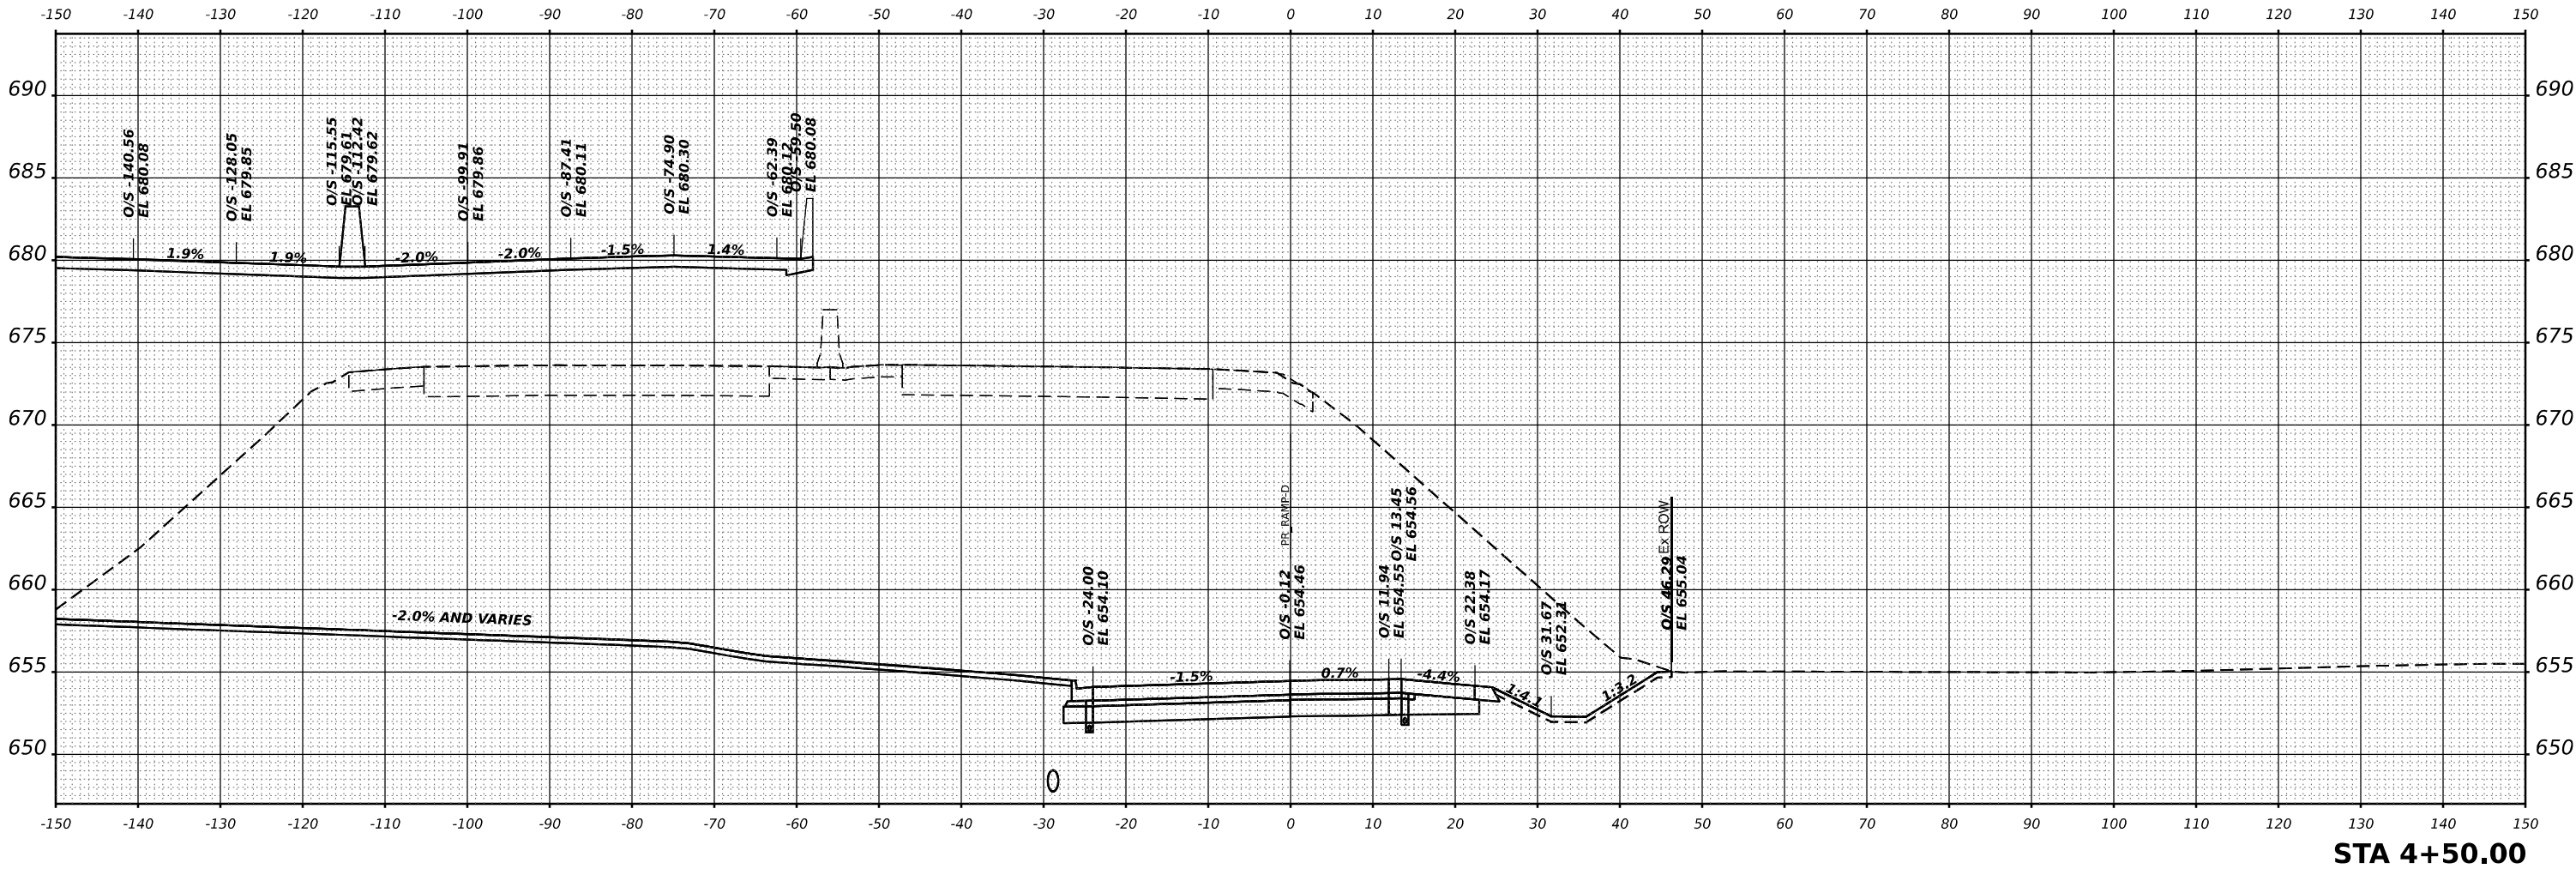

USER NAME	= SALASL	DESIGNED	- GB	REVISED	-
PLOT SCALE	= 0.16666633 ' / IN.	DRAWN	- GB	REVISED	-
PLOT DATE	= 4/23/2026	CHECKED	- DH	REVISED	-
		DATE	- 04/22/2026	REVISED	-

STATE OF ILLINOIS
DEPARTMENT OF TRANSPORTATION

CROSS SECTIONS
RAMP D


SCALE: 1"=10' SHEET . OF SHEETS STA. 4+50.00 TO STA. 4+50.00

F.A.I RTE.	SECTION	COUNTY	TOTAL SHEETS	SHEET NO.
57	(46-3)R,HBK-1&[(46-3)HB-5]HB-1	KANKAKEE	1183	1102
CONTRACT NO. 66863				
ILLINOIS FED. AID PROJECT				

FINAL SURVEY NOTE BOOK NO.	SURVEYED PLOTTED TEMPLATE AREAS CHECKED	BY	DATE

ORIGINAL SURVEY NOTE BOOK NO.	SURVEYED PLOTTED TEMPLATE AREAS CHECKED	BY	DATE

MODEL XS 1-57 SHEET 001
FILE NAME C:\PW\WORK\EXP\BENTLEY.COM\EXP\PW\01\014121\036863-SHXS-RAMPD-003.DGN

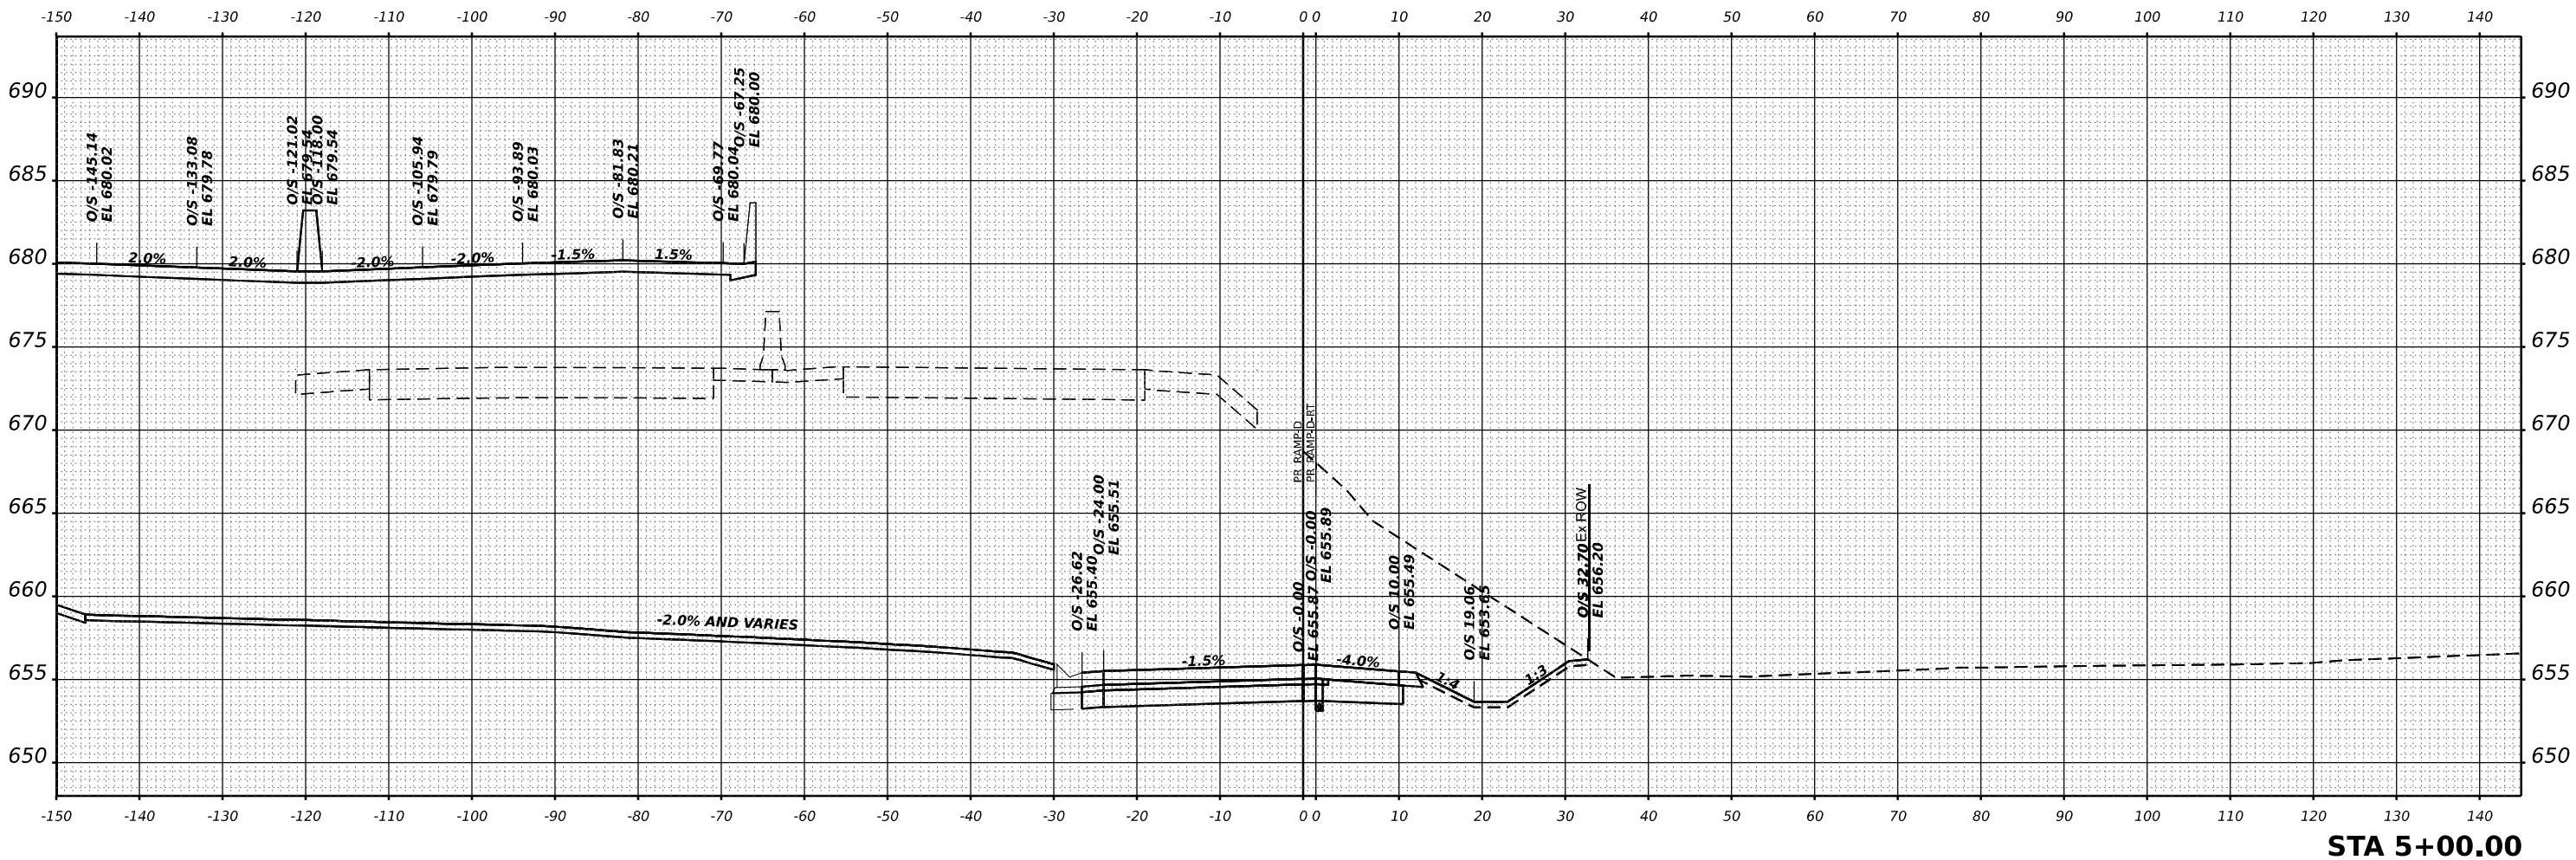

USER NAME = SALASL	DESIGNED - GB	REVISED -
	DRAWN - GB	REVISED -
PLOT SCALE = 0.16666633 1/ IN.	CHECKED - DH	REVISED -
PLOT DATE = 4/23/2026	DATE - 04/22/2026	REVISED -

STATE OF ILLINOIS
DEPARTMENT OF TRANSPORTATION

CROSS SECTIONS
RAMP D


SCALE: 1"=10' SHEET . OF SHEETS STA. 5+00.00 TO STA. 5+00.00

F.A.I RTE.	SECTION	COUNTY	TOTAL SHEETS	SHEET NO.
57	(46-3)R,HBK-1&[(46-3)HB-5]HB-1	KANKAKEE	1183	1103
CONTRACT NO. 66863				
ILLINOIS FED. AID PROJECT				

FINAL SURVEY NOTE BOOK NO.	SURVEYED PLOTTED TEMPLATE AREAS CHECKED	BY	DATE

ORIGINAL SURVEY NOTE BOOK NO.	SURVEYED PLOTTED TEMPLATE AREAS CHECKED	BY	DATE

MODEL XS 1-57 SHEET 001
FILE NAME C:\RAW\WORK\EXP\BENTLEY\EXP\141121\036863\HKS-RAMP-001.DGN

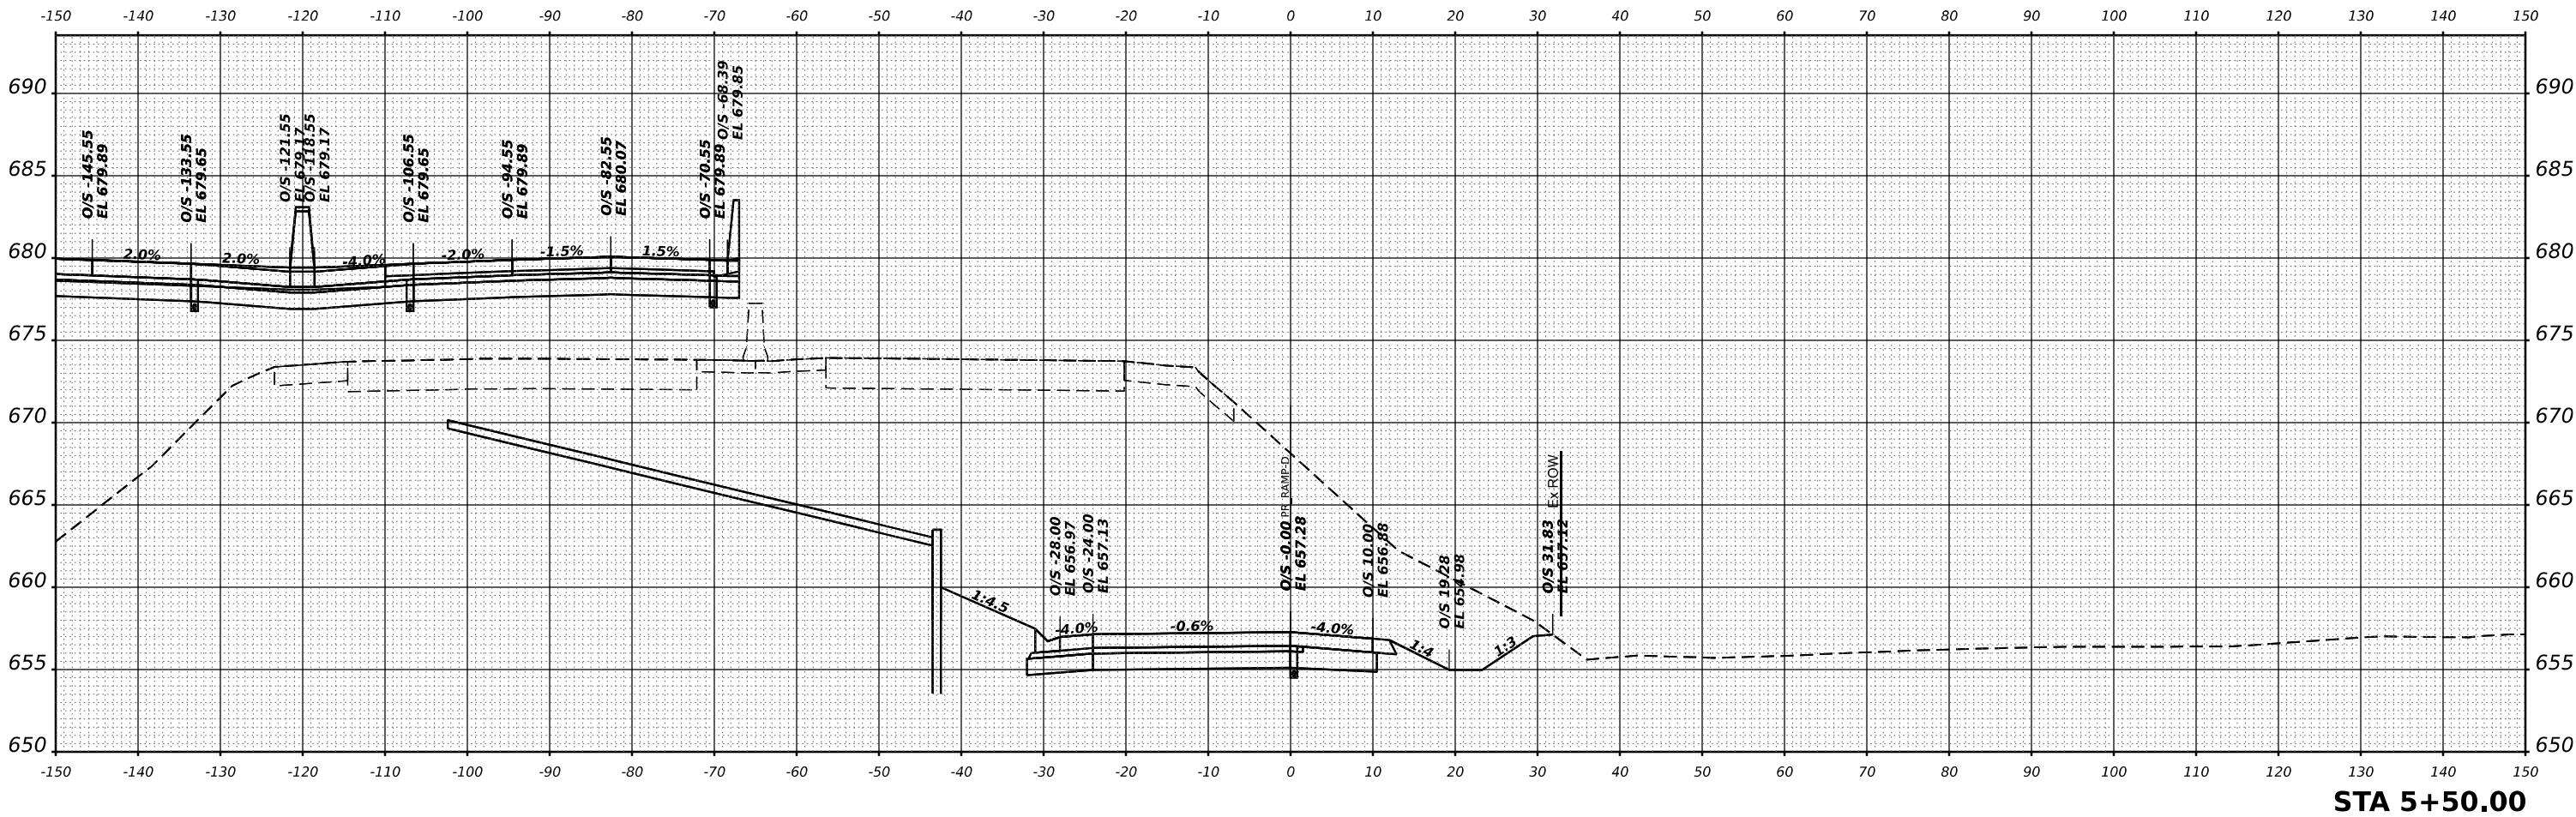

USER NAME = SALASL	DESIGNED - GB	REVISED -
	DRAWN - GB	REVISED -
PLOT SCALE = 0.16666633 1/ IN.	CHECKED - DH	REVISED -
PLOT DATE = 4/23/2026	DATE - 04/22/2026	REVISED -

STATE OF ILLINOIS
DEPARTMENT OF TRANSPORTATION

CROSS SECTIONS
RAMP D


SCALE: 1"=10' SHEET . OF SHEETS STA. 5+50.00 TO STA. 5+50.00

F.A.I RTE.	SECTION	COUNTY	TOTAL SHEETS	SHEET NO.
57	(46-3)R,HBK-1&[(46-3)HB-5]HB-1	KANKAKEE	1183	1104
CONTRACT NO. 66863				
ILLINOIS FED. AID PROJECT				

FINAL SURVEY NOTE BOOK NO.	SURVEYED PLOTTED TEMPLATE AREAS CHECKED	BY	DATE

ORIGINAL SURVEY NOTE BOOK NO.	SURVEYED PLOTTED TEMPLATE AREAS CHECKED	BY	DATE

MODEL XS 1-57 SHEET 001
FILE NAME C:\PW\WORK\EXP\BENTLEY\COM\EXP\PW\01\014121\0136863-SHXS-RAMPD-005.DGN

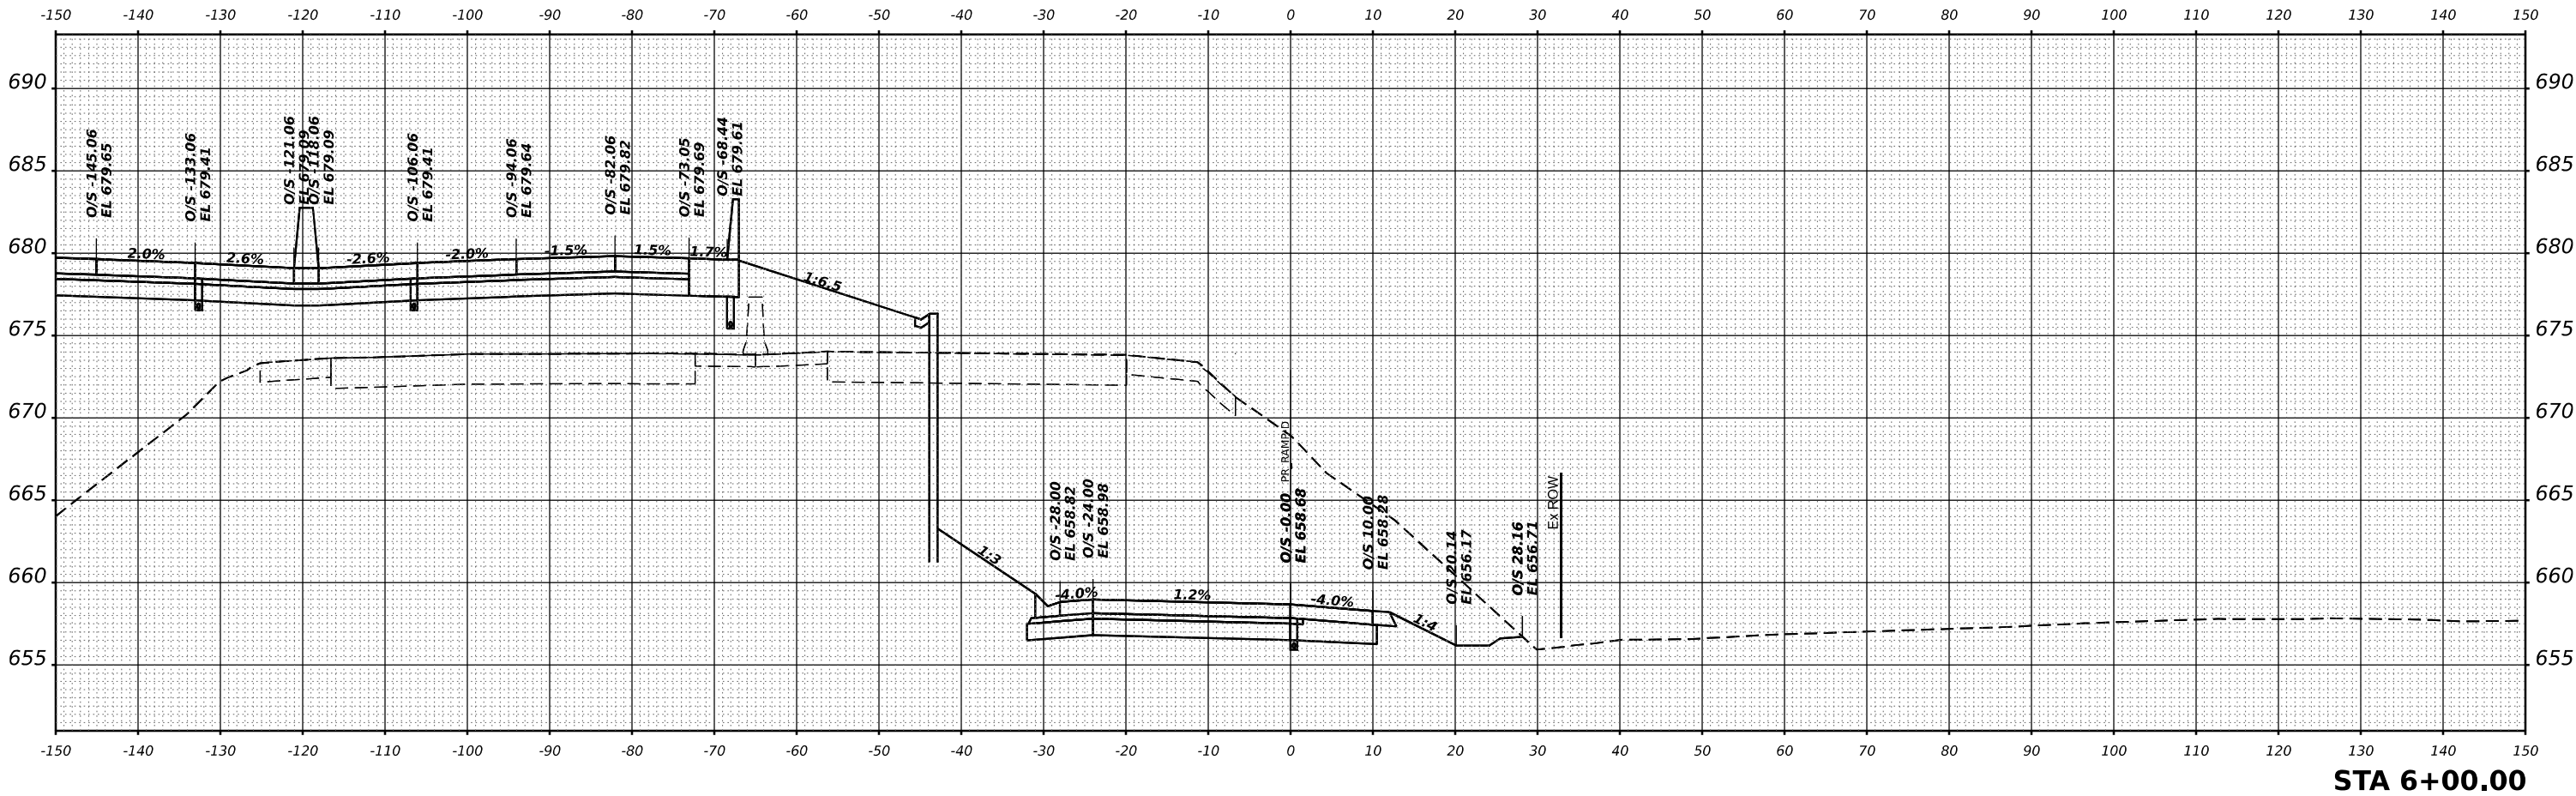

USER NAME = SALASL	DESIGNED - GB	REVISED -
	DRAWN - GB	REVISED -
PLOT SCALE = 0.16666633 1/ IN.	CHECKED - DH	REVISED -
PLOT DATE = 4/23/2026	DATE - 04/22/2026	REVISED -


STATE OF ILLINOIS
DEPARTMENT OF TRANSPORTATION

CROSS SECTIONS
RAMP D


SCALE: 1"=10' SHEET . OF SHEETS STA. 6+00.00 TO STA. 6+00.00

F&I RTE.	SECTION	COUNTY	TOTAL SHEETS	SHEET NO.
57	(46-3)R,HBK-1&[(46-3)HB-5]HB-1	KANKAKEE	1183	1105
CONTRACT NO. 66863				
ILLINOIS FED. AID PROJECT				

FINAL SURVEY NOTE BOOK NO.	SURVEYED PLOTTED TEMPLATE AREAS CHECKED	BY	DATE

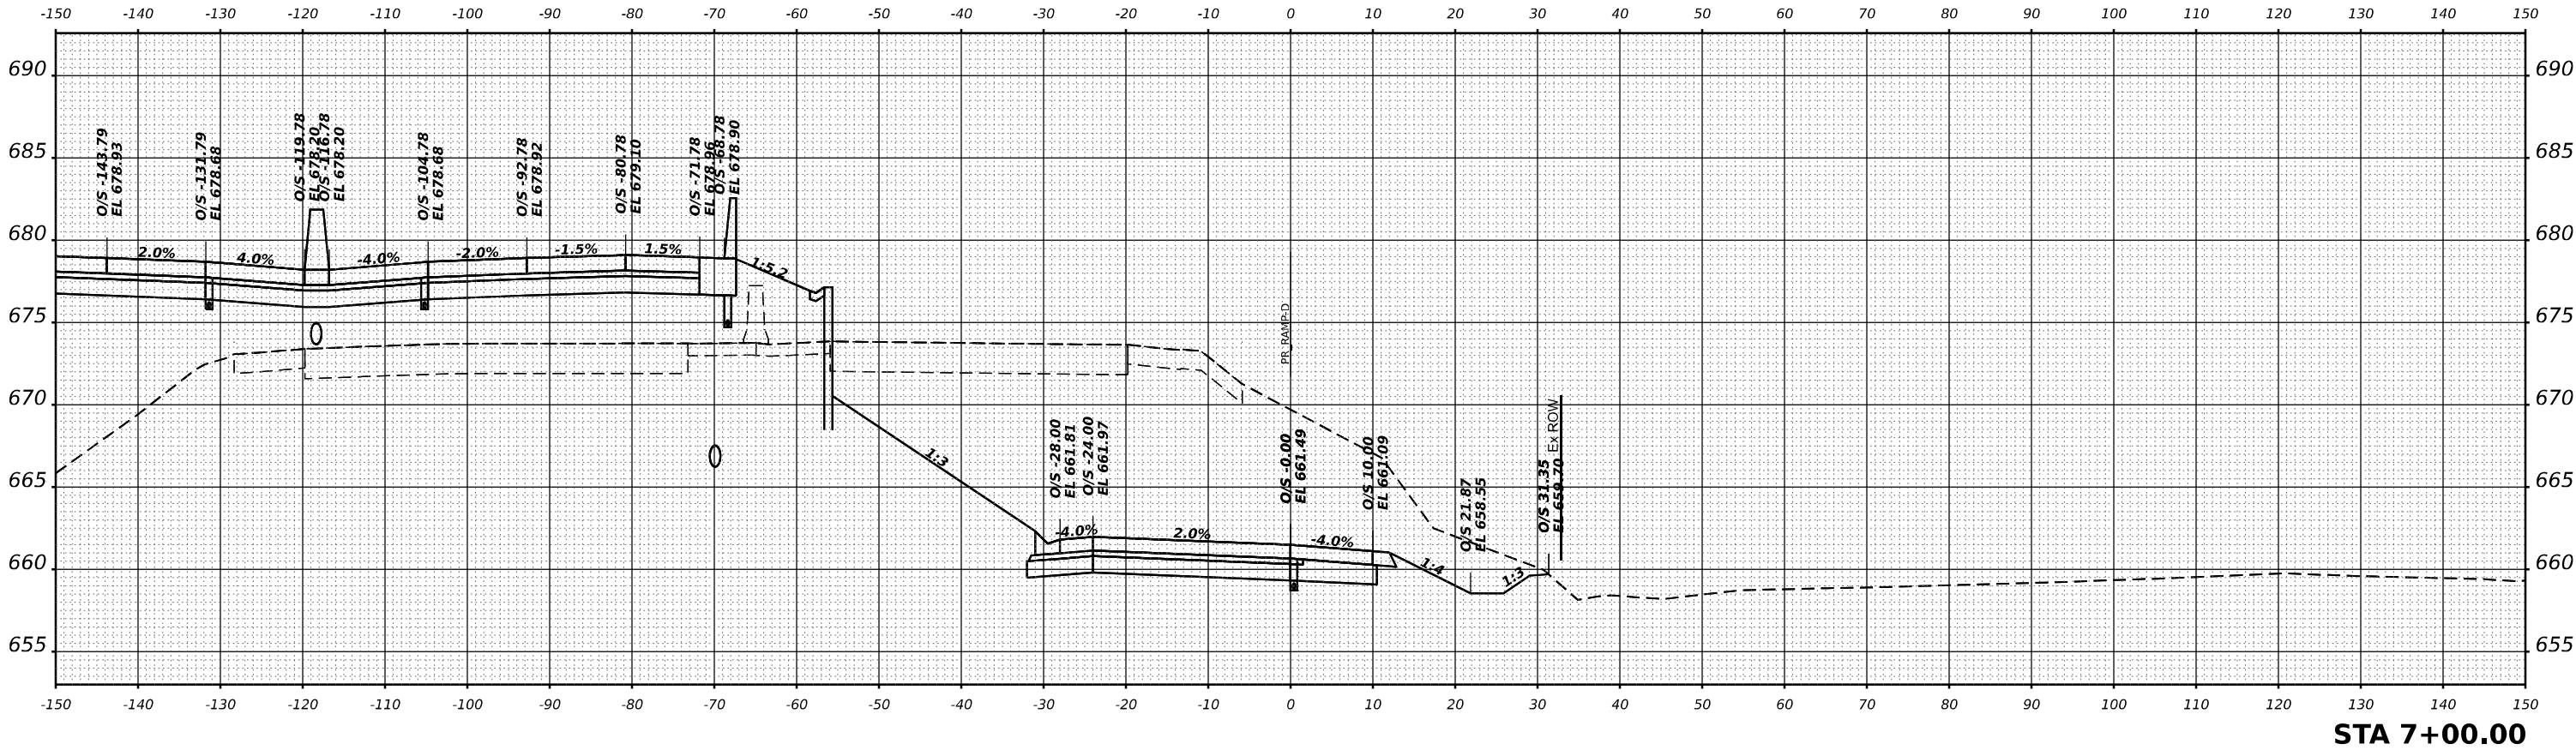

ORIGINAL SURVEY NOTE BOOK NO.	SURVEYED PLOTTED TEMPLATE AREAS CHECKED	BY	DATE

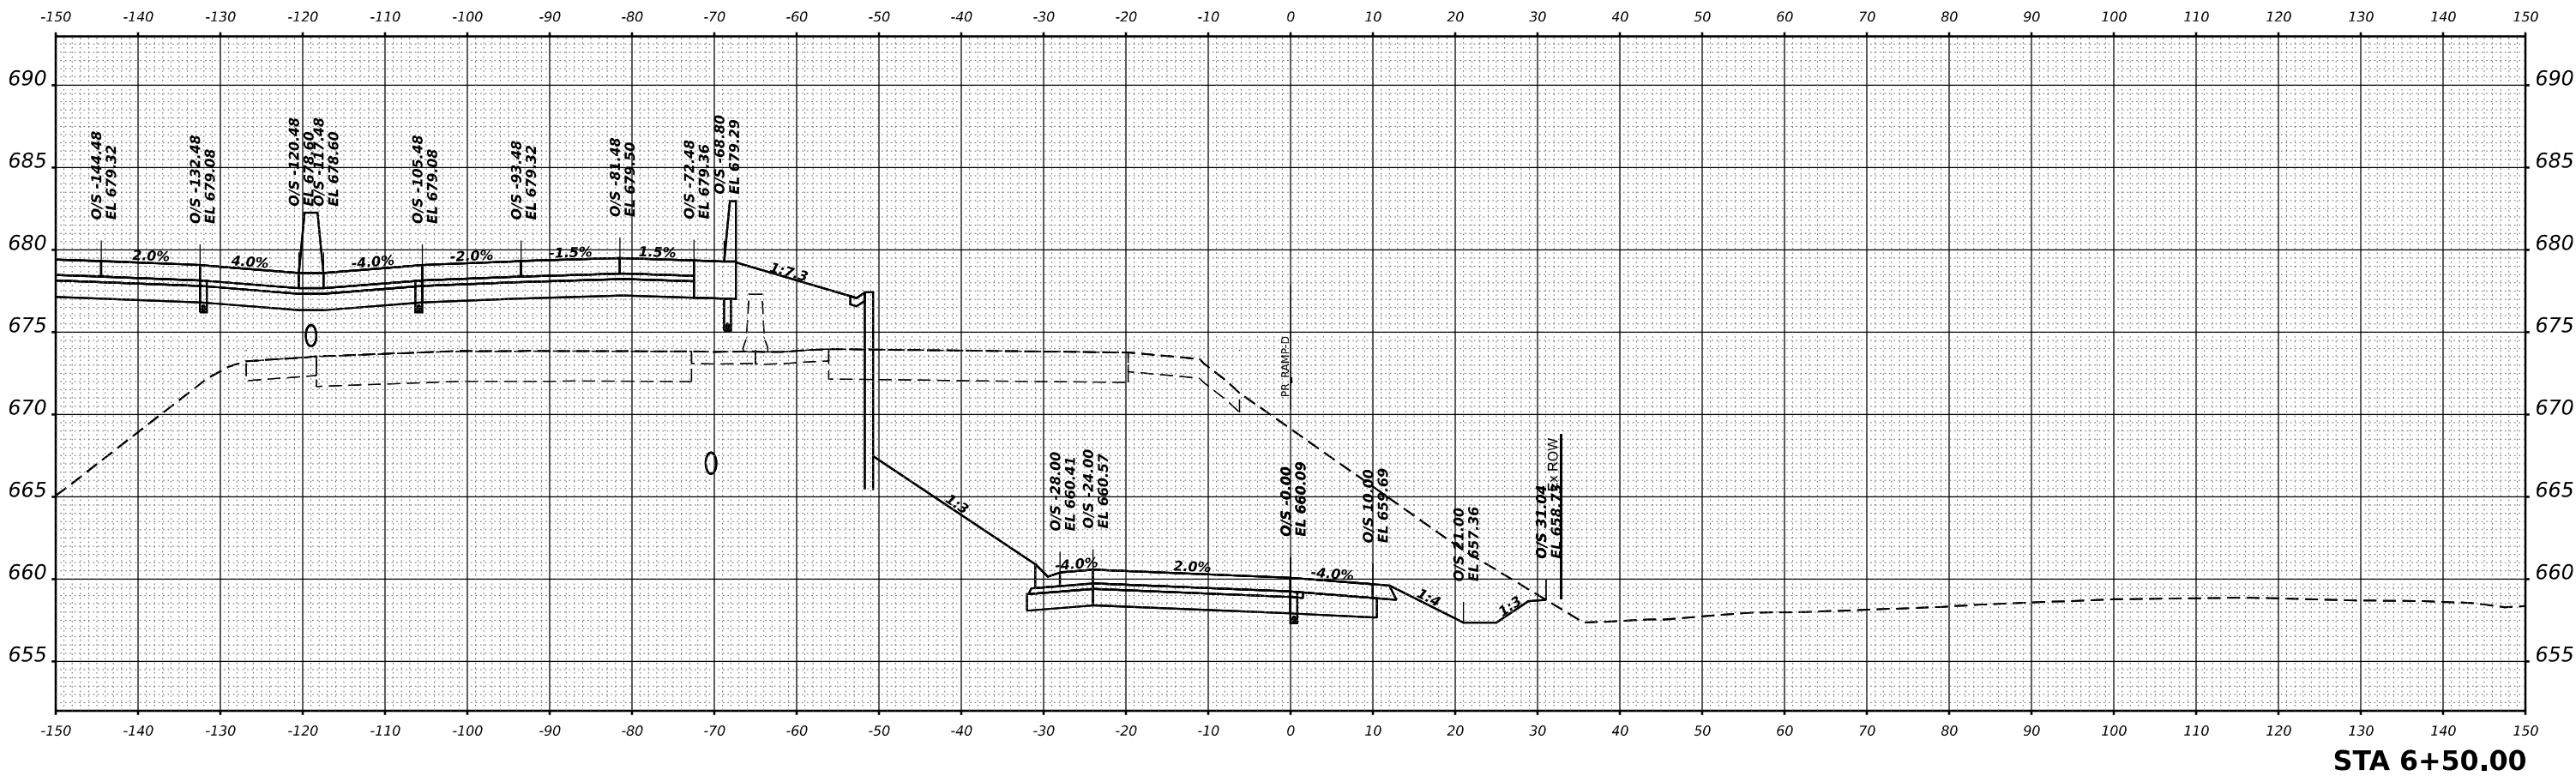

MODEL XS 1-27 SHEET 001
FILE NAME C:\WORK\EXP\BENTLEY\COM\EXP\W021\001412\030863-SHXS-RAMPD-006.DGN



USER NAME	= SALASL
DESIGNED	- GB
DRAWN	- GB
PLOT SCALE	= 0.16666633 ' / IN.
PLOT DATE	= 4/23/2026

REVISED	-
REVISED	-
REVISED	-
REVISED	-

STATE OF ILLINOIS
DEPARTMENT OF TRANSPORTATION


CROSS SECTIONS
RAMP D

SCALE: 1"=10' SHEET . OF SHEETS STA. 6+50.00 TO STA. 7+00.00


F.A.I RTE.	SECTION	COUNTY	TOTAL SHEETS	SHEET NO.
57	(46-3)R.HBK-1&[(46-3)HB-5]HB-1	KANKAKEE	1183	1106
CONTRACT NO. 66863				
ILLINOIS FED. AID PROJECT				

ORIGINAL SURVEY	SURVEYED _____	BY _____	DATE _____
	PLOTTED _____		
NOTE BOOK	TEMPLATE _____		
	AREAS _____		
NO. _____	AREAS CHECKED _____		


MODEL: XS I-57 SHEET 001	NO.	AREAS CHECKED
FILE NAME: C:\PW WORK\EXP-PW.BENTLEY.COM_EXP-PW-01\DO144124\D366863-SHT-XS-RAMPD-007.DGN		

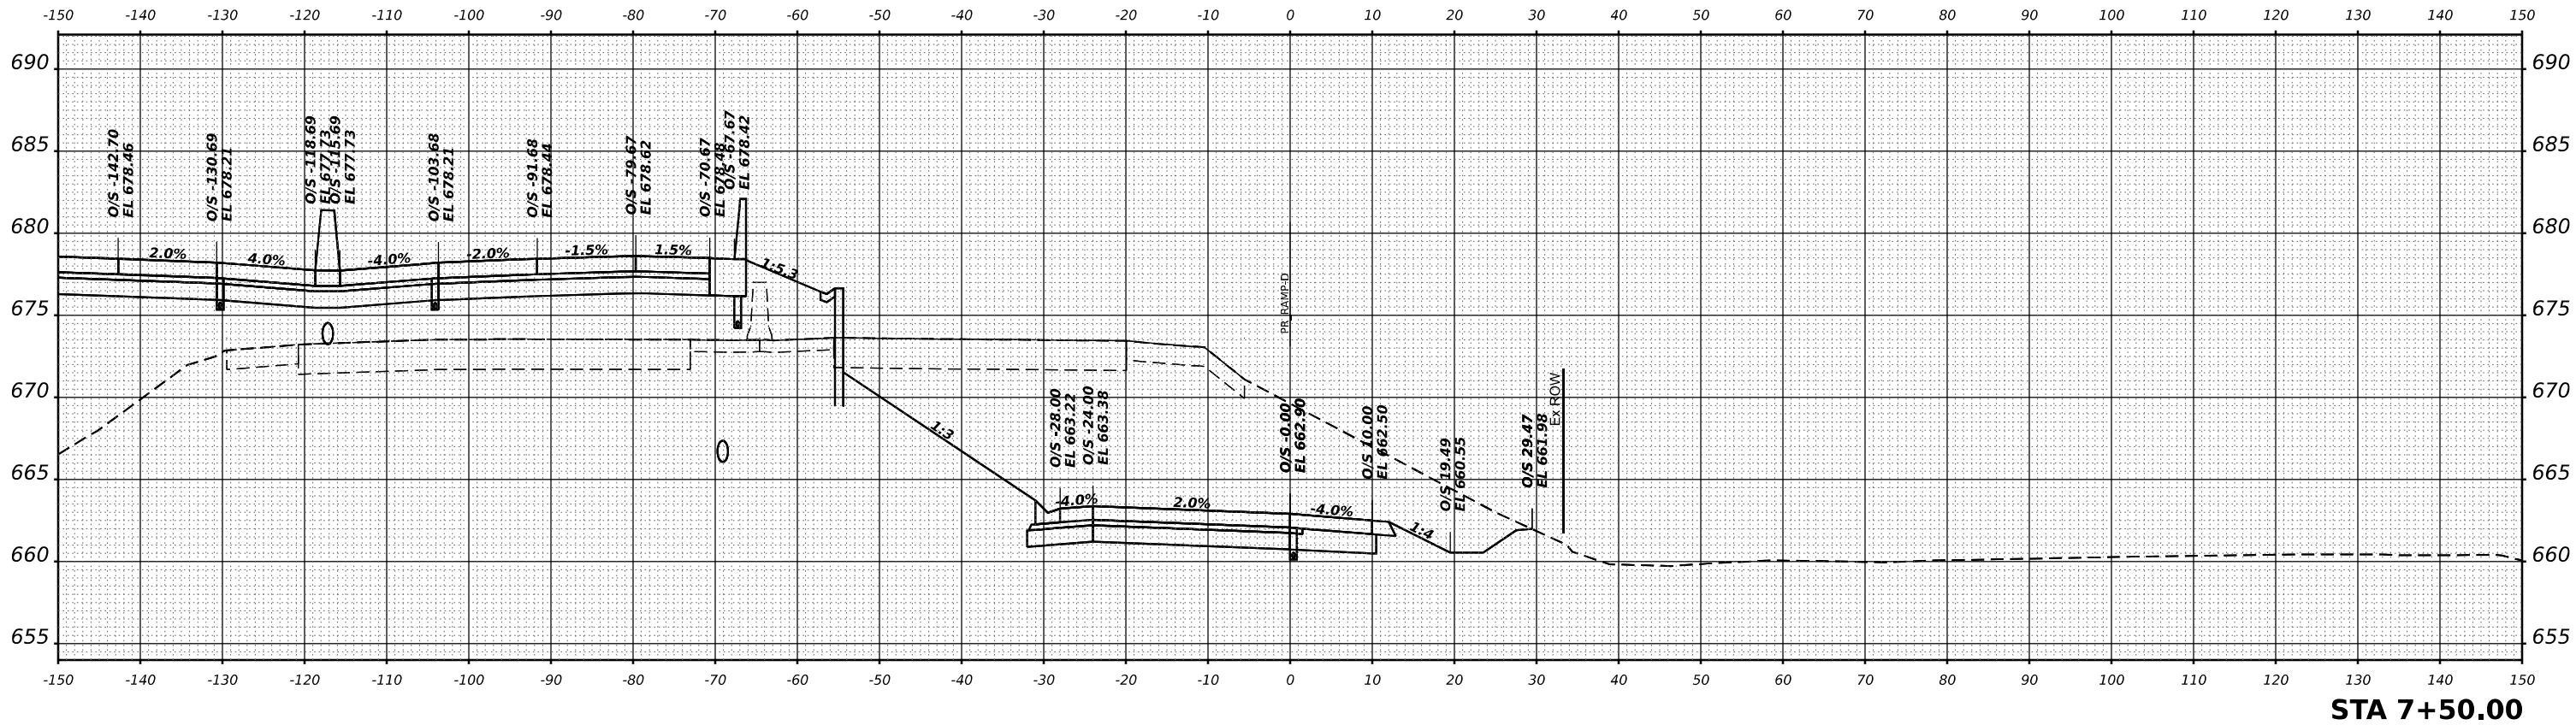

FINAL SURVEY	NO.	SURVEYED PLOTTED TEMPLATE AREAS CHECKED	BY	DATE

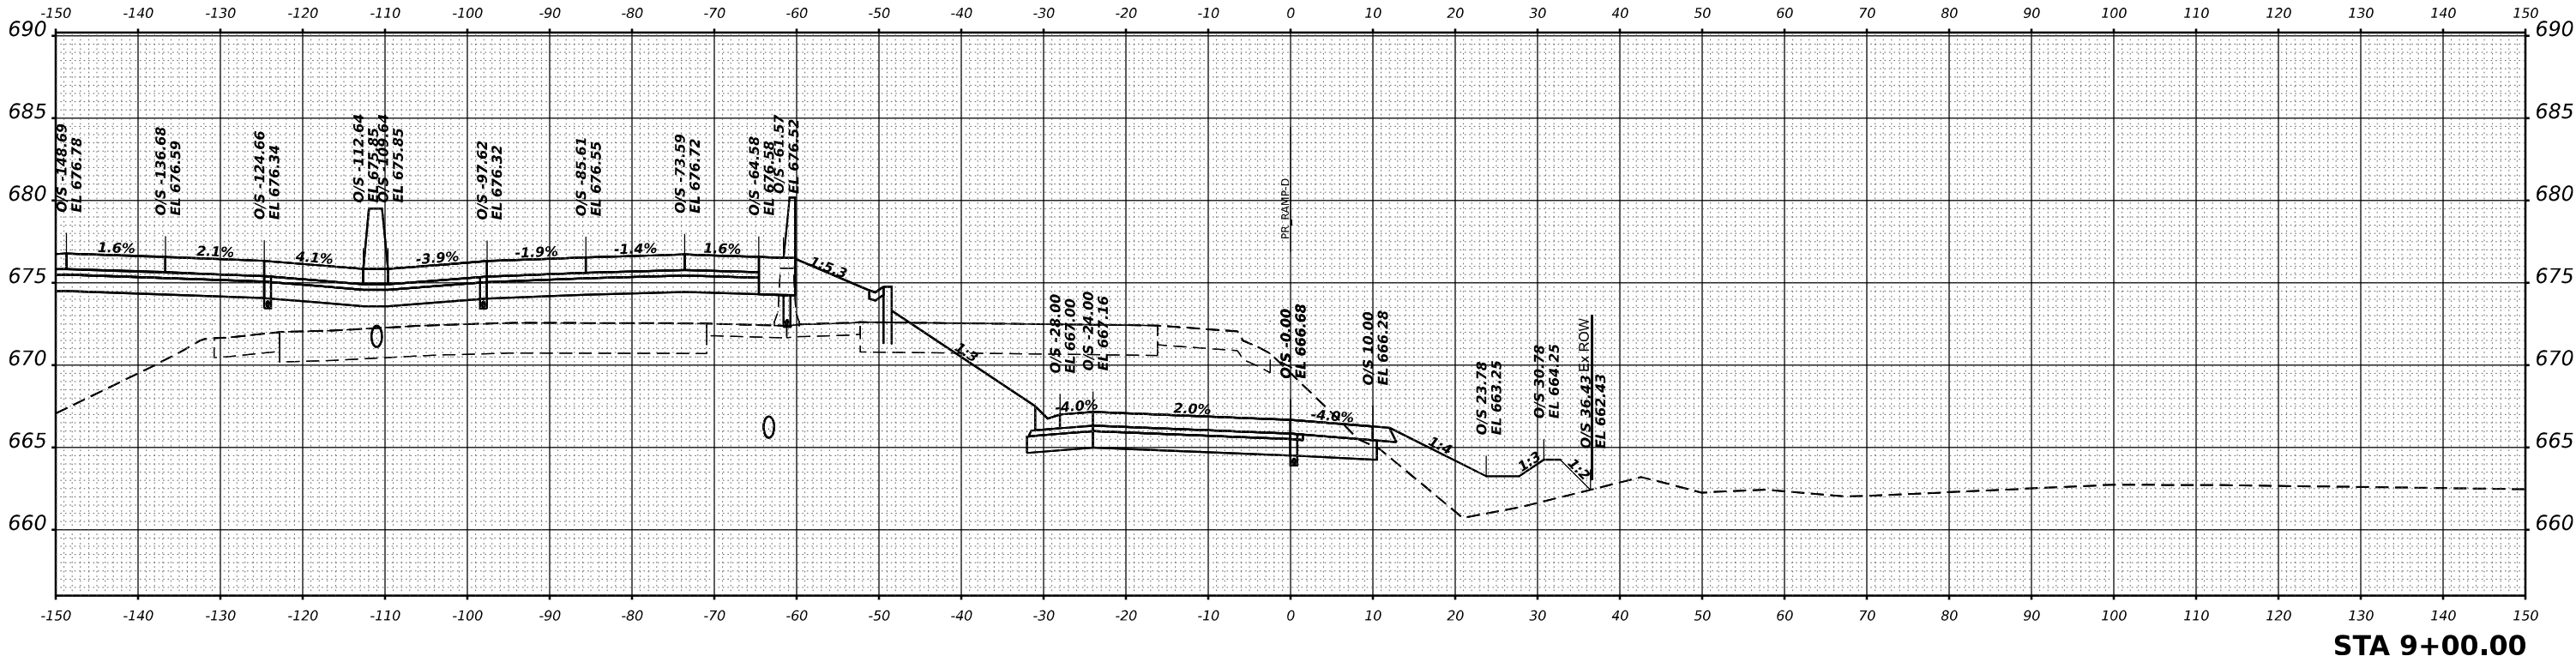

ORIGINAL SURVEY	NO.	SURVEYED PLOTTED TEMPLATE AREAS CHECKED	BY	DATE

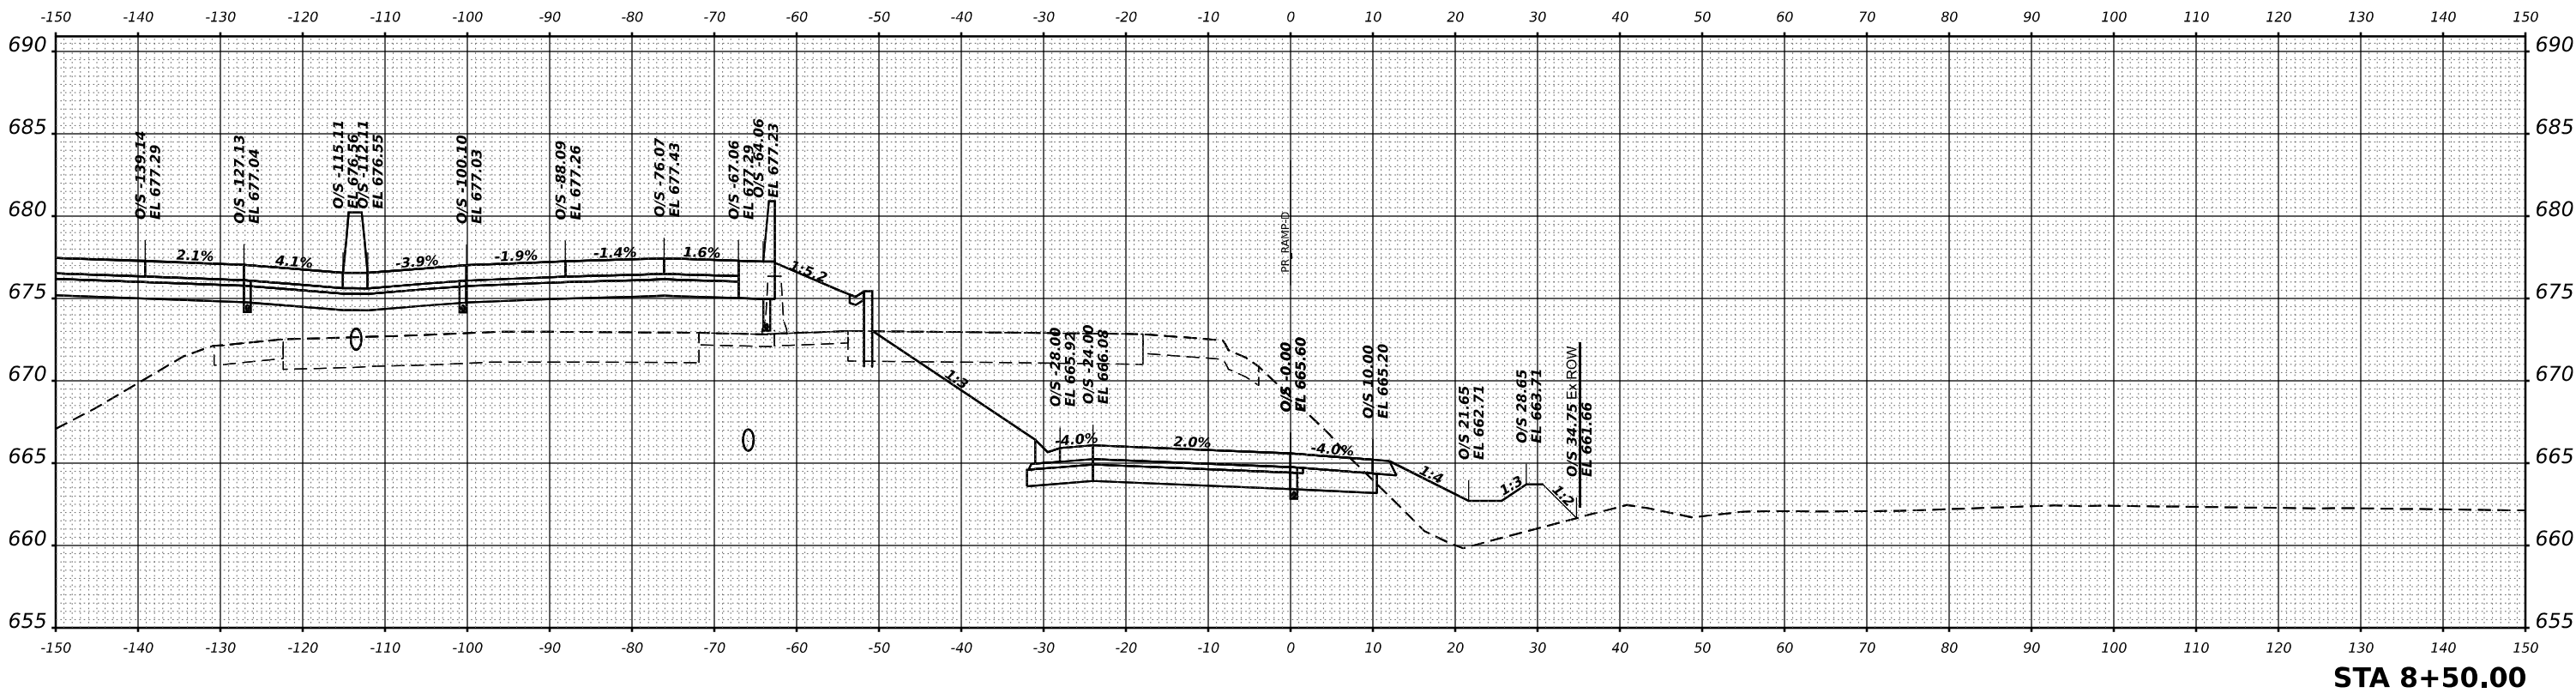

MODEL XS 1-57 SHEET 001
FILE NAME C:\WORK\EXP\BENTLEY\COM\EXP\PW01\001412\030863\SHXS-RAMPD-008.DGN



USER NAME = SALASL	DESIGNED - GB	REVISED -
	DRAWN - GB	REVISED -
PLOT SCALE = 0.16666633 ' / IN.	CHECKED - DH	REVISED -
PLOT DATE = 4/23/2026	DATE - 04/22/2026	REVISED -

STATE OF ILLINOIS
DEPARTMENT OF TRANSPORTATION

CROSS SECTIONS
RAMP D

SCALE: 1"=10' SHEET . OF SHEETS STA. 8+50.00 TO STA. 9+00.00


F.A.I RTE.	SECTION	COUNTY	TOTAL SHEETS	SHEET NO.
57	(46-3)R.HBK-1&[(46-3)HB-5]HB-1	KANKAKEE	1183	1108
CONTRACT NO. 66863				
ILLINOIS FED. AID PROJECT				

ORIGINAL SURVEY	SURVEYED _____	BY _____	DATE _____
	PLOTTED _____ TEMPLATE _____ AREAS _____ AREAS CHECKED _____		
NO. _____			




STATE OF ILLINOIS
DEPARTMENT OF TRANSPORTATION

F.A.I RTE.	SECTION	COUNTY	TOTAL SHEETS	SHEET NO.
57	(46-3)R,HBK-1&[(46-3)HB-5]HB-1	KANKAKEE	1183	1109
		CONTRACT NO. 66863		
ILLINOIS		FED. AID PROJECT		

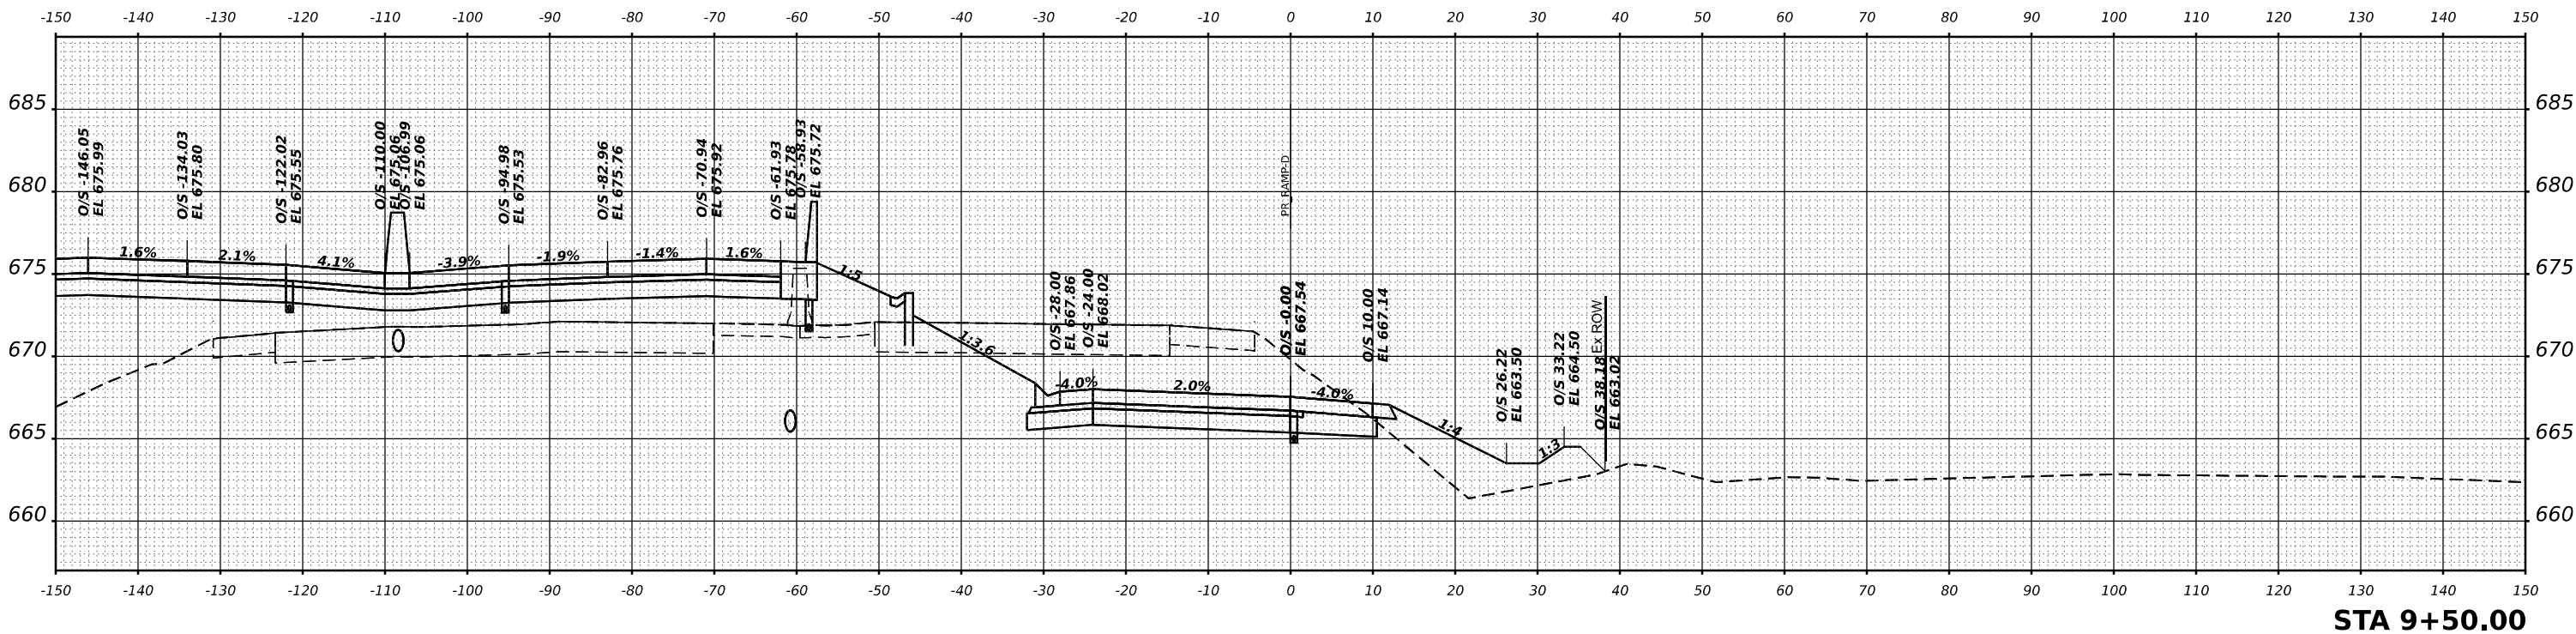


FINAL SURVEY NO.	SURVEYED PLOTTED NOTE BOOK AREAS CHECKED	BY	DATE

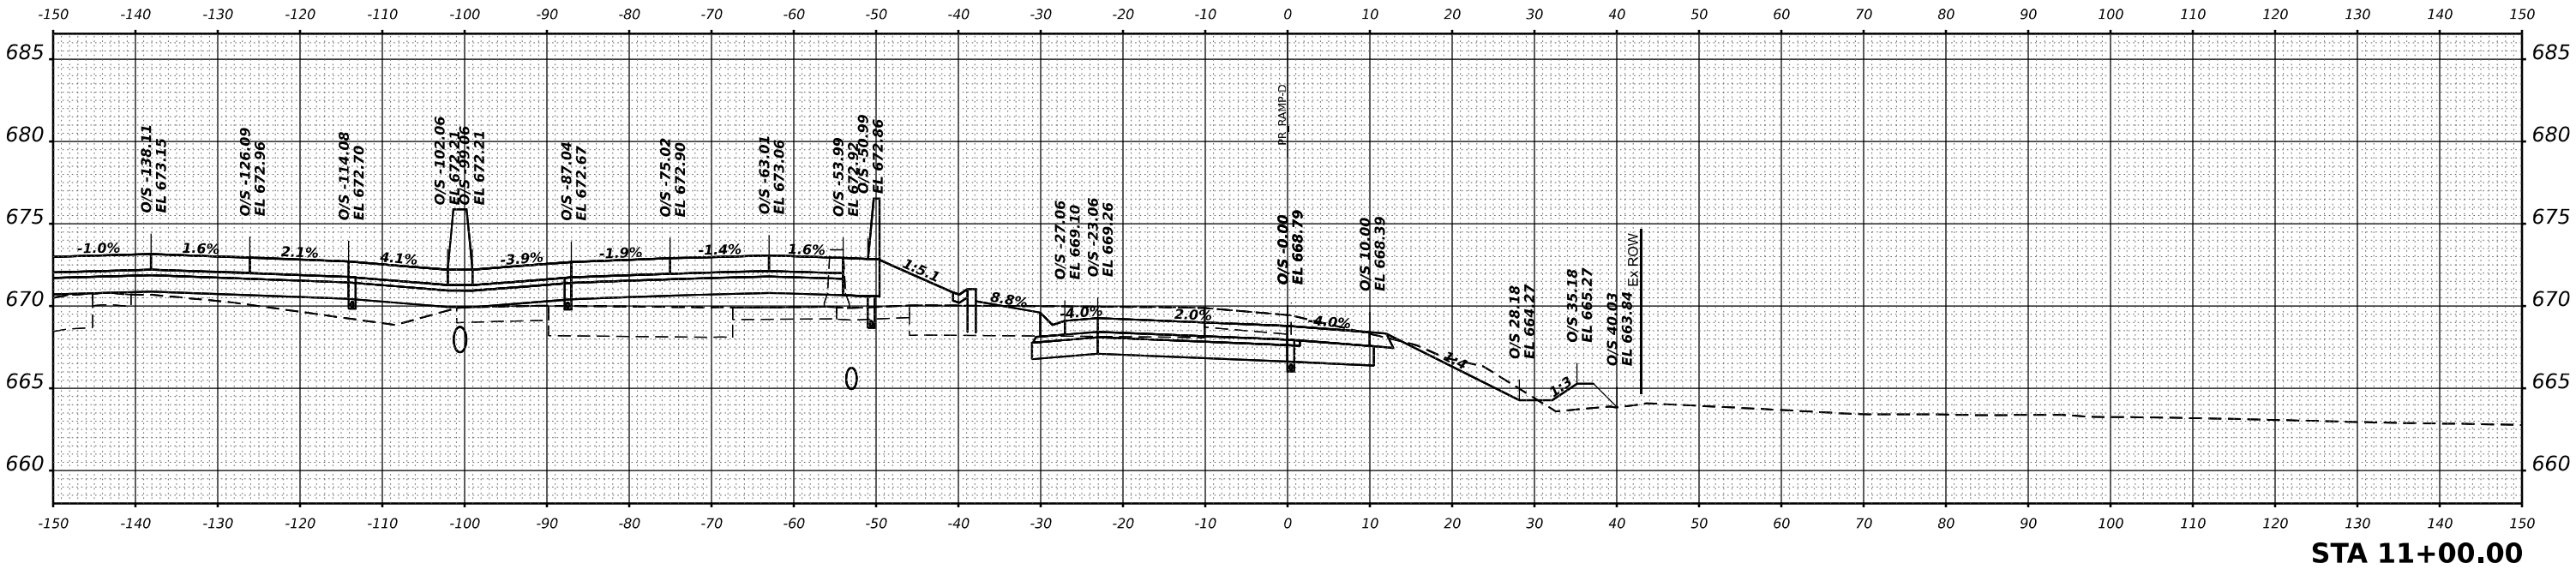

STA 11+00.00

ORIGINAL SURVEY NO.	SURVEYED PLOTTED NOTE BOOK AREAS CHECKED	BY	DATE

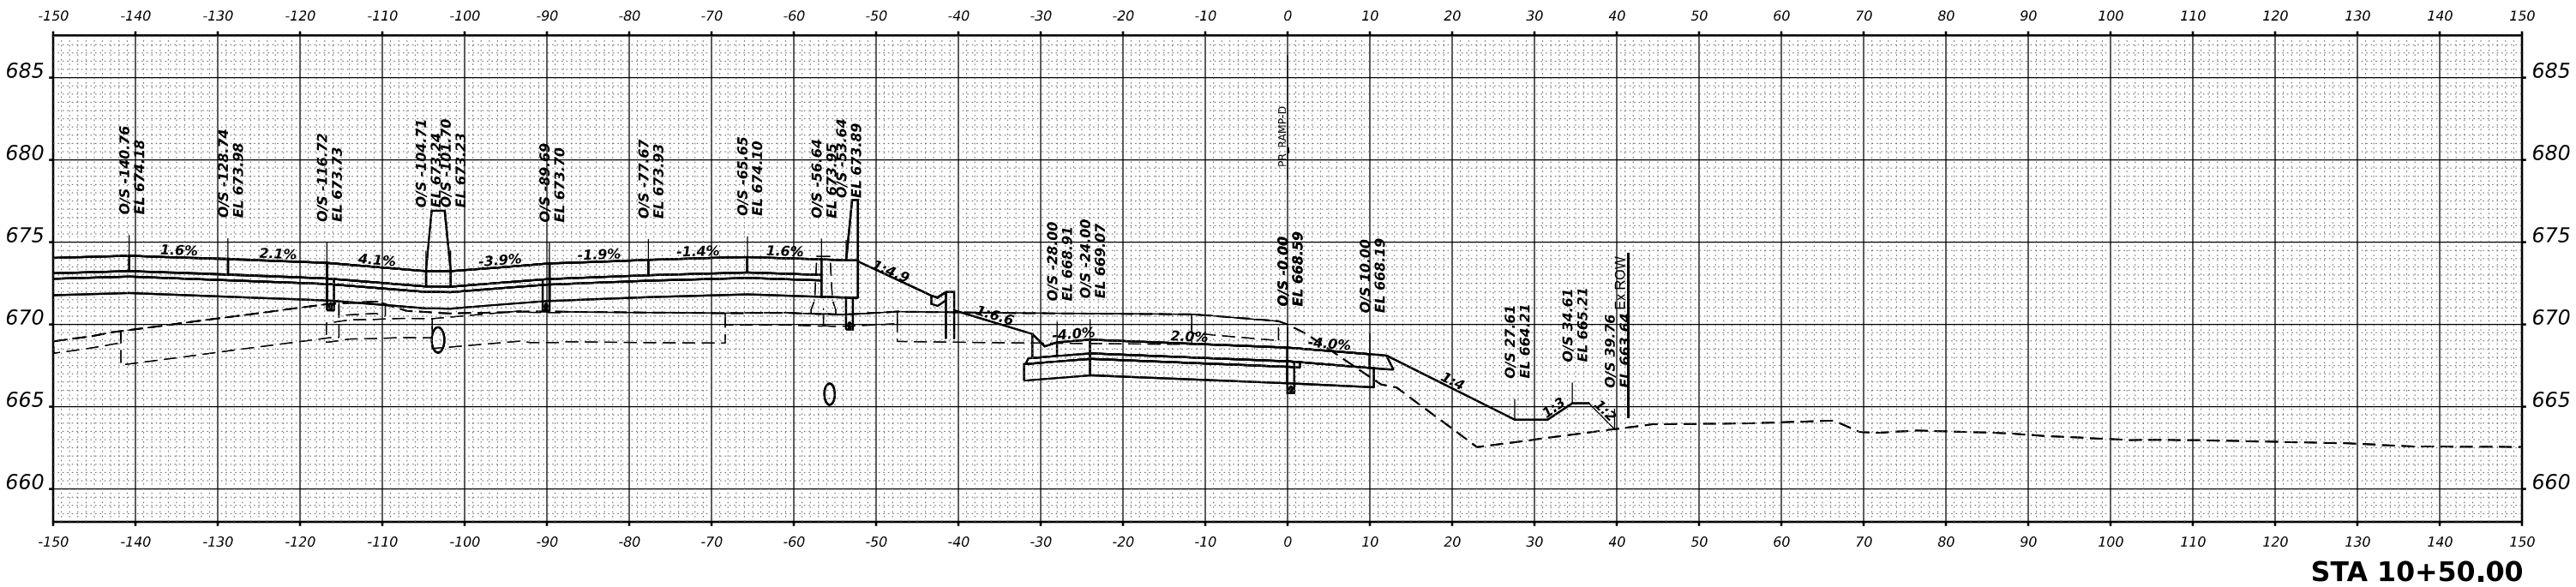

STA 10+50.00

MODEL X3-1-27 SHEET 001
FILE NAME C:\WORK\EXP\BENTLEY\COM EXP\W21.D01412\MD30863-SHXS-RAMP-D-10.DGN



USER NAME	= SALASL	DESIGNED	- GB	REVISED	-
		DRAWN	- GB	REVISED	-
PLOT SCALE	= 0.16666633 "/ IN.	CHECKED	- DH	REVISED	-
PLOT DATE	= 4/23/2026	DATE	- 04/22/2026	REVISED	-

STATE OF ILLINOIS
DEPARTMENT OF TRANSPORTATION

CROSS SECTIONS
RAMP D



SCALE: 1"=10' SHEET . OF SHEETS STA. 10+50.00 TO STA. 11+00.00

F.A.I RTE.	SECTION	COUNTY	TOTAL SHEETS	SHEET NO.
57	(46-3)R.HBK-1&[(46-3)HB-5]HB-1	KANKAKEE	1183	1110
CONTRACT NO. 66863				
ILLINOIS FED. AID PROJECT				

FINAL	SURVEYED	BY	DATE
SURVEY	PLOTTED		
NOTE BOOK	TEMPLATE		
NO.	AREAS CHECKED		

ORIGINAL	SURVEYED	BY	DATE
SURVEY	PLOTTED		
NOTE BOOK	TEMPLATE		
NO.	AREAS CHECKED		

MODEL XS 1-57 SHEET 001
FILE NAME C:\PW\WORK\EXP\BENTLEY\COM EXP\PW\21.D01412\MD36863-SHX\XS-RAMPD-111.DGN

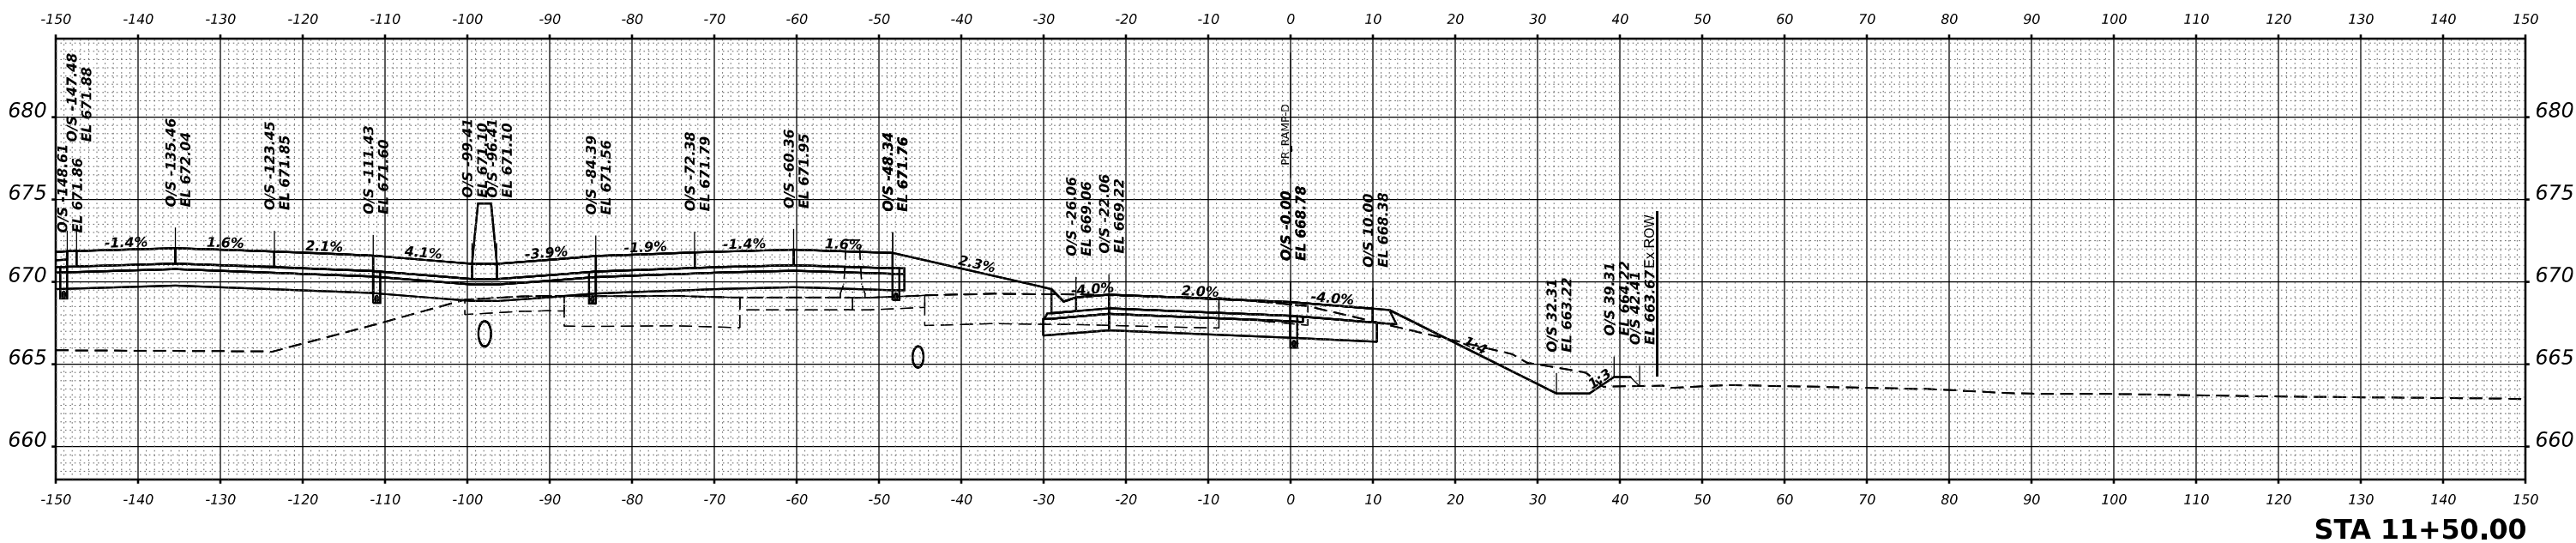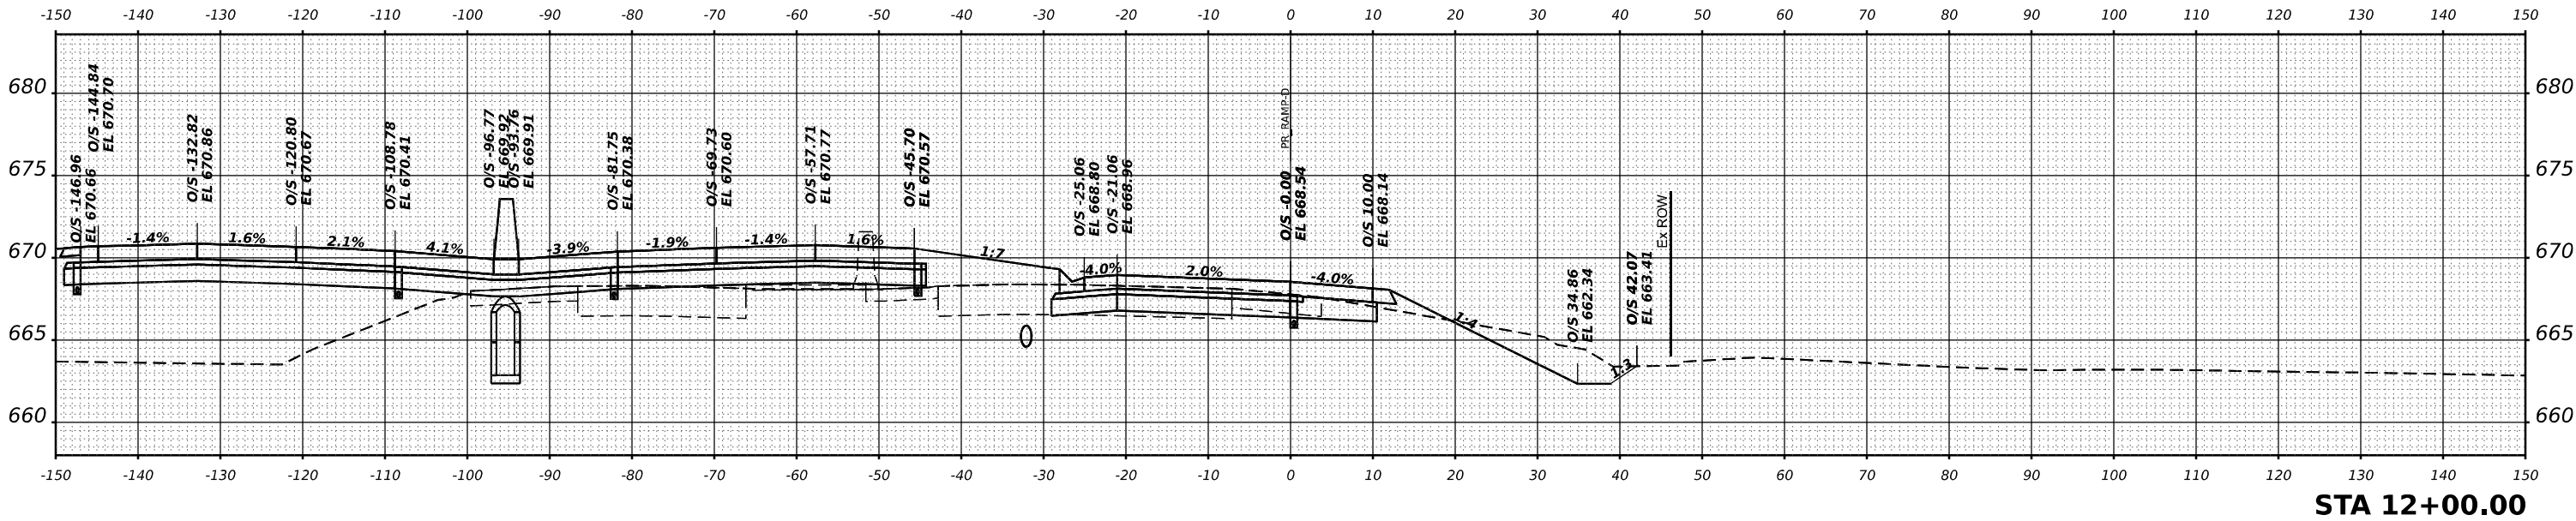

USER NAME = SALASL	DESIGNED - GB	REVISED -
	DRAWN - GB	REVISED -
PLOT SCALE = 0.16666633 1/ IN.	CHECKED - DH	REVISED -
PLOT DATE = 4/23/2026	DATE - 04/22/2026	REVISED -

STATE OF ILLINOIS
DEPARTMENT OF TRANSPORTATION

CROSS SECTIONS
RAMP D



SCALE: 1"=10' SHEET . OF SHEETS STA. 11+50.00 TO STA. 12+00.00

F.A.I RTE.	SECTION	COUNTY	TOTAL SHEETS	SHEET NO.
57	(46-3)R.HBK-1&[(46-3)HB-5]HB-1	KANKAKEE	1183	1111
CONTRACT NO. 66863				
ILLINOIS FED. AID PROJECT				

FINAL SURVEY	SURVEYED PLOTTED	BY	DATE
NO.	NOTE BOOK	AREA CHECKED	NO.

ORIGINAL SURVEY	SURVEYED PLOTTED	BY	DATE
NO.	NOTE BOOK	AREA CHECKED	NO.

MODEL XS-127 SHEET 001
FILE NAME C:\AW\WORK\EXP\BENTLEY\COM\EXP\PM\01.D01412\12+50RAMP-D-12.DGN

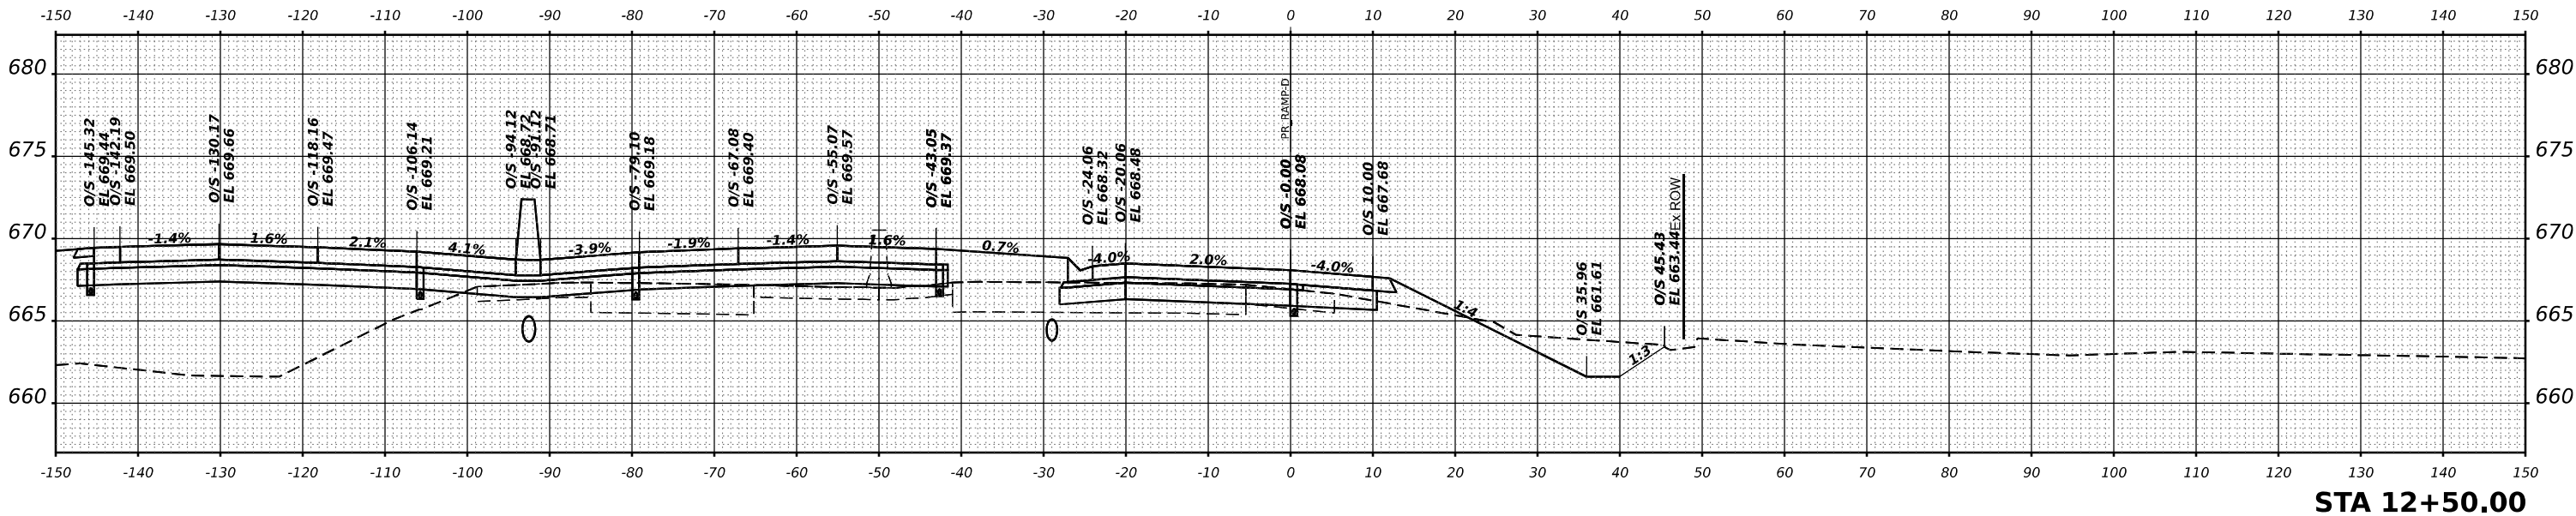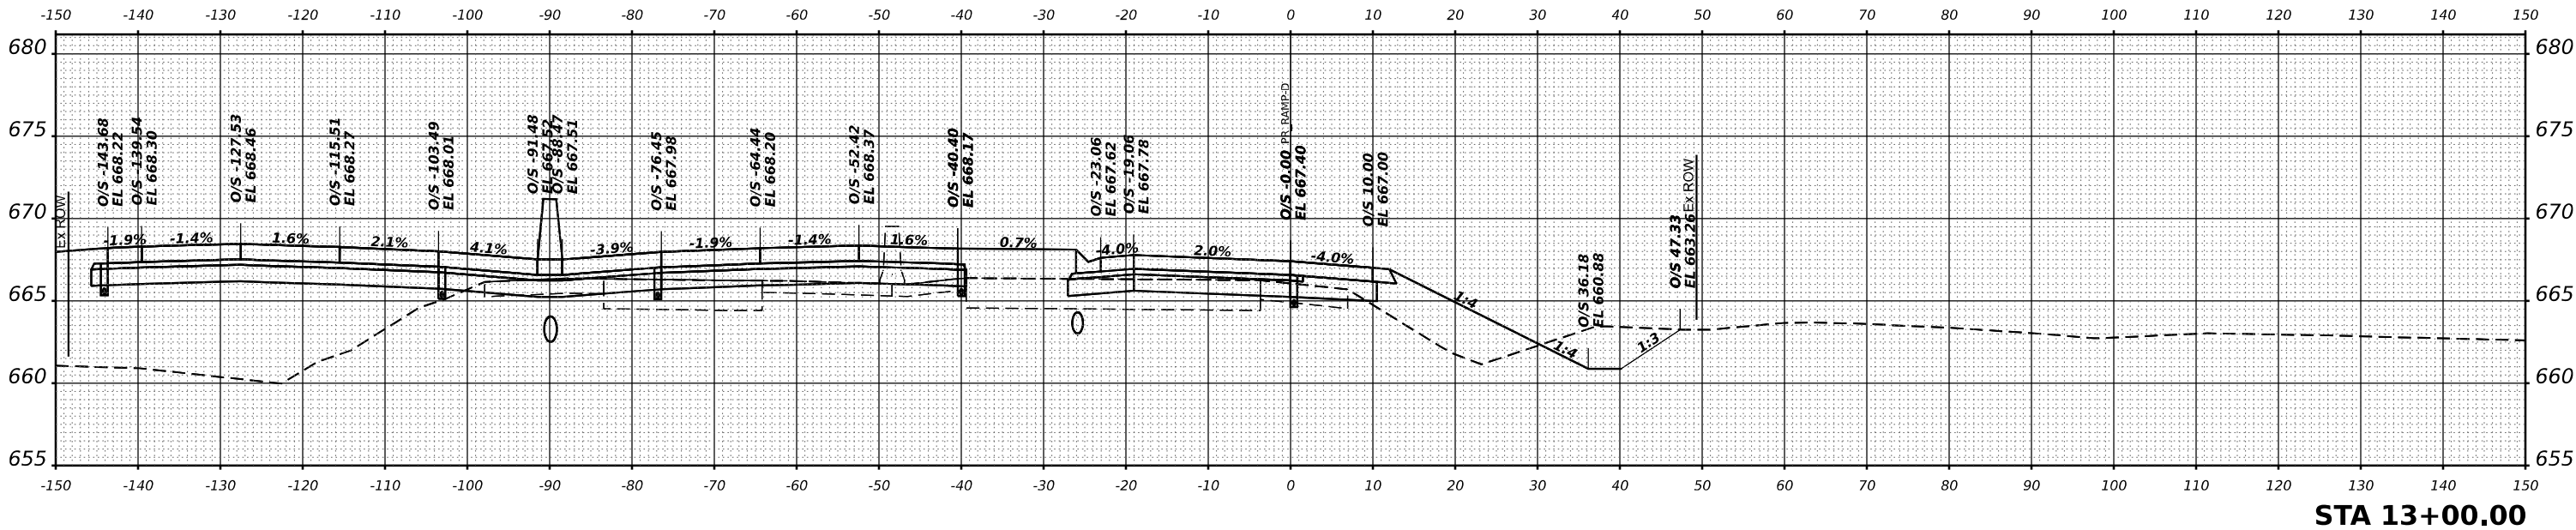

USER NAME = SALASL	DESIGNED - GB	REVISED -
	DRAWN - GB	REVISED -
PLOT SCALE = 0.16666633 ' / IN.	CHECKED - DH	REVISED -
PLOT DATE = 4/23/2026	DATE - 04/22/2026	REVISED -


STATE OF ILLINOIS
DEPARTMENT OF TRANSPORTATION

CROSS SECTIONS
RAMP D

SCALE: 1"=10' SHEET . OF SHEETS STA. 12+50.00 TO STA. 13+00.00


F.A.I RTE.	SECTION	COUNTY	TOTAL SHEETS	SHEET NO.
57	(46-3)R.HBK-1&[(46-3)HB-5]HB-1	KANKAKEE	1183	1112
CONTRACT NO. 66863				
ILLINOIS FED. AID PROJECT				

FINAL SURVEY	SURVEYED PLOTTED	BY	DATE
NO.	NOTE BOOK	AREAS CHECKED	

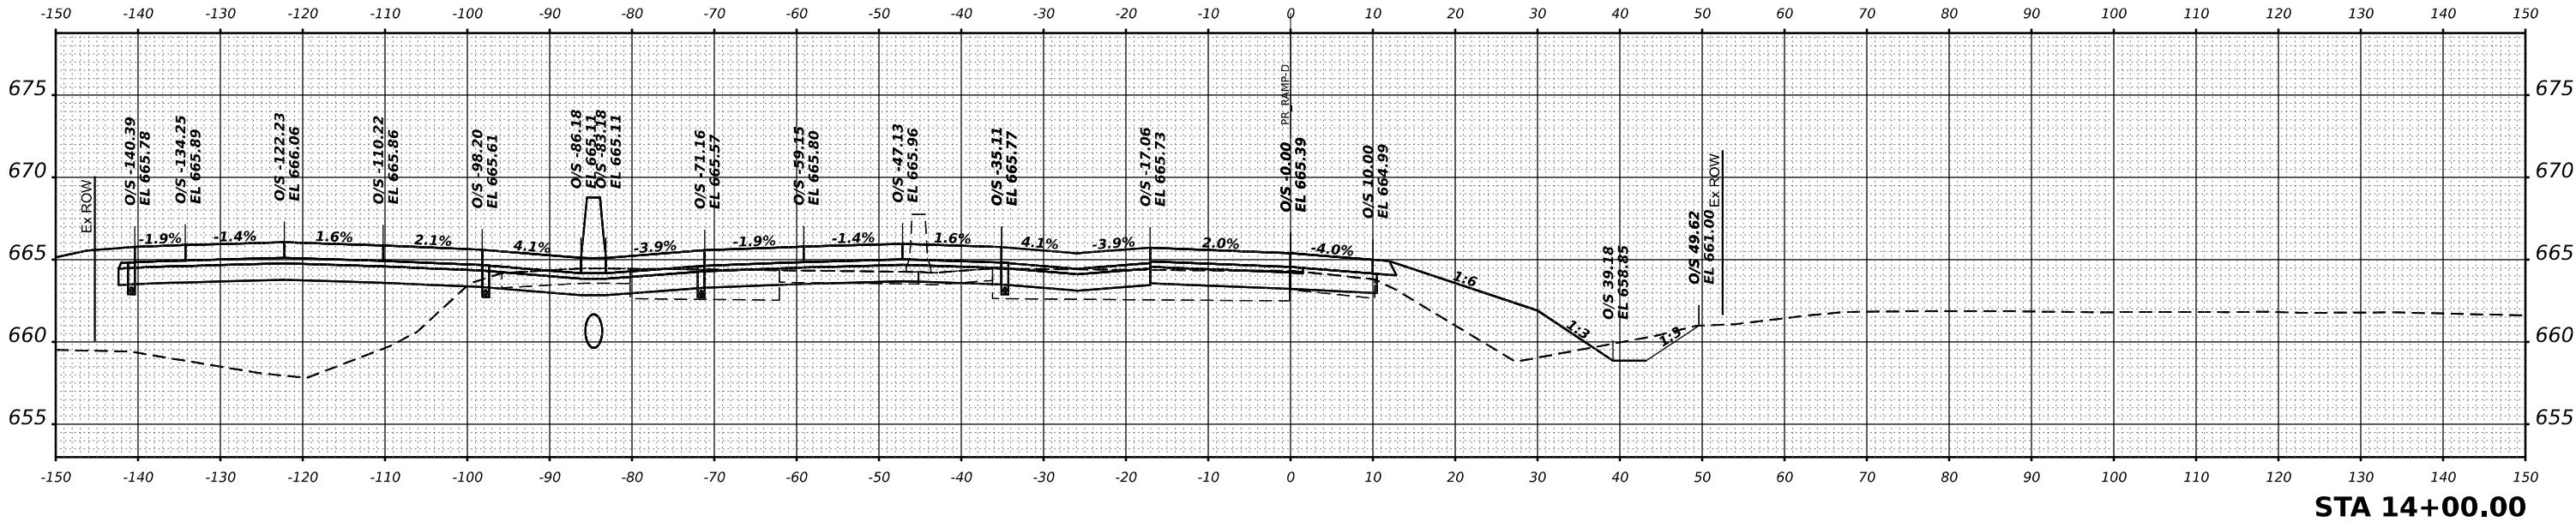

STA 14+00.00

ORIGINAL SURVEY	SURVEYED PLOTTED	BY	DATE
NO.	NOTE BOOK	AREAS CHECKED	

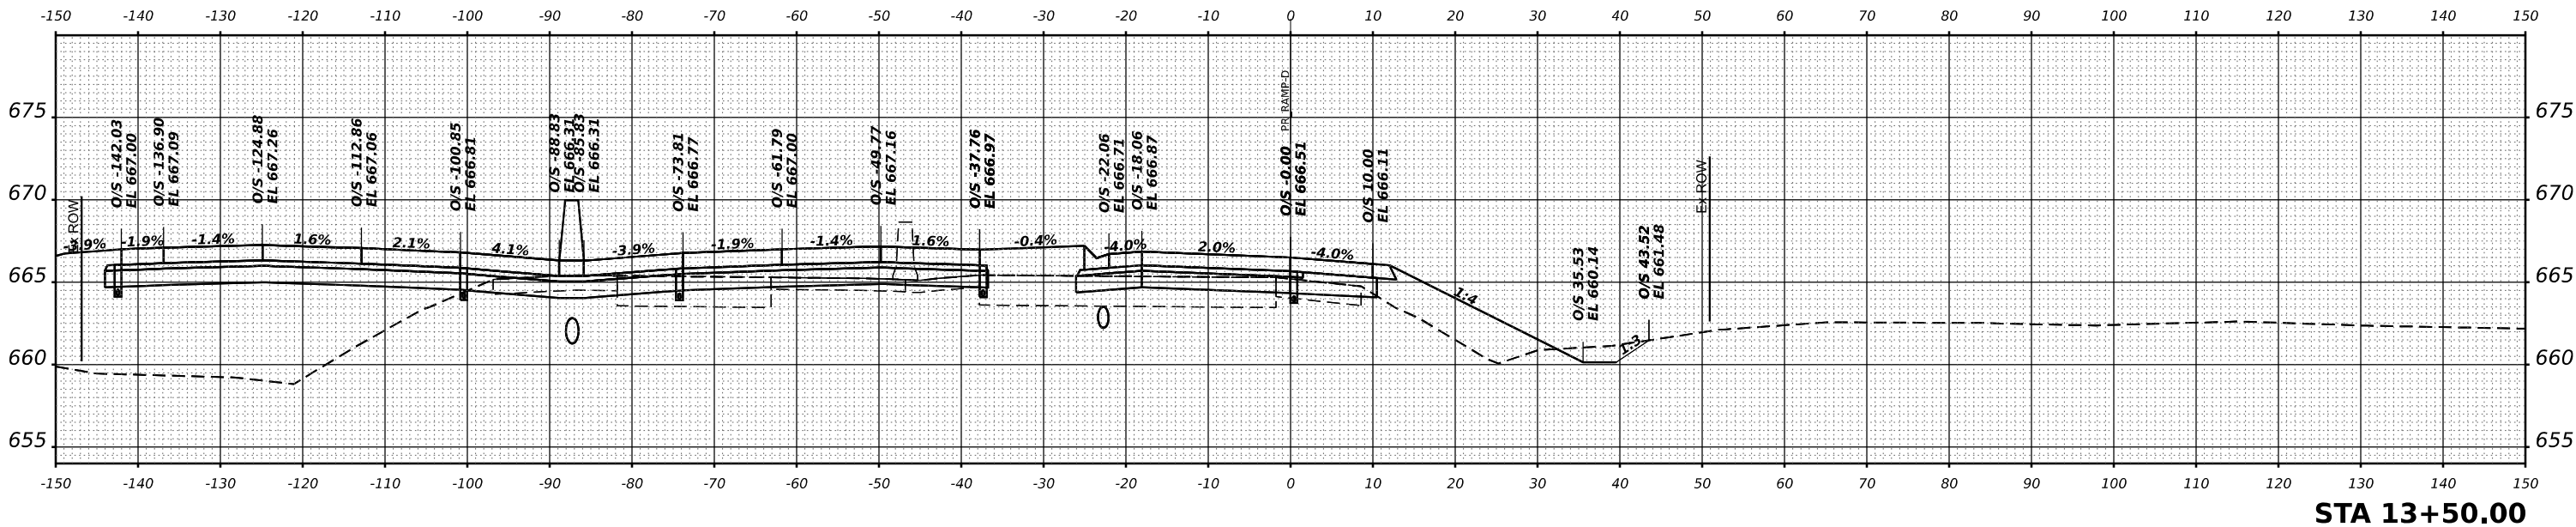

STA 13+50.00

MODEL XS 1-57 SHEET 001
FILE NAME C:\WORK\EXP\BENTLEY\COM\EXP\W021\001412\MD36863-SHXS-RAMP-D-13.DGN



USER NAME = SALASL	DESIGNED - GB	REVISED -
	DRAWN - GB	REVISED -
PLOT SCALE = 0.16666633 ' / IN.	CHECKED - DH	REVISED -
PLOT DATE = 4/23/2026	DATE - 04/22/2026	REVISED -




STATE OF ILLINOIS
DEPARTMENT OF TRANSPORTATION

CROSS SECTIONS
RAMP D

SCALE: 1"=10' SHEET . OF SHEETS STA. 13+50.00 TO STA. 14+00.00

F.A.I RTE.	SECTION	COUNTY	TOTAL SHEETS	SHEET NO.
57	(46-3)R.HBK-1&[(46-3)HB-5]HB-1	KANKAKEE	1183	1113
CONTRACT NO. 66863				
ILLINOIS FED. AID PROJECT				

FINAL SURVEY NOTE BOOK NO.	DATE		BY	
	SURVEYED		PLOTTED	
	TEMPLATE		AREAS	
	NO.		CHECKED	

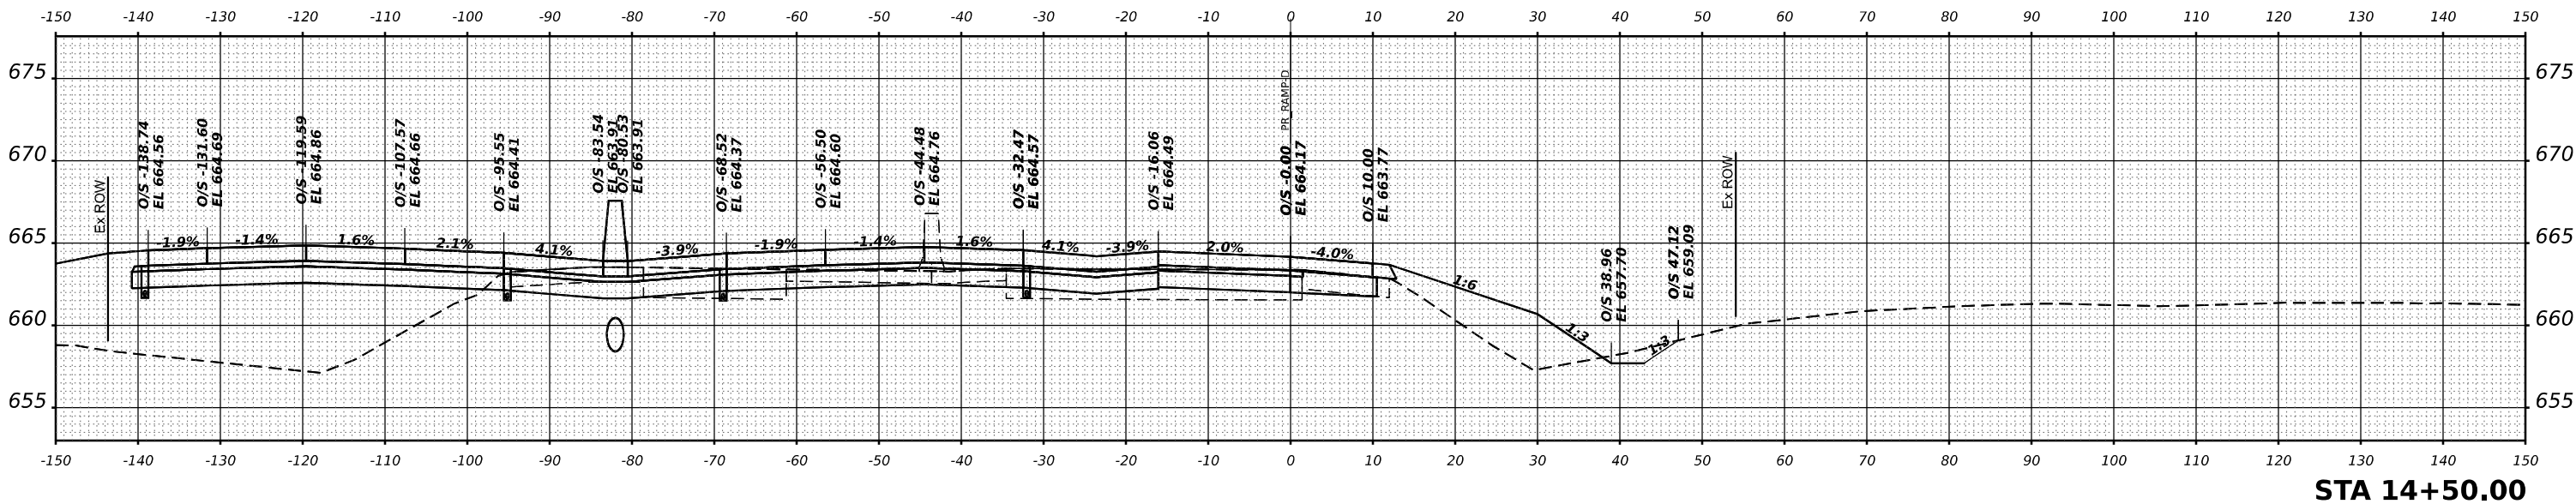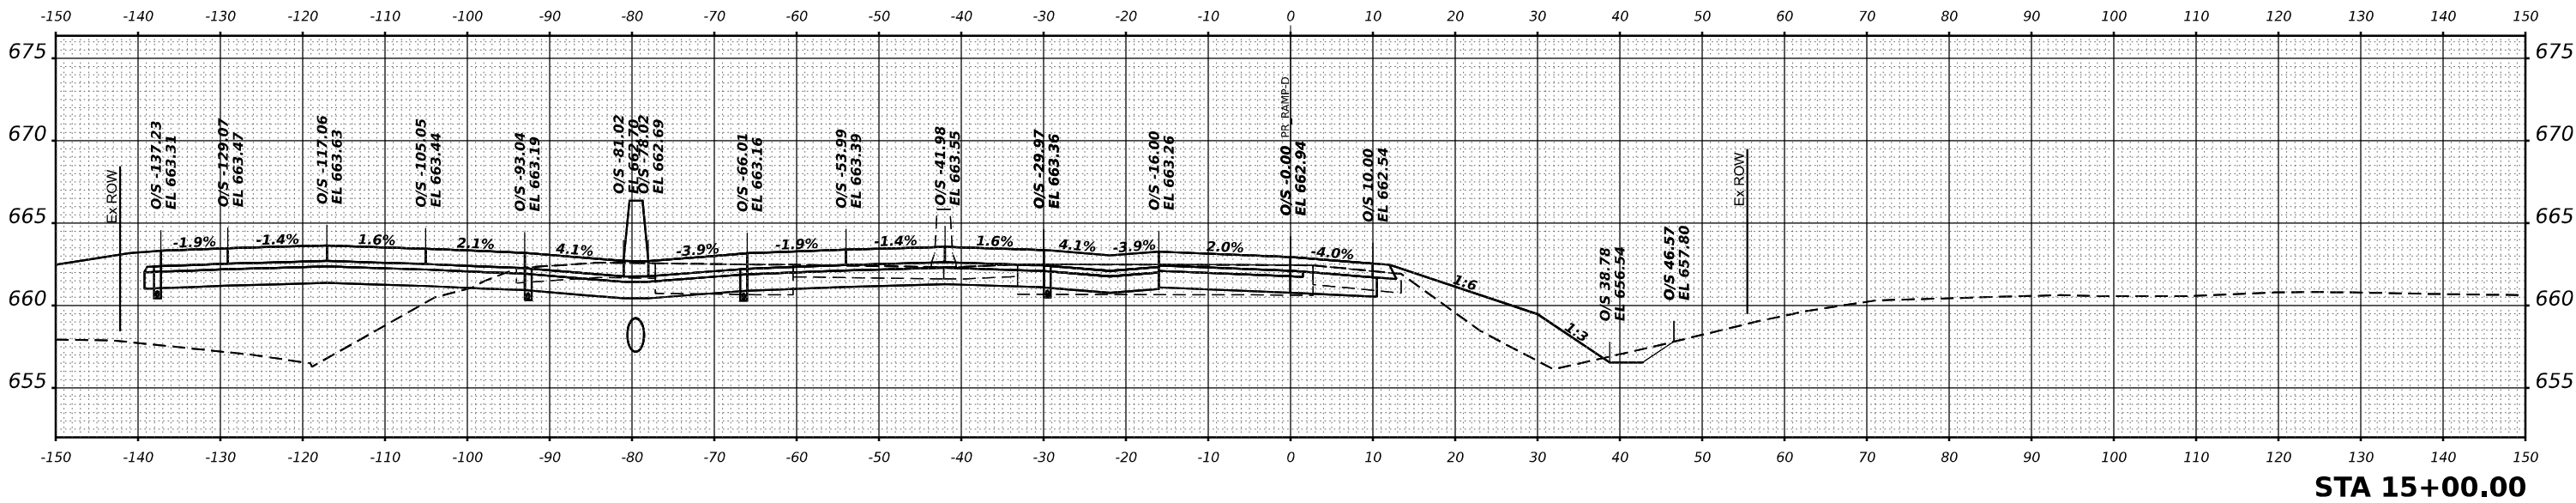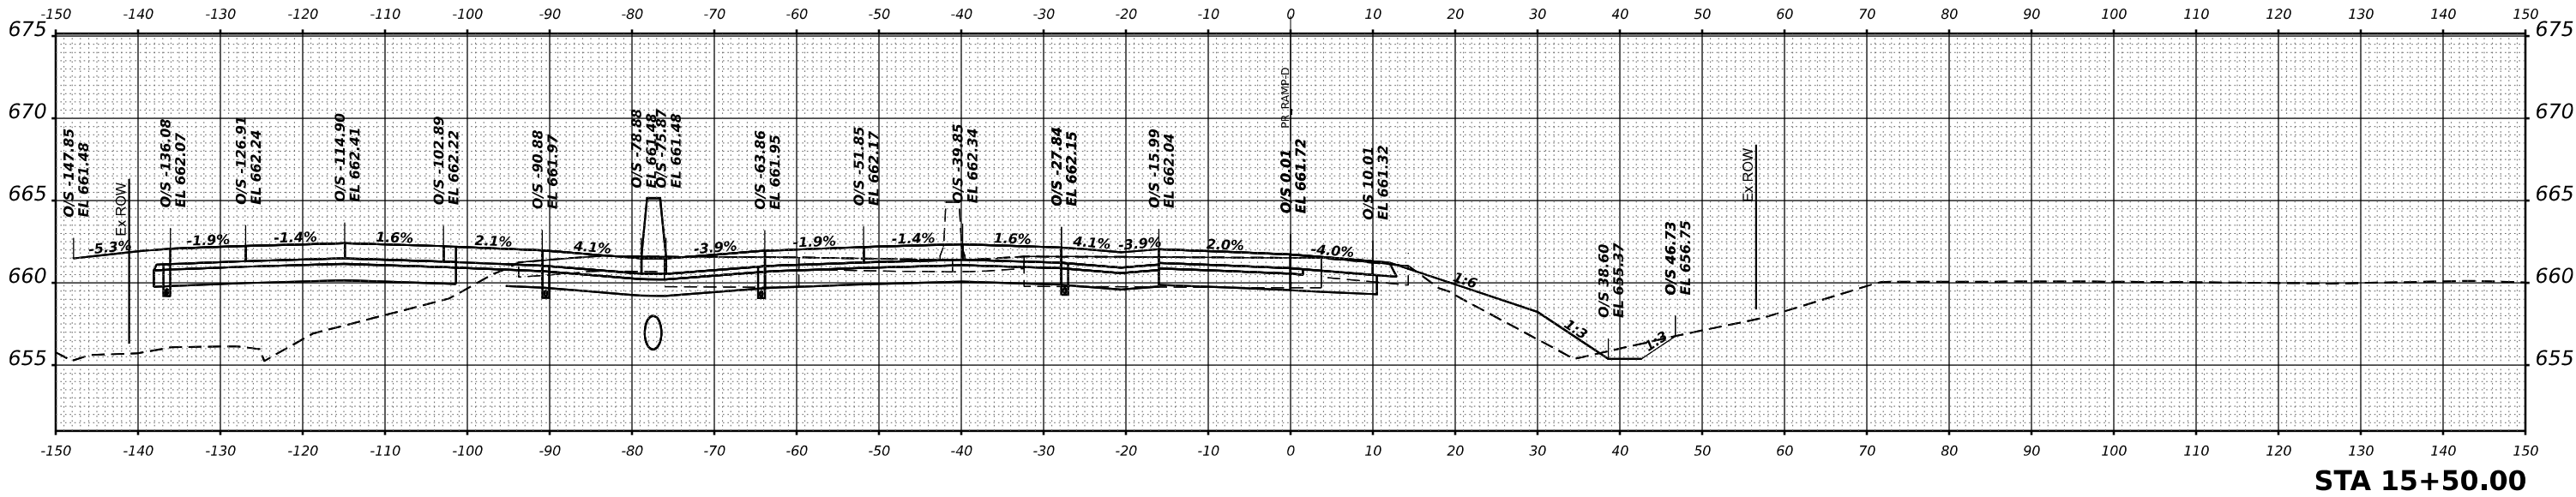

MODEL X5-127 SHEET 001
FILE NAME C:\WORK\EXP\BENTLEY\COM\EXP\W021\001412\MD30863-SHXS-RAMP-D-14.DGN



USER NAME = SALASL	DESIGNED - GB	REVISED -
PLOT SCALE = 0.16666633 ' / IN.	DRAWN - GB	REVISED -
PLOT DATE = 4/23/2026	CHECKED - DH	REVISED -
	DATE - 04/22/2026	REVISED -

STATE OF ILLINOIS
DEPARTMENT OF TRANSPORTATION

CROSS SECTIONS
RAMP D




SCALE: 1"=10' SHEET . OF SHEETS STA. 14+50.00 TO STA. 15+50.00

F.A.I RTE.	SECTION	COUNTY	TOTAL SHEETS	SHEET NO.
57	(46-3)R.HBK-1&[(46-3)HB-5]HB-1	KANKAKEE	1183	1114
CONTRACT NO. 66863				
ILLINOIS FED. AID PROJECT				

FINAL SURVEY			BY	DATE
	SURVEYED _____			
	PLOTTED _____			
	TEMPLATE _____			
NOTE BOOK	AREAS _____			
	AREAS CHECKED _____			
NO. _____				

ORIGINAL SURVEY			BY	DATE
	SURVEYED _____			
	PLOTTED _____			
	TEMPLATE _____			
NOTE BOOK				
NO. _____	AREAS _____			
	AREAS CHECKED _____			

MODEL XS-127 SHEET 001
FILE NAME C:\WORK\EXP\BENTLEY\COM\EXP\W21\001412\MD36863-SHXS-RAMP-D-15.DGN

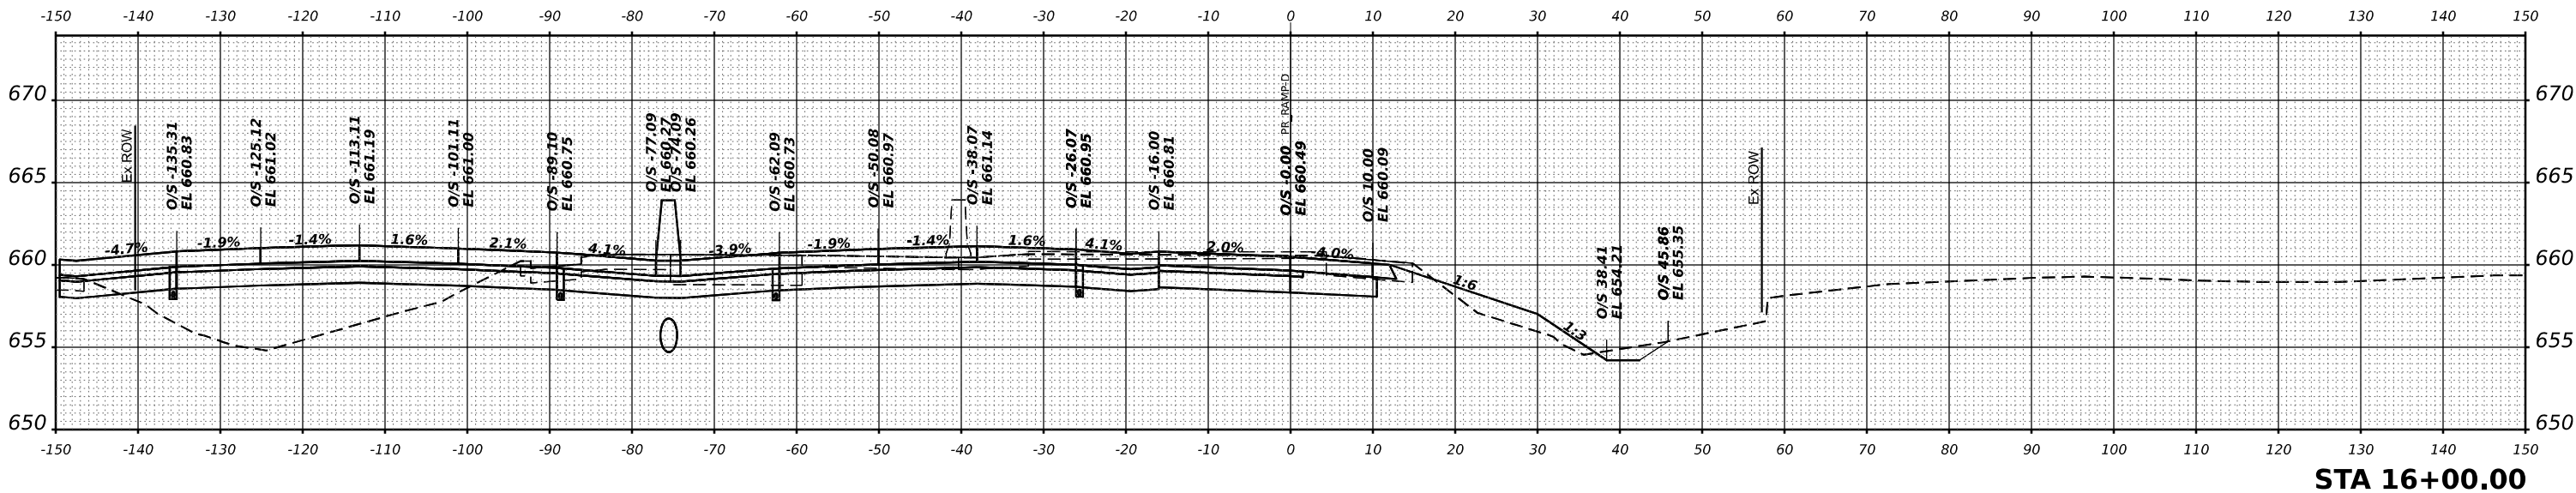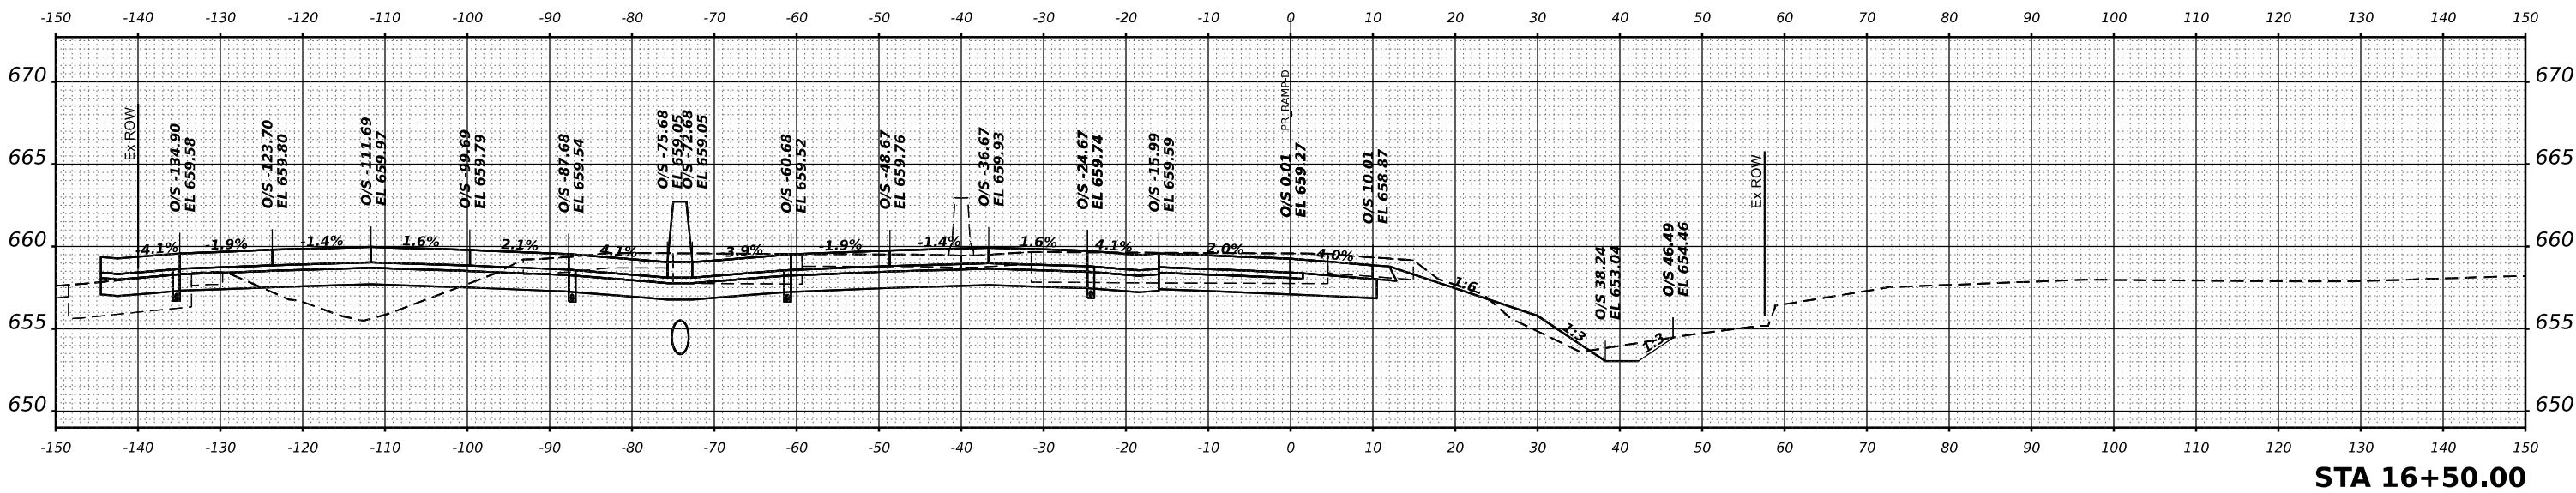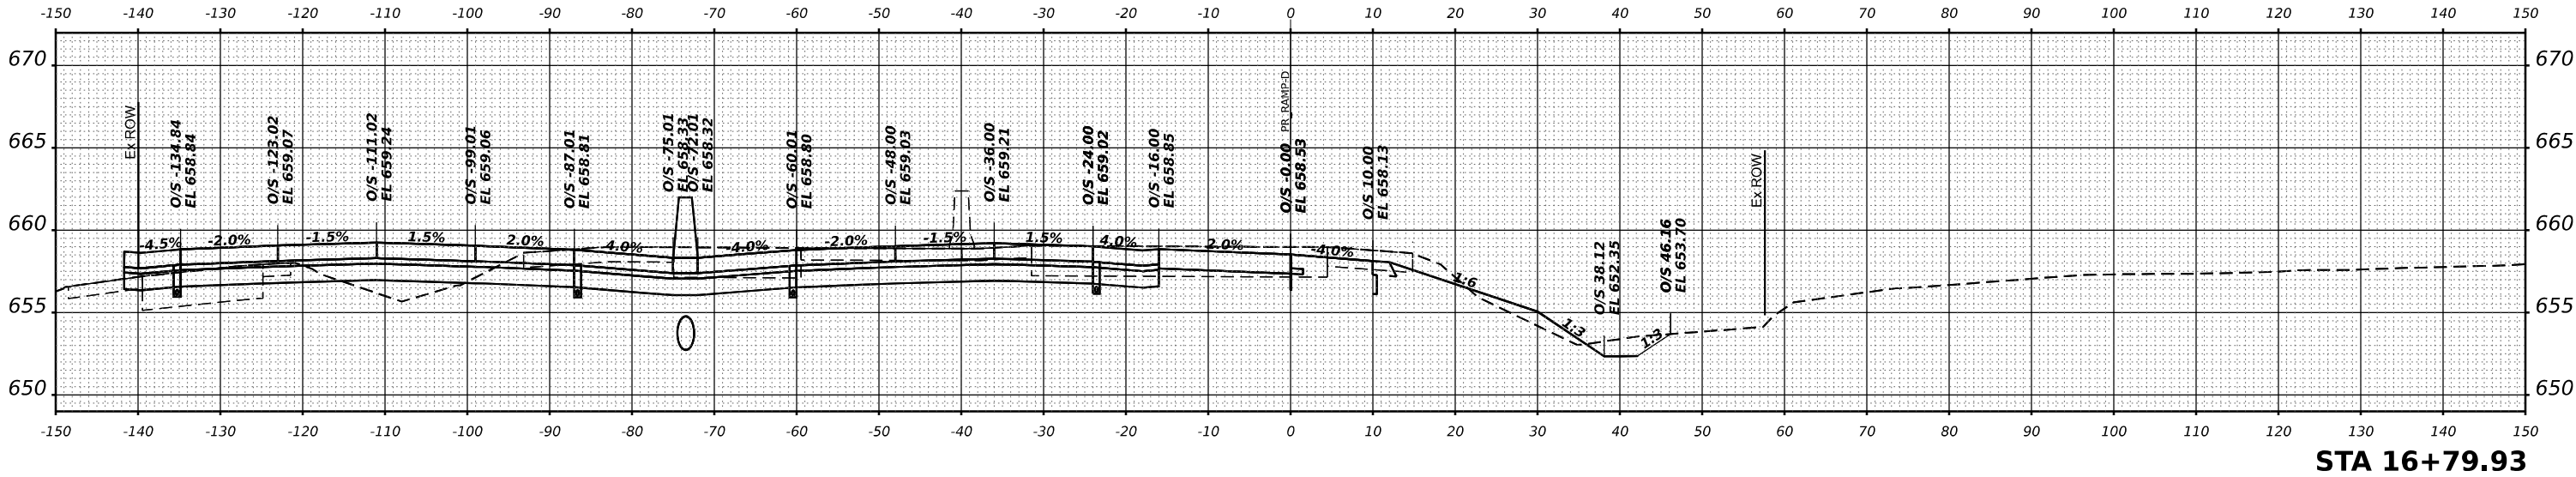

USER NAME = SALASL	DESIGNED - GB	REVISED -
	DRAWN - GB	REVISED -
PLOT SCALE = 0.16666633 1/ IN.	CHECKED - DH	REVISED -
PLOT DATE = 4/23/2026	DATE - 04/22/2026	REVISED -

STATE OF ILLINOIS
DEPARTMENT OF TRANSPORTATION

CROSS SECTIONS
RAMP D




SCALE: 1"=10' SHEET . OF SHEETS STA. 16+00.00 TO STA. 16+79.93

F.A.I RTE.	SECTION	COUNTY	TOTAL SHEETS	SHEET NO.
57	(46-3)R.HBK-1&[(46-3)HB-5]HB-1	KANKAKEE	1183	1115
CONTRACT NO. 66863				
ILLINOIS FED. AID PROJECT				

FINAL SURVEY NO.	SURVEYED PLOTTED NOTE BOOK NO.	BY	DATE

ORIGINAL SURVEY NO.	SURVEYED PLOTTED NOTE BOOK NO.	BY	DATE

MODEL: XS-1-27 SHEET 001
FILE NAME: C:\WORK\EXP\BENTLEY\COM\EXP\PW01.D00\1412\030863-SHXS-L17-001.DGN

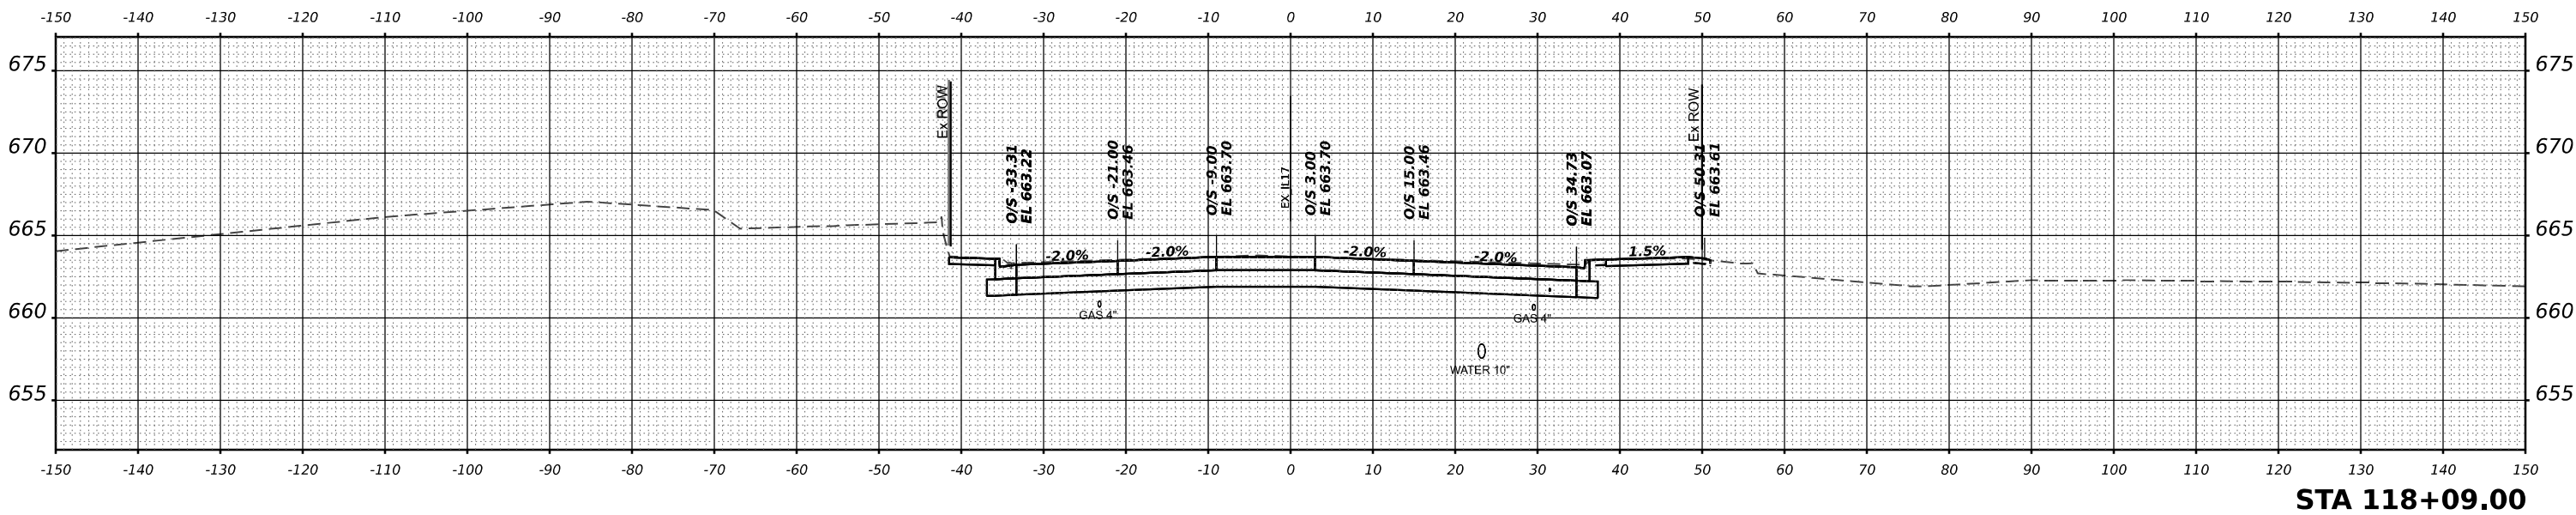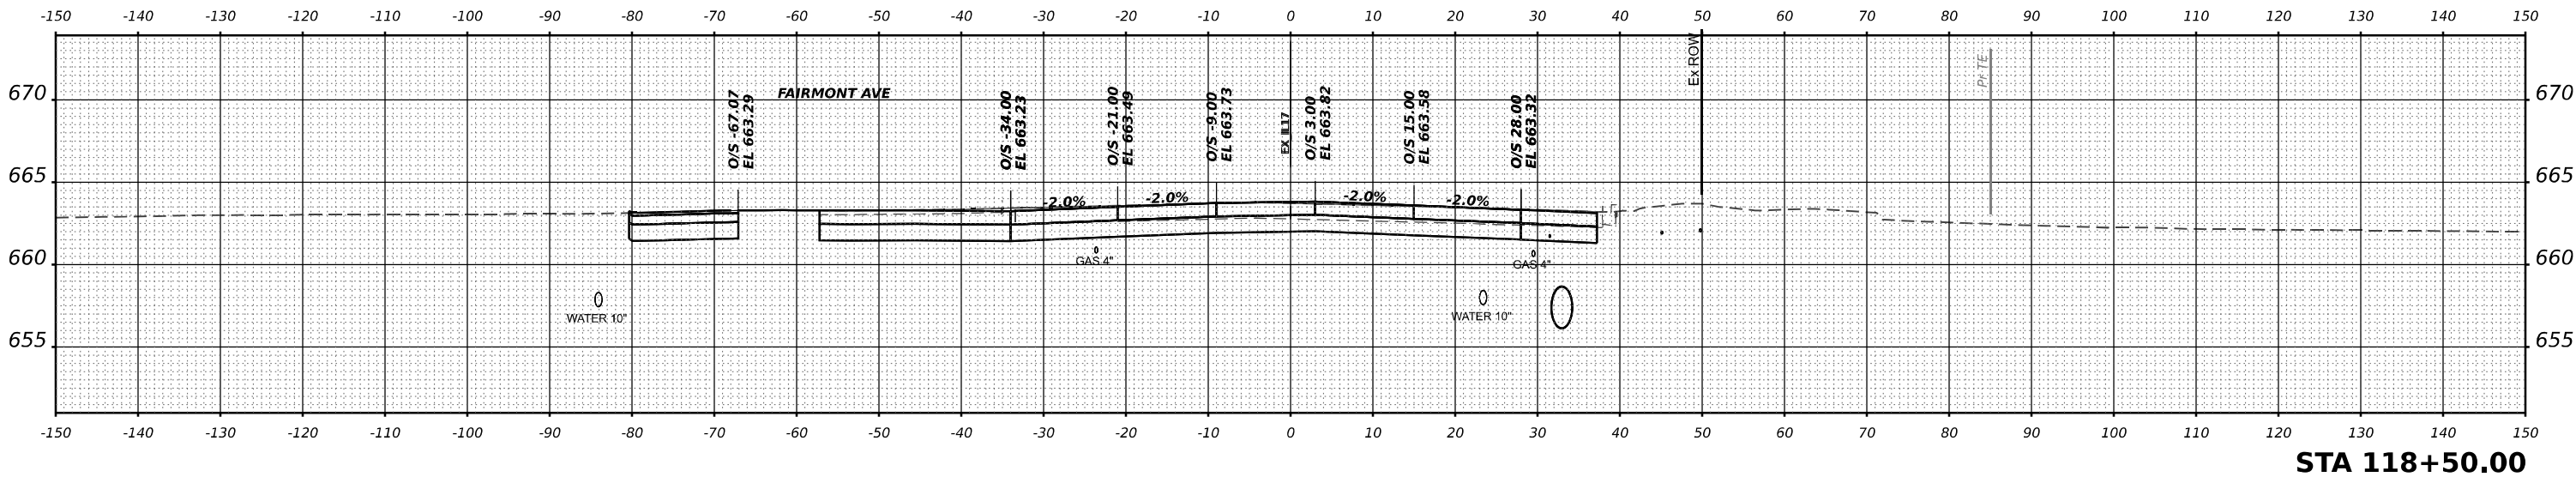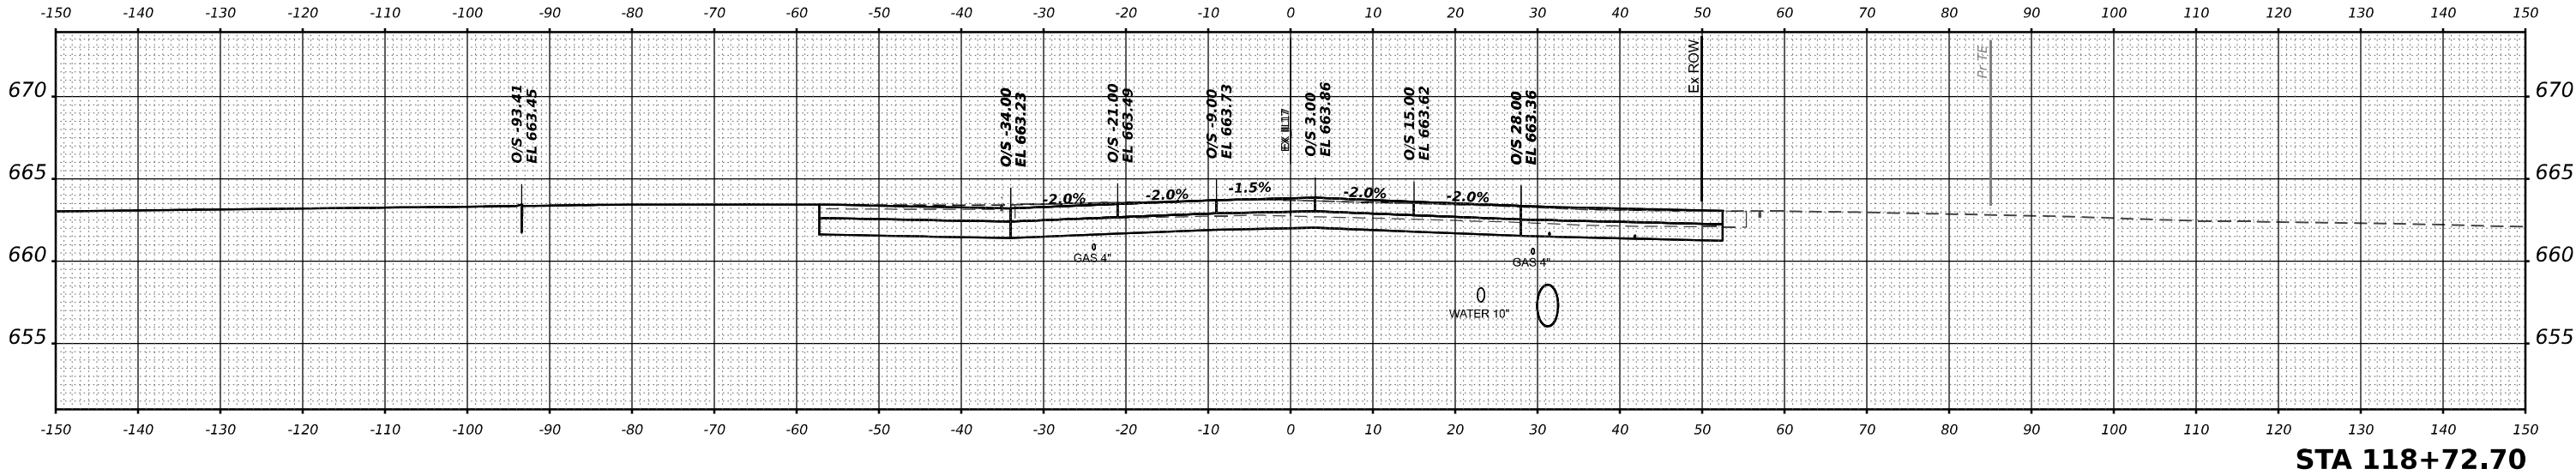

USER NAME = SALASL	DESIGNED - RA	REVISED -
	DRAWN - RA	REVISED -
PLOT SCALE = 0.16666633 ' / IN.	CHECKED - DH	REVISED -
PLOT DATE = 4/23/2026	DATE - 04/22/2026	REVISED -

STATE OF ILLINOIS
DEPARTMENT OF TRANSPORTATION

CROSS SECTIONS
ILLINOIS ROUTE 17




SCALE: 1"=10' SHEET . OF SHEETS STA. 118+09.00 TO STA. 118+72.70

F.A.I RTE.	SECTION	COUNTY	TOTAL SHEETS	SHEET NO.
57	(46-3)R.HBK-1&[(46-3)HB-5]HB-1	KANKAKEE	1183	1116
CONTRACT NO. 66863				
ILLINOIS FED. AID PROJECT				

FINAL SURVEY	NO.	SURVEYED PLOTTED TEMPLATE AREAS CHECKED	BY	DATE

ORIGINAL SURVEY	NO.	SURVEYED PLOTTED TEMPLATE AREAS CHECKED	BY	DATE

MODEL X5-157 SHEET 001
FILE NAME C:\PW\WORK\EXP\BENTLEY\COM EXP\PW01.D00\1412\1030863-SHXS-L17A02.DGN

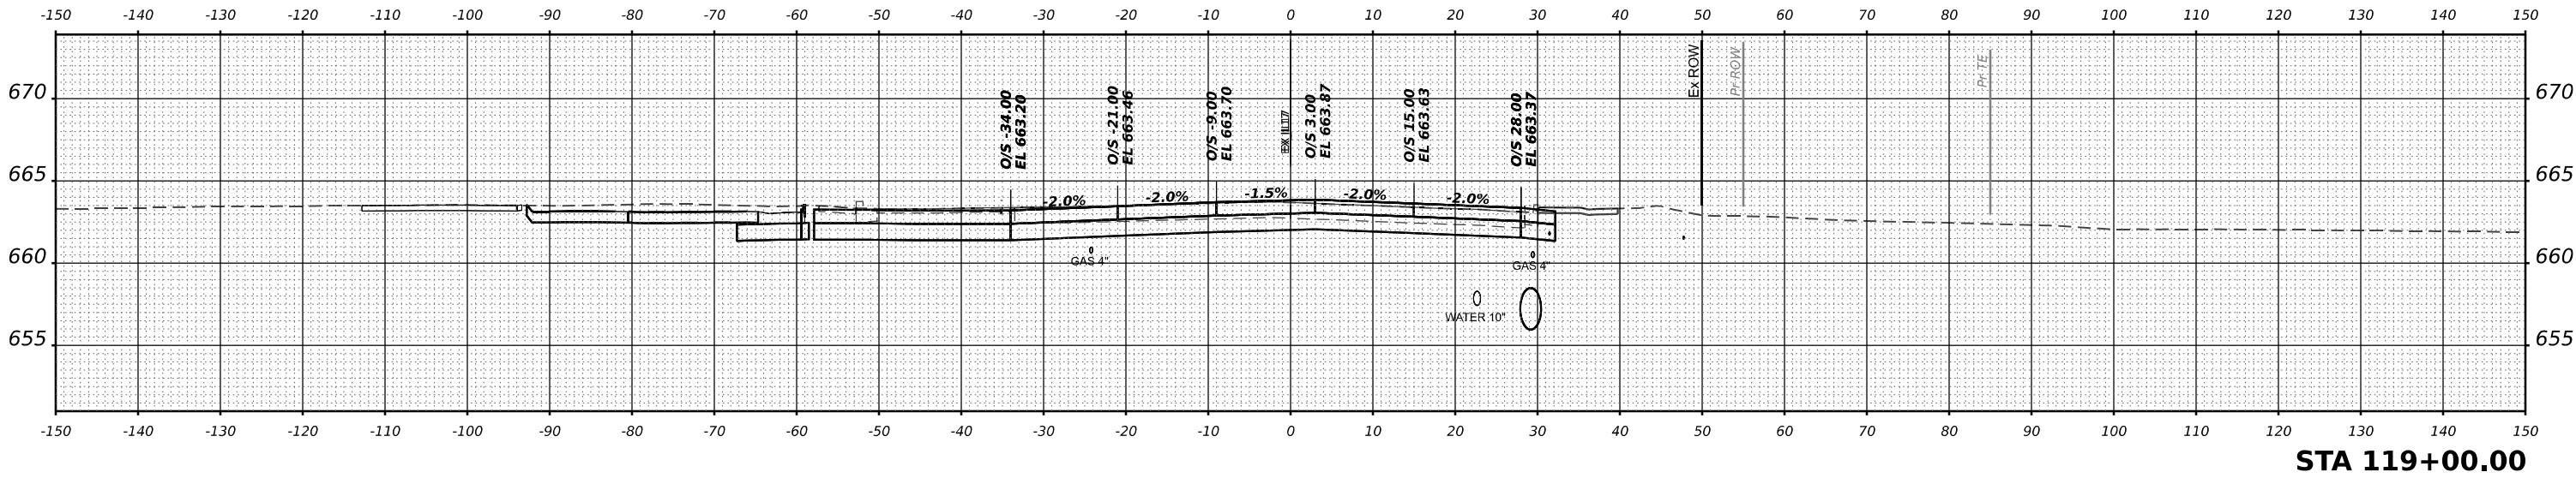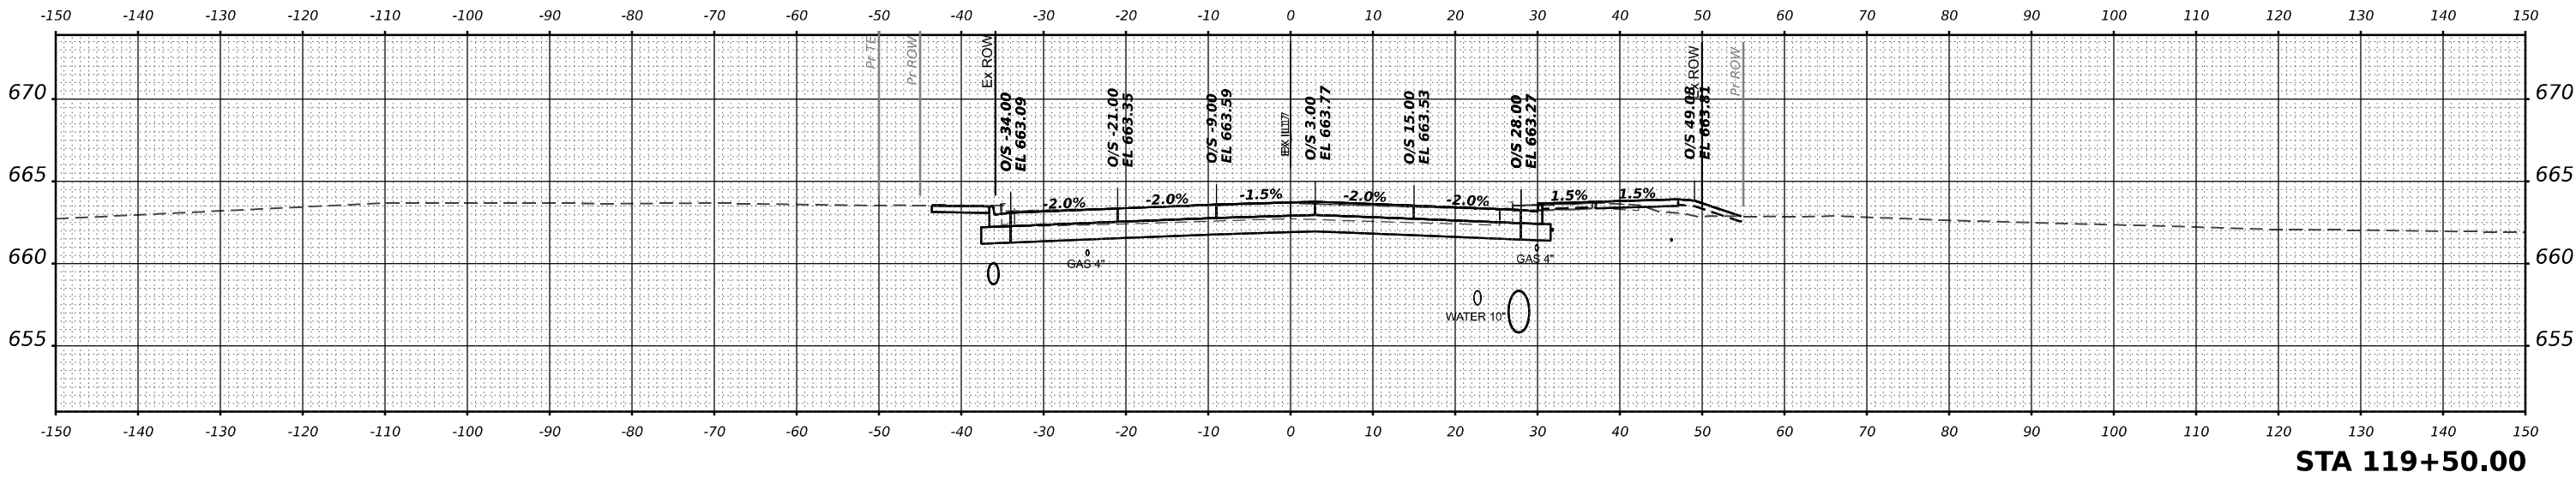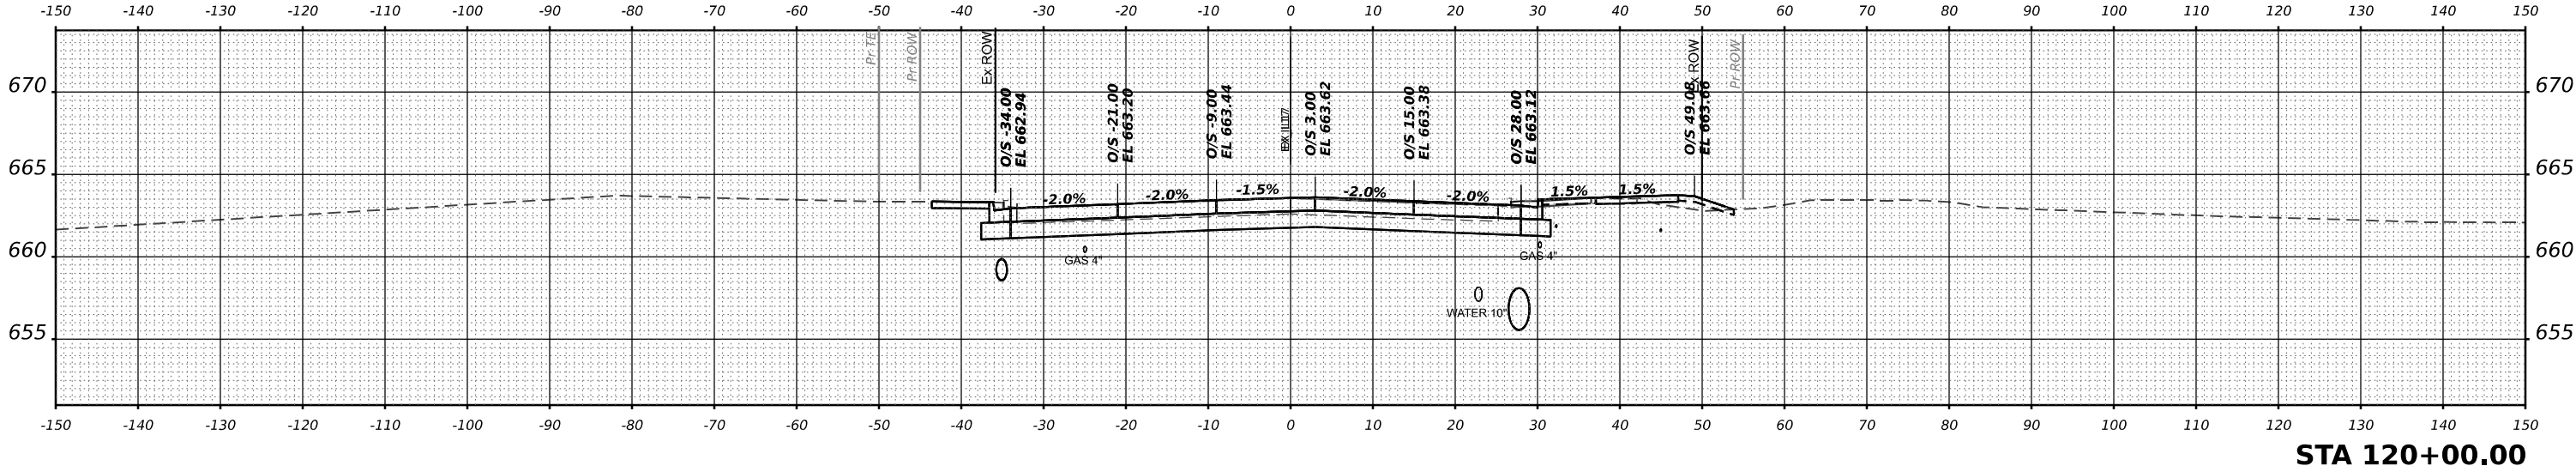

USER NAME = SALASL	DESIGNED - RA	REVISED -
	DRAWN - RA	REVISED -
PLOT SCALE = 0.16666633 1/ IN.	CHECKED - DH	REVISED -
PLOT DATE = 4/23/2026	DATE - 04/22/2026	REVISED -

STATE OF ILLINOIS
DEPARTMENT OF TRANSPORTATION

CROSS SECTIONS
ILLINOIS ROUTE 17




SCALE: 1"=10' SHEET . OF SHEETS STA. 119+00.00 TO STA. 120+00.00

F.A.I RTE.	SECTION	COUNTY	TOTAL SHEETS	SHEET NO.
57	(46-3)R.HBK-1&[(46-3)HB-5]HB-1	KANKAKEE	1183	1117
				CONTRACT NO. 66863
		ILLINOIS	FED. AID PROJECT	

FINAL SURVEY	SURVEYED PLOTTED TEMPLATE AREAS CHECKED	BY	DATE
NO.			

ORIGINAL SURVEY	SURVEYED PLOTTED TEMPLATE AREAS CHECKED	BY	DATE
NO.			

MODEL XS-1-27 SHEET 001
FILE NAME C:\PW\WORK\EXP\BENTLEY\COM\EXP\PW21\DD1412\DD36863-SHXS-L17\004.DGN

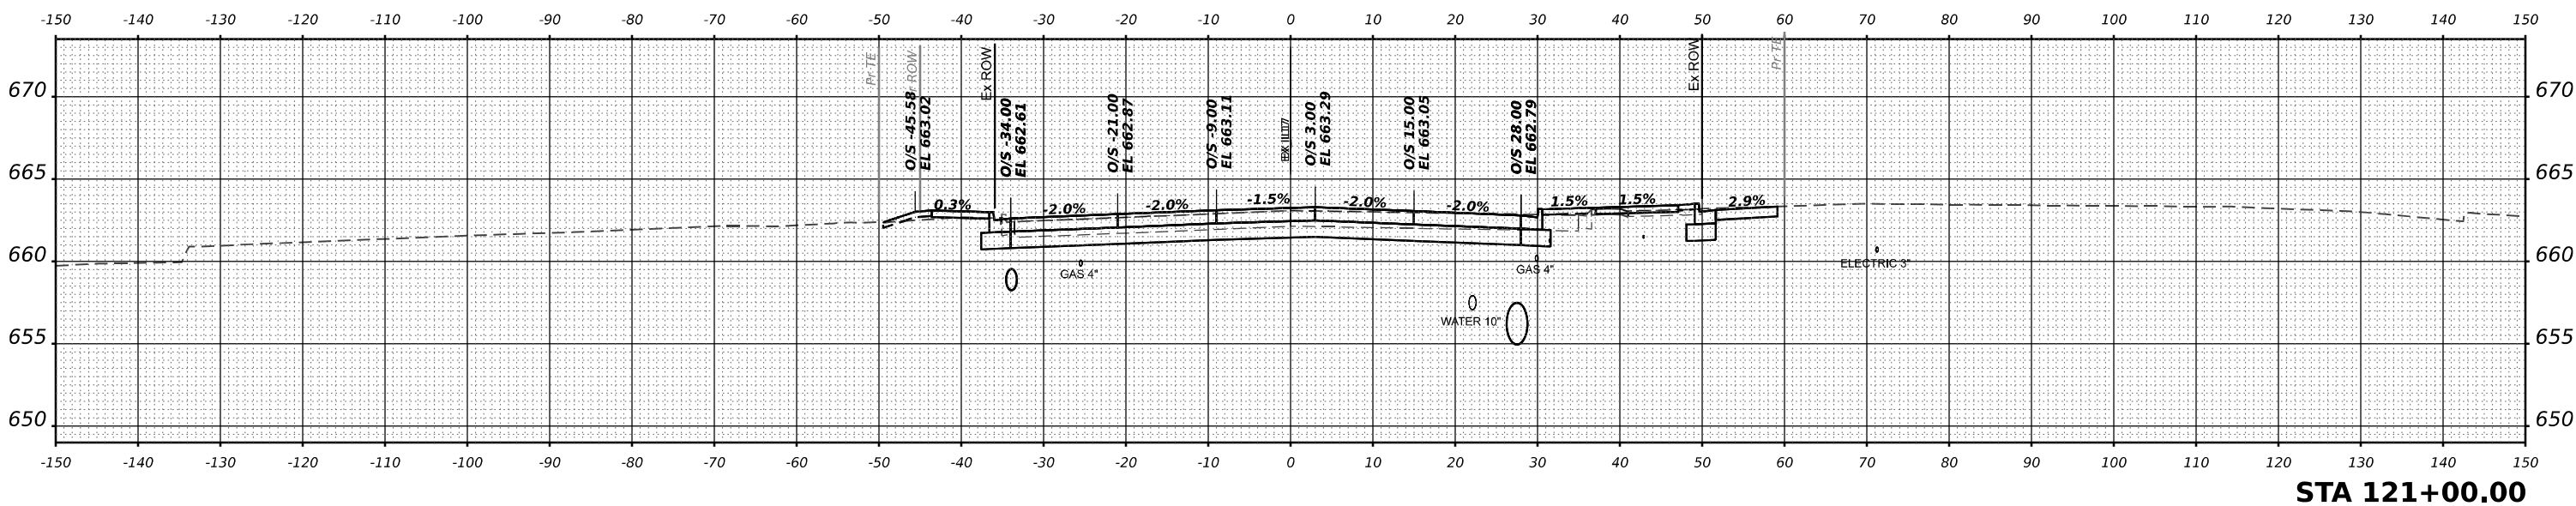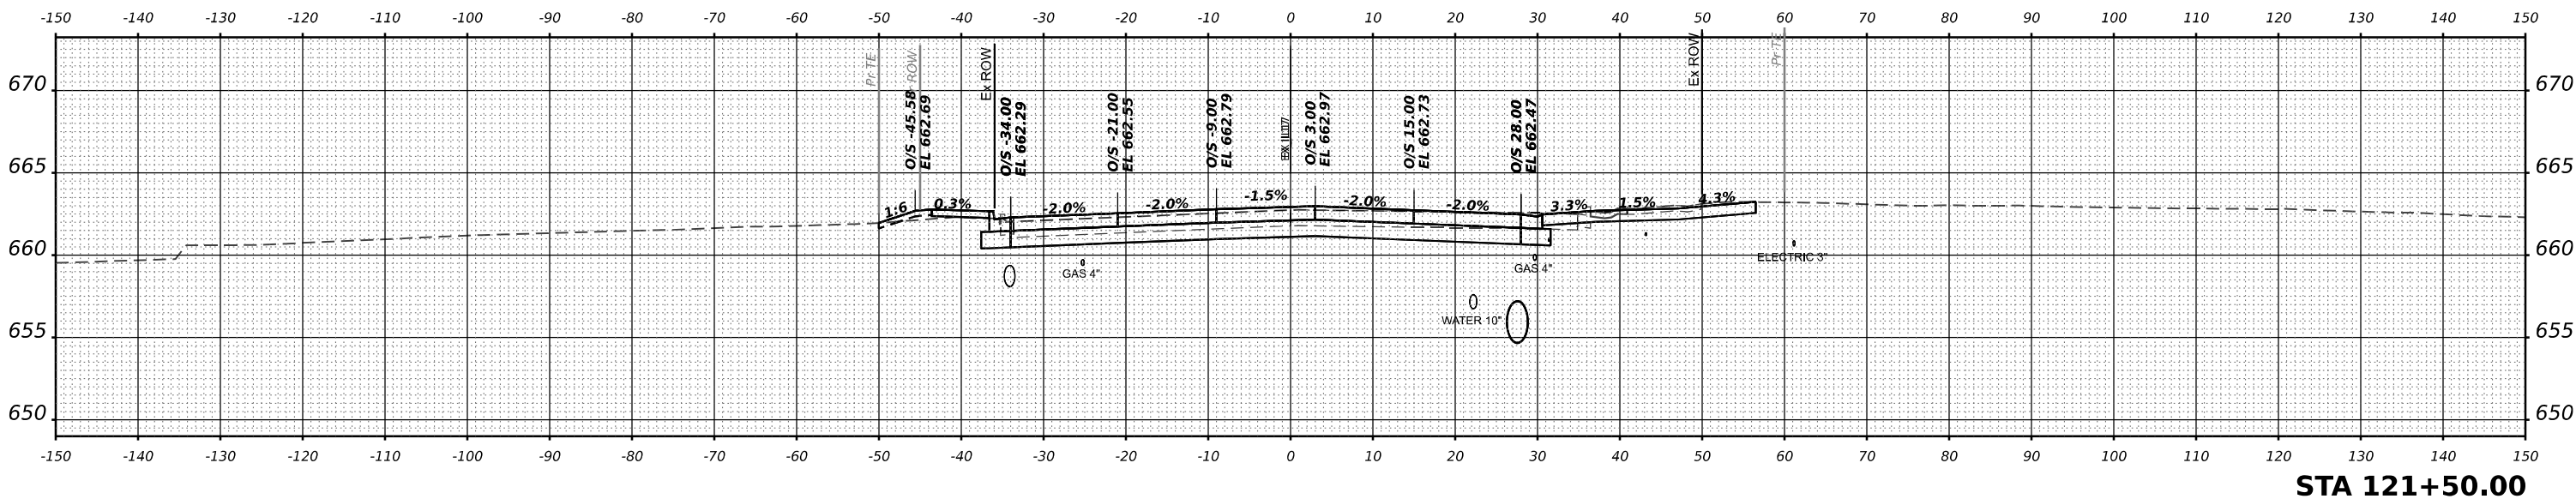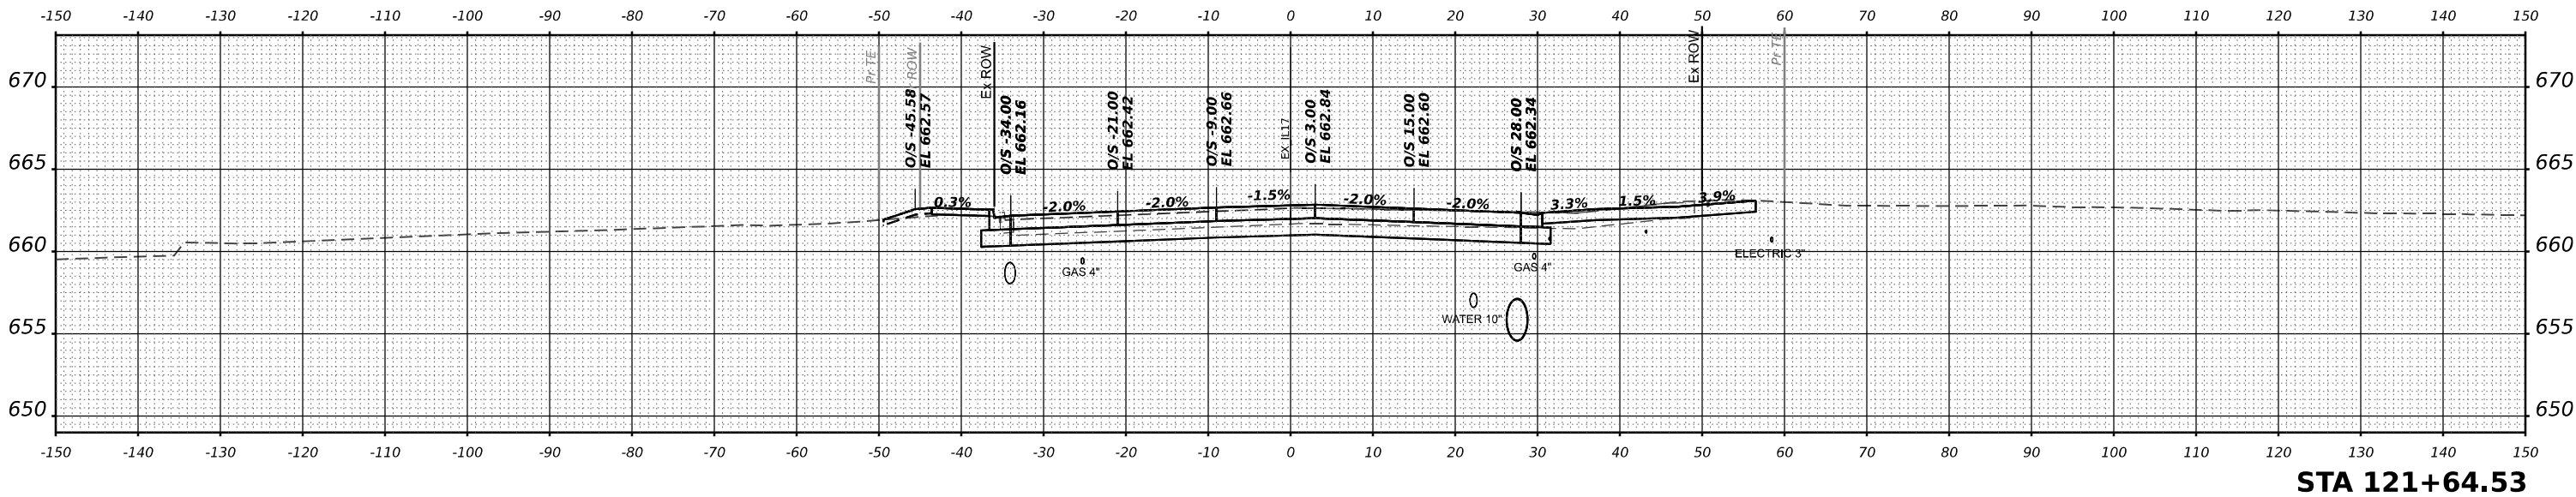

USER NAME = SALASL	DESIGNED - RA	REVISED -
	DRAWN - RA	REVISED -
PLOT SCALE = 0.16666633 ' / IN.	CHECKED - DH	REVISED -
PLOT DATE = 4/23/2026	DATE - 04/22/2026	REVISED -

STATE OF ILLINOIS
DEPARTMENT OF TRANSPORTATION

CROSS SECTIONS
ILLINOIS ROUTE 17




SCALE: 1"=10' SHEET . OF SHEETS STA. 121+00.00 TO STA. 121+64.53

F.A.I RTE.	SECTION	COUNTY	TOTAL SHEETS	SHEET NO.
57	(46-3)R.HBK-1&[(46-3)HB-5]HB-1	KANKAKEE	1183	1118
CONTRACT NO. 66863				
ILLINOIS		FED. AID PROJECT		

FINAL SURVEY NO.	SURVEYED PLOTTED NOTE BOOK AREAS CHECKED	BY	DATE

ORIGINAL SURVEY NO.	SURVEYED PLOTTED NOTE BOOK AREAS CHECKED	BY	DATE

MODEL XS-1-7 SHEET 001
FILE NAME C:\WORK\EXP\BENTLEY\COM EXP\PM21\001412\036863\SHXS-L17\05.DGN

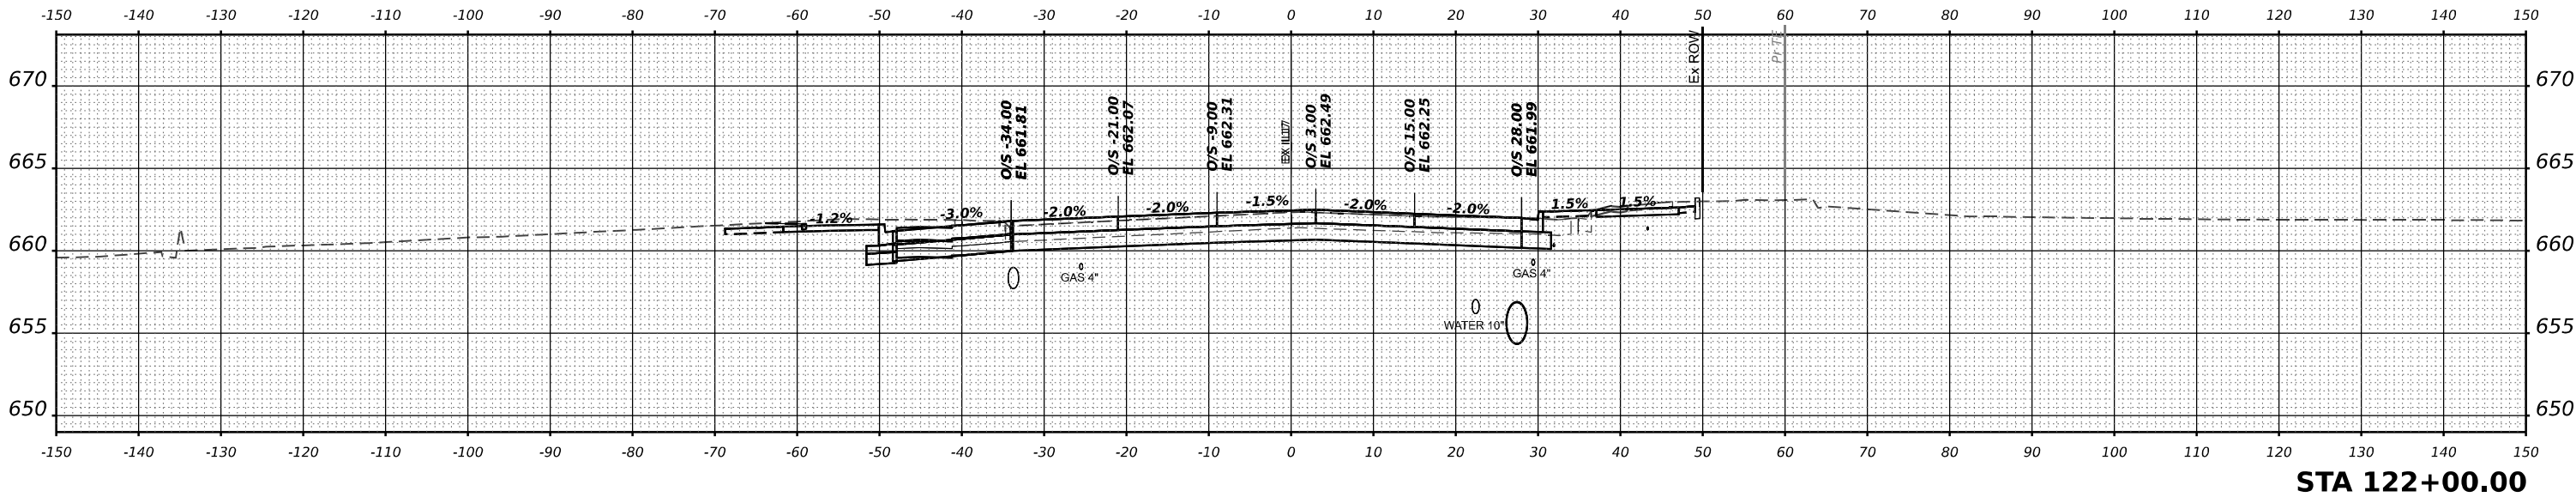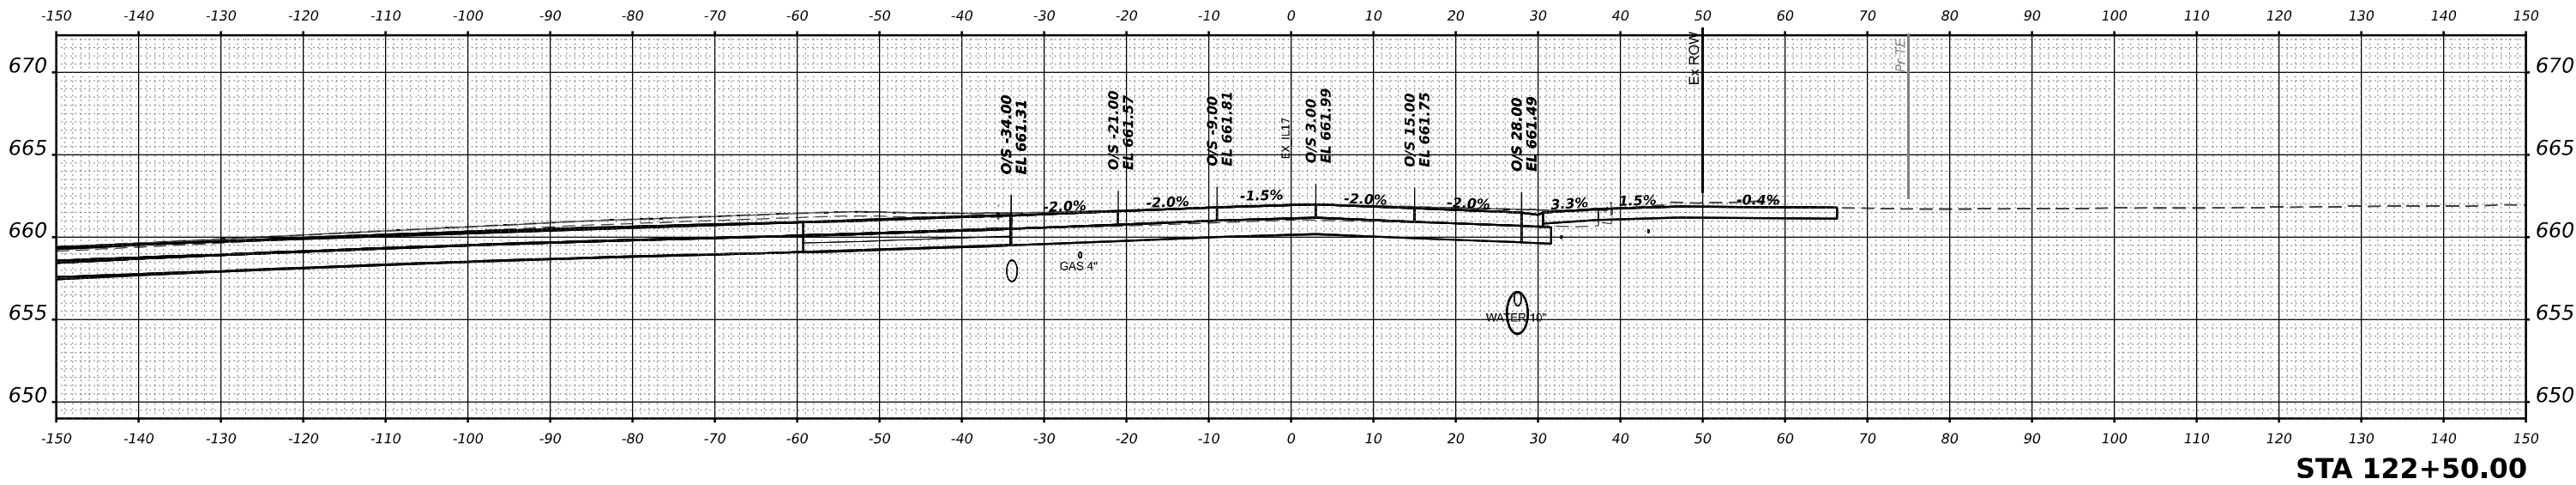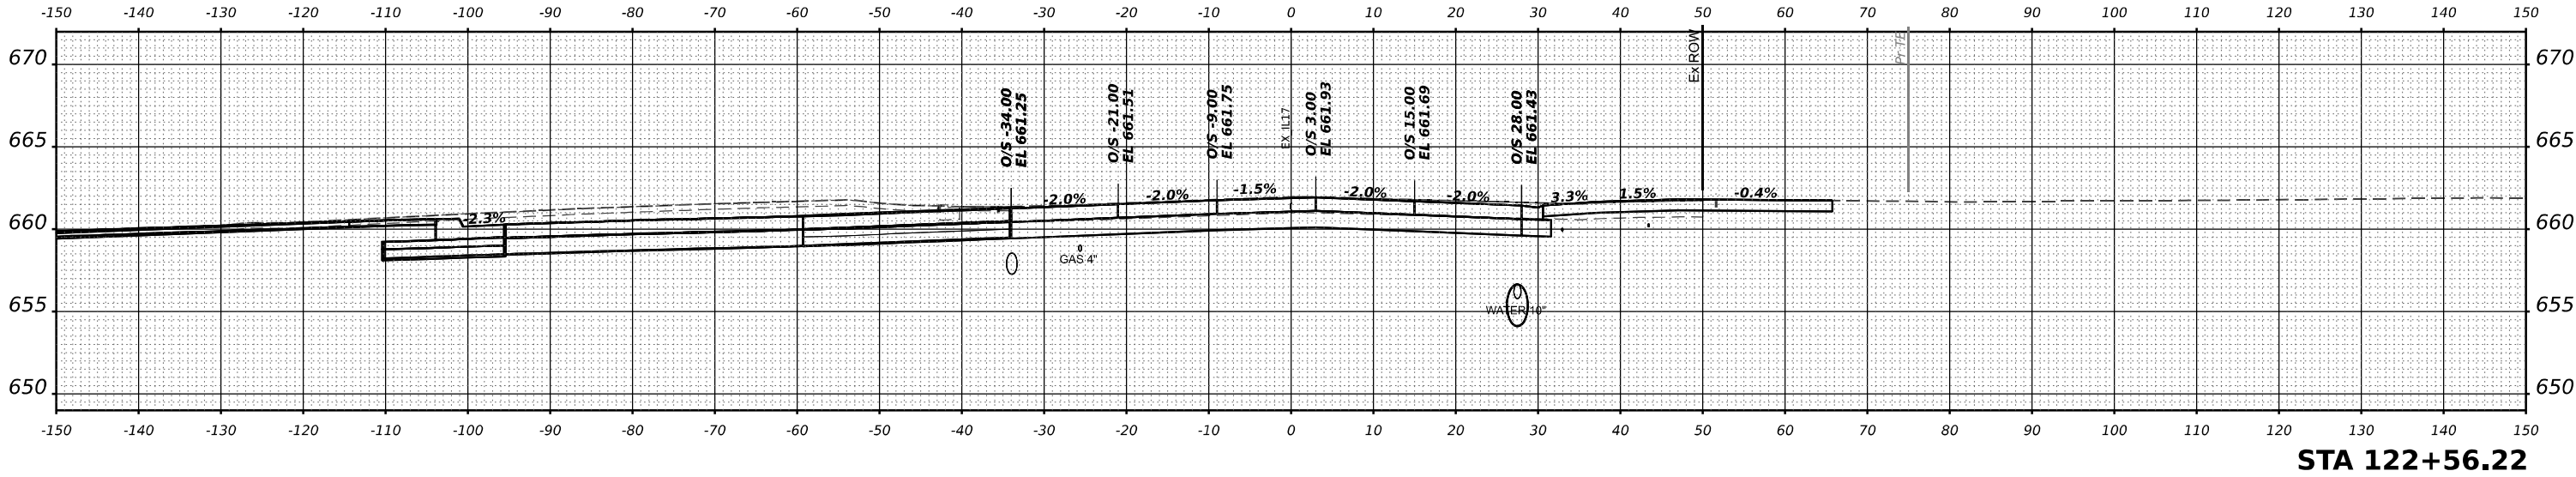

USER NAME = SALASL	DESIGNED - RA	REVISED -
	DRAWN - RA	REVISED -
PLOT SCALE = 0.16666633 ' / IN.	CHECKED - DH	REVISED -
PLOT DATE = 4/23/2026	DATE - 04/22/2026	REVISED -

STATE OF ILLINOIS
DEPARTMENT OF TRANSPORTATION

CROSS SECTIONS
ILLINOIS ROUTE 17




SCALE: 1"=10' SHEET . OF SHEETS STA. 122+00.00 TO STA. 122+56.22

F.A.I RTE.	SECTION	COUNTY	TOTAL SHEETS	SHEET NO.
57	(46-3)R.HBK-1&[(46-3)HB-5]HB-1	KANKAKEE	1183	1119
CONTRACT NO. 66863				
ILLINOIS FED. AID PROJECT				

FINAL SURVEY	NO.	SURVEYED PLOTTED TEMPLATE AREAS CHECKED	BY	DATE

ORIGINAL SURVEY	NO.	SURVEYED PLOTTED TEMPLATE AREAS CHECKED	BY	DATE

MODEL XS 1-27 SHEET 001
FILE NAME C:\WORK\EXP\BENTLEY\COM EXP\PW21.D01412\030863-SHXS-L17-006.DGN

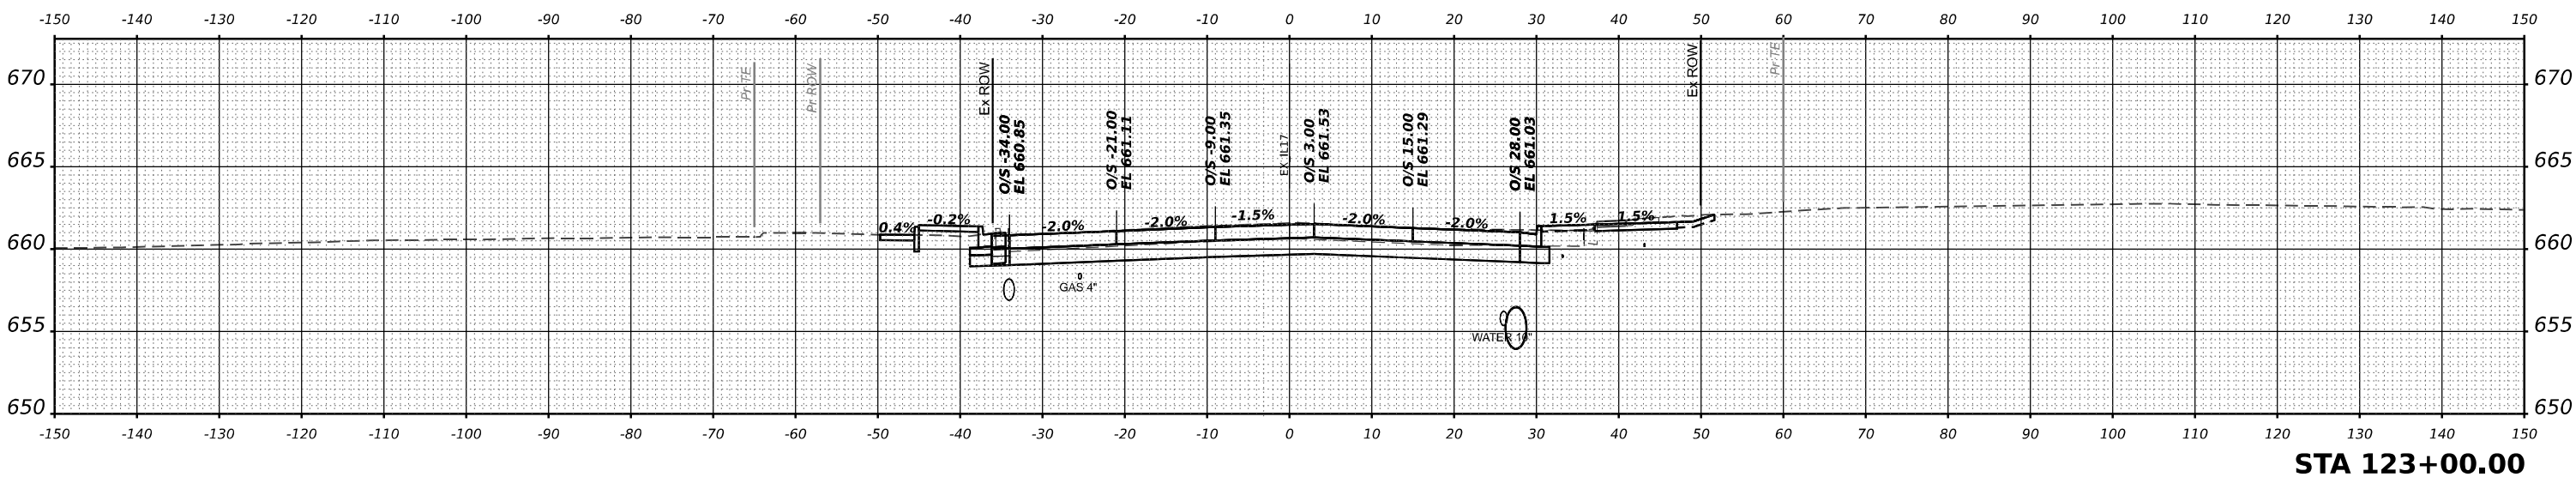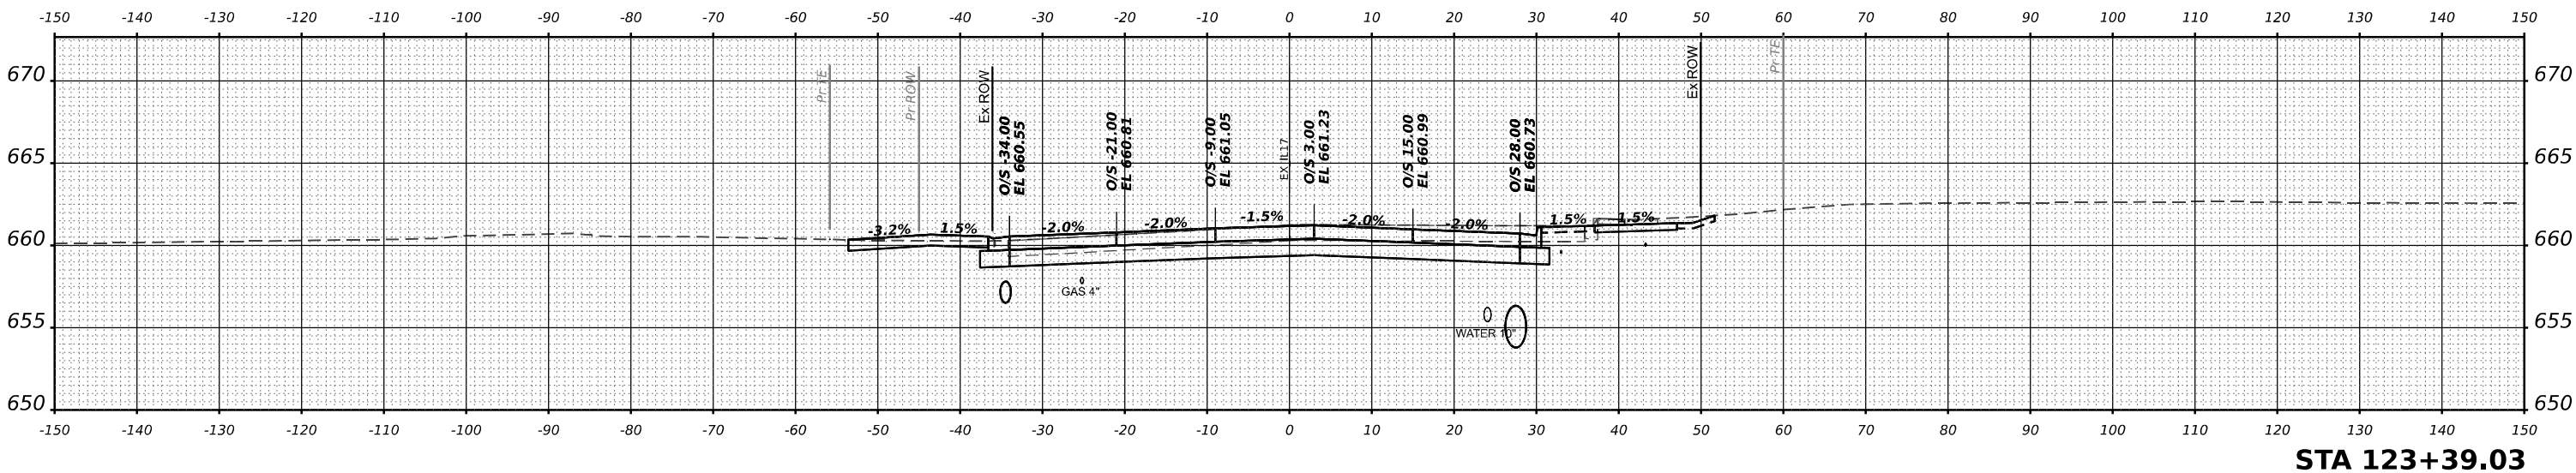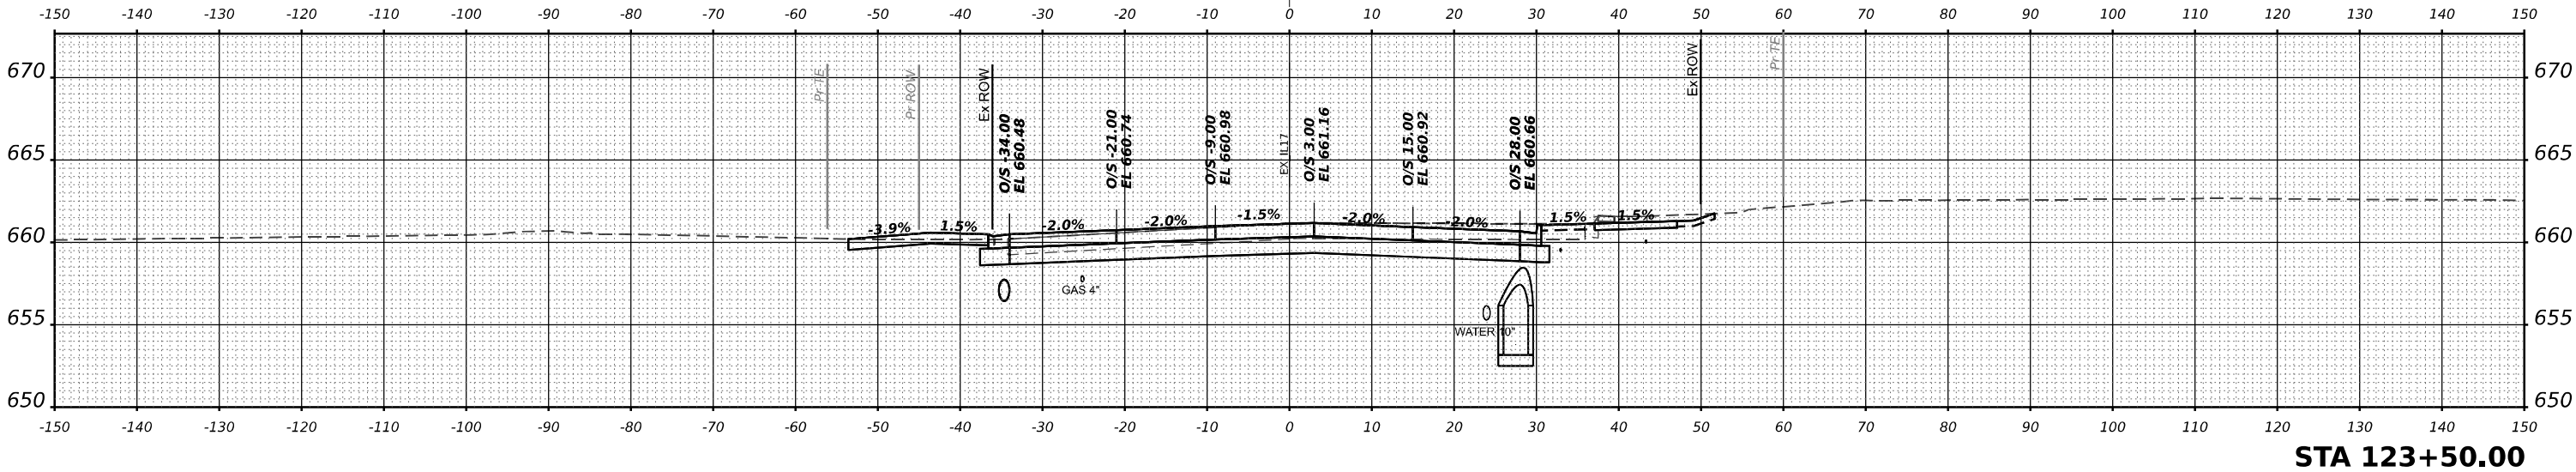

USER NAME =	SALASL	DESIGNED -	RA	REVISED -	
		DRAWN -	RA	REVISED -	
PLOT SCALE =	0.16666633" = 1"	CHECKED -	DH	REVISED -	
PLOT DATE =	4/23/2026	DATE -	04/22/2026	REVISED -	

STATE OF ILLINOIS
DEPARTMENT OF TRANSPORTATION

CROSS SECTIONS
ILLINOIS ROUTE 17


SCALE: 1"=10' SHEET . OF SHEETS STA. 123+00.00 TO STA. 123+50.00

F.A.I RTE.	SECTION	COUNTY	TOTAL SHEETS	SHEET NO.
57	(46-3)R.HBK-1&[(46-3)HB-5]HB-1	KANKAKEE	1183	1120
CONTRACT NO. 66863				
ILLINOIS FED. AID PROJECT				

ORIGINAL SURVEY	SURVEYED _____	BY _____	DATE _____
	PLOTTED _____		
NOTE BOOK	TEMPLATE _____		
	AREAS _____		
NO. _____	AREAS CHECKED _____		

MODEL: XS I-57 SHEET 001

NO.	AREAS CHECKED
FILE NAME: C:\PW_WORK\EXP-PW.BENTLEY.COM EXP-PW-01\0144124\D366863-SHT-XS-IL17-007.DGN	



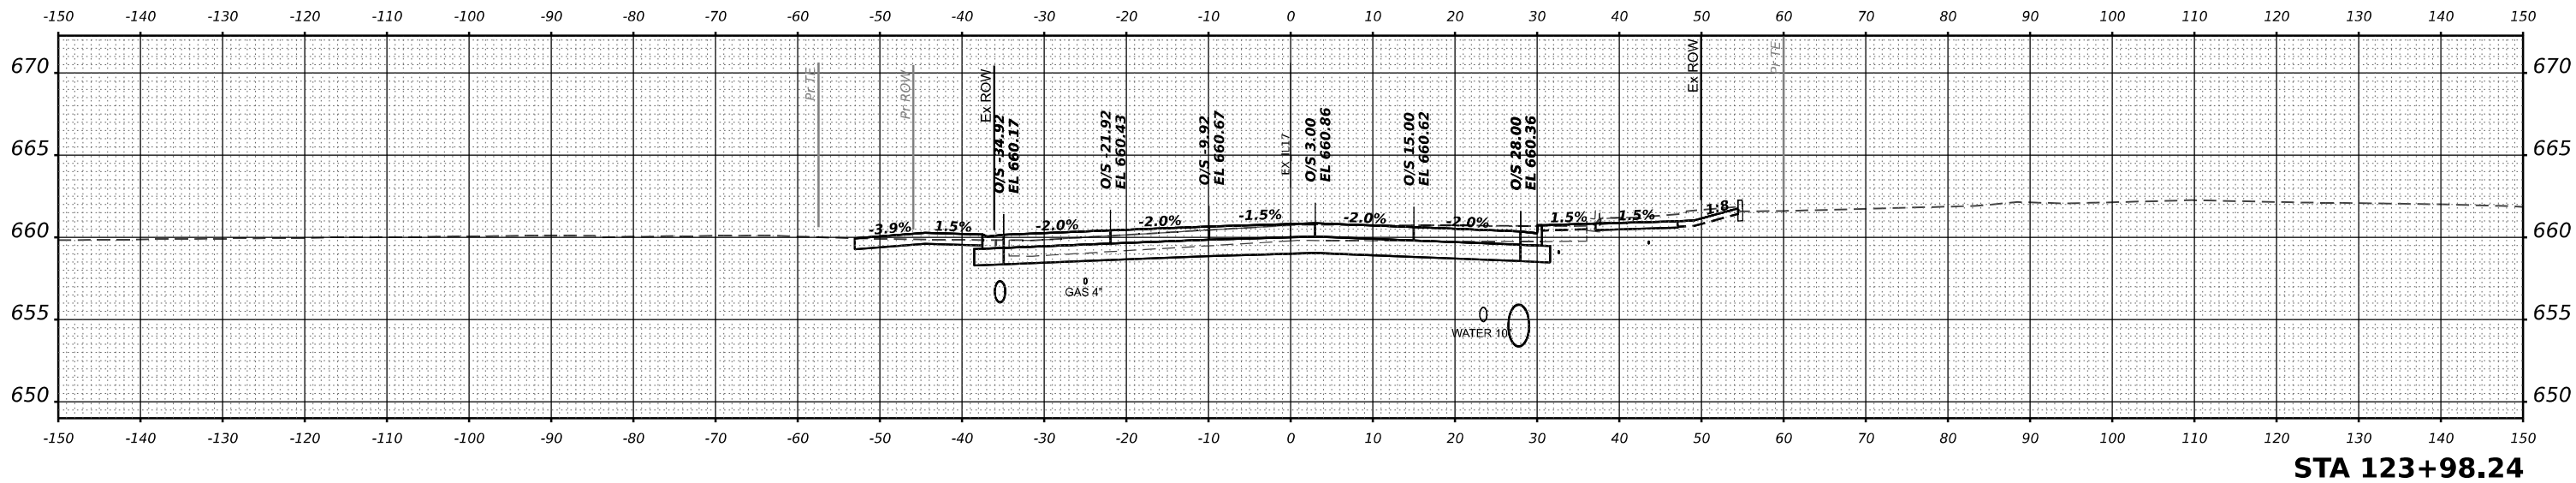


F.A.I RTE.	SECTION	COUNTY	TOTAL SHEETS	SHEET NO.
57	(46-3)R, HBK-1&[(46-3)HB-5]HB-1	KANKAKEE	1183	1121
		CONTRACT NO. 66863		
ILLINOIS		FED. AID PROJECT		

FINAL SURVEY	SURVEYED PLOTTED TEMPLATE AREAS CHECKED	BY	DATE
NO.	NO.		

ORIGINAL SURVEY	SURVEYED PLOTTED TEMPLATE AREAS CHECKED	BY	DATE
NO.	NO.		

MODEL XS 1-27 SHEET 001
FILE NAME C:\WORK\EXP\BENTLEY\COM EXP\PW21.D01412\030803\SHXS-L17A08.DGN

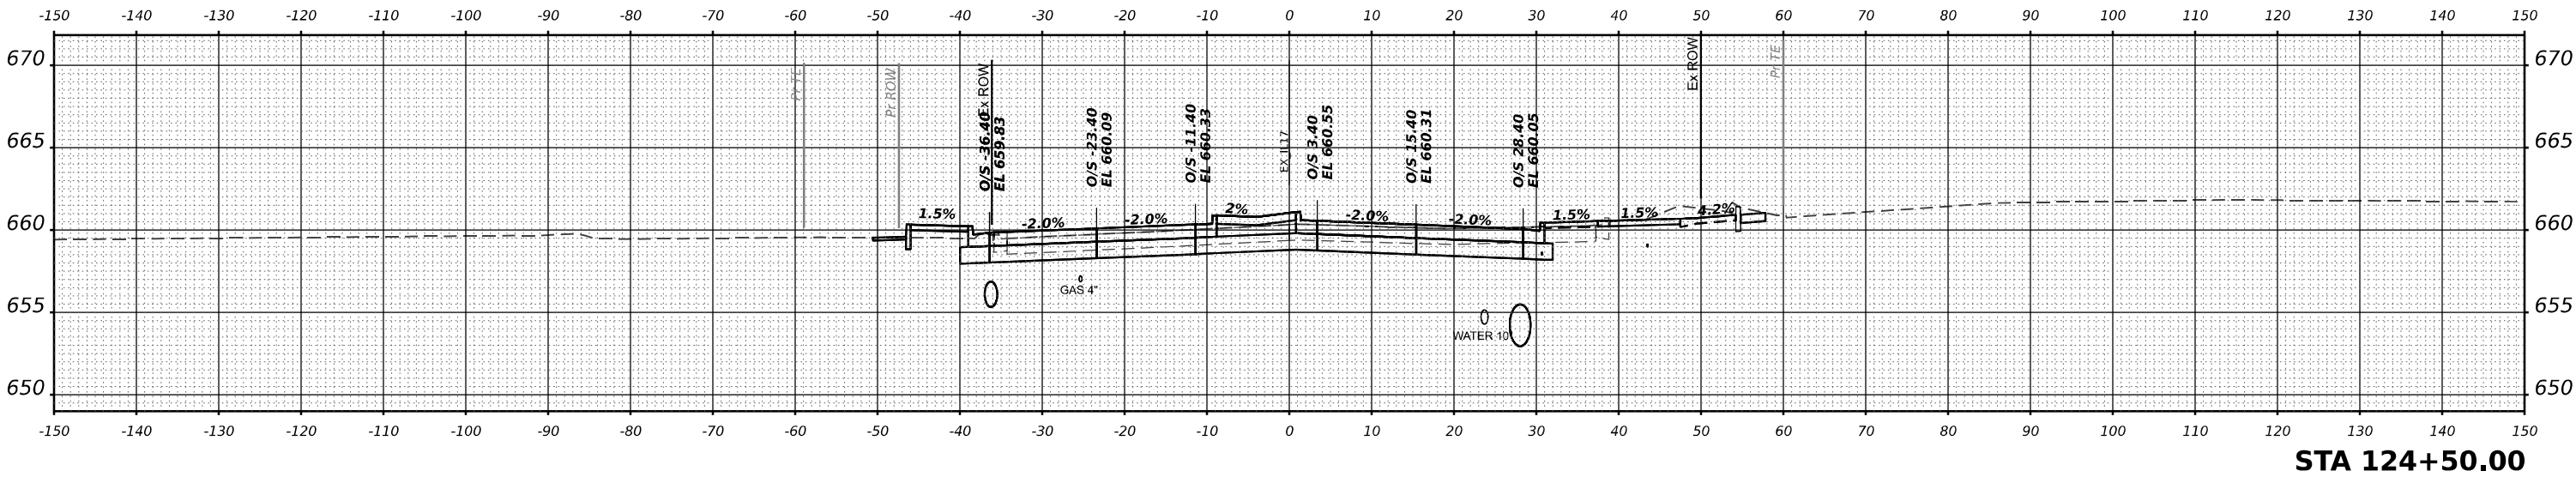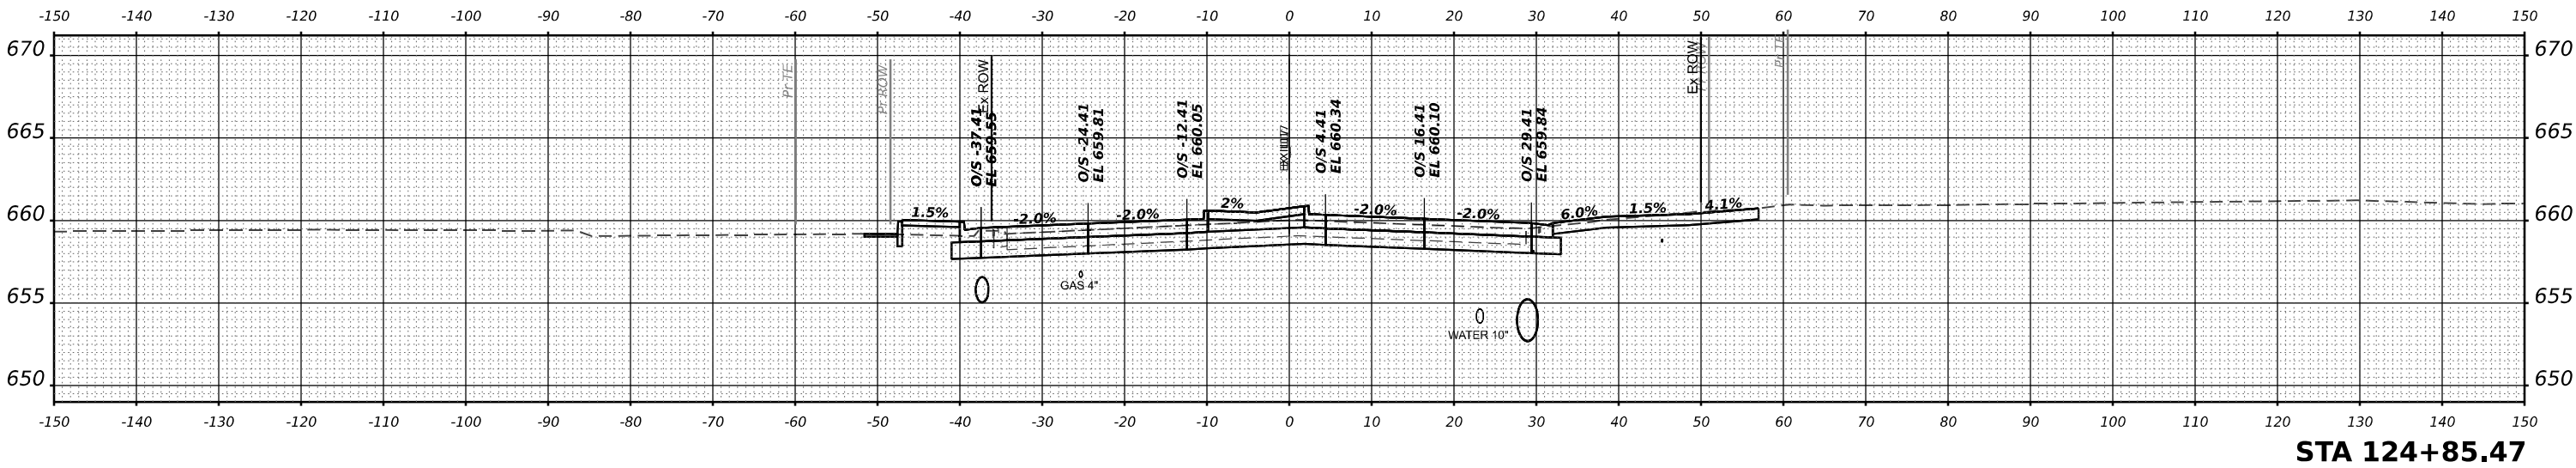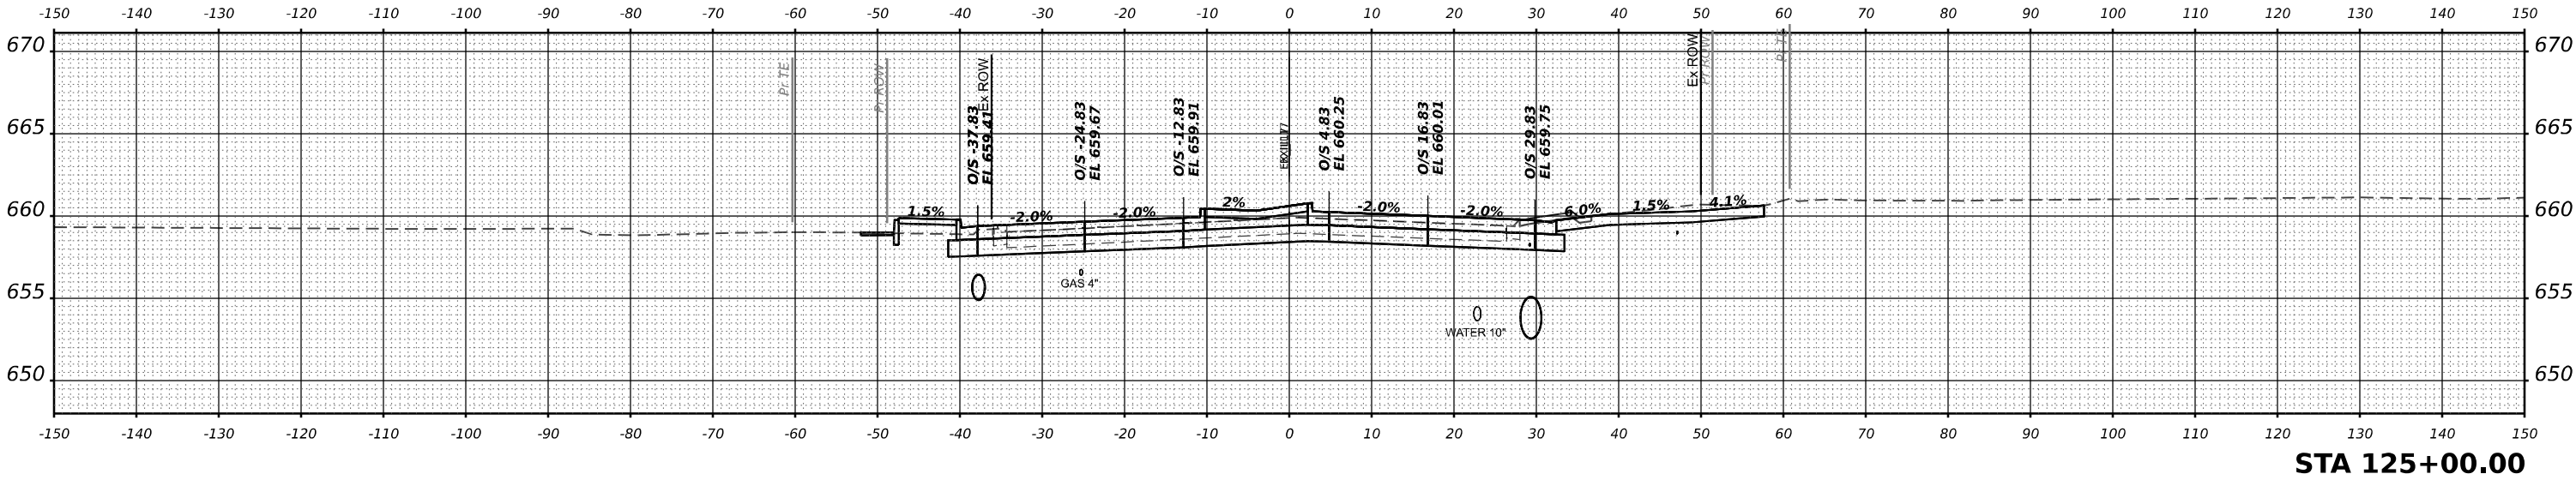

USER NAME = SALASL	DESIGNED - RA	REVISED -
	DRAWN - RA	REVISED -
PLOT SCALE = 0.16666633 1/ IN.	CHECKED - DH	REVISED -
PLOT DATE = 4/23/2026	DATE - 04/22/2026	REVISED -

STATE OF ILLINOIS
DEPARTMENT OF TRANSPORTATION

CROSS SECTIONS
ILLINOIS ROUTE 17

SCALE: 1"=10' SHEET . OF SHEETS STA. 124+50.00 TO STA. 125+00.00




F.A.I RTE.	SECTION	COUNTY	TOTAL SHEETS	SHEET NO.
57	(46-3)R.HBK-1&[(46-3)HB-5]HB-1	KANKAKEE	1183	1122
CONTRACT NO. 66863				
ILLINOIS FED. AID PROJECT				

ORIGINAL SURVEY	SURVEYED _____	BY _____	DATE _____
	PIOTTED _____		
NOTE BOOK	TEMPLATE _____		
	AREAS _____		
NO. _____	AREAS CHECKED _____		

MODEL: XS I-57 SHEET 001

NO.	AREAS CHECKED

FILE NAME: C:\PW\WORK\EXP\PW.BENTLEY.COM_EXP\PW-01D014124D366863-5HT.XS-4L17-009.DGN

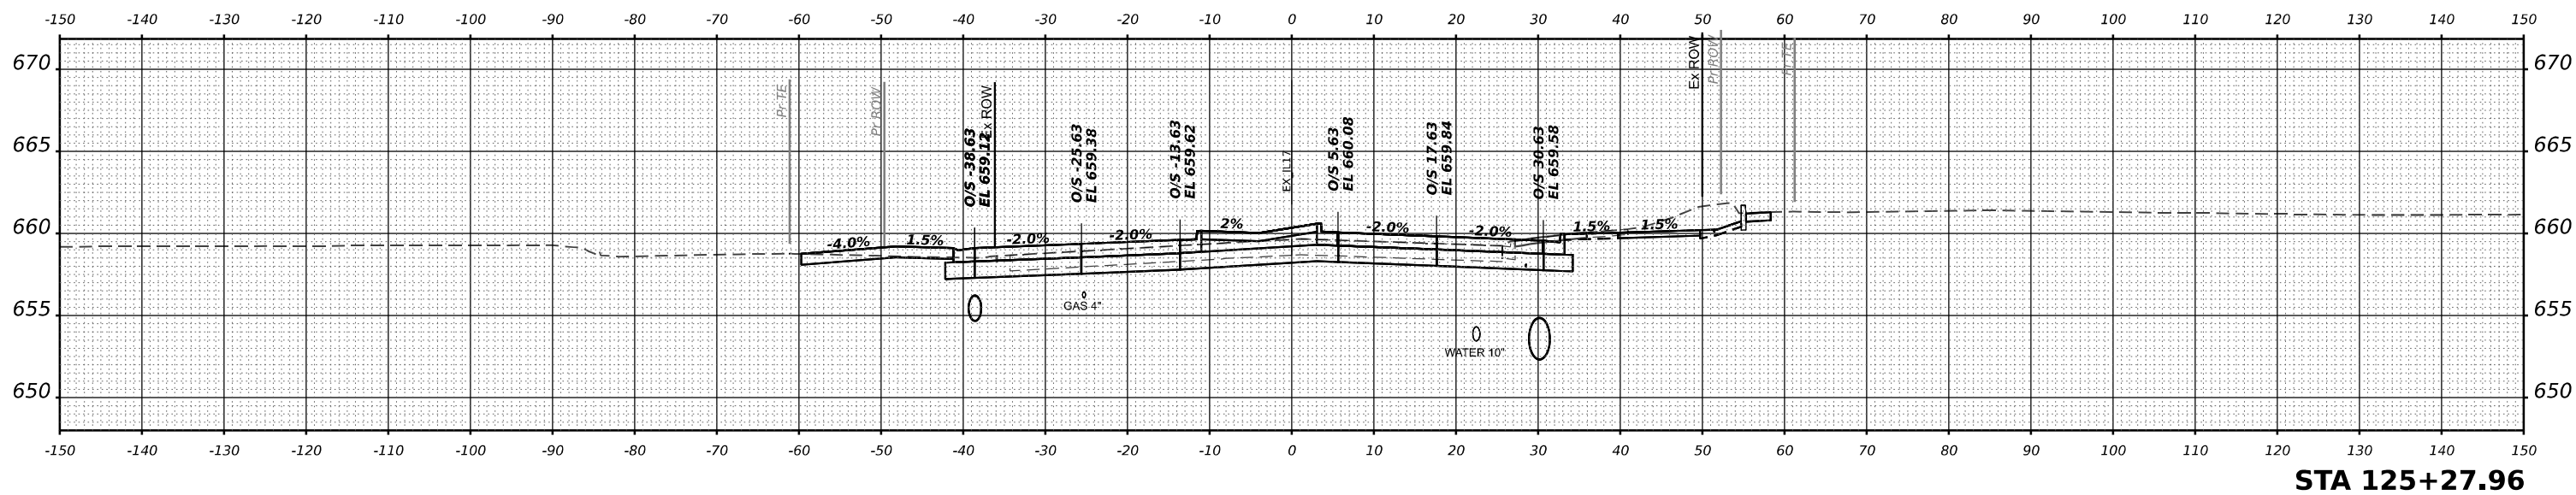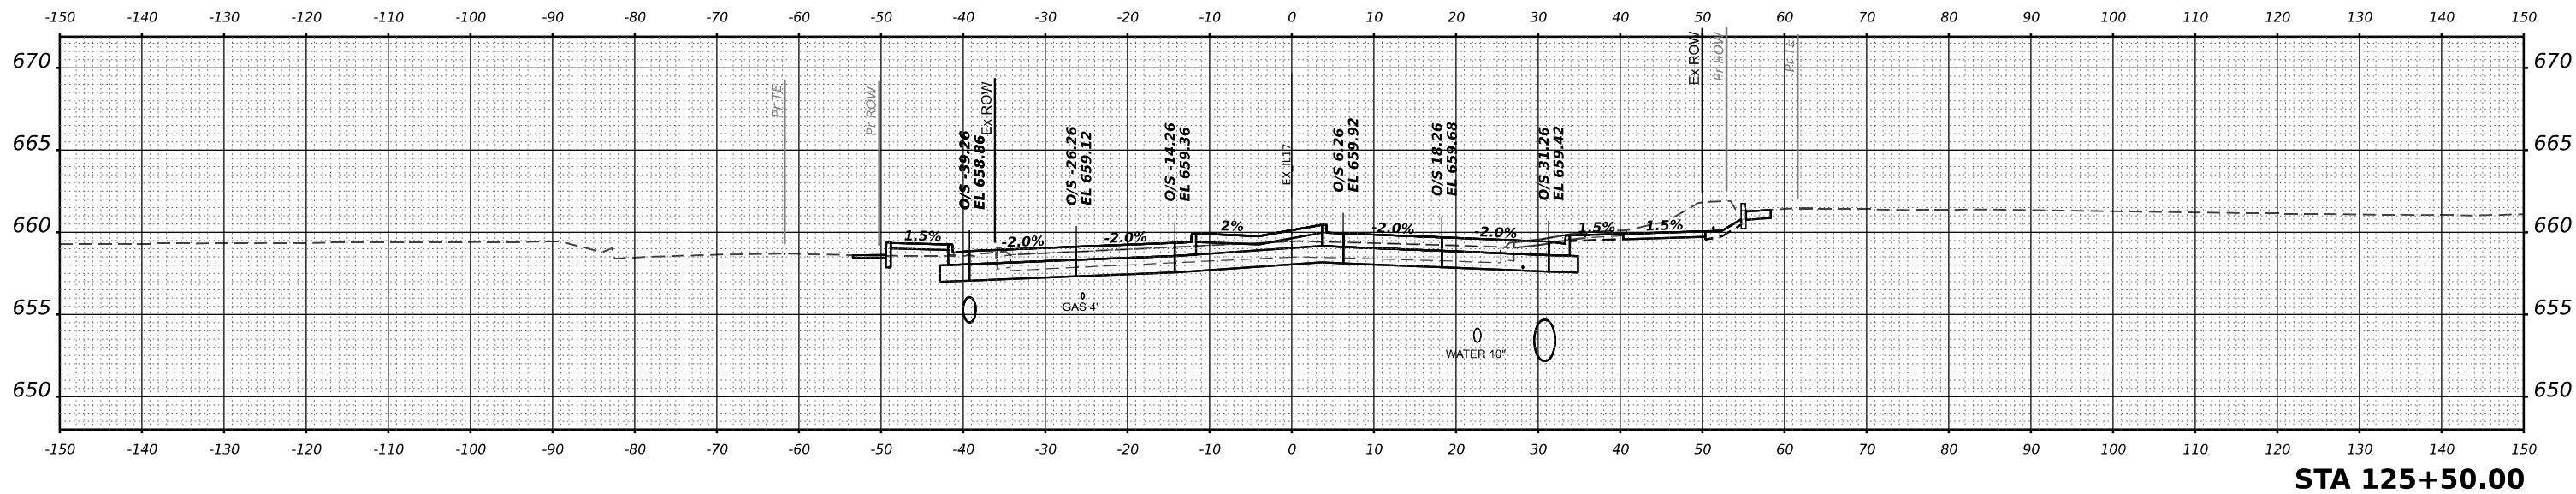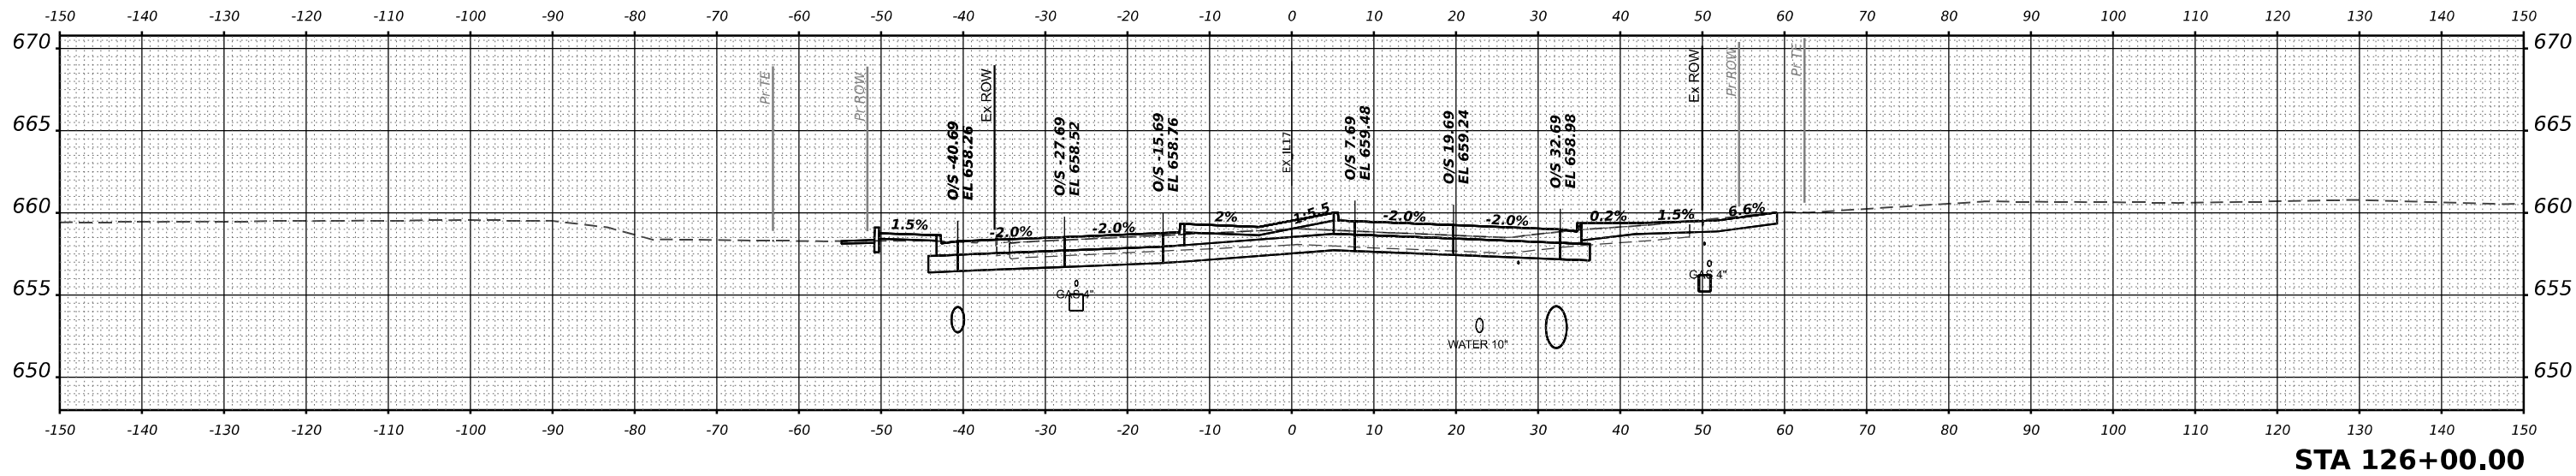

USER NAME = SALASL	DESIGNED - RA	REVISED -
	DRAWN - RA	REVISED -
PLOT SCALE = 0.16666633 ' / IN.	CHECKED - DH	REVISED -
PLOT DATE = 4/23/2026	DATE - 04/22/2026	REVISED -

**STATE OF ILLINOIS
DEPARTMENT OF TRANSPORTATION**

CROSS SECTIONS

ILLINOIS ROUTE 17




SCALE: 1"=10'	SHEET .	OF	SHEETS	STA. 125+27.96	TO STA. 126+00.00
---------------	---------	----	--------	----------------	-------------------

F.A.I RTE.	SECTION	COUNTY	TOTAL SHEETS	SHEET NO.
57	(46-3)R,HBK-1&[(46-3)HB-5]HB-1	KANKAKEE	1183	1123
		CONTRACT NO. 66863		
ILLINOIS		FED. AID PROJECT		

FINAL SURVEY	SURVEYED PLOTTED TEMPLATE	BY	DATE
NO.	AREAS CHECKED		

ORIGINAL SURVEY	SURVEYED PLOTTED TEMPLATE	BY	DATE
NO.	AREAS CHECKED		

MODEL XS-1-7 SHEET 001
FILE NAME C:\WORK\EXP\BENTLEY\EXP\17\126+71.95\17401.DGN

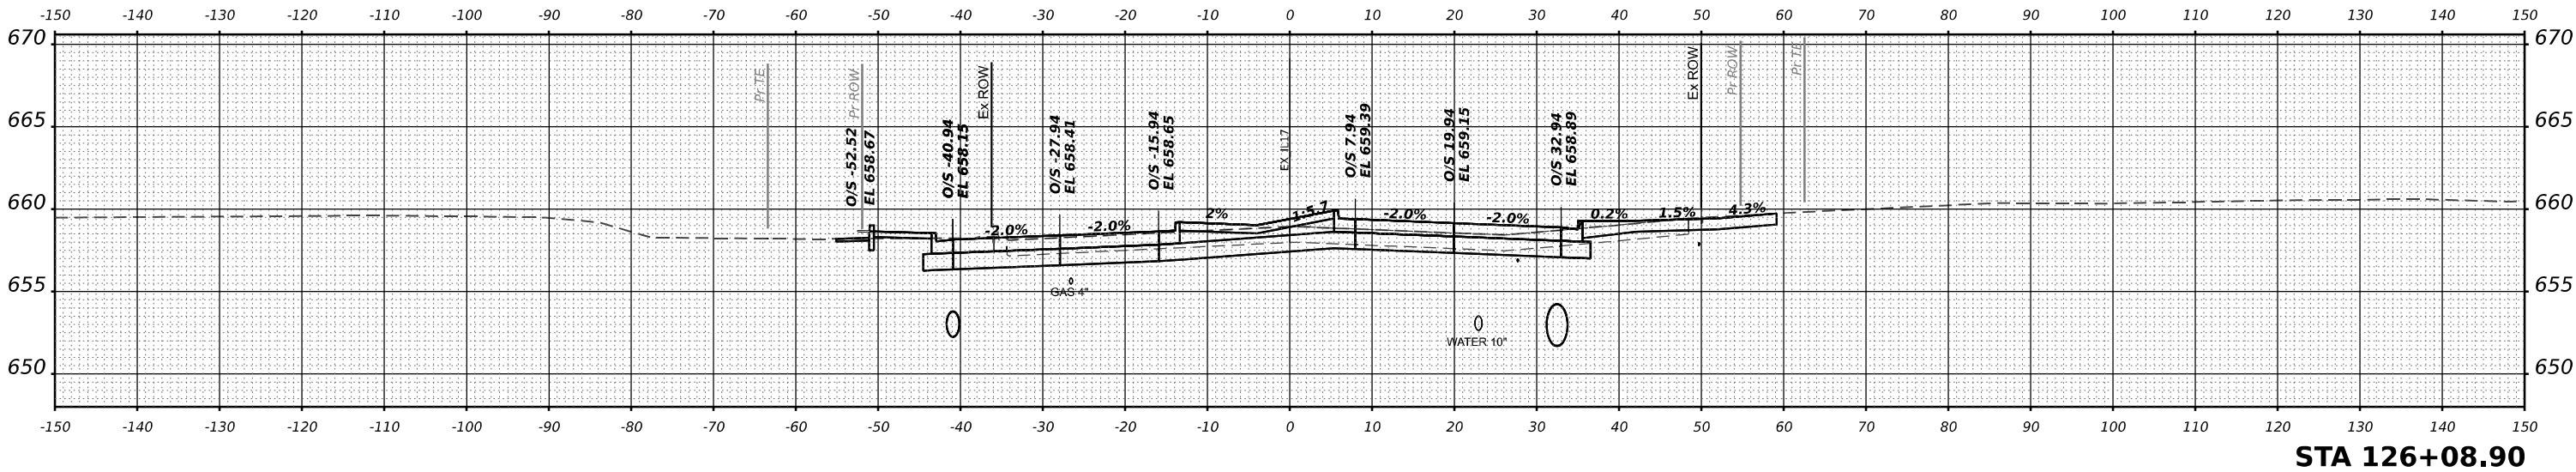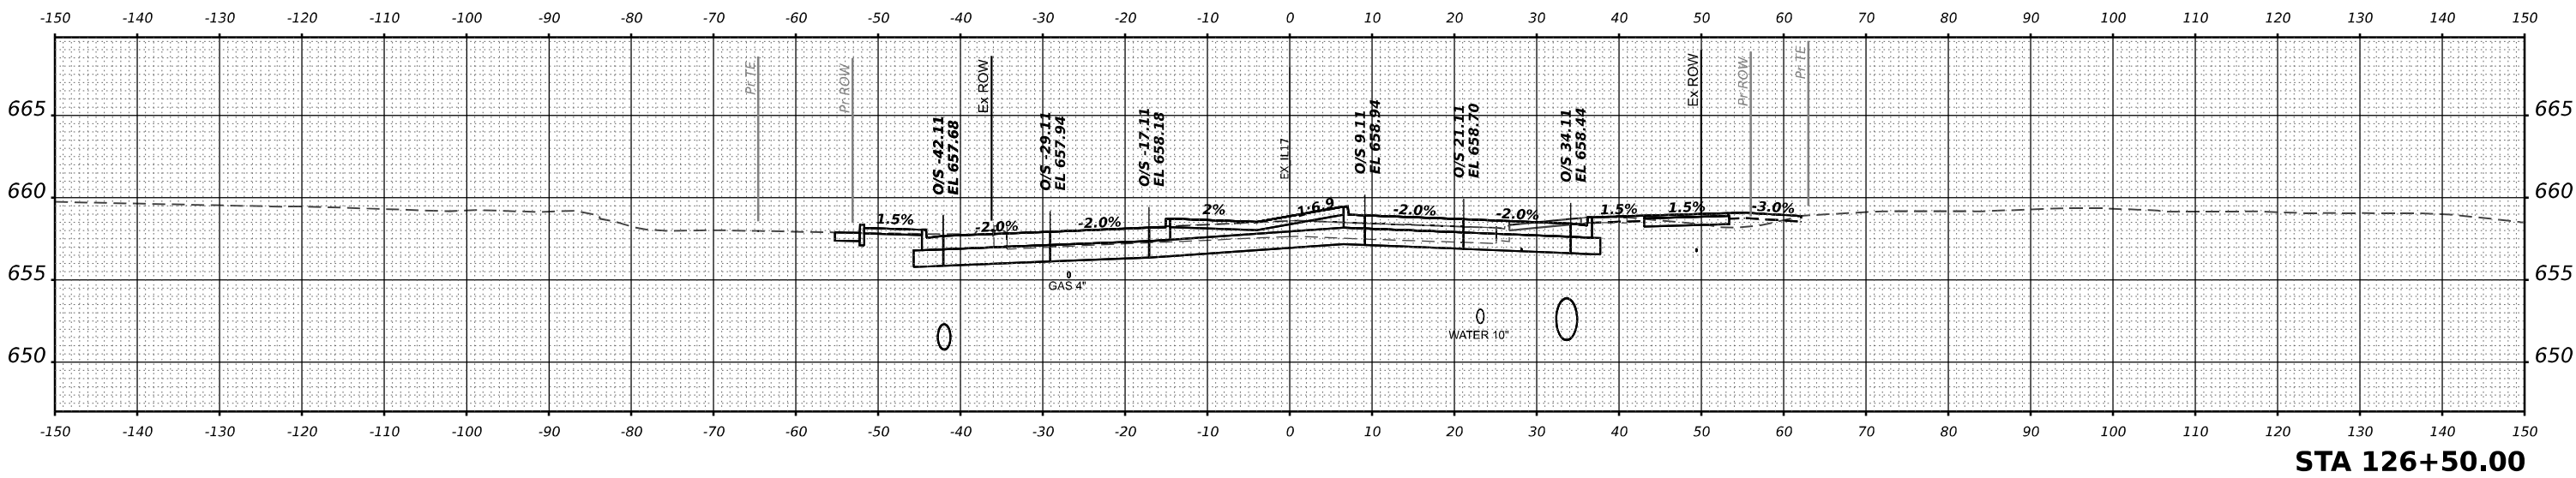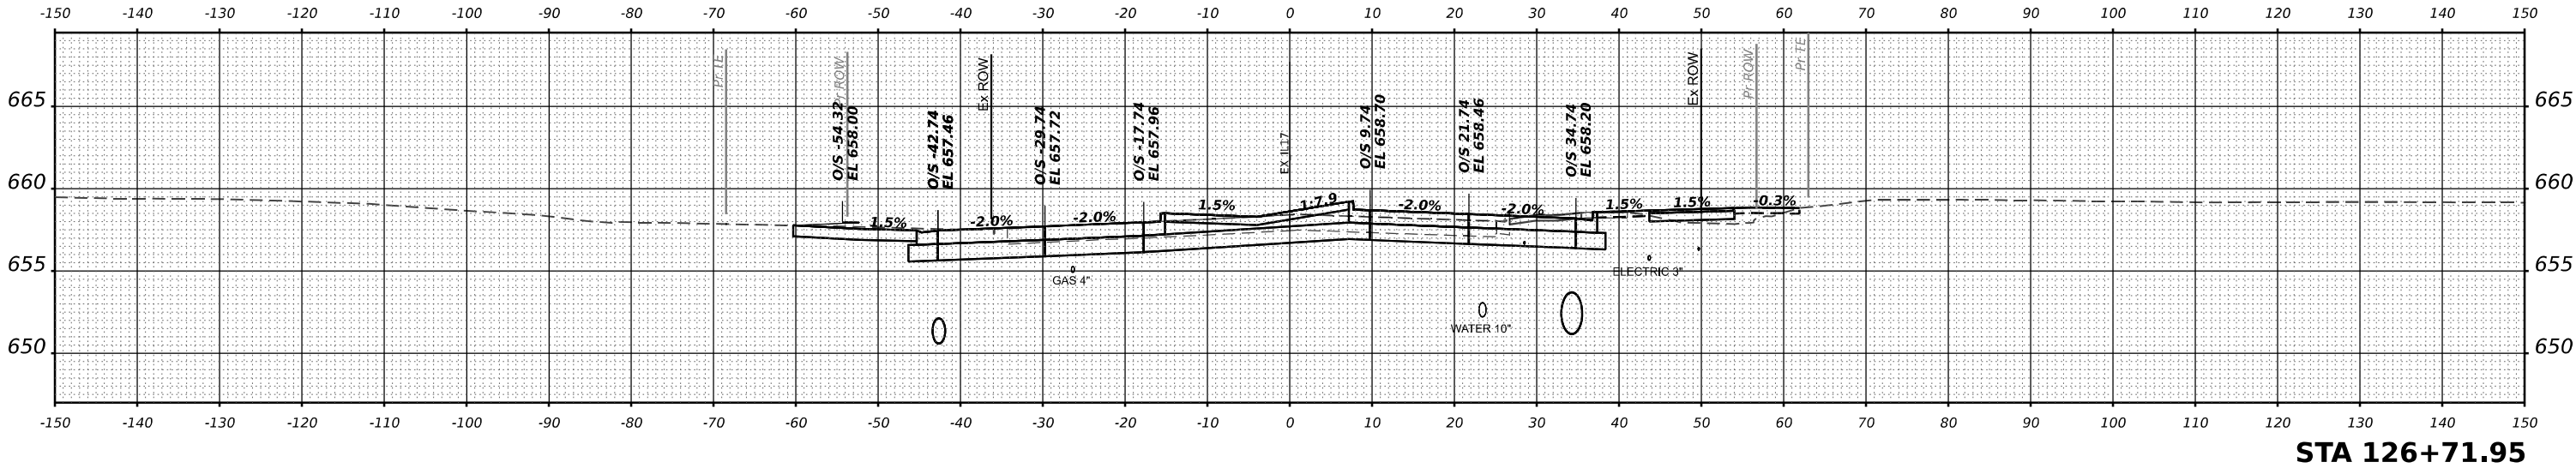

USER NAME = SALASL	DESIGNED - RA	REVISED -
	DRAWN - RA	REVISED -
PLOT SCALE = 0.16666633 1/ IN.	CHECKED - DH	REVISED -
PLOT DATE = 4/23/2026	DATE - 04/22/2026	REVISED -

STATE OF ILLINOIS
DEPARTMENT OF TRANSPORTATION

CROSS SECTIONS
ILLINOIS ROUTE 17




SCALE: 1"=10' SHEET . OF SHEETS STA. 126+08.90 TO STA. 126+71.95

F.A.I RTE.	SECTION	COUNTY	TOTAL SHEETS	SHEET NO.
57	(46-3)R.HBK-1&[(46-3)HB-5]HB-1	KANKAKEE	1183	1124
CONTRACT NO. 66863				
ILLINOIS FED. AID PROJECT				

FINAL SURVEY NO.	SURVEYED PLOTTED NOTE BOOK	BY	DATE

ORIGINAL SURVEY NO.	SURVEYED PLOTTED NOTE BOOK	BY	DATE

MODEL: X5-1-57 SHEET 001
FILE NAME: C:\WORK\EXP\BENTLEY\COM\EXP\W21\001412\036863\HKS-L17-01.DGN

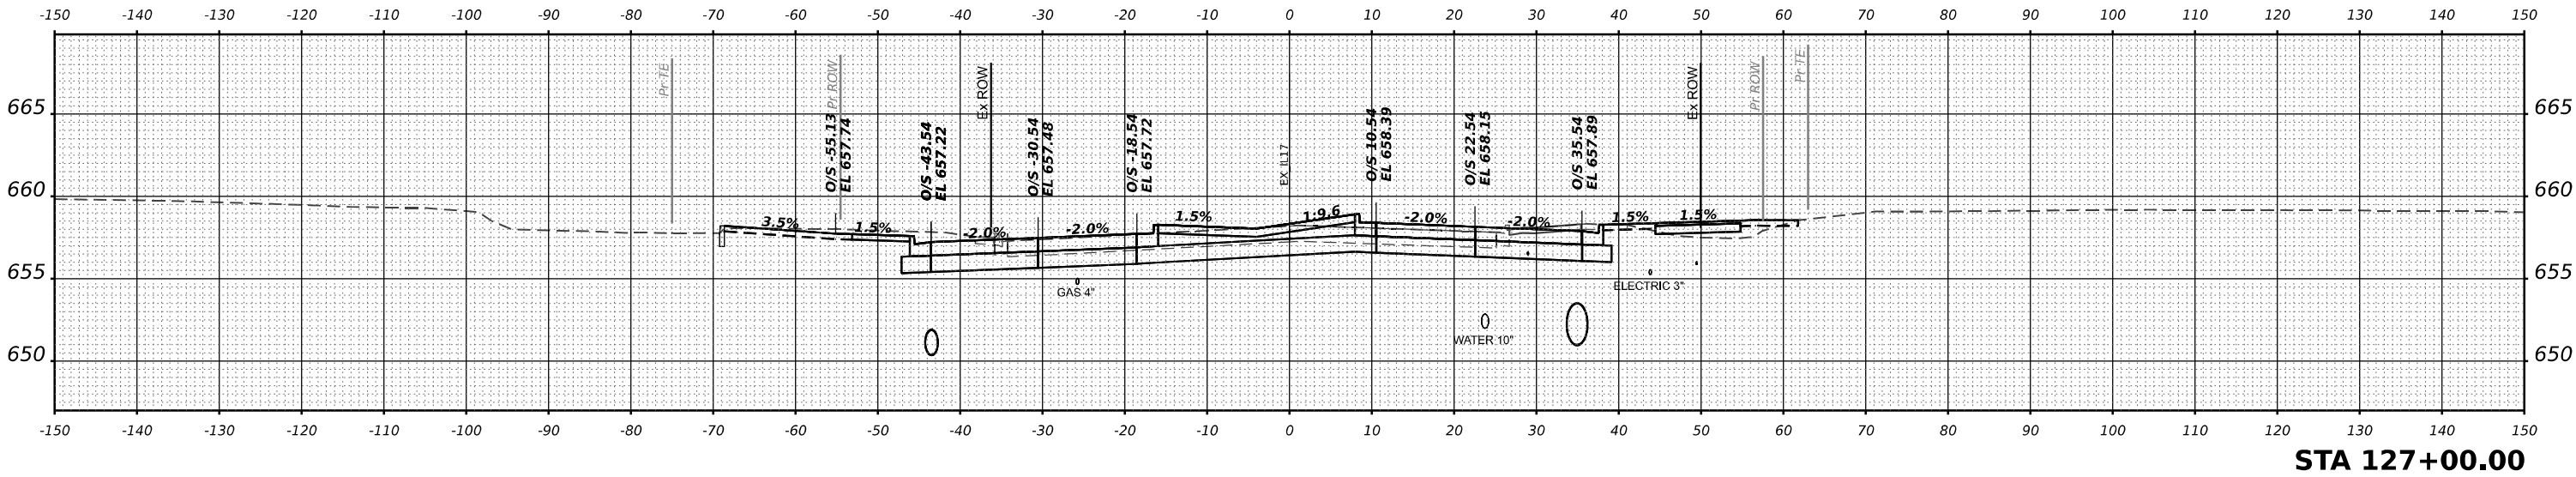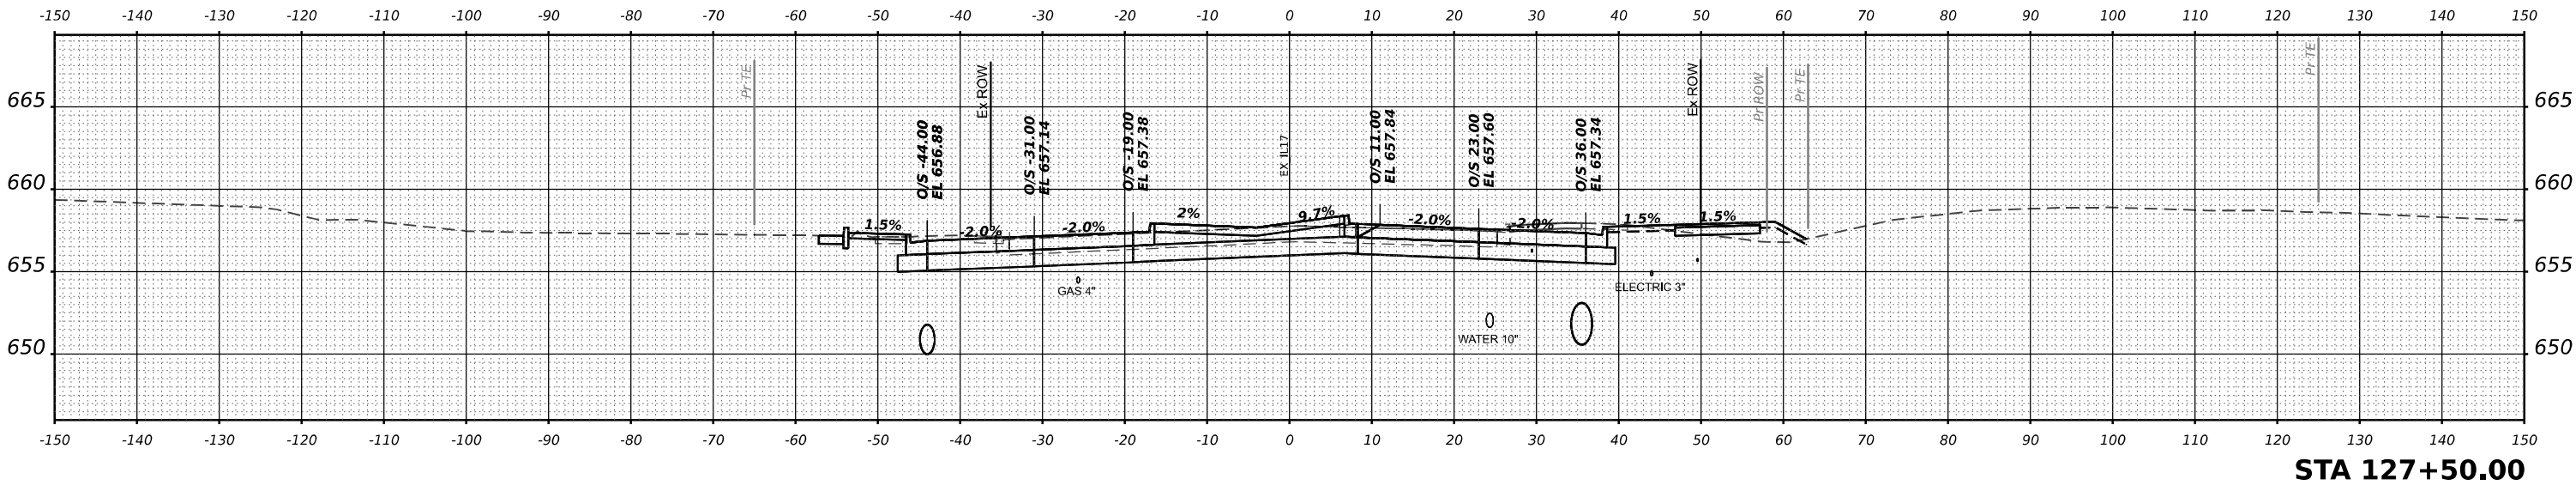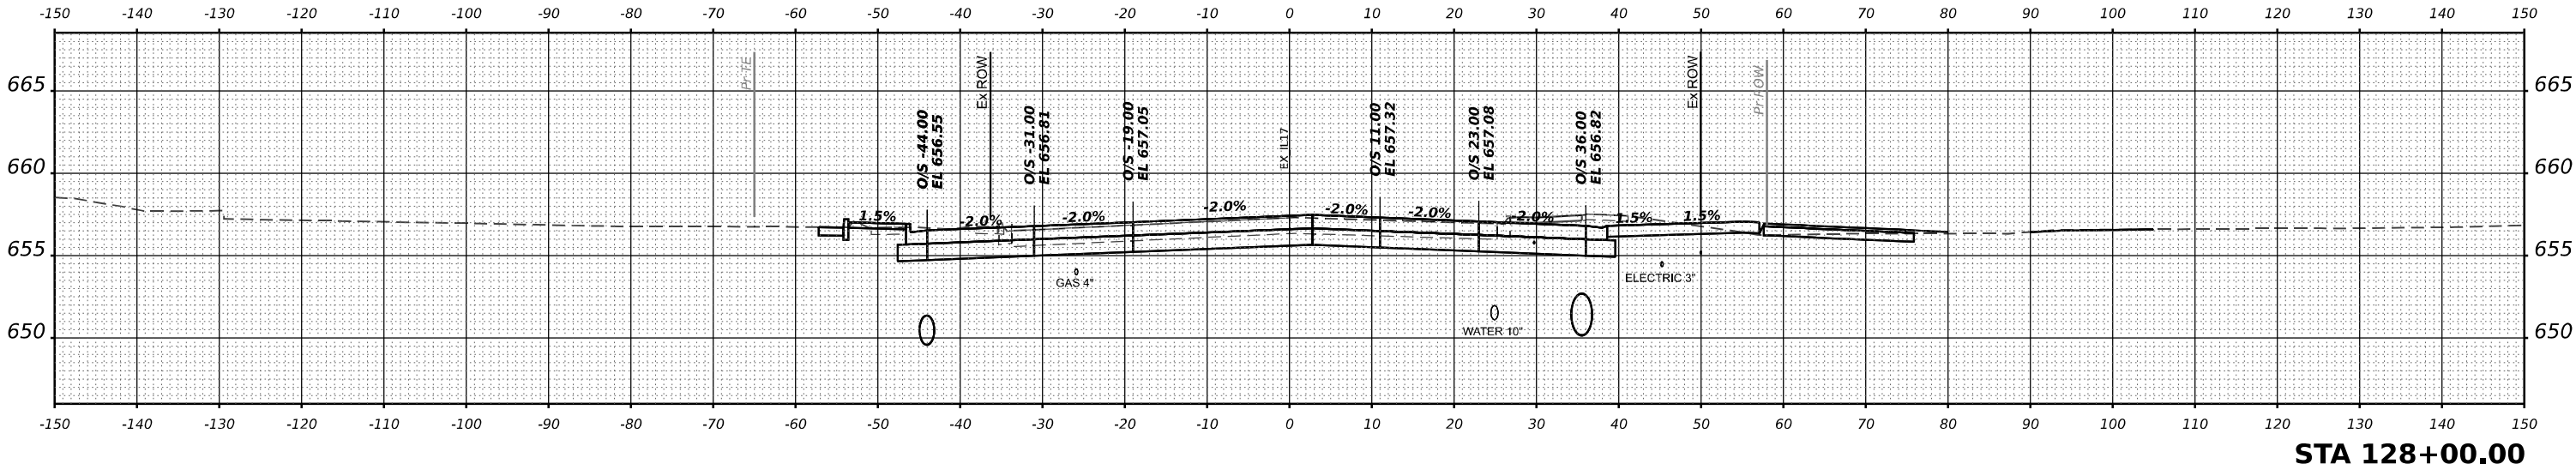

USER NAME = SALASL	DESIGNED - RA	REVISED -
	DRAWN - RA	REVISED -
PLOT SCALE = 0.16666633 ' / IN.	CHECKED - DH	REVISED -
PLOT DATE = 4/23/2026	DATE - 04/22/2026	REVISED -

STATE OF ILLINOIS
DEPARTMENT OF TRANSPORTATION

CROSS SECTIONS
ILLINOIS ROUTE 17




SCALE: 1"=10' SHEET . OF SHEETS STA. 127+00.00 TO STA. 128+00.00

F.A.I RTE.	SECTION	COUNTY	TOTAL SHEETS	SHEET NO.
57	(46-3)R.HBK-1&[(46-3)HB-5]HB-1	KANKAKEE	1183	1125
CONTRACT NO. 66863				
ILLINOIS FED. AID PROJECT				

FINAL SURVEY	SURVEYED PLOTTED TEMPLATE NOTE BOOK	BY	DATE
NO.	AREAS CHECKED		

ORIGINAL SURVEY	SURVEYED PLOTTED TEMPLATE NOTE BOOK	BY	DATE
NO.	AREAS CHECKED		

MODEL XS-1-27 SHEET 001
FILE NAME C:\PW\WORK\EXP\BENTLEY\COM EXP\PW01.D00\4412\4036863-SHX\XS-L17-012.DGN

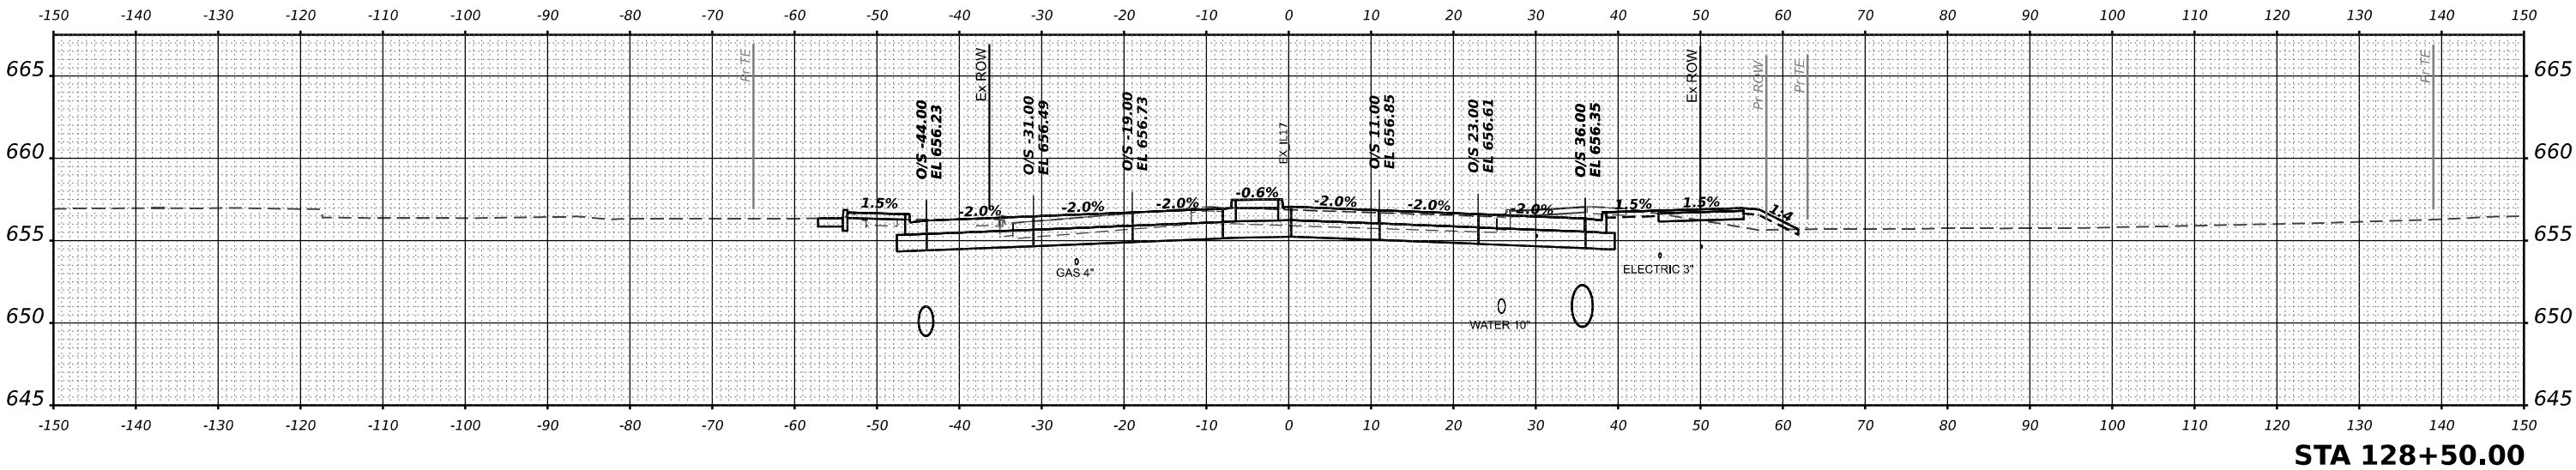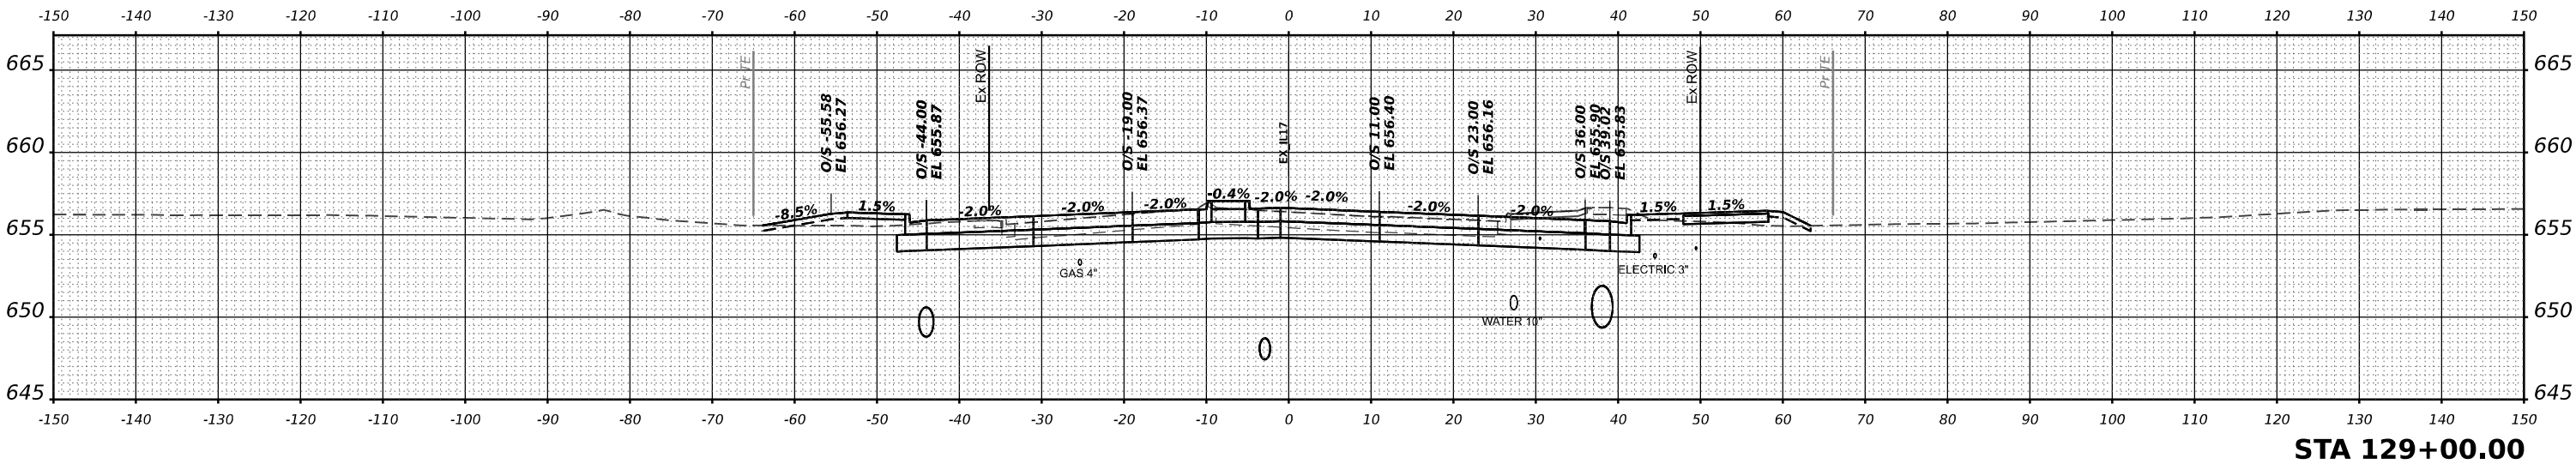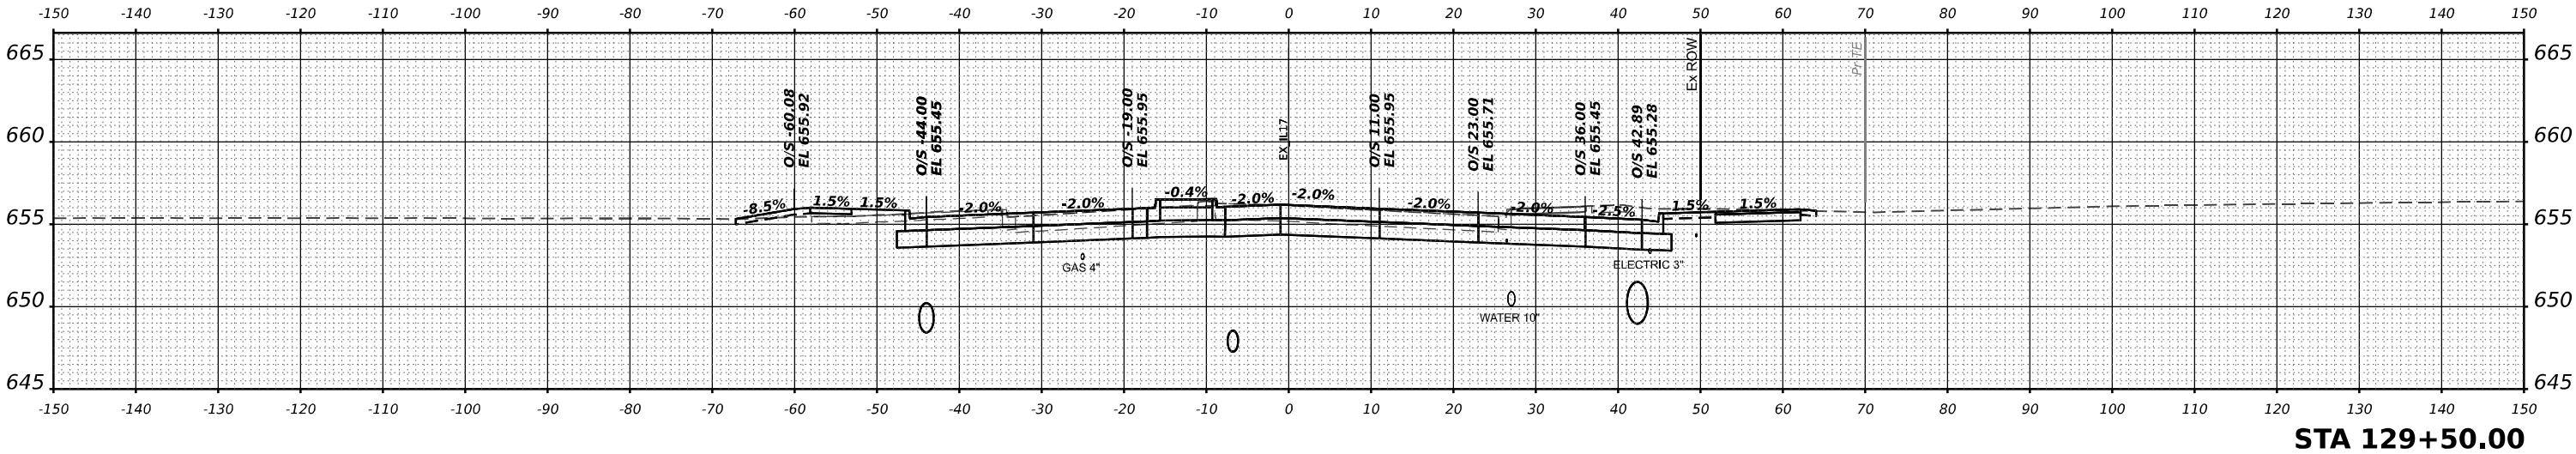

USER NAME = SALASL	DESIGNED - RA	REVISED -
	DRAWN - RA	REVISED -
PLOT SCALE = 0.16666633 1/ IN.	CHECKED - DH	REVISED -
PLOT DATE = 4/23/2026	DATE - 04/22/2026	REVISED -

STATE OF ILLINOIS
DEPARTMENT OF TRANSPORTATION

CROSS SECTIONS
ILLINOIS ROUTE 17




SCALE: 1"=10' SHEET . OF SHEETS STA. 128+50.00 TO STA. 129+50.00

F.A.I RTE.	SECTION	COUNTY	TOTAL SHEETS	SHEET NO.
57	(46-3)R,HBK-1&[(46-3)HB-5]HB-1	KANKAKEE	1183	1126
CONTRACT NO. 66863				
ILLINOIS FED. AID PROJECT				

FINAL SURVEY	NO.	SURVEYED PLOTTED TEMPLATE AREAS CHECKED	BY	DATE

ORIGINAL SURVEY	NO.	SURVEYED PLOTTED TEMPLATE AREAS CHECKED	BY	DATE

MODEL: XS-1-57 SHEET 001
FILE NAME: C:\WORK\EXP\BENTLEY\COM\EXP\W021.D00\412\030863-SHXS-L17-013.DGN

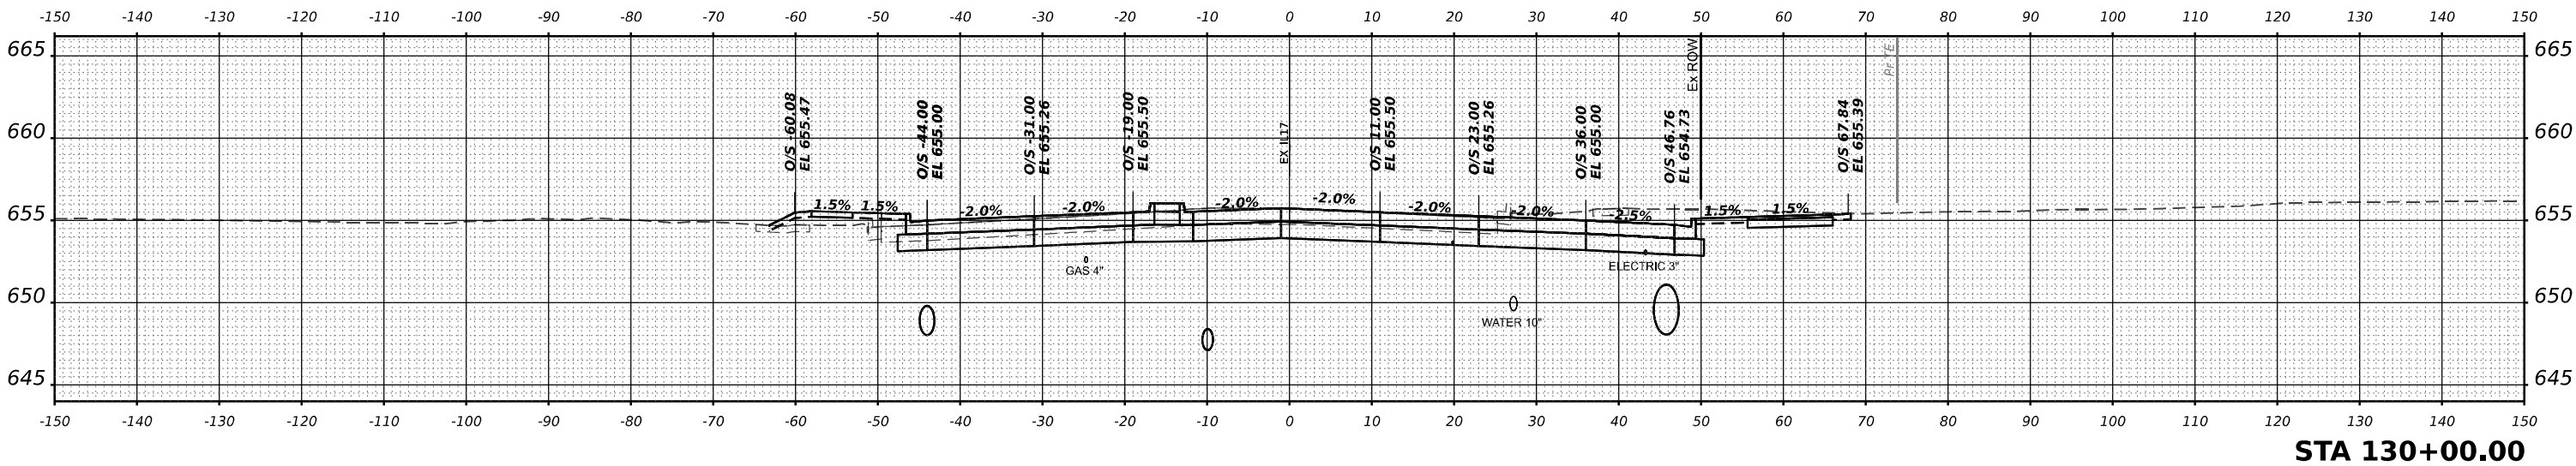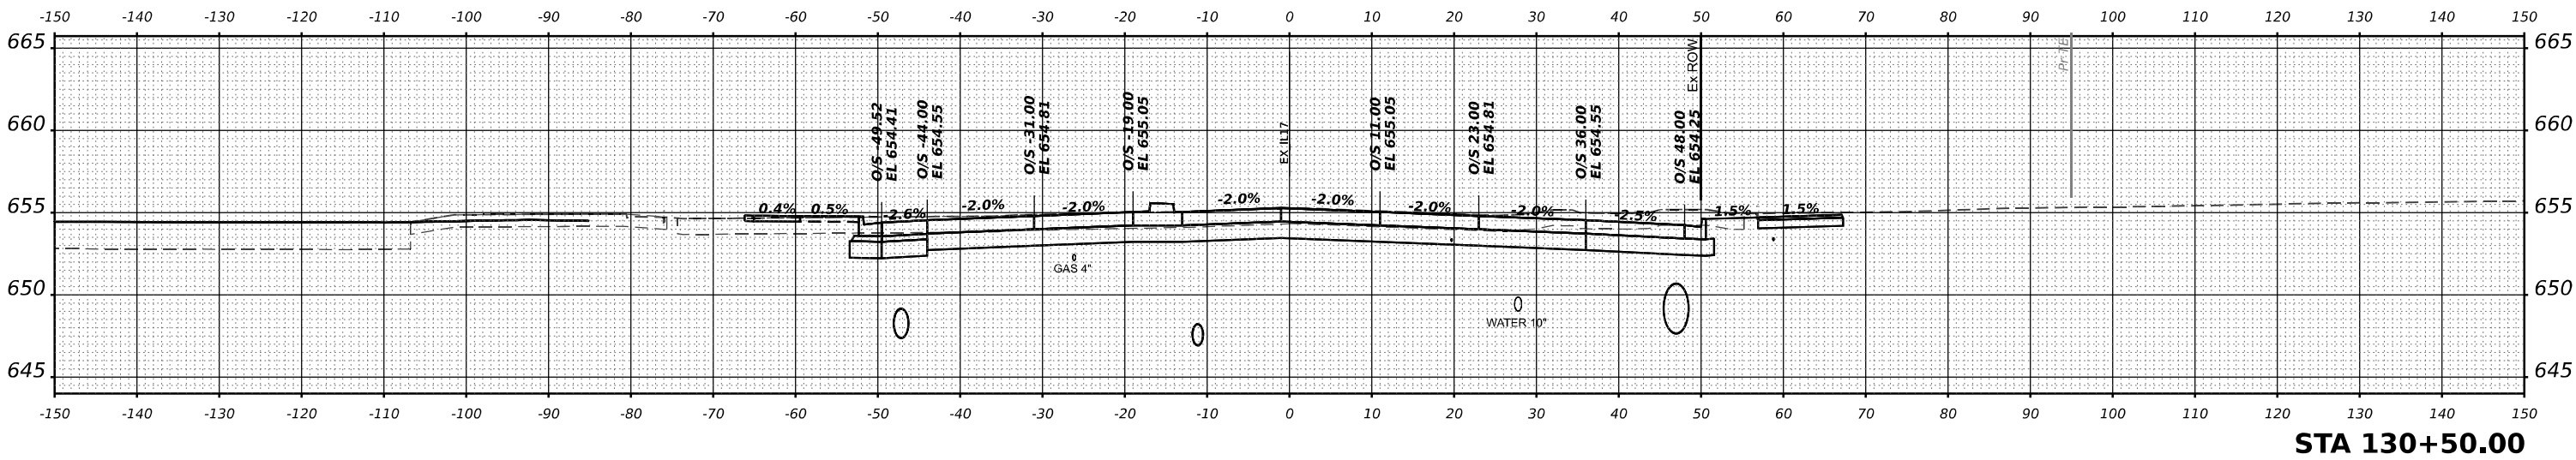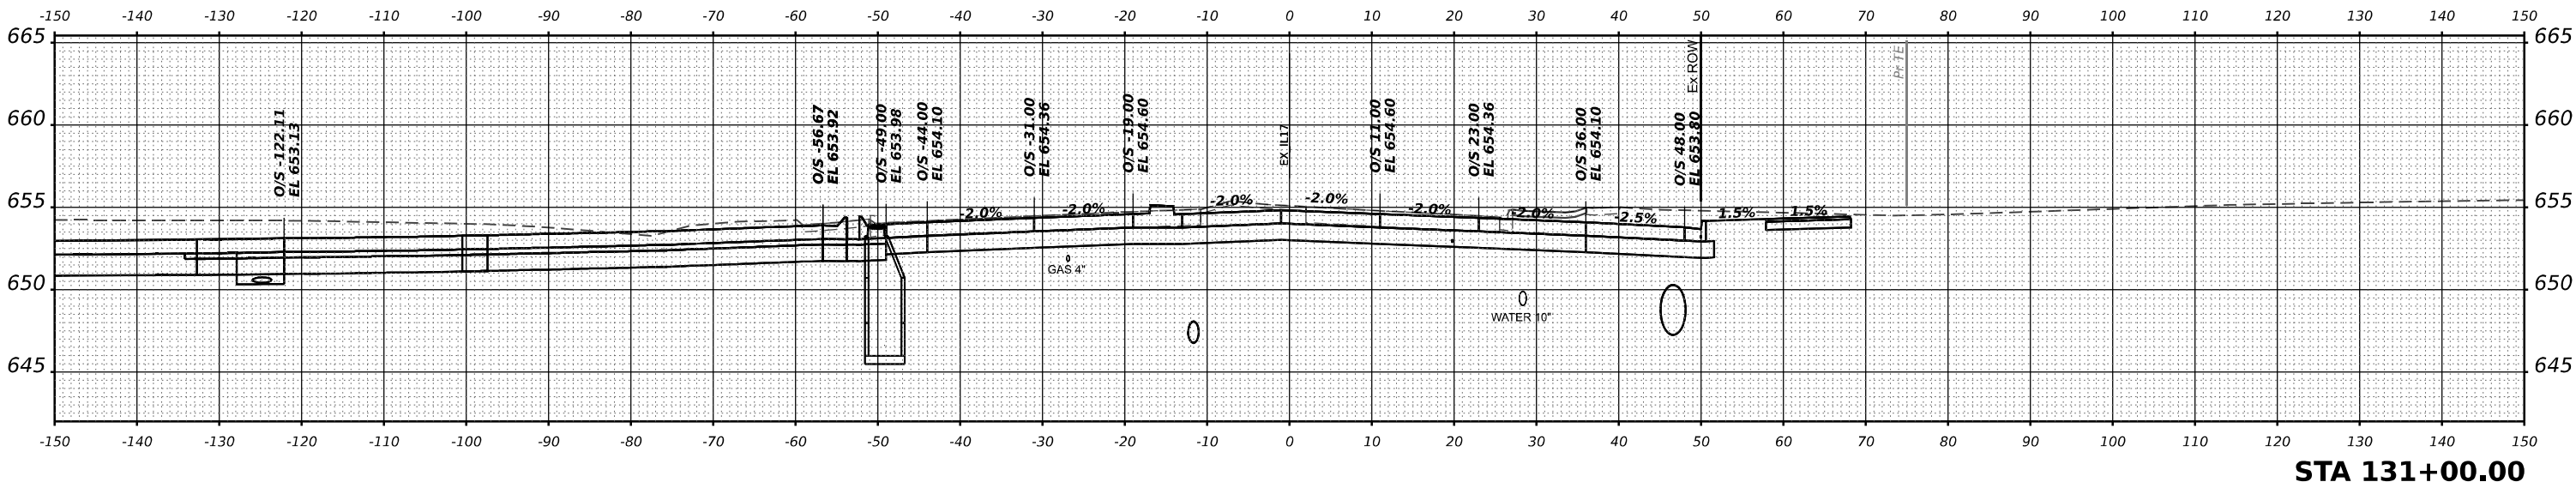

USER NAME = SALASL	DESIGNED - RA	REVISED -
	DRAWN - RA	REVISED -
PLOT SCALE = 0.16666633 1/ IN.	CHECKED - DH	REVISED -
PLOT DATE = 4/23/2026	DATE - 04/22/2026	REVISED -


STATE OF ILLINOIS
DEPARTMENT OF TRANSPORTATION

CROSS SECTIONS
ILLINOIS ROUTE 17


SCALE: 1"=10' SHEET . OF SHEETS STA. 130+00.00 TO STA. 131+00.00

F.A.I RTE.	SECTION	COUNTY	TOTAL SHEETS	SHEET NO.
57	(46-3)R.HBK-1&[(46-3)HB-5]HB-1	KANKAKEE	1183	1127
				CONTRACT NO. 66863
		ILLINOIS	FED. AID PROJECT	

FINAL	BY	DATE
SURVEY		
PLOTTED		
NOTE BOOK		
AREAS CHECKED		
NO.		

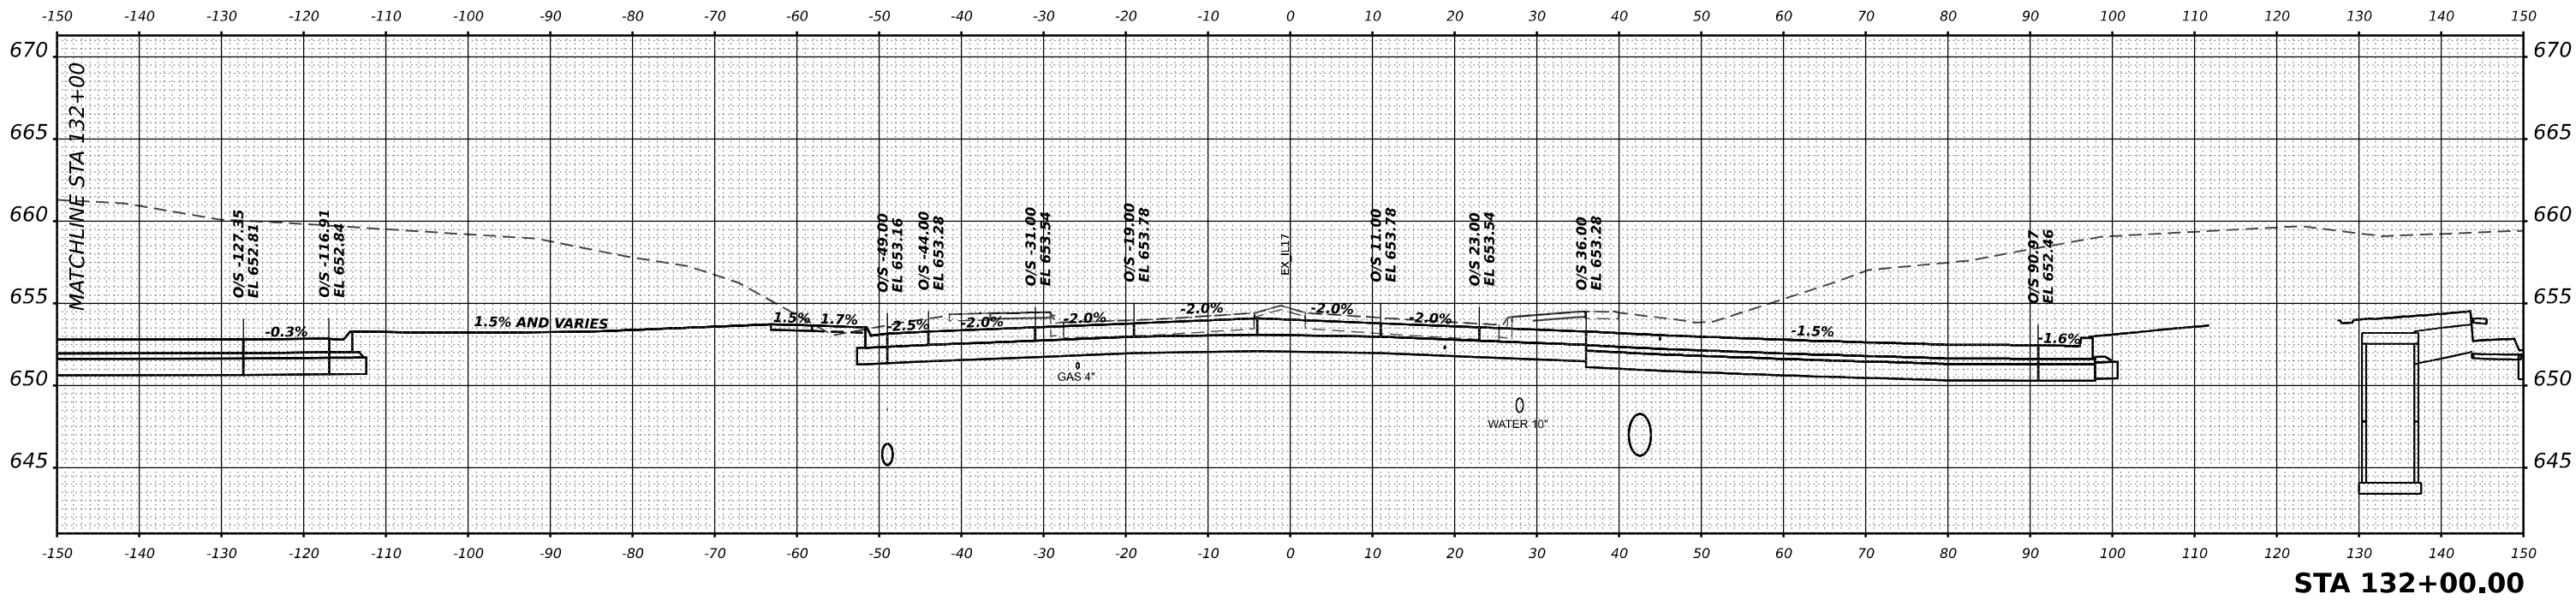

ORIGINAL	BY	DATE
SURVEY		
PLOTTED		
NOTE BOOK		
AREAS CHECKED		
NO.		

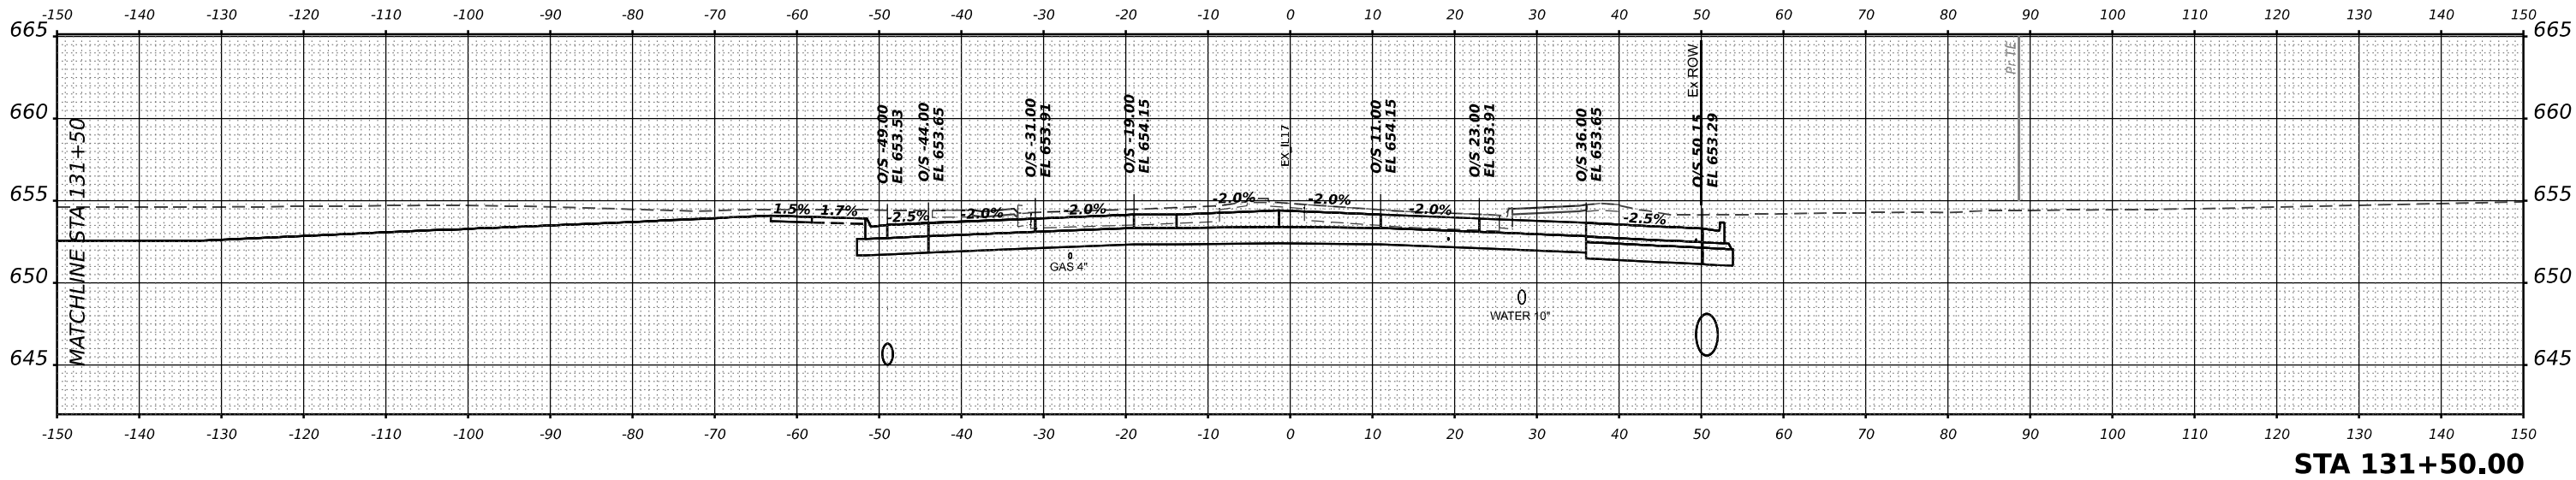

MODEL XS 1-7 SHEET 001
FILE NAME C:\WORK\EXP\BENTLEY\COM\EXP\W01\001412\030863-SHXS-L17-01.DGN



USER NAME = SALASL	DESIGNED - RA	REVISED -
	DRAWN - RA	REVISED -
PLOT SCALE = 0.16666633 1/ IN.	CHECKED - DH	REVISED -
PLOT DATE = 4/23/2026	DATE - 04/22/2026	REVISED -

STATE OF ILLINOIS
DEPARTMENT OF TRANSPORTATION

CROSS SECTIONS
ILLINOIS ROUTE 17


SCALE: 1"=10' SHEET . OF SHEETS STA. 131+50.00 TO STA. 132+00.00

F.A.I RTE.	SECTION	COUNTY	TOTAL SHEETS	SHEET NO.
57	(46-3)R.HBK-1&[(46-3)HB-5]HB-1	KANKAKEE	1183	1128
CONTRACT NO. 66863				
ILLINOIS FED. AID PROJECT				

FINAL SURVEY NOTE BOOK NO.	SURVEYED PLOTTED TEMPLATE AREAS CHECKED	BY	DATE

ORIGINAL SURVEY NOTE BOOK NO.	SURVEYED PLOTTED TEMPLATE AREAS CHECKED	BY	DATE

MODEL XS 1-17 SHEET 001
FILE NAME C:\PW\WORK\EXP\BENTLEY\COM EXP\PW21\0014412\036863-SHX\SL17-015.DGN

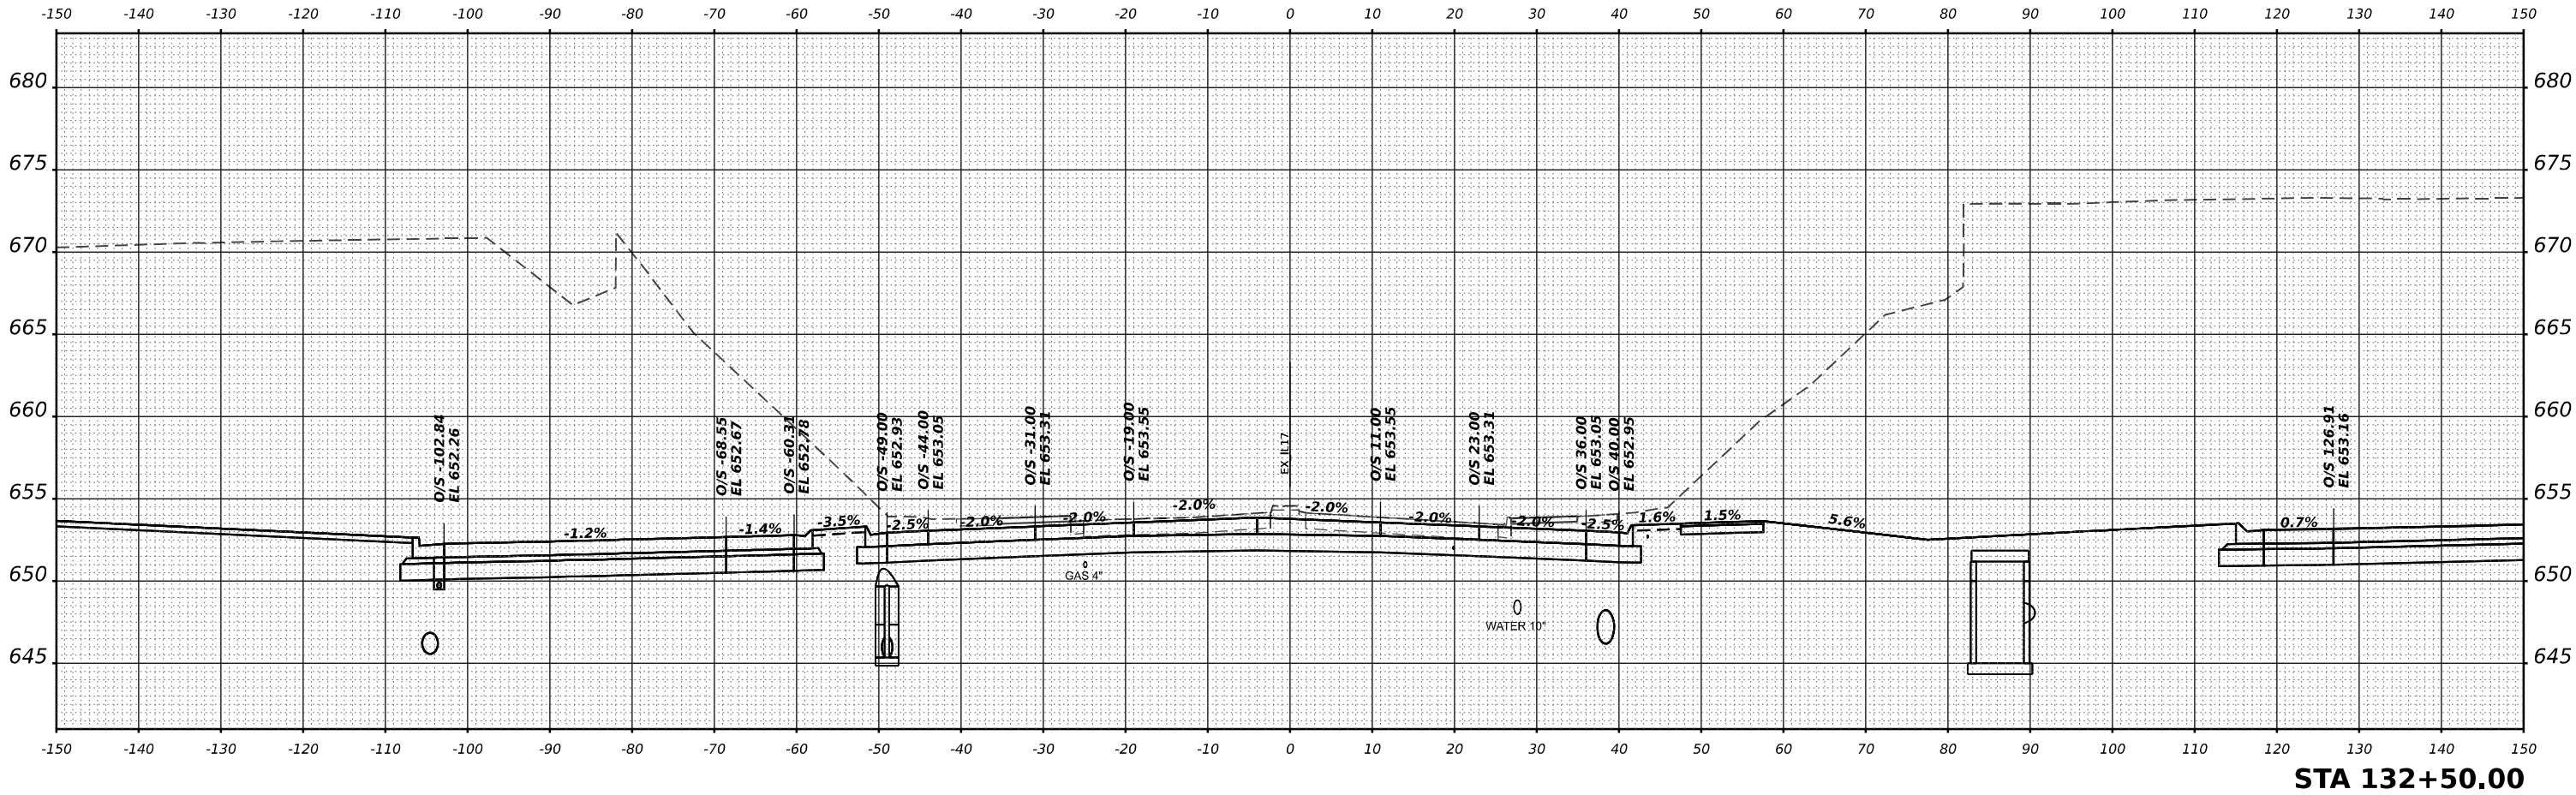

USER NAME = SALASL	DESIGNED - RA	REVISED -
	DRAWN - RA	REVISED -
PLOT SCALE = 0.16666633 1/ IN.	CHECKED - DH	REVISED -
PLOT DATE = 4/23/2026	DATE - 04/22/2026	REVISED -


STATE OF ILLINOIS
DEPARTMENT OF TRANSPORTATION

CROSS SECTIONS
ILLINOIS ROUTE 17


SCALE: 1"=10' SHEET . OF SHEETS STA. 132+50.00 TO STA. 132+50.00

F.A.I RTE.	SECTION	COUNTY	TOTAL SHEETS	SHEET NO.
57	(46-3)R,HBK-1&[(46-3)HB-5]HB-1	KANKAKEE	1183	1129
CONTRACT NO. 66863				
ILLINOIS FED. AID PROJECT				

FINAL SURVEY NOTE BOOK NO.	SURVEYED PLOTTED TEMPLATE AREAS CHECKED	BY	DATE

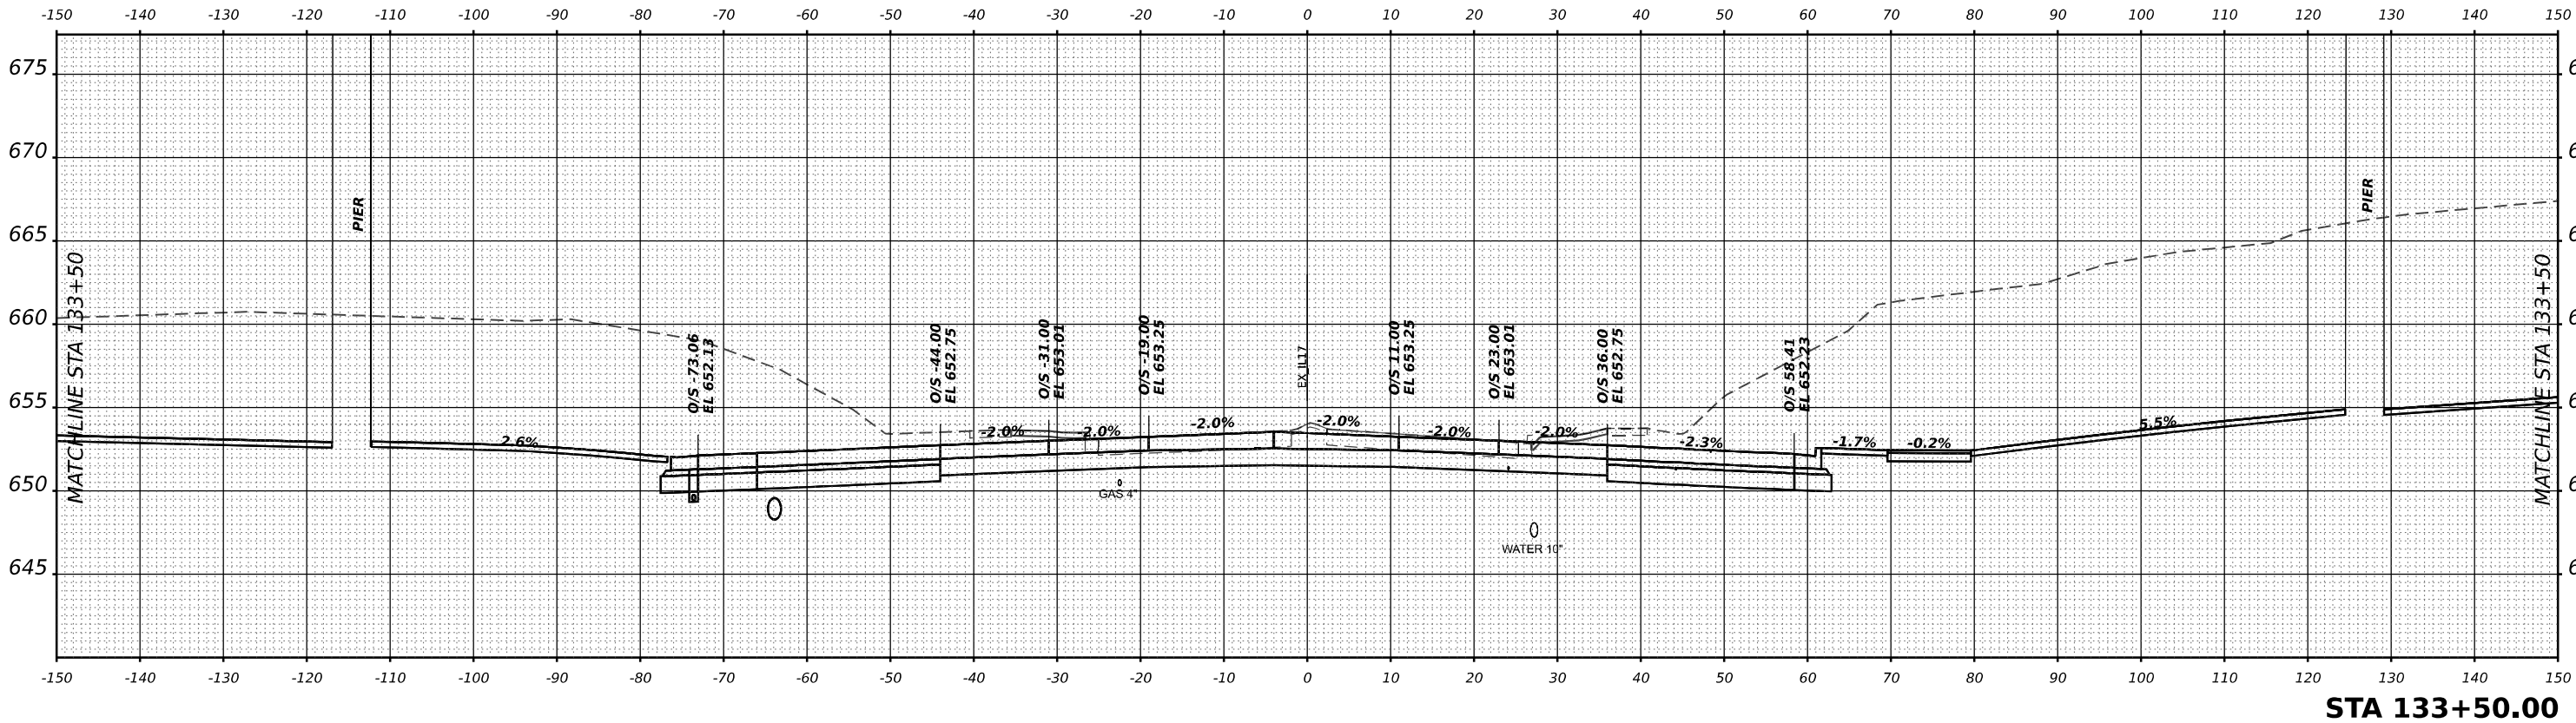

ORIGINAL SURVEY NOTE BOOK NO.	SURVEYED PLOTTED TEMPLATE AREAS CHECKED	BY	DATE

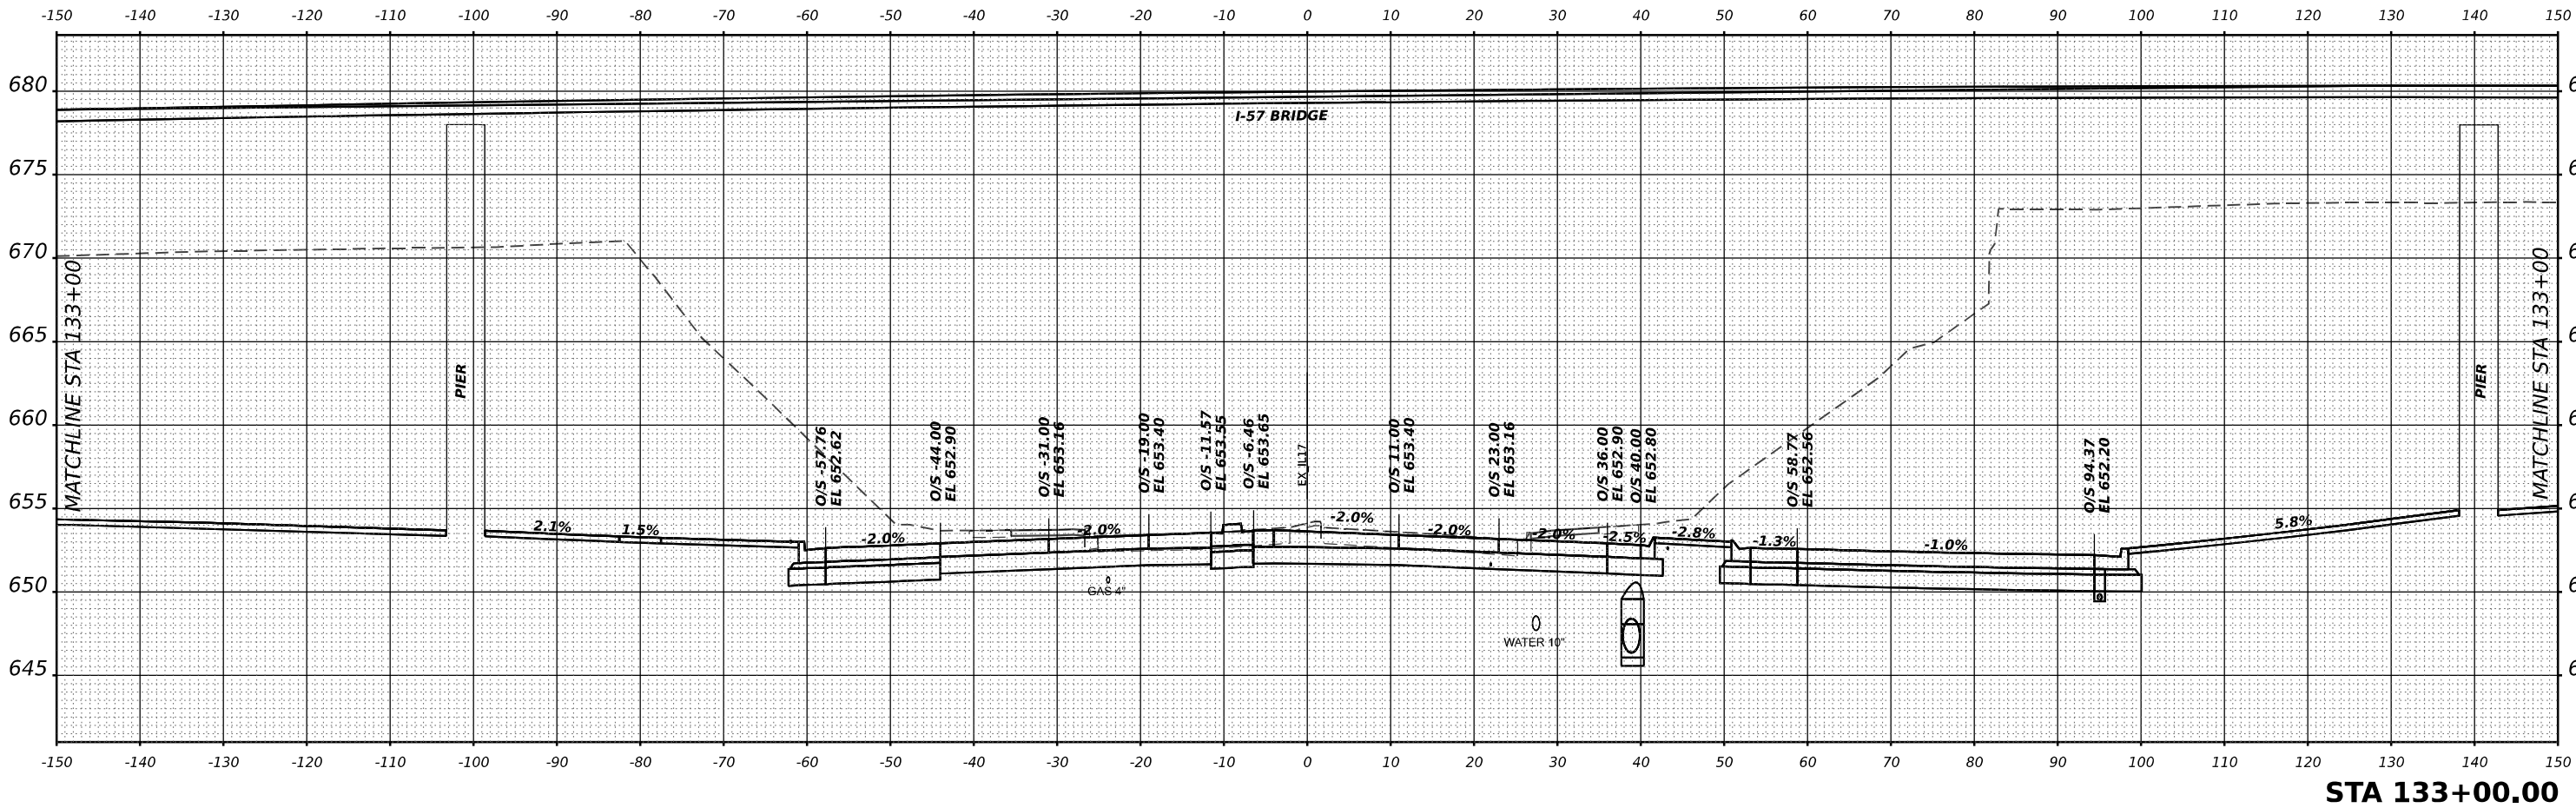

MODEL XS 1-57 SHEET 001
FILE NAME C:\WORK\EXP\BENTLEY\COM EXP\PW01.D01412\030863-SHXS-17-016.DGN



USER NAME = SALASL	DESIGNED - RA	REVISED -
	DRAWN - RA	REVISED -
PLOT SCALE = 0.16666633 1/ IN.	CHECKED - DH	REVISED -
PLOT DATE = 4/23/2026	DATE - 04/22/2026	REVISED -

STATE OF ILLINOIS
DEPARTMENT OF TRANSPORTATION

CROSS SECTIONS
ILLINOIS ROUTE 17



SCALE: 1"=10' SHEET . OF SHEETS STA. 133+00.00 TO STA. 133+50.00

F.A.I RTE.	SECTION	COUNTY	TOTAL SHEETS	SHEET NO.
57	(46-3)R.HBK-1&[(46-3)HB-5]HB-1	KANKAKEE	1183	1130
CONTRACT NO. 66863				
ILLINOIS FED. AID PROJECT				

FINAL SURVEY NOTE BOOK NO.	SURVEYED PLOTTED TEMPLATE AREAS CHECKED	BY	DATE

ORIGINAL SURVEY NOTE BOOK NO.	SURVEYED PLOTTED TEMPLATE AREAS CHECKED	BY	DATE

MODEL XS 1-57 SHEET 001
FILE NAME C:\PW\WORK\EXP\BENTLEY\COM\EXP\PW21\001412\036863-SHXS-L17-017.DGN

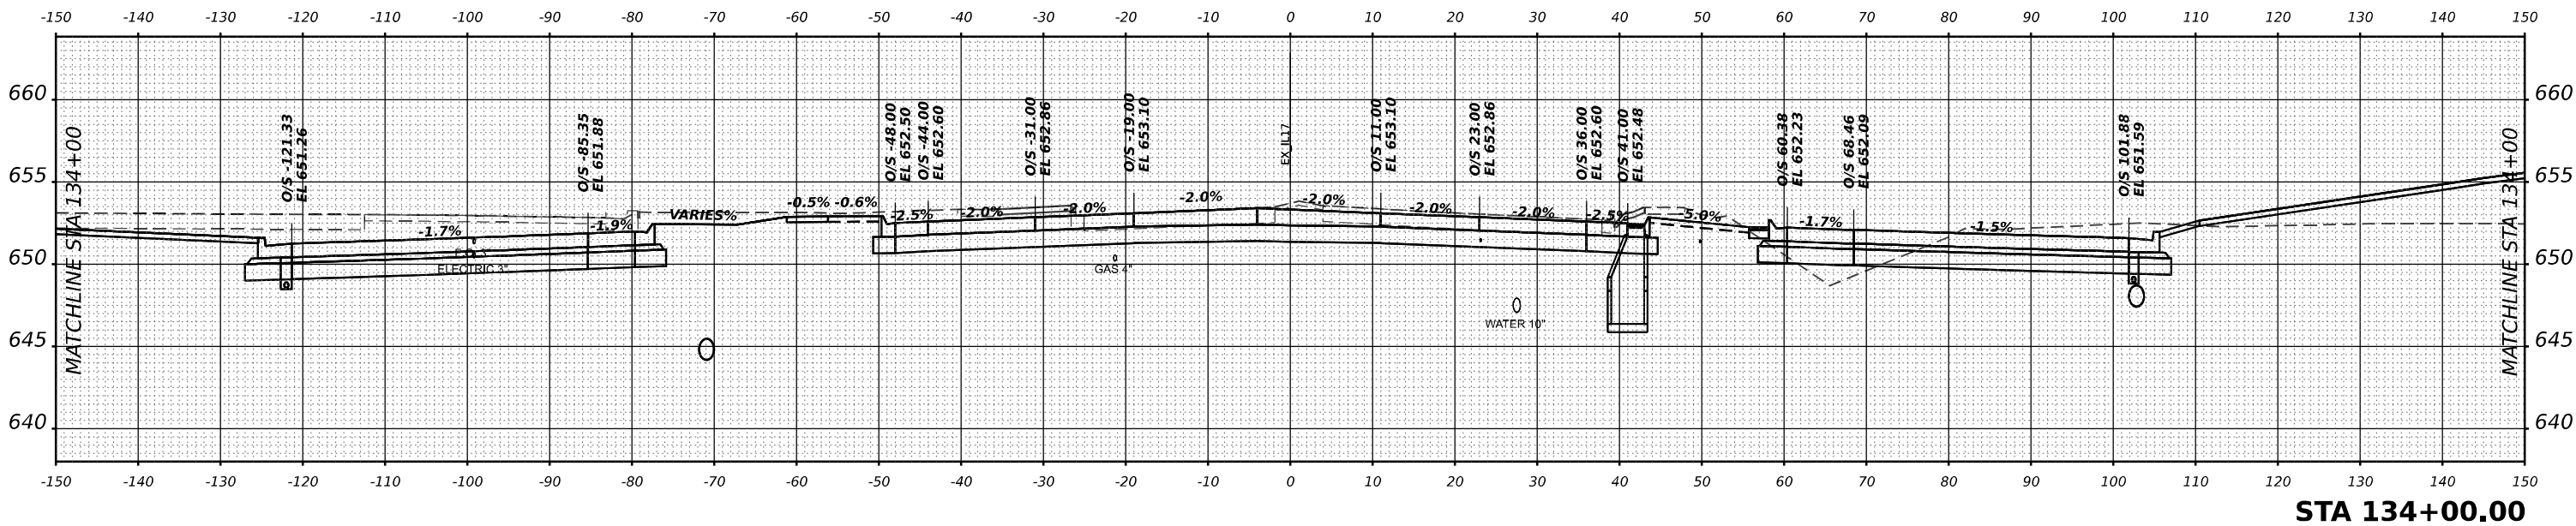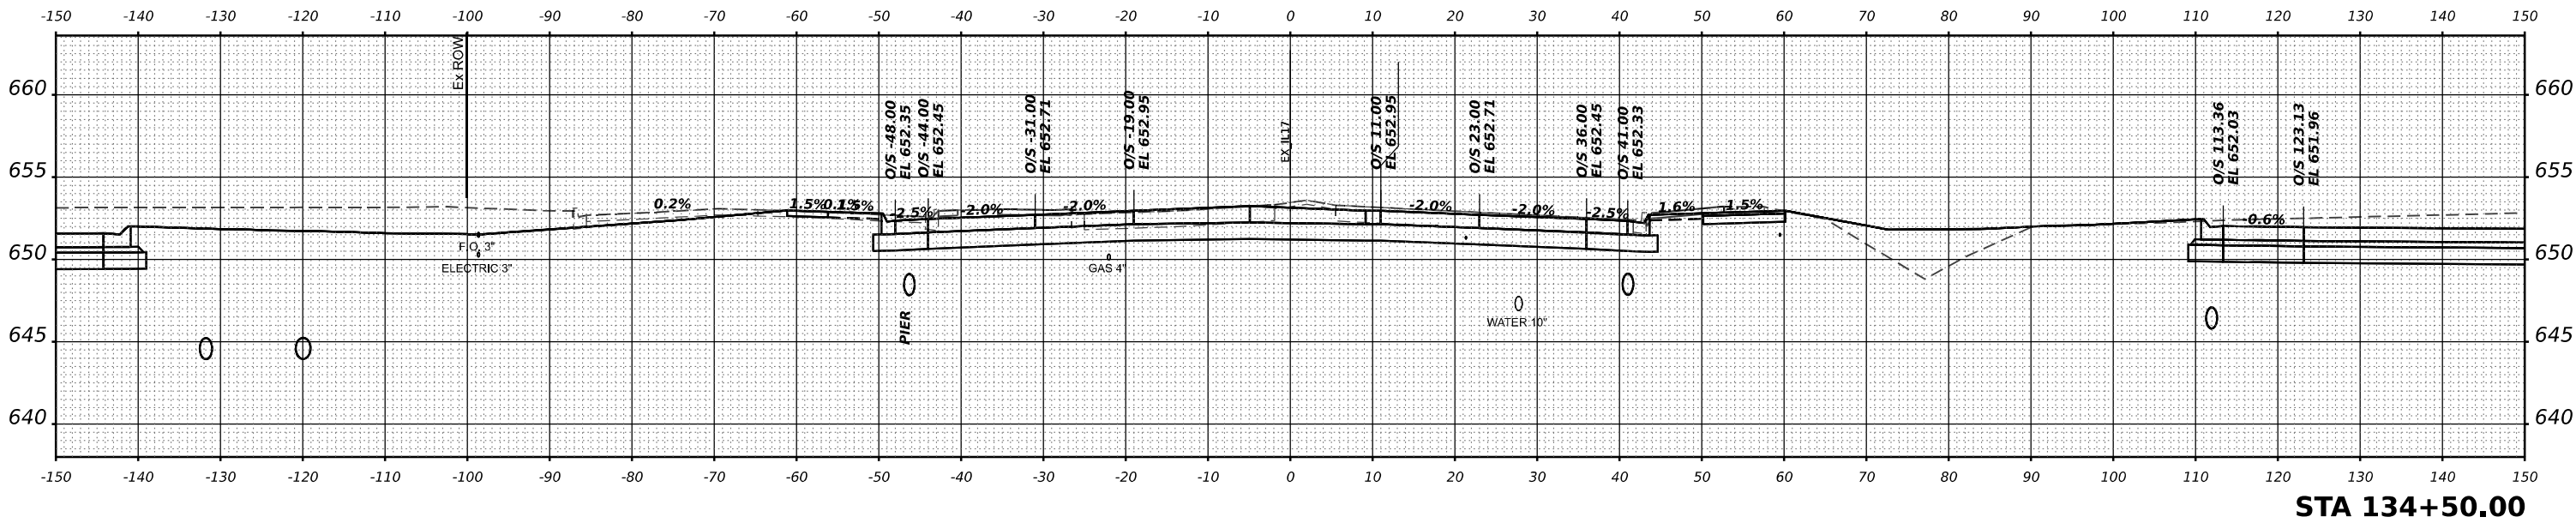

USER NAME = SALASL	DESIGNED - RA	REVISED -
	DRAWN - RA	REVISED -
PLOT SCALE = 0.16666633 ' / IN.	CHECKED - DH	REVISED -
PLOT DATE = 4/23/2026	DATE - 04/22/2026	REVISED -


STATE OF ILLINOIS
DEPARTMENT OF TRANSPORTATION

CROSS SECTIONS
ILLINOIS ROUTE 17


SCALE: 1"=10' SHEET . OF SHEETS STA. 134+00.00 TO STA. 134+50.00

F.A.I RTE.	SECTION	COUNTY	TOTAL SHEETS	SHEET NO.
57	(46-3)R.HBK-1&[(46-3)HB-5]HB-1	KANKAKEE	1183	1131
CONTRACT NO. 66863				
ILLINOIS FED. AID PROJECT				

FINAL SURVEY	SURVEYED PLOTTED NOTE BOOK	BY	DATE
NO.	AREAS CHECKED		

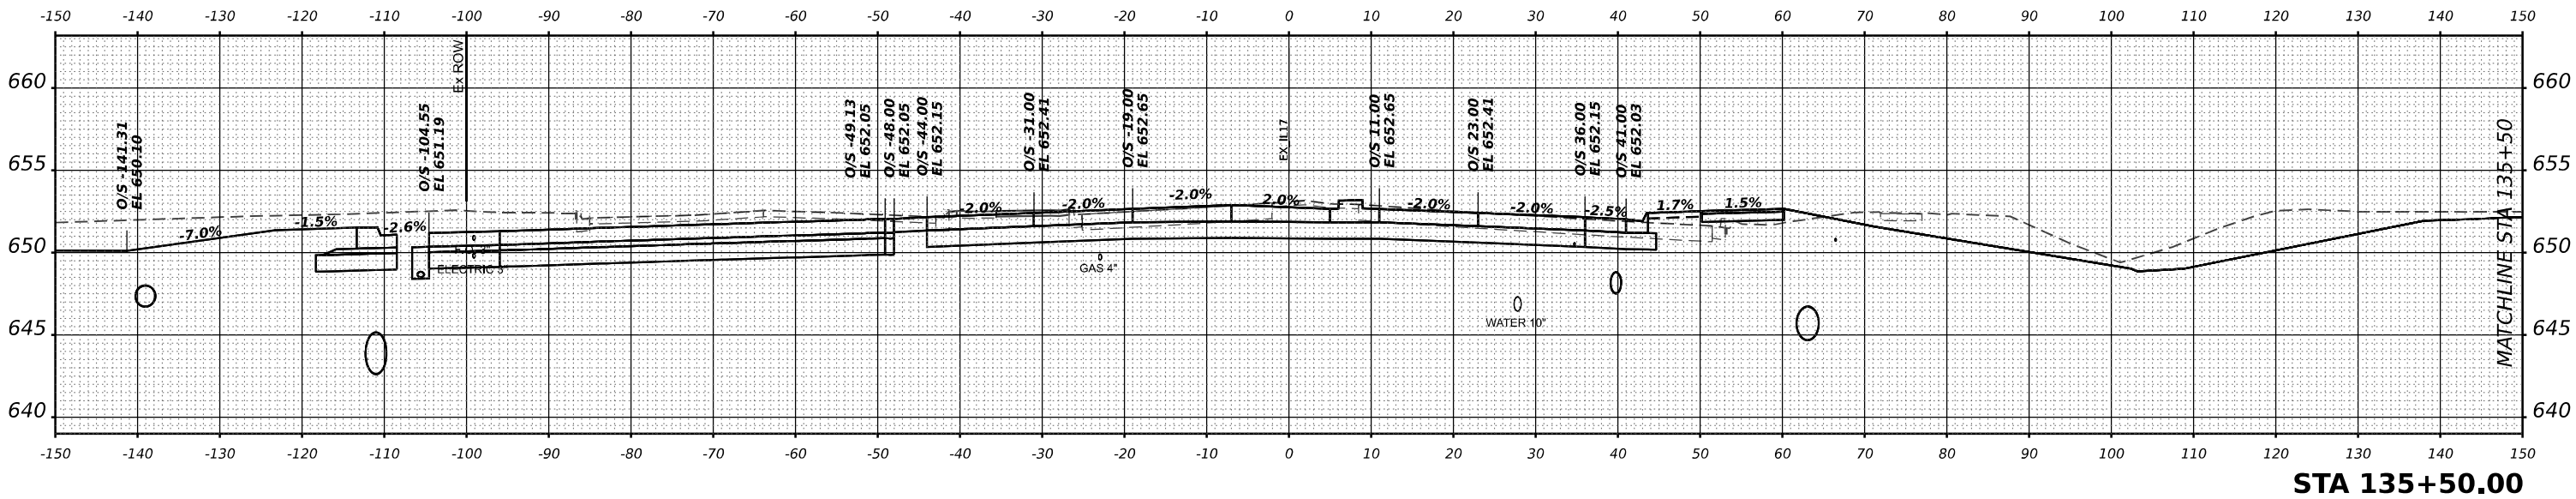

ORIGINAL SURVEY	SURVEYED PLOTTED NOTE BOOK	BY	DATE
NO.	AREAS CHECKED		

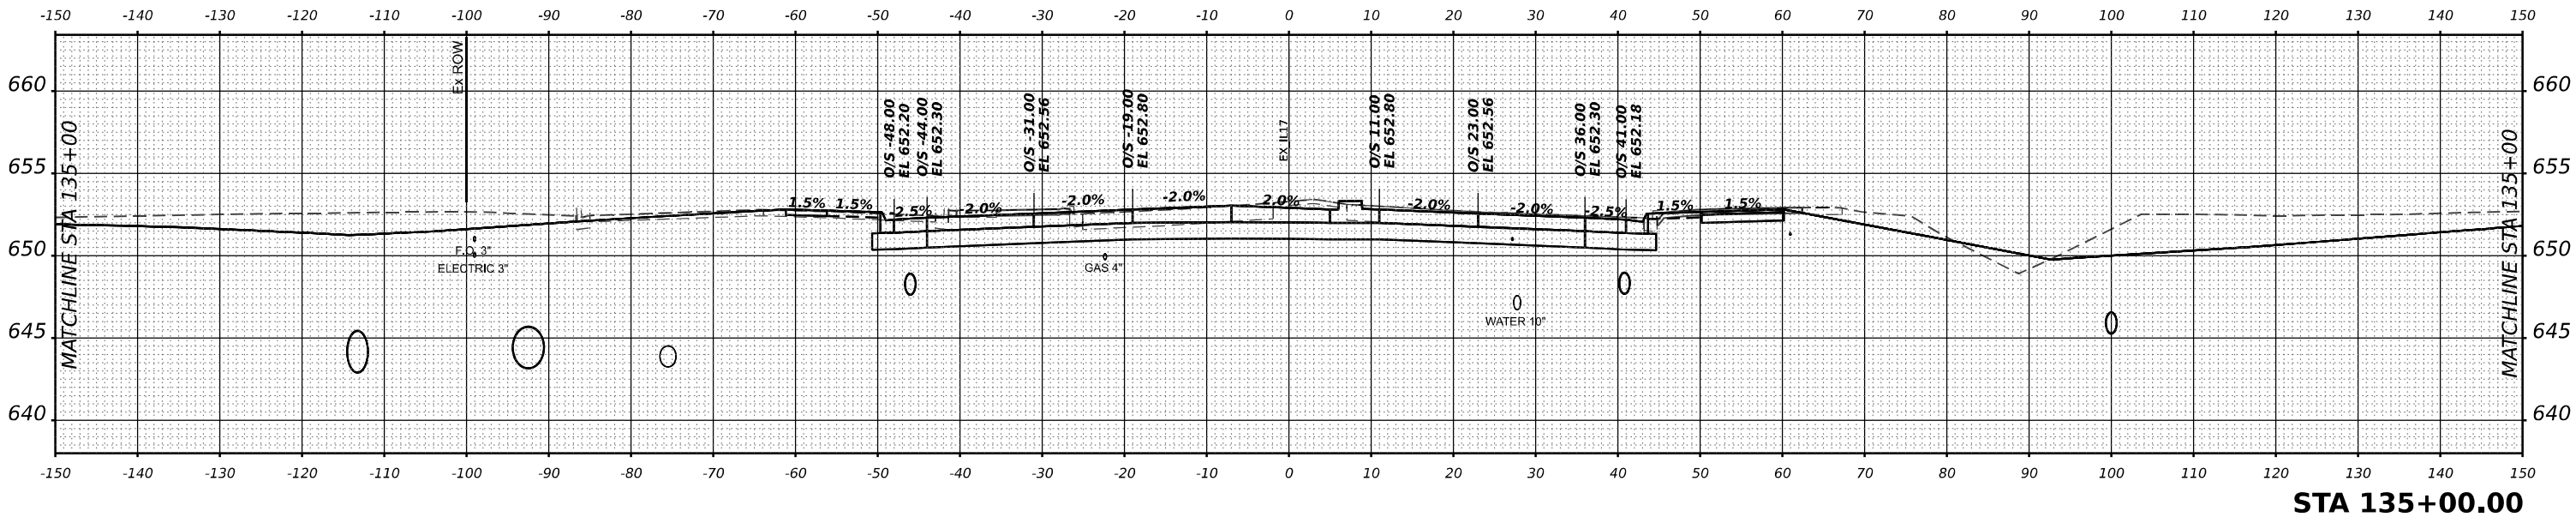

MODEL XS-1-7 SHEET 001
FILE NAME C:\WORK\EXP-W\BENTLEY\COM\EXP-W\21\001412\036863-SHXS-L17-018.DGN



USER NAME = SALASL	DESIGNED - RA	REVISED -
	DRAWN - RA	REVISED -
PLOT SCALE = 0.16666633 ' / IN.	CHECKED - DH	REVISED -
PLOT DATE = 4/23/2026	DATE - 04/22/2026	REVISED -

STATE OF ILLINOIS
DEPARTMENT OF TRANSPORTATION

CROSS SECTIONS
ILLINOIS ROUTE 17

SCALE: 1"=10' SHEET . OF SHEETS STA. 135+00.00 TO STA. 135+50.00


F.A.I RTE.	SECTION	COUNTY	TOTAL SHEETS	SHEET NO.
57	(46-3)R.HBK-1&[(46-3)HB-5]HB-1	KANKAKEE	1183	1132
CONTRACT NO. 66863				
ILLINOIS FED. AID PROJECT				

ORIGINAL SURVEY		BY	DATE
NOTE BOOK	SURVEYED _____		
	PLOTTED _____		
	TEMPLATE _____		
	AREAS _____		
	AREAS CHECKED _____		

MODEL: XS I-57 SHEET 001

NO.	AREAS CHECKED



FILE NAME: C:\PW_WORK\EXP-PW.BENTLEY.COM EXP-PW-01D0144124I0366863-SHT-XS-4L17-019.DGN

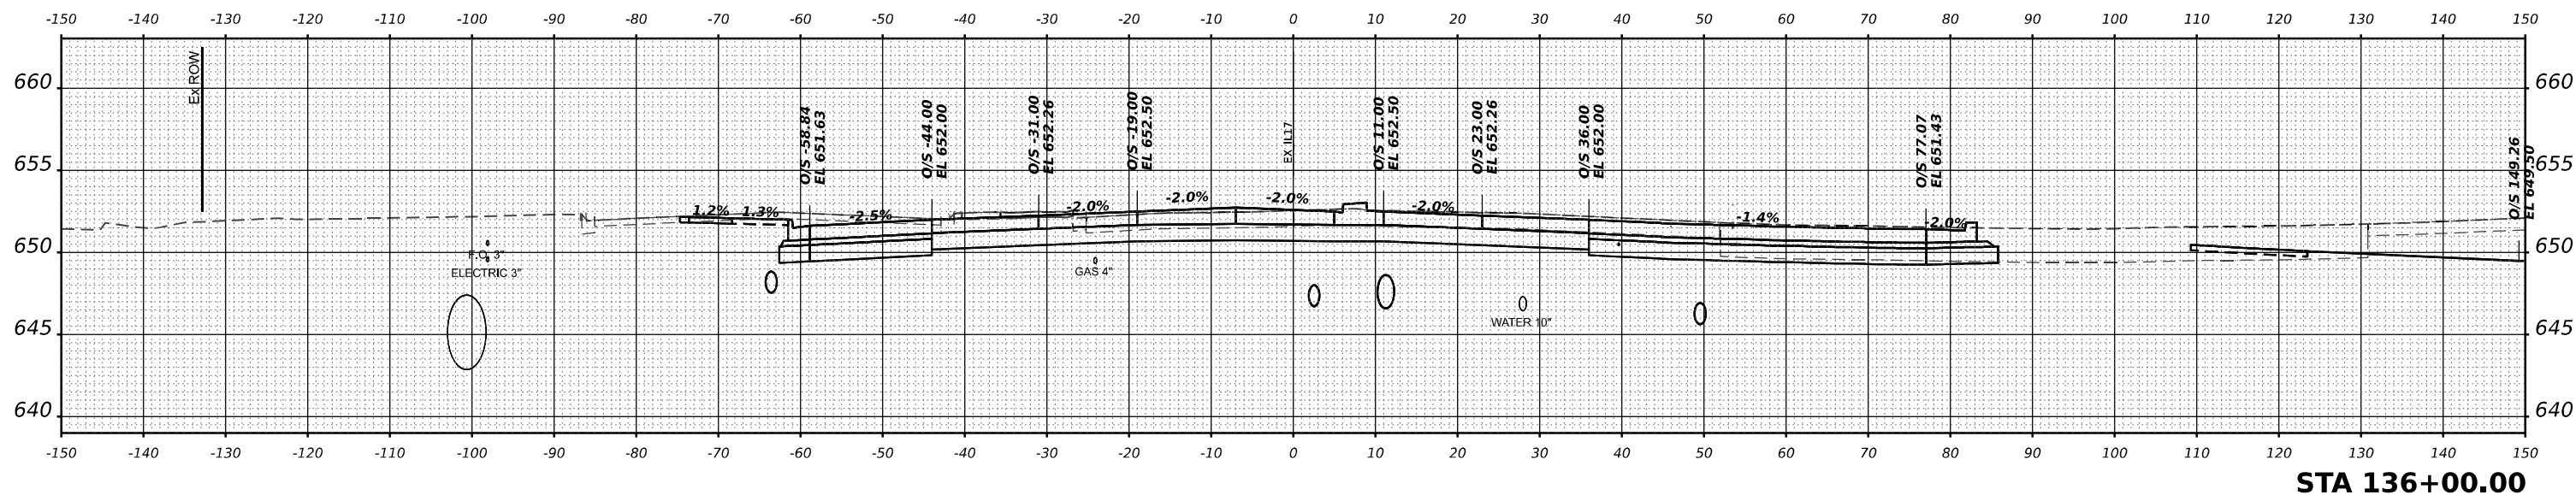

FINAL SURVEY		BY		DATE
NO.	SURVEYED	PLOTTED	NOTE BOOK	
	AREAS CHECKED			
	AREAS CHECKED			

ORIGINAL SURVEY		BY		DATE
NO.	SURVEYED	PLOTTED	NOTE BOOK	
	AREAS CHECKED			
	AREAS CHECKED			

MODEL XS 1-57 SHEET 001
FILE NAME C:\WORK\EXP\BENTLEY\COM\EXP\W21.D01412\036863-SHXS-L17420.DGN

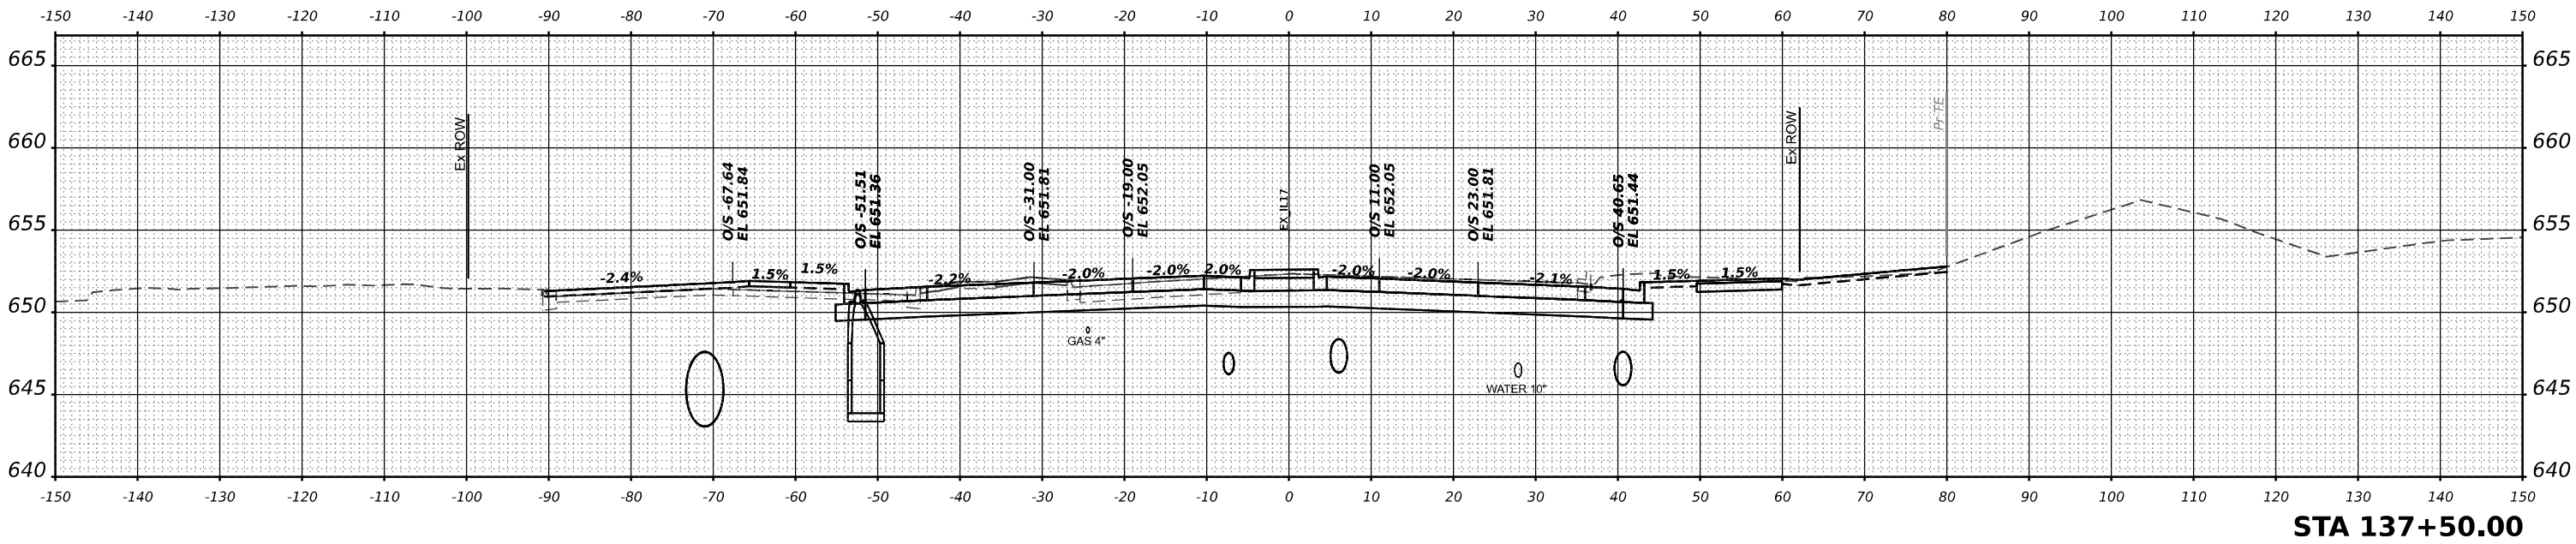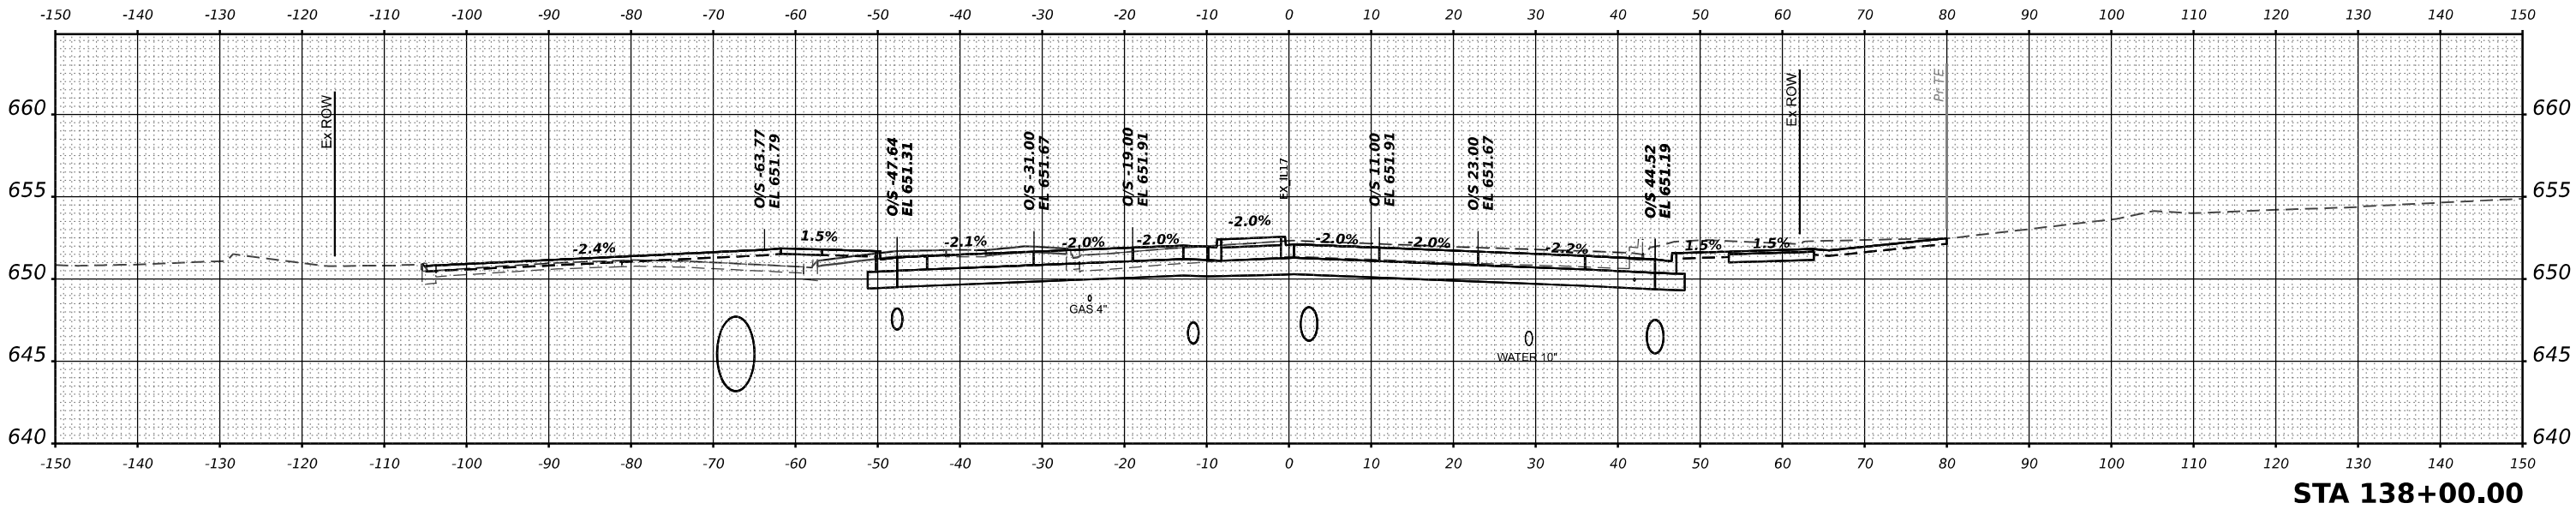

USER NAME = SALASL	DESIGNED - RA	REVISED -
	DRAWN - RA	REVISED -
PLOT SCALE = 0.16666633 1/ IN.	CHECKED - DH	REVISED -
PLOT DATE = 4/23/2026	DATE - 04/22/2026	REVISED -


STATE OF ILLINOIS
DEPARTMENT OF TRANSPORTATION

CROSS SECTIONS
ILLINOIS ROUTE 17


SCALE: 1"=10' SHEET . OF SHEETS STA. 137+50.00 TO STA. 138+00.00

F.A.I RTE.	SECTION	COUNTY	TOTAL SHEETS	SHEET NO.
57	(46-3)R,HBK-1&[(46-3)HB-5]HB-1	KANKAKEE	1183	1134
CONTRACT NO. 66863				
ILLINOIS FED. AID PROJECT				


FINAL SURVEY	NO.	SURVEYED PLOTTED TEMPLATE AREAS CHECKED	BY	DATE

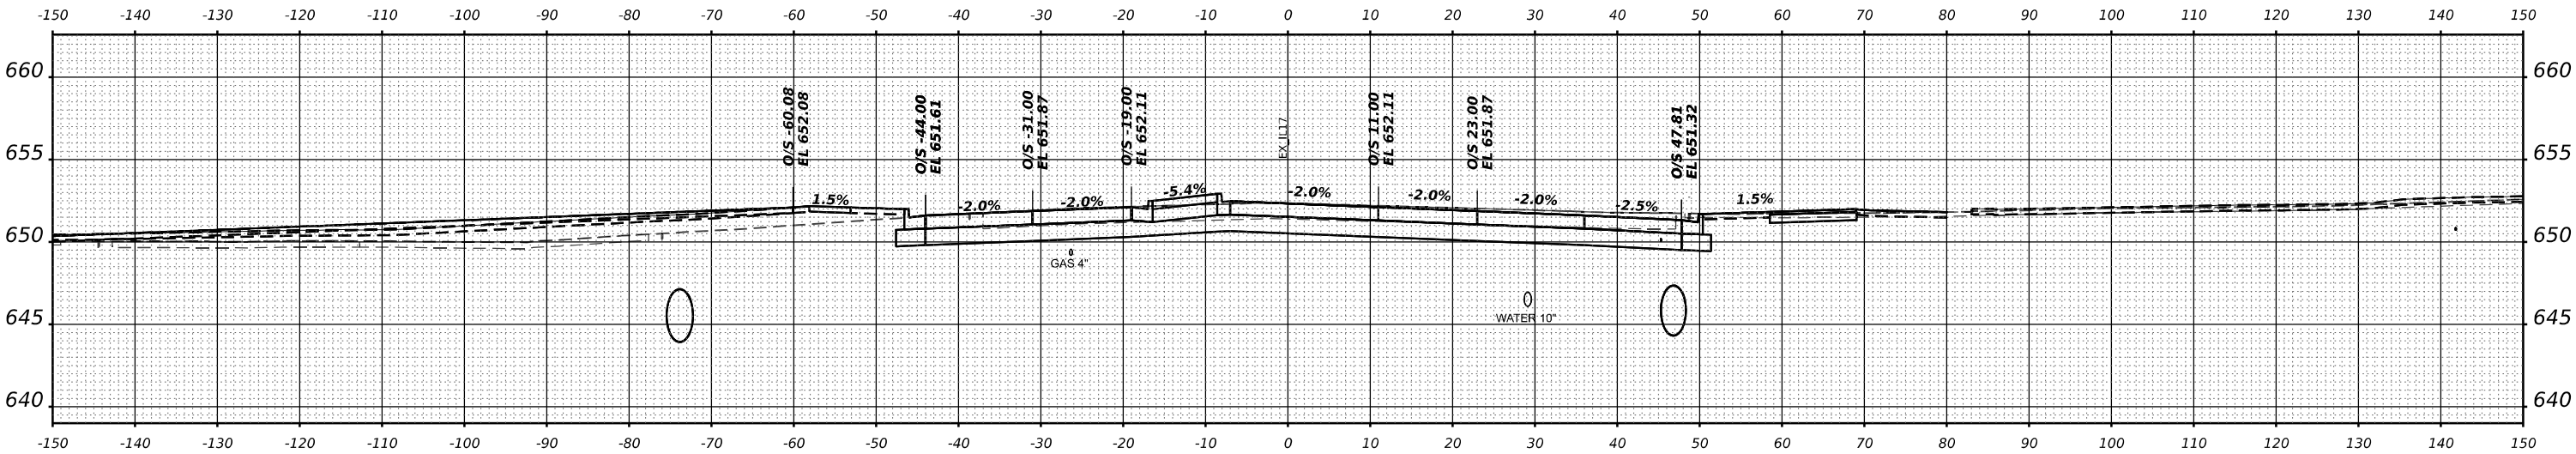

STA 139+50.00

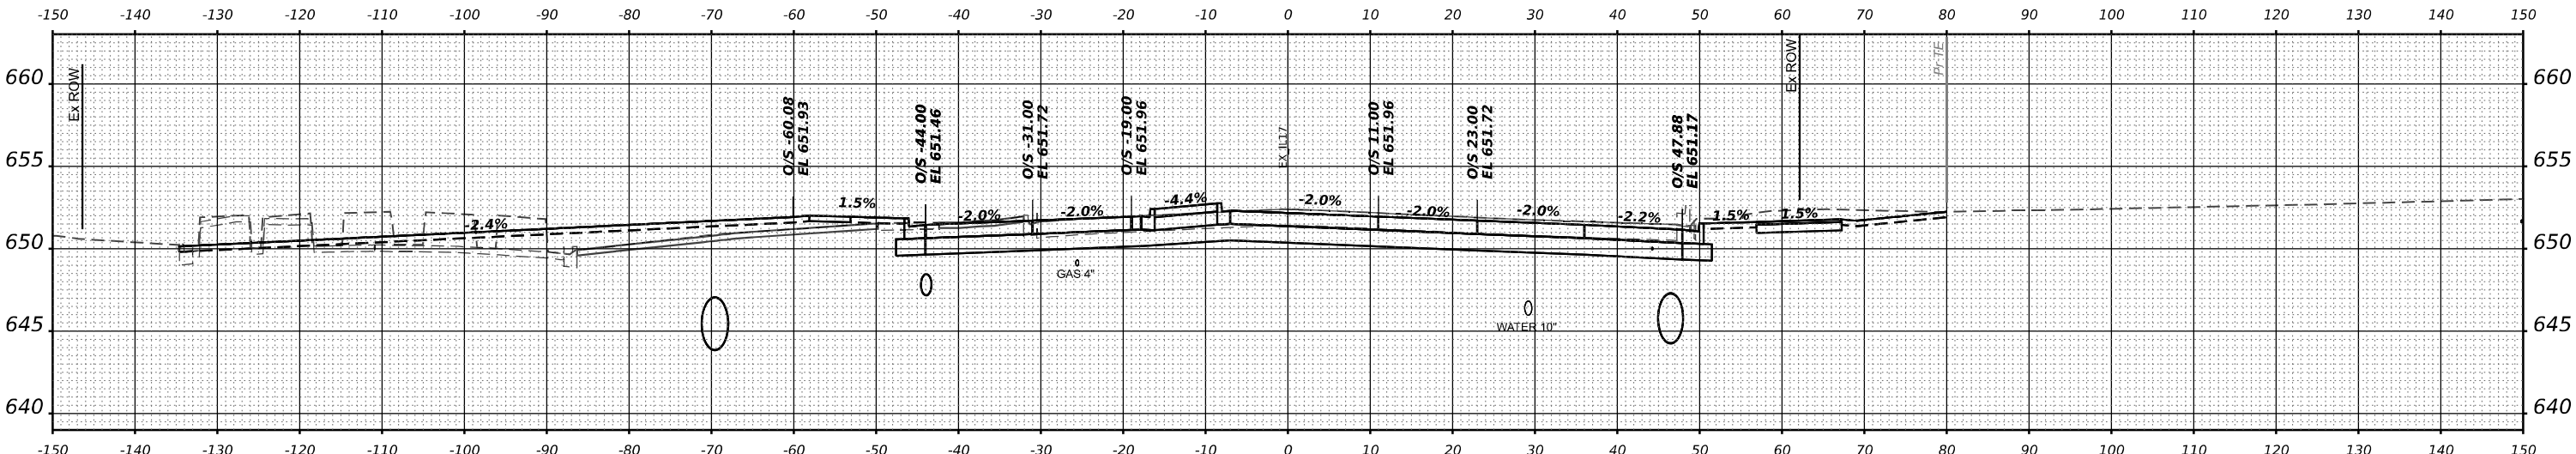

STA 139+00.00

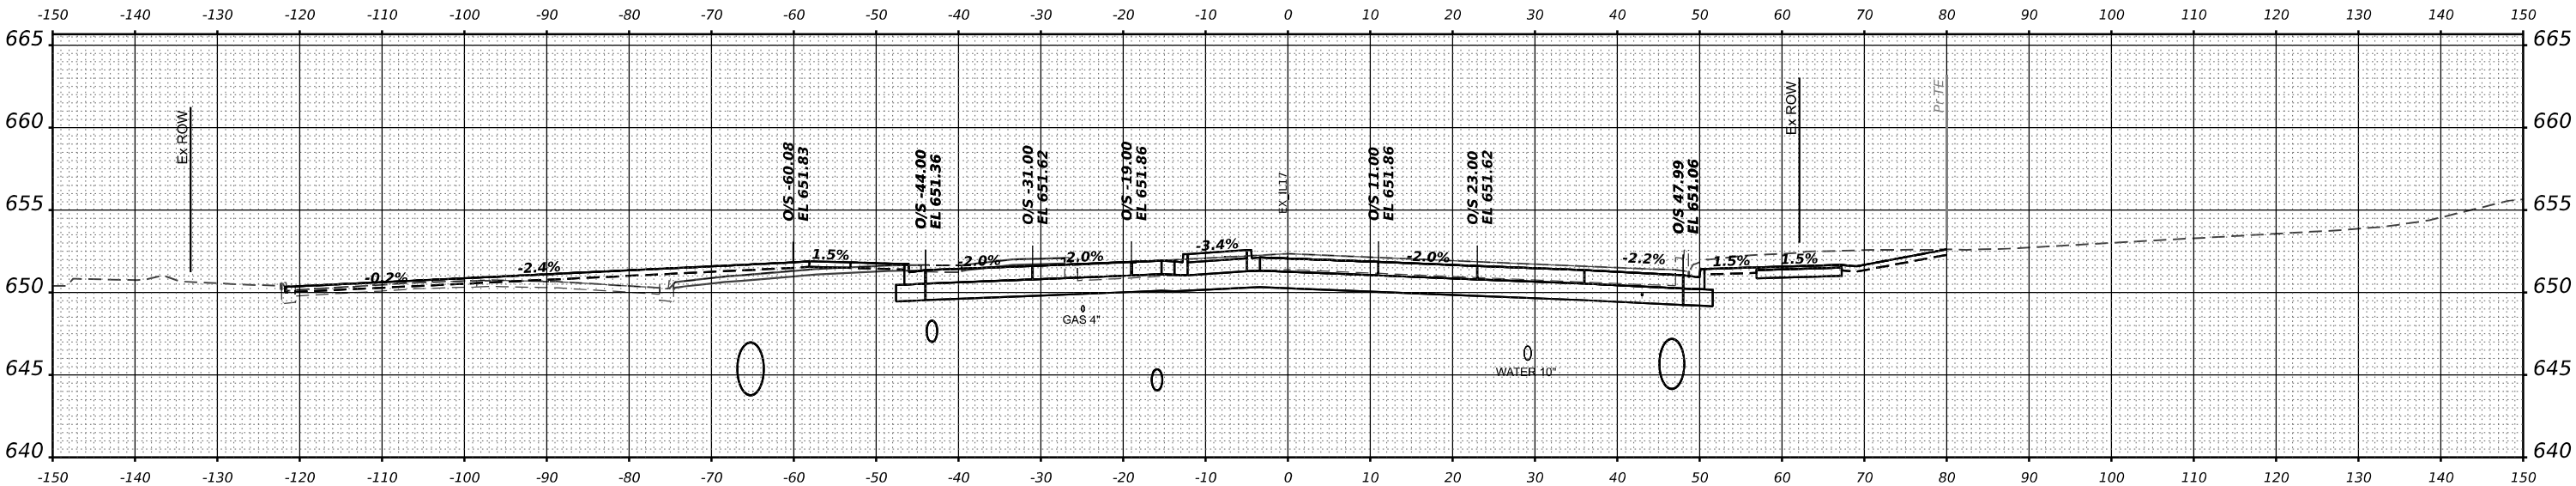

STA 138+50.00



USER NAME = SALASL	DESIGNED - RA	REVISED -
	DRAWN - RA	REVISED -
PLOT SCALE = 0.16666633 ' / IN.	CHECKED - DH	REVISED -
PLOT DATE = 4/23/2026	DATE - 04/22/2026	REVISED -

STATE OF ILLINOIS
DEPARTMENT OF TRANSPORTATION

CROSS SECTIONS
ILLINOIS ROUTE 17



SCALE: 1"=10' SHEET . OF SHEETS STA. 138+50.00 TO STA. 139+50.00

F.A.I RTE.	SECTION	COUNTY	TOTAL SHEETS	SHEET NO.
57	(46-3)R.HBK-1&[(46-3)HB-5]HB-1	KANKAKEE	1183	1135
CONTRACT NO. 66863				
ILLINOIS		FED. AID PROJECT		

FINAL SURVEY	SURVEYED	BY	DATE
NO.	PLOTTED		
	TEMPLATE		
	AREAS CHECKED		

ORIGINAL SURVEY	SURVEYED	BY	DATE
NO.	PLOTTED		
	TEMPLATE		
	AREAS CHECKED		

MODEL XS 1-57 SHEET 001
FILE NAME C:\PW\WORK\EXP-W\BENTLEY.COM\EXP-W\01412\036863-SHXS-L17-022.DGN

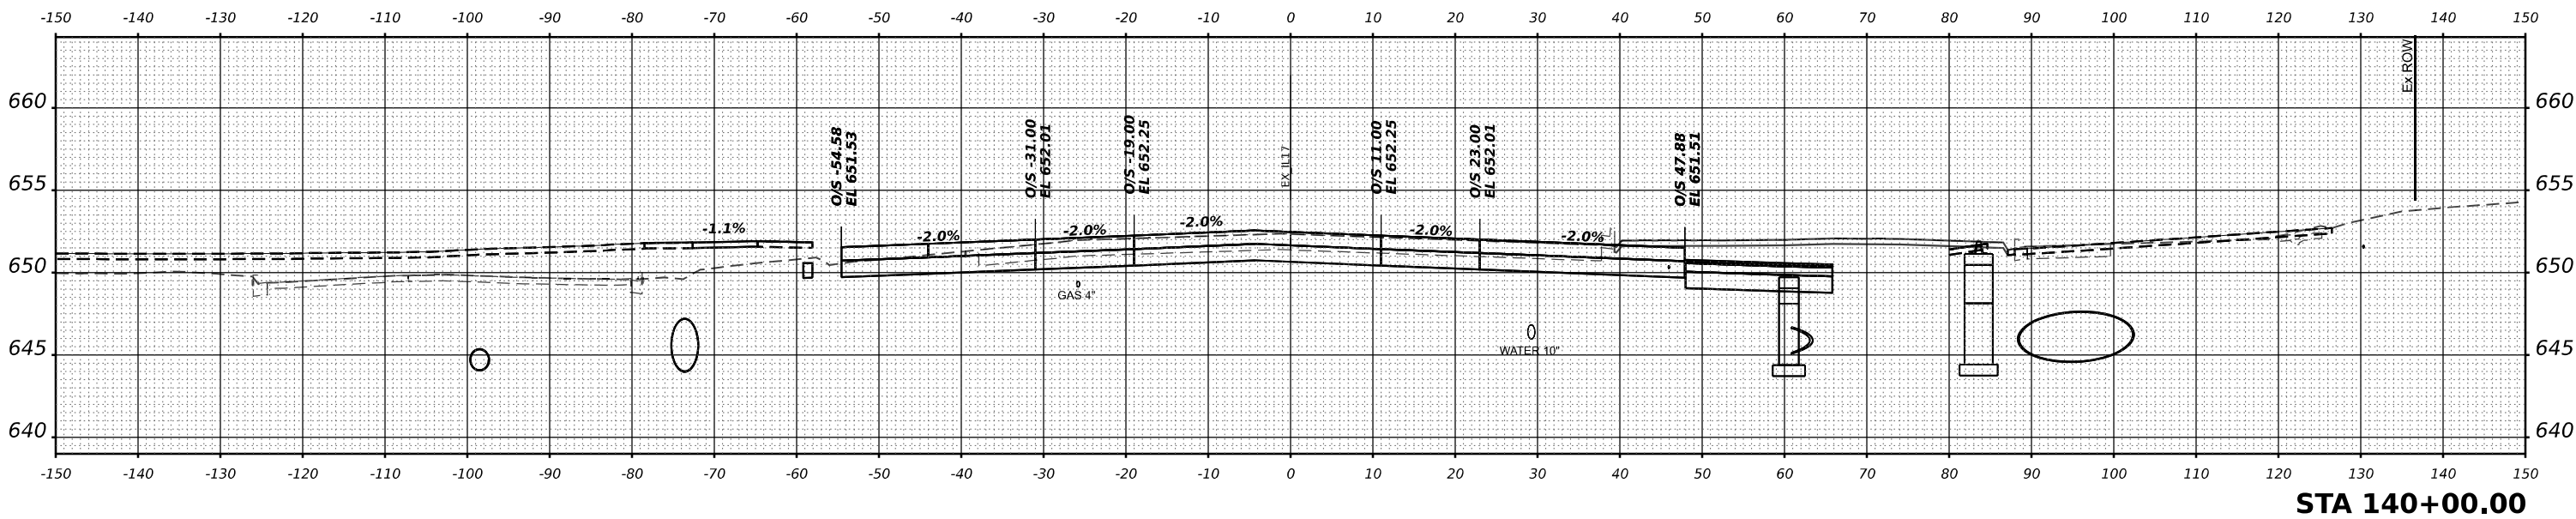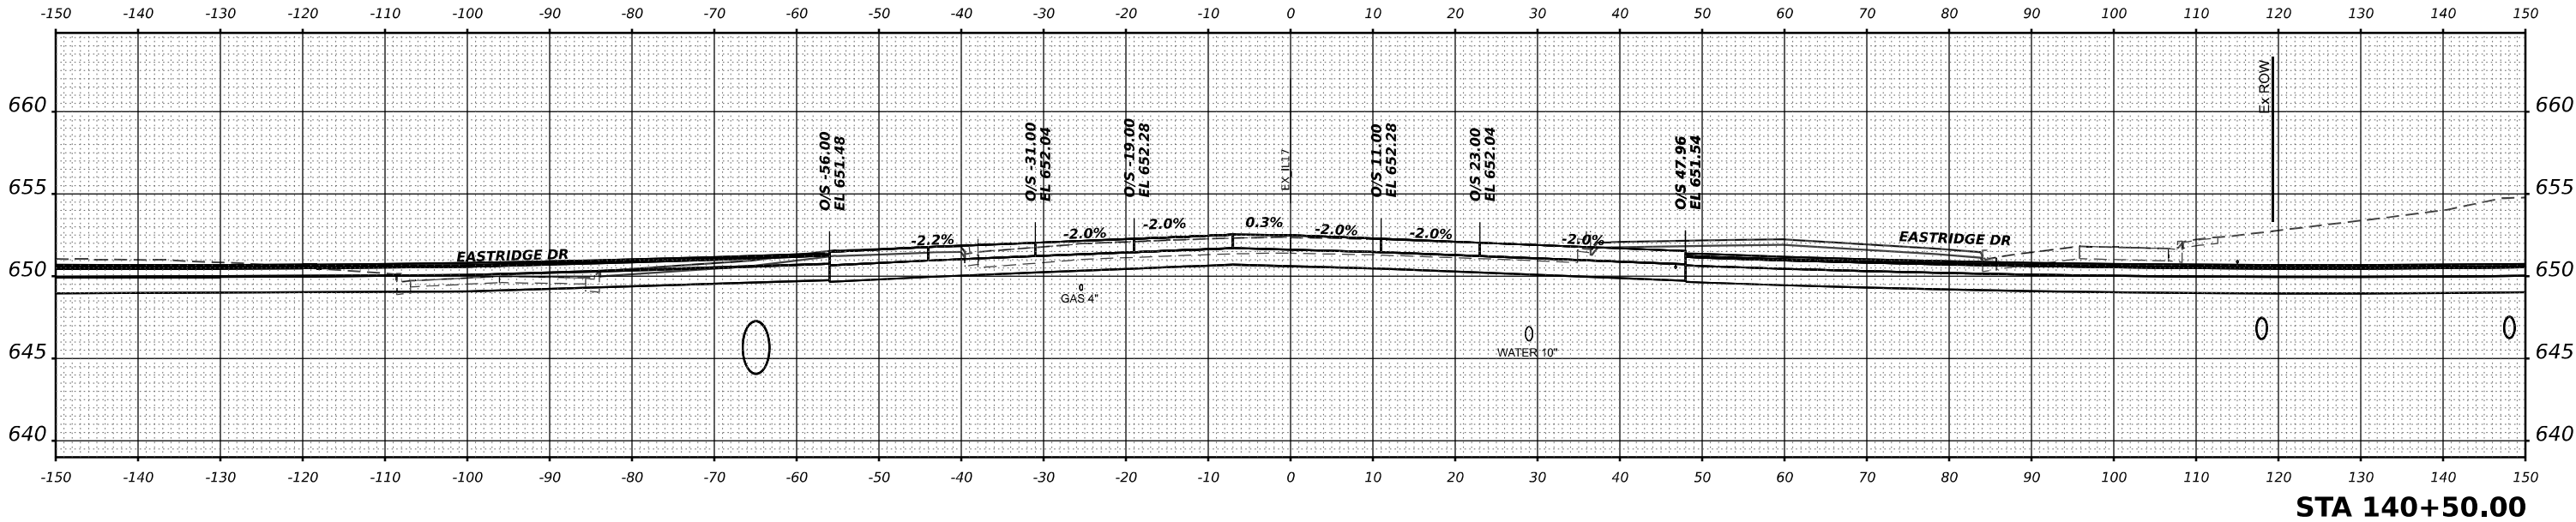

USER NAME = SALASL	DESIGNED - RA	REVISED -
	DRAWN - RA	REVISED -
PLOT SCALE = 0.16666633 1/ IN.	CHECKED - DH	REVISED -
PLOT DATE = 4/23/2026	DATE - 04/22/2026	REVISED -

STATE OF ILLINOIS
DEPARTMENT OF TRANSPORTATION

CROSS SECTIONS
ILLINOIS ROUTE 17




SCALE: 1"=10' SHEET . OF SHEETS STA. 140+00.00 TO STA. 140+50.00

F.A.I RTE.	SECTION	COUNTY	TOTAL SHEETS	SHEET NO.
57	(46-3)R.HBK-1&[(46-3)HB-5]HB-1	KANKAKEE	1183	1136
CONTRACT NO. 66863				
ILLINOIS FED. AID PROJECT				

FINAL SURVEY NOTE BOOK NO.	SURVEYED PLOTTED TEMPLATE AREAS CHECKED	BY	DATE

ORIGINAL SURVEY NOTE BOOK NO.	SURVEYED PLOTTED TEMPLATE AREAS CHECKED	BY	DATE

MODEL XS 1-7 SHEET 001
FILE NAME C:\PW\WORK\EXP\BENTLEY\EXP\141\14121\MD36863-SH\XSL-17402.DGN

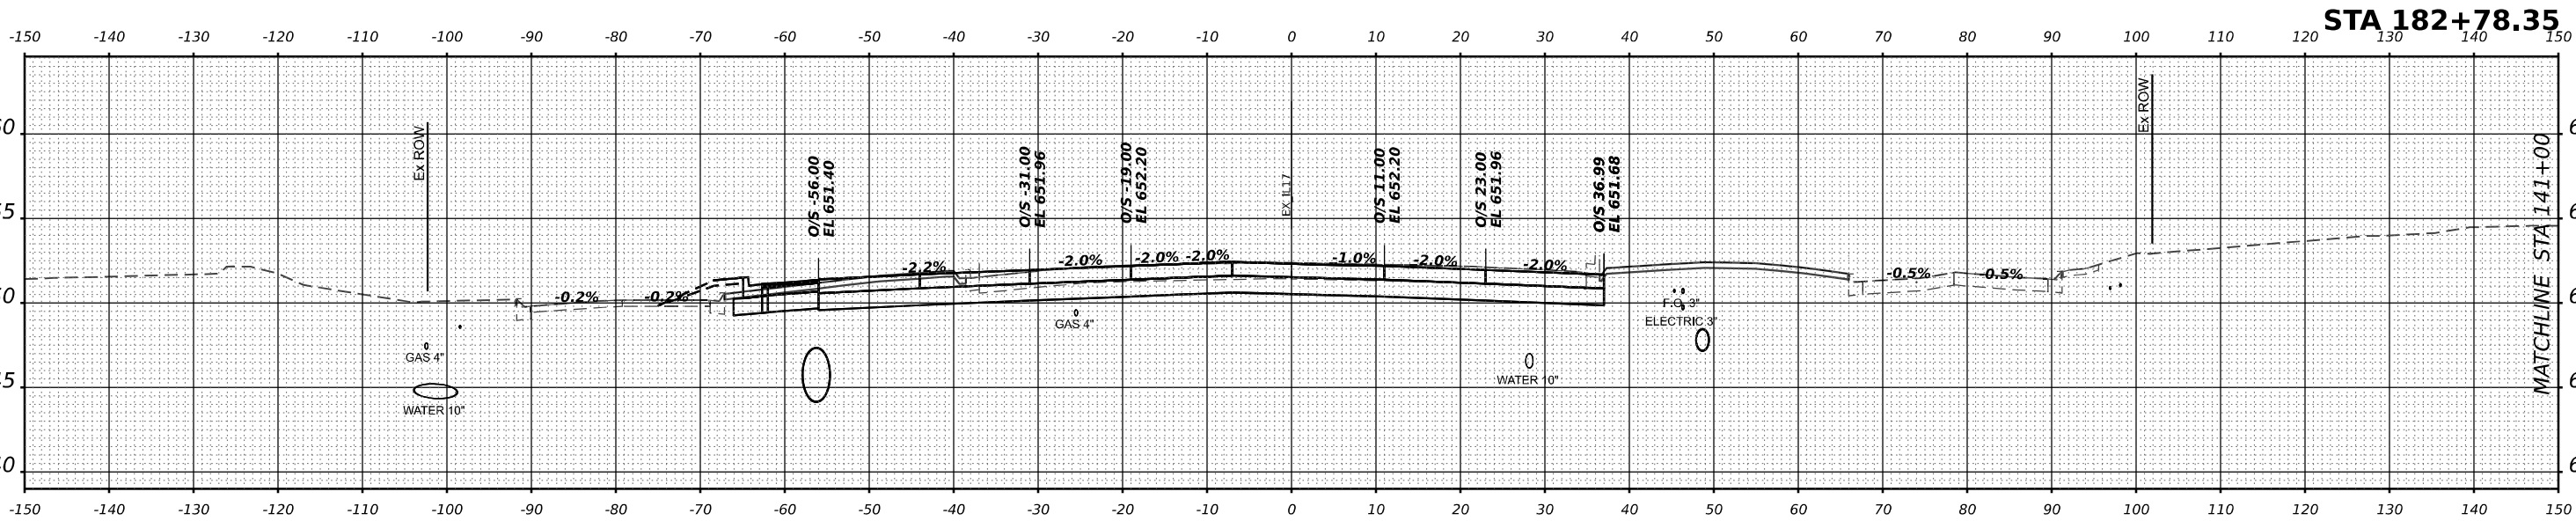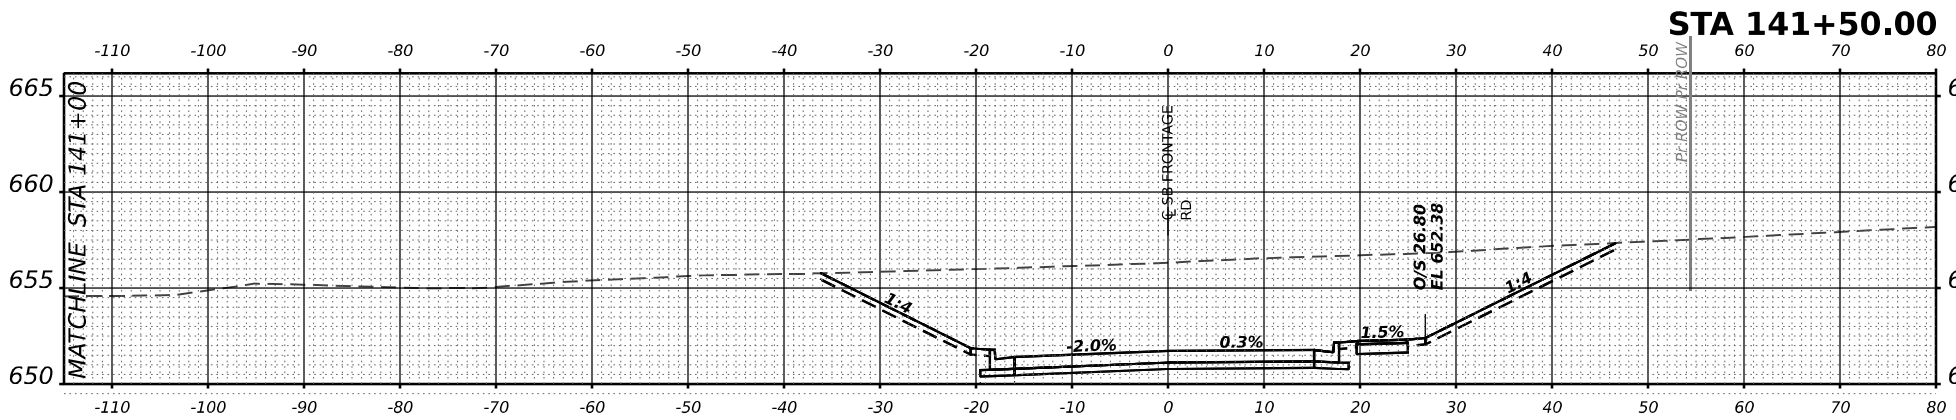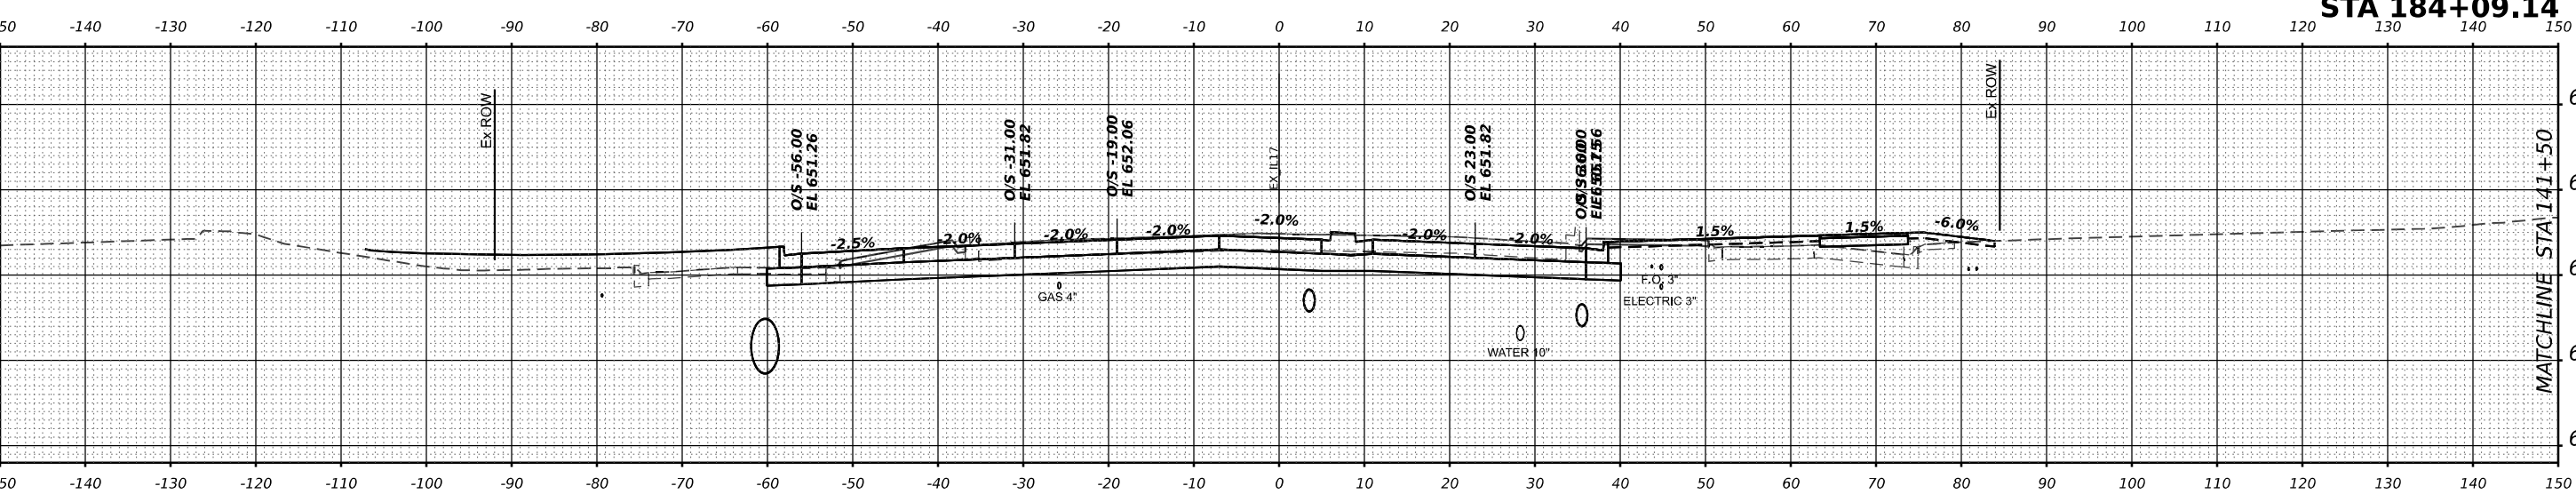

USER NAME	= SALASL
DESIGNED	- RA
DRAWN	- RA
CHECKED	- DH
DATE	- 04/22/2026

REVISED	-
REVISED	-
REVISED	-
REVISED	-

STATE OF ILLINOIS
DEPARTMENT OF TRANSPORTATION

CROSS SECTIONS
ILLINOIS ROUTE 17

SCALE: 1"=10' SHEET . OF SHEETS STA. 141+00.00 TO STA. 141+50.00




F.A.I RTE.	SECTION	COUNTY	TOTAL SHEETS	SHEET NO.
57	(46-3)R.HBK-1&[(46-3)HB-5]HB-1	KANKAKEE	1183	1137
CONTRACT NO. 66863				

ILLINOIS FED. AID PROJECT

FINAL SURVEY	NO.	SURVEYED PLOTTED TEMPLATE AREAS CHECKED	BY	DATE

ORIGINAL SURVEY	NO.	SURVEYED PLOTTED TEMPLATE AREAS CHECKED	BY	DATE

MODEL XS 1-7 SHEET 001
FILE NAME C:\WORK\EXP\BENTLEY\COM EXP\PW21.D01412\MD36863-SHXS-L1742.DGN

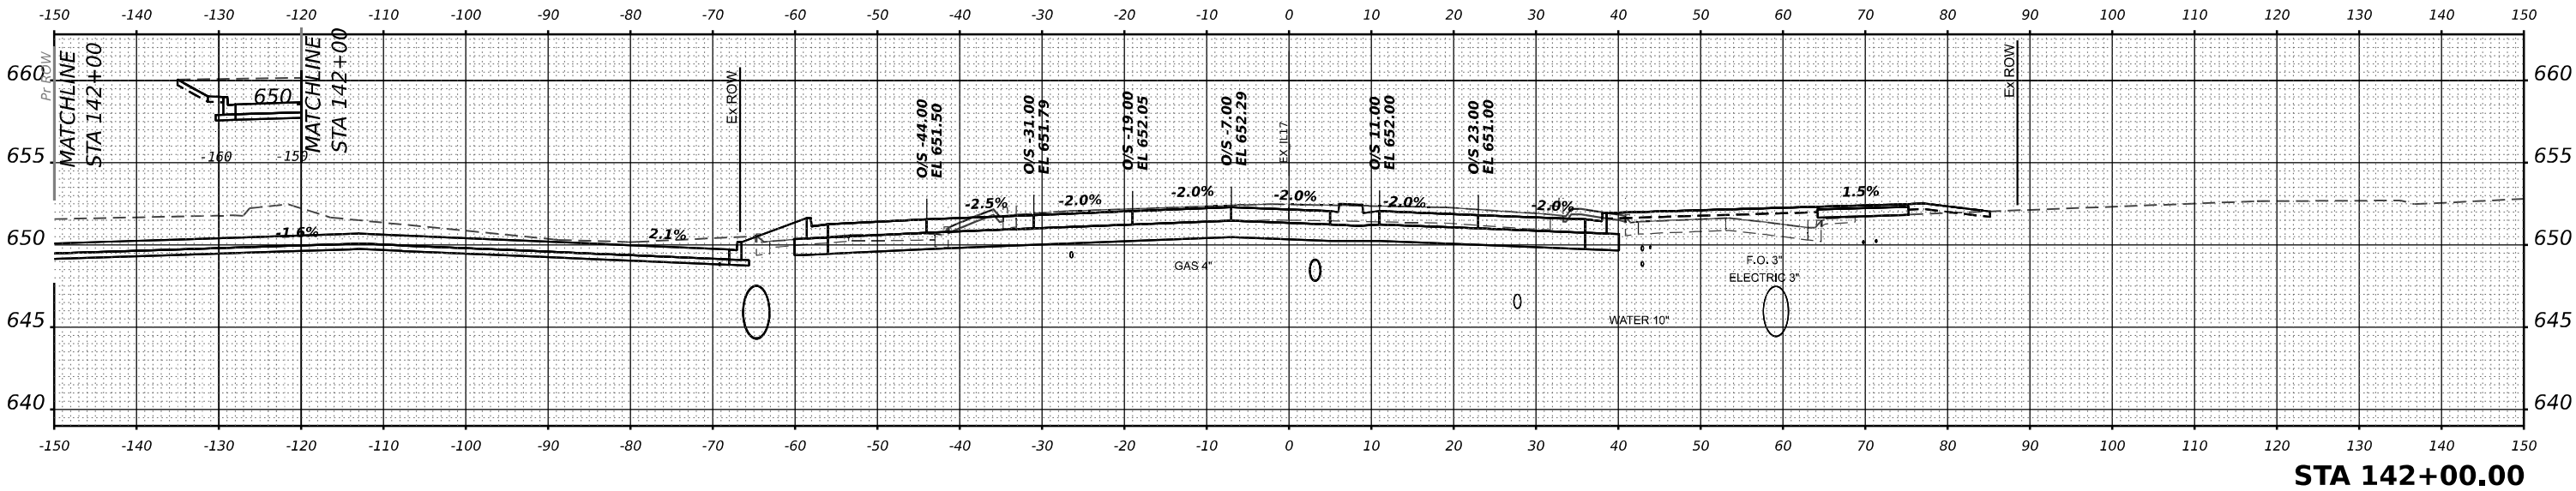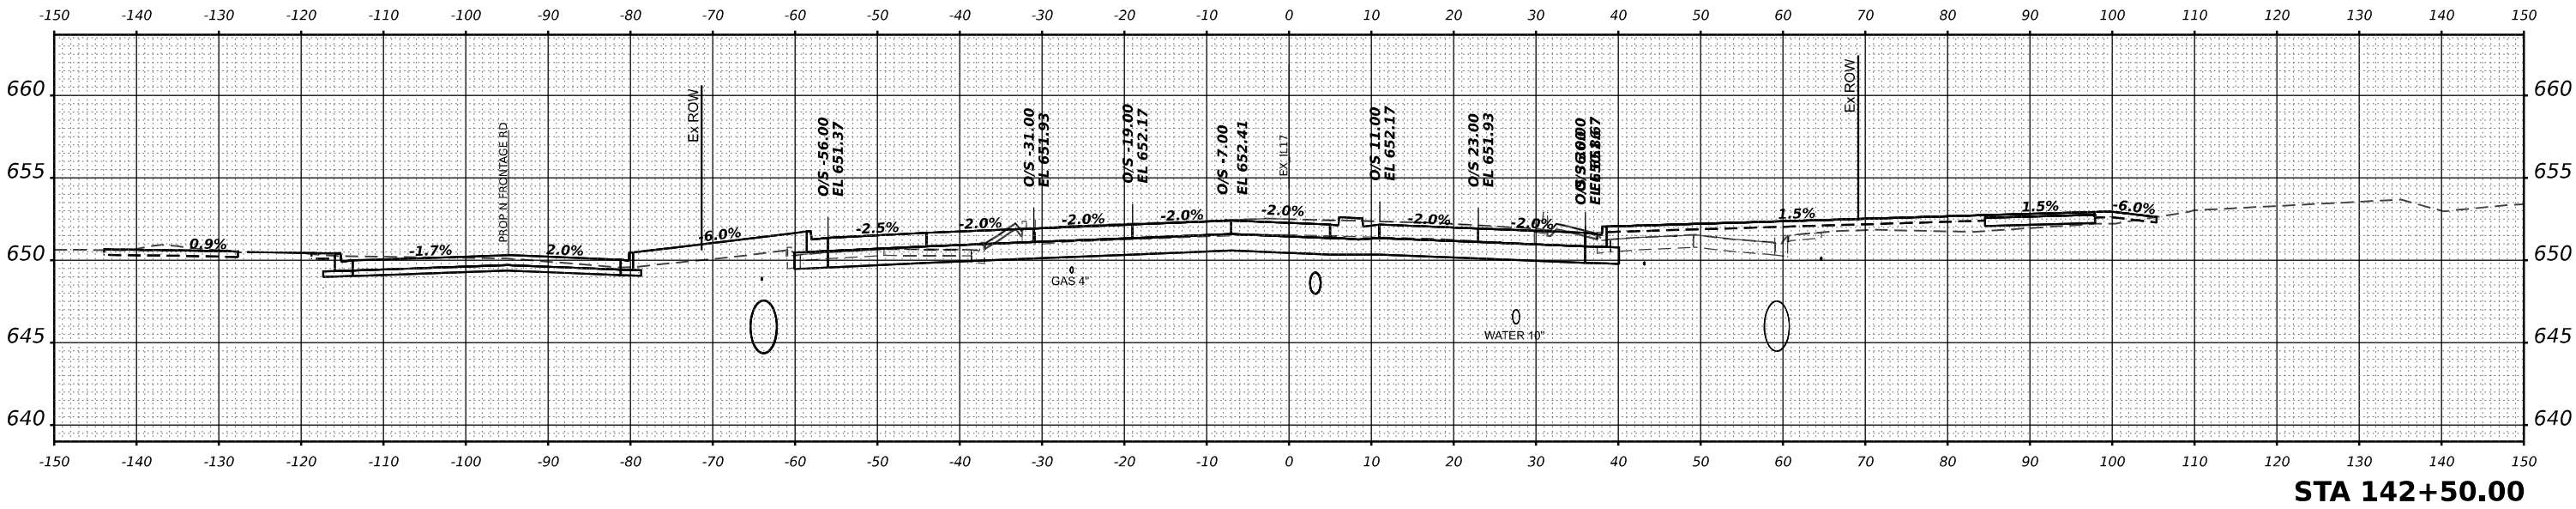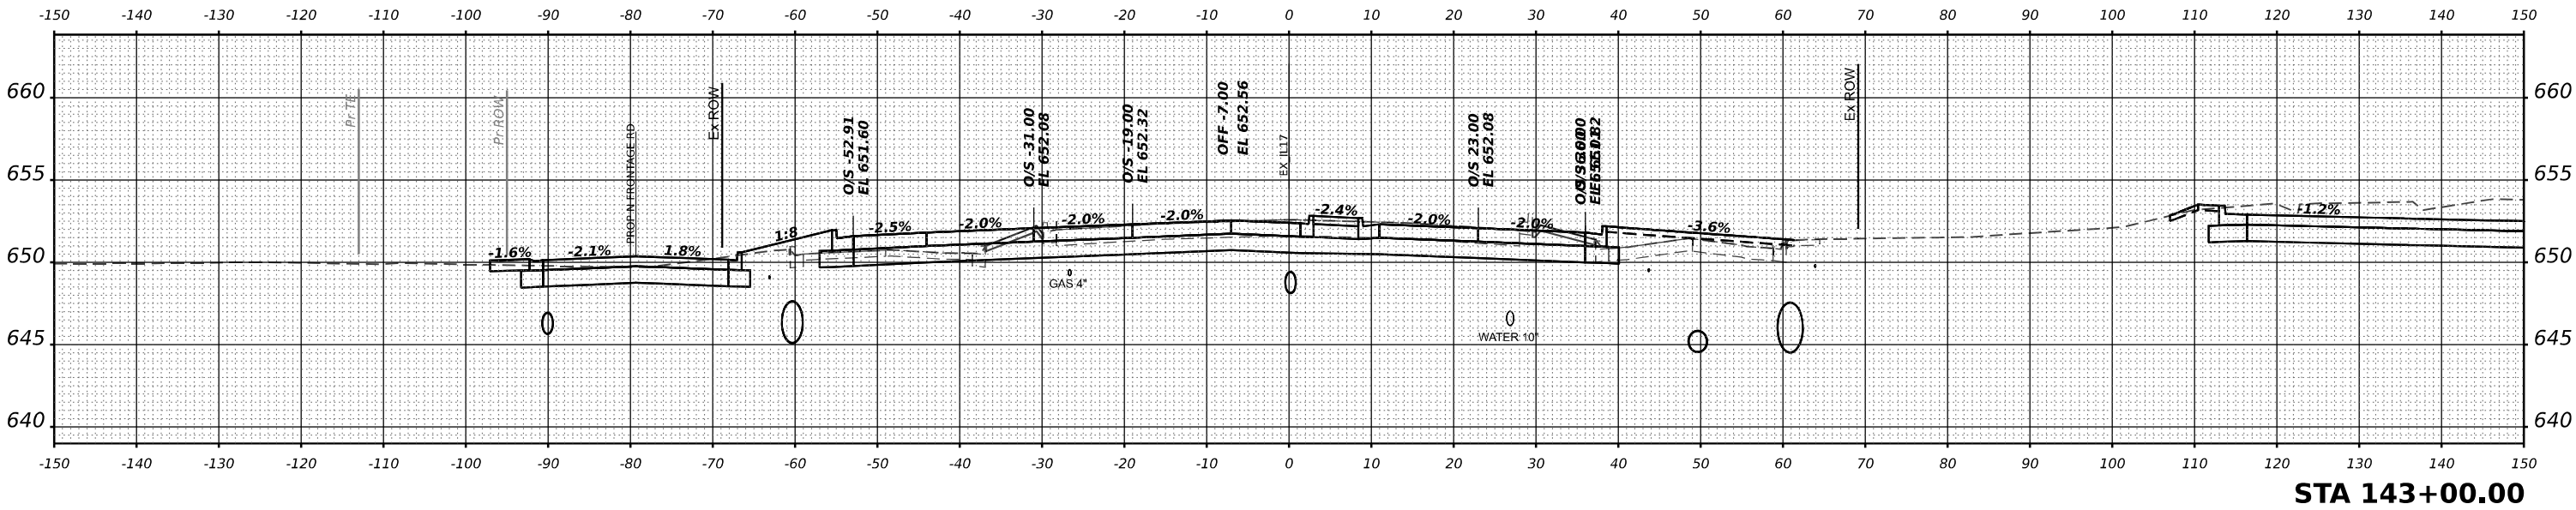

USER NAME = SALASL	DESIGNED - RA	REVISED -
	DRAWN - RA	REVISED -
PLOT SCALE = 0.16666633 1/ IN.	CHECKED - DH	REVISED -
PLOT DATE = 4/23/2026	DATE - 04/22/2026	REVISED -


STATE OF ILLINOIS
DEPARTMENT OF TRANSPORTATION

CROSS SECTIONS
ILLINOIS ROUTE 17

SCALE: 1"=10' SHEET . OF SHEETS STA. 142+00.00 TO STA. 142+50.00


F.A.I RTE.	SECTION	COUNTY	TOTAL SHEETS	SHEET NO.
57	(46-3)R,HBK-1&[(46-3)HB-5]HB-1	KANKAKEE	1183	1138
CONTRACT NO. 66863				
ILLINOIS FED. AID PROJECT				

FINAL SURVEY	SURVEYED PLOTTED TEMPLATE	BY	DATE
NO.	NO.		

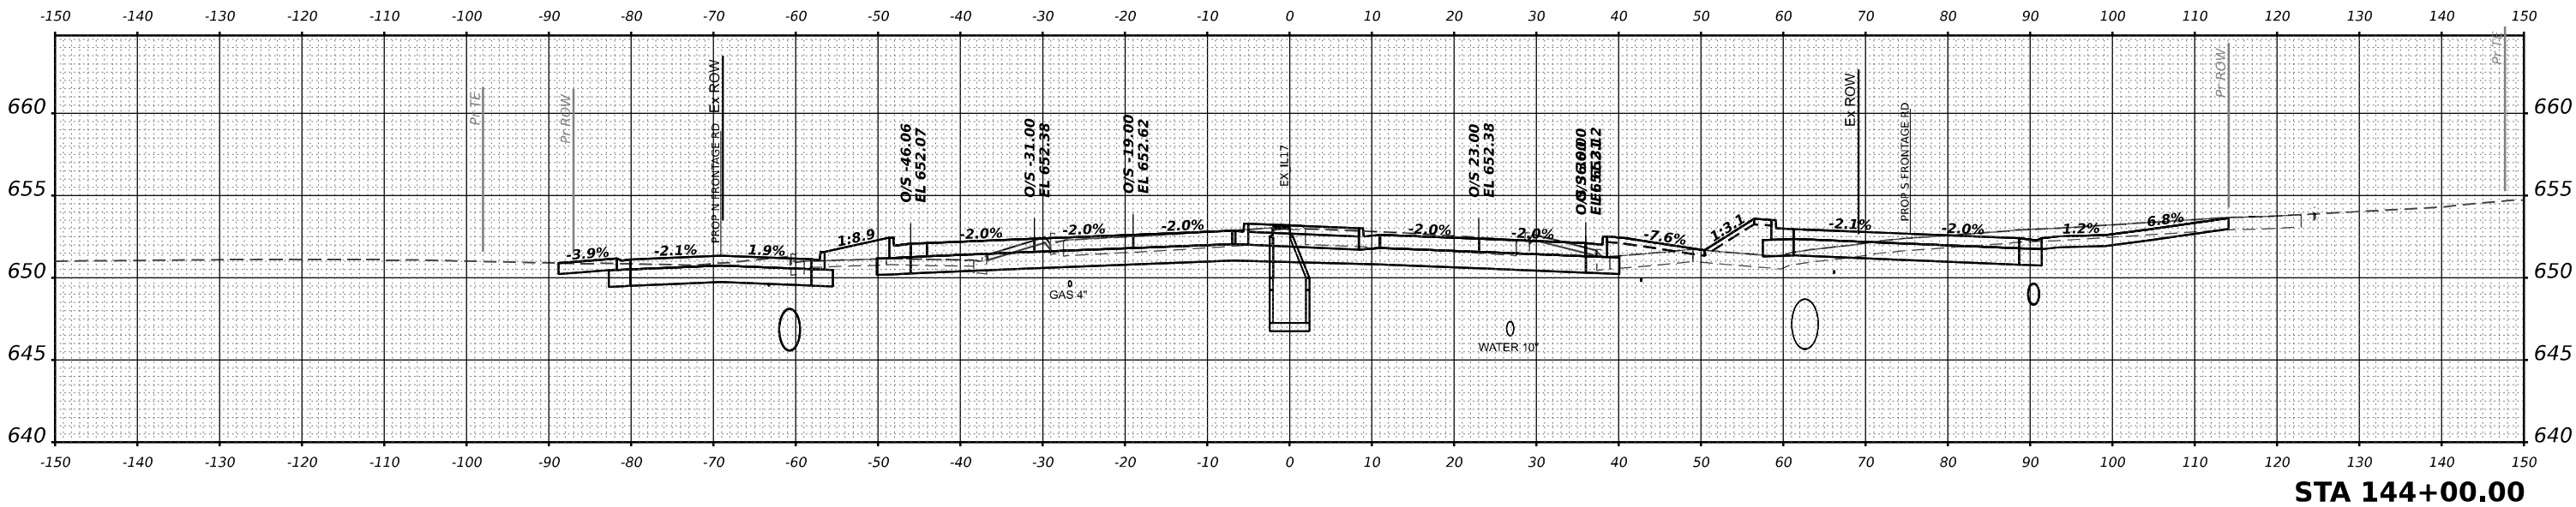


STA 144+00.00

ORIGINAL SURVEY	SURVEYED PLOTTED TEMPLATE	BY	DATE
NO.	NO.		

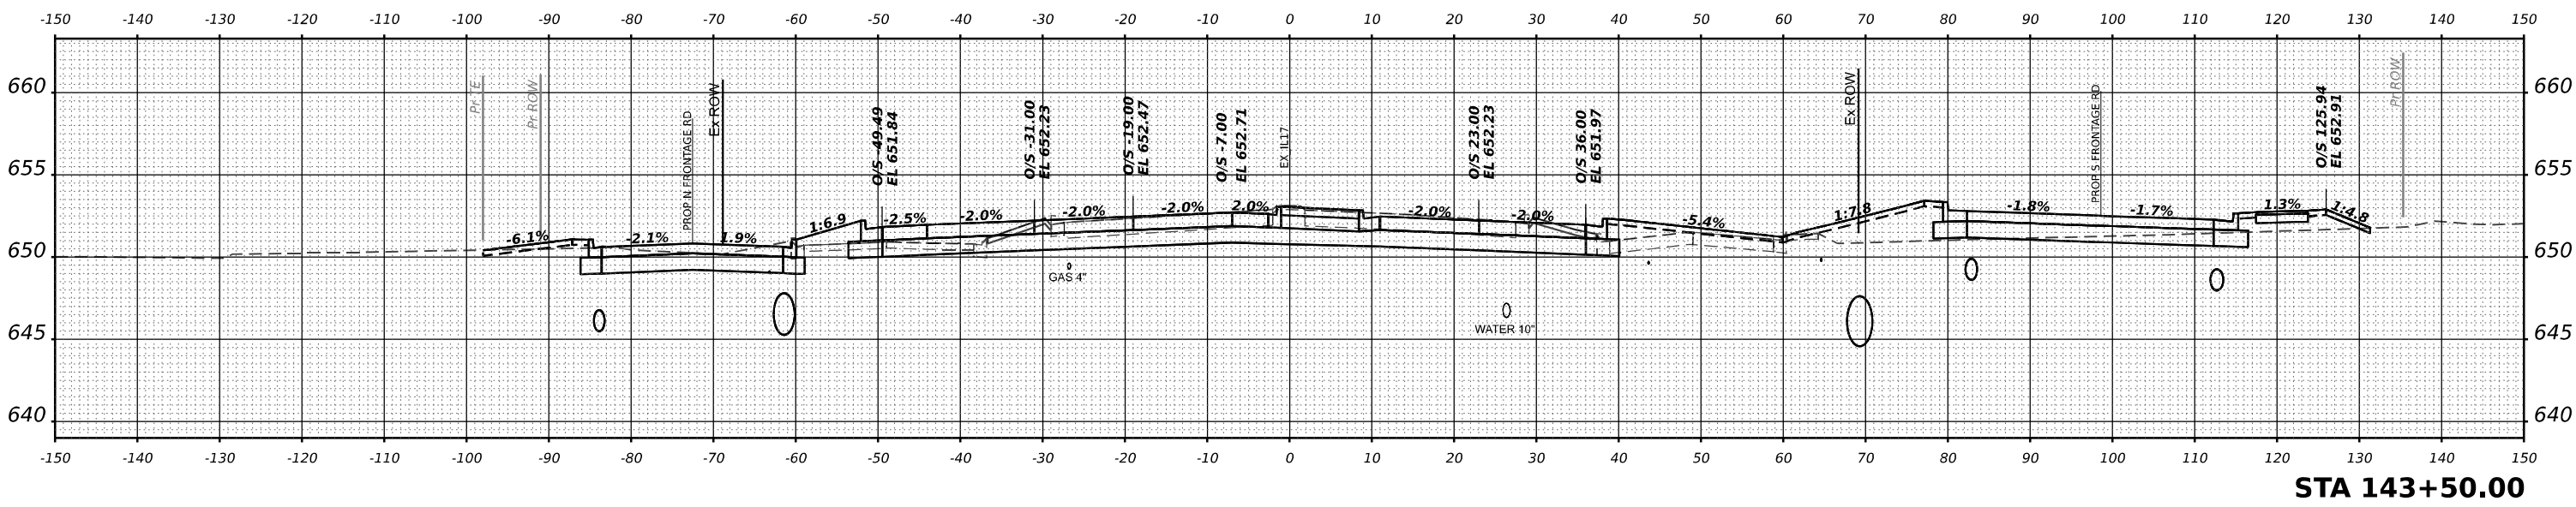

STA 143+50.00

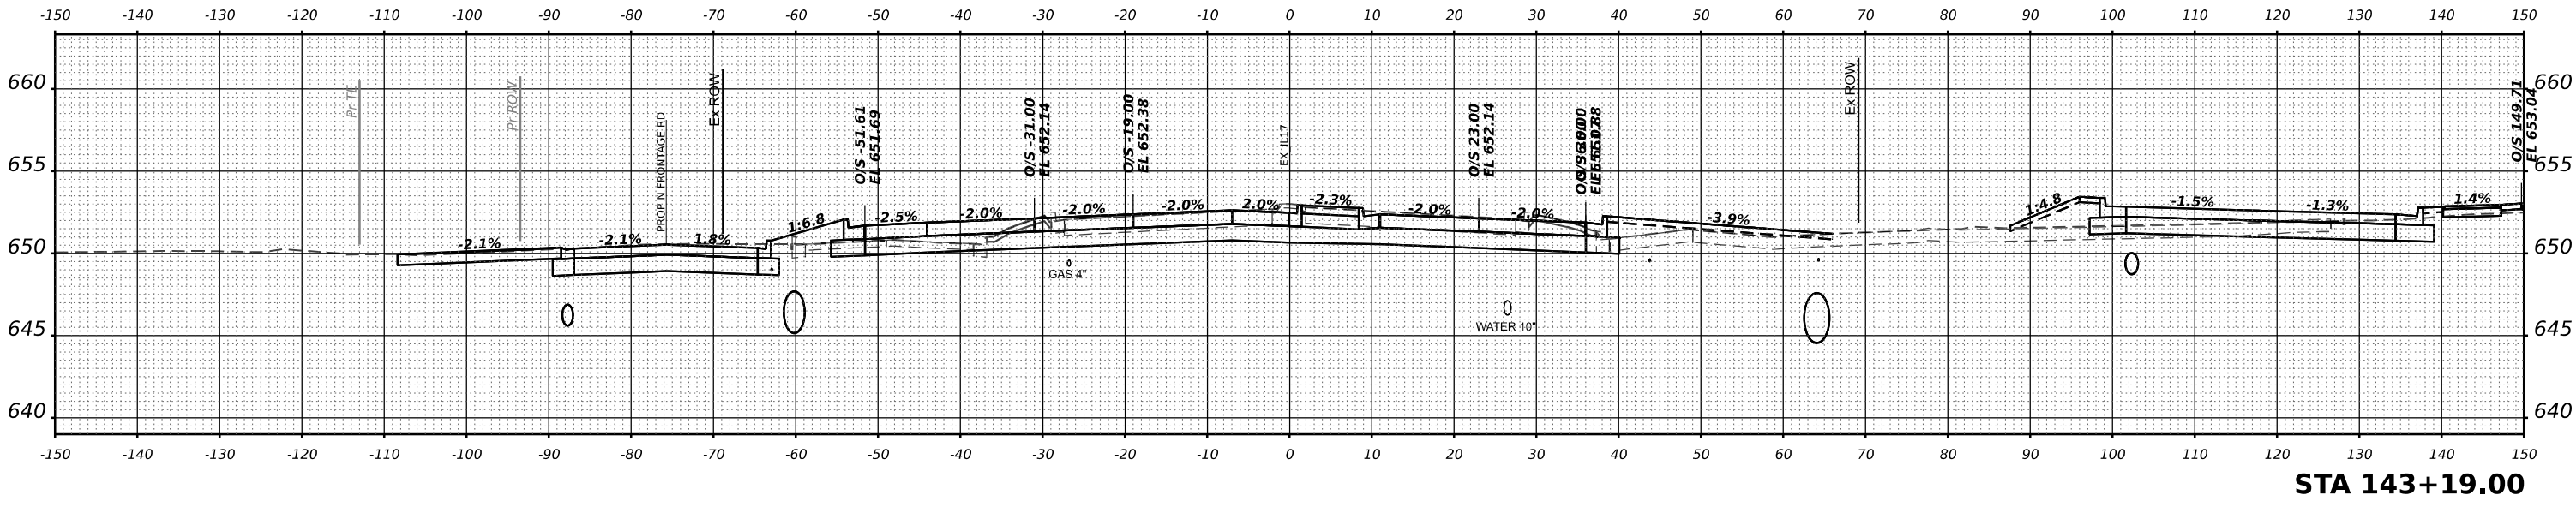

STA 143+19.00

MODEL: XS-1-7 SHEET 001
FILE NAME: C:\WORK\EXP\BENTLEY\COM\EXP\PW01\001412\0030863-SHXS-L17-025.DGN



USER NAME = SALASL	DESIGNED - RA	REVISED -
	DRAWN - RA	REVISED -
PLOT SCALE = 0.16666633 ' / IN.	CHECKED - DH	REVISED -
PLOT DATE = 4/23/2026	DATE - 04/22/2026	REVISED -

STATE OF ILLINOIS
DEPARTMENT OF TRANSPORTATION

CROSS SECTIONS
ILLINOIS ROUTE 17

SCALE: 1"=10' SHEET . OF SHEETS STA. 143+19.00 TO STA. 144+00.00


F.A.I RTE.	SECTION	COUNTY	TOTAL SHEETS	SHEET NO.
57	(46-3)R.HBK-1&[(46-3)HB-5]HB-1	KANKAKEE	1183	1139
CONTRACT NO. 66863				
ILLINOIS FED. AID PROJECT				

ORIGINAL SURVEY	SURVEYED _____	BY _____	DATE _____
	PIOTTED _____		
NOTE BOOK	TEMPLATE _____		
	AREAS _____		
NO. _____	AREAS CHECKED _____		

MODEL: XS I-57 SHEET 001

NO.	AREAS CHECKED

FILE NAME: C:\PW_WORK\EXP\PW.BENTLEY.COM_EXP\PW-01D014124D366863-5HT.XS-4L17-026.DGN


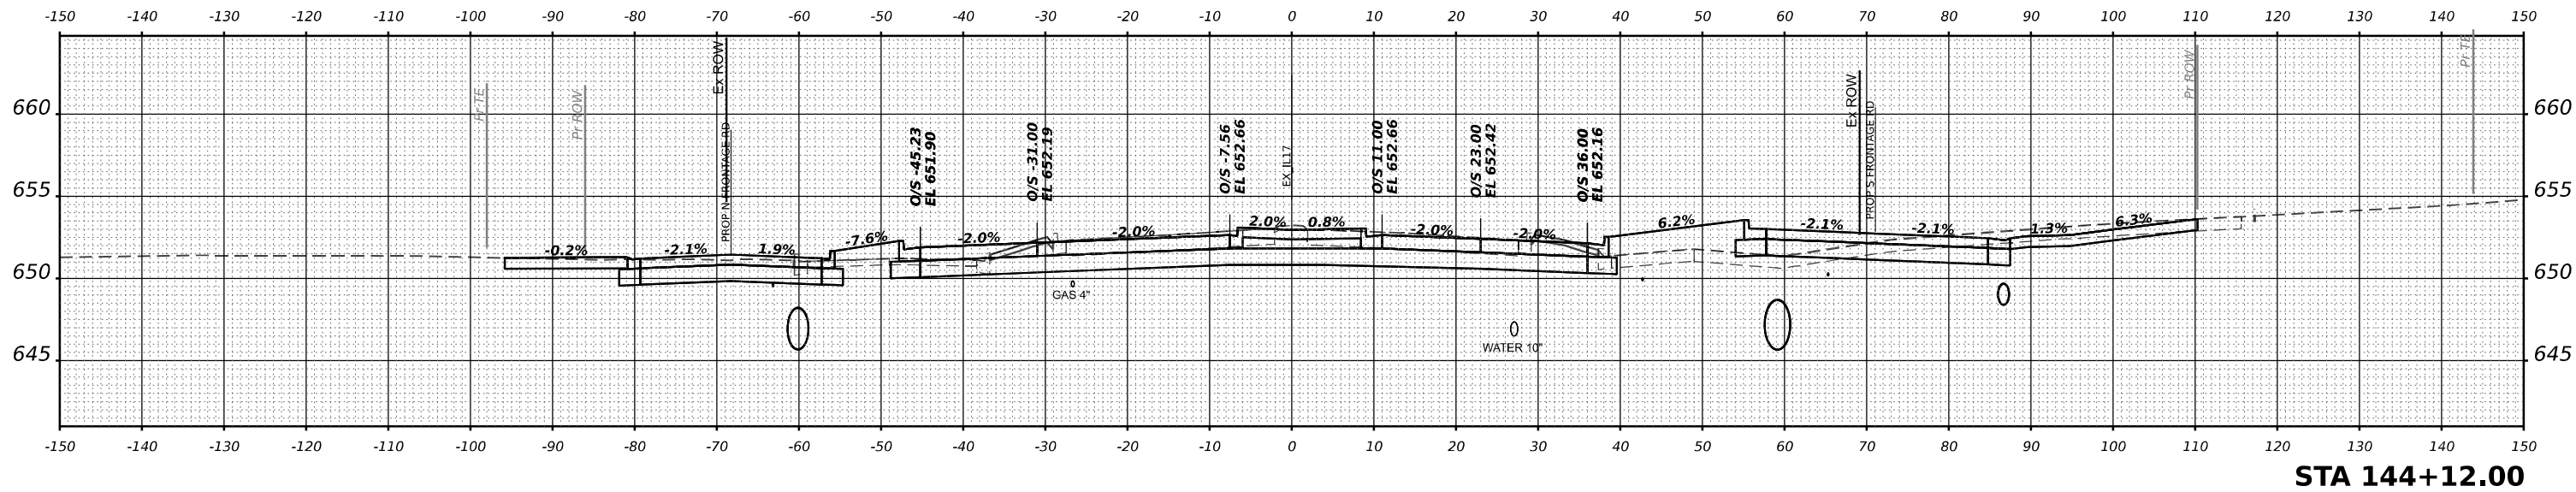


F.A.I. RTE.	SECTION	COUNTY	TOTAL SHEETS	SHEET NO.
57	(46-3)R,HBK-1&[(46-3)HB-5]HB-1	KANKAKEE	1183	1140
CONTRACT NO. 66863				
ILLINOIS		FED. AID PROJECT		

FINAL SURVEY	NO.	SURVEYED PLOTTED TEMPLATE AREAS CHECKED	BY	DATE

ORIGINAL SURVEY	NO.	SURVEYED PLOTTED TEMPLATE AREAS CHECKED	BY	DATE

MODEL XS-1-57 SHEET 001
FILE NAME C:\WORK\EXP\BENTLEY\COM\EXP\PW21\0014412\036863\HKS-L17407.DGN

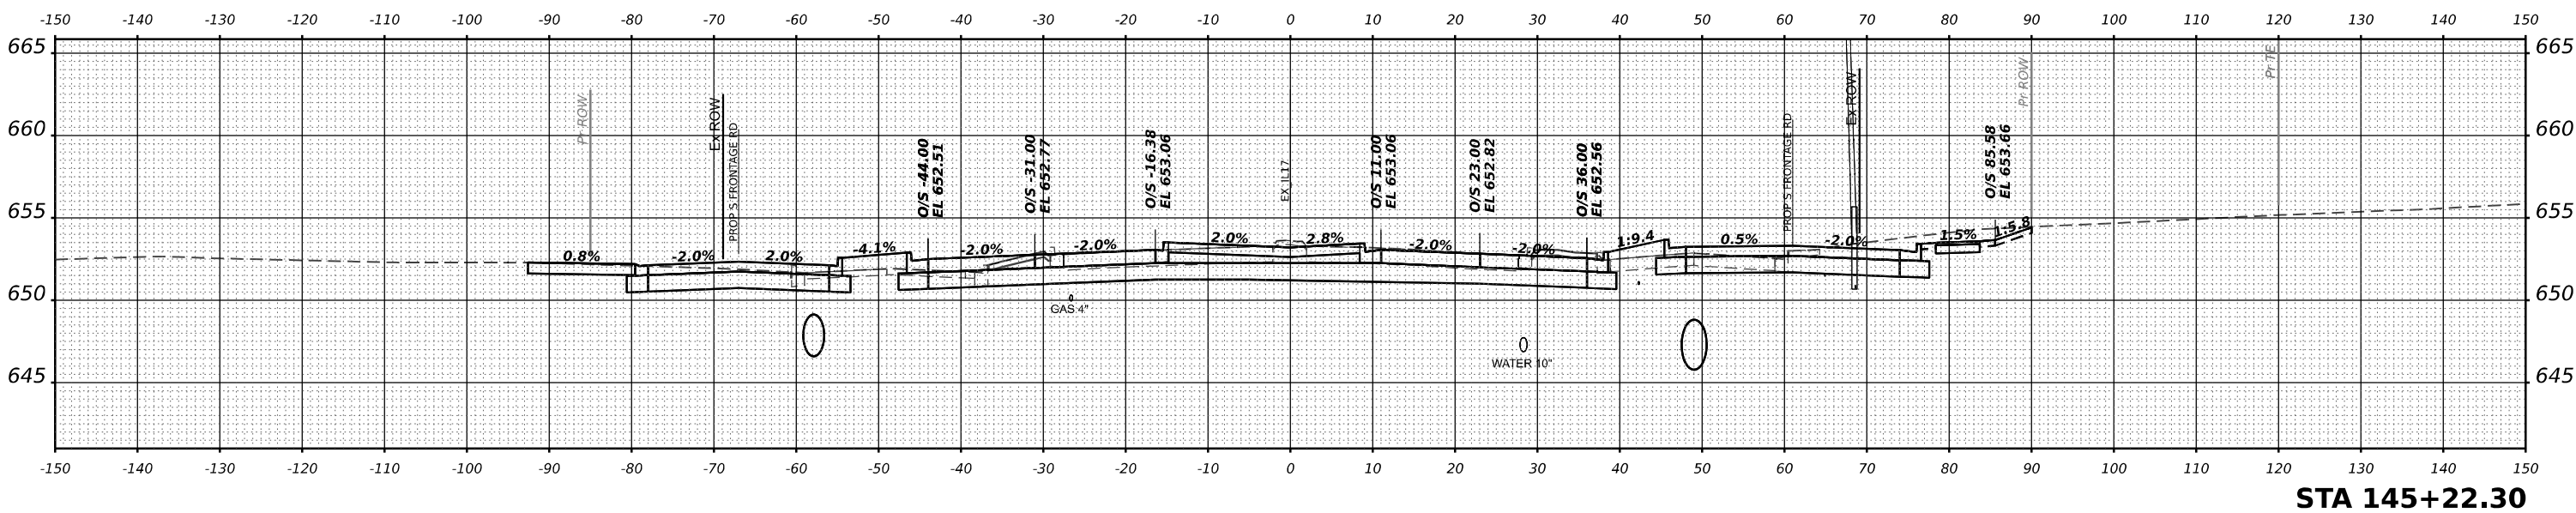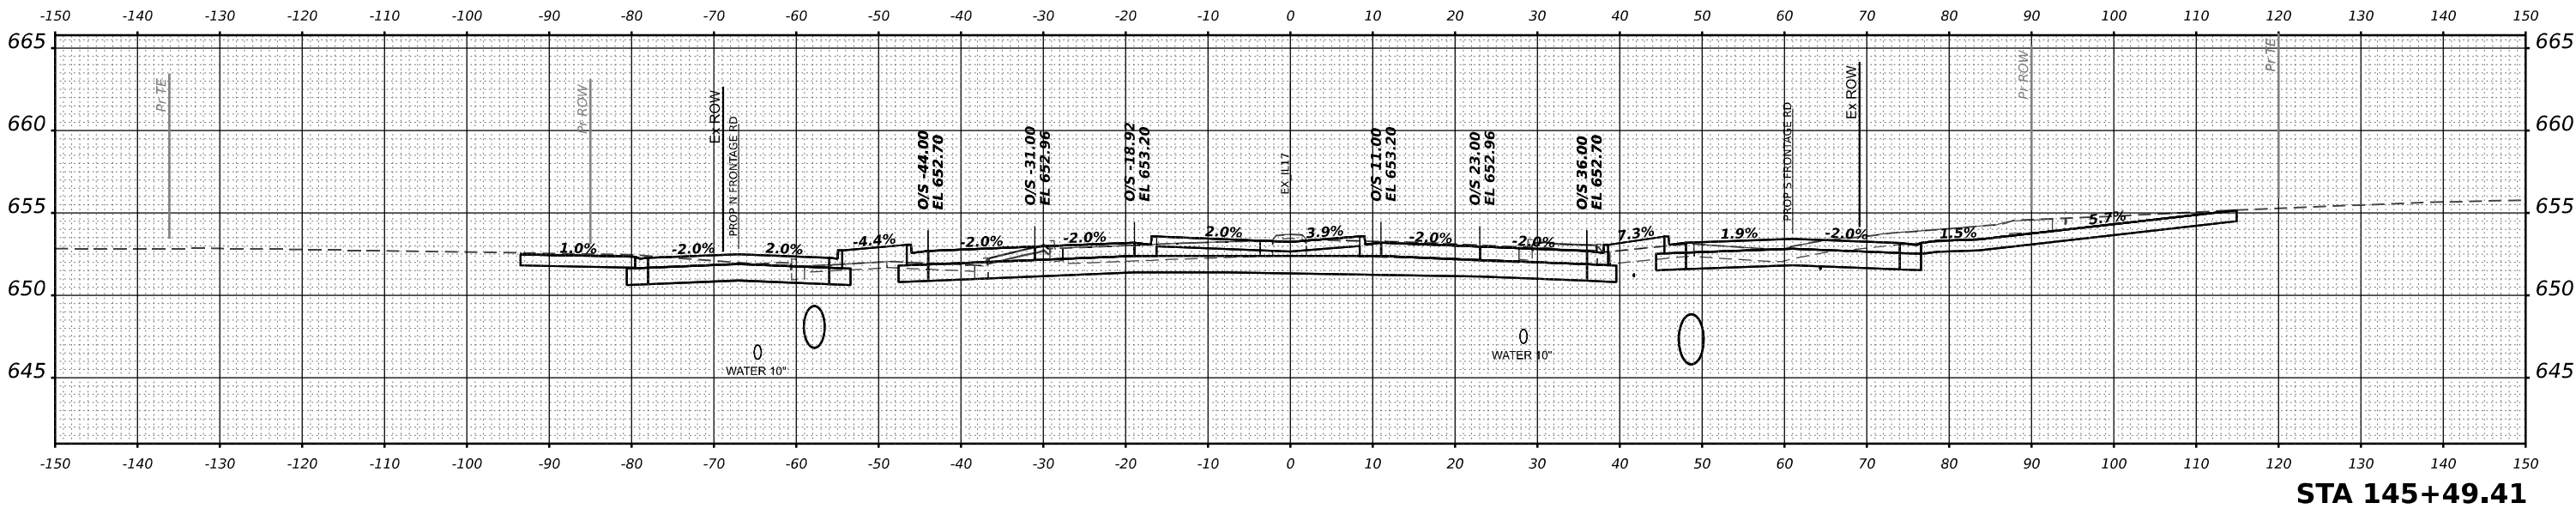

USER NAME = SALASL	DESIGNED - RA	REVISED -
	DRAWN - RA	REVISED -
PLOT SCALE = 0.16666633 1/ IN.	CHECKED - DH	REVISED -
PLOT DATE = 4/23/2026	DATE - 04/22/2026	REVISED -

STATE OF ILLINOIS
DEPARTMENT OF TRANSPORTATION

CROSS SECTIONS
ILLINOIS ROUTE 17


SCALE: 1"=10' SHEET . OF SHEETS STA. 145+22.30 TO STA. 145+49.41

F.A.I RTE.	SECTION	COUNTY	TOTAL SHEETS	SHEET NO.
57	(46-3)R.HBK-1&[(46-3)HB-5]HB-1	KANKAKEE	1183	1141
CONTRACT NO. 66863				
ILLINOIS FED. AID PROJECT				


FINAL SURVEY NO.	SURVEYED PLOTTED NOTE BOOK	BY	DATE

ORIGINAL SURVEY NO.	SURVEYED PLOTTED NOTE BOOK	BY	DATE

MODEL XS-157 SHEET 001
FILE NAME C:\WORK\EXP\BENTLEY\COM EXP\PM21.D01412\036863-SHXS-L17428.DGN

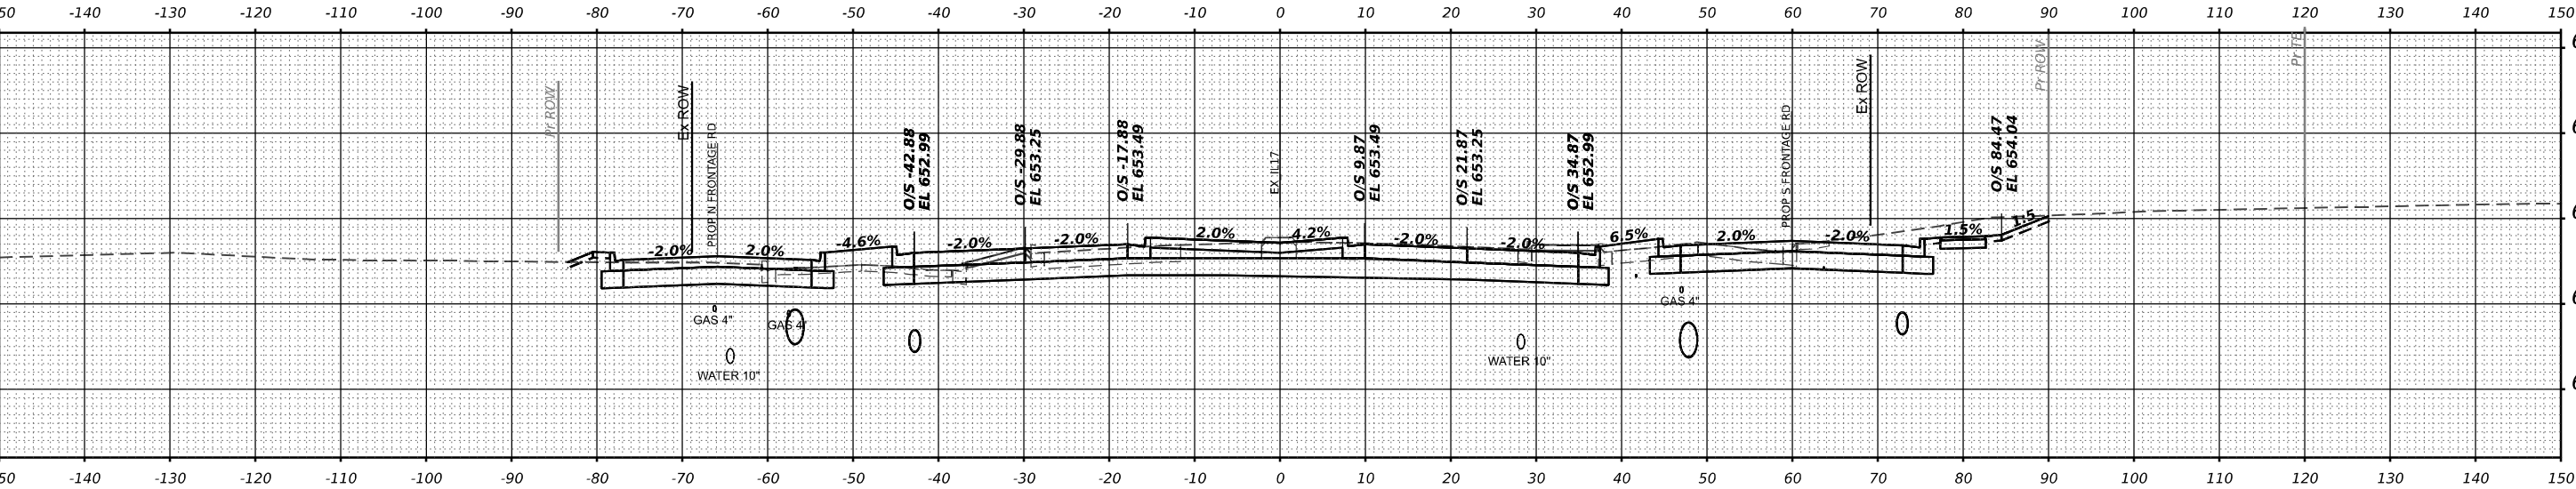

STA 146+00.00

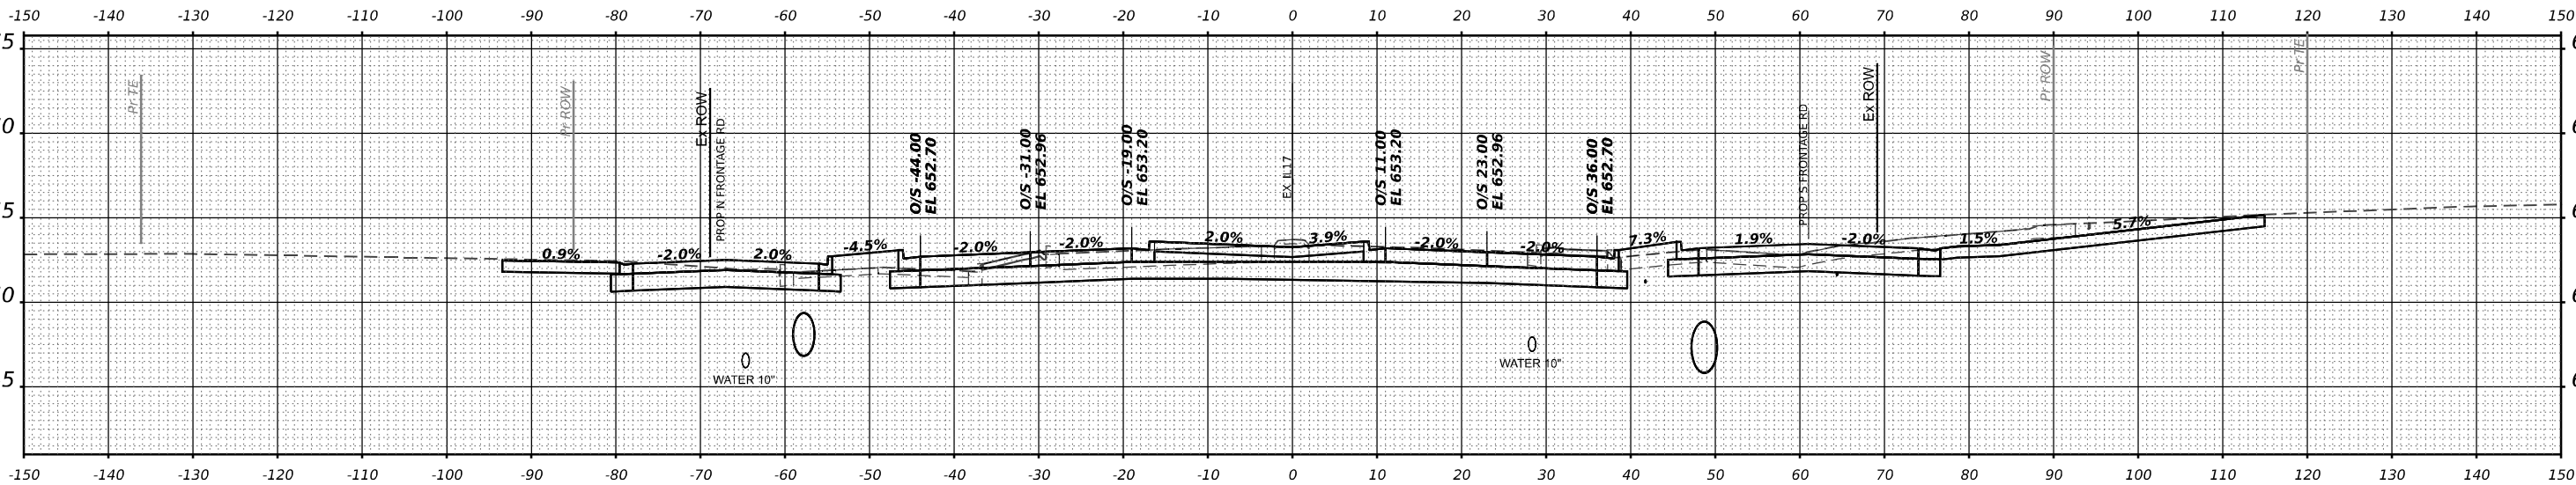

STA 145+50.00



USER NAME = SALASL	DESIGNED - RA	REVISED -
	DRAWN - RA	REVISED -
PLOT SCALE = 0.16666633 1/ IN.	CHECKED - DH	REVISED -
PLOT DATE = 4/23/2026	DATE - 04/22/2026	REVISED -

STATE OF ILLINOIS
DEPARTMENT OF TRANSPORTATION

CROSS SECTIONS
ILLINOIS ROUTE 17

SCALE: 1"=10' SHEET . OF SHEETS STA. 145+50.00 TO STA. 146+00.00

F.A.I RTE.	SECTION	COUNTY	TOTAL SHEETS	SHEET NO.
57	(46-3)R.HBK-1&[(46-3)HB-5]HB-1	KANKAKEE	1183	1142
CONTRACT NO. 66863				
ILLINOIS FED. AID PROJECT				

ORIGINAL SURVEY	SURVEYED _____	BY _____	DATE _____
	PIOTTED _____		
NOTE BOOK	TEMPLATE _____		
	AREAS _____		
NO. _____	AREAS CHECKED _____		



REVISED	-
REVISED	-
REVISED	-
REVISED	-


CROSS SECTIONS

ILLINOIS ROUTE 17

F.A.I RTE.	SECTION	COUNTY	TOTAL SHEET#	SHEET NO.
57	(46-3)R,HBK-1&[(46-3)HB-5]HB-1	KANKAKEE	1183	1143
CONTRACT NO. 66863				
ILLINOIS		FED. AND PROJECT		

ORIGINAL SURVEY	SURVEYED _____	BY _____	DATE _____
	PLOTTED _____		
NOTE BOOK	TEMPLATE _____	_____	_____
	AREAS _____		
NO. _____	AREAS CHECKED _____	_____	_____

FILE NAME: C:\PW_WORK\EXP-PW.BENTLEY.COM_EXP-PW-01\D0144124\D366863-SHT-XS-IL17-030.DGN

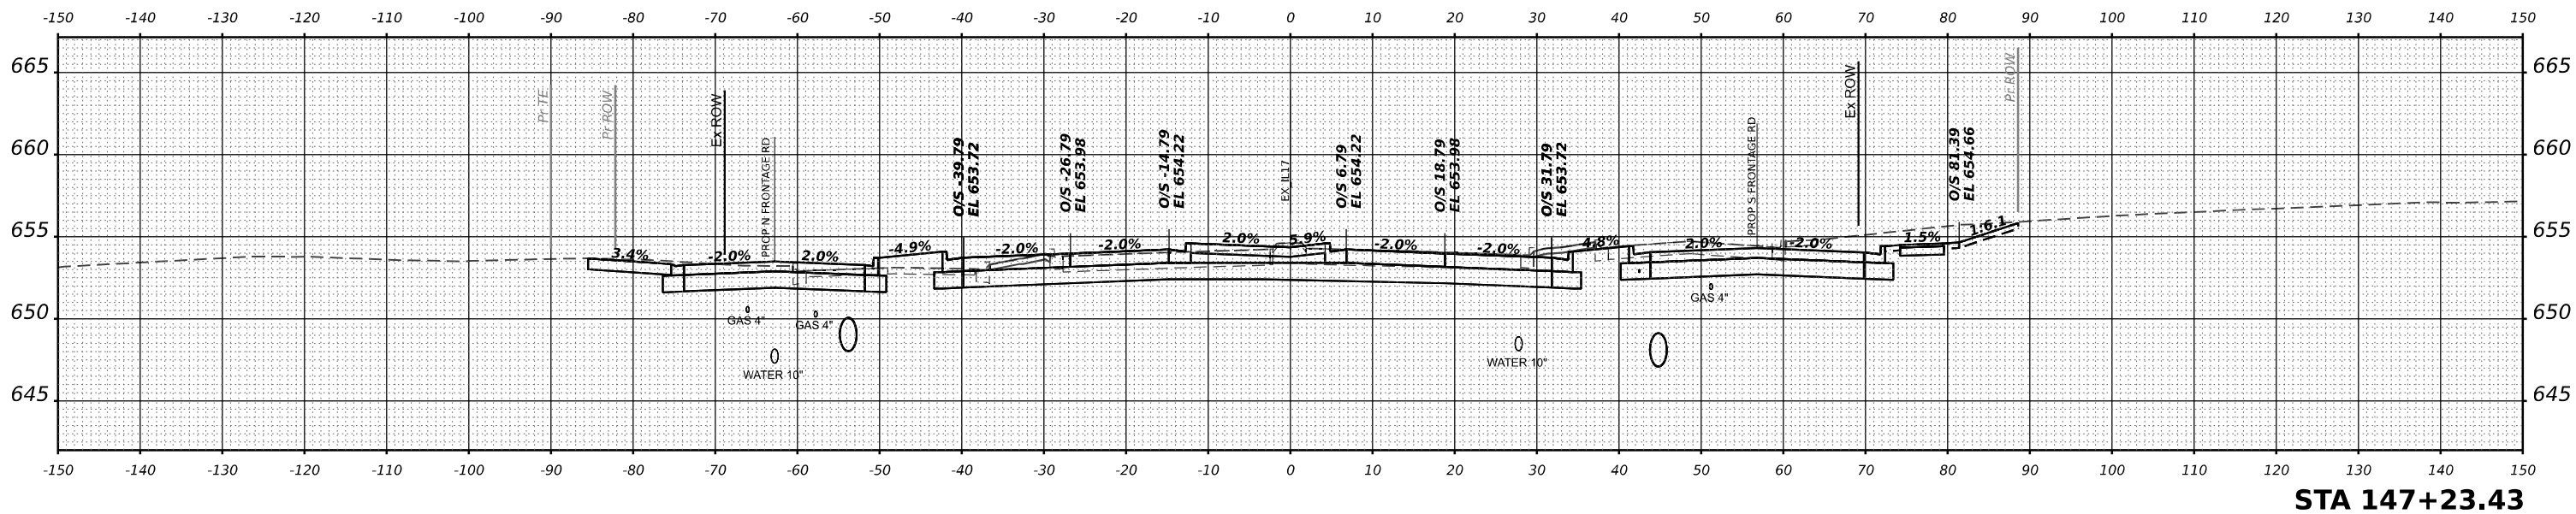

F.A.I RTE.	SECTION	COUNTY	TOTAL SHEETS	SHEET NO.
57	(46-3)R,HBK-1&[(46-3)HB-5]HB-1	KANKAKEE	1183	1144
		CONTRACT NO. 66863		
ILLINOIS		FED. AID PROJECT		

ORIGINAL SURVEY	SURVEYED _____	BY _____	DATE _____
	PLOTTED _____		
NOTE BOOK	TEMPLATE _____		
	AREAS _____		
NO. _____	AREAS CHECKED _____		



**STATE OF ILLINOIS
DEPARTMENT OF TRANSPORTATION**

F.A.I RTE.	SECTION	COUNTY	TOTAL SHEETS	SHEET NO.
57	(46-3)R, HBK-1&[(46-3)HB-5]HB-1	KANKAKEE	1183	1145
		CONTRACT NO. 66863		
ILLINOIS		FED. AID PROJECT		

ORIGINAL SURVEY	SURVEYED _____	BY _____	DATE _____
	PLOTTED _____		
NOTE BOOK	TEMPLATE _____		
	AREAS _____		
NO. _____	AREAS CHECKED _____		



REVISED	-
REVISED	-
REVISED	-
REVISED	-

CROSS SECTIONS ILLINOIS ROUTE 17

F.A.I RTE.	SECTION	COUNTY	TOTAL SHEETS	SHEET NO.
57	(46-3)R,HBK-1&[(46-3)HB-5]HB-1	KANKAKEE	1183	1146
		CONTRACT NO. 66863		
ILLINOIS		FED. AID PROJECT		

ORIGINAL SURVEY	BY	DATE
SURVEYED _____		
PLOTTED _____		
TEMPLATE _____		
AREAS _____		
AREAS CHECKED _____		





STATE OF ILLINOIS
DEPARTMENT OF TRANSPORTATION

F.A.I RTE.	SECTION	COUNTY	TOTAL SHEETS	SHEET NO.
57	(46-3)R,HBK-1&[(46-3)HB-5]HB-1	KANKAKEE	1183	1147
		CONTRACT NO. 66863		
ILLINOIS		FED. AID PROJECT		

FINAL SURVEY NO.	SURVEYED PLOTTED NOTE BOOK AREAS CHECKED	BY	DATE

ORIGINAL SURVEY NO.	SURVEYED PLOTTED NOTE BOOK AREAS CHECKED	BY	DATE

MODEL XS 1-57 SHEET 001
FILE NAME C:\P\WORK\EXP\W\BENTLEY.COM\EXP\W\21.D01412\030863-SHXS-L17034.DGN

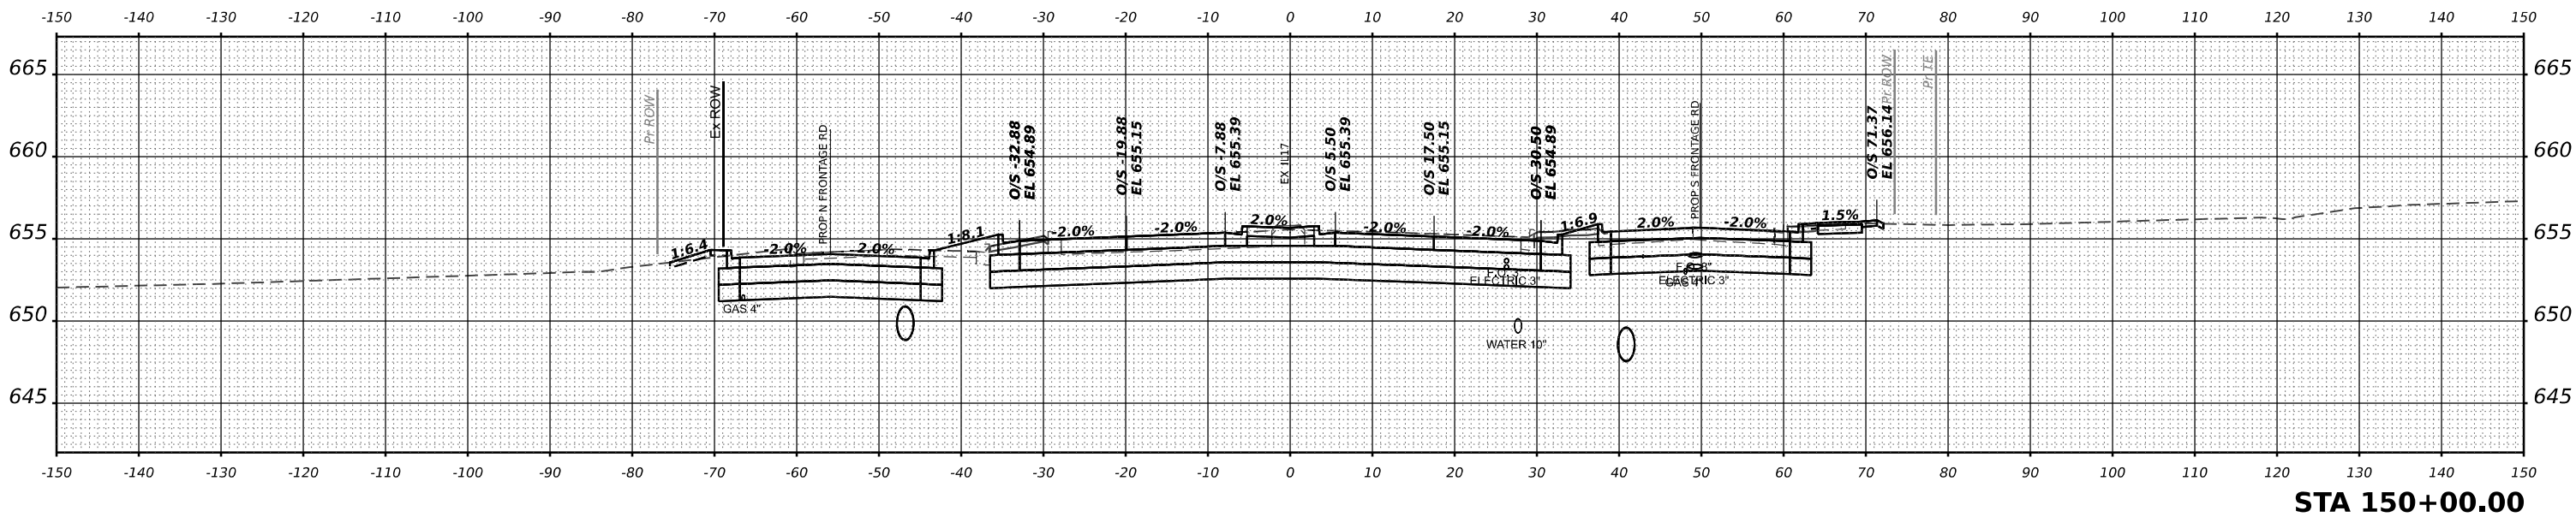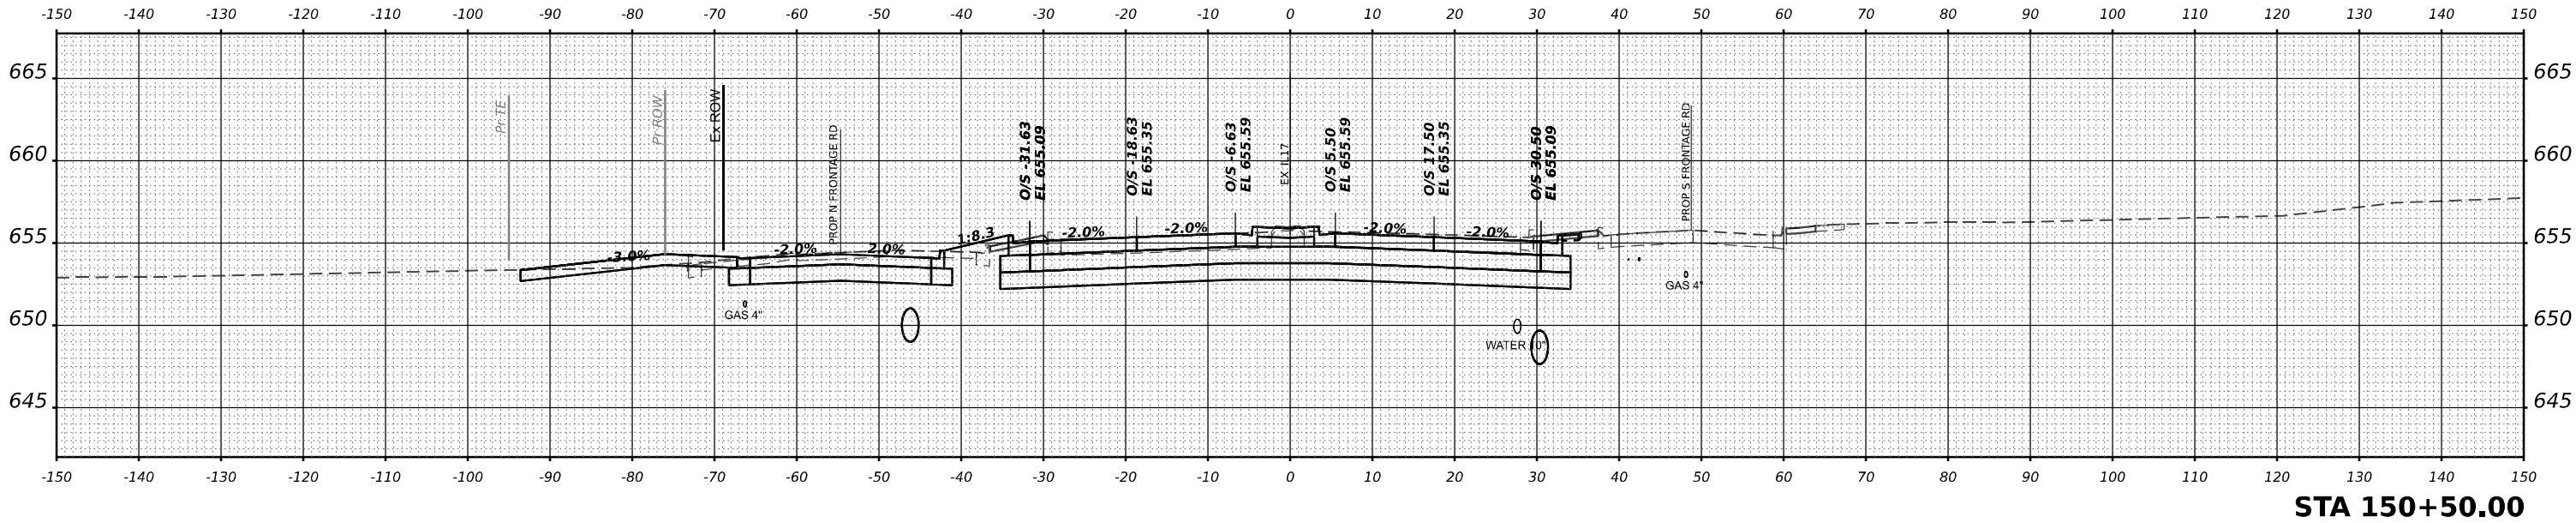

USER NAME = SALASL	DESIGNED - RA	REVISED -
	DRAWN - RA	REVISED -
PLOT SCALE = 0.16666633 1/ IN.	CHECKED - DH	REVISED -
PLOT DATE = 4/23/2026	DATE - 04/22/2026	REVISED -

STATE OF ILLINOIS
DEPARTMENT OF TRANSPORTATION


CROSS SECTIONS
ILLINOIS ROUTE 17

SCALE: 1"=10' SHEET . OF SHEETS STA. 150+00.00 TO STA. 150+50.00

F.A.I RTE.	SECTION	COUNTY	TOTAL SHEETS	SHEET NO.
57	(46-3)R,HBK-1&[(46-3)HB-5]HB-1	KANKAKEE	1183	1148
CONTRACT NO. 66863				
ILLINOIS FED. AID PROJECT				


ORIGINAL SURVEY	SURVEYED _____	BY _____	DATE _____
	PIOTTED _____		
NOTE BOOK	TEMPLATE _____		
	AREAS _____		
NO. _____	AREAS CHECKED _____		

MODEL: XS I-57 SHEET 001

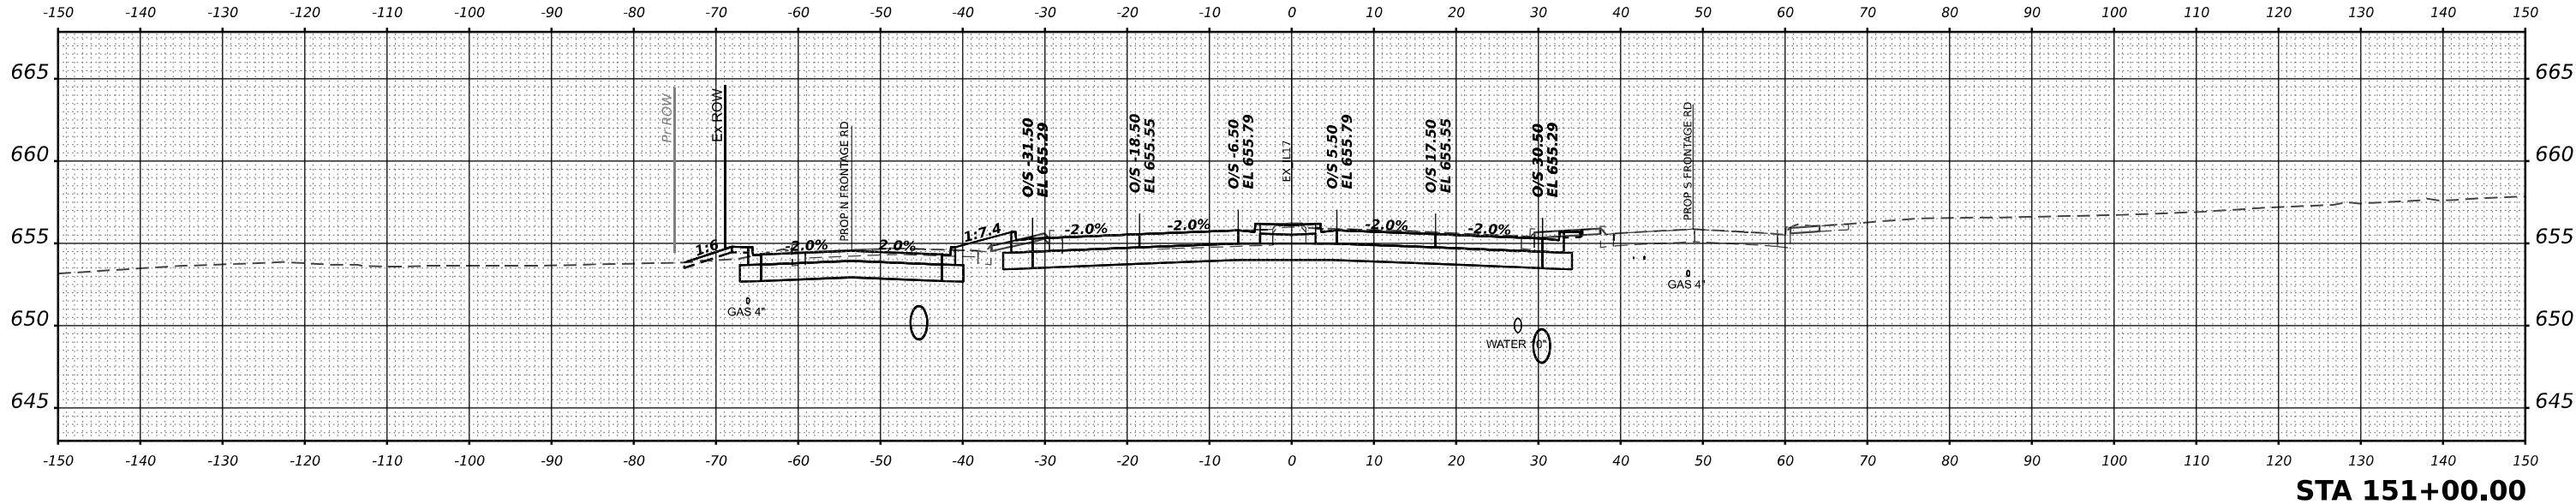


F.A.I RTE.	SECTION	COUNTY	TOTAL SHEETS	SHEET NO.
57	(46-3)R,HBK-1&[(46-3)HB-5]HB-1	KANKAKEE	1183	1149
		CONTRACT NO. 66863		
ILLINOIS		FED. AID PROJECT		

FINAL SURVEY	SURVEYED PLOTTED	BY	DATE
NO.	NOTE BOOK		

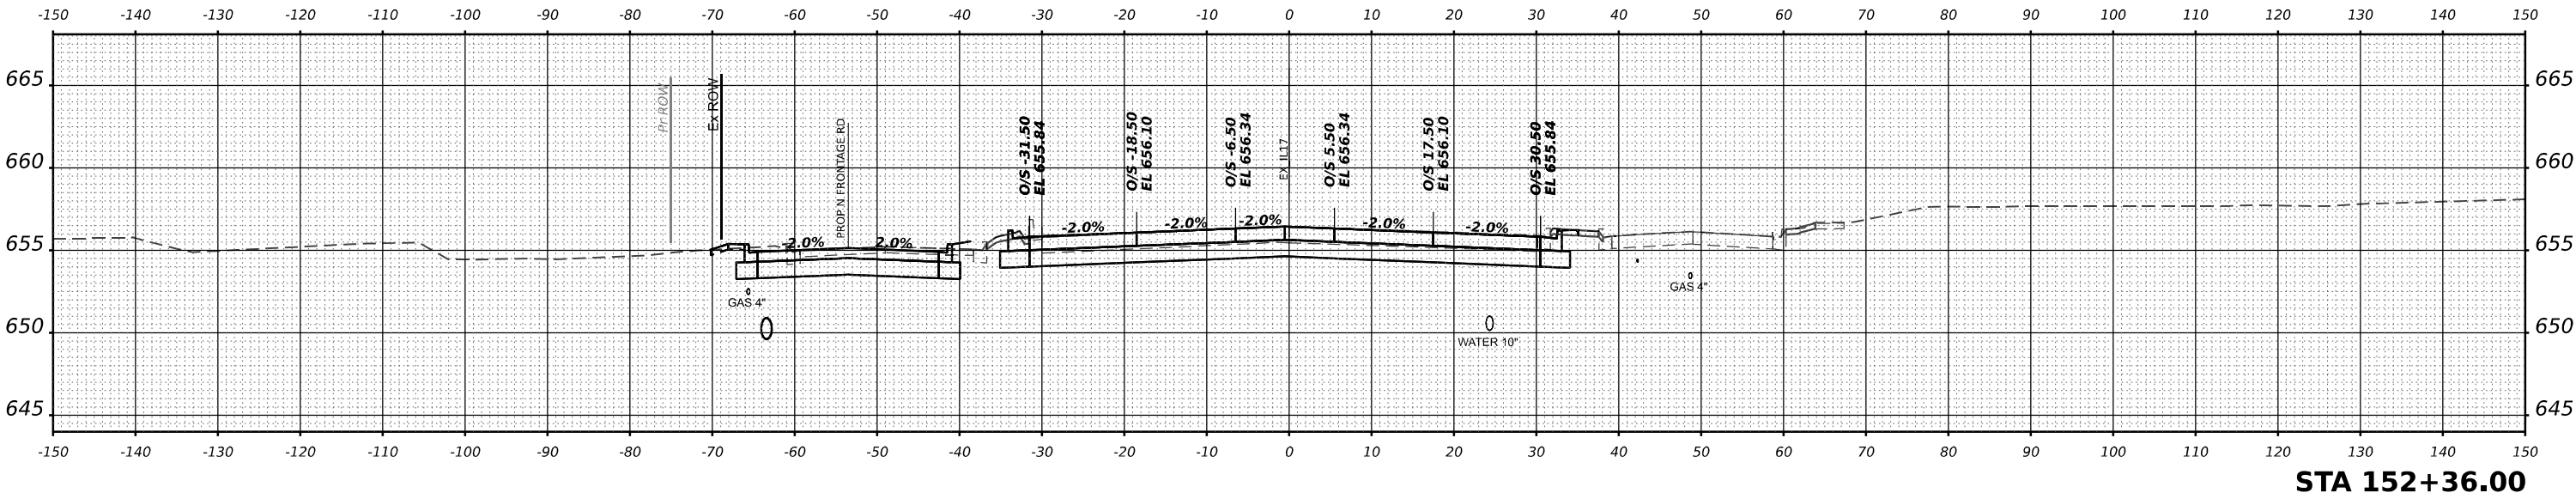

ORIGINAL SURVEY	SURVEYED PLOTTED	BY	DATE
NO.	NOTE BOOK		

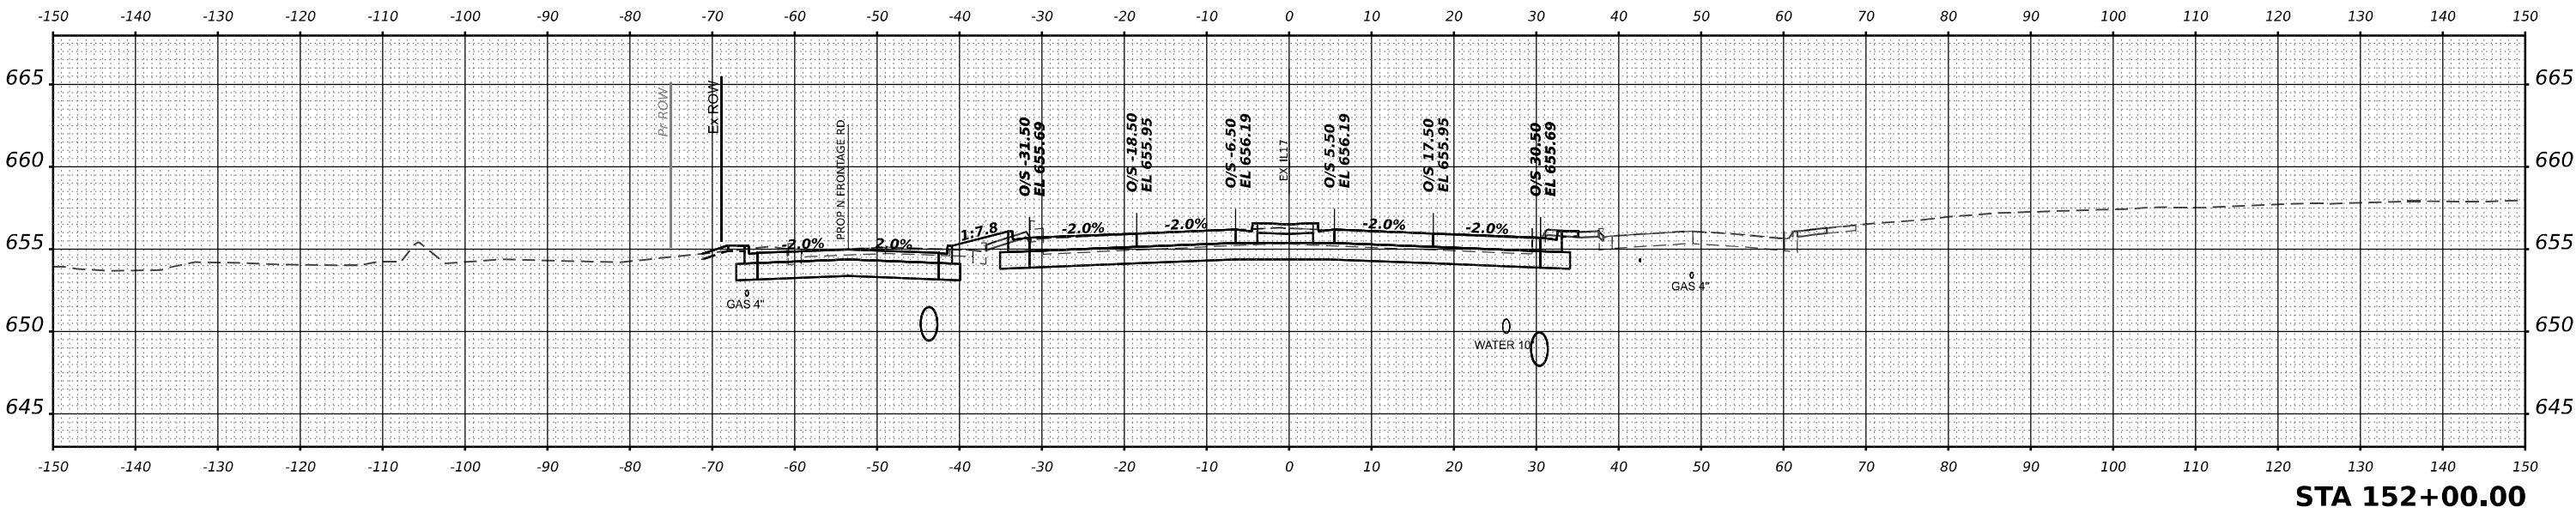

MODEL XS 1-57 SHEET 001
FILE NAME C:\P\WORK\EXP\BENTLEY\COM EIR\PM21.D01412\036863-SHX\SL17-036.DGN



USER NAME = SALASL	DESIGNED - RA	REVISED -
	DRAWN - RA	REVISED -
PLOT SCALE = 0.16666633 1/ IN.	CHECKED - DH	REVISED -
PLOT DATE = 4/23/2026	DATE - 04/22/2026	REVISED -

STATE OF ILLINOIS
DEPARTMENT OF TRANSPORTATION

CROSS SECTIONS
ILLINOIS ROUTE 17





SCALE: 1"=10' SHEET . OF SHEETS STA. 152+00.00 TO STA. 152+36.00

F.A.I RTE.	SECTION	COUNTY	TOTAL SHEETS	SHEET NO.
57	(46-3)R,HBK-1&[(46-3)HB-5]HB-1	KANKAKEE	1183	1150
CONTRACT NO. 66863				
ILLINOIS FED. AID PROJECT				

FINAL SURVEY NOTE BOOK NO.	SURVEYED PLOTTED TEMPLATE AREAS CHECKED	BY	DATE

ORIGINAL SURVEY NOTE BOOK NO.	SURVEYED PLOTTED TEMPLATE AREAS CHECKED	BY	DATE

MODEL XS 1-57 SHEET 001
FILE NAME C:\PW\WORK\EXP\BENTLEY.COM\EXP\PW01.D00\1412\036863-SHXS-L17437.DGN

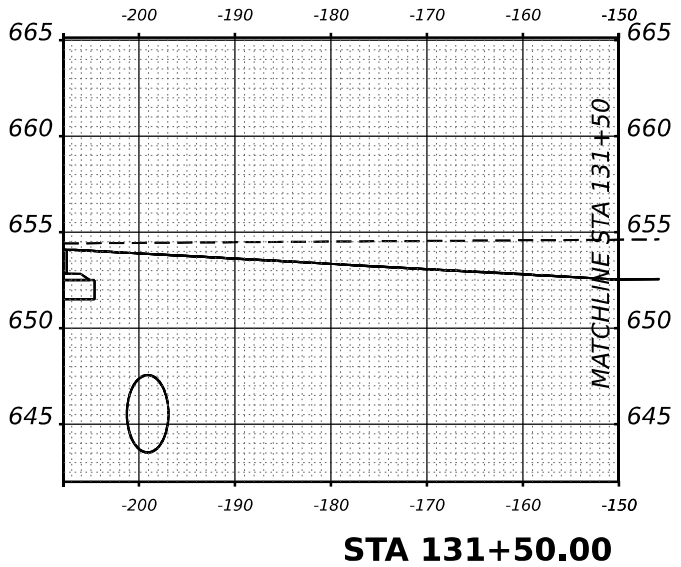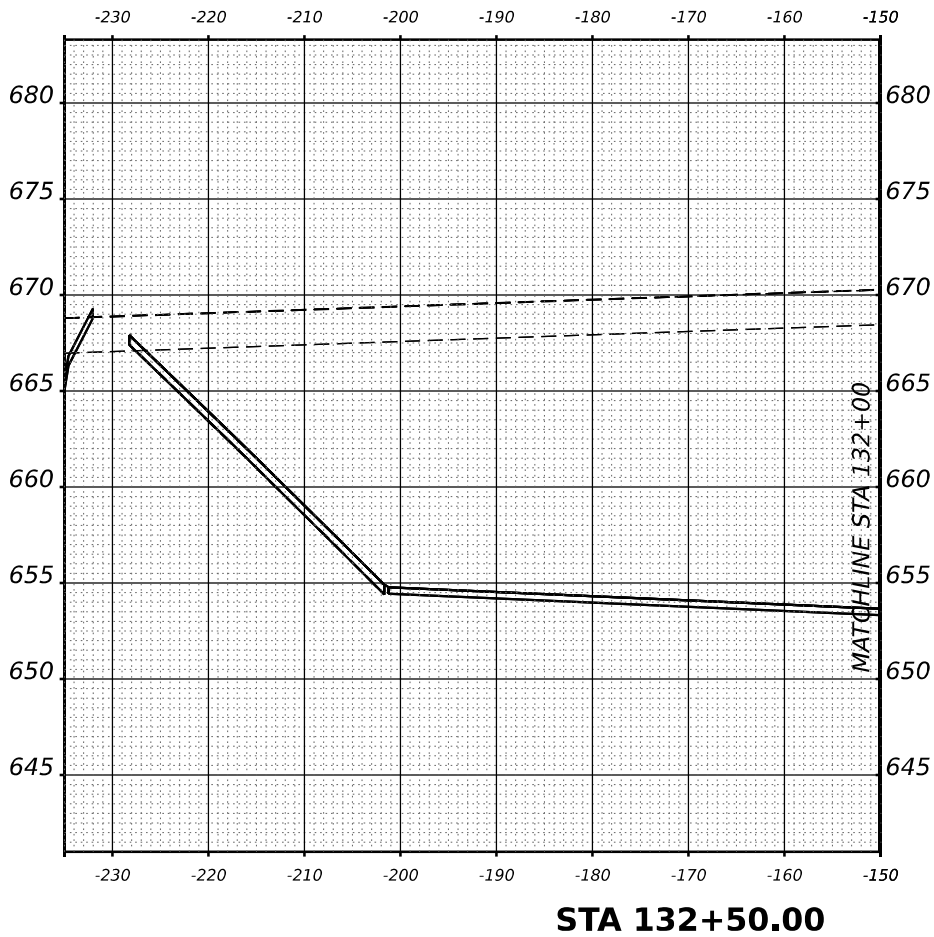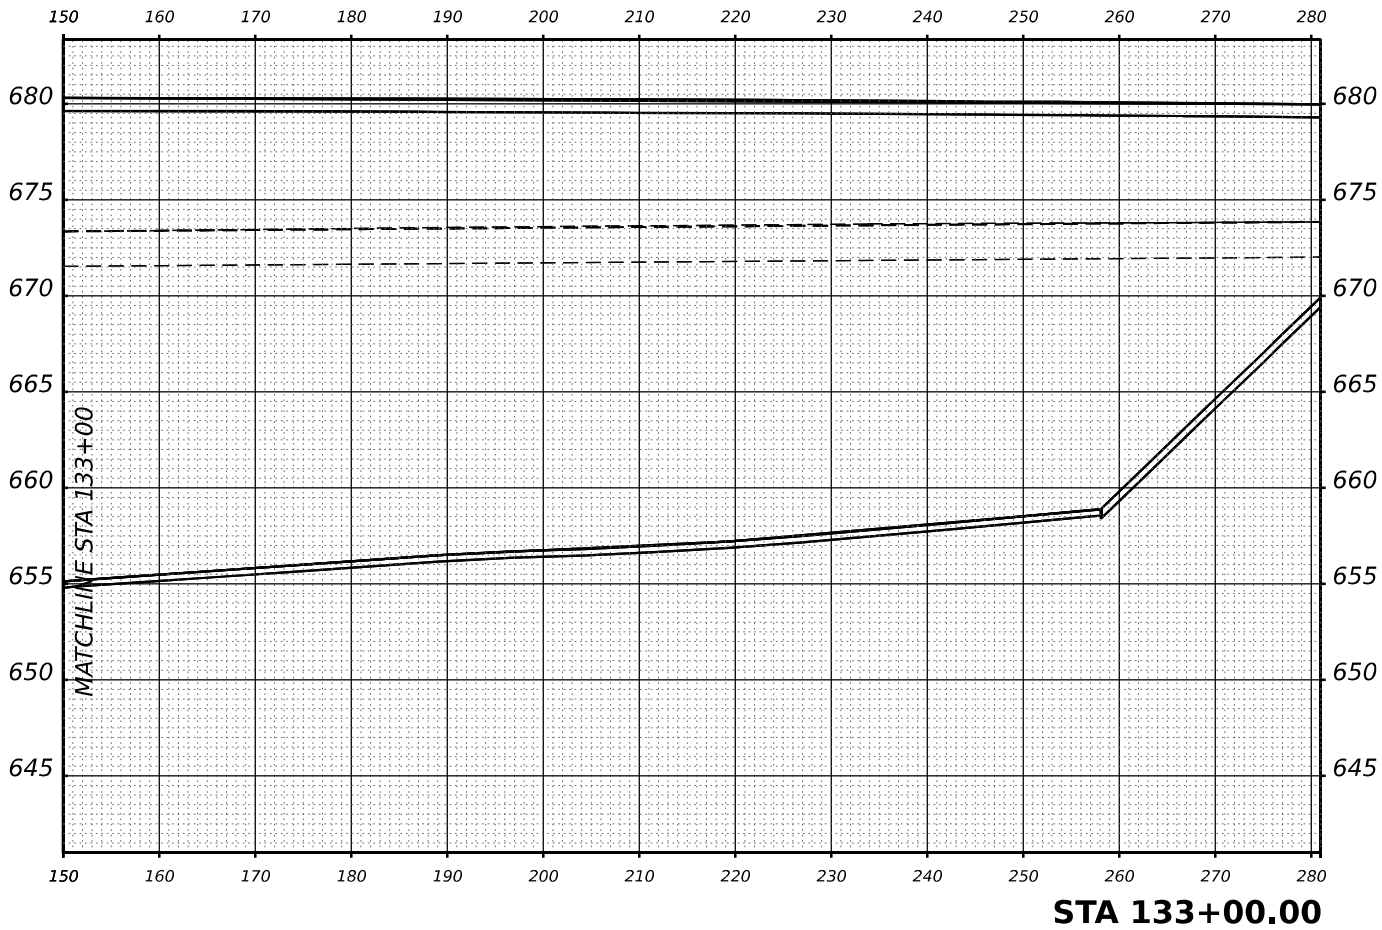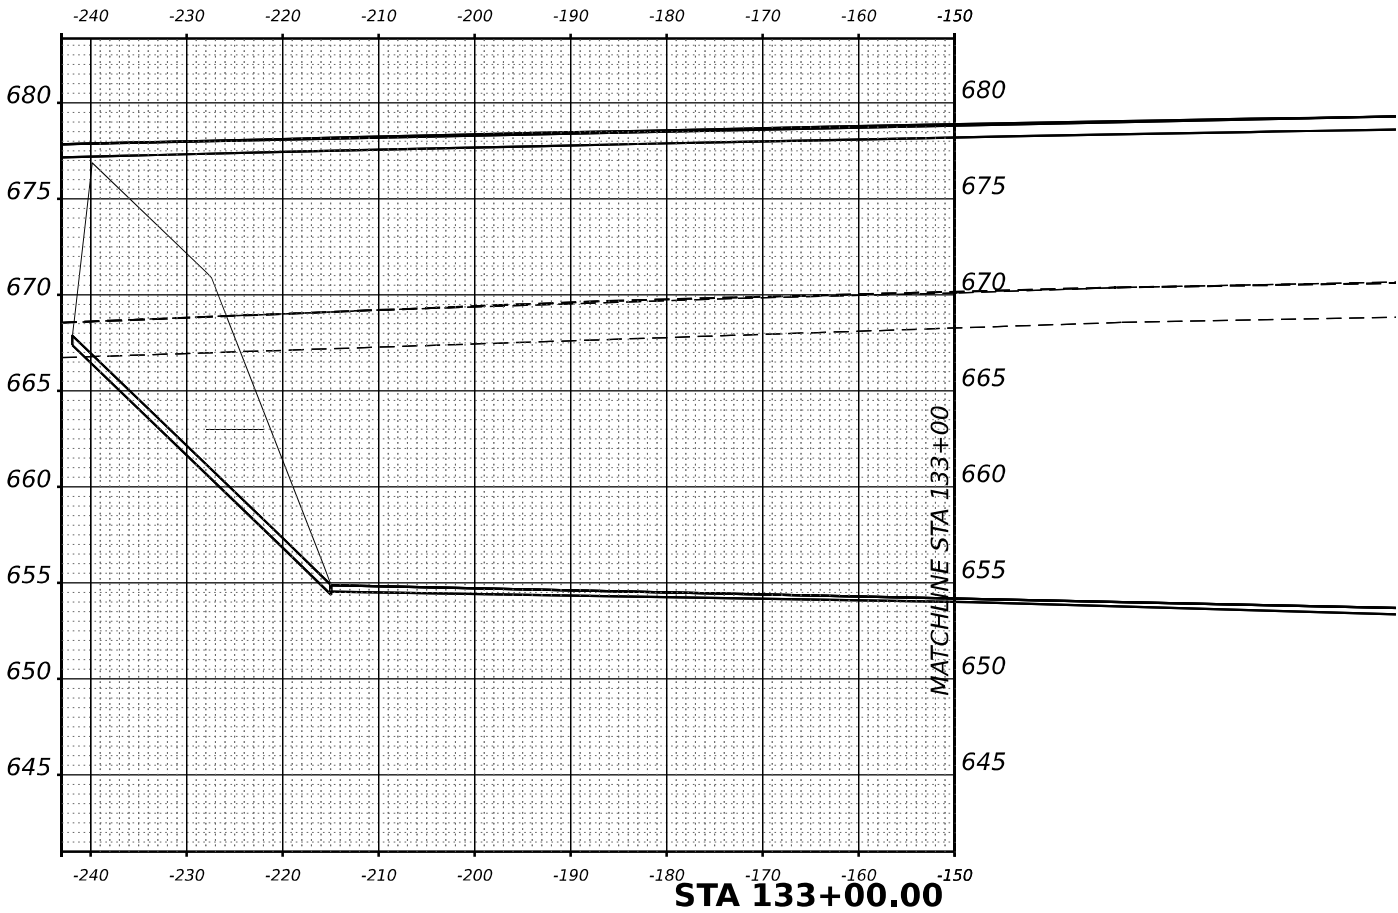

USER NAME = SALASL	DESIGNED - RA	REVISED -
	DRAWN - RA	REVISED -
PLOT SCALE = 0.16666633 1/ IN.	CHECKED - DH	REVISED -
PLOT DATE = 4/23/2026	DATE - 04/22/2026	REVISED -



STATE OF ILLINOIS
DEPARTMENT OF TRANSPORTATION

CROSS SECTIONS
ILLINOIS ROUTE 17 – MATCH LINES



SCALE: 1"=10' SHEET . OF SHEETS STA. 131+50.00 TO STA. 133+00.00

F.A.I RTE.	SECTION	COUNTY	TOTAL SHEETS	SHEET NO.
57	(46-3)R.HBK-1&[(46-3)HB-5]HB-1	KANKAKEE	1183	1151
CONTRACT NO. 66863				
ILLINOIS FED. AID PROJECT				

FINAL SURVEY	NO.	SURVEYED PLOTTED TEMPLATE AREAS CHECKED	BY	DATE

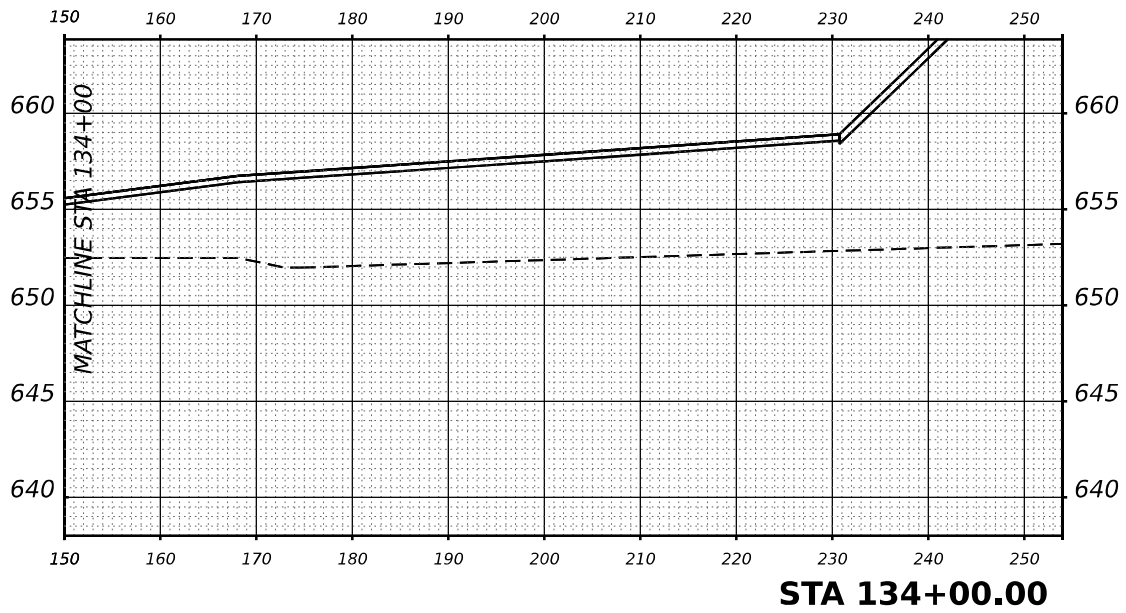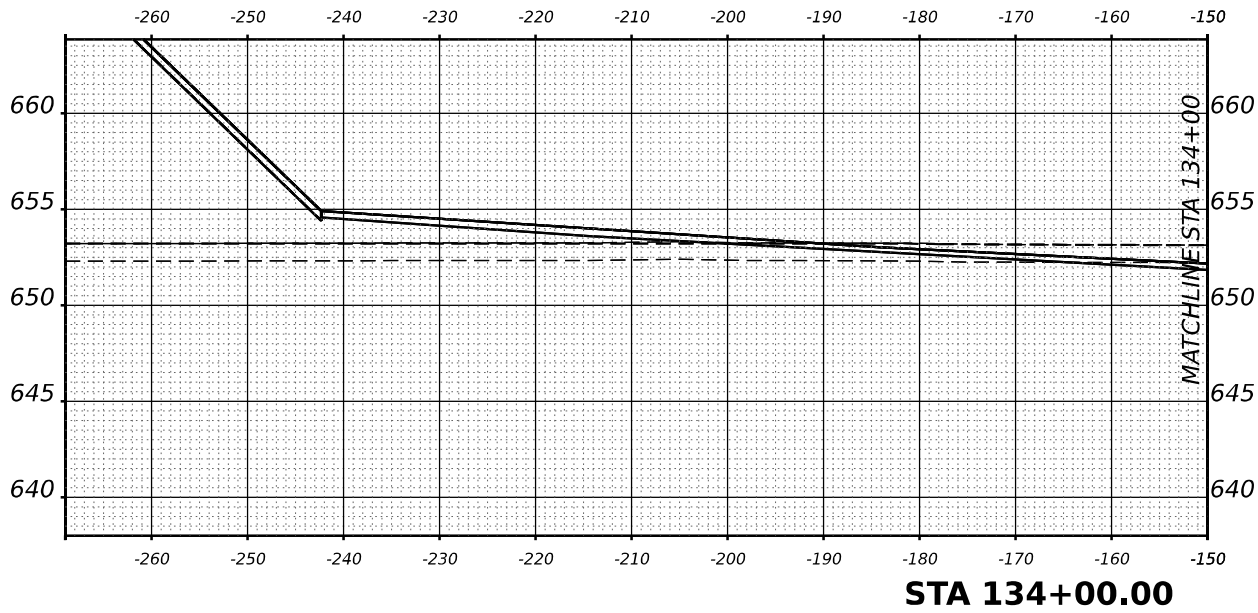

ORIGINAL SURVEY	NO.	SURVEYED PLOTTED TEMPLATE AREAS CHECKED	BY	DATE

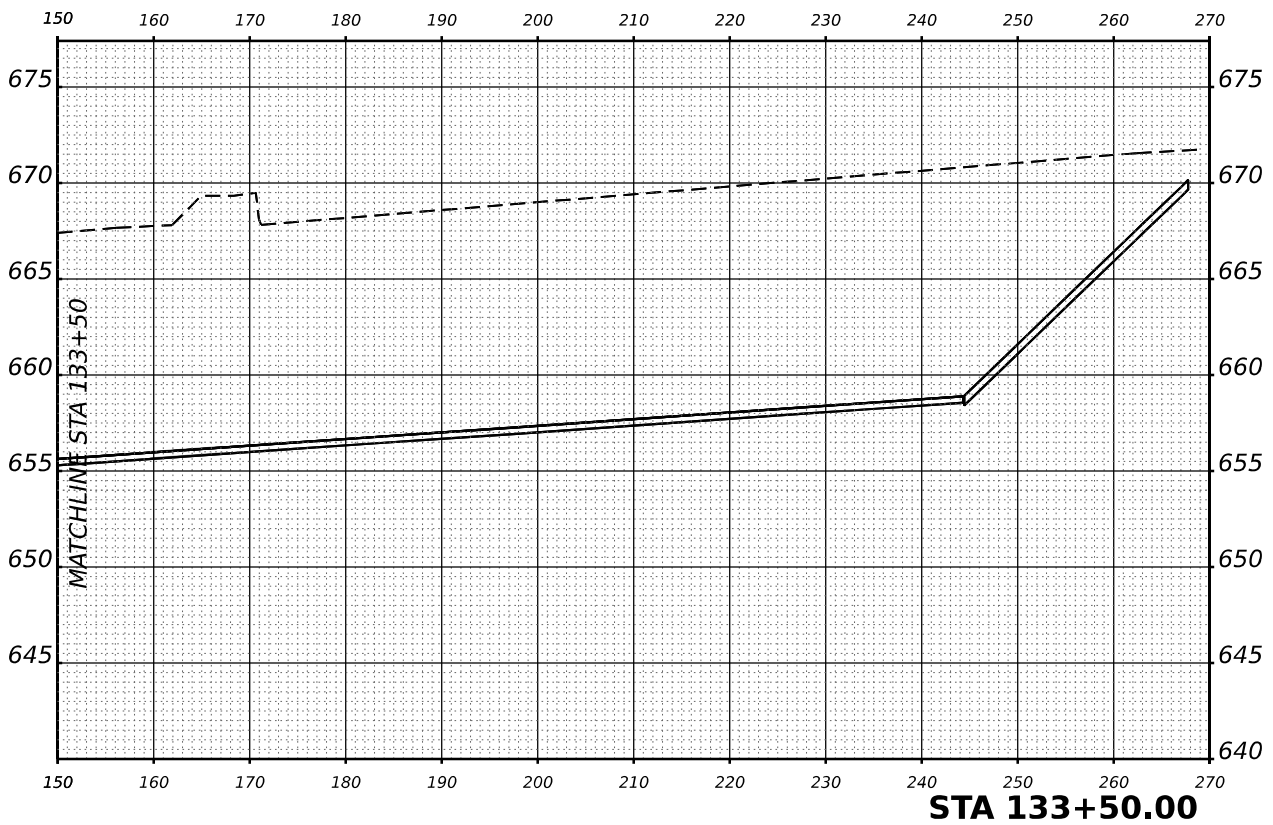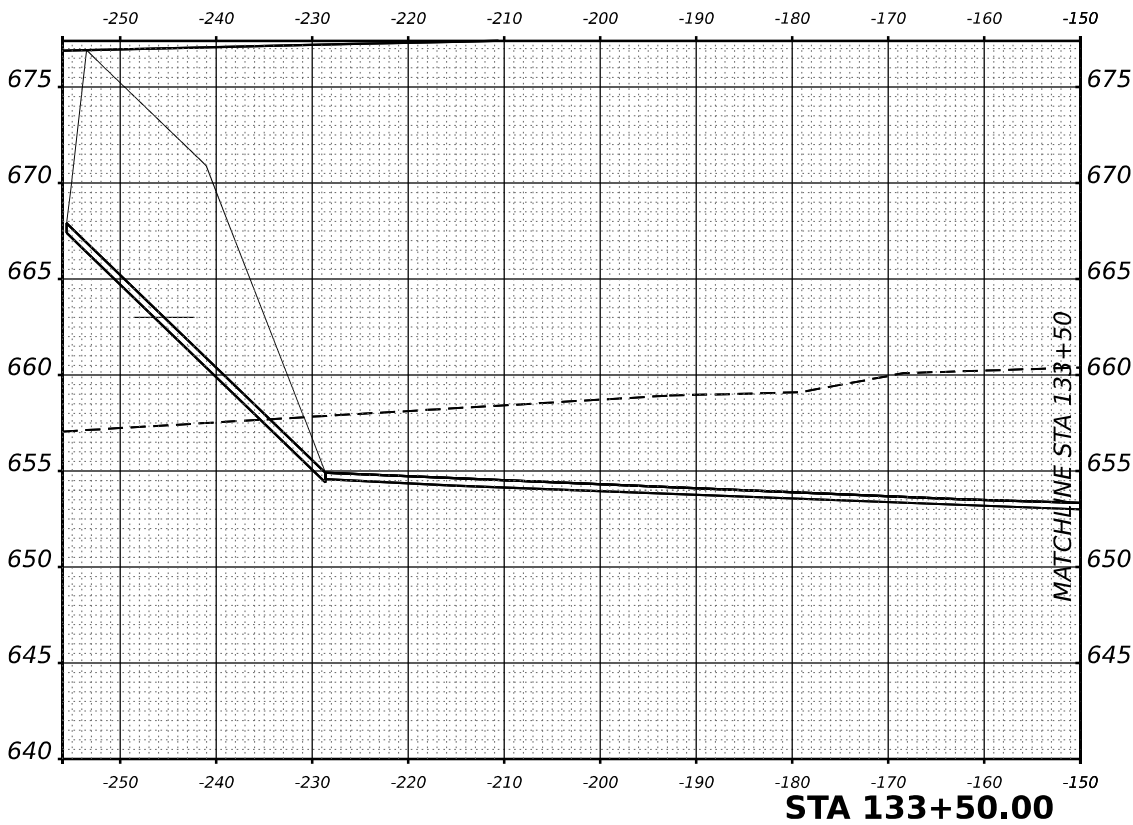

MODEL XS 1-17 SHEET 001
FILE NAME C:\WORK\EXP\BENTLEY\COM\EXP\PW21\001412\036863-SHXS-L1743B.DGN



USER NAME	= SALASL	DESIGNED -	RA	REVISED -	
		DRAWN -	RA	REVISED -	
PLOT SCALE	= 0.16666633 ' / IN.	CHECKED -	DH	REVISED -	
PLOT DATE	= 4/23/2026	DATE -	04/22/2026	REVISED -	

STATE OF ILLINOIS
DEPARTMENT OF TRANSPORTATION

CROSS SECTIONS
ILLINOIS ROUTE 17 – MATCH LINES

SCALE: 1"=10' SHEET . OF SHEETS STA. 133+50.00 TO STA. 134+00.00

F.A.I RTE.	SECTION	COUNTY	TOTAL SHEETS	SHEET NO.
57	(46-3)R.HBK-1&[(46-3)HB-5]HB-1	KANKAKEE	1183	1152
CONTRACT NO. 66863				
ILLINOIS FED. AID PROJECT				

FINAL SURVEY NOTE BOOK NO.	SURVEYED PLOTTED TEMPLATE AREAS CHECKED	BY	DATE

ORIGINAL SURVEY NOTE BOOK NO.	SURVEYED PLOTTED TEMPLATE AREAS CHECKED	BY	DATE

MODEL XS-1-57 SHEET 001
FILE NAME C:\PW\WORK\EXP\BENTLEY.COM\EXP\PW211\001412\036863-SHXS-L17429.DGN



USER NAME	= SALASL
PLOT SCALE	= 0.16666633 1/ IN.
PLOT DATE	= 4/23/2026

DESIGNED	- RA
DRAWN	- RA
CHECKED	- DH
DATE	- 04/22/2026




REVISED	-
REVISED	-
REVISED	-
REVISED	-

STATE OF ILLINOIS
DEPARTMENT OF TRANSPORTATION

CROSS SECTIONS
ILLINOIS ROUTE 17 – MATCH LINES

SCALE: 1"=10' SHEET . OF SHEETS STA. 135+00.00 TO STA. 135+50.00





F.A.I RTE.	SECTION	COUNTY	TOTAL SHEETS	SHEET NO.
57	(46-3)R,HBK-1&[(46-3)HB-5]HB-1	KANKAKEE	1183	1153
CONTRACT NO. 66863				
		ILLINOIS	FED. AID PROJECT	

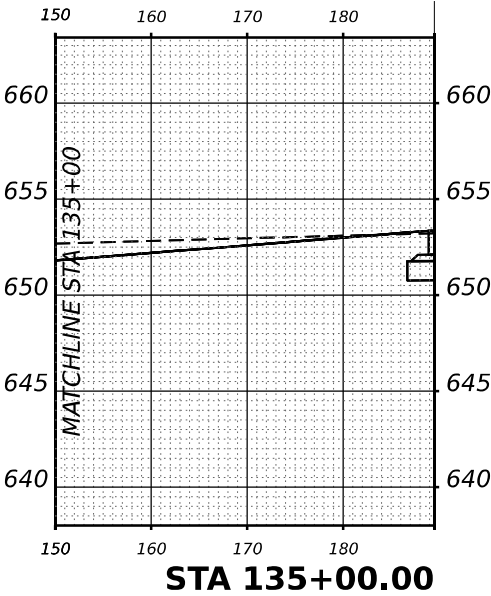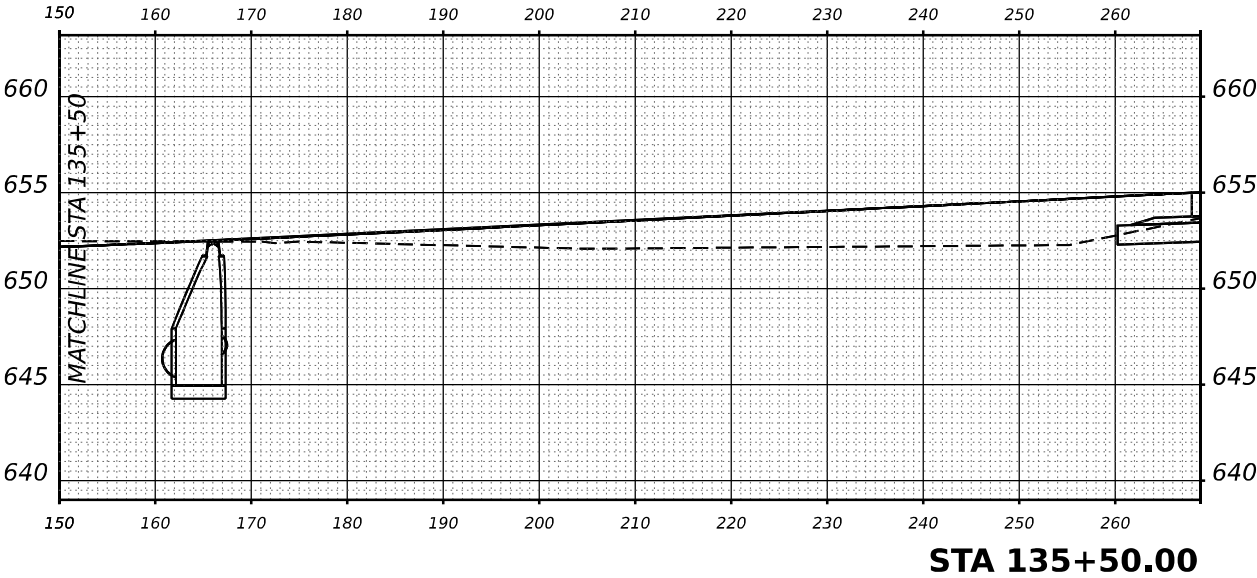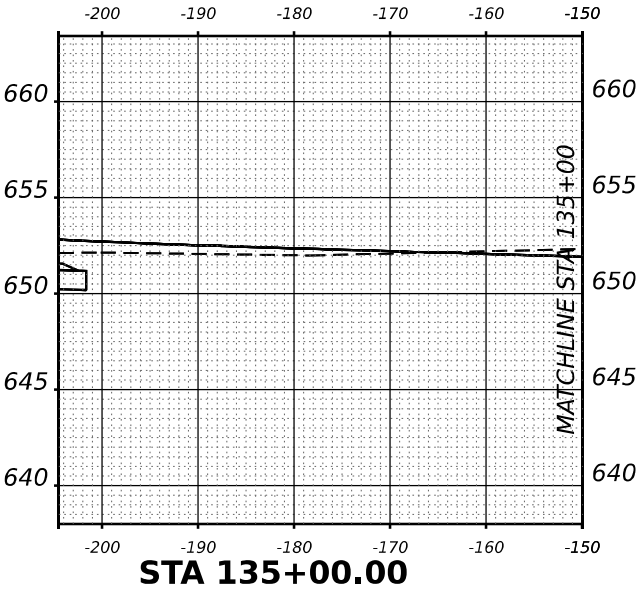

FINAL SURVEY	NO.	SURVEYED PLOTTED TEMPLATE AREAS CHECKED	BY	DATE

ORIGINAL SURVEY	NO.	SURVEYED PLOTTED TEMPLATE AREAS CHECKED	BY	DATE

MODEL: X5 DRIVEWAY
FILE NAME: C:\WORK\EXP\DW\BENTLEY.COM\EXP\DW21.D00\4412\AD36863-SHXS-L17404-DRIVEWAY.DGN

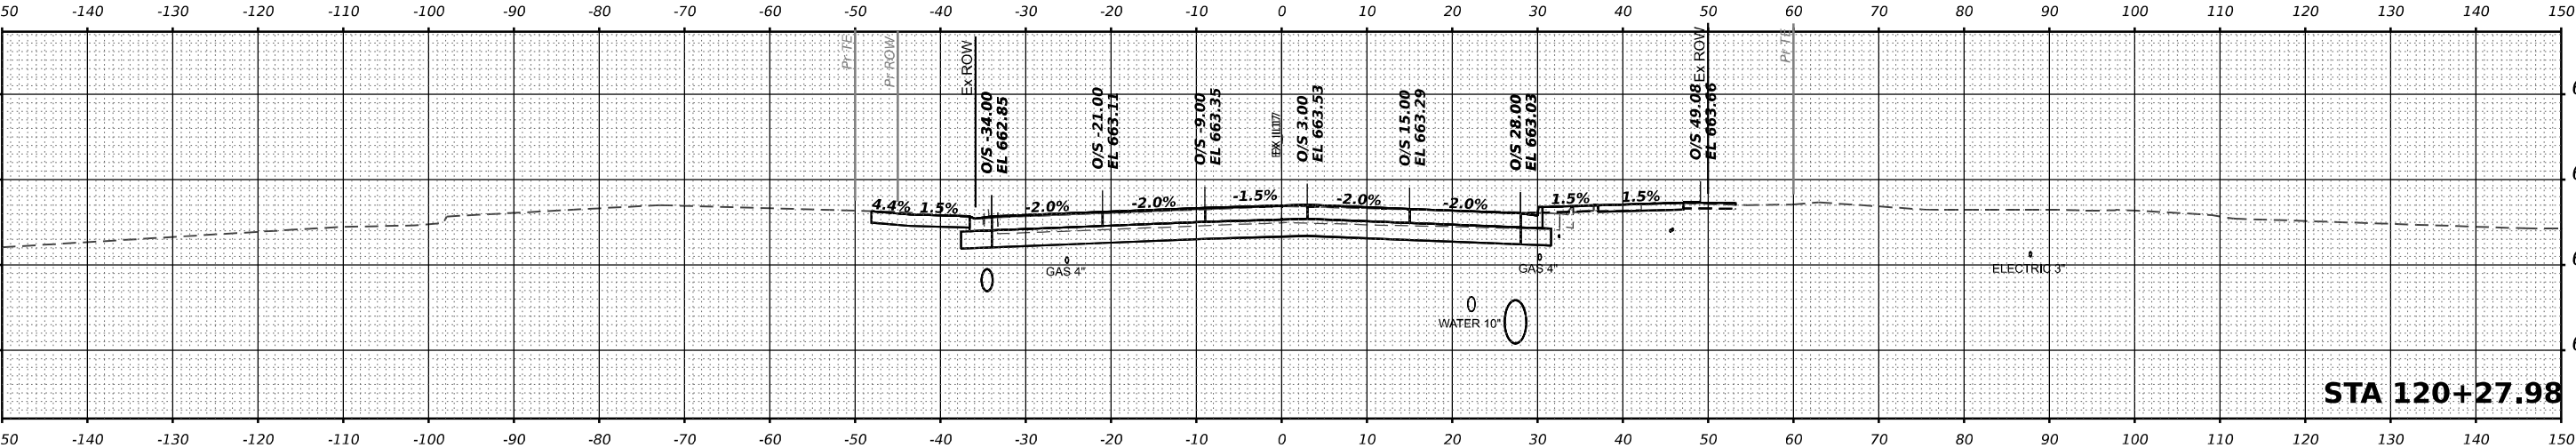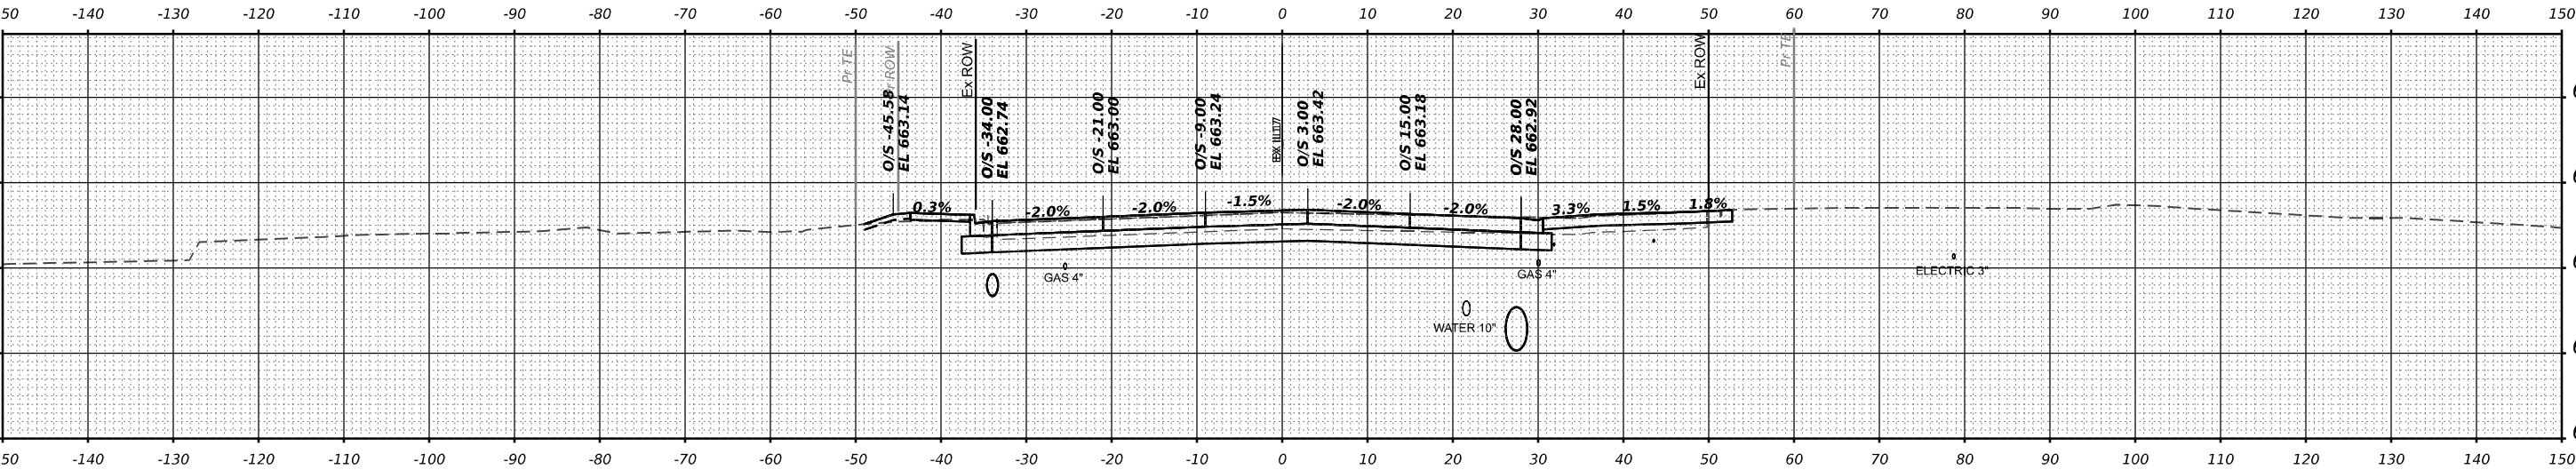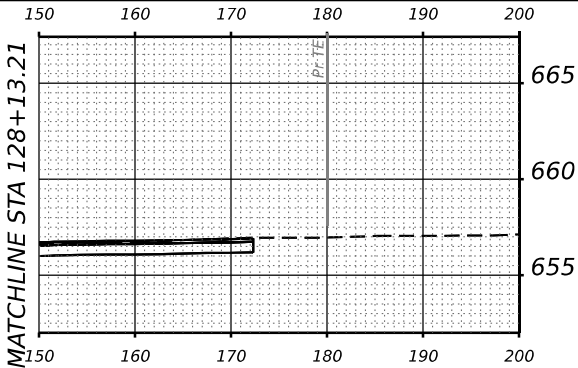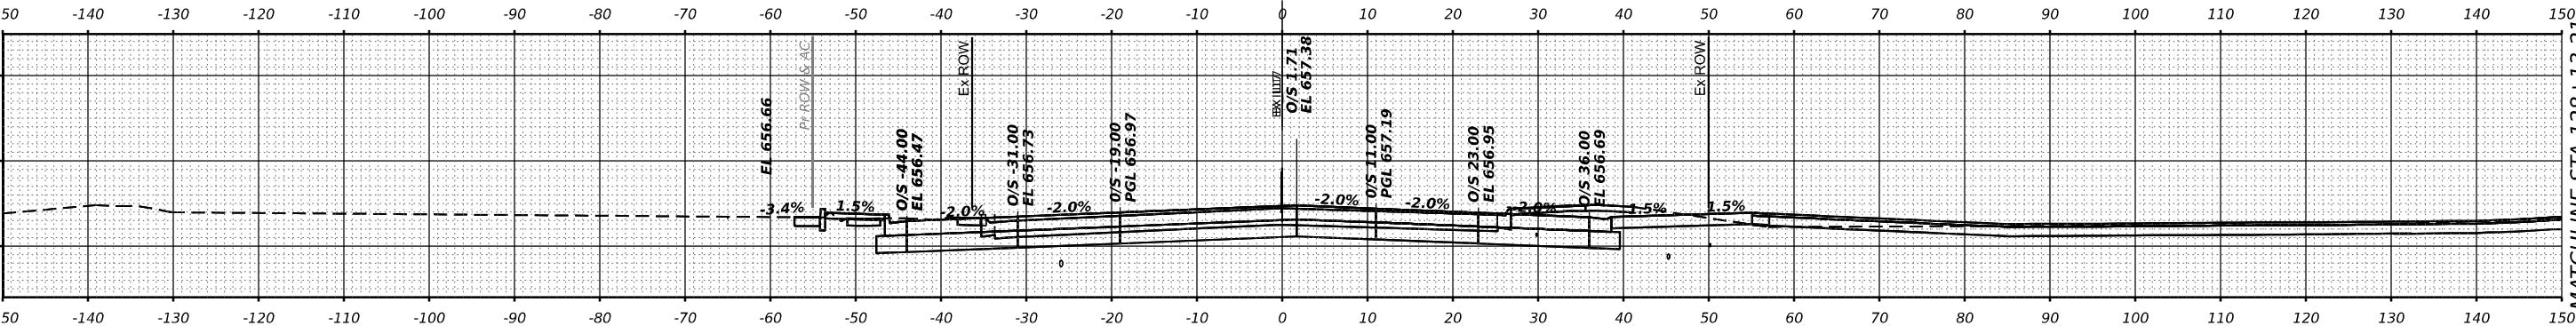

	USER NAME = SALASL		DESIGNED - RA	REVISED -	STATE OF ILLINOIS DEPARTMENT OF TRANSPORTATION	CROSS SECTIONS				F.A.I RTE.	SECTION		COUNTY	TOTAL SHEETS	SHEET NO.				
	DRAWN - RA		REVISOR -	REVISED -		DRIVEWAY STA 120 + 66 AND STA 128 + 13.21				57	(46-3)R,HBK-1&((46-3)HB-5)HB-1		KANKAKEE	1183	1154				
	PLOT SCALE = 0.16666633 ' / IN.		CHECKED - DH	REVISED -		SCALE: 1"=10'													
	PLOT DATE = 4/23/2026		DATE - 04/22/2026	REVISED -		SHEET . OF SHEETS STA. TO STA.													
										CONTRACT NO. 66863						ILLINOIS		FED. AID PROJECT	

FINAL SURVEY NOTE BOOK NO.	SURVEYED PLOTTED TEMPLATE AREAS CHECKED	BY	DATE

ORIGINAL SURVEY NOTE BOOK NO.	SURVEYED PLOTTED TEMPLATE AREAS CHECKED	BY	DATE

MODEL 295-00 TO 296-61.62
FILE NAME C:\PW\WORK\EXP\BENTLEY\COM E\29-PW21.D01\412\036863-SHXS-FRONTD-B-001.DGN








USER NAME	= SALASL	DESIGNED	-	RA	REVISED	-
		DRAWN	-	RA	REVISED	-
PLOT SCALE	= 0.16666633 ' / IN.	CHECKED	-	DH	REVISED	-
PLOT DATE	= 4/23/2026	DATE	-	04/22/2026	REVISED	-

STATE OF ILLINOIS
DEPARTMENT OF TRANSPORTATION

CROSS SECTIONS
NB FRONTAGE ROAD

SCALE: 1"=10' SHEET . OF SHEETS STA. 295+00 TO STA. 296+61.62

F.A.I RTE.	SECTION	COUNTY	TOTAL SHEETS	SHEET NO.
57	(46-3)R.HBK-1&[(46-3)HB-5]HB-1	KANKAKEE	1183	1155
CONTRACT NO. 66863				
ILLINOIS FED. AID PROJECT				

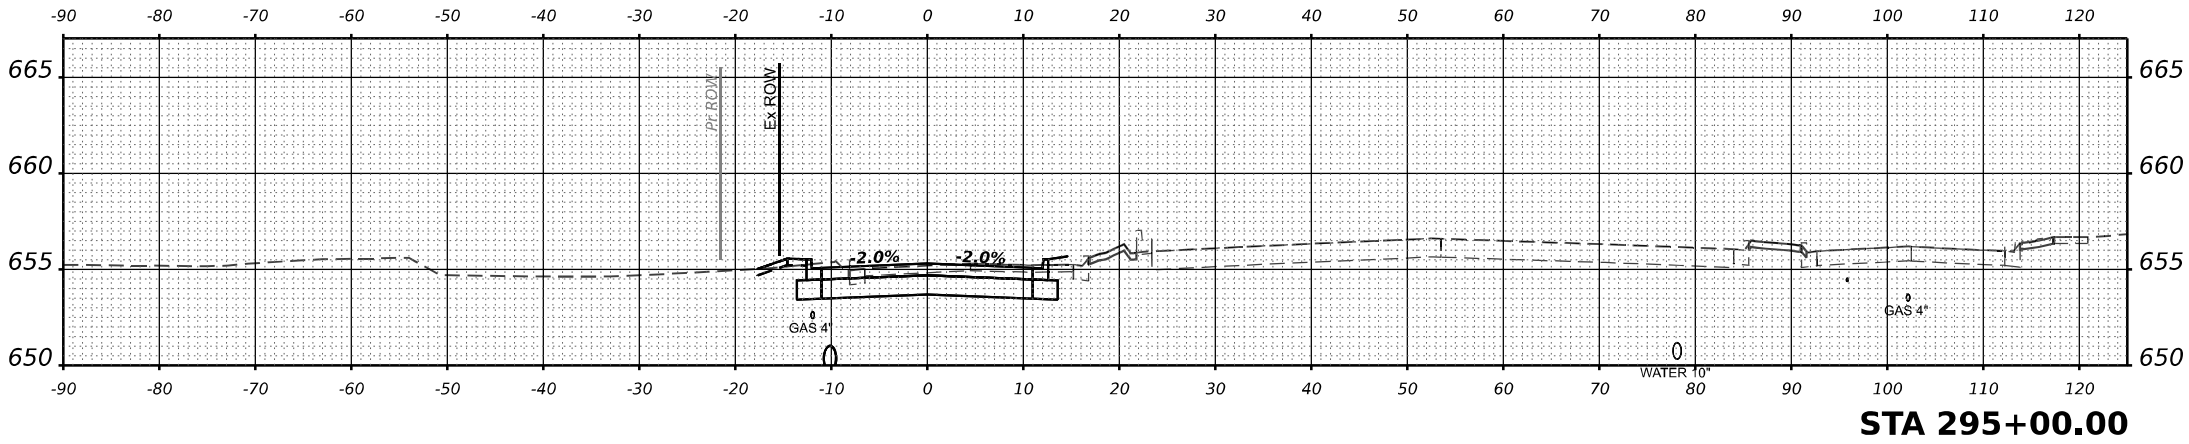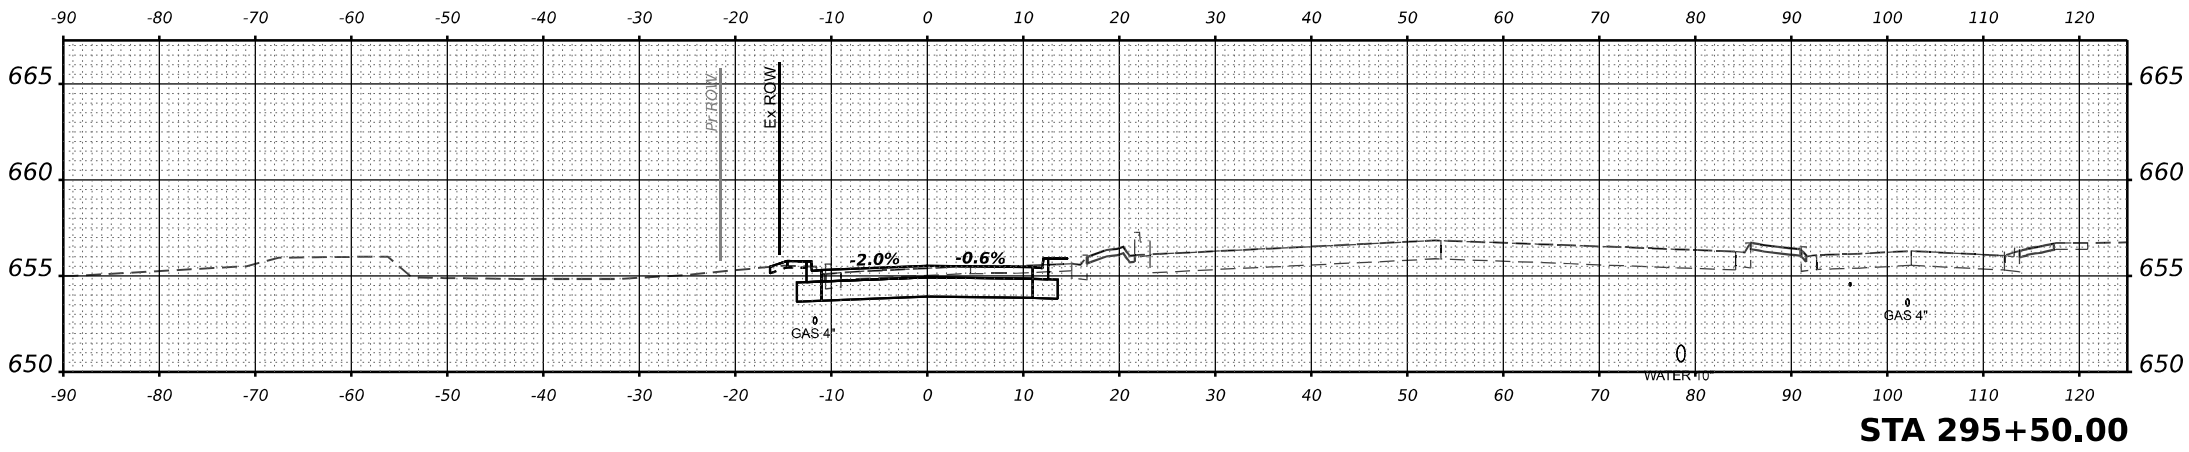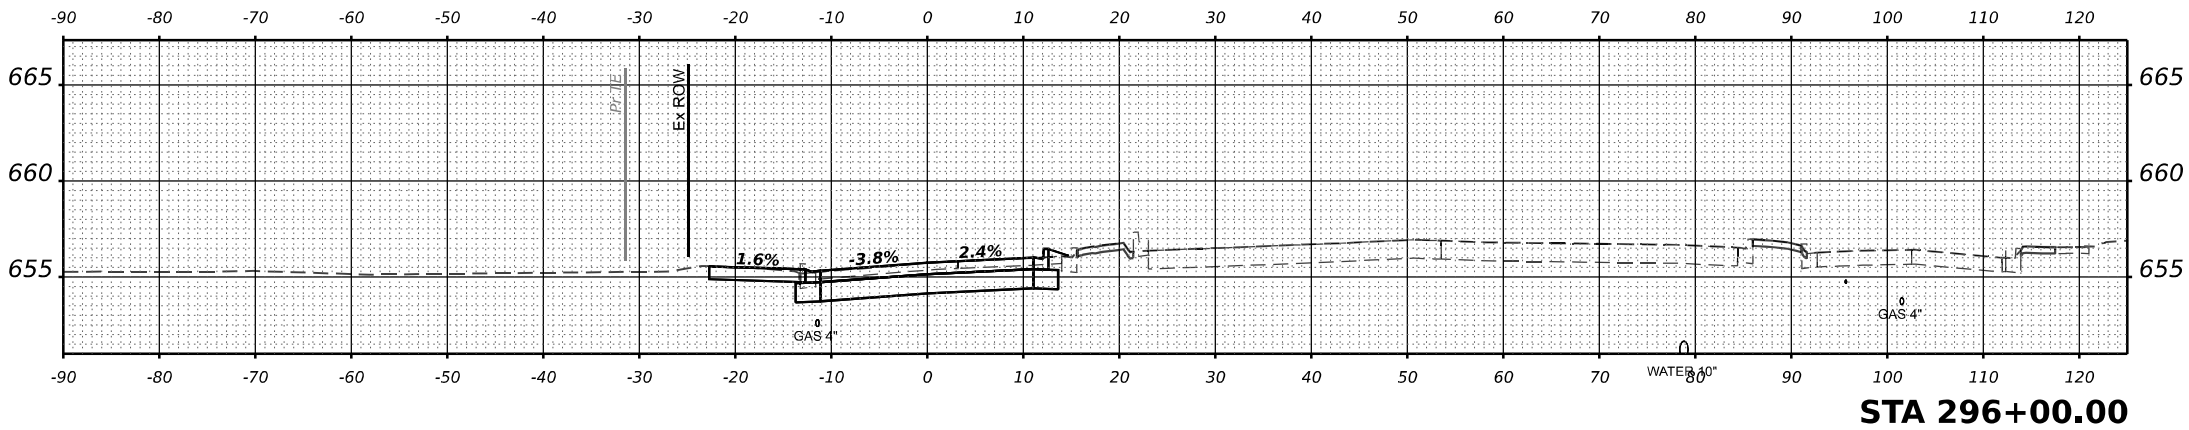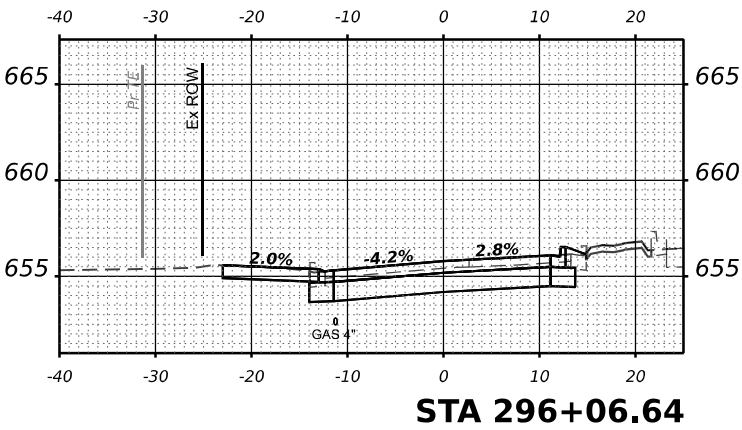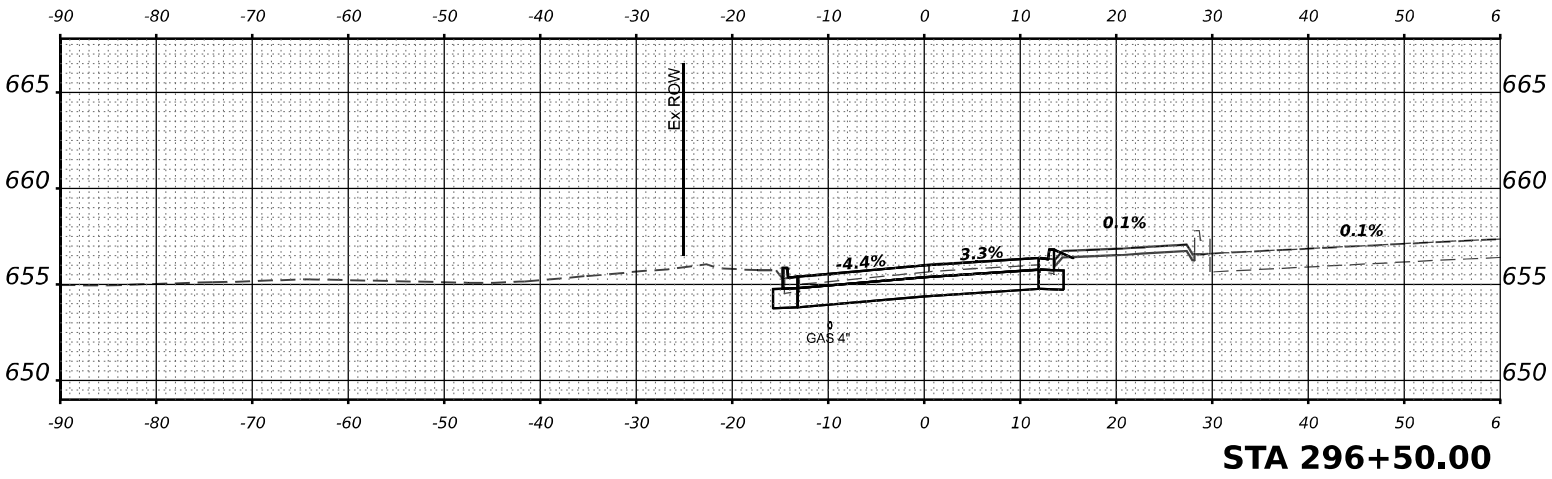






ORIGINAL SURVEY	SURVEYED _____	BY _____	DATE _____
	PIOTTED _____		
NOTE BOOK	TEMPLATE _____		
	AREAS _____		
NO. _____	AREAS CHECKED _____		

MODEL: 182 + 12.57 TO 184 + 50	NO.	AREAS CHECKED
FILE NAME: C:\PW\WORK\EXP-PW.BENTLEY.COM EXP-PW-01.D0144124\D366863-SHT-XS-FRONTROD-SB-001.DGN		

FINAL SURVEY	NO.	SURVEYED PLOTTED TEMPLATE AREAS CHECKED	BY	DATE

ORIGINAL SURVEY	NO.	SURVEYED PLOTTED TEMPLATE AREAS CHECKED	BY	DATE

MODEL 185+00 TO 187+50
FILE NAME C:\PW\WORK\EXP\BENTLEY.COM\EXP\PW\1801412\036863-SHXS-FRONTROD-SB-02.DGN

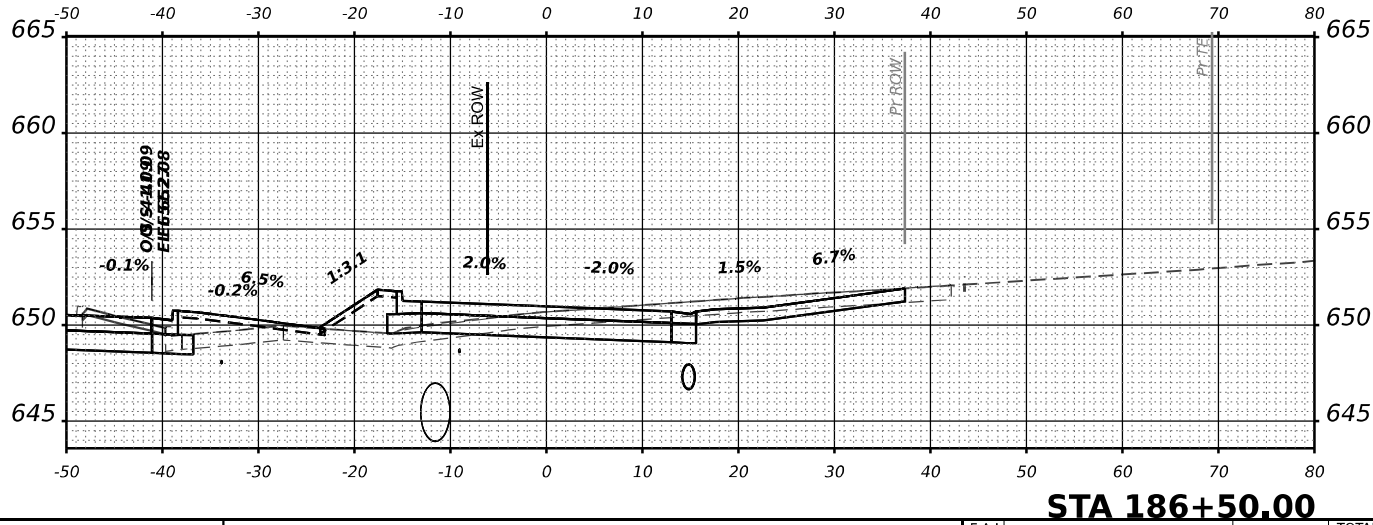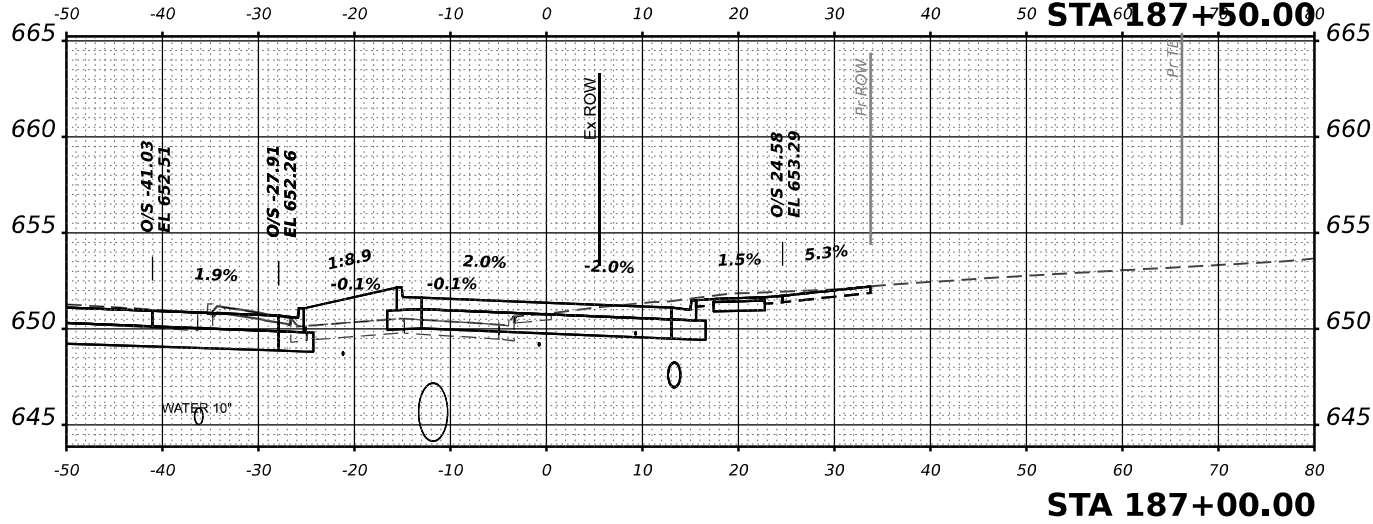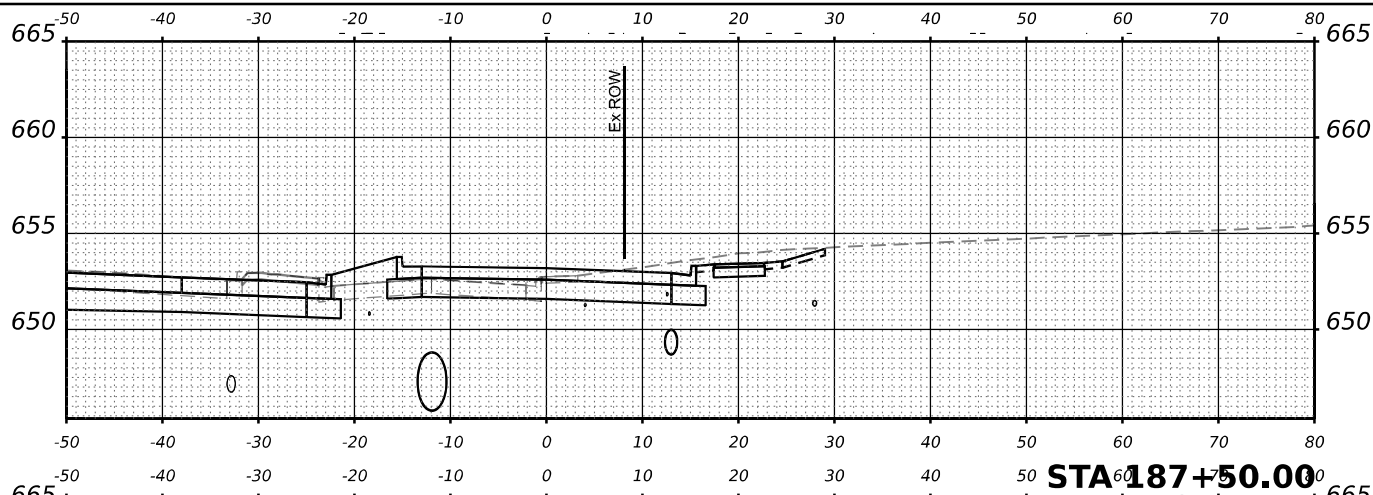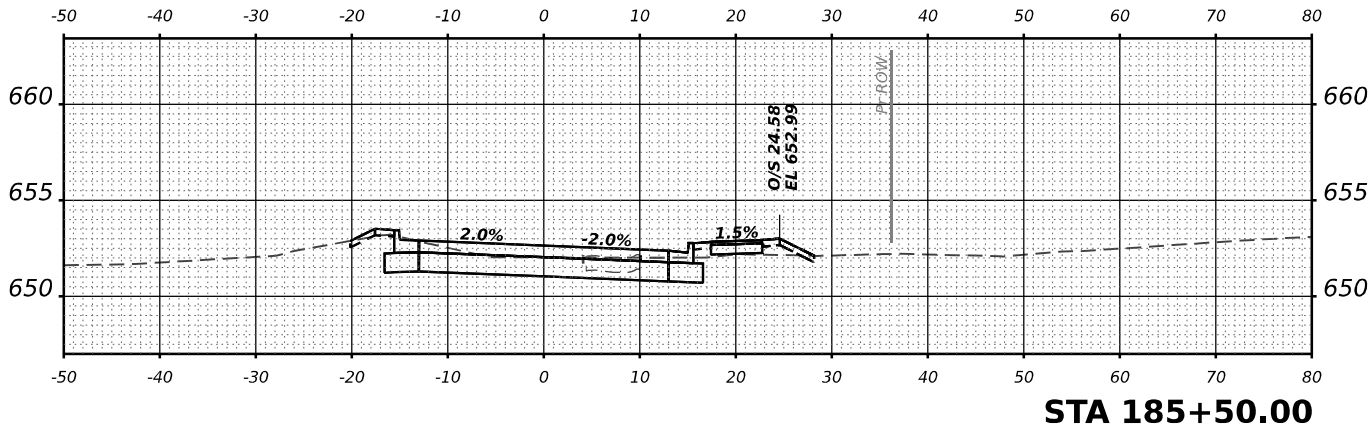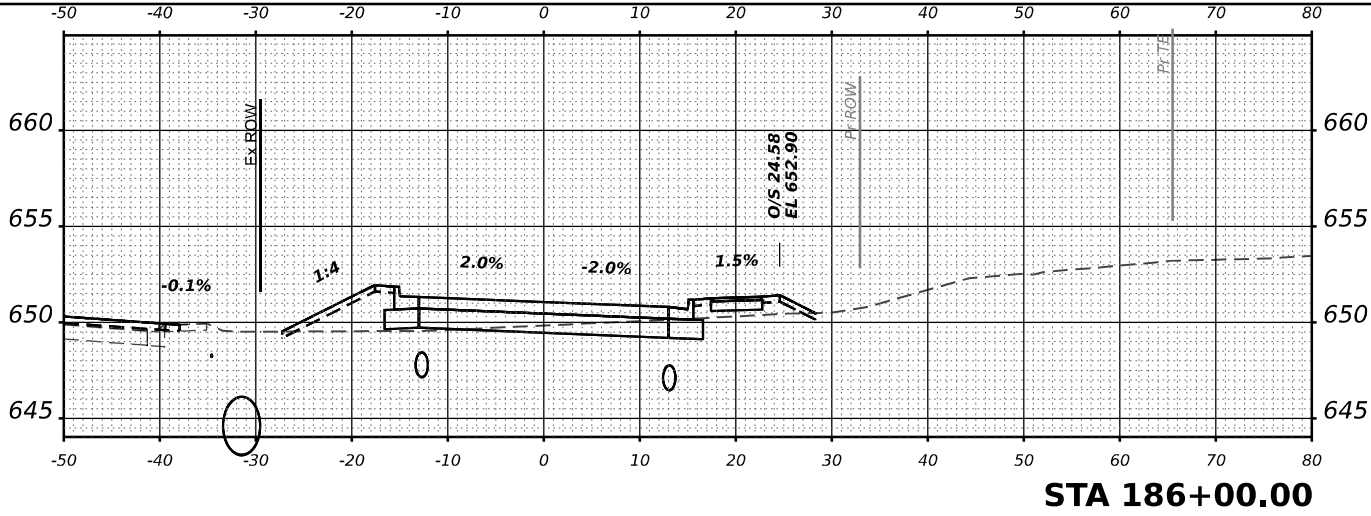

USER NAME = SALASL	DESIGNED - RA	REVISED -
	DRAWN - RA	REVISED -
PLOT SCALE = 0.16666633 1/ IN.	CHECKED - DH	REVISED -
PLOT DATE = 4/23/2026	DATE - 04/22/2026	REVISED -

STATE OF ILLINOIS
DEPARTMENT OF TRANSPORTATION

CROSS SECTIONS
SB FRONTAGE ROAD






SCALE: 1"=10' SHEET . OF SHEETS STA. 184+95 TO STA. 187+50

F.A.I RTE.	SECTION	COUNTY	TOTAL SHEETS	SHEET NO.
57	(46-3)R.HBK-1&[(46-3)HB-5]HB-1	KANKAKEE	1183	1157
CONTRACT NO. 66863				
ILLINOIS FED. AID PROJECT				

FINAL SURVEY NOTE BOOK NO.	SURVEYED PLOTTED TEMPLATE AREAS CHECKED	BY	DATE

ORIGINAL SURVEY NOTE BOOK NO.	SURVEYED PLOTTED TEMPLATE AREAS CHECKED	BY	DATE

MODEL 185+00 TO 187+50
FILE NAME C:\PW\WORK\EXP\BENTLEY.COM\EXP\PW21\001412\036863-SB-FRONT-DSB-03.DGN

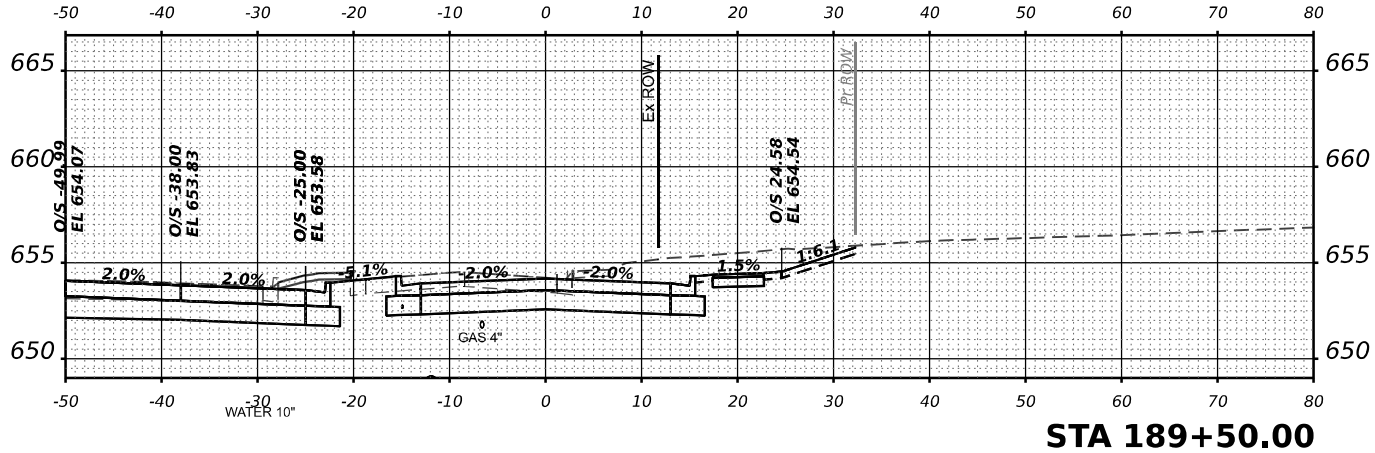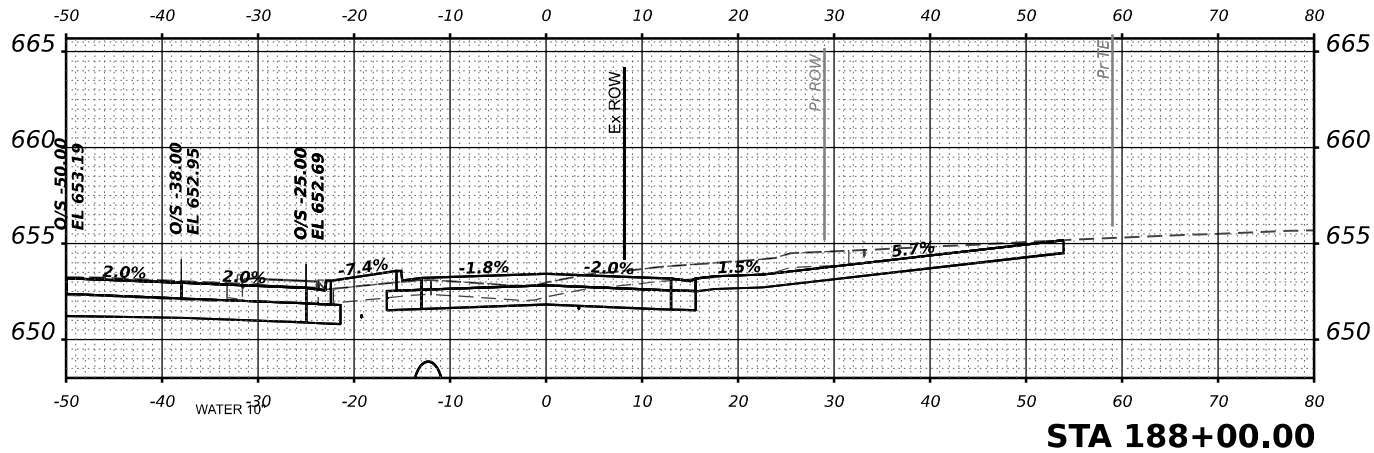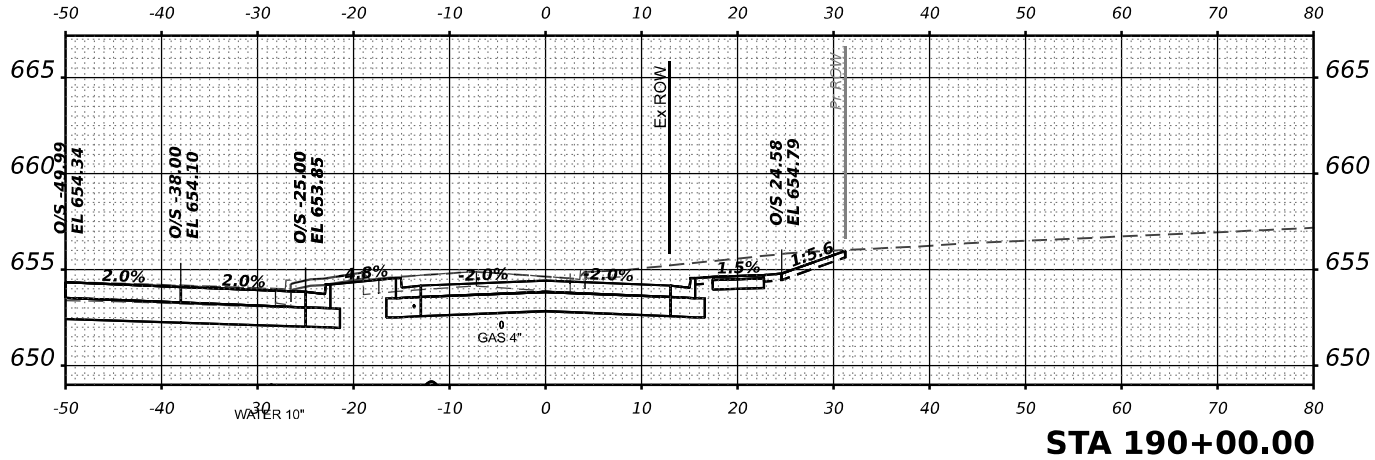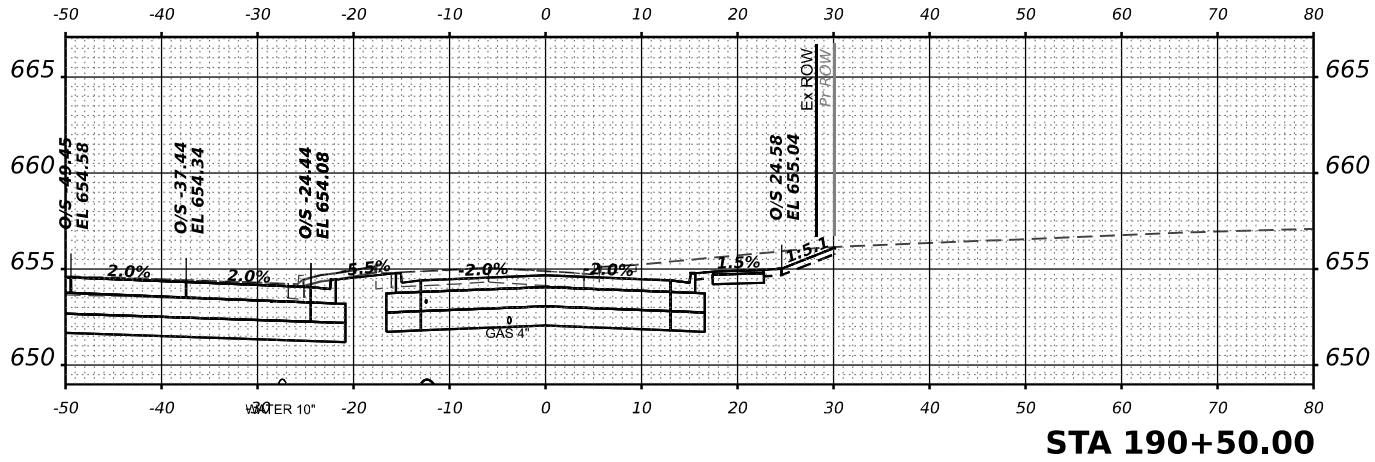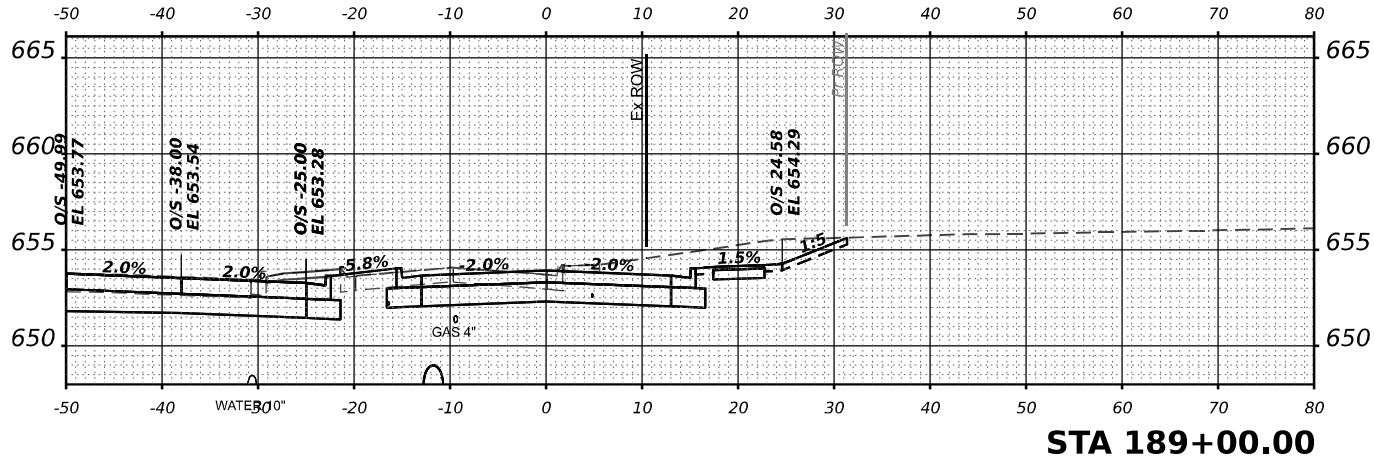

USER NAME = SALASL	DESIGNED - RA	REVISED -
	DRAWN - RA	REVISED -
PLOT SCALE = 0.16666633 1/ IN.	CHECKED - DH	REVISED -
PLOT DATE = 4/23/2026	DATE - 04/22/2026	REVISED -

STATE OF ILLINOIS
DEPARTMENT OF TRANSPORTATION


CROSS SECTIONS
SB FRONTAGE ROAD

SCALE: 1"=10' SHEET . OF SHEETS STA. 188+00 TO STA. 190+50

F.A.I RTE.	SECTION	COUNTY	TOTAL SHEETS	SHEET NO.
57	(46-3)R.HBK-1&[(46-3)HB-5]HB-1	KANKAKEE	1183	1158
CONTRACT NO. 66863				
ILLINOIS FED. AID PROJECT				

ORIGINAL SURVEY	SURVEYED _____	BY _____	DATE _____
	PIOTTED _____		
NOTE BOOK	TEMPLATE _____		
	AREAS _____		
NO. _____	AREAS CHECKED _____		



MODEL: XS I-57 SHEET 001	NO.	AREAS CHECKED
FILE NAME: C:\PW_WORK\EXP-PW.BENTLEY.COM_EXP-PW-01\0014124\ID368683-SHT-XS-FAIRMONT-001.DGN		

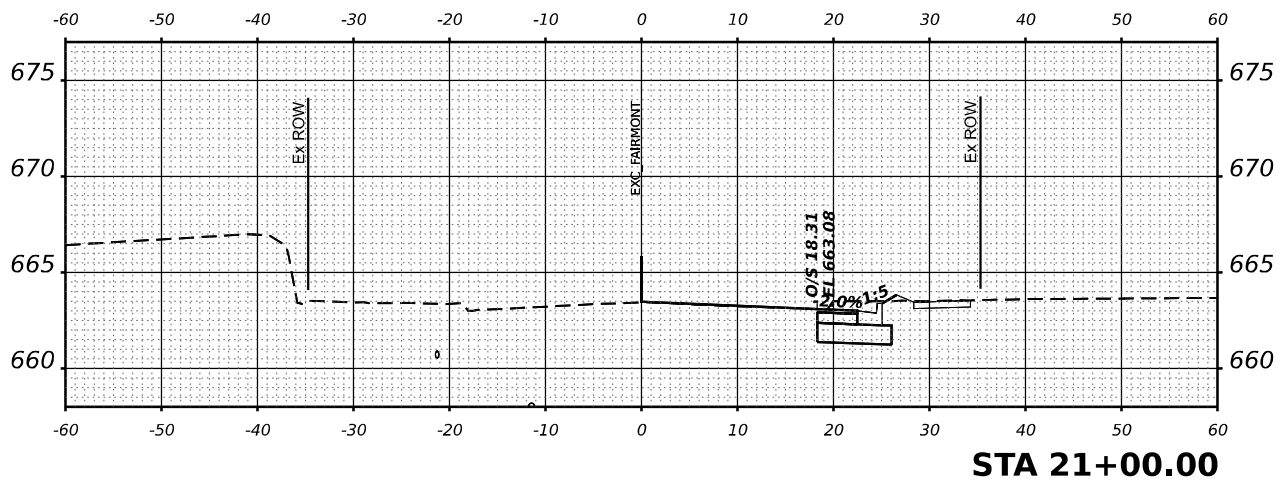

FINAL	SURVEYED	BY	DATE
SURVEY	PLOTTED		
NOTE BOOK	TEMPLATE		
NO.	AREAS CHECKED		

ORIGINAL	SURVEYED	BY	DATE
SURVEY	PLOTTED		
NOTE BOOK	TEMPLATE		
NO.	AREAS CHECKED		

MODEL XS-1-57 SHEET 001
FILE NAME C:\P\WORK\EXP-W\BENTLEY.COM\EXP-W\21001412\036863-SHXS-ST JOSEPH\001.DGN

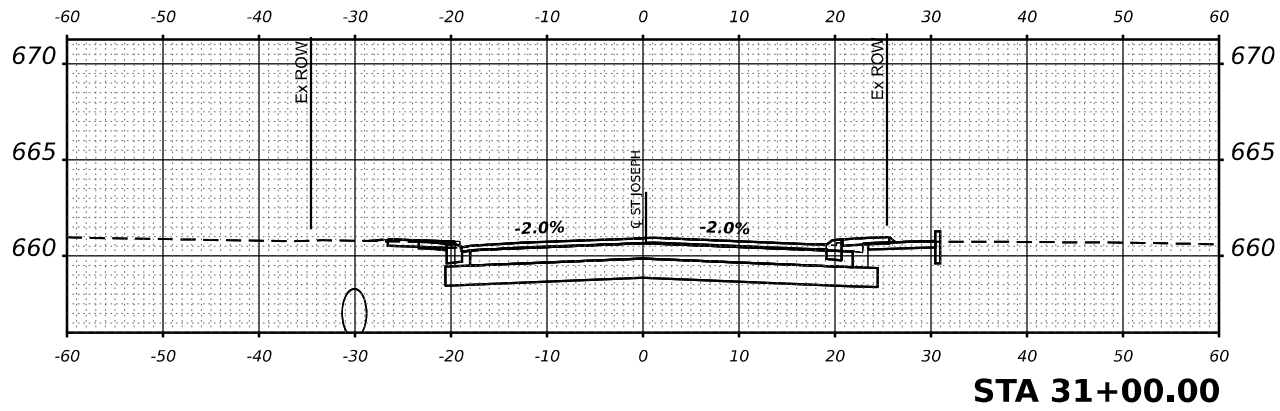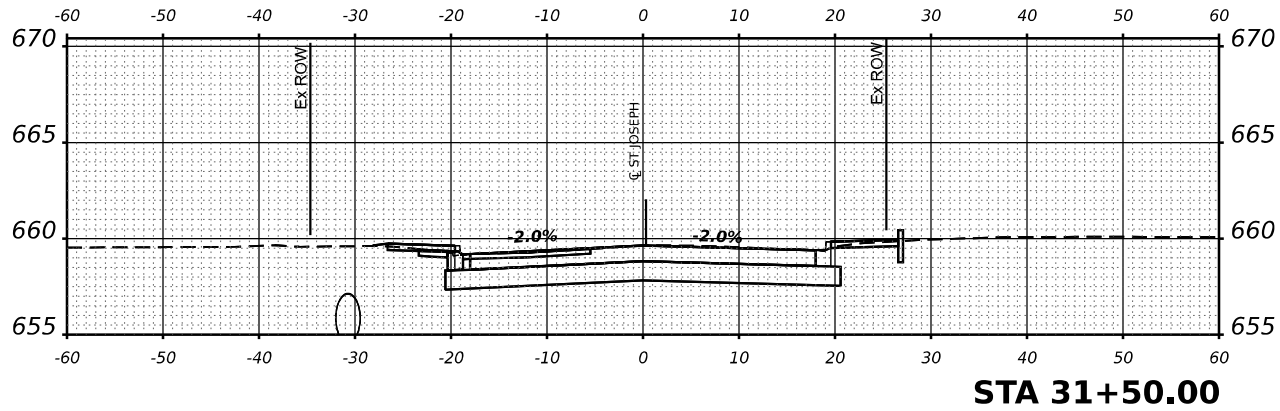

USER NAME	= SALASL	DESIGNED -	RA	REVISED -	
		DRAWN -	RA	REVISED -	
PLOT SCALE	= 0.16666633 ' / IN.	CHECKED -	DH	REVISED -	
PLOT DATE	= 4/23/2026	DATE -	04/22/2026	REVISED -	


STATE OF ILLINOIS
DEPARTMENT OF TRANSPORTATION

CROSS SECTIONS
ST JOSEPH ST



SCALE: 1"=10' SHEET OF SHEETS STA. 31+00 TO STA. 31+50

F.A.I RTE.	SECTION	COUNTY	TOTAL SHEETS	SHEET NO.
57	(46-3)R.HBK-1&[(46-3)HB-5]HB-1	KANKAKEE	1183	1160
CONTRACT NO. 66863				
		ILLINOIS	FED. AID PROJECT	

FINAL SURVEY NOTE BOOK NO.	SURVEYED PLOTTED TEMPLATE AREAS CHECKED	BY	DATE

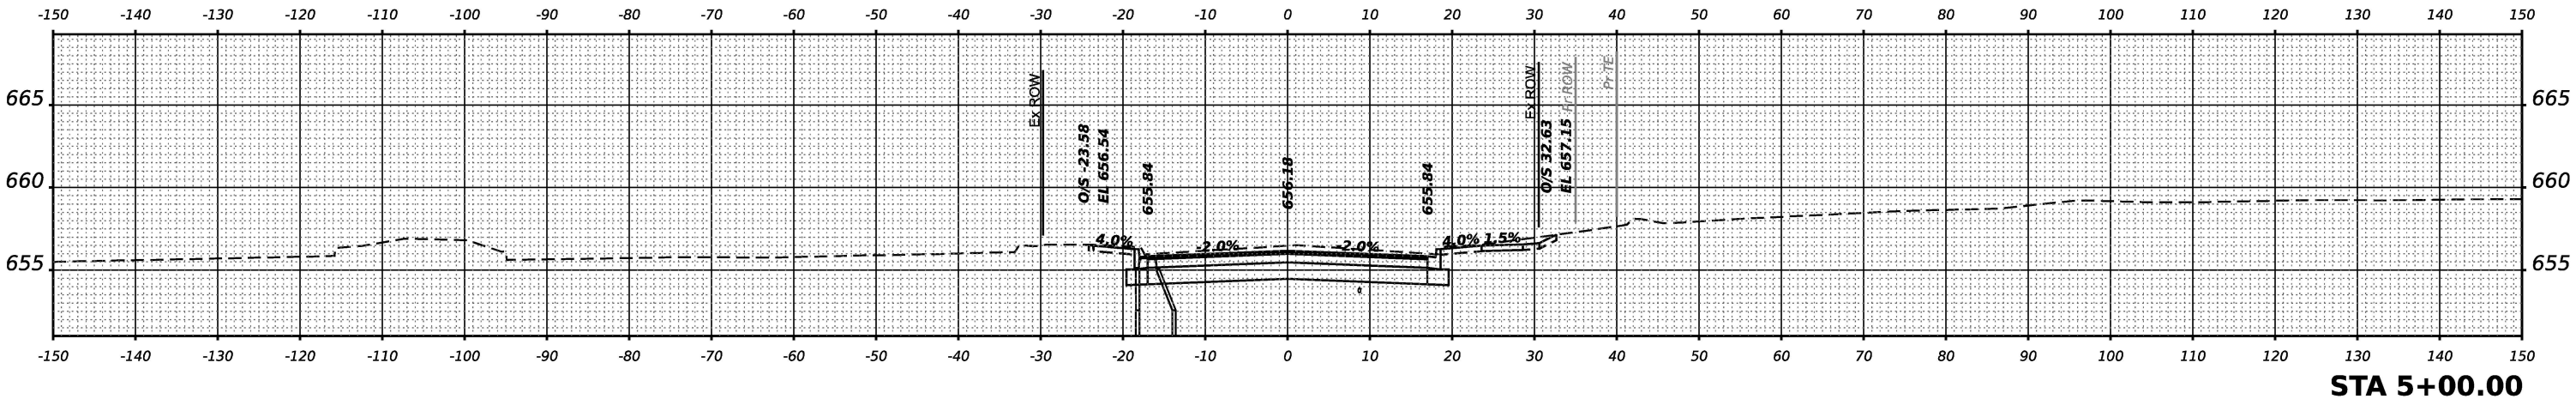

ORIGINAL SURVEY NOTE BOOK NO.	SURVEYED PLOTTED TEMPLATE AREAS CHECKED	BY	DATE

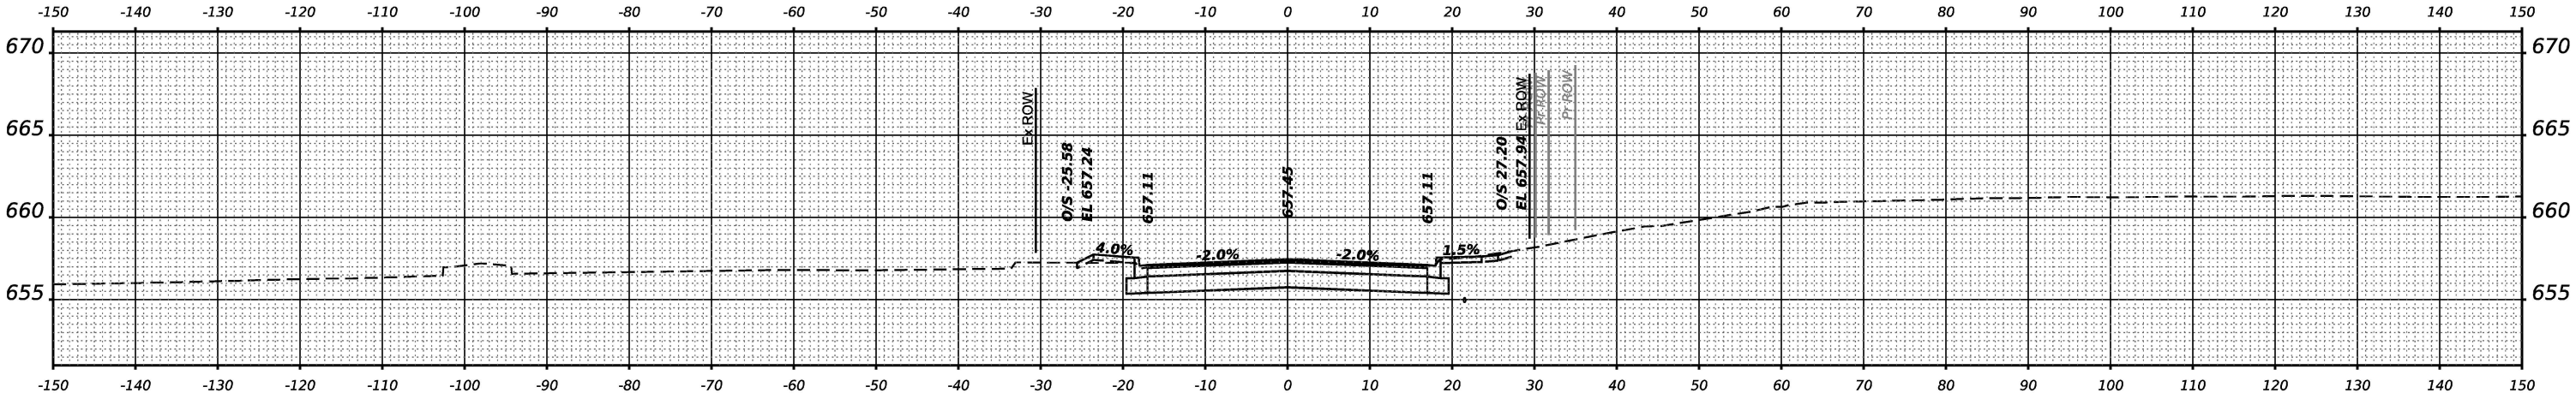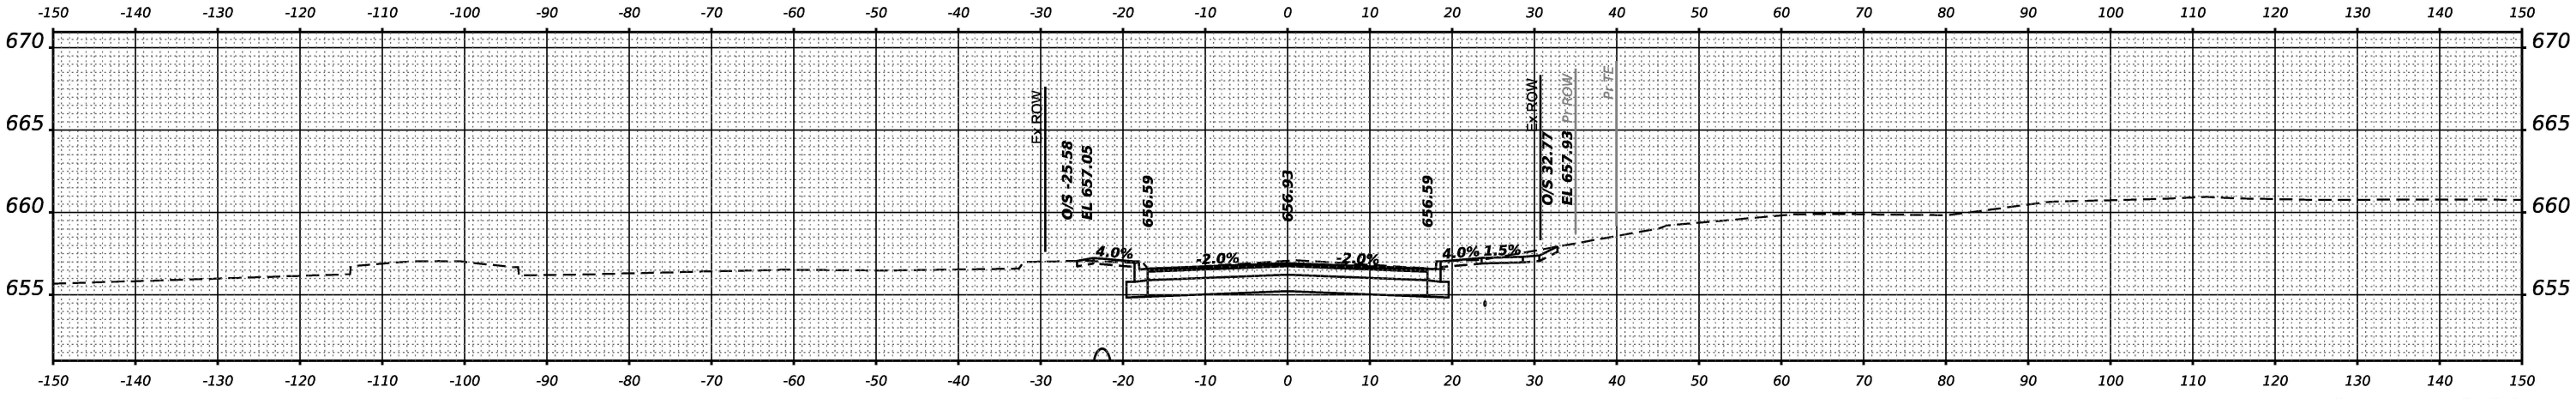

MODEL: EASTRIDGE.S - 1
FILE NAME: C:\PW\WORK\EXP-W\BENTLEY\COM\EXP-W\01\0014412\AD36863-SHT\AS-SIDESTREETS-01.DGN



USER NAME	= SALASL	DESIGNED	- RA	REVISED	-
		DRAWN	- RA	REVISED	-
PLOT SCALE	= 0.16666633 1/IN.	CHECKED	- DH	REVISED	-
PLOT DATE	= 4/23/2026	DATE	- 04/22/2026	REVISED	-

STATE OF ILLINOIS
DEPARTMENT OF TRANSPORTATION

CROSS SECTIONS
EASTRIDGE DRIVE


SCALE: SHEET . OF SHEETS STA. TO STA.

F.A.I RTE.	SECTION	COUNTY	TOTAL SHEETS	SHEET NO.
57	(46-3)R,HBK-1&[(46-3)HB-5]HB-1	KANKAKEE	1183	1161
CONTRACT NO. 66863				
ILLINOIS FED. AID PROJECT				


FINAL	SURVEYED	BY	DATE
SURVEY	PLOTTED		
NOTE BOOK	TEMPLATE		
NO.	AREAS CHECKED		

ORIGINAL	SURVEYED	BY	DATE
SURVEY	PLOTTED		
NOTE BOOK	TEMPLATE		
NO.	AREAS CHECKED		


MODEL: EASTRIDGE.S - 2
FILE NAME: C:\PW\WORK\EXP-W\BENTLEY.COM\EXP-W\01\0014412\AD36863-SHT\AS-SIDESTREETS-02.DGN

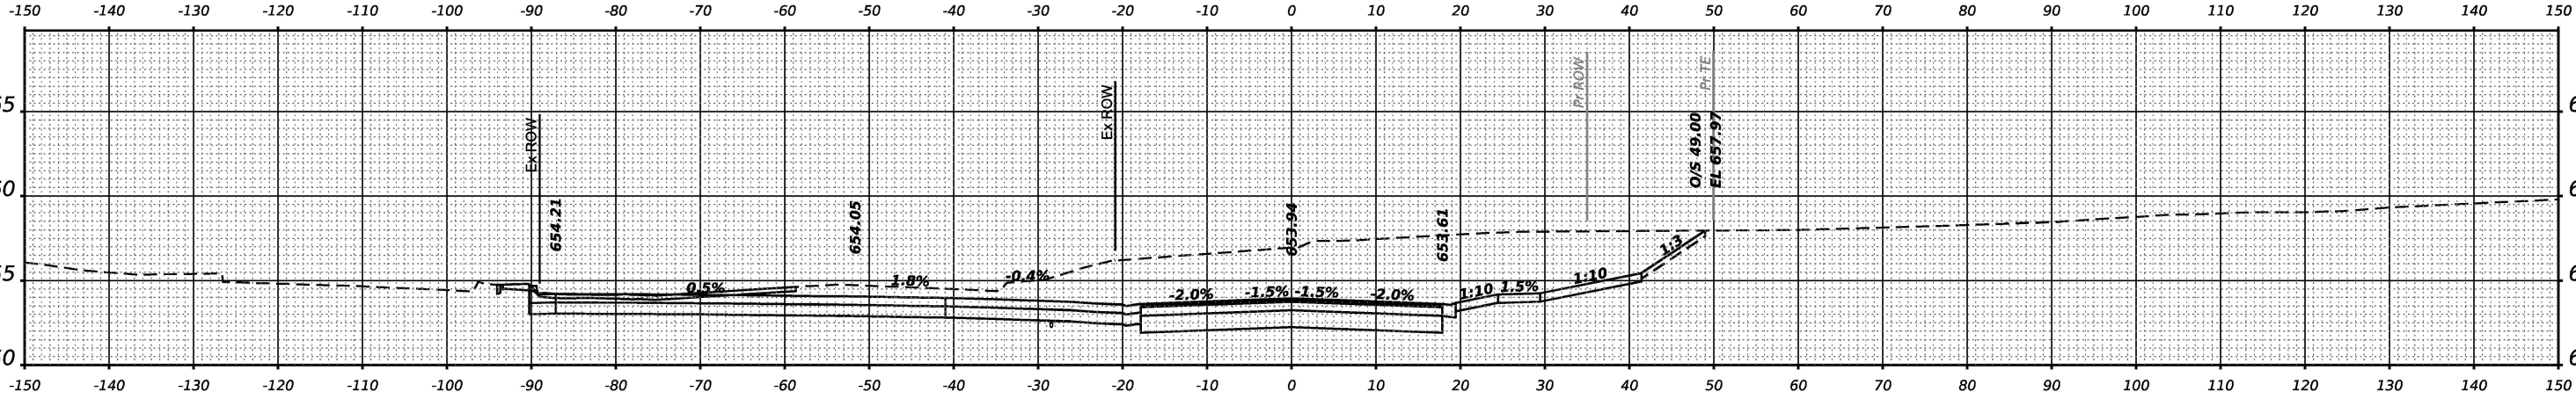

STA 6+50.00

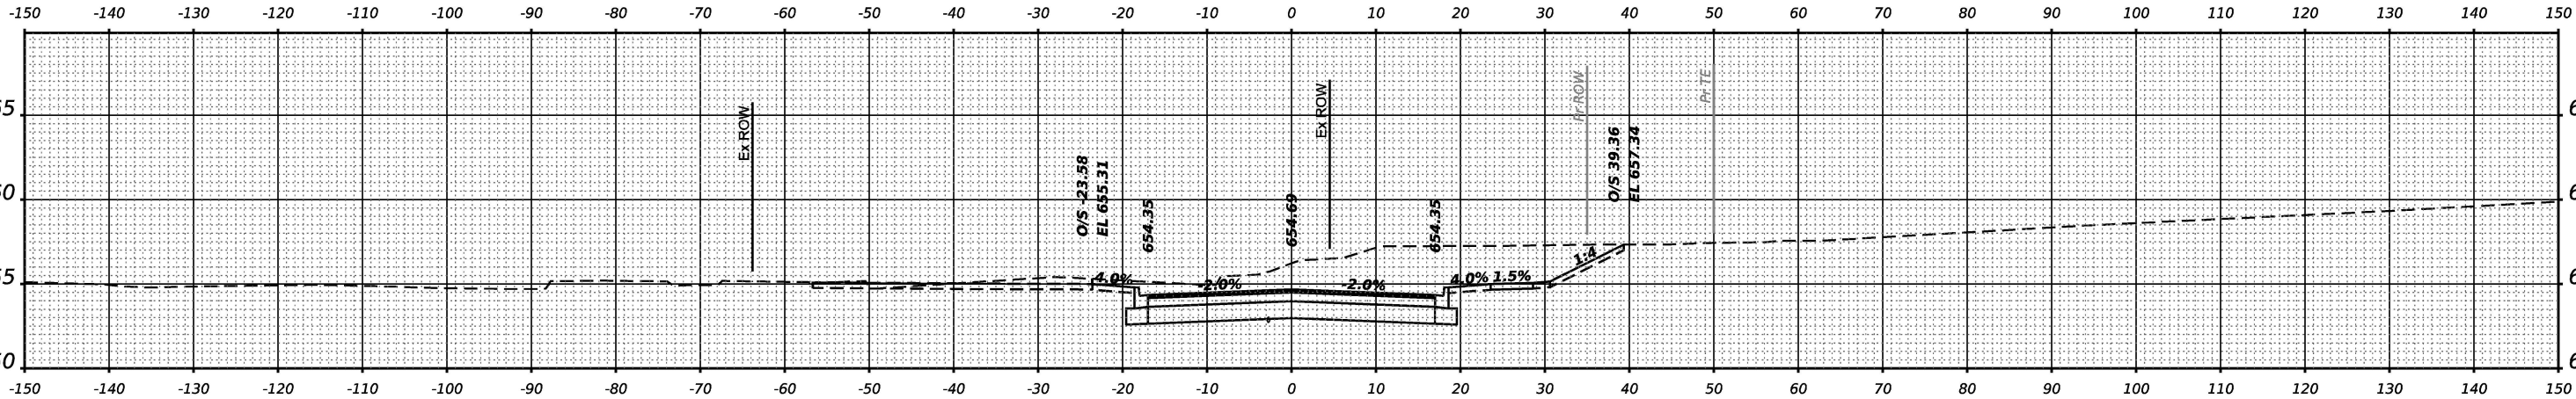

STA 6+00.00

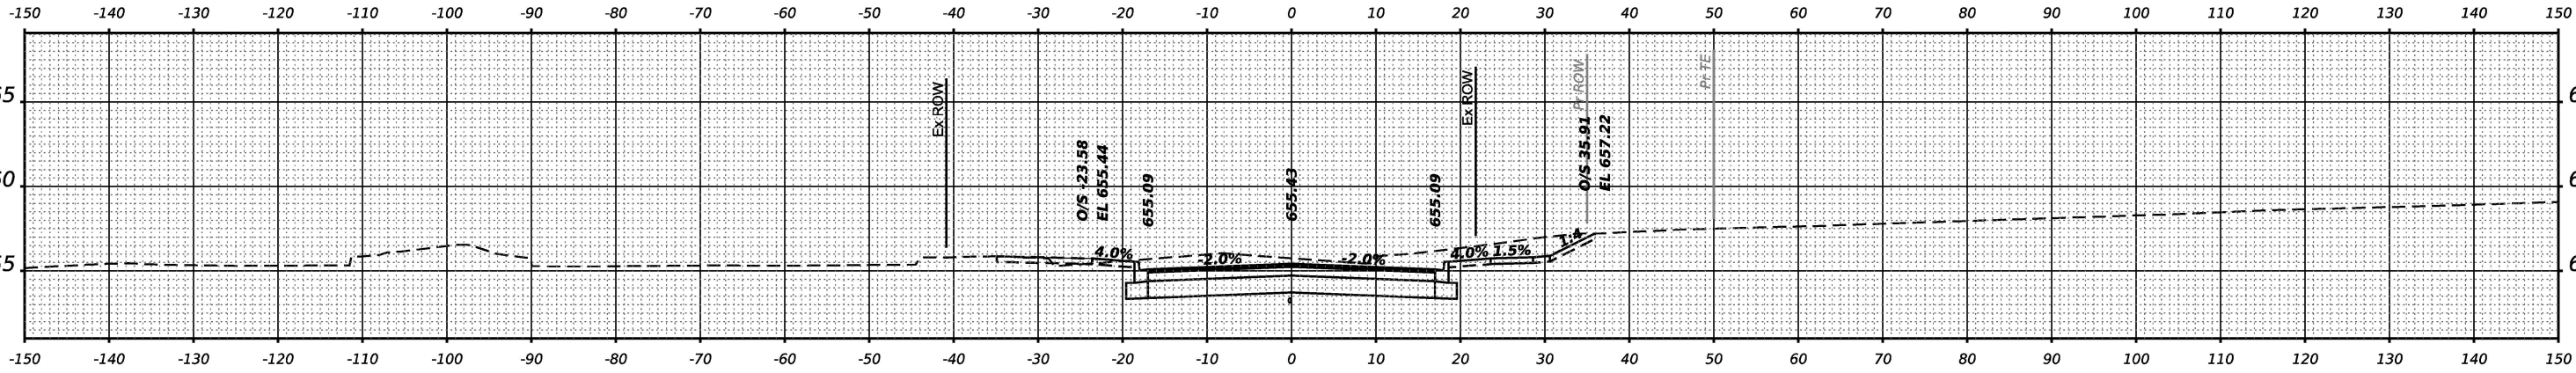

STA 5+50.00



USER NAME	= SALASL	DESIGNED	- RA	REVISED	-
		DRAWN	- RA	REVISED	-
PLOT SCALE	= 0.16666633 1/IN.	CHECKED	- DH	REVISED	-
PLOT DATE	= 4/23/2026	DATE	- 04/22/2026	REVISED	-


STATE OF ILLINOIS
DEPARTMENT OF TRANSPORTATION

CROSS SECTIONS
EASTRIDGE DRIVE

SCALE: SHEET . OF SHEETS STA. TO STA.


F.A.I RTE.	SECTION	COUNTY	TOTAL SHEETS	SHEET NO.
57	(46-3)R,HBK-1&[(46-3)HB-5]HB-1	KANKAKEE	1183	1162
CONTRACT NO. 66863				
ILLINOIS FED. AID PROJECT				

FINAL	SURVEYED	BY	DATE
SURVEY	PLOTTED		
NOTE BOOK	TEMPLATE		
NO.	AREAS CHECKED		

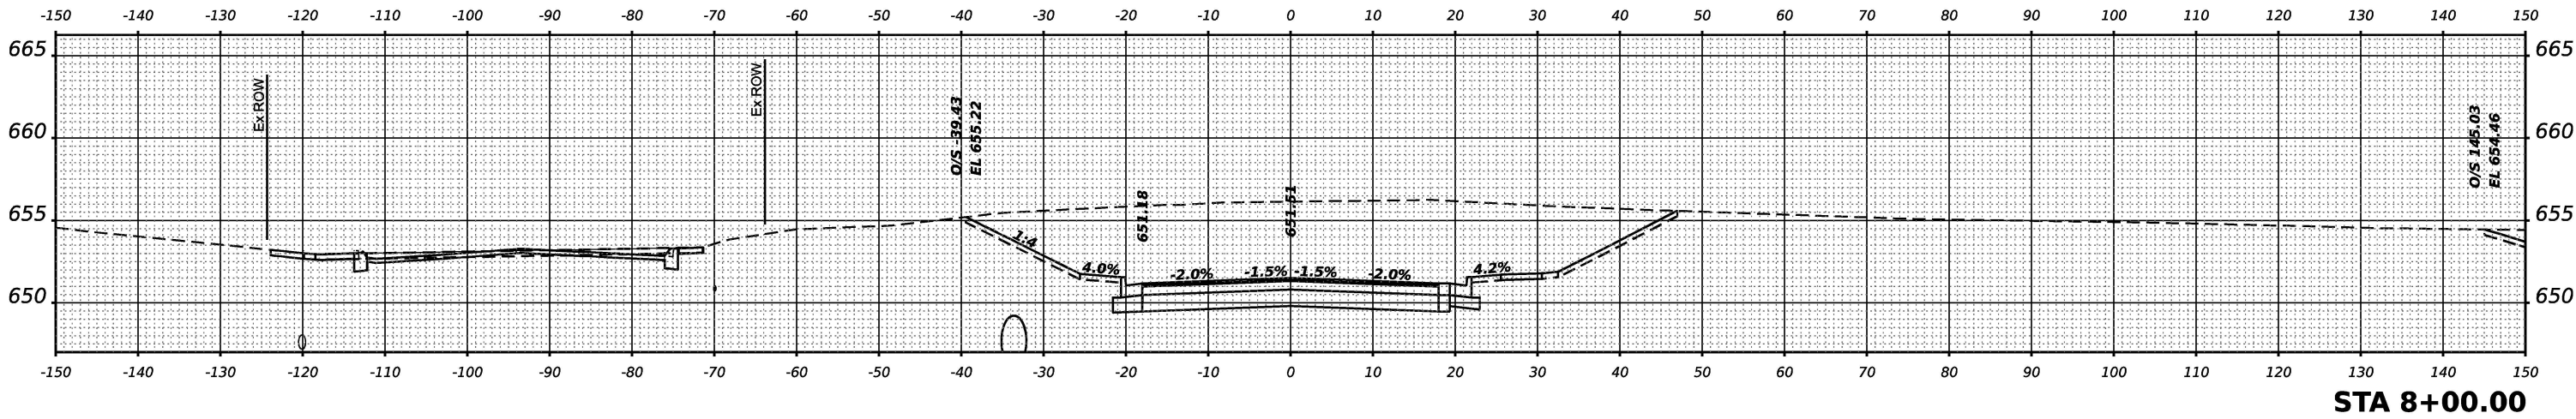


STA 8+00.00

ORIGINAL	SURVEYED	BY	DATE
SURVEY	PLOTTED		
NOTE BOOK	TEMPLATE		
NO.	AREAS CHECKED		

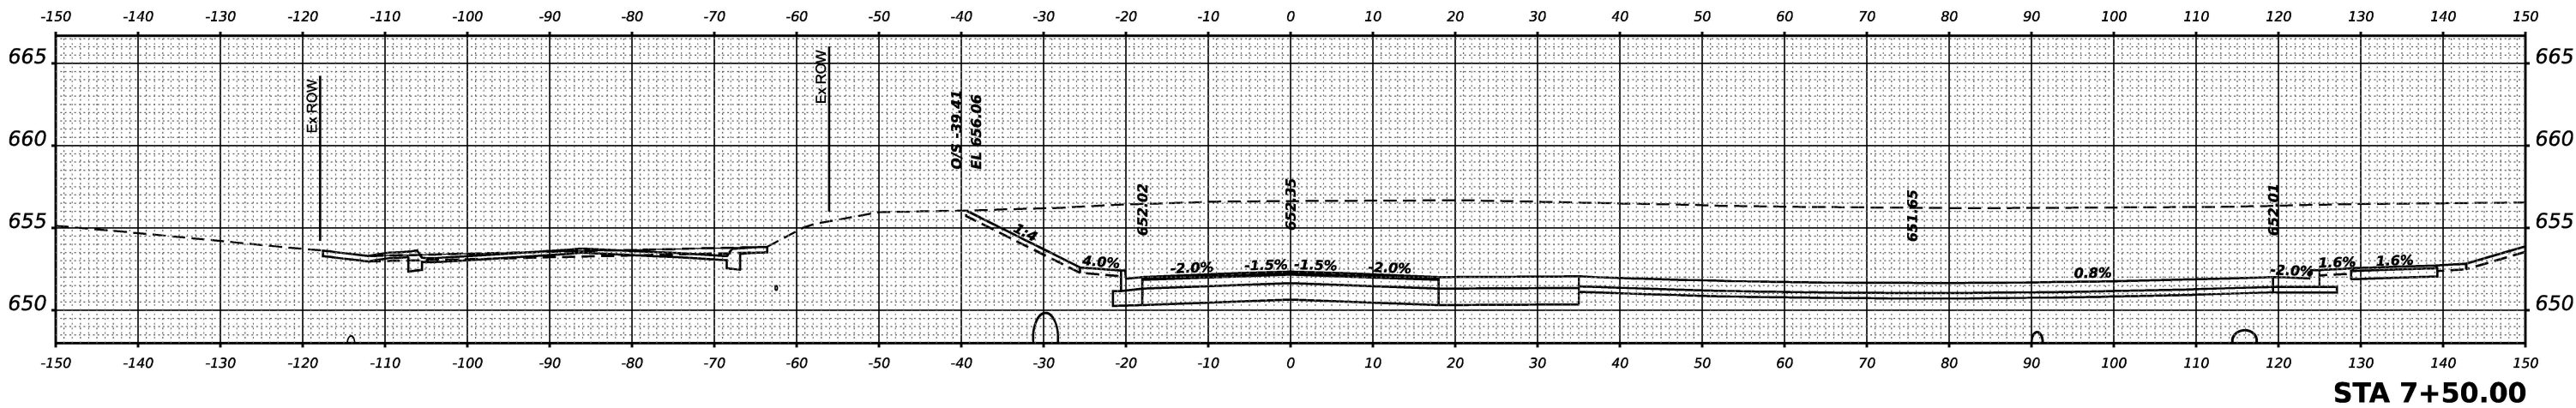

STA 7+50.00

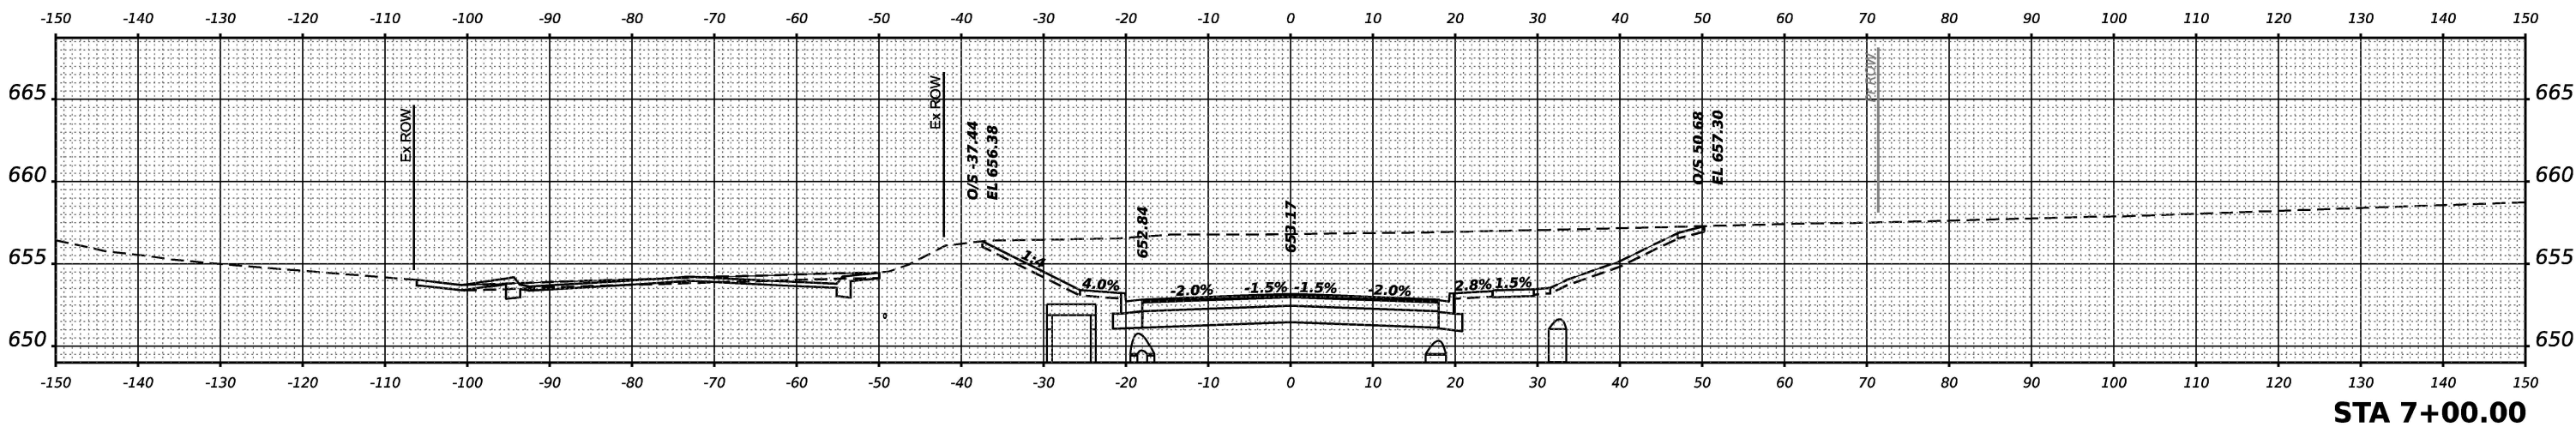

STA 7+00.00

MODEL: EASTRIDGE.S - 3
FILE NAME: C:\PW\WORK\EXP\BENTLEY\COM EXP\PW\01\0014412\AD36863-SHT\AS SIDESTREETS-03.DGN



USER NAME	= SALASL
DESIGNED	- RA
DRAWN	- RA
CHECKED	- DH
DATE	- 04/22/2026

REVISED	-
REVISED	-
REVISED	-
REVISED	-

STATE OF ILLINOIS
DEPARTMENT OF TRANSPORTATION

CROSS SECTIONS
EASTRIDGE DRIVE



SCALE: SHEET . OF SHEETS STA. TO STA.

F.A.I RTE.	SECTION	COUNTY	TOTAL SHEETS	SHEET NO.
57	(46-3)R,HBK-1&[(46-3)HB-5]HB-1	KANKAKEE	1183	1163
CONTRACT NO. 66863				
ILLINOIS FED. AID PROJECT				

FINAL SURVEY NOTE BOOK NO.	SURVEYED PLOTTED TEMPLATE AREAS CHECKED	BY	DATE

ORIGINAL SURVEY NOTE BOOK NO.	SURVEYED PLOTTED TEMPLATE AREAS CHECKED	BY	DATE

MODEL: EASTRIDGE.S - 4
FILE NAME: C:\PW\WORK\EXP-W\BENTLEY\COM EXP-W\01\0014412\AD36863-SHT\AS-SIDESTREETS-04.DGN

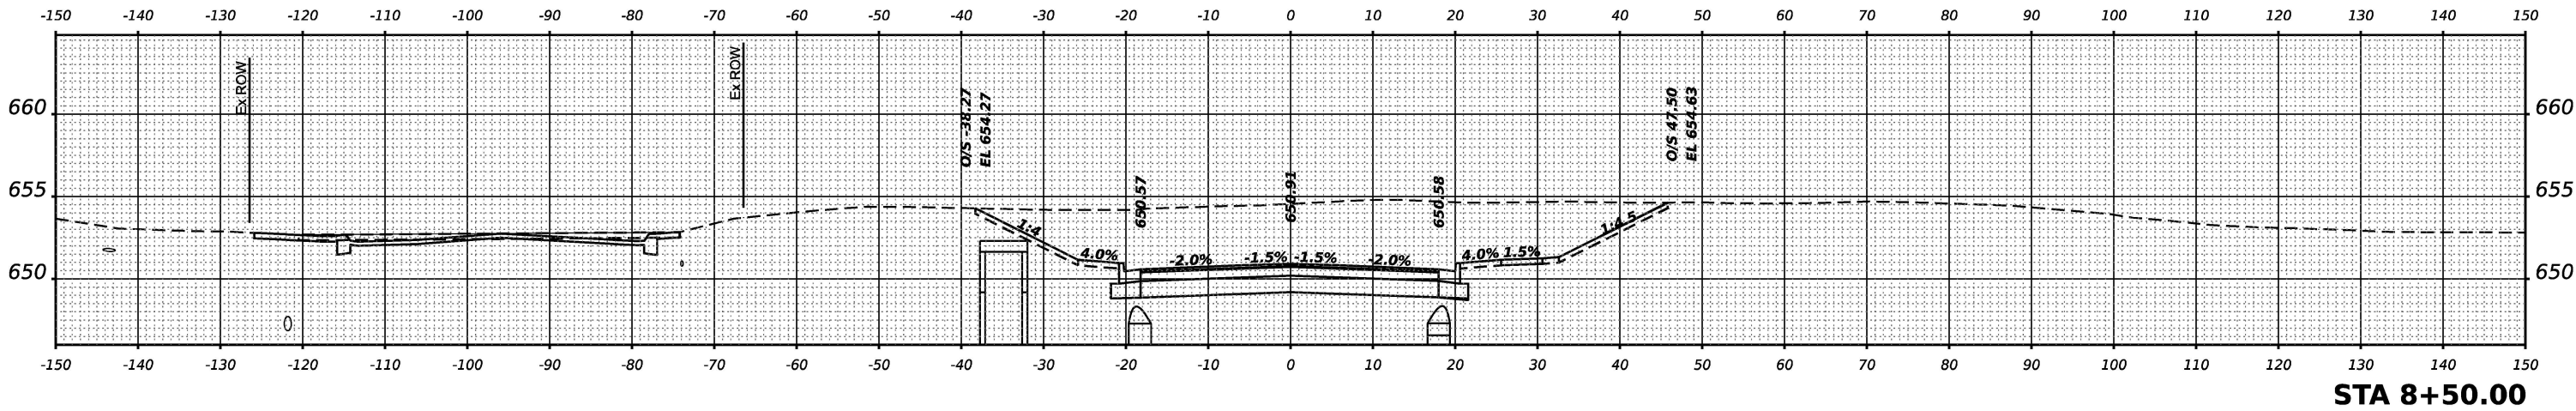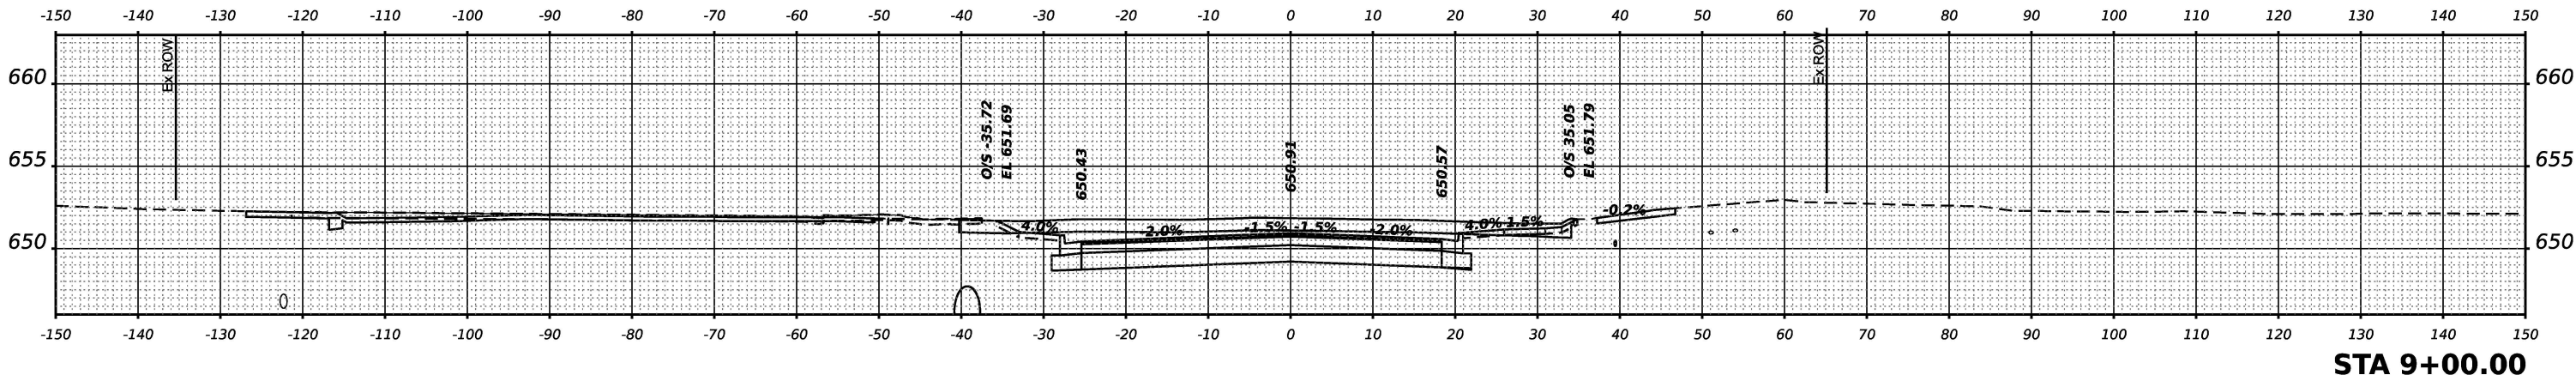

USER NAME	= SALASL
DESIGNED	- RA
DRAWN	- RA
CHECKED	- DH
DATE	- 04/22/2026

REVISED	-
REVISED	-
REVISED	-
REVISED	-

STATE OF ILLINOIS
DEPARTMENT OF TRANSPORTATION

CROSS SECTIONS
EASTRIDGE DRIVE




SCALE: SHEET . OF SHEETS STA. TO STA.

F.A.I RTE.	SECTION	COUNTY	TOTAL SHEETS	SHEET NO.
57	(46-3)R,HBK-1&[(46-3)HB-5]HB-1	KANKAKEE	1183	1164
CONTRACT NO. 66863				
ILLINOIS FED. AID PROJECT				

FINAL SURVEY		BY		DATE	
SURVEYED					
PLOTTED					
NOTE BOOK					
NO.					

ORIGINAL SURVEY		BY		DATE	
SURVEYED					
PLOTTED					
NOTE BOOK					
NO.					

MODEL: EASTRIDGE.N - 11+00.00 (SHEET)
FILE NAME: C:\PW\WORK\EXP\H\BENTLEY.COM\EXP\PW\01\0014412AD36863-SHT\AS-SIDESTREETS-05.DGN

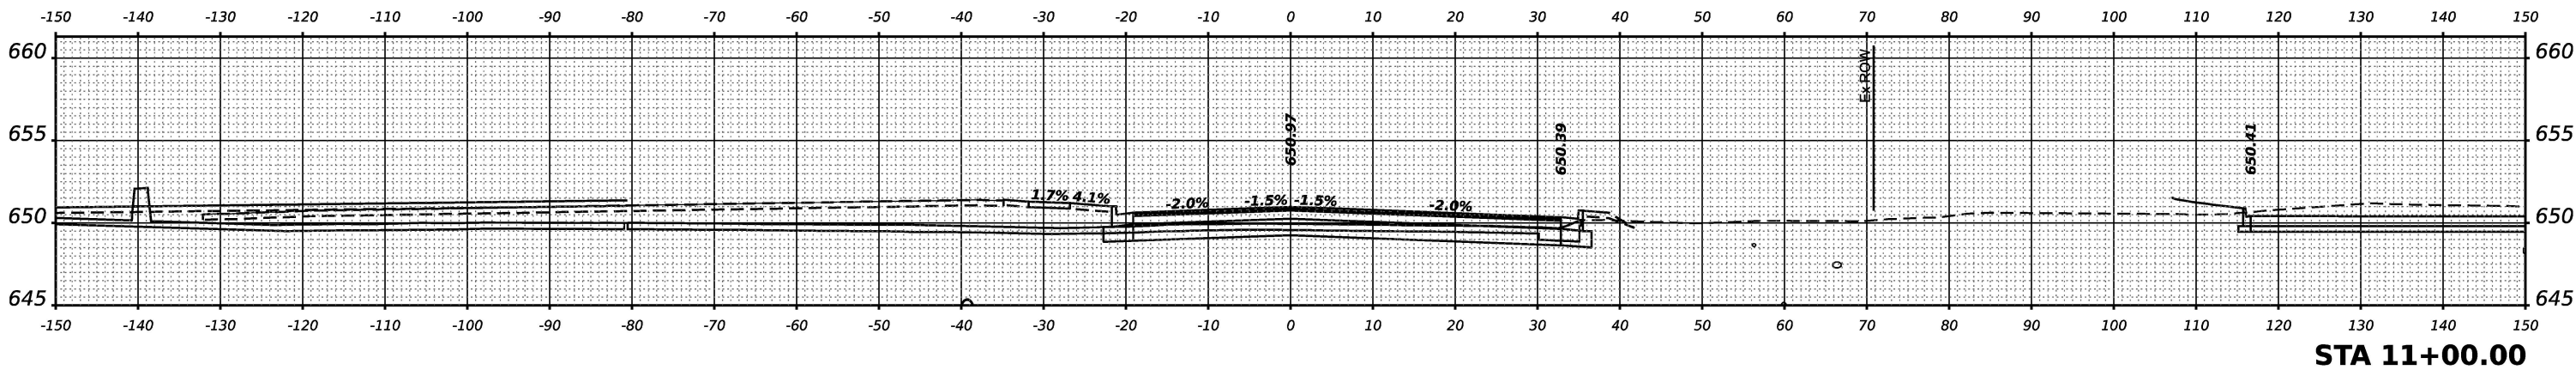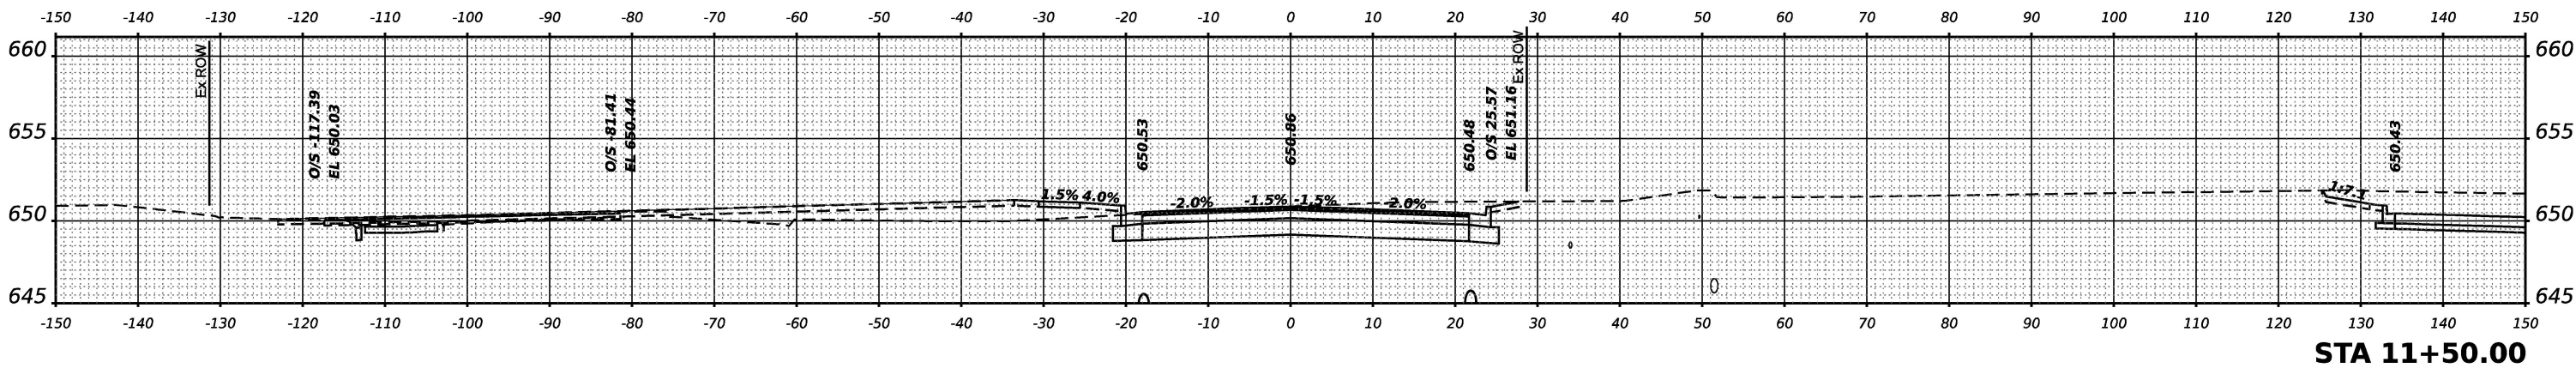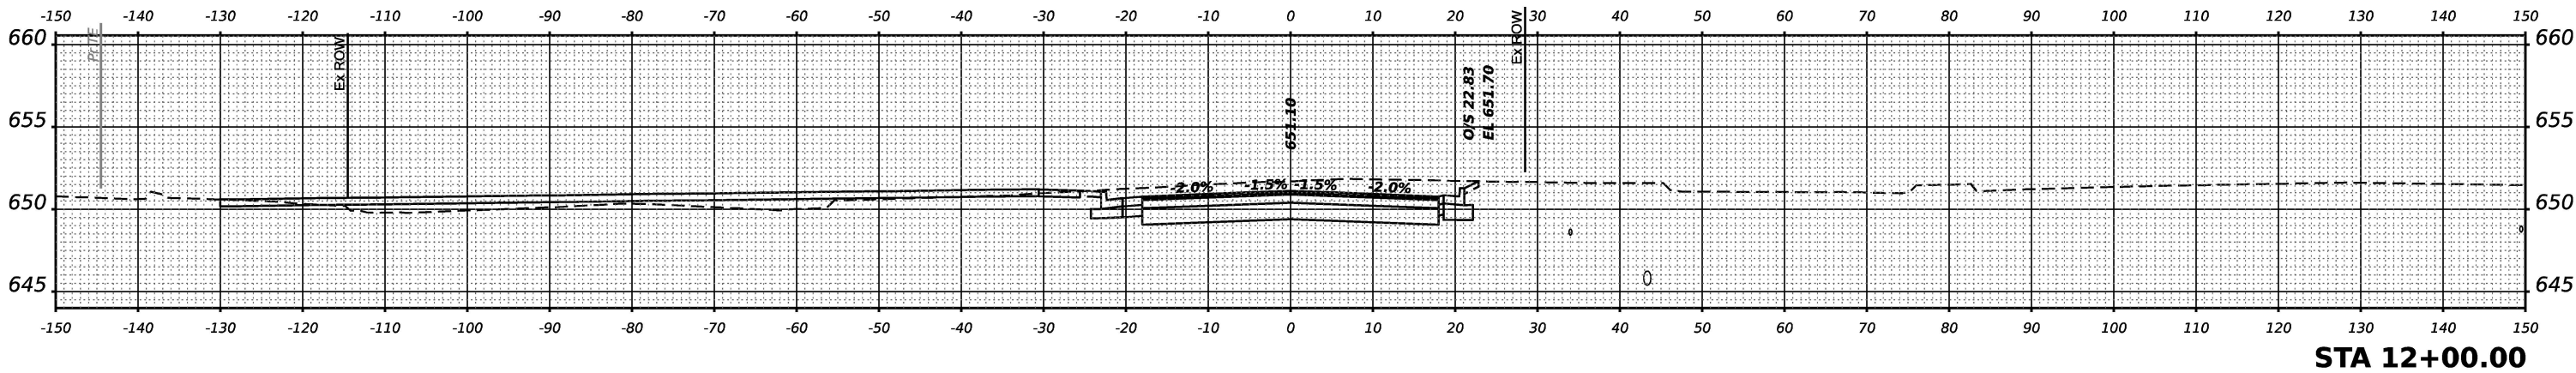

USER NAME	= SALASL
DESIGNED	- RA
DRAWN	- RA
CHECKED	- DH
DATE	- 04/22/2026

REVISED	-
REVISED	-
REVISED	-
REVISED	-


STATE OF ILLINOIS
DEPARTMENT OF TRANSPORTATION

CROSS SECTIONS
EASTRIDGE DRIVE NORTH



SCALE: SHEET . OF SHEETS STA. TO STA.

F.A.I RTE.	SECTION	COUNTY	TOTAL SHEETS	SHEET NO.
57	(46-3)R,HBK-1&[(46-3)HB-5]HB-1	KANKAKEE	1183	1165
CONTRACT NO. 66863				
ILLINOIS FED. AID PROJECT				

FINAL SURVEY NOTE BOOK NO.	SURVEYED PLOTTED TEMPLATE AREAS CHECKED	BY	DATE

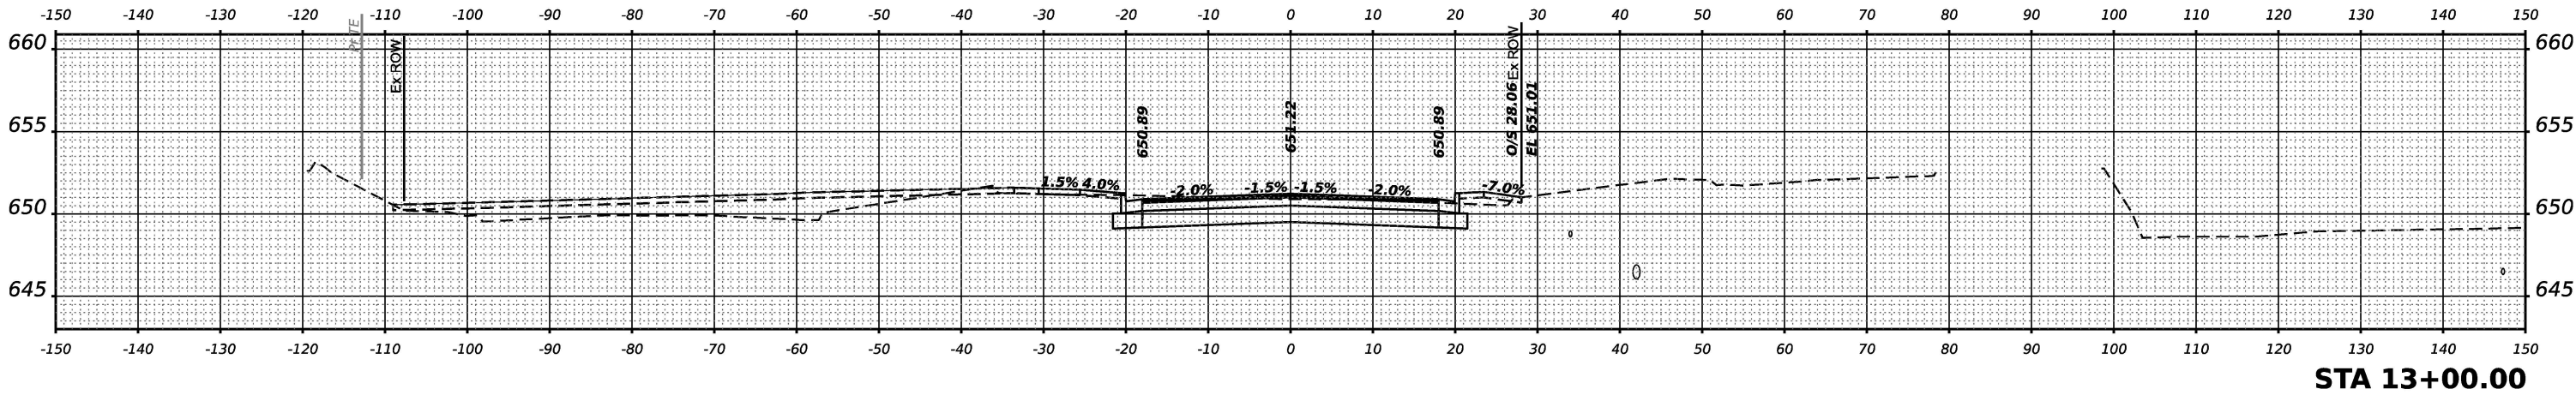

ORIGINAL SURVEY NOTE BOOK NO.	SURVEYED PLOTTED TEMPLATE AREAS CHECKED	BY	DATE

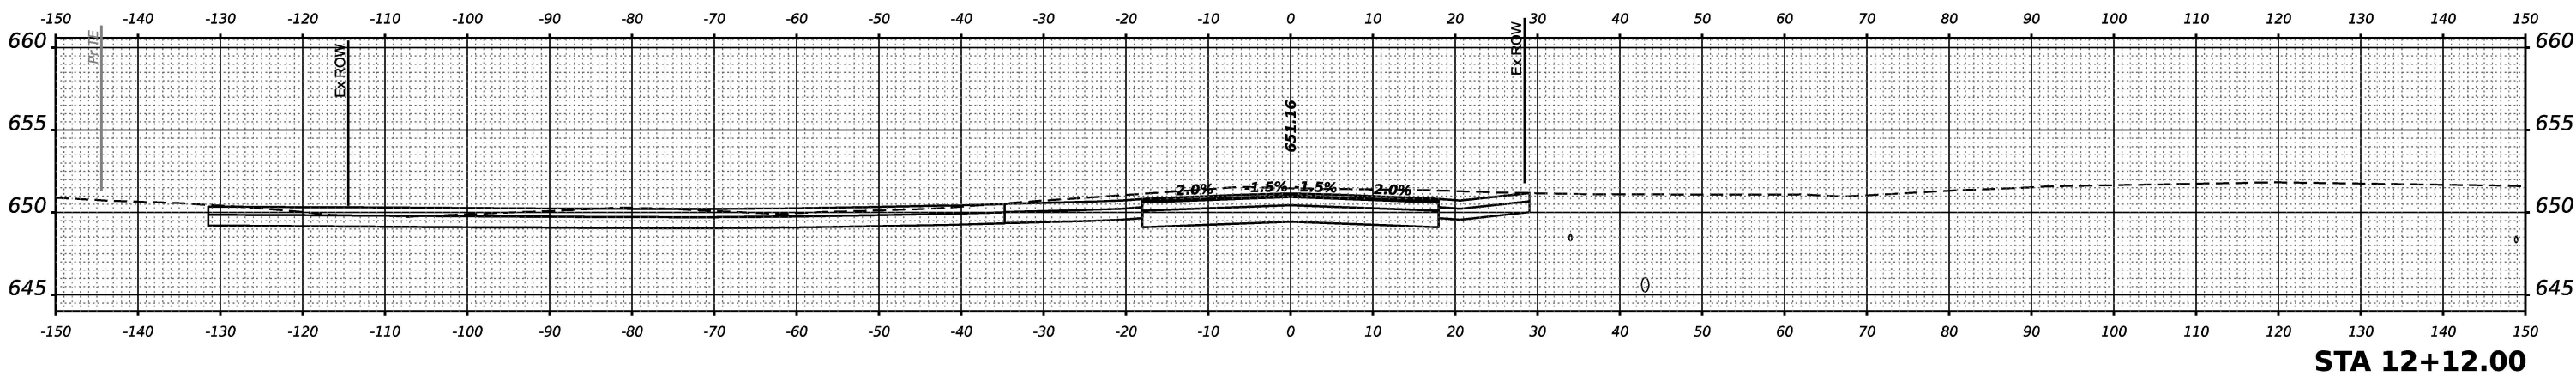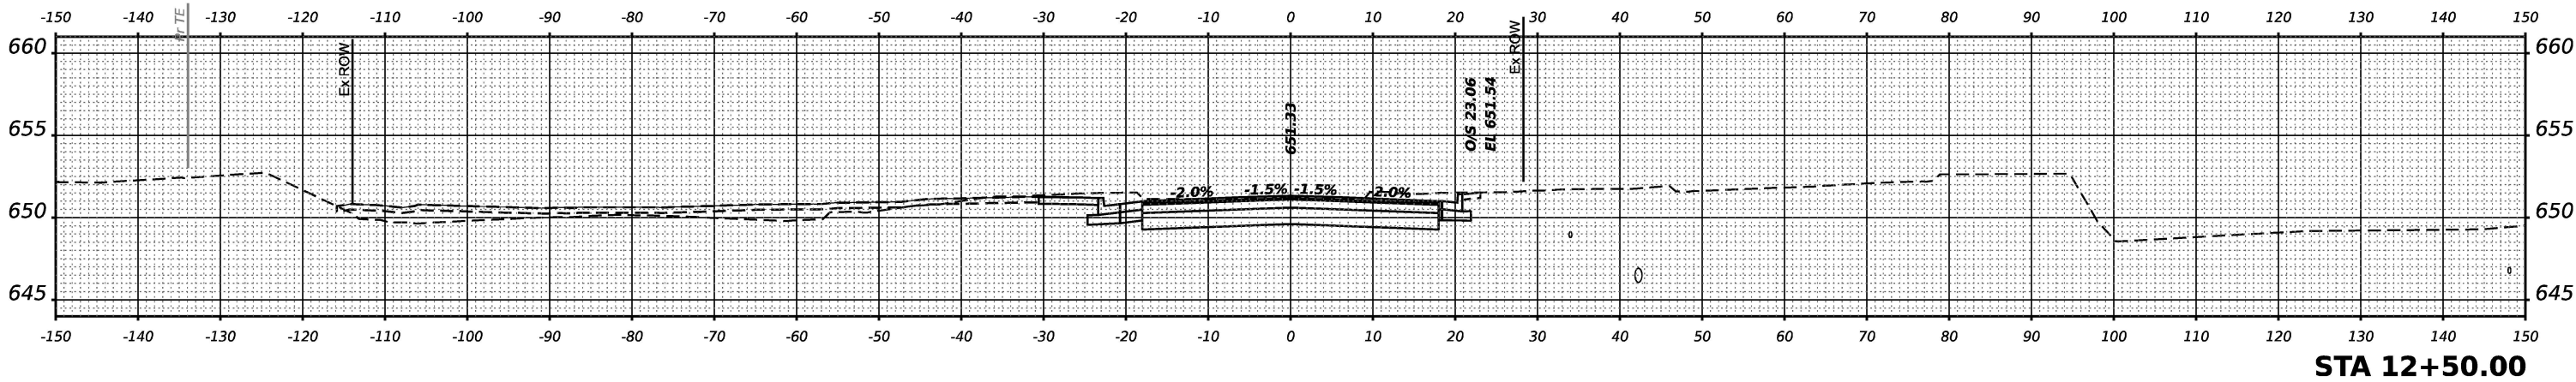

MODEL: EASTRIDGE.N - 12+12.00 (SHEET)
FILE NAME: C:\PW\WORK\EXP-H\BENTLEY.COM\EXP-PW\01\0014412\AD36863-SHT\AS-SIDESTREETS-06.DGN



USER NAME	= SALASL
DESIGNED	- RA
DRAWN	- RA
CHECKED	- DH
DATE	- 04/22/2026
PLOT SCALE	= 0.16666633 1/IN.
PLOT DATE	= 4/23/2026

DESIGNED	- RA
REVIS	-
REVIS	-
REVIS	-
REVIS	-
REVIS	-




STATE OF ILLINOIS
DEPARTMENT OF TRANSPORTATION

CROSS SECTIONS
EASTRIDGE DRIVE NORTH

SCALE: SHEET . OF SHEETS STA. TO STA.

F.A.I RTE.	SECTION	COUNTY	TOTAL SHEETS	SHEET NO.
57	(46-3)R,HBK-1&[(46-3)HB-5]HB-1	KANKAKEE	1183	1166
CONTRACT NO. 66863				
ILLINOIS FED. AID PROJECT				

FINAL SURVEY NOTE BOOK NO.	SURVEYED PLOTTED TEMPLATE AREAS CHECKED	BY	DATE

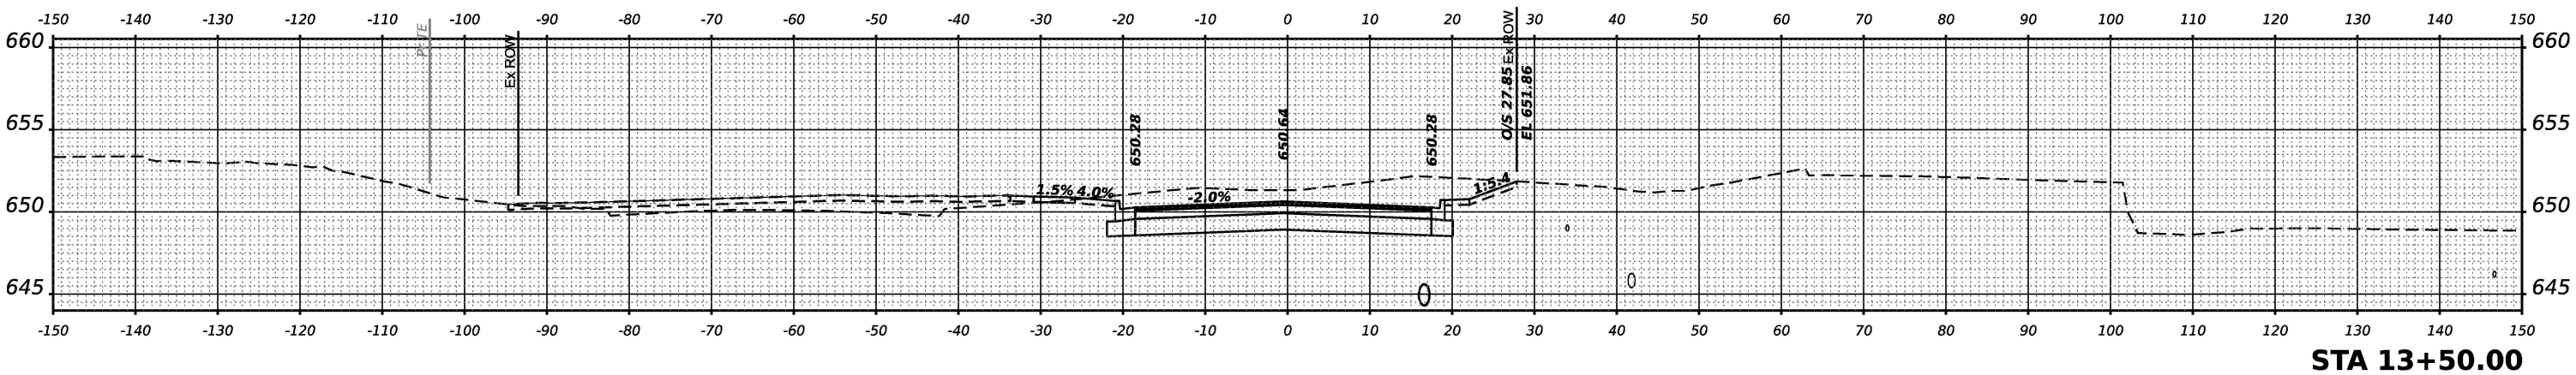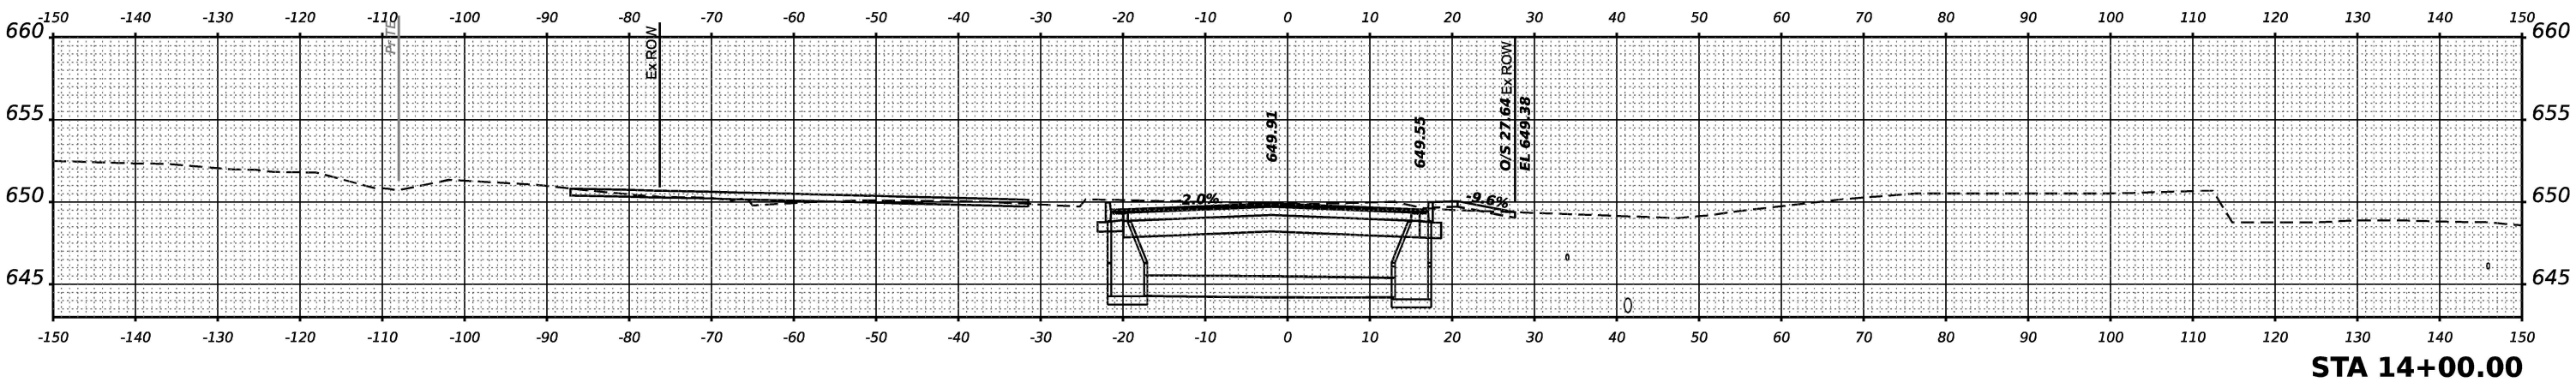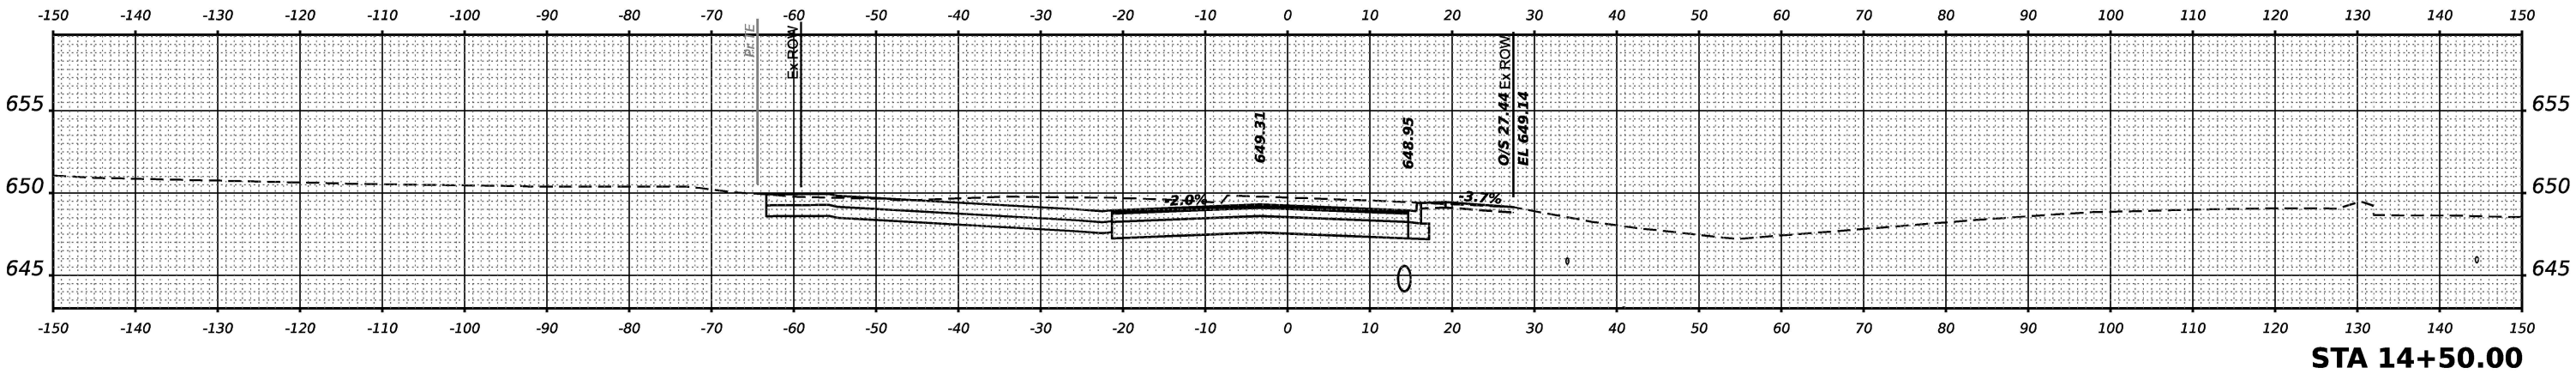

MODEL: EASTRIDGE.N - 13+50.00 (SHEET)
FILE NAME: C:\PW\WORK\EXP-H\BENTLEY.COM\EXP-H\10014412\AD36863-SHT135 SIDESTREETS-07.DGN

ORIGINAL SURVEY NOTE BOOK NO.	SURVEYED PLOTTED TEMPLATE AREAS CHECKED	BY	DATE



USER NAME	= SALASL
DESIGNED	- RA
DRAWN	- RA
CHECKED	- DH
DATE	- 04/22/2026
PLOT SCALE	= 0.16666633 1/IN.
PLOT DATE	= 4/23/2026

REVISED	-
REVISED	-
REVISED	-
REVISED	-

STATE OF ILLINOIS
DEPARTMENT OF TRANSPORTATION

CROSS SECTIONS
EASTRIDGE DRIVE NORTH



SCALE: SHEET . OF SHEETS STA. TO STA.

F.A.I RTE.	SECTION	COUNTY	TOTAL SHEETS	SHEET NO.
57	(46-3)R,HBK-1&[(46-3)HB-5]HB-1	KANKAKEE	1183	1167
CONTRACT NO. 66863				
ILLINOIS FED. AID PROJECT				

FINAL SURVEY NOTE BOOK NO.	SURVEYED PLOTTED TEMPLATE AREAS CHECKED	BY	DATE

ORIGINAL SURVEY NOTE BOOK NO.	SURVEYED PLOTTED TEMPLATE AREAS CHECKED	BY	DATE

MODEL: EASTRIDGE.N - 15+00.00 (SHEET)
FILE NAME: C:\PW\WORK\EXP-H\BENTLEY.COM\EXP-H\1001401412\AD36863-SHT-AS-SIDESTREET5-08.DGN

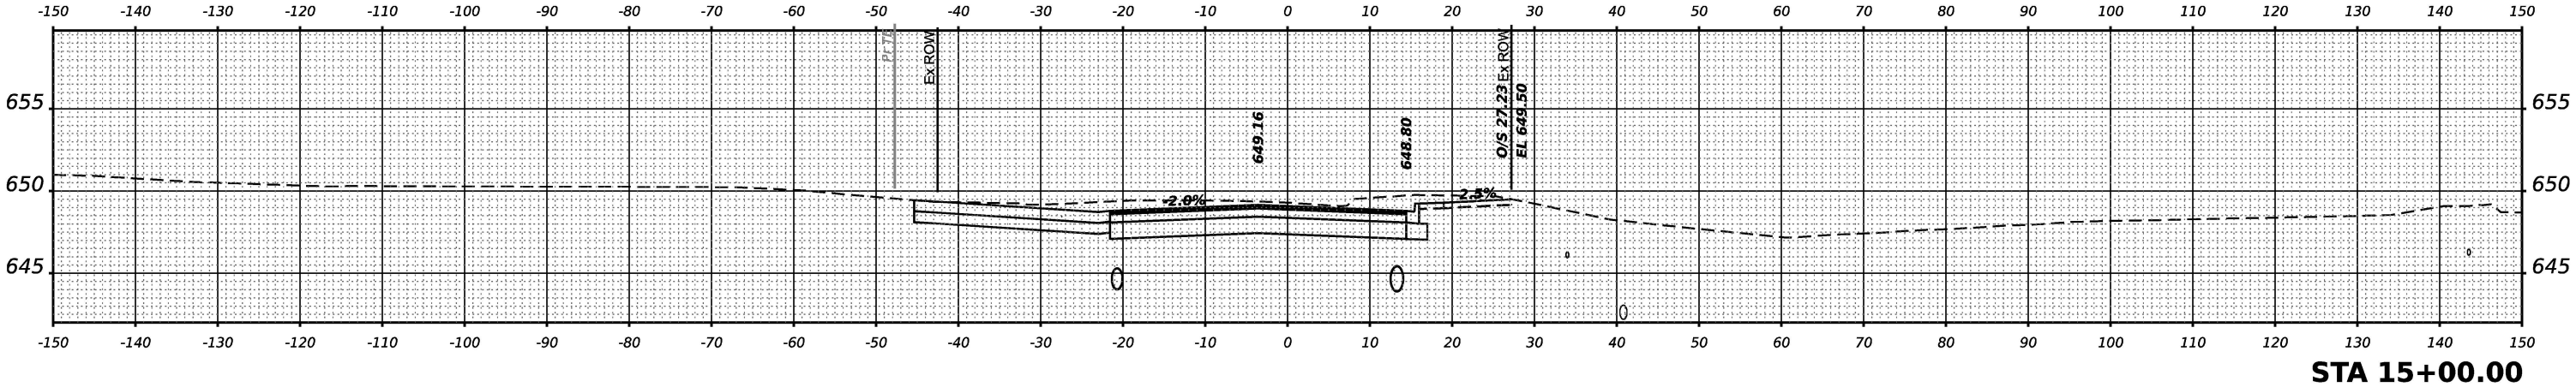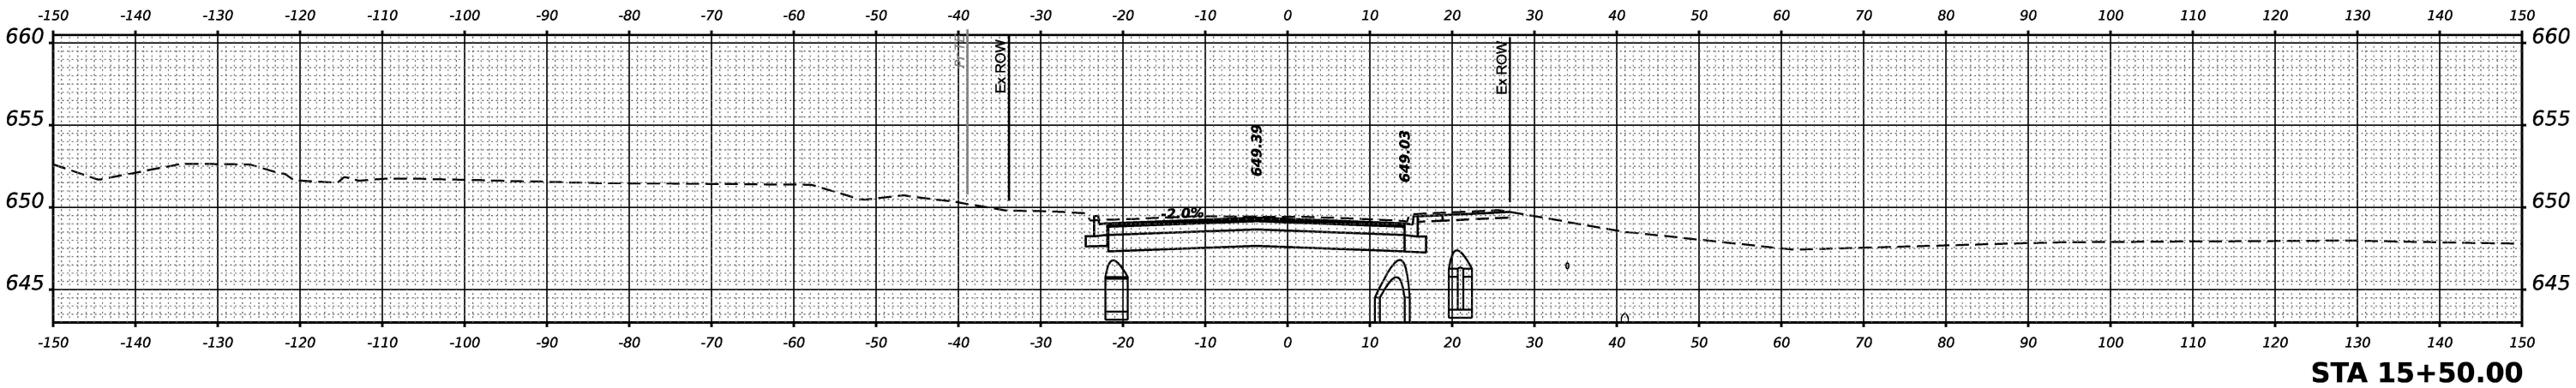

USER NAME = SALASL	DESIGNED - RA	REVISED -
	DRAWN - RA	REVISED -
PLOT SCALE = 0.16666633 1/IN.	CHECKED - DH	REVISED -
PLOT DATE = 4/23/2026	DATE - 04/22/2026	REVISED -


STATE OF ILLINOIS
DEPARTMENT OF TRANSPORTATION

CROSS SECTIONS
EASTRIDGE DRIVE NORTH

SCALE: SHEET . OF SHEETS STA. TO STA.


F.A.I RTE.	SECTION	COUNTY	TOTAL SHEETS	SHEET NO.
57	(46-3)R,HBK-1&[(46-3)HB-5]HB-1	KANKAKEE	1183	1168
CONTRACT NO. 66863				
ILLINOIS FED. AID PROJECT				

FINAL SURVEY	NO.	SURVEYED	BY	DATE		
					PLOTTED	
						TEMPLATE
NOTE BOOK						

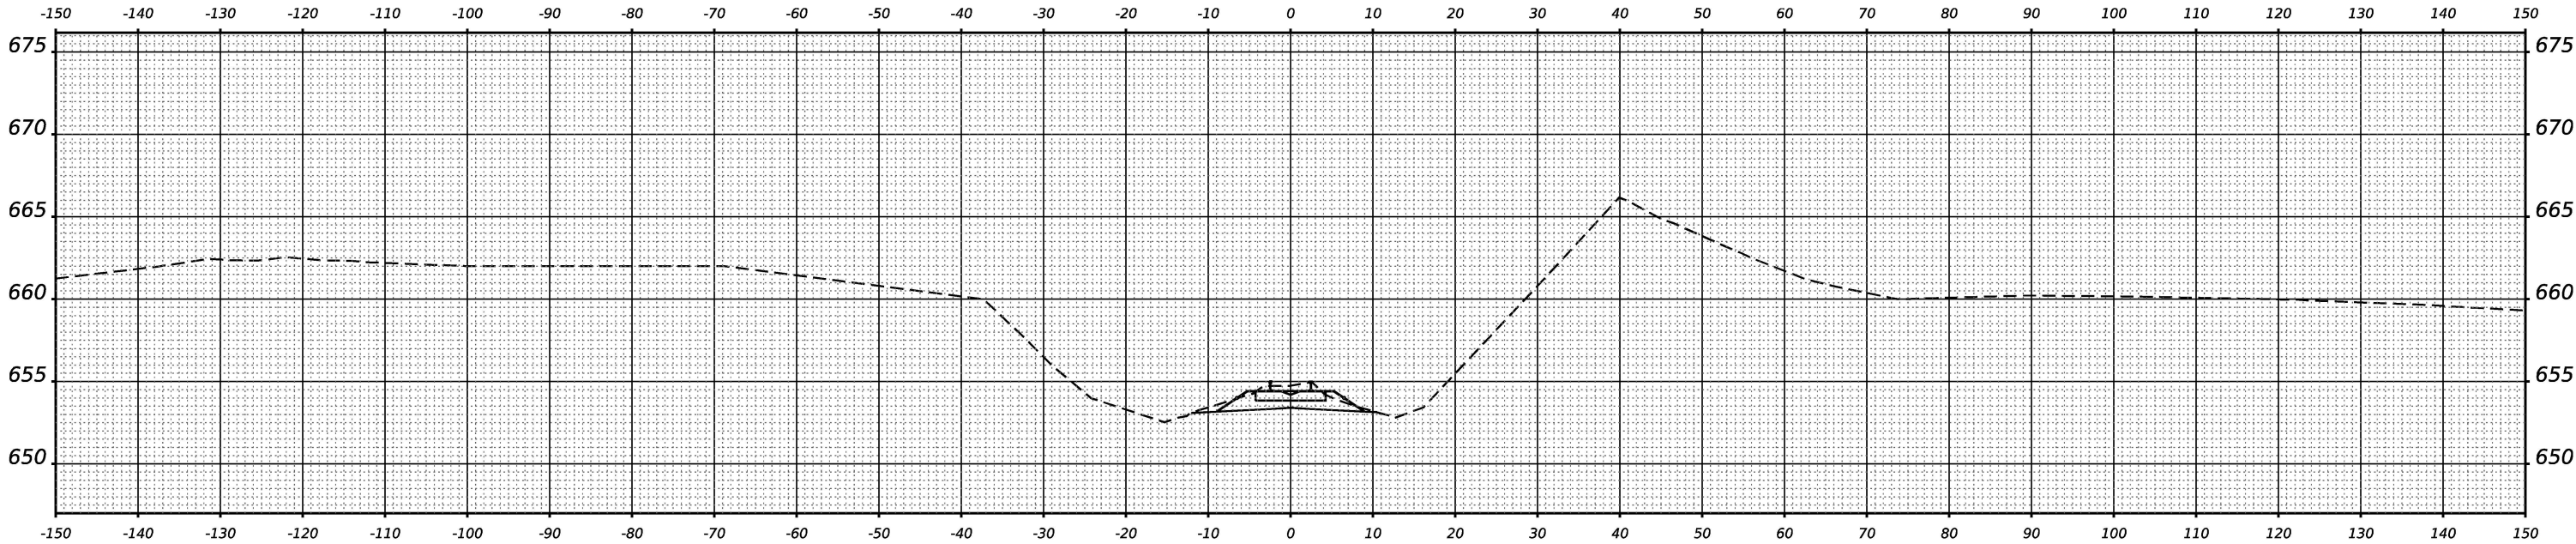

STA 13038+00.00

ORIGINAL SURVEY	NO.	SURVEYED	BY	DATE		
					PLOTTED	
						TEMPLATE
NOTE BOOK						

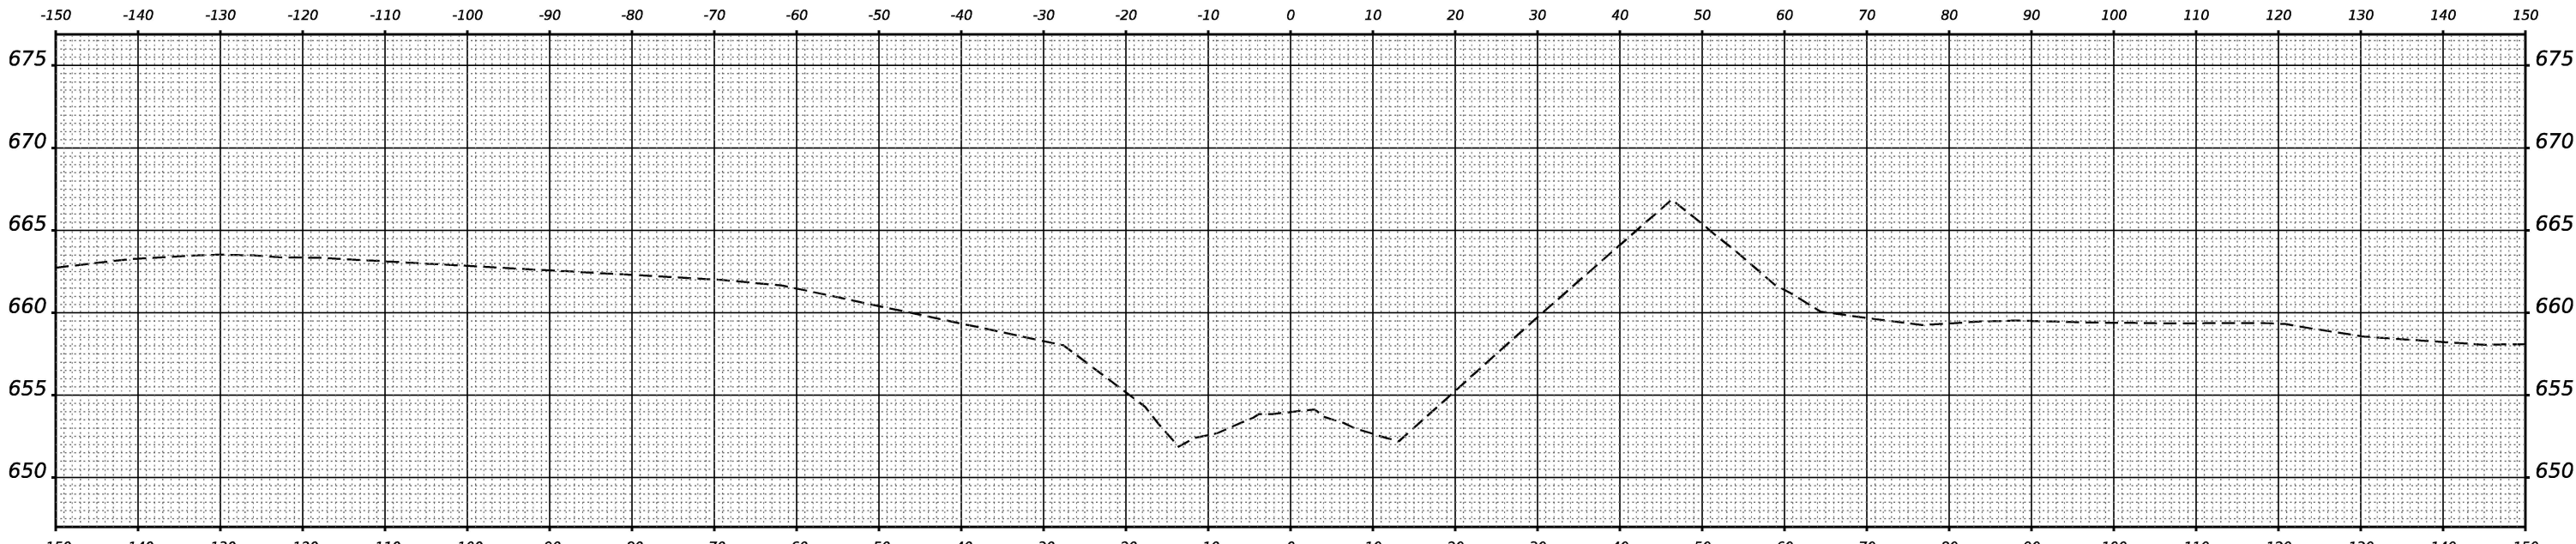

STA 13037+50.00

MODEL: KBR-R - 01
FILE NAME: C:\WORK\EXP\HW\BENTLEY.COM\EXP\HW\01\0014412\AD36863-SHT.X5-KBR-R.dgn



USER NAME	= SALASL	DESIGNED -	MRT	REVISED -	
		DRAWN -	MRT	REVISED -	
PLOT SCALE	= 0.16666633 1/IN.	CHECKED -	YK	REVISED -	
PLOT DATE	= 4/23/2026	DATE -	04/22/2026	REVISED -	


STATE OF ILLINOIS
DEPARTMENT OF TRANSPORTATION

CROSS SECTIONS
KB&S RAILROAD

SCALE: SHEET . OF SHEETS STA. TO STA.


F.A.I RTE.	SECTION	COUNTY	TOTAL SHEETS	SHEET NO.
57	(46-3)R,HBK-1&[(46-3)HB-5]HB-1	KANKAKEE	1183	1169
CONTRACT NO. 66863				
		ILLINOIS	FED. AID PROJECT	

FINAL SURVEY NOTE BOOK NO.	SURVEYED PLOTTED TEMPLATE AREAS CHECKED	BY	DATE

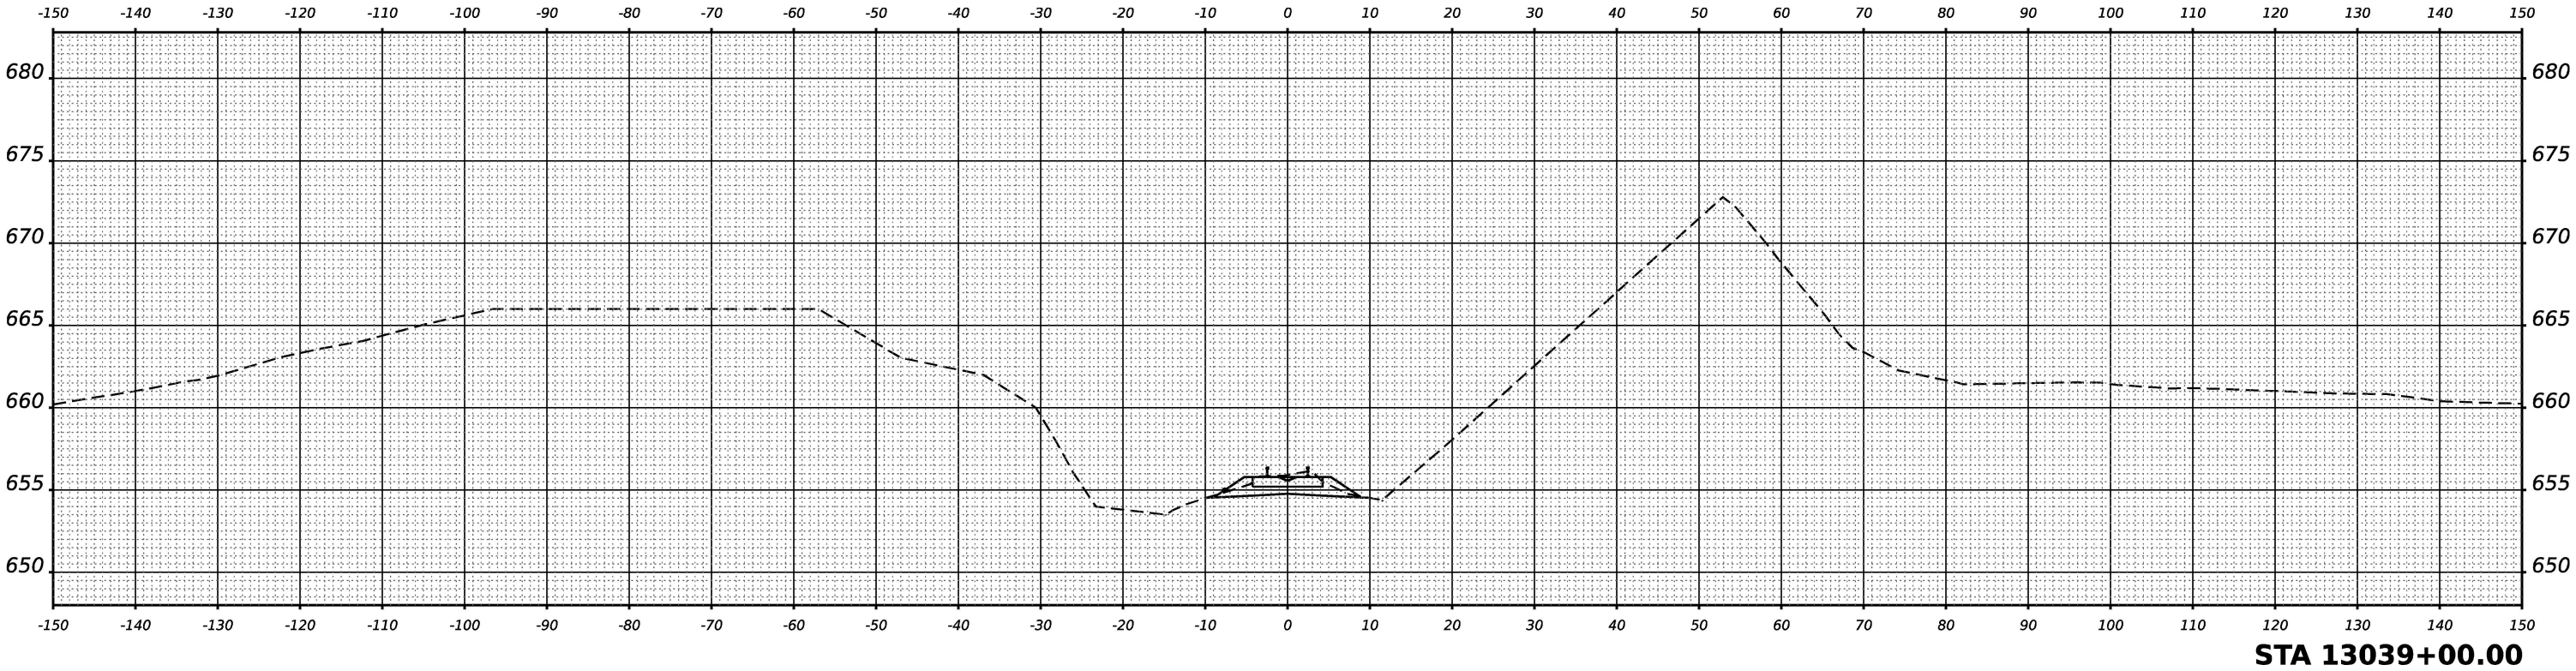


STA 13039+00.00

ORIGINAL SURVEY NOTE BOOK NO.	SURVEYED PLOTTED TEMPLATE AREAS CHECKED	BY	DATE

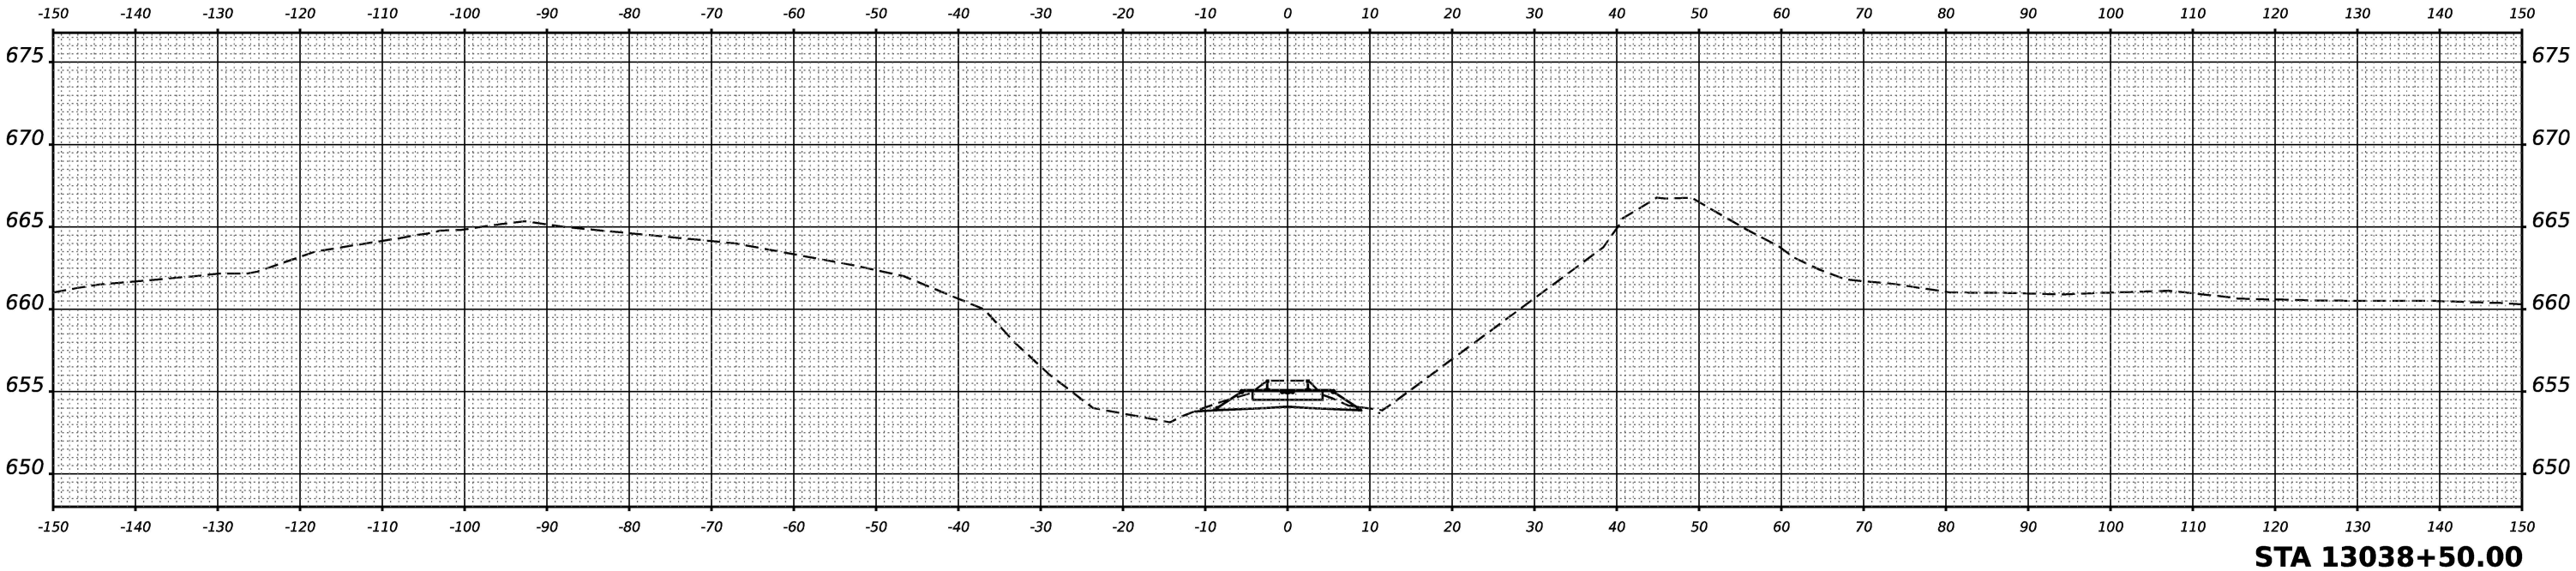


STA 13038+50.00

FINAL SURVEY	NO.	SURVEYED PLOTTED TEMPLATE AREAS CHECKED	BY	DATE

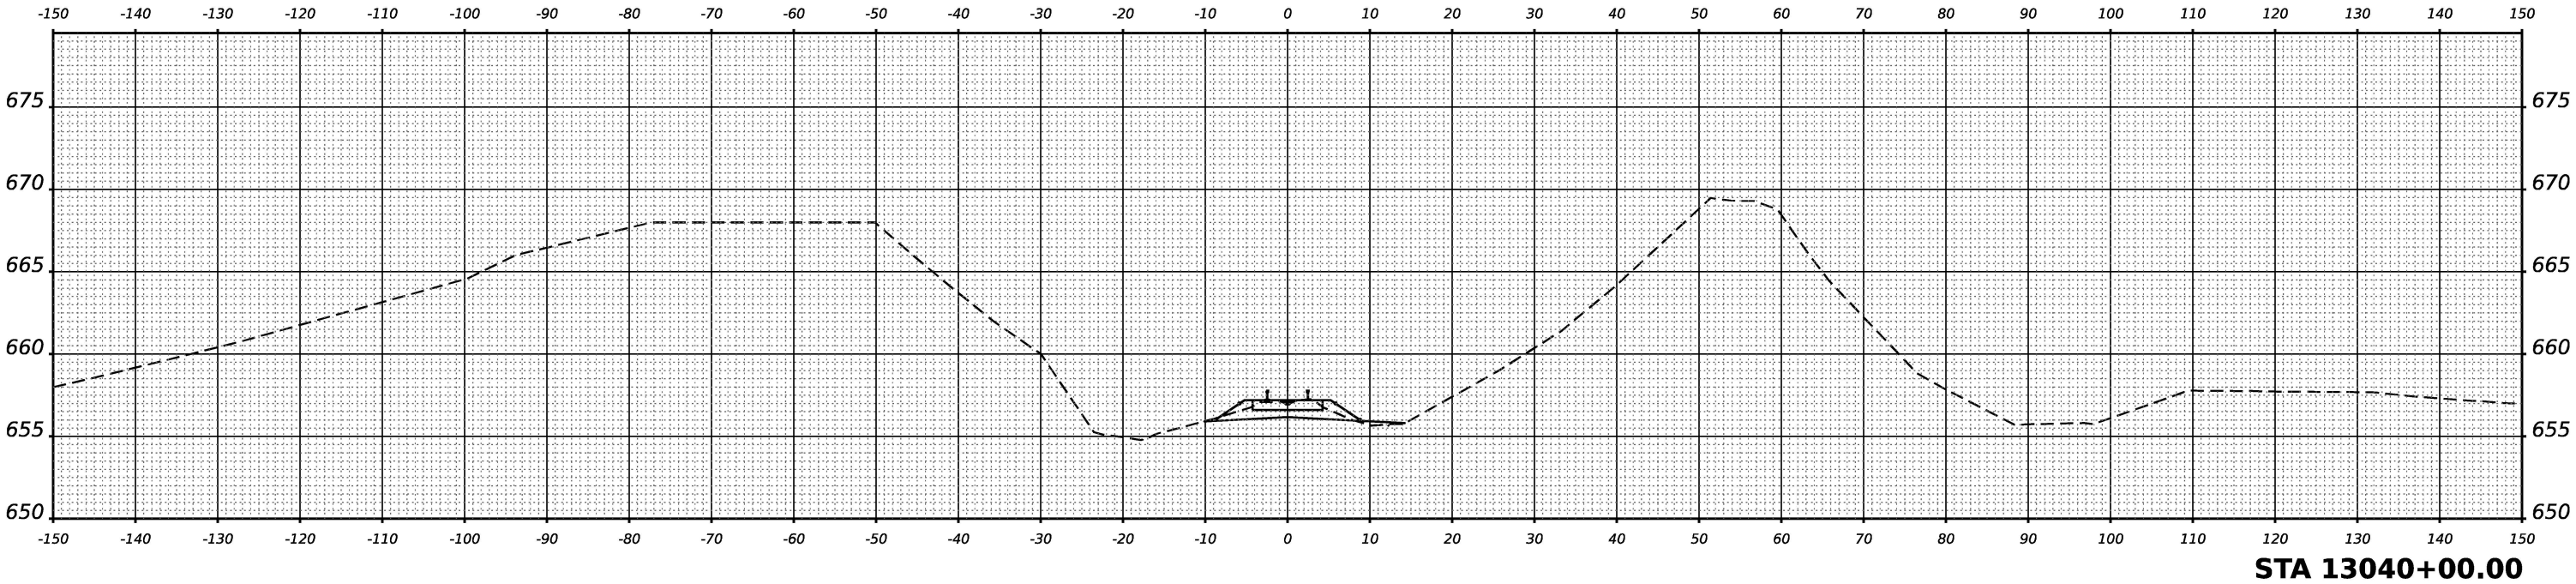

ORIGINAL SURVEY	NO.	SURVEYED PLOTTED TEMPLATE AREAS CHECKED	BY	DATE

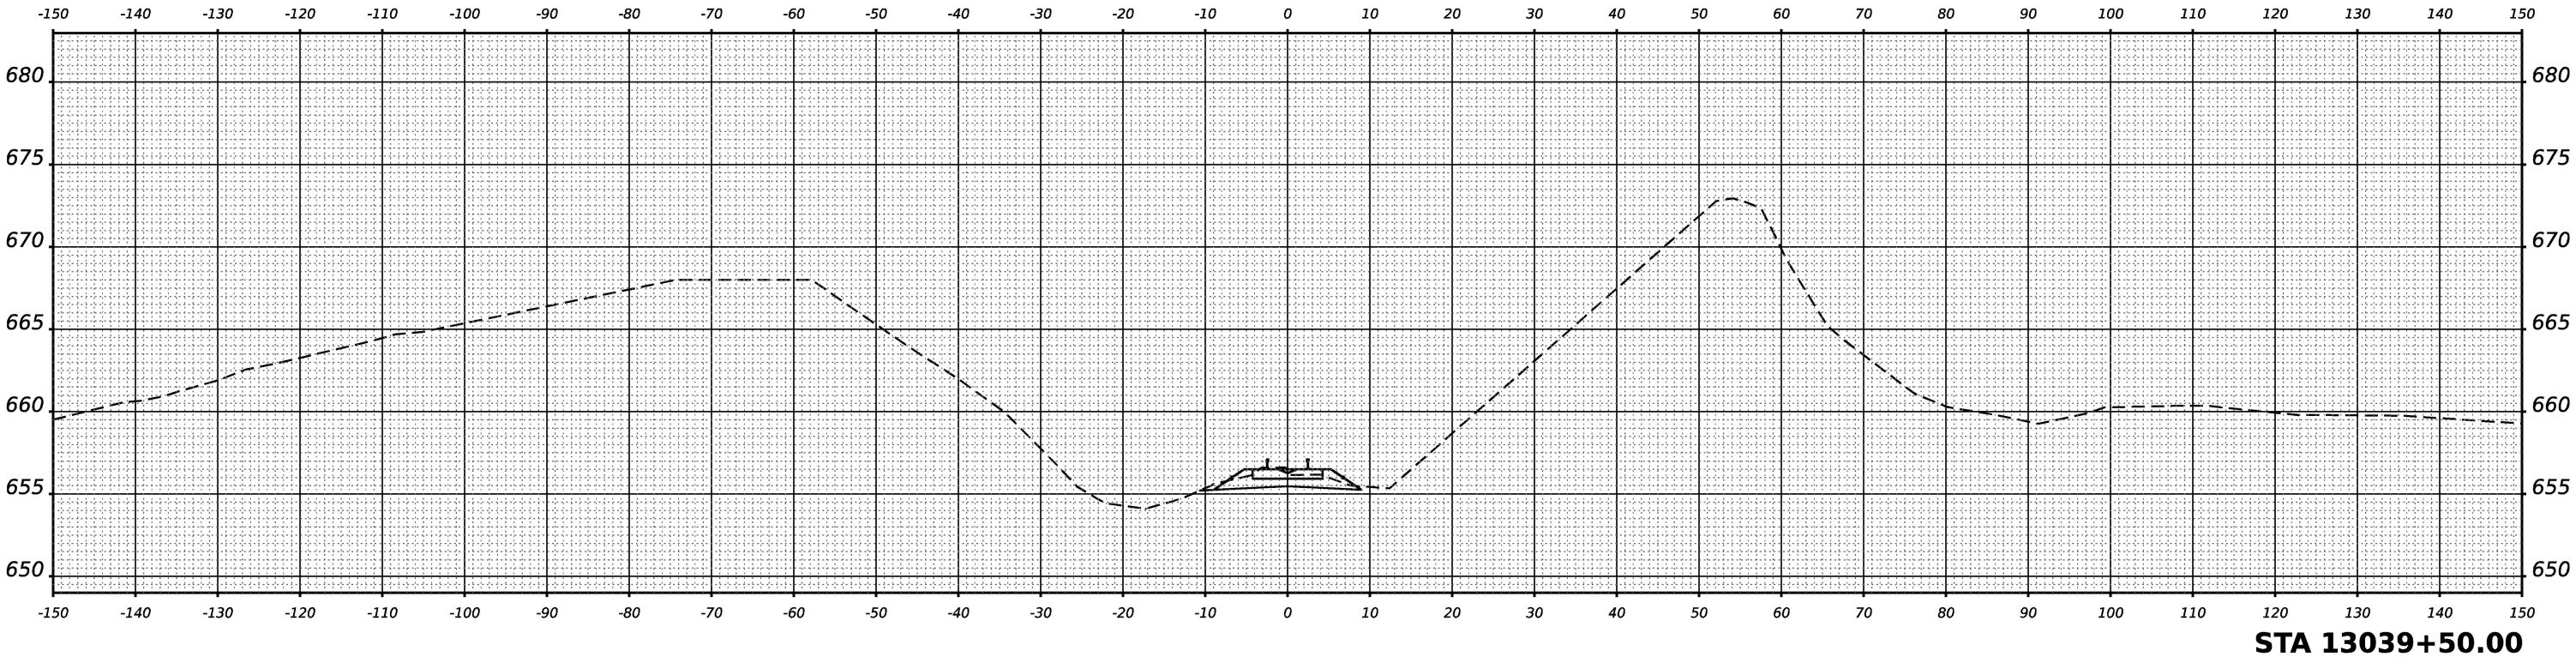

MODEL: KBR-R-03
FILE NAME: C:\PW\WORK\EXP\HW\BENTLEY\COM\EXP\PW\01\0014412\AD36863-SHT\XS-KBR-R-03.DGN



USER NAME = SALASL	DESIGNED - MRT	REVISED -
	DRAWN - MRT	REVISED -
PLOT SCALE = 0.16666633 1/IN.	CHECKED - YK	REVISED -
PLOT DATE = 4/23/2026	DATE - 04/22/2026	REVISED -


STATE OF ILLINOIS
DEPARTMENT OF TRANSPORTATION

CROSS SECTIONS
KB&S RAILROAD

SCALE: SHEET . OF SHEETS STA. TO STA.


F.A.I RTE.	SECTION	COUNTY	TOTAL SHEETS	SHEET NO.
57	(46-3)R,HBK-1&[(46-3)HB-5]HB-1	KANKAKEE	1183	1171
CONTRACT NO. 66863				
ILLINOIS FED. AID PROJECT				

FINAL SURVEY	SURVEYED PLOTTED TEMPLATE AREAS AREAS CHECKED	BY	DATE
NOTE BOOK			
NO.			

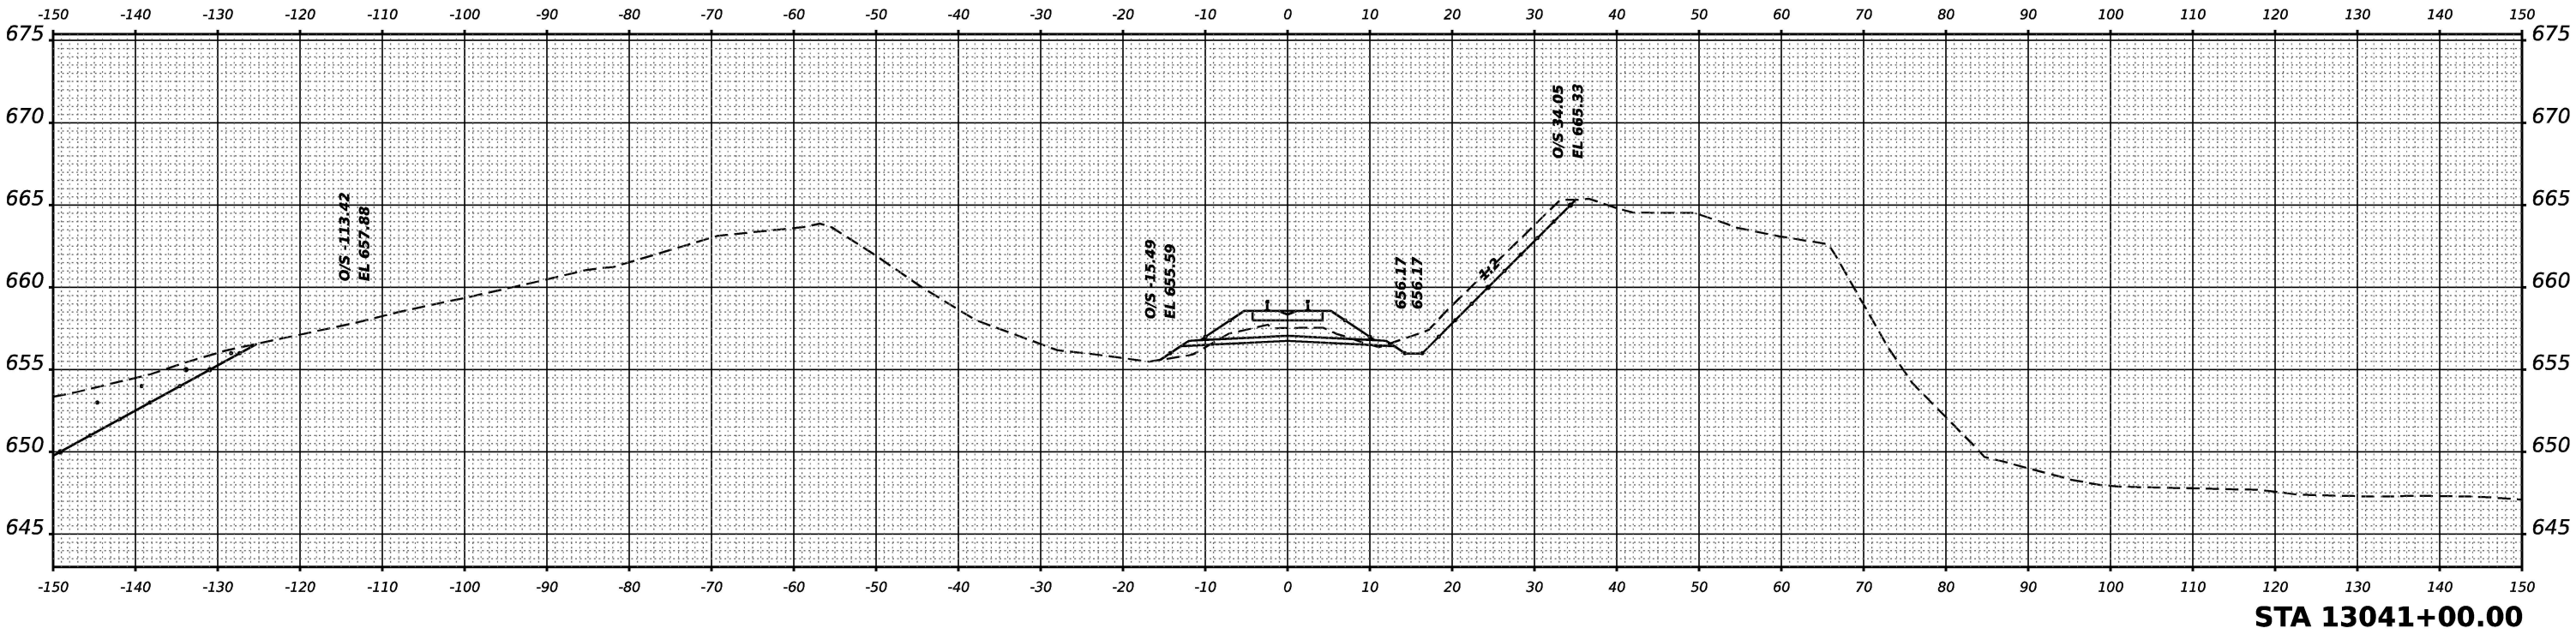

STA 13041+00.00

ORIGINAL SURVEY	SURVEYED	BY	DATE
	PLOTTED		
	TEMPLATE		
	AREAS		
	AREAS CHECKED		
NO.			

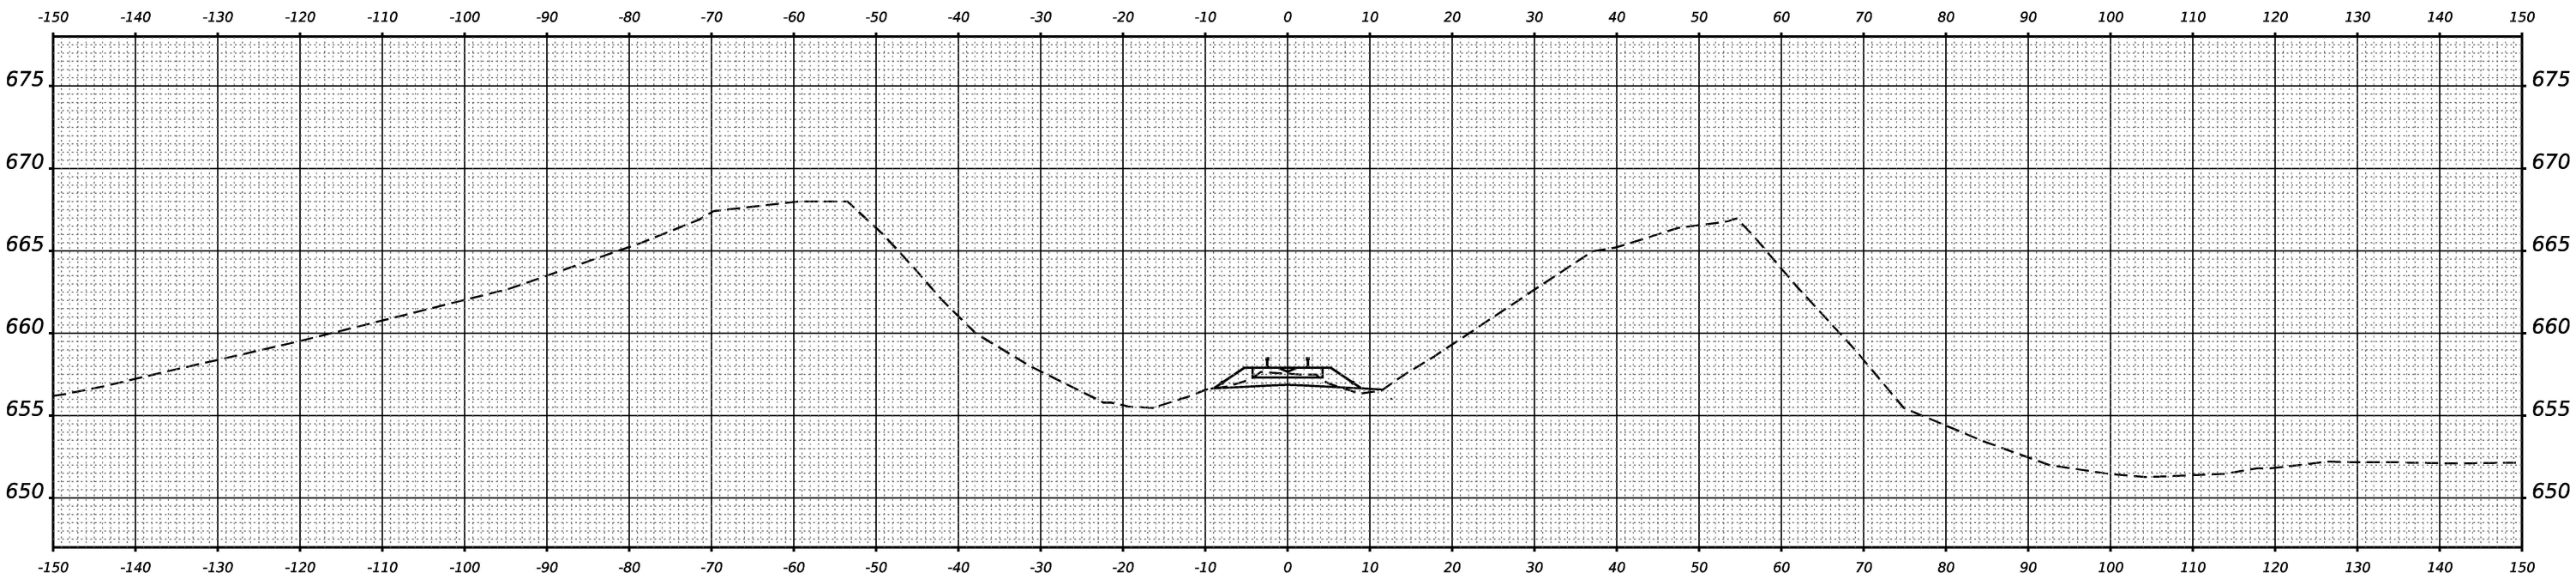

STA 13040+50.00

MODEL: KBR-04
FILE NAME: C:\WORK\EXP\HW\BENTLEY.COM\EXP\HW\1001412\AD36863-SHT.X5-KBR-04.DGN



USER NAME = SALASL	DESIGNED - MRT	REVISED -
	DRAWN - MRT	REVISED -
PLOT SCALE = 0.16666633 1/IN.	CHECKED - YK	REVISED -
PLOT DATE = 4/23/2026	DATE - 04/22/2026	REVISED -

STATE OF ILLINOIS
DEPARTMENT OF TRANSPORTATION

CROSS SECTIONS
KB&S RAILROAD


SCALE: SHEET . OF SHEETS STA. TO STA.

F.A.I RTE.	SECTION	COUNTY	TOTAL SHEETS	SHEET NO.
57	(46-3)R,HBK-1&[(46-3)HB-5]HB-1	KANKAKEE	1183	1172
CONTRACT NO. 66863				
ILLINOIS FED. AID PROJECT				


FINAL SURVEY NOTE BOOK NO.	SURVEYED PLOTTED TEMPLATE AREAS CHECKED	BY	DATE

ORIGINAL SURVEY NOTE BOOK NO.	SURVEYED PLOTTED TEMPLATE AREAS CHECKED	BY	DATE

MODEL: KBRR - 21
FILE NAME: C:\PW\WORK\EXP\PW\BENTLEY.COM\EXP\PW\01\0014412\AD36863-SHT.XS-KBRR-46.DGN

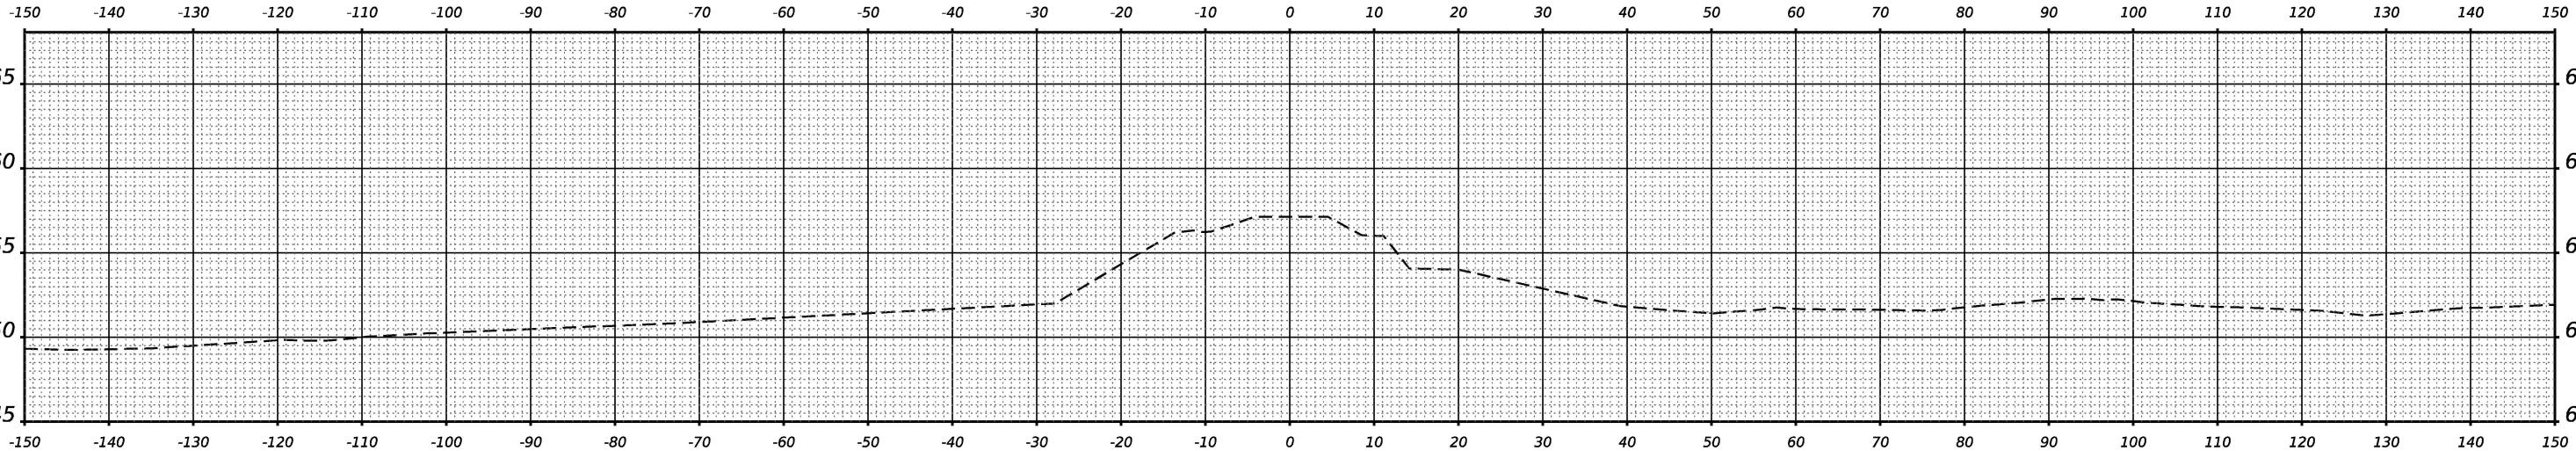

STA 13053+20.00

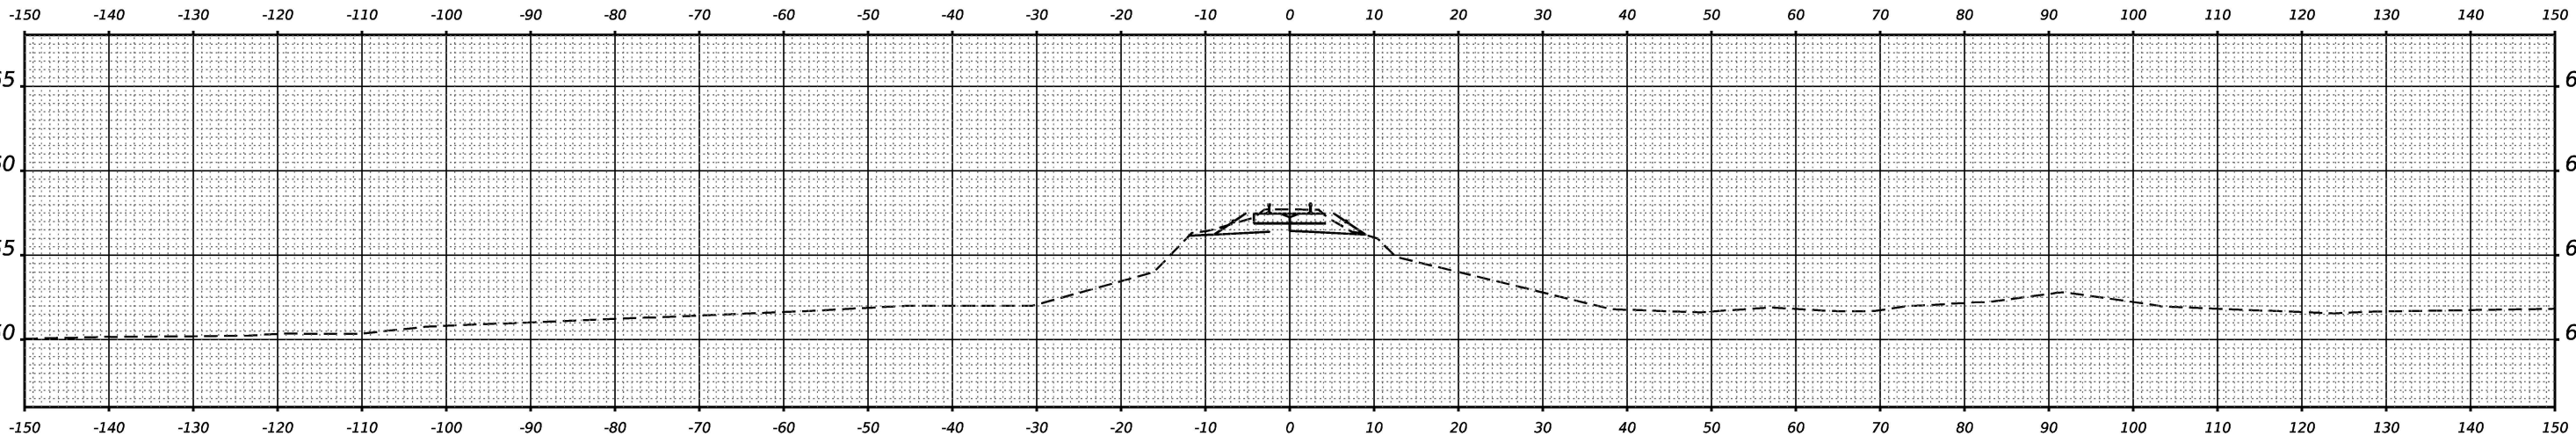

STA 13053+00.00



USER NAME	= SALASL	DESIGNED	- MRT	REVISED	-
		DRAWN	- MRT	REVISED	-
PLOT SCALE	= 0.16666633 1/IN.	CHECKED	- YK	REVISED	-
PLOT DATE	= 4/23/2026	DATE	- 04/22/2026	REVISED	-

STATE OF ILLINOIS
DEPARTMENT OF TRANSPORTATION

CROSS SECTIONS
KB&S RAILROAD


SCALE: SHEET OF SHEETS STA. TO STA.

F.A.I RTE.	SECTION	COUNTY	TOTAL SHEETS	SHEET NO.
			1183	1173
57	(46-3)R,HBK-1&[(46-3)HB-5]HB-1	KANKAKEE	CONTRACT NO. 66863	
		ILLINOIS	FED. AID PROJECT	

FINAL SURVEY NOTE BOOK NO.	SURVEYED PLOTTED TEMPLATE AREAS CHECKED	BY	DATE

ORIGINAL SURVEY NOTE BOOK NO.	SURVEYED PLOTTED TEMPLATE AREAS CHECKED	BY	DATE

MODEL: KBR-R - 06
FILE NAME: C:\PW\WORK\EXP\PW\BENTLEY\COM\EXP\PW\01\0014412\AD36863-SHT\AS-KBR-R-06.DGN

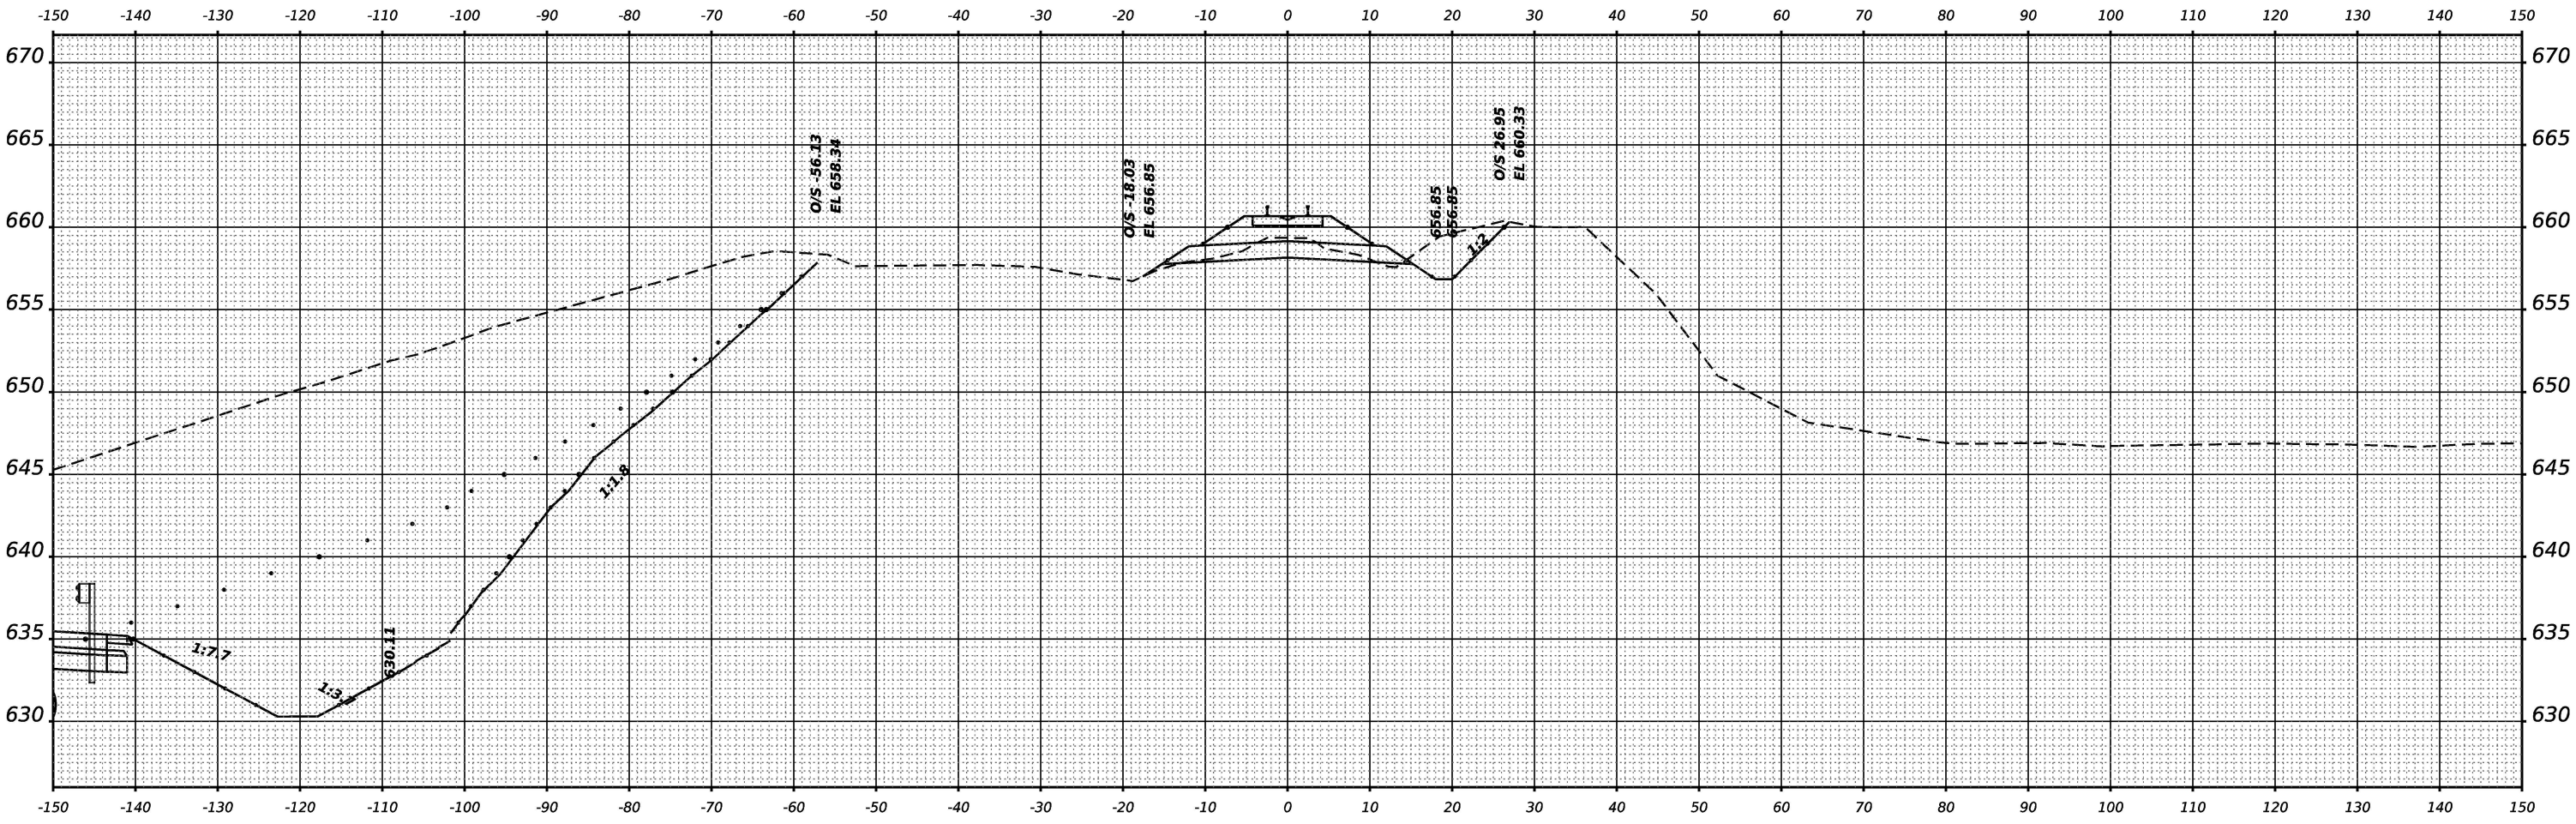

STA 13042+50.00



USER NAME =	SALASL	DESIGNED -	MRT	REVISED -	
		DRAWN -	MRT	REVISED -	
PLOT SCALE =	0.16666633 1/IN.	CHECKED -	YK	REVISED -	
PLOT DATE =	4/23/2026	DATE -	04/22/2026	REVISED -	

STATE OF ILLINOIS
DEPARTMENT OF TRANSPORTATION

CROSS SECTIONS
KB&S RAILROAD


SCALE: SHEET . OF SHEETS STA. TO STA.

F.A.I RTE.	SECTION	COUNTY	TOTAL SHEETS	SHEET NO.
57	(46-3)R,HBK-1&[(46-3)HB-5]HB-1	KANKAKEE	1183	1174
CONTRACT NO. 66863				
ILLINOIS FED. AID PROJECT				

FINAL SURVEY NOTE BOOK NO.	SURVEYED PLOTTED TEMPLATE AREAS CHECKED	BY	DATE

ORIGINAL SURVEY NOTE BOOK NO.	SURVEYED PLOTTED TEMPLATE AREAS CHECKED	BY	DATE

MODEL: KBRR - 07
FILE NAME: C:\PW\WORK\EXP\HW.BENTLEY.COM\EXP\PW01\0014412\AD36863-SHT\XS-KBRR-07.DGN

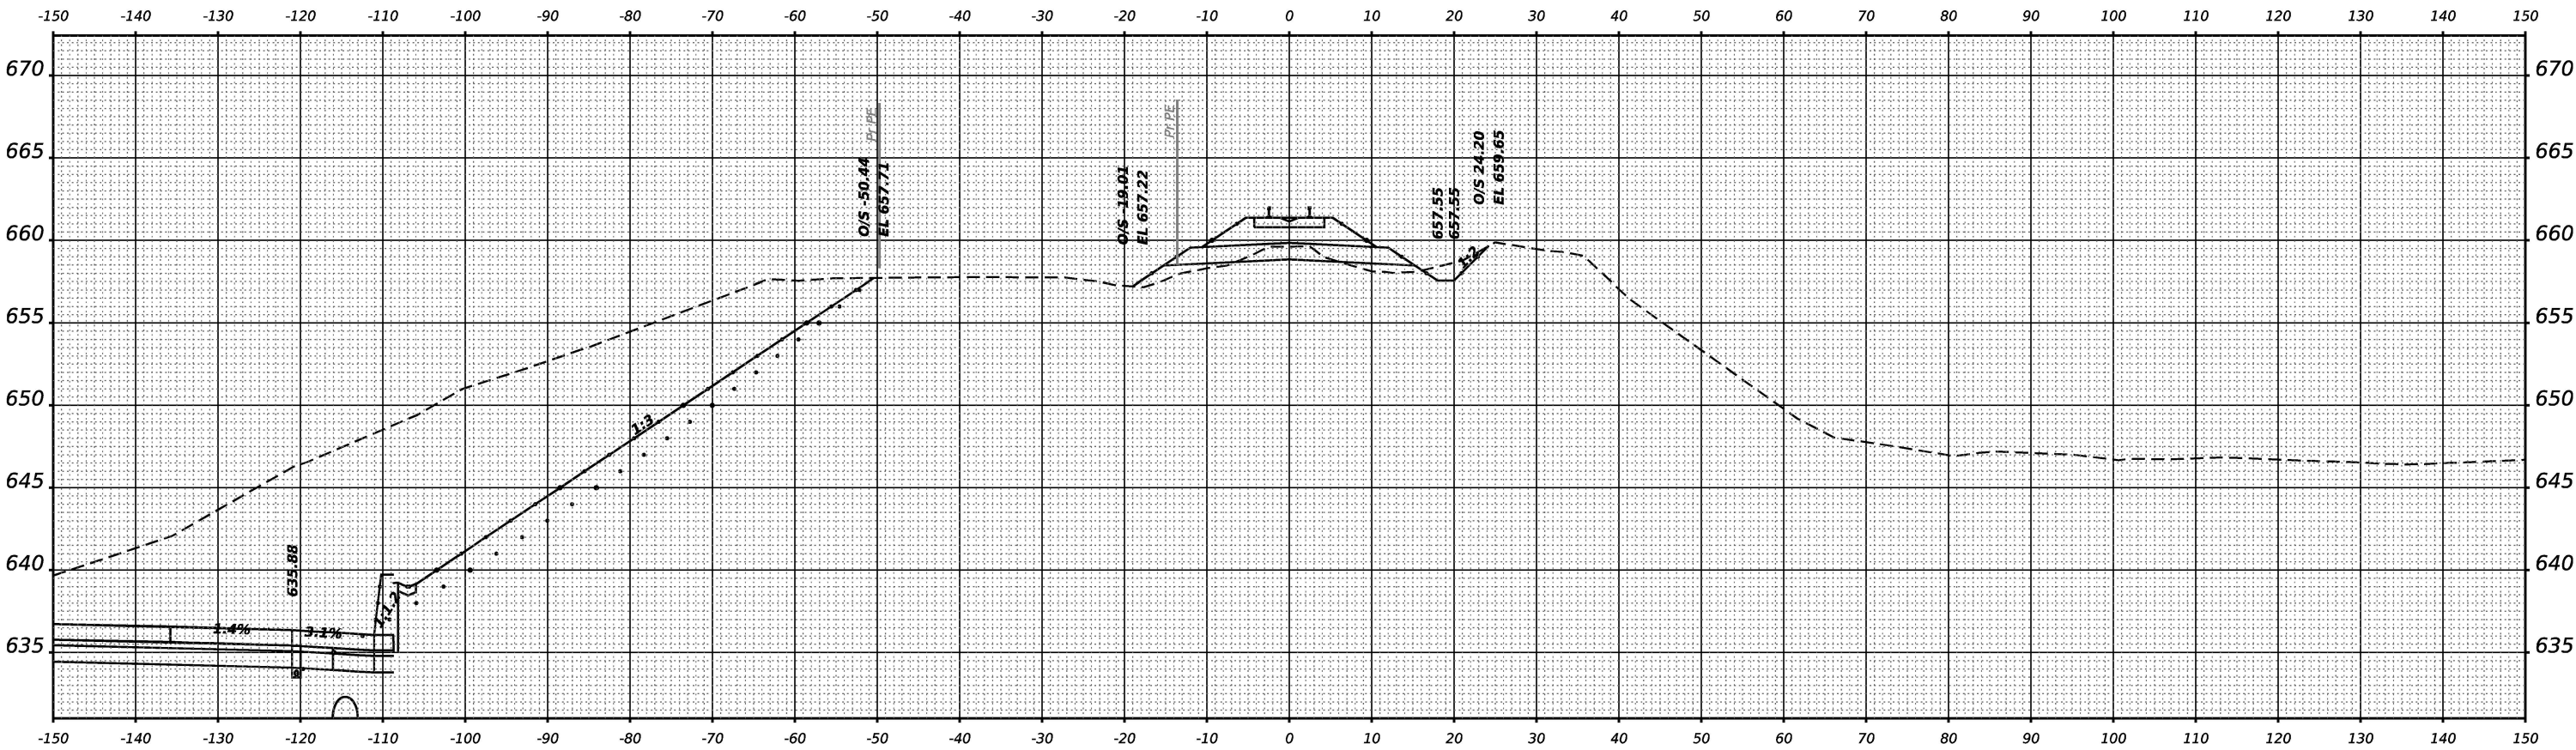

STA 13043+00.00



USER NAME	= SALASL
DESIGNED	- MRT
DRAWN	- MRT
CHECKED	- YK
DATE	- 04/22/2026

REVISED	-
REVISED	-
REVISED	-
REVISED	-

STATE OF ILLINOIS
DEPARTMENT OF TRANSPORTATION

CROSS SECTIONS
KB&S RAILROAD


SCALE: SHEET . OF SHEETS STA. TO STA.

F.A.I RTE.	SECTION	COUNTY	TOTAL SHEETS	SHEET NO.
57	(46-3)R,HBK-1&[(46-3)HB-5]HB-1	KANKAKEE	1183	1175
CONTRACT NO. 66863				
ILLINOIS FED. AID PROJECT				

FINAL SURVEY NOTE BOOK NO.	SURVEYED PLOTTED TEMPLATE AREAS CHECKED	BY	DATE

ORIGINAL SURVEY NOTE BOOK NO.	SURVEYED PLOTTED TEMPLATE AREAS CHECKED	BY	DATE

MODEL: KBR-08
FILE NAME: C:\WORK\EXP\HW.BENTLEY.COM\EXP\HW01.D00\4412\AD36863-SHT.XS KBR-08.DGN

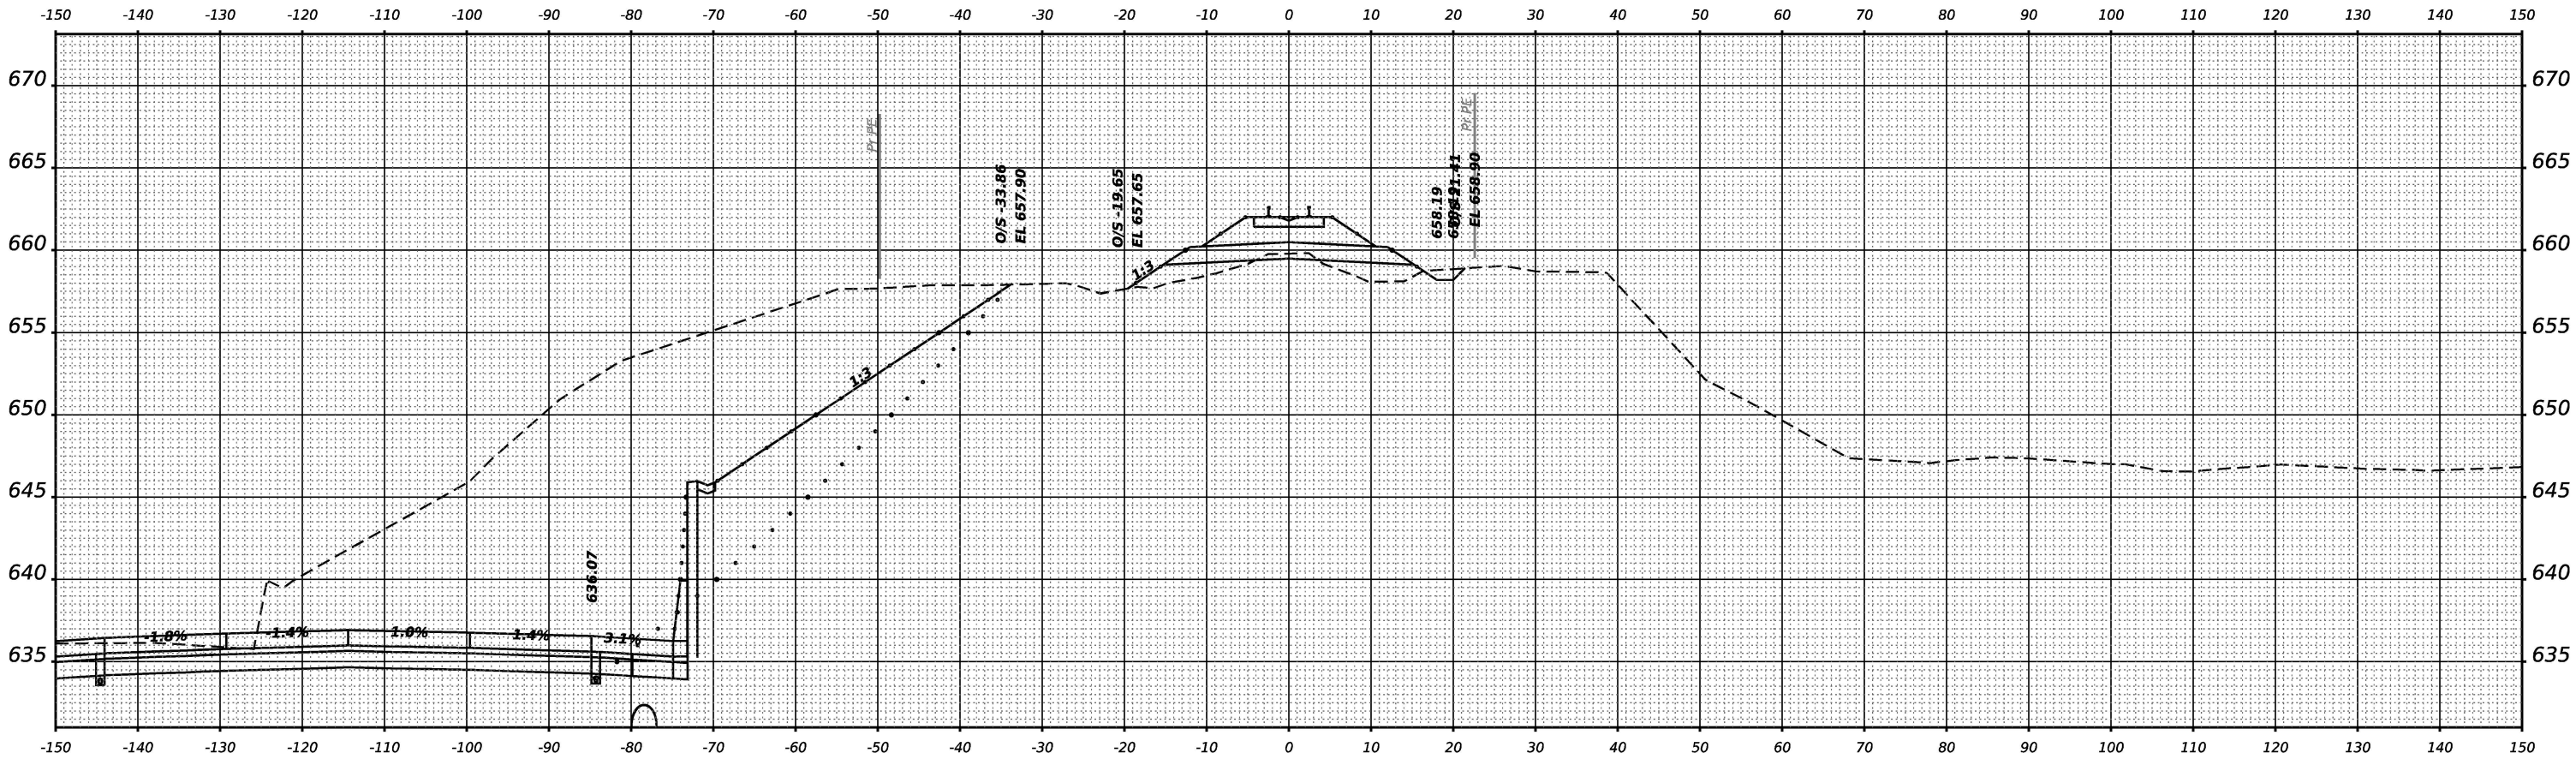

STA 13043+50.00



USER NAME	= SALASL
DESIGNED	- MRT
DRAWN	- MRT
CHECKED	- YK
DATE	- 04/22/2026

REVISED	-
REVISED	-
REVISED	-
REVISED	-

STATE OF ILLINOIS
DEPARTMENT OF TRANSPORTATION

CROSS SECTIONS
KB&S RAILROAD


SCALE: SHEET . OF SHEETS STA. TO STA.

F.A.I RTE.	SECTION	COUNTY	TOTAL SHEETS	SHEET NO.
57	(46-3)R,HBK-1&[(46-3)HB-5]HB-1	KANKAKEE	1183	1176
CONTRACT NO. 66863				
ILLINOIS FED. AID PROJECT				

FINAL SURVEY NOTE BOOK NO.	SURVEYED PLOTTED TEMPLATE AREAS CHECKED	BY	DATE
-------------------------------------	---	----	------

ORIGINAL SURVEY NOTE BOOK NO.	SURVEYED PLOTTED TEMPLATE AREAS CHECKED	BY	DATE
--	---	----	------

MODEL: KBRR - 09
FILE NAME: C:\PW\WORK\EXP\HW.BENTLEY.COM\EXP\PW010014412\AD36863-SHT.XIS-KBRR-09.DGN

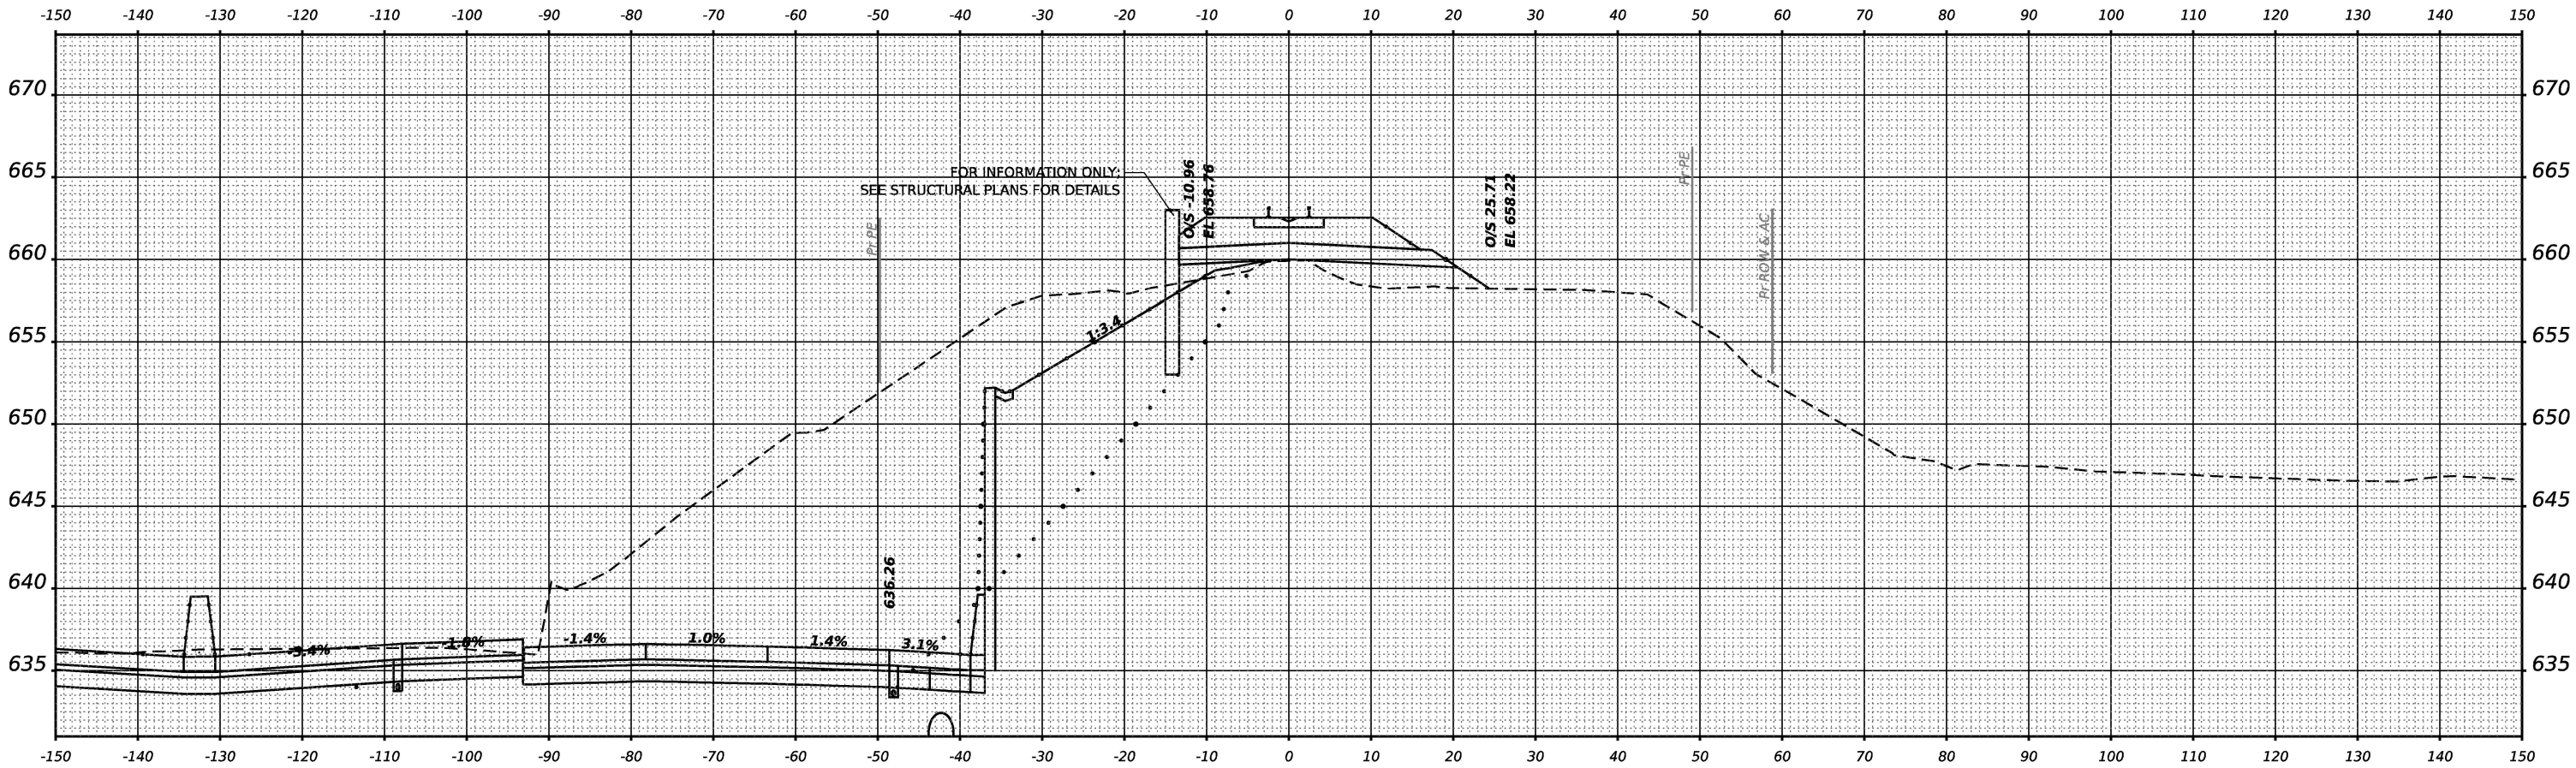

STA 13044+00.00



USER NAME = SALASL	DESIGNED - MRT	REVISED -
	DRAWN - MRT	REVISED -
PLOT SCALE = 0.16666633 1/IN.	CHECKED - YK	REVISED -
PLOT DATE = 4/23/2026	DATE - 04/22/2026	REVISED -

STATE OF ILLINOIS
DEPARTMENT OF TRANSPORTATION

CROSS SECTIONS
KB&S RAILROAD

SCALE: SHEET . OF SHEETS STA. TO STA.

F.A.I RTE.	SECTION	COUNTY	TOTAL SHEETS	SHEET NO.
57	(46-3)R,HBK-1&[(46-3)HB-5]HB-1	KANKAKEE	1183	1177
CONTRACT NO. 66863				
ILLINOIS FED. AID PROJECT				

ORIGINAL SURVEY	SURVEYED _____	BY _____	DATE _____
	PLOTTED _____		
	TEMPLATE _____		
	AREAS _____		
	AREAS CHECKED _____		
	NO. _____		
NOTE BOOK			

STA 13048+00.00

The diagram illustrates a cross-section of a road profile at STA 13047+50.00. The horizontal axis represents stationing from -150 to 150, and the vertical axis represents elevation from 635 to 670 feet. The profile shows a centerline, a right-of-way (ROW) line, and various pipes. Key features include:

- A 1.3% slope section starting at station -30.
- A 3.8% slope section starting at station 30.
- A 2.2% slope section starting at station 40.
- A 1.8% slope section starting at station 50.
- A 0.5% slope section starting at station 60.
- A 0.9% slope section starting at station 70.
- A 2.5% slope section starting at station 80.
- A 0.7% slope section starting at station 90.
- A 4.0% slope section starting at station 100.

A vertical curve is shown with a length of 637.84 feet. A bridge structure is depicted over a water body.



**STATE OF ILLINOIS
DEPARTMENT OF TRANSPORTATION**



CROSS SECTIONS KB&S RAILROAD

SCALE:	SHEET .	OF	SHEETS	STA.	TO STA.
--------	---------	----	--------	------	---------

F.A.I RTE.	SECTION	COUNTY	TOTAL SHEETS	SHEET NO.
57	(46-3)R,HBK-1&[(46-3)HB-5]HB-1	KANKAKEE	1183	1178
		CONTRACT NO. 66863		
ILLINOIS		FED. AID PROJECT		

ORIGINAL SURVEY	SURVED _____	BY _____	DATE _____
NOTE BOOK	PLOTTED _____		
	TEMPLATE _____		
	AREAS _____		
NO. _____	AREAS CHECKED _____		

MODEL: KBSRR - 17	NO.	AREAS CHECKED
FILE NAME: C:\PW\WORK\EXP-PW.BENTLEY.COM EXP-PW-01\D0144124\ID3686863-SHT-XS-KBSRR-11.DGN		

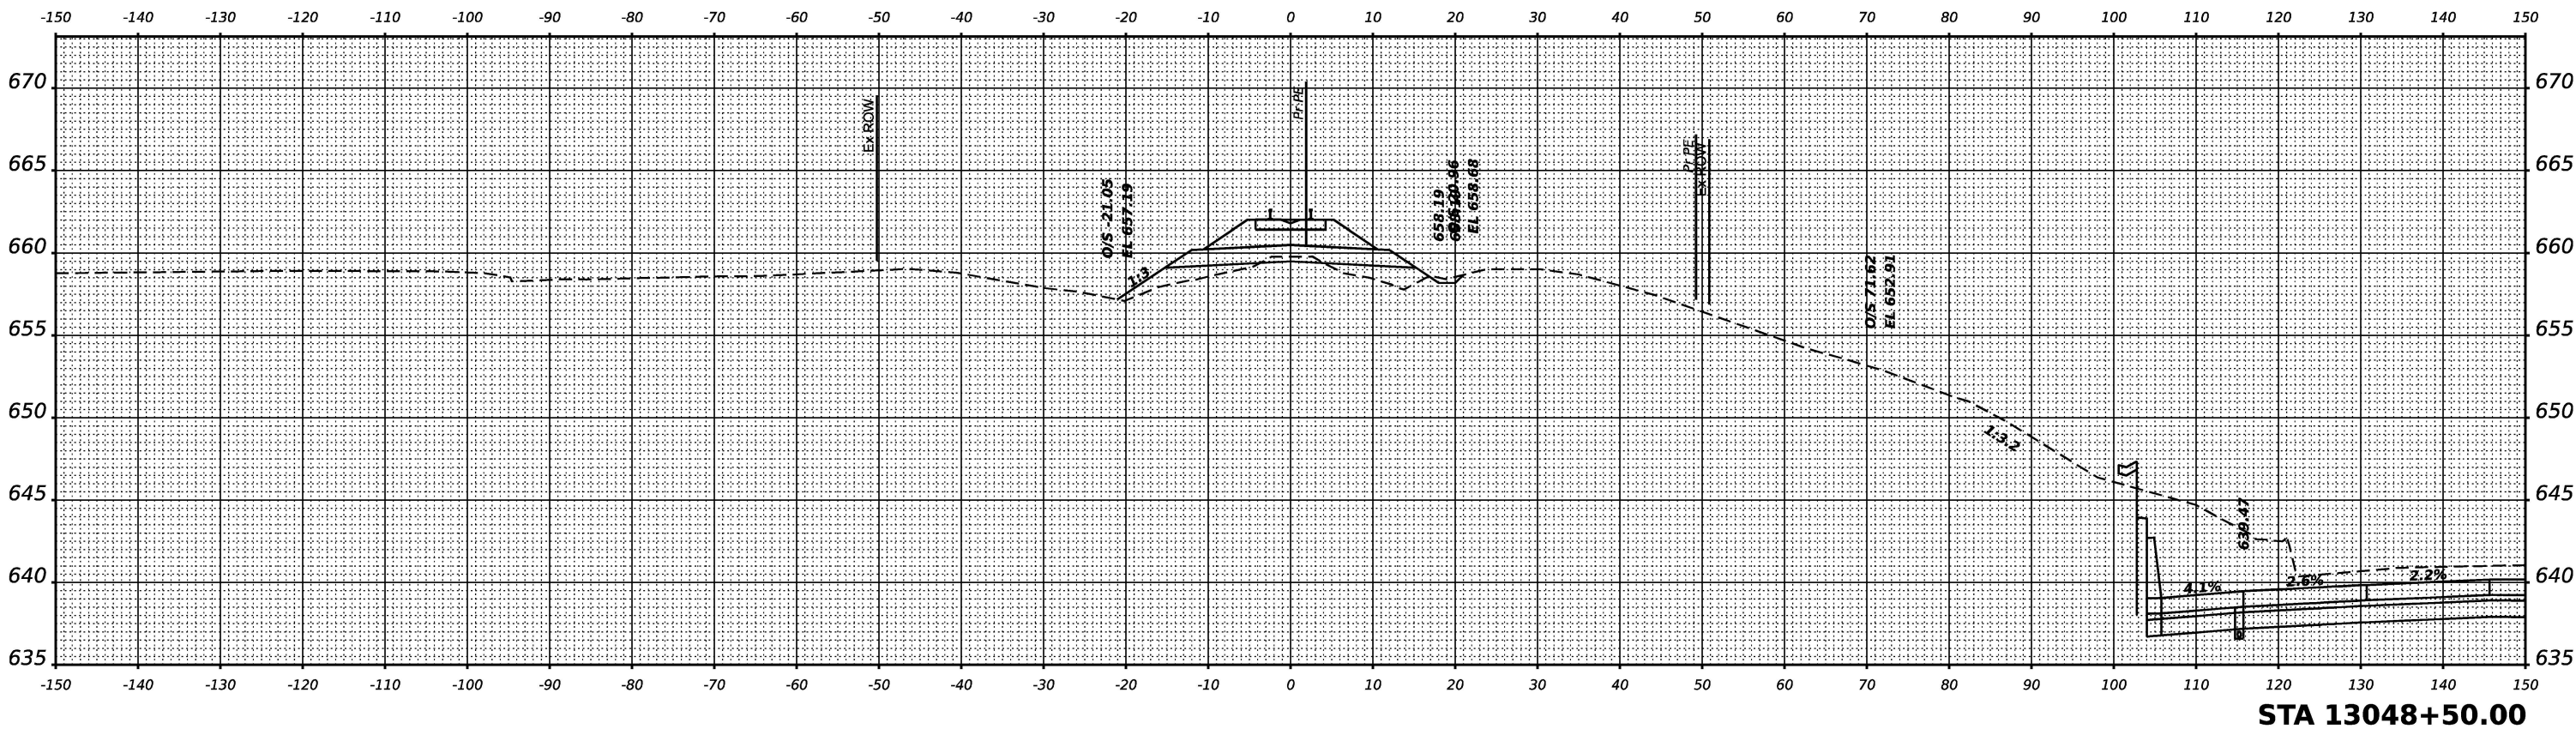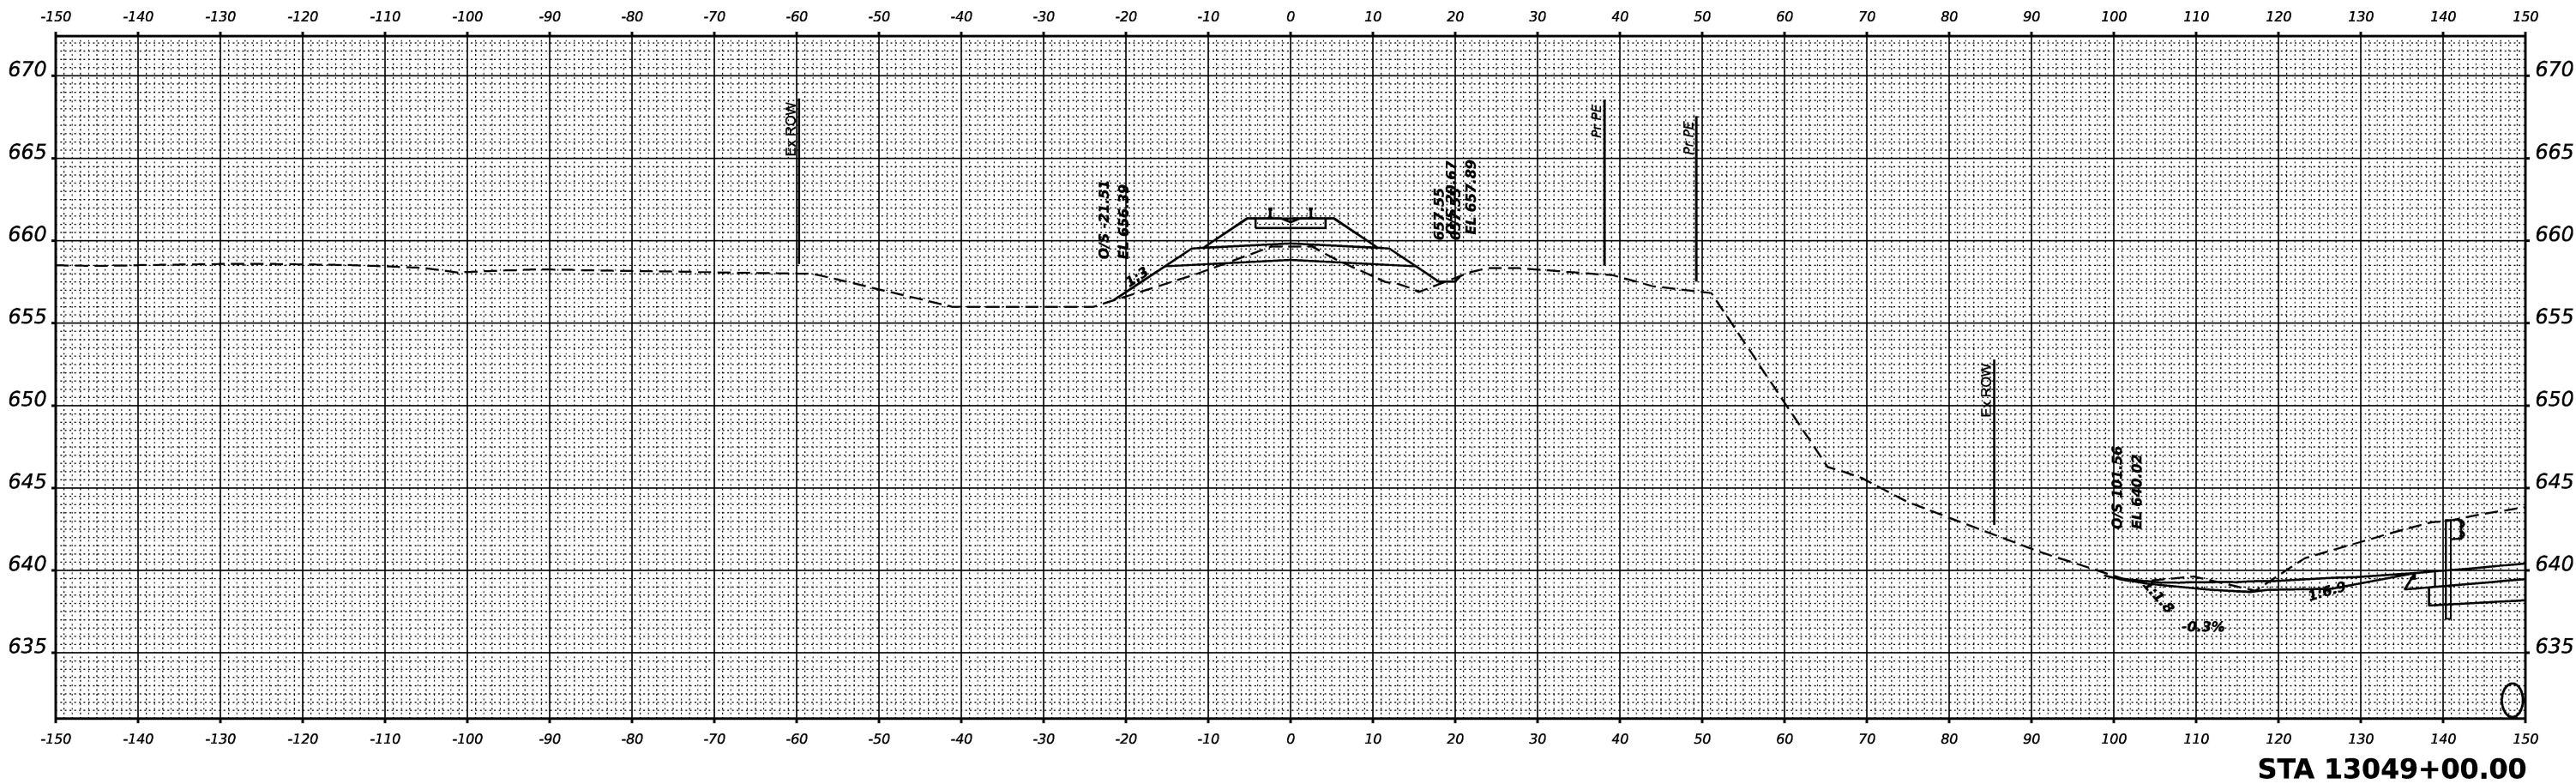

USER NAME ■ SALASL	DESIGNED - MRT
	DRAWN - MRT
PLOT SCALE ■ 0.16666633 ' / IN.	CHECKED - YK
PLOT DATE ■ 4/23/2026	DATE - 04/22/2026

DESIGNED -	MRT	REVISED -
DRAWN -	MRT	REVISED -
CHECKED -	YK	REVISED -
DATE -	04/22/2026	REVISED -

**STATE OF ILLINOIS
DEPARTMENT OF TRANSPORTATION**


**CROSS SECTIONS
KB&S RAILROAD**

SCALE:	SHEET .	OF	SHEETS	STA.	TO STA.
--------	---------	----	--------	------	---------


F.A.I RTE.	SECTION	COUNTY	TOTAL SHEETS	SHEET NO.
57	(46-3)R,HBK-1&[(46-3)HB-5]HB-1	KANKAKEE	1183	1179
		CONTRACT NO. 66863		
		ILLINOIS	FED. AID PROJECT	

ILLINOIS	FED. AID PROJECT
----------	------------------

FINAL SURVEY NOTE BOOK NO.	SURVEYED PLOTTED TEMPLATE AREAS CHECKED	BY	DATE

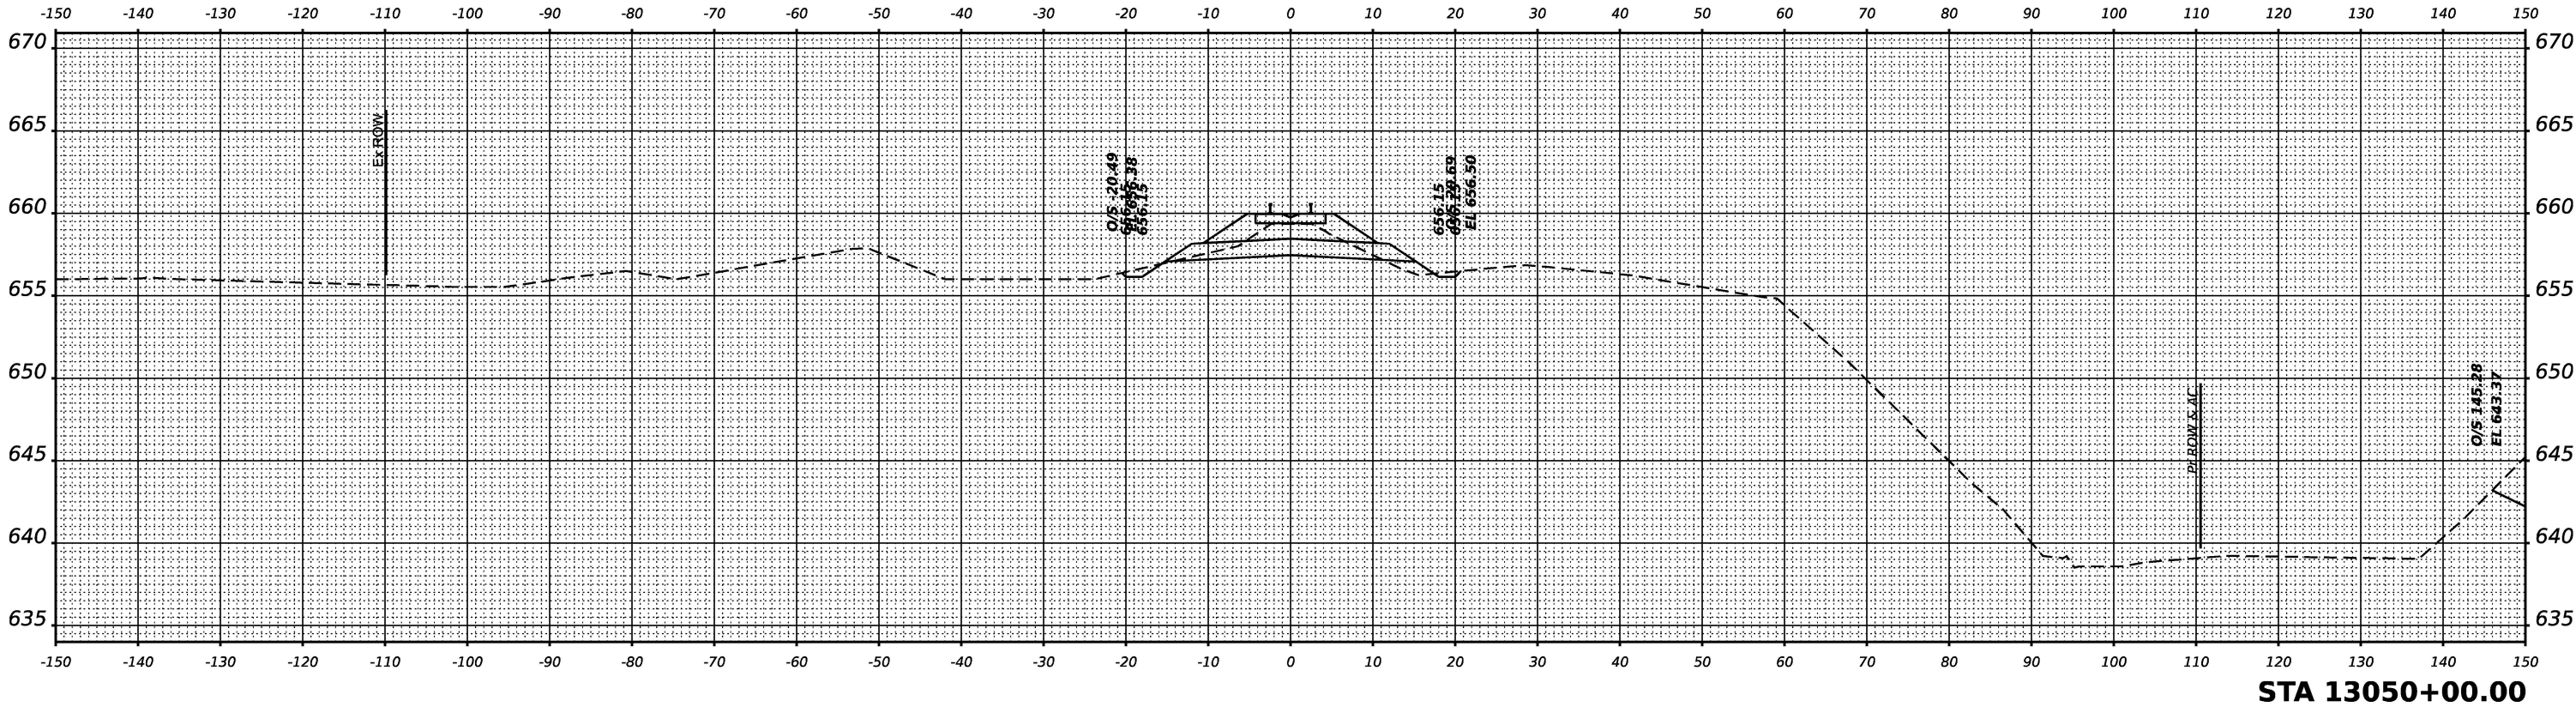

ORIGINAL SURVEY NOTE BOOK NO.	SURVEYED PLOTTED TEMPLATE AREAS CHECKED	BY	DATE

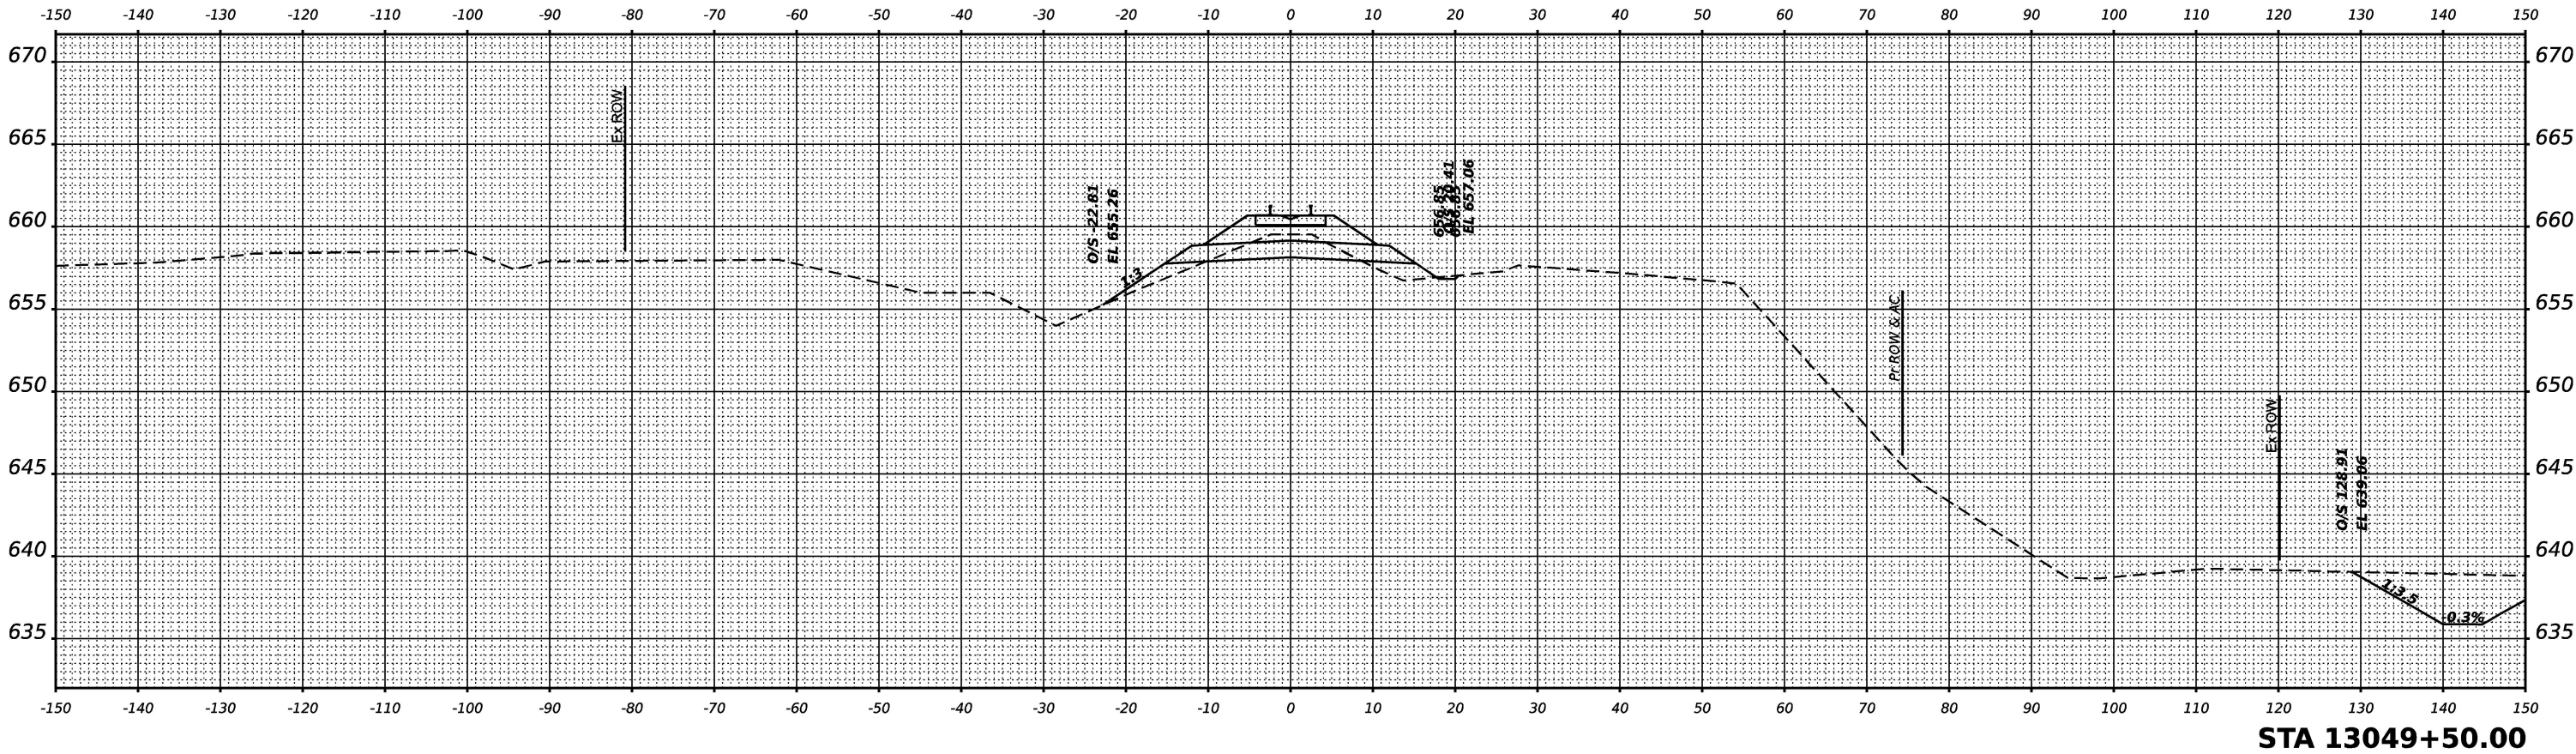

MODEL: KBR-18
FILE NAME: C:\WORK\EXP\HW\BENTLEY.COM\EXP\HW\1001412\AD36863-SHT\AS-KBR-18.DGN



USER NAME	= SALASL
DESIGNED	- MRT
DRAWN	- MRT
CHECKED	- YK
DATE	- 04/22/2026

REVISED	-
REVISED	-
REVISED	-
REVISED	-


STATE OF ILLINOIS
DEPARTMENT OF TRANSPORTATION

CROSS SECTIONS
KB&S RAILROAD


SCALE: SHEET OF SHEETS STA. TO STA.

F.A.I RTE.	SECTION	COUNTY	TOTAL SHEETS	SHEET NO.
57	(46-3)R,HBK-1&[(46-3)HB-5]HB-1	KANKAKEE	1183	1180
CONTRACT NO. 66863				
ILLINOIS FED. AID PROJECT				

FINAL SURVEY NOTE BOOK NO.	SURVEYED PLOTTED TEMPLATE AREAS CHECKED	BY	DATE

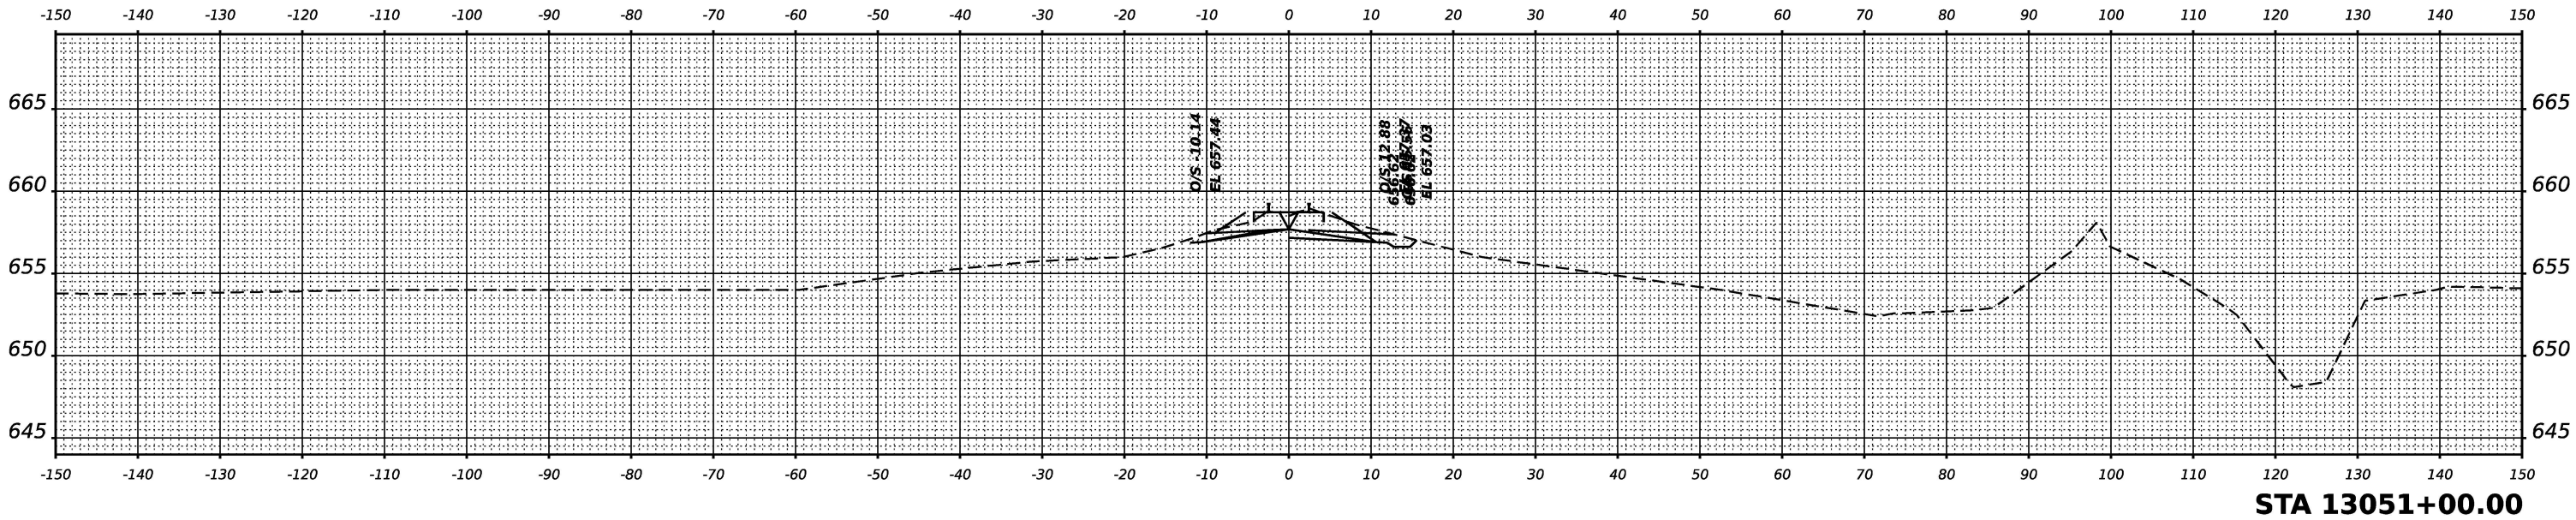

ORIGINAL SURVEY NOTE BOOK NO.	SURVEYED PLOTTED TEMPLATE AREAS CHECKED	BY	DATE

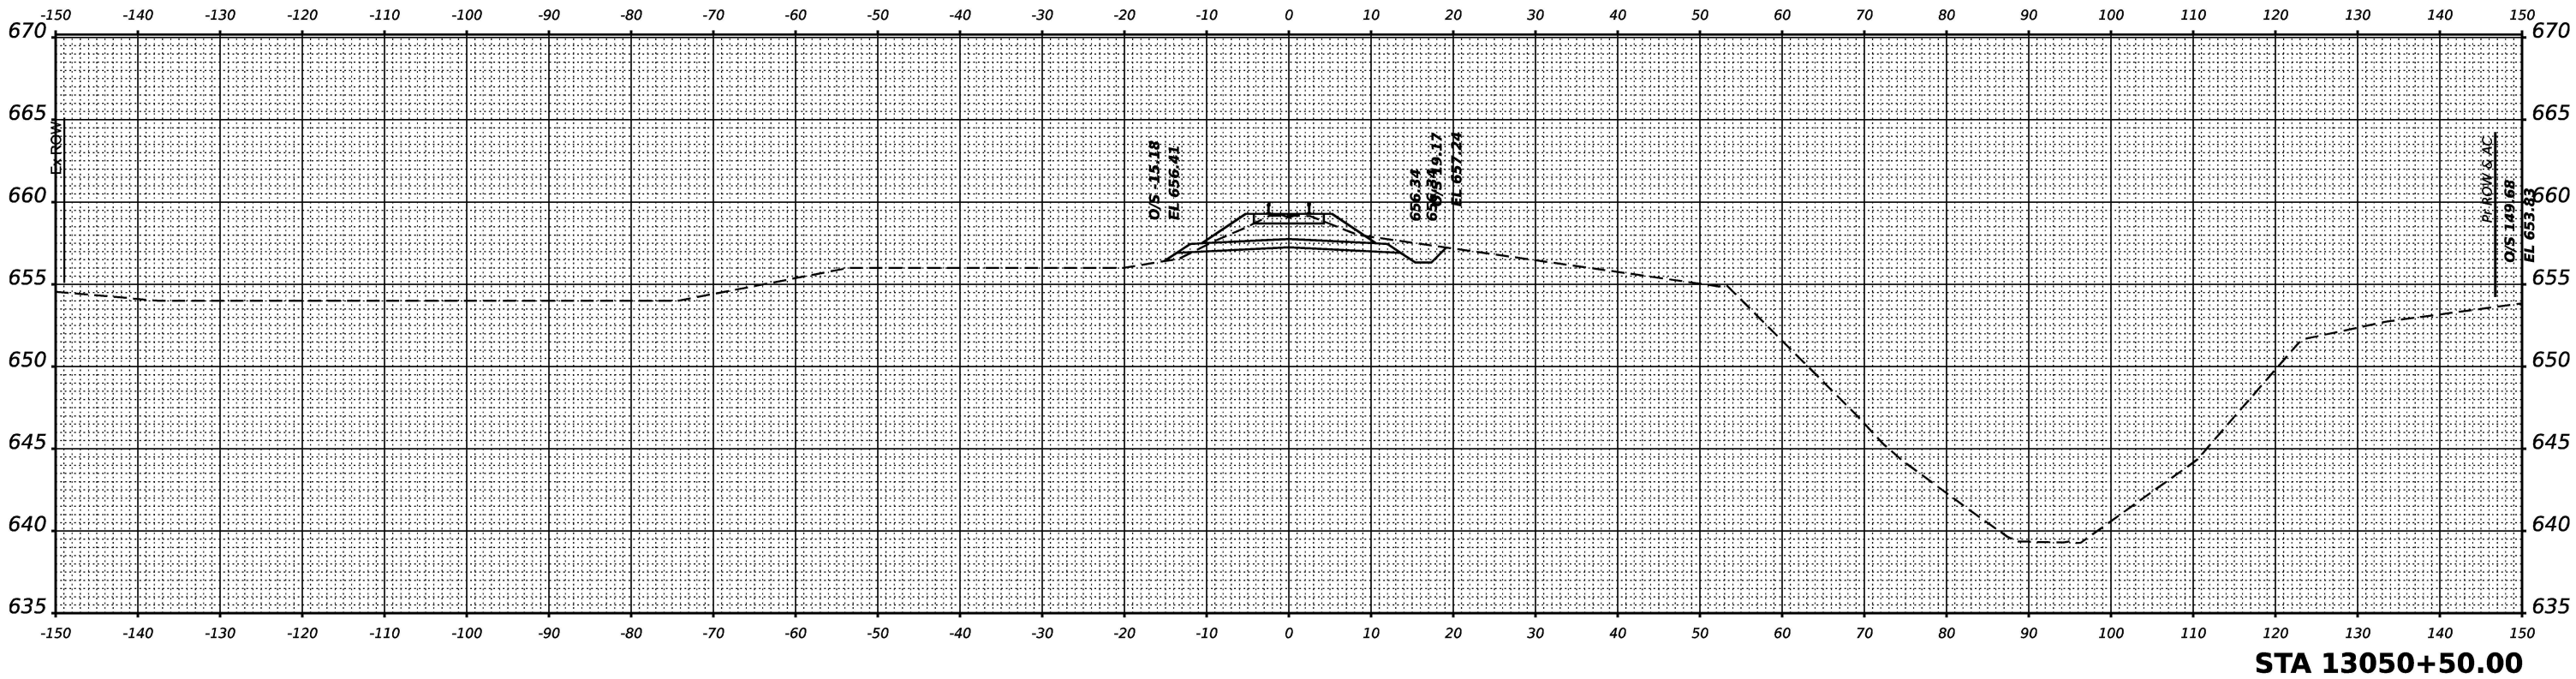

MODEL: KBR-19
FILE NAME: C:\WORK\EXP\BENTLEY\COM\EXP\W01\001412\AD36863-SHT-AS-KBR-1.DGN



USER NAME	= SALASL
DESIGNED	- MRT
DRAWN	- MRT
CHECKED	- YK
DATE	- 04/22/2026

REVISED	-
REVISED	-
REVISED	-
REVISED	-

STATE OF ILLINOIS
DEPARTMENT OF TRANSPORTATION

CROSS SECTIONS
KB&S RAILROAD


SCALE: SHEET . OF SHEETS STA. TO STA.

F.A.I RTE.	SECTION	COUNTY	TOTAL SHEETS	SHEET NO.
57	(46-3)R,HBK-1&[(46-3)HB-5]HB-1	KANKAKEE	1183	1181
CONTRACT NO. 66863				
ILLINOIS FED. AID PROJECT				


FINAL SURVEY	SURVEYED	BY	DATE
	PLOTTED		
	TEMPLATE		
	AREAS		
NOTE BOOK	NO.		

ORIGINAL SURVEY	SURVEYED	BY	DATE
	PLOTTED		
	TEMPLATE		
	AREAS		
NOTE BOOK	NO.		


MODEL: KBSR - 20
FILE NAME: C:\PW\WORK\EXP-W\BENTLEY\COM\EXP-W\01\0014412\AD36863-SHT-5-KBSR-1.DGN

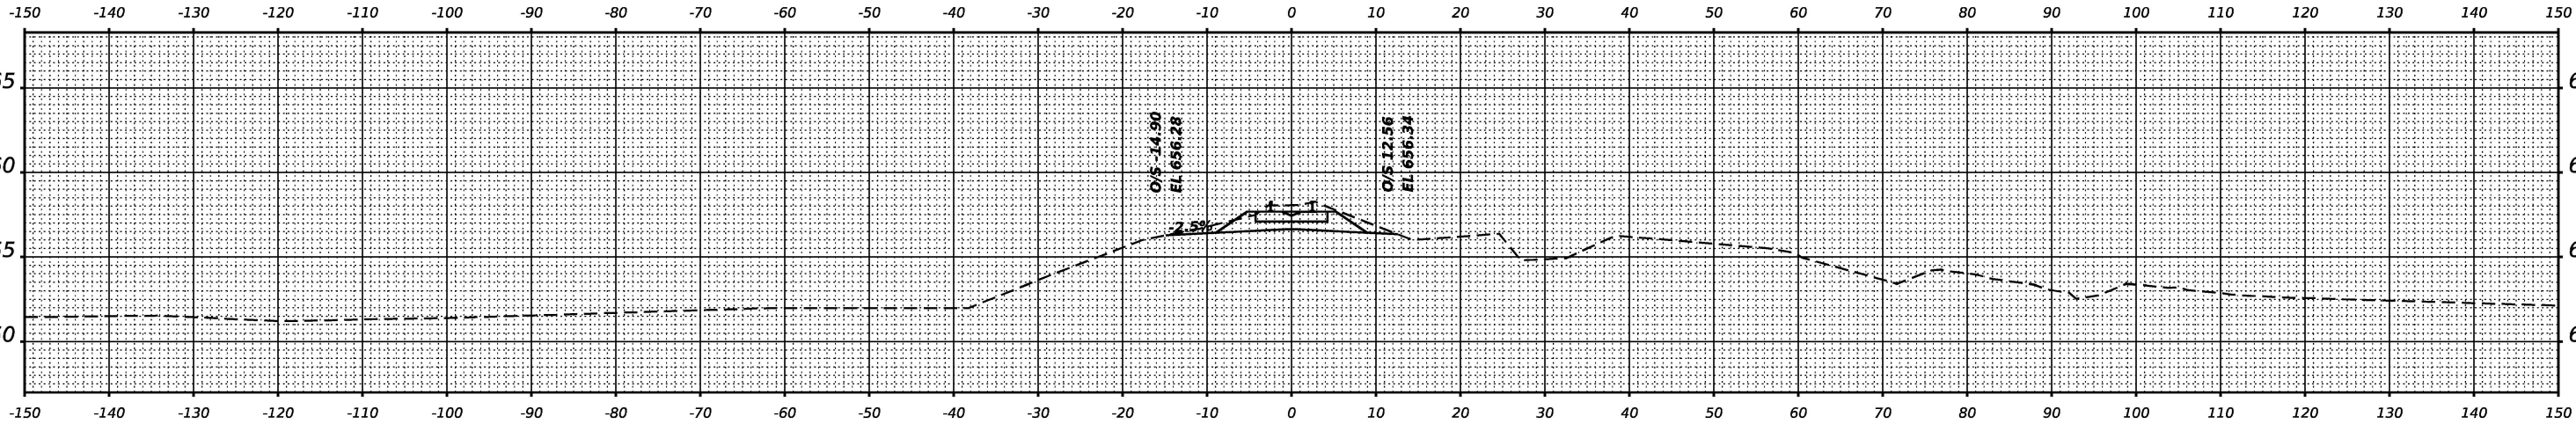

STA 13052+50.00

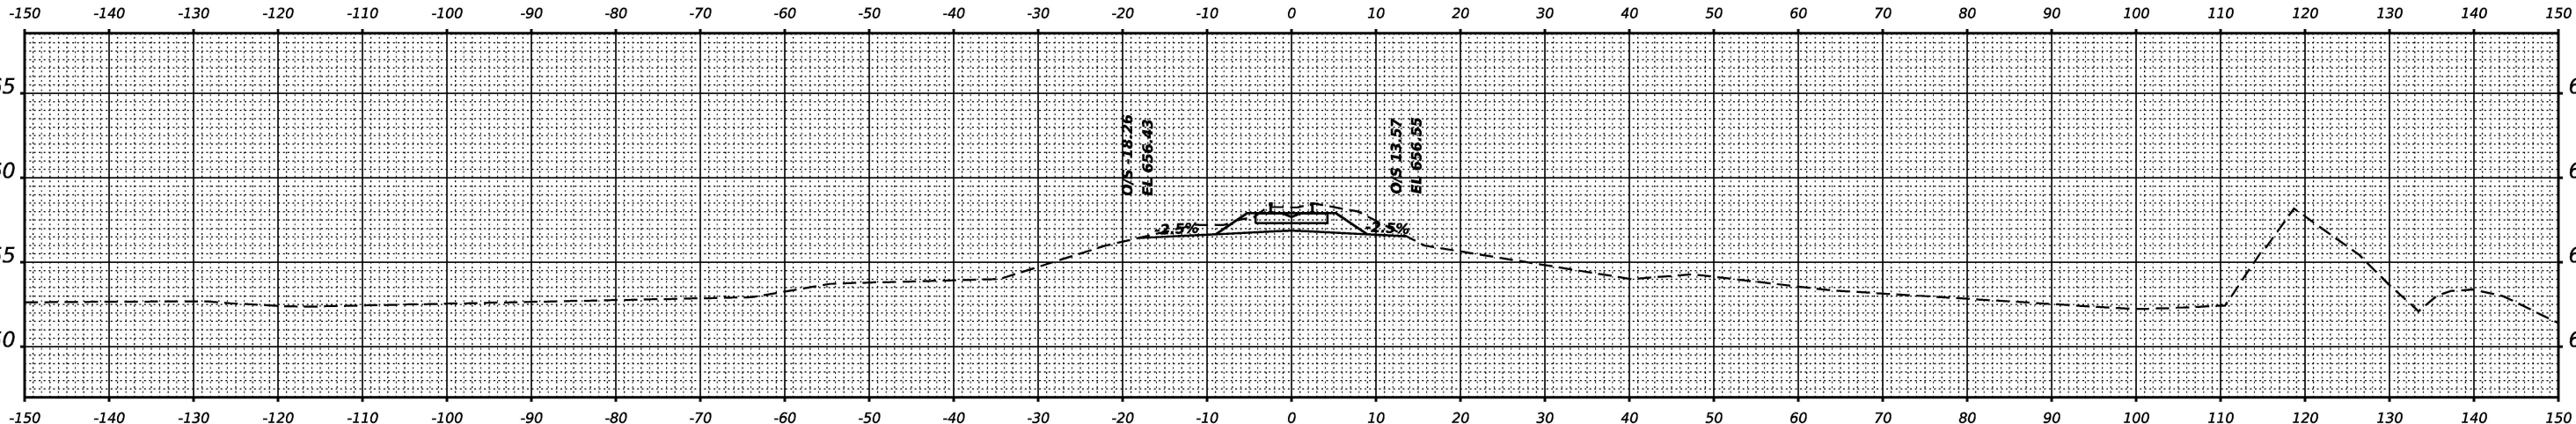

STA 13052+00.00

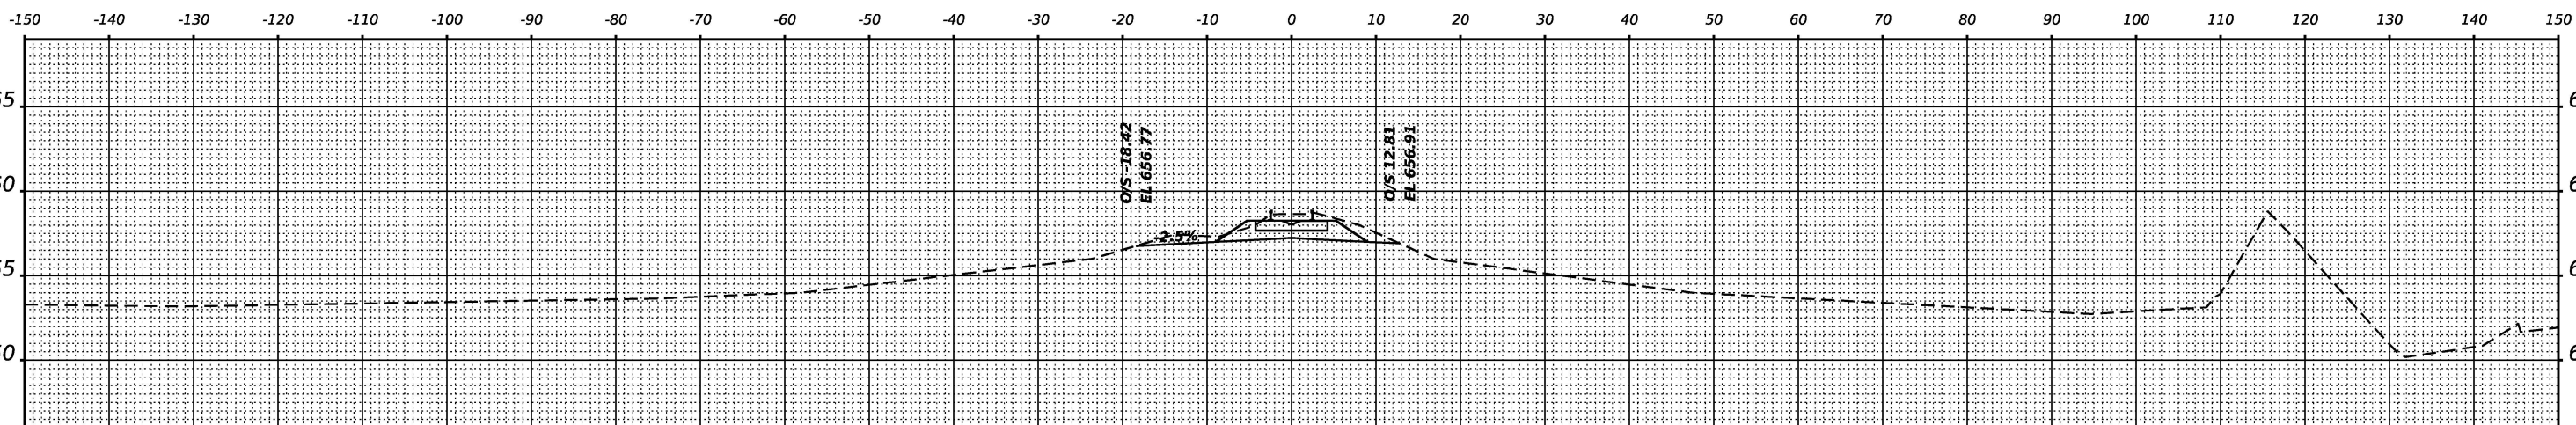

STA 13051+50.00



USER NAME	= SALASL	DESIGNED -	MRT	REVISED -	
		DRAWN -	MRT	REVISED -	
PLOT SCALE	= 0.16666633 1/IN.	CHECKED -	YK	REVISED -	
PLOT DATE	= 4/23/2026	DATE -	04/22/2026	REVISED -	

STATE OF ILLINOIS
DEPARTMENT OF TRANSPORTATION

CROSS SECTIONS
KB&S RAILROAD



SCALE: SHEET . OF SHEETS STA. TO STA.

F.A.I RTE.	SECTION	COUNTY	TOTAL SHEETS	SHEET NO.
57	(46-3)R,HBK-1&[(46-3)HB-5]HB-1	KANKAKEE	1183	1182
CONTRACT NO. 66863				
ILLINOIS FED. AID PROJECT				

FINAL SURVEY NOTE BOOK NO.	SURVEYED PLOTTED TEMPLATE AREAS CHECKED	BY	DATE

ORIGINAL SURVEY NOTE BOOK NO.	SURVEYED PLOTTED TEMPLATE AREAS CHECKED	BY	DATE

MODEL: KBSR - 21
FILE NAME: C:\PW\WORK\EXP-W\BENTLEY.COM\EXP-W\01\001412\AD36863-SHT-XS-KBSR-1.DGN

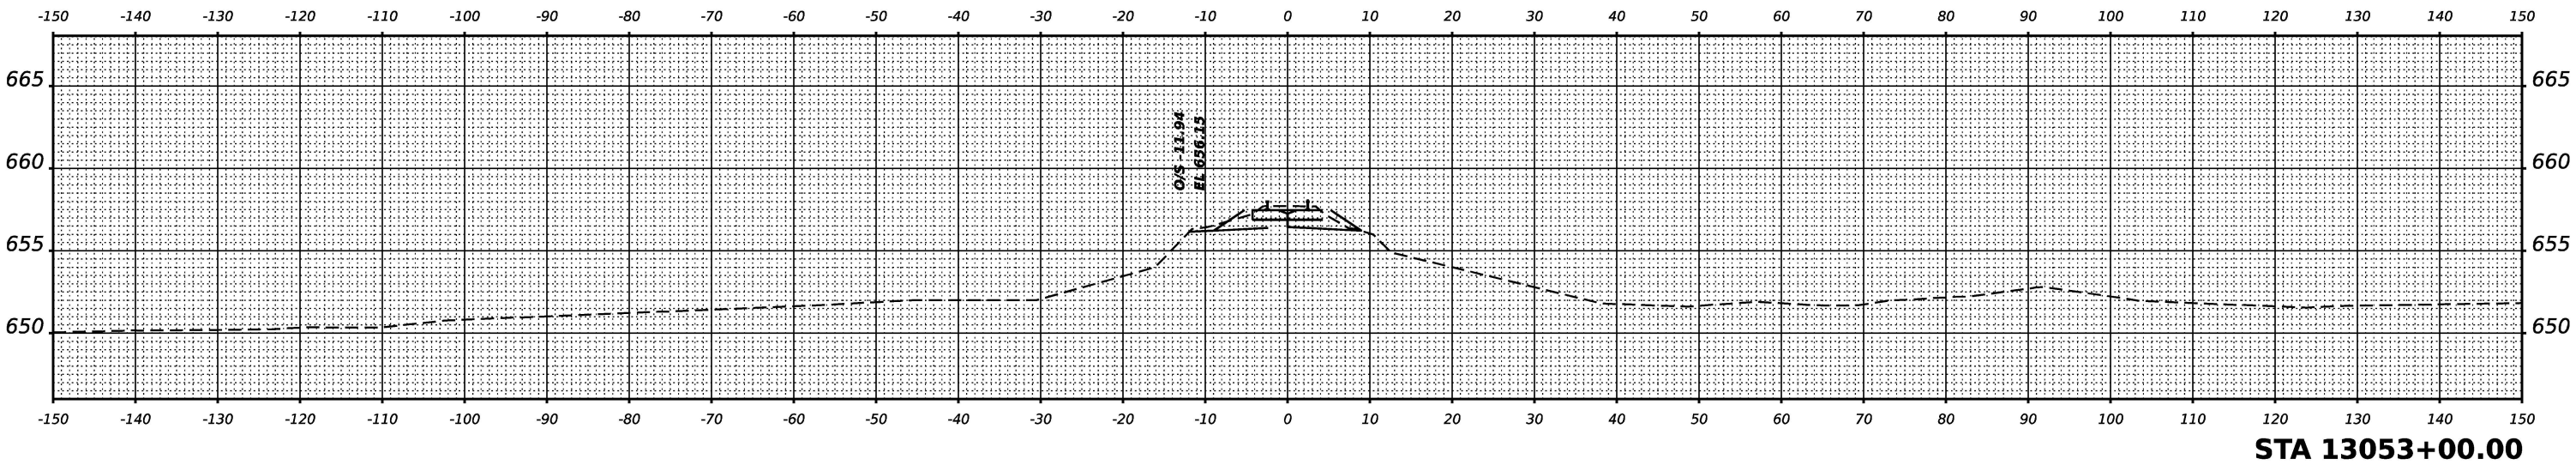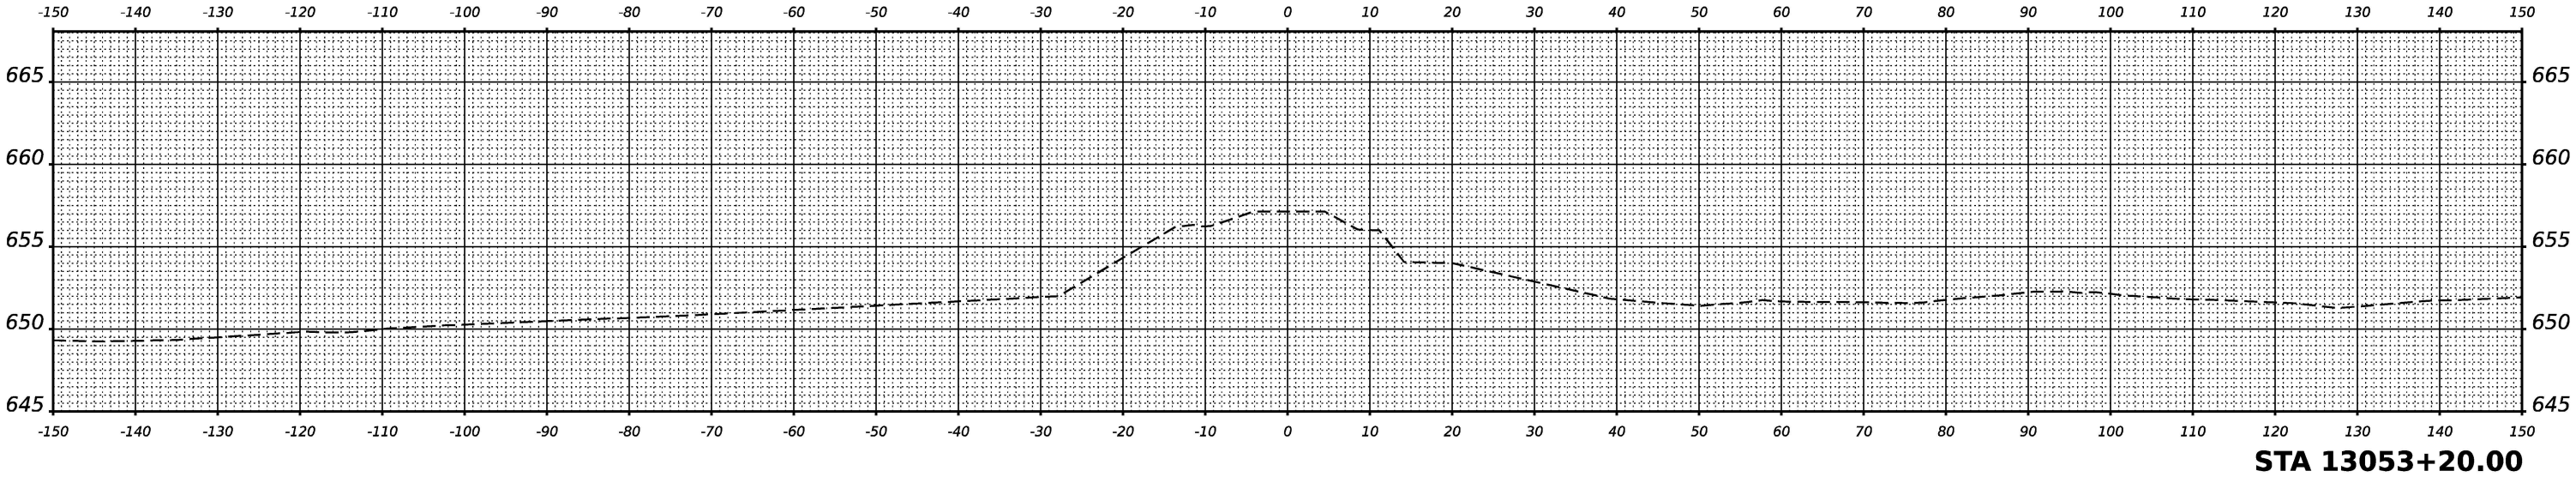

USER NAME =	SALASL	DESIGNED -	MRT	REVISED -	
		DRAWN -	MRT	REVISED -	
PLOT SCALE =	0.16666633 1/IN.	CHECKED -	YK	REVISED -	
PLOT DATE =	4/23/2026	DATE -	04/22/2026	REVISED -	

STATE OF ILLINOIS
DEPARTMENT OF TRANSPORTATION

CROSS SECTIONS
KB&S RAILROAD

SCALE: SHEET . OF SHEETS STA. TO STA.

F.A.I RTE.	SECTION	COUNTY	TOTAL SHEETS	SHEET NO.
			1183	1183
57	(46-3)R,HBK-1&[(46-3)HB-5]HB-1	KANKAKEE	CONTRACT NO. 66863	
		ILLINOIS	FED. AID PROJECT	