

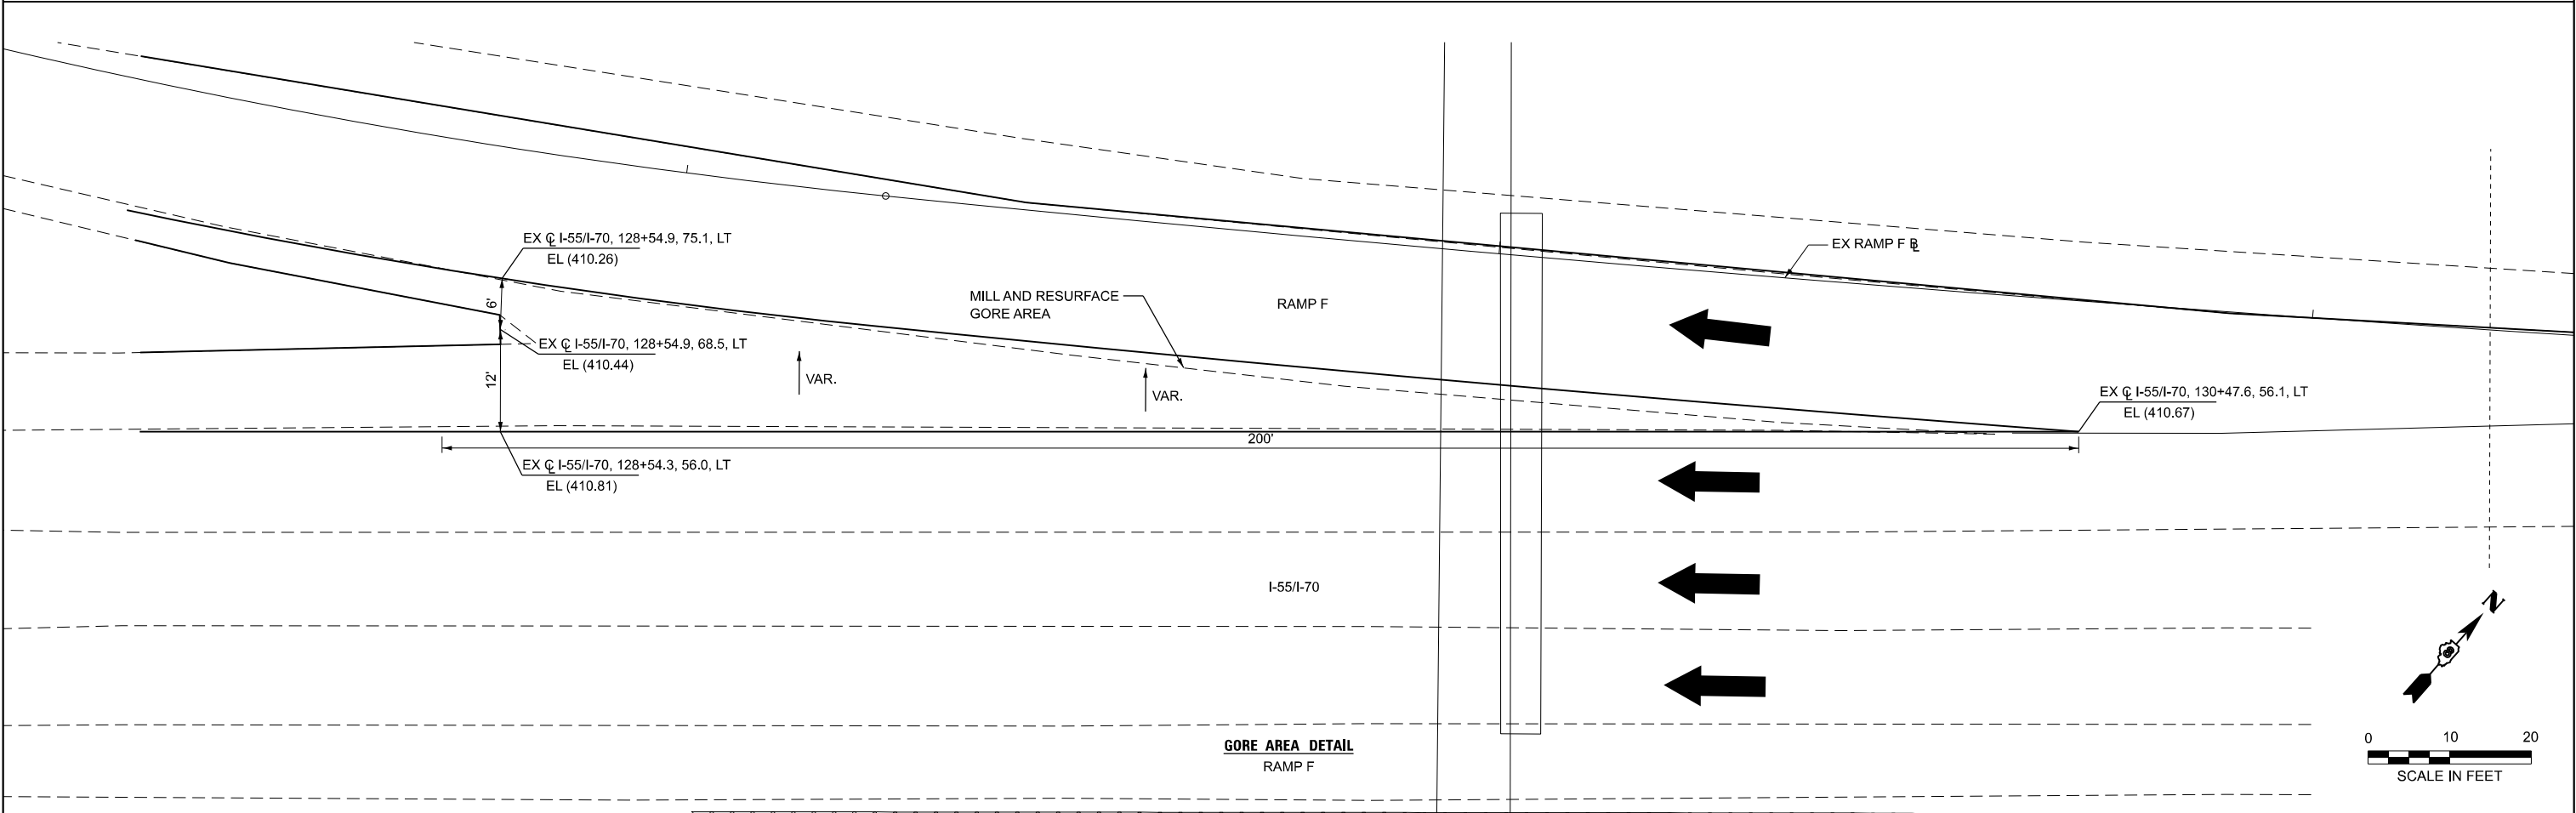
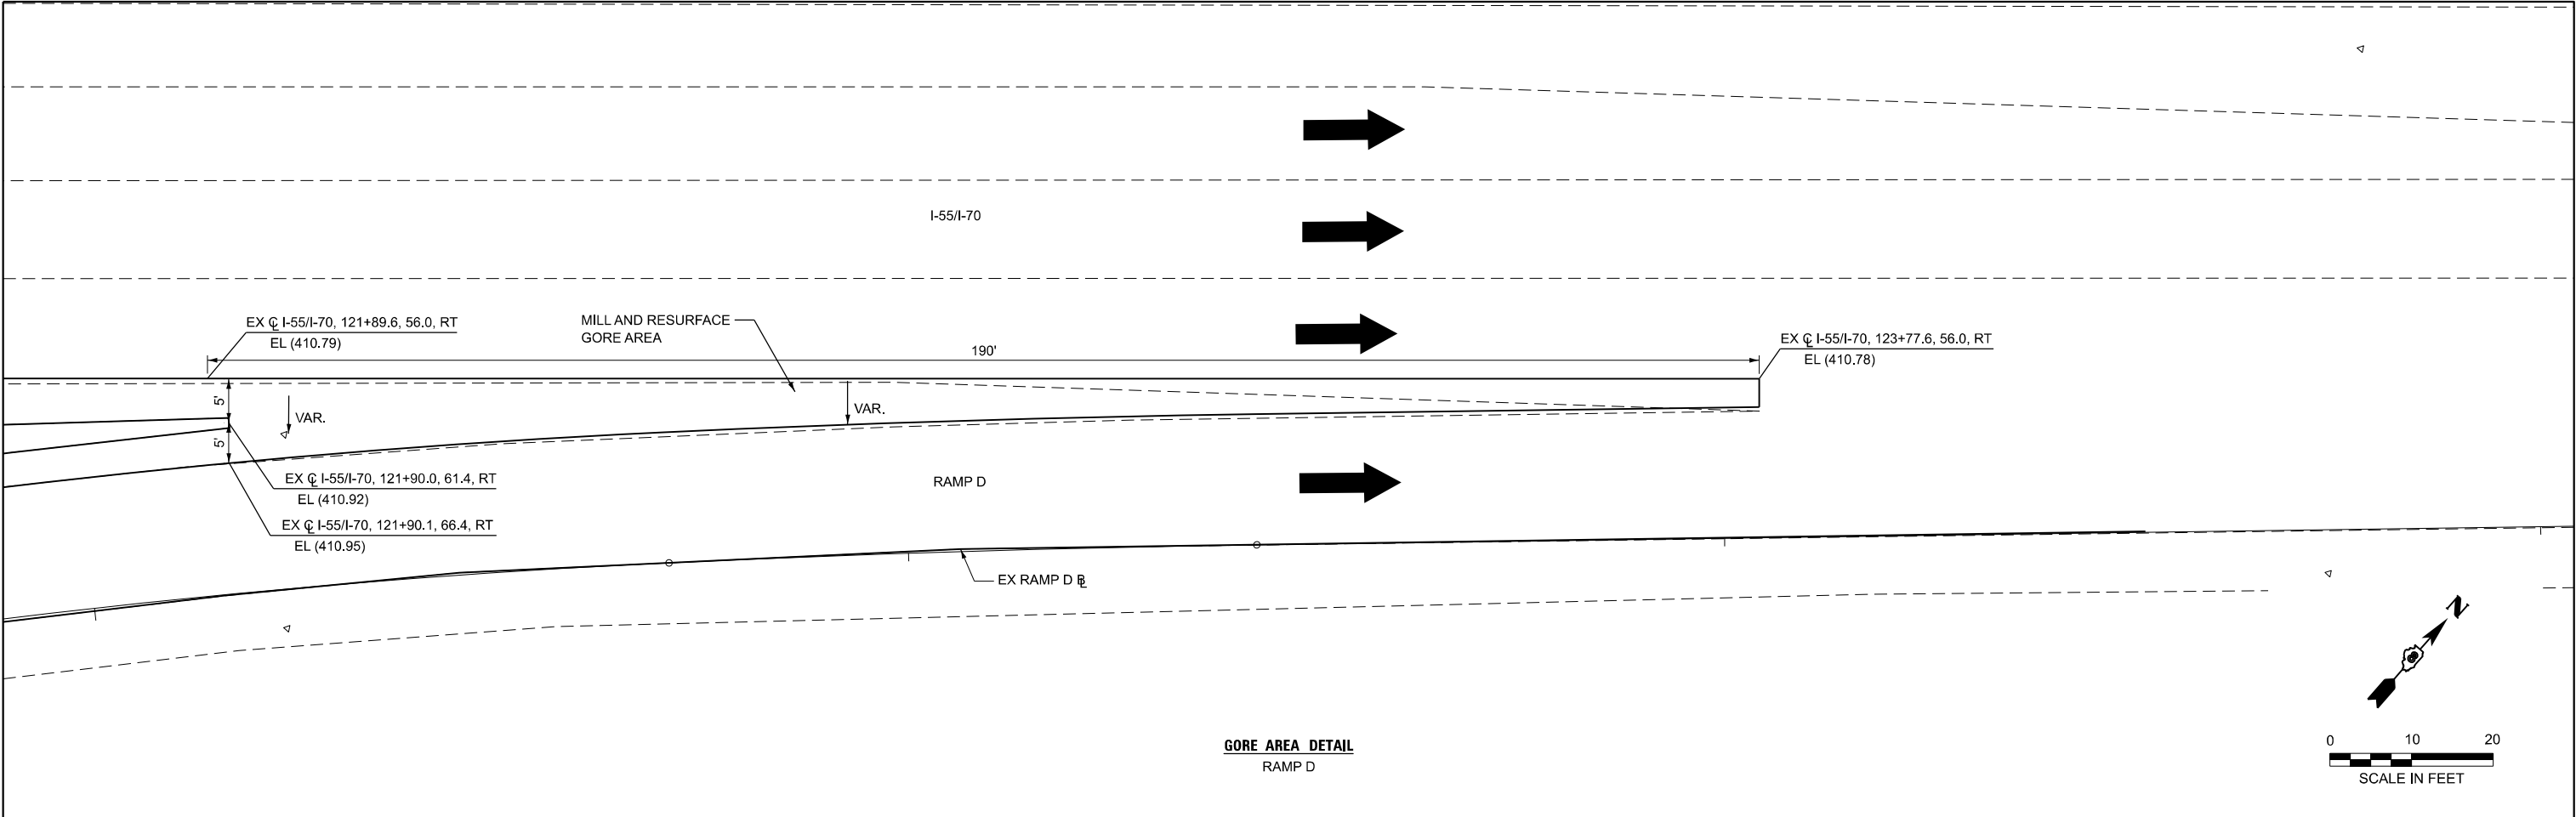
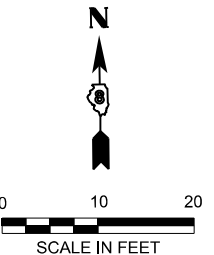
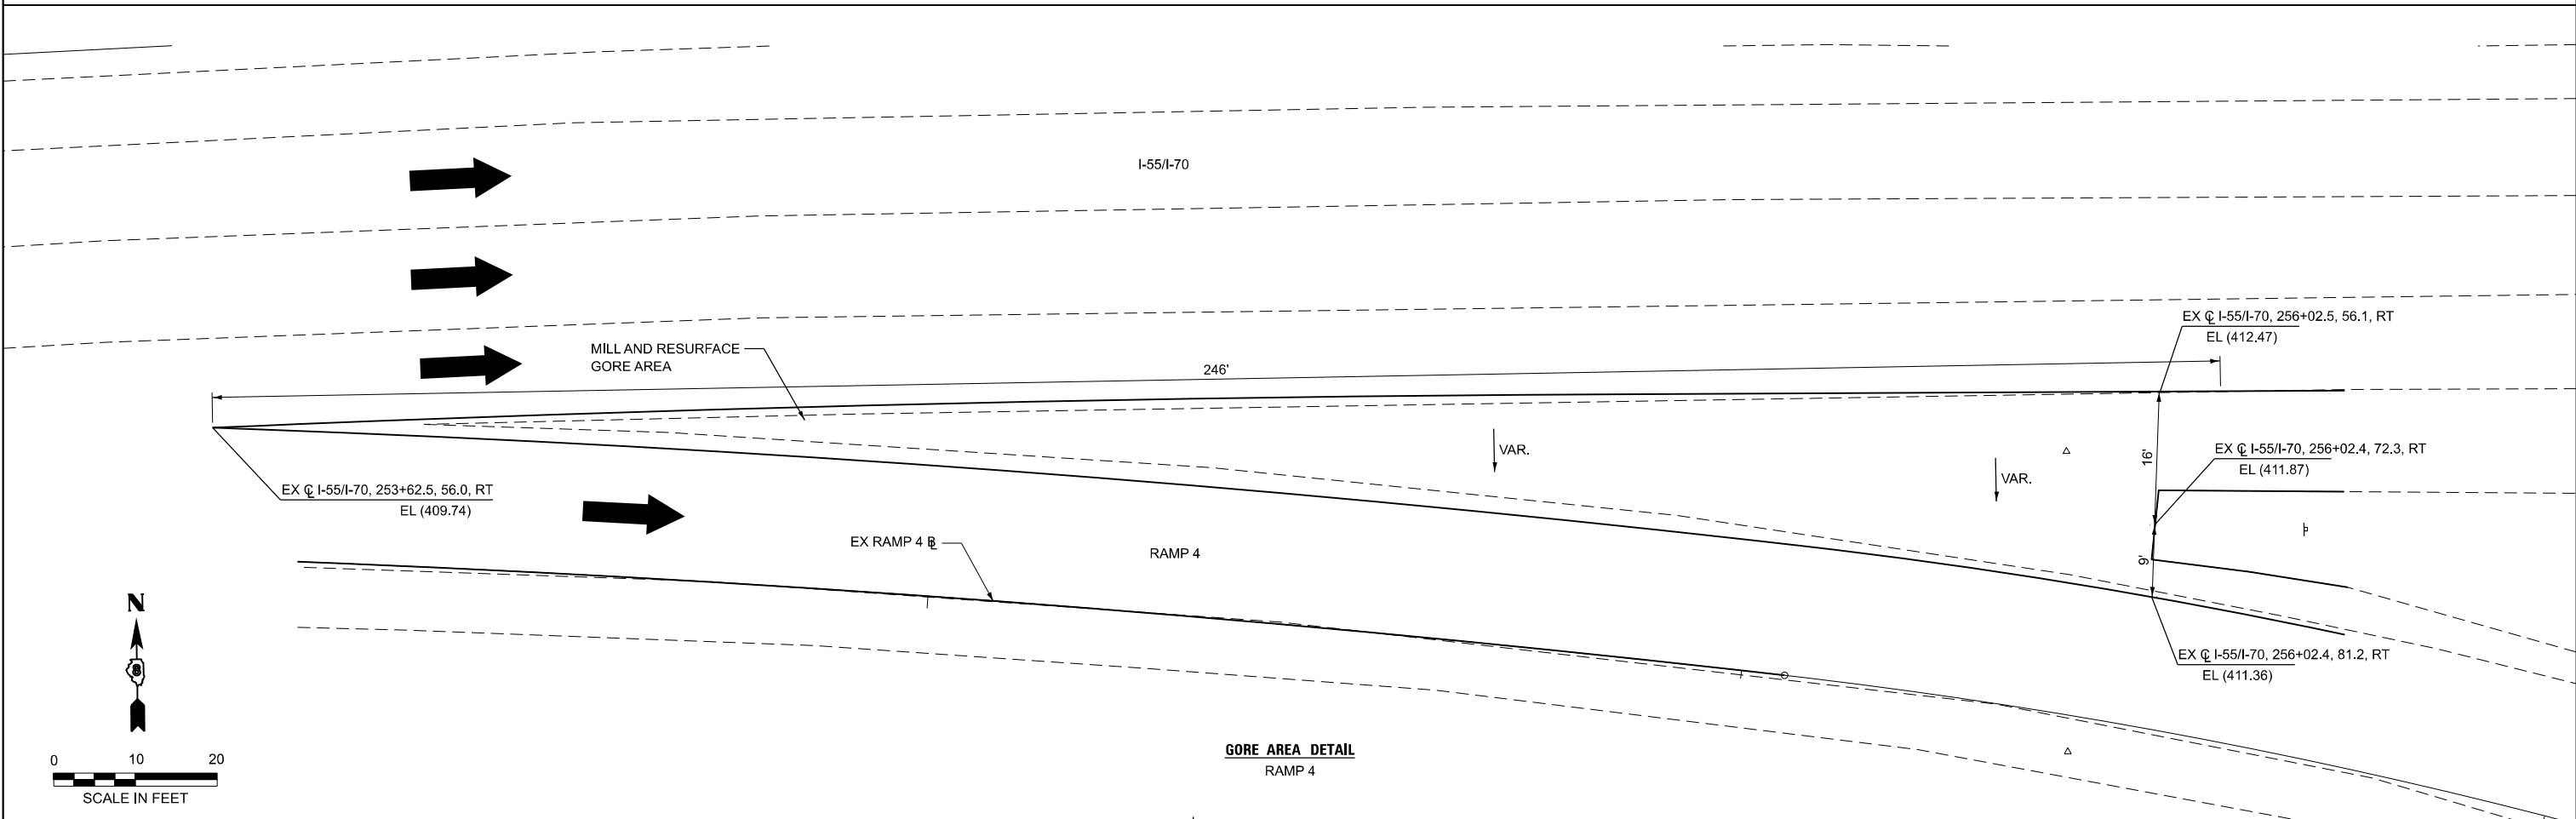


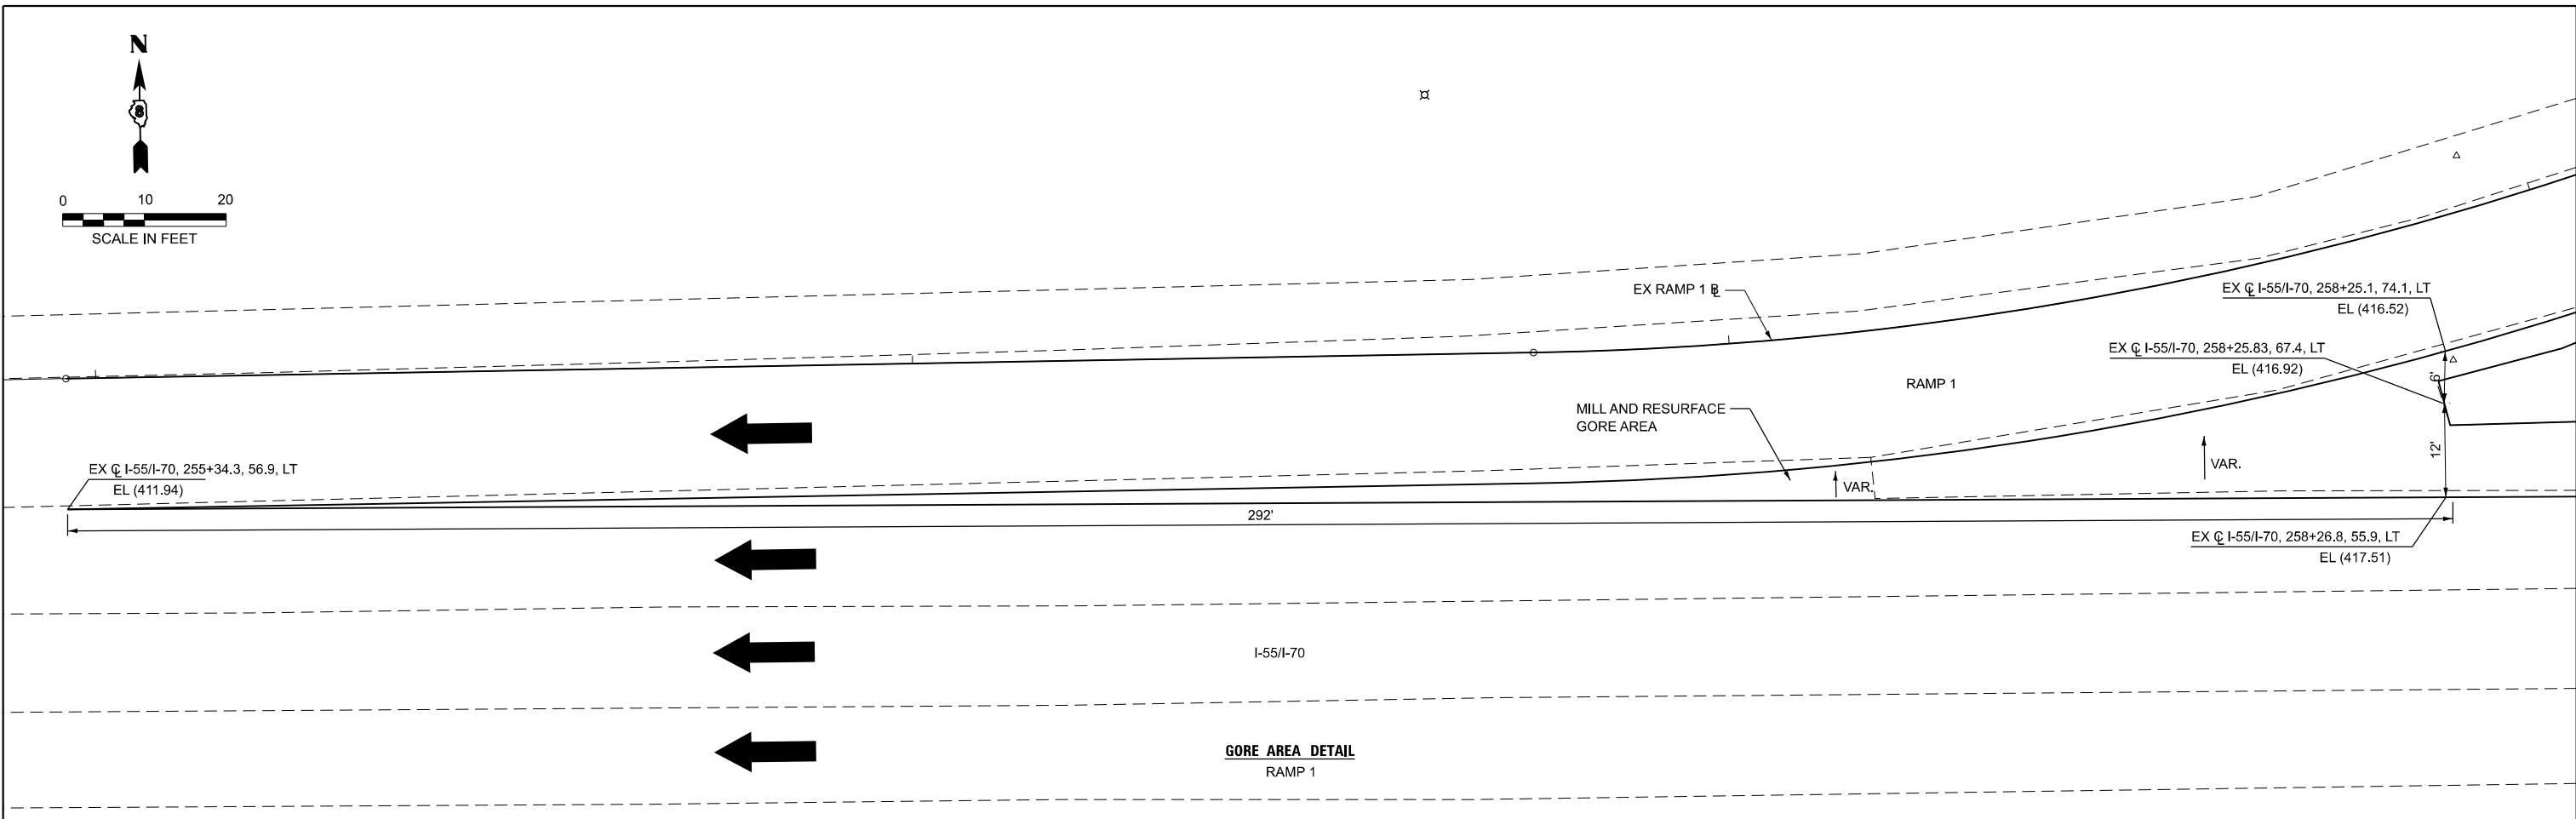

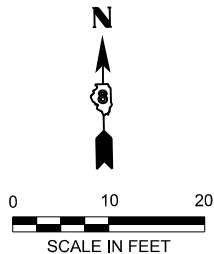


USER NAME = jacobspw18ics03\$	DESIGNED -	REVISED -
	DRAWN -	REVISED -
PLOT SCALE = 20,00000000' / in.	CHECKED -	REVISED -
PLOT DATE = 10/2/2025	DATE - 2025/10/03	REVISED -


STATE OF ILLINOIS
DEPARTMENT OF TRANSPORTATION

ROADWAY DETAILS			
RAMP 1 AND RAMP 4 GORES			
SCALE: NTS	SHEET 9 OF 24 SHEETS	STA.	TO STA.

F.A.I. RTE.	SECTION	COUNTY	TOTAL SHEETS	SHEET NO.
70	Section82-(5,6)RS-2, 60-6RS-2		678	102
CONTRACT NO. 76E84				
ILLINOIS		FED. AID PROJECT		

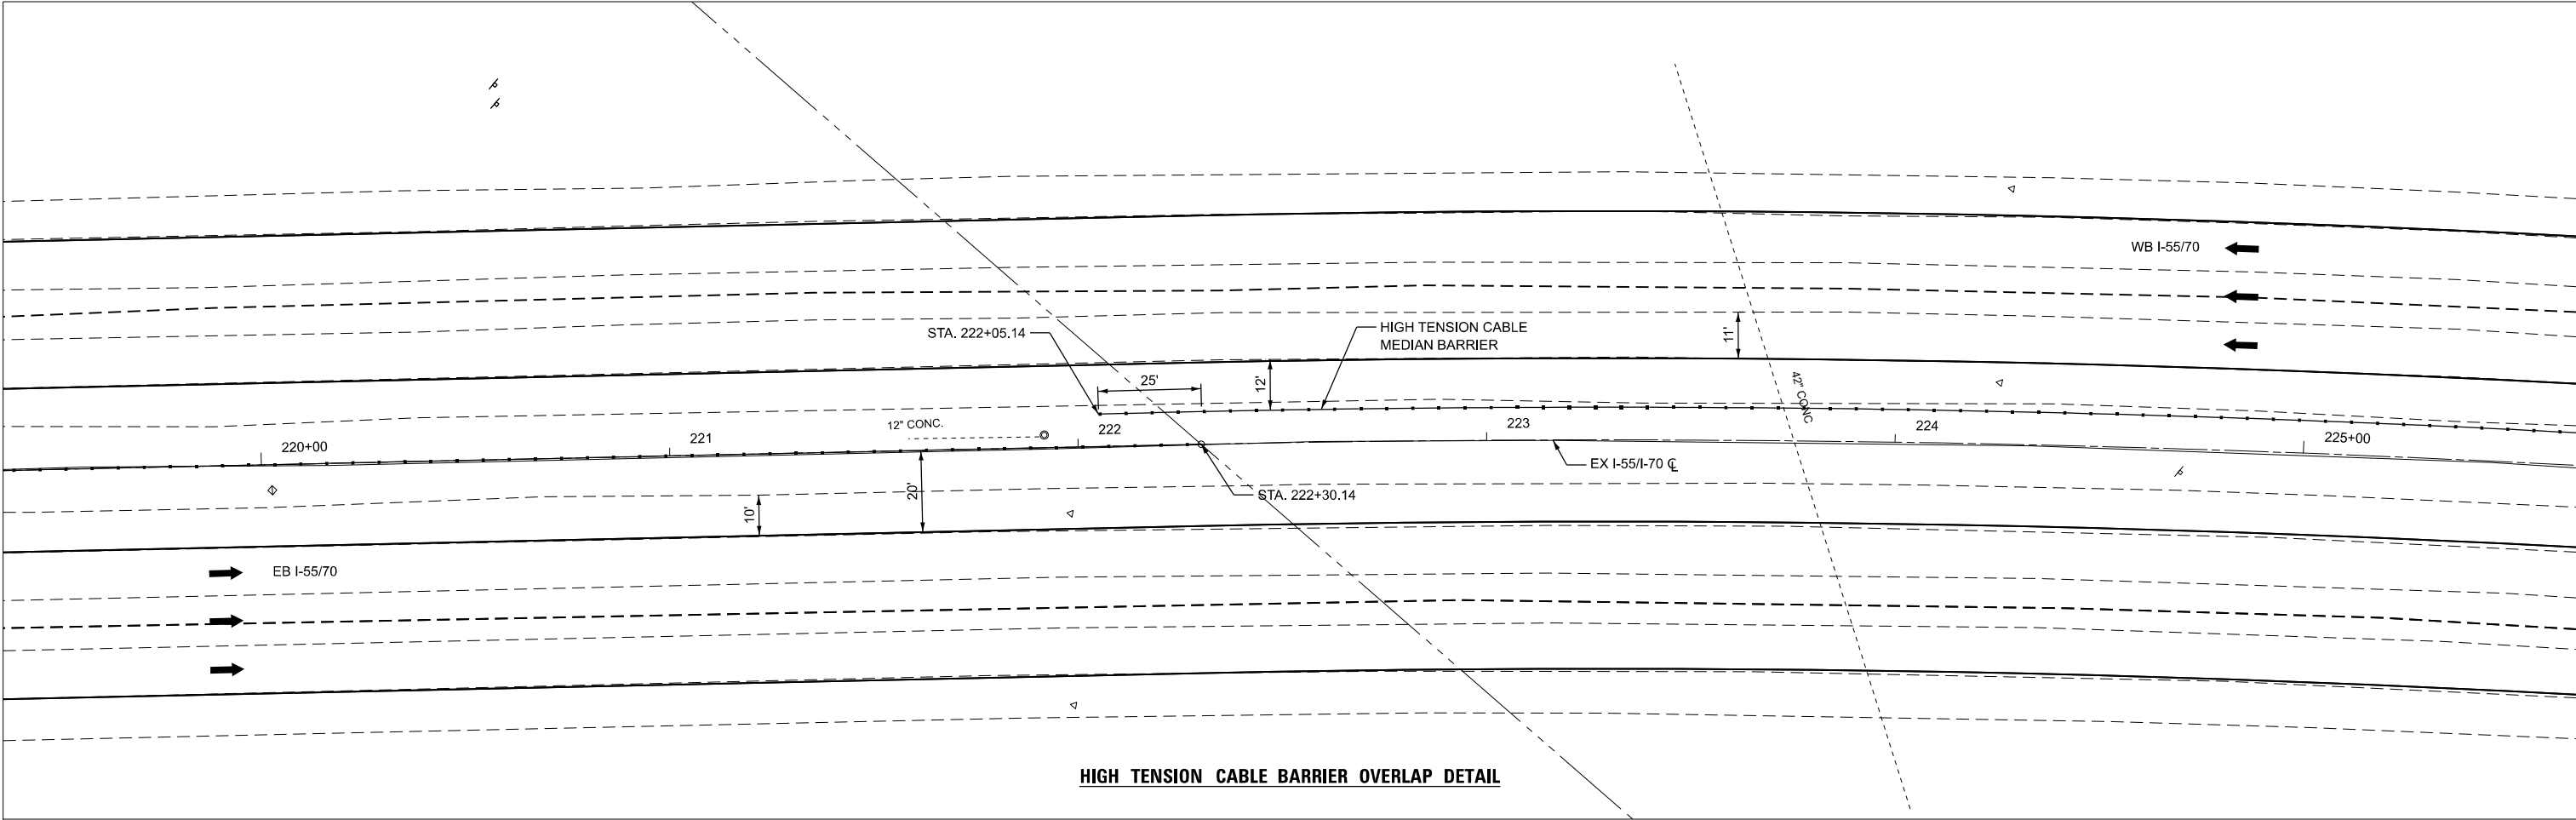

HIGH TENSION CABLE BARRIER OVERLAP DETAIL

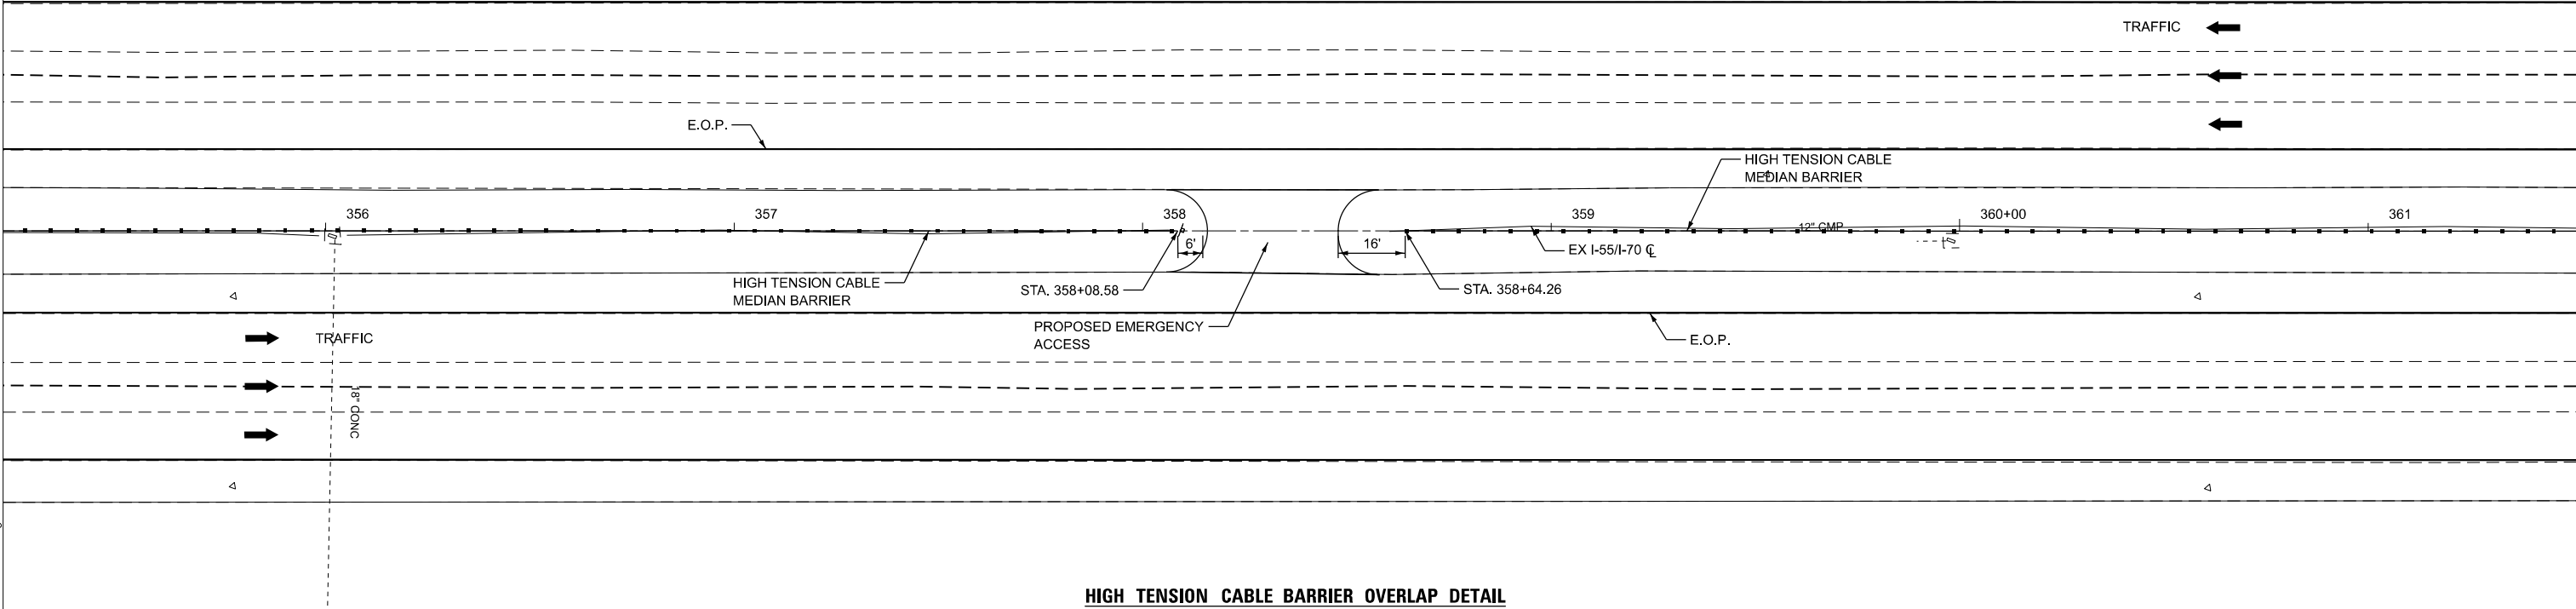

HIGH TENSION CABLE BARRIER OVERLAP DETAIL

MODEL: S\MODEL\NAMES
FILE NAME: D876E84-I5570-shc-detail-11.dgn



USER NAME = jacobspw18kcs03\$	DESIGNED -	REVISED -
	DRAWN -	REVISED -
PLOT SCALE = 40,00000000 ' / in.	CHECKED -	REVISED -
PLOT DATE = 10/2/2025	DATE - 2025/10/03	REVISED -

STATE OF ILLINOIS
DEPARTMENT OF TRANSPORTATION

ROADWAY DETAILS
I-55/70 CABLE BARRIER

SCALE: NTS SHEET 11 OF 24 SHEETS STA. TO STA.

F.A.I. RTE.	SECTION	COUNTY	TOTAL SHEETS	SHEET NO.
70	Section82-(5,6)RS-2, 60-6RS-2	MADISON & ST. CLAIR	678	104
CONTRACT NO. 76E84				
ILLINOIS FED. AID PROJECT				

MODEL: S\MODEL\NAMES
FILE NAME: D876E64-I557\csh-detail-12.dgn



USER NAME	= jacobspw18lcs03\$
PLOT SCALE	= 20,00000000' / in.
PLOT DATE	= 10/2/2025



DESIGNED	-	REVISED	-
DRAWN	-	REVISED	-
CHECKED	-	REVISED	-
DATE	- 2025/10/03	REVISED	-

STATE OF ILLINOIS
DEPARTMENT OF TRANSPORTATION

ROADWAY DETAILS
I-55/70 EMERGENCY TURNAROUND

SCALE: NTS SHEET 12 OF 24 SHEETS STA. TO STA.

F.A.I. RTE.	SECTION	COUNTY	TOTAL SHEETS	SHEET NO.
70	Section82-(5,6)RS-2, 60-6RS-2	MADISON & ST. CLAIR	678	105
CONTRACT NO. 76E84				
ILLINOIS FED. AID PROJECT				

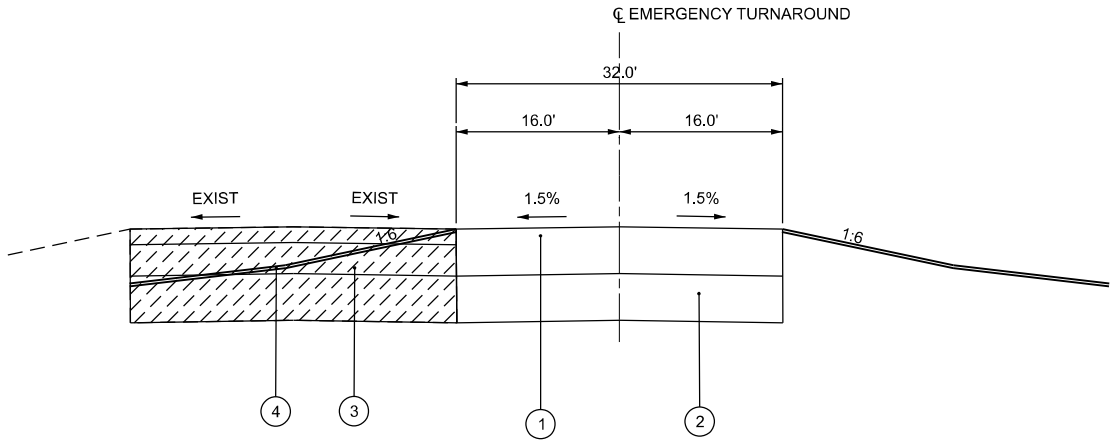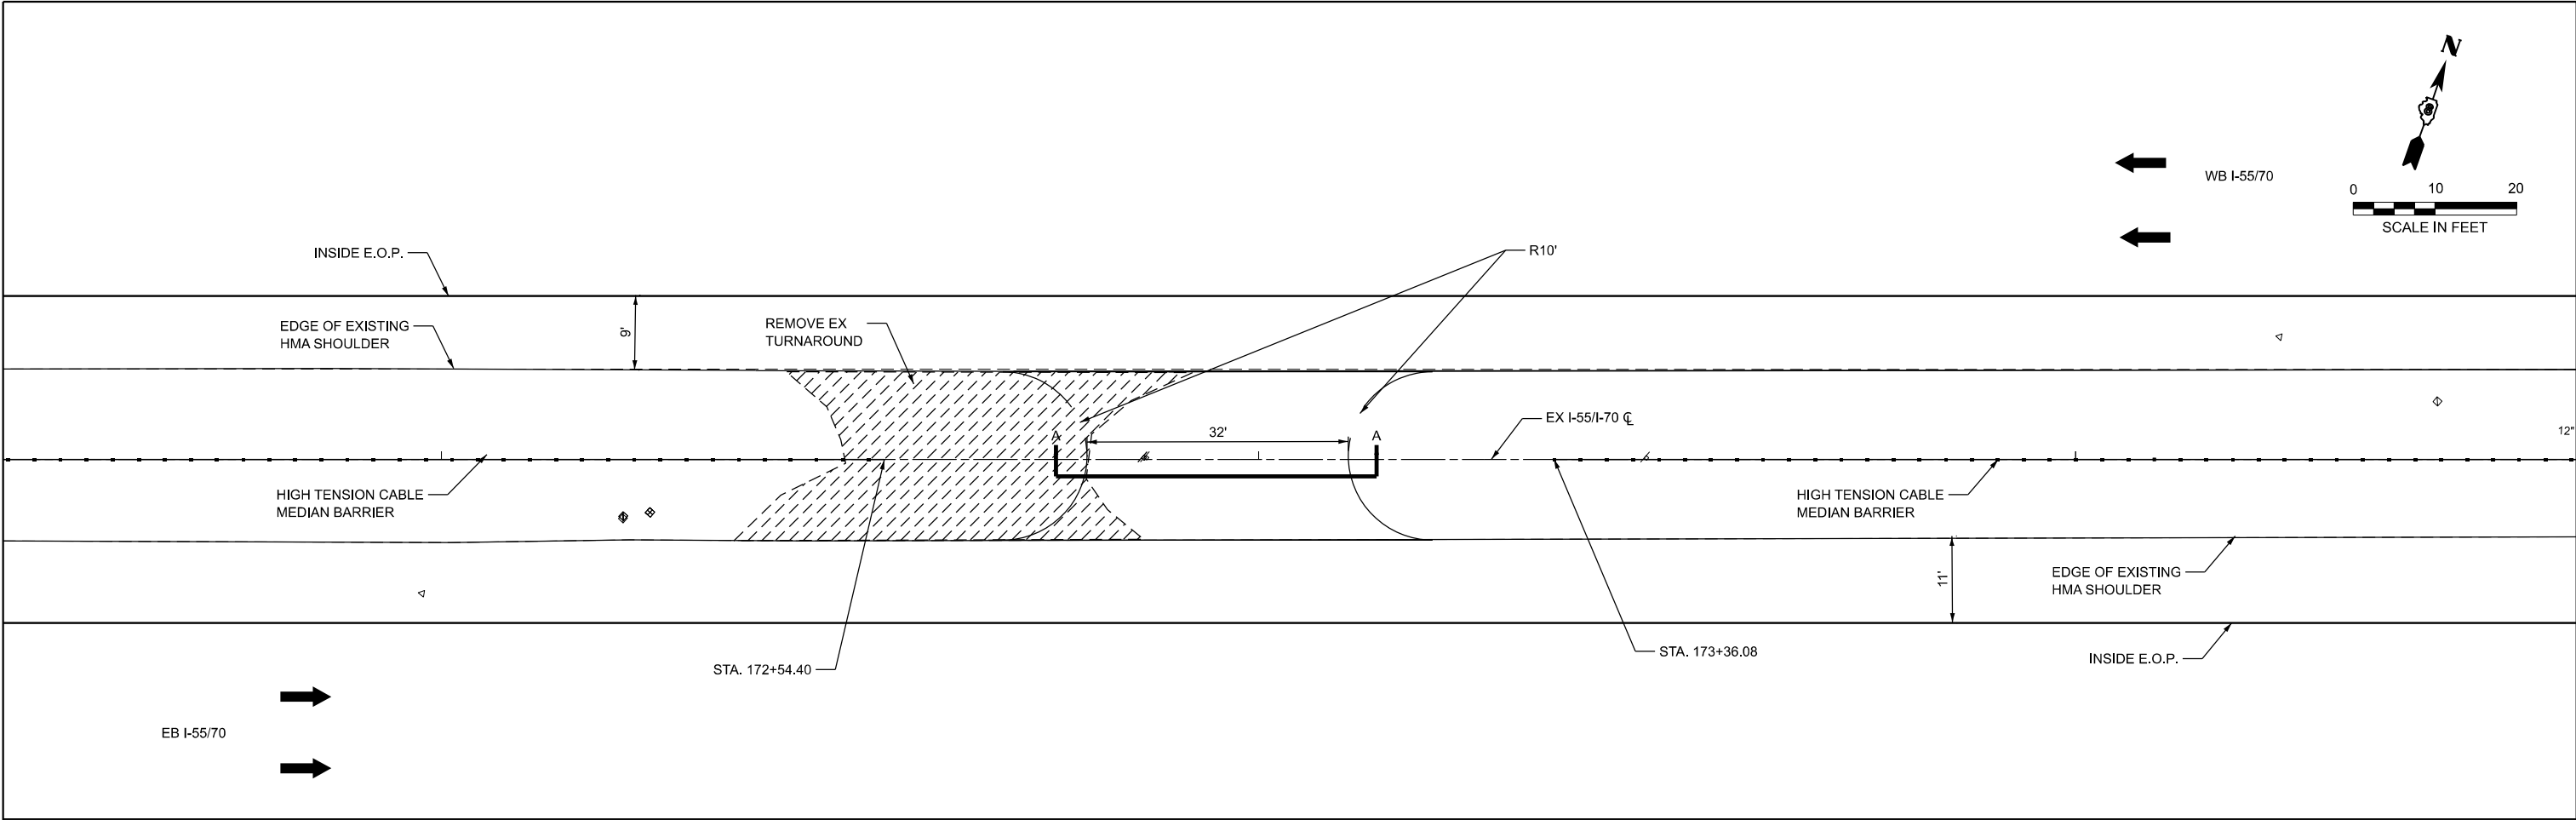

EMERGENCY TURNAROUND DETAIL
STA. 173+00.00

PR PAVEMENT REMOVAL

- LEGEND**
- 1 HOT-MIX ASPHALT SHOULDERS, 11 3/4"
 - 2 PR SUBBASE GRAN. MAT. 12"
 - 3 PAVEMENT REMOVAL
 - 4 PR GRADING AND SHAPING OF DITCH
PR REVETMENT MAT

MODEL: S\MODEL\NAMES
FILE NAME: D876E84-I5570-shld-detail-13.dgn



USER NAME	= jacobspw18lcs01\$
PLOT SCALE	= 20,00000000 ' / in.
PLOT DATE	= 10/2/2025

DESIGNED	-
DRAWN	-
CHECKED	-
DATE	= 2025/10/03

REVISED	-
REVISED	-
REVISED	-
REVISED	-

STATE OF ILLINOIS
DEPARTMENT OF TRANSPORTATION

ROADWAY DETAILS
I-55/70 EMERGENCY TURNAROUND


SCALE: NTS SHEET 13 OF 24 SHEETS STA. TO STA.

F.A.I. RTE.	SECTION	COUNTY	TOTAL SHEETS	SHEET NO.
70	Section82-(5,6)RS-2, 60-6RS-2	MADISON & ST. CLAIR	678	106
CONTRACT NO. 76E84				
ILLINOIS FED. AID PROJECT				

EB I-55/70



WB I-55/70

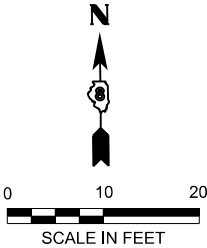


INSIDE E.O.P.

EDGE OF EXISTING
HMA SHOULDER

10'

PR PAVEMENT REMOVAL

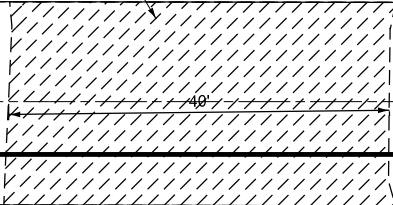

EX I-55/I-70 C/L

A

40'

A

PP

HIGH TENSION CABLE
MEDIAN BARRIER

10'

EDGE OF EXISTING
HMA SHOULDER

INSIDE E.O.P.

C/L EMERGENCY TURNAROUND

40.0'

20

20


EXIST

EXIST

1

SECTION A-A

EMERGENCY TURNAROUND DETAIL
STA. 284+25.00

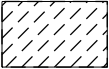

PR PAVEMENT REMOVAL

LEGEND	
1	PR PAVEMENT REMOVAL PR FURNISHED EXCAVATION PR GRADING AND SHAPING OF DITCH PR REVETMENT MAT

MODEL: S\MODEL\NAMES
FILE NAME: D876E64-I557\c-shit-detail-14.dgn



USER NAME	= jacobspw18lcs01\$
PLOT SCALE	= 20,00000007' / in.
PLOT DATE	= 10/2/2025

DESIGNED	-
DRAWN	-
CHECKED	-
DATE	= 2025/10/03

REVISED	-
REVISED	-
REVISED	-
REVISED	-

STATE OF ILLINOIS
DEPARTMENT OF TRANSPORTATION


ROADWAY DETAILS
I-55/70 EMERGENCY TURNAROUND

SCALE: NTS SHEET 14 OF 24 SHEETS STA. TO STA.

F.A.I. RTE.	SECTION	COUNTY	TOTAL SHEETS	SHEET NO.
70	Section82-(5,6)RS-2, 60-6RS-2	MADISON & ST. CLAIR	678	107
CONTRACT NO. 76E84				
ILLINOIS FED. AID PROJECT				

LEGEND

- ① HOT-MIX ASPHALT SHOULDERS, 11 3/4"
- ② PR SUBBASE GRAN. MAT. 12"
- ③ PR GRADING AND SHAPING OF DITCH
PR REVETMENT MAT

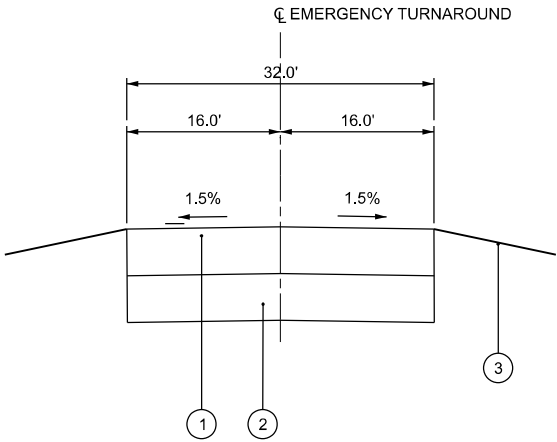

EMERGENCY TURNAROUND DETAIL
STA. 358+25.00


EB I-55/70



STA. 358+08.59

STA. 358+64.26

WB I-55/70

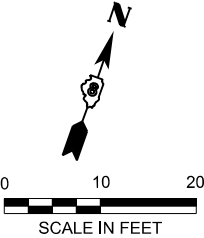

INSIDE E.O.P.

EDGE OF EXISTING
HMA SHOULDER

10'

REMOVE AND REPLACE
EMERGENCY TURNAROUND

EX I-55/I-70 C/L

32'

10' RADIUS (TYP)

HIGH TENSION CABLE
MEDIAN BARRIER


HIGH TENSION CABLE
MEDIAN BARRIER

12" CMP


10'

EDGE OF EXISTING
HMA SHOULDER


INSIDE E.O.P.

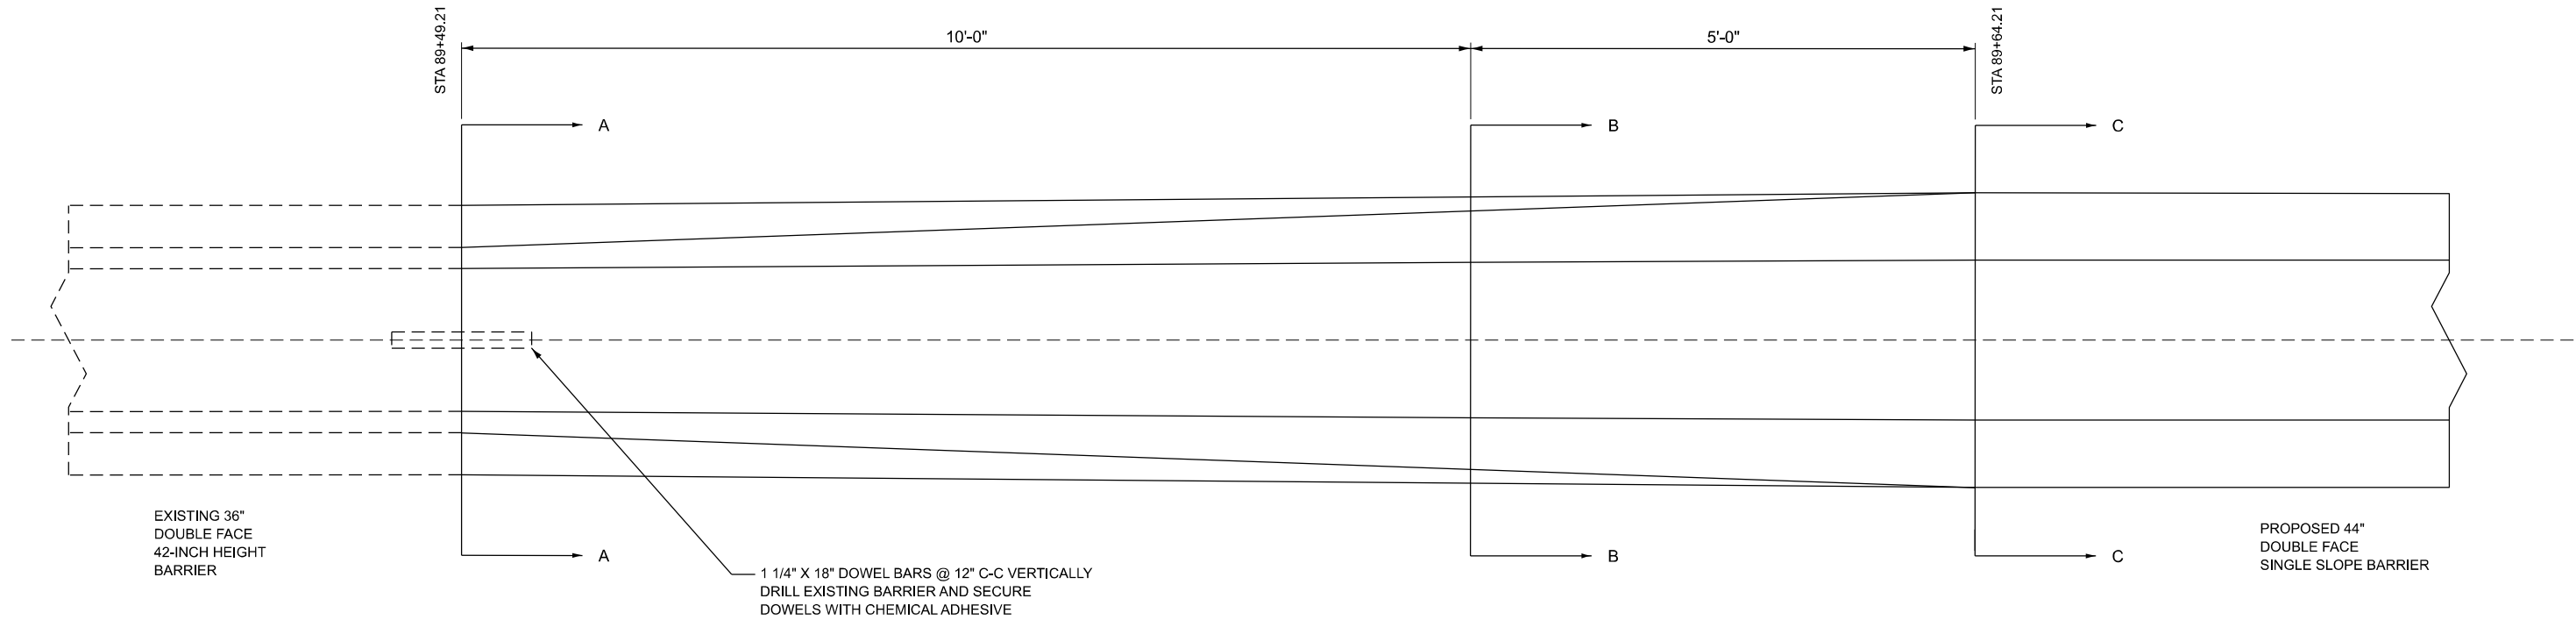


PLAN VIEW
15' TRANSITION

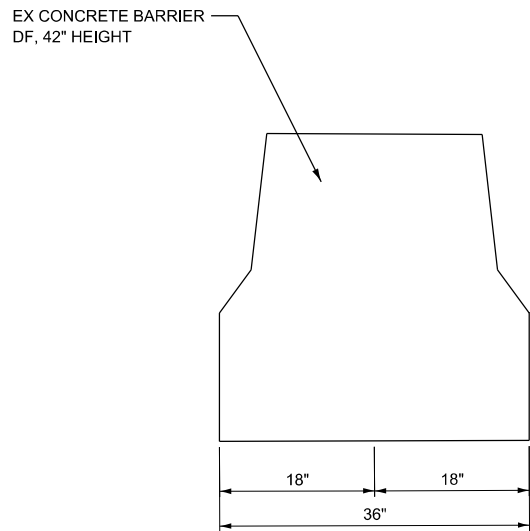

SECTION A-A
CONSTRUCTION JOINT

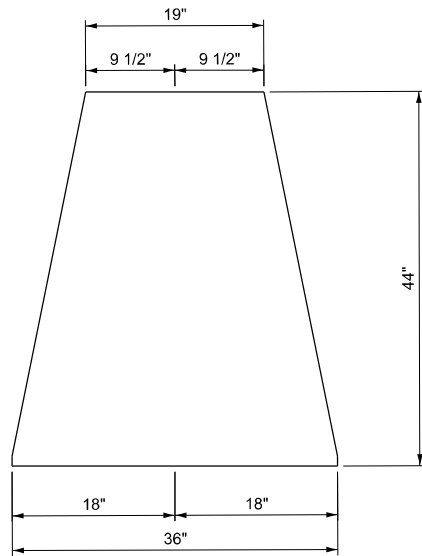

SECTION B-B
TRANSITION

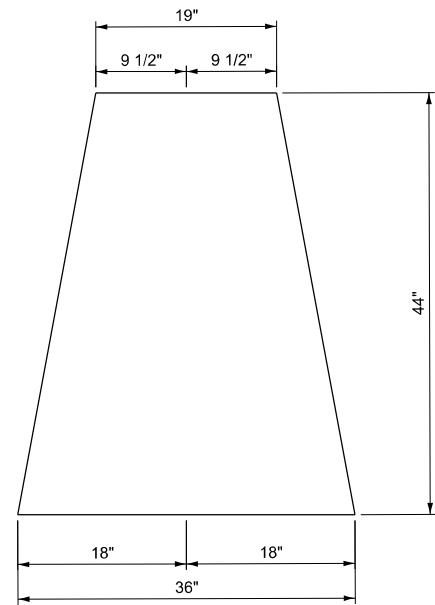

SECTION C-C
CONSTRUCTION JOINT

TRANSITION FROM 42" DOUBLE SIDE F-SHAPE
TO 44' DOUBLE SIDE SINGLE SLOPE
(NOT TO SCALE)

MODEL: S:\MODEL\NAMES
FILE NAME: D876E64-1557\cshc-detail-15.dgn




USER NAME = jacobspw18lcs01\$	DESIGNED -	REVISED -
	DRAWN -	REVISED -
PLOT SCALE = 0.16666667' / in.	CHECKED -	REVISED -
PLOT DATE = 10/2/2025	DATE - 2025/10/03	REVISED -

STATE OF ILLINOIS
DEPARTMENT OF TRANSPORTATION


ROADWAY DETAILS
I-55/70 BARRIER WALL TRANSITION

SCALE: NTS SHEET 15 OF 24 SHEETS STA. TO STA.


F.A.I. RTE.	SECTION	COUNTY	TOTAL SHEETS	SHEET NO.
70	Section82-(5,6)RS-2, 60-6RS-2	MADISON & ST. CLAIR	678	108
CONTRACT NO. 76E84				
ILLINOIS FED. AID PROJECT				

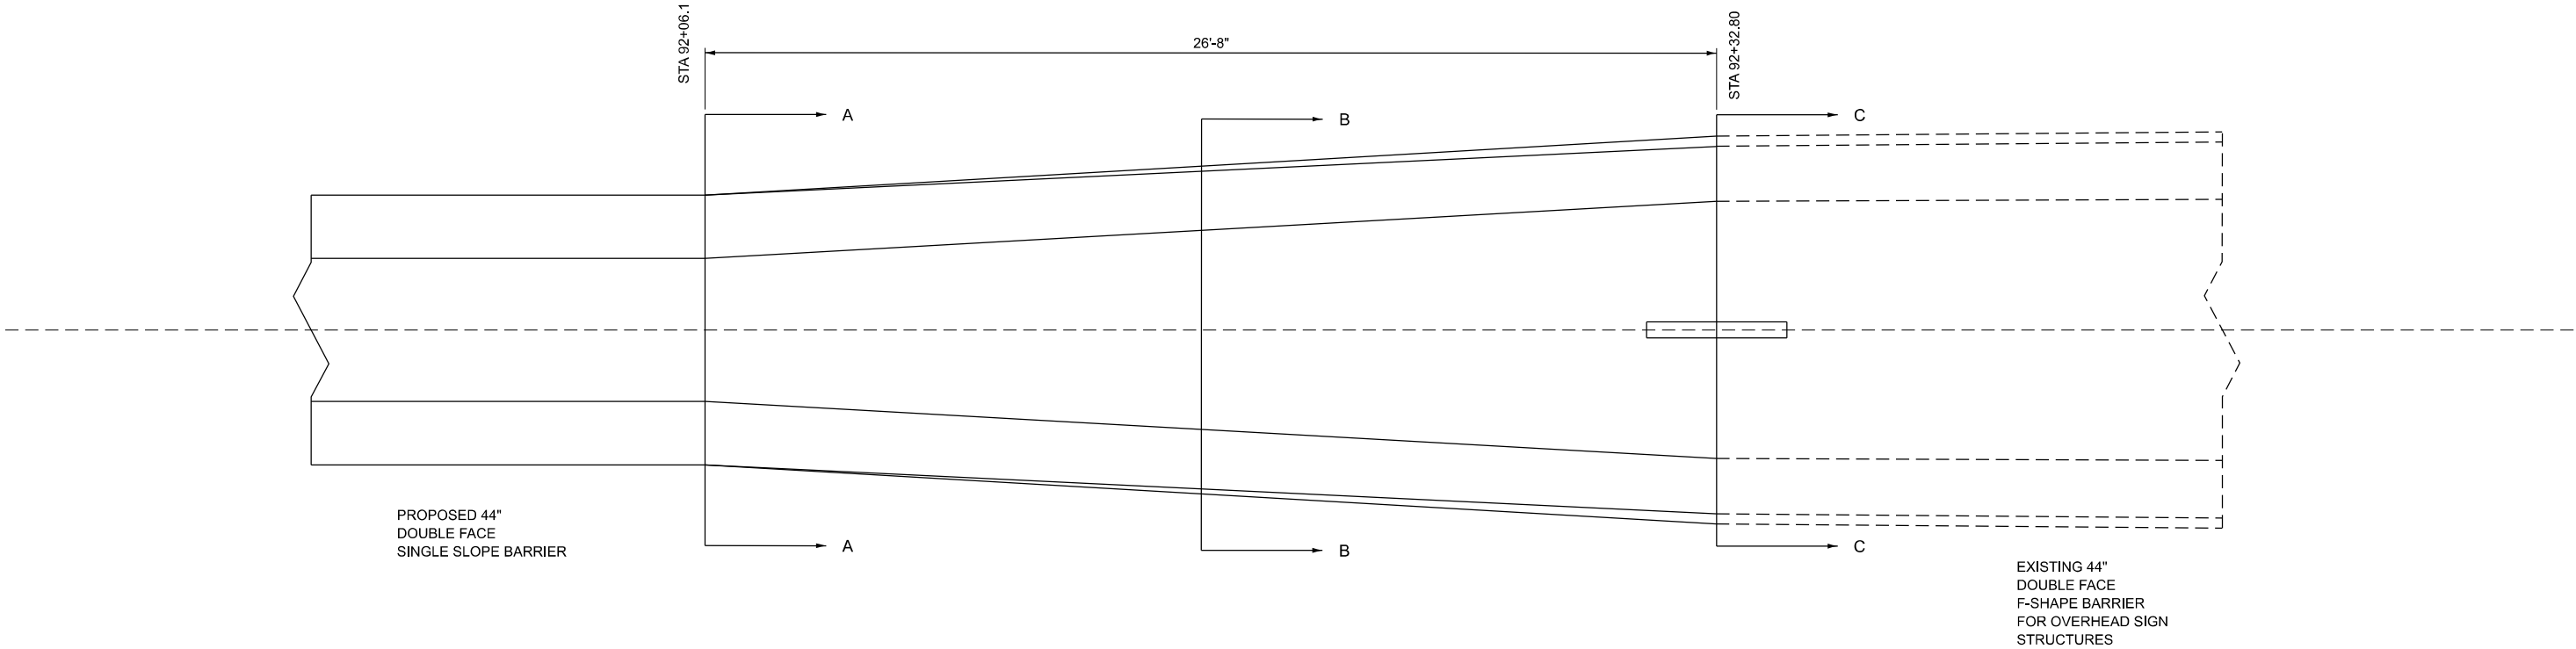


PLAN VIEW

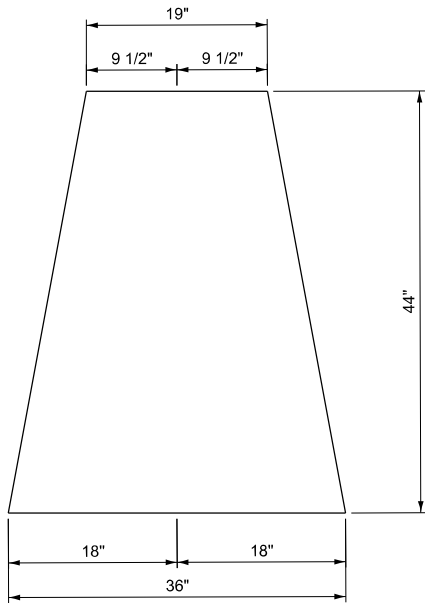

SECTION A-A
CONSTRUCTION JOINT

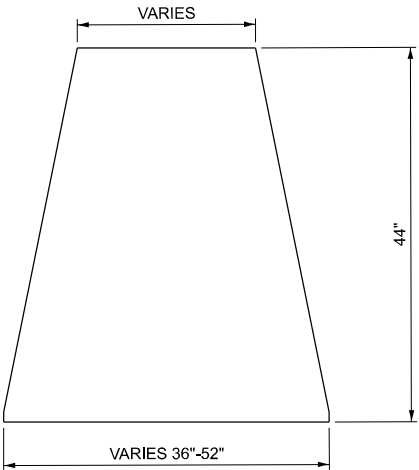

SECTION B-B
TRANSITION
@ 1:20 TAPER

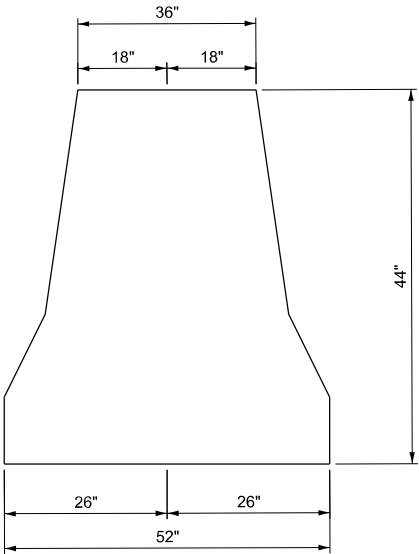

SECTION C-C
CONSTRUCTION JOINT

TRANSITION FROM 44' DOUBLE SIDE SINGLE SLOPE
TO 44" DOUBLE FACE SINGLE SLOPE BARRIER
FOR OVERHEAD SIGN STRUCTURES
(NOT TO SCALE)

MODEL: S:\MODEL\NAMES
FILE NAME: D876E84-1557\csh-detail-16.dgn




USER NAME = jacobspw18lcs03\$	DESIGNED -	REVISED -
	DRAWN -	REVISED -
PLOT SCALE = 0.16666667' / in.	CHECKED -	REVISED -
PLOT DATE = 10/2/2025	DATE - 2025/10/03	REVISED -

STATE OF ILLINOIS
DEPARTMENT OF TRANSPORTATION


ROADWAY DETAILS
I-55/70 BARRIER WALL TRANSITION

SCALE: NTS SHEET 16 OF 24 SHEETS STA. TO STA.


F.A.I. RTE.	SECTION	COUNTY	TOTAL SHEETS	SHEET NO.
70	Section82-(5,6)RS-2, 60-6RS-2	MADISON & ST. CLAIR	678	109
CONTRACT NO. 76E84				
ILLINOIS FED. AID PROJECT				

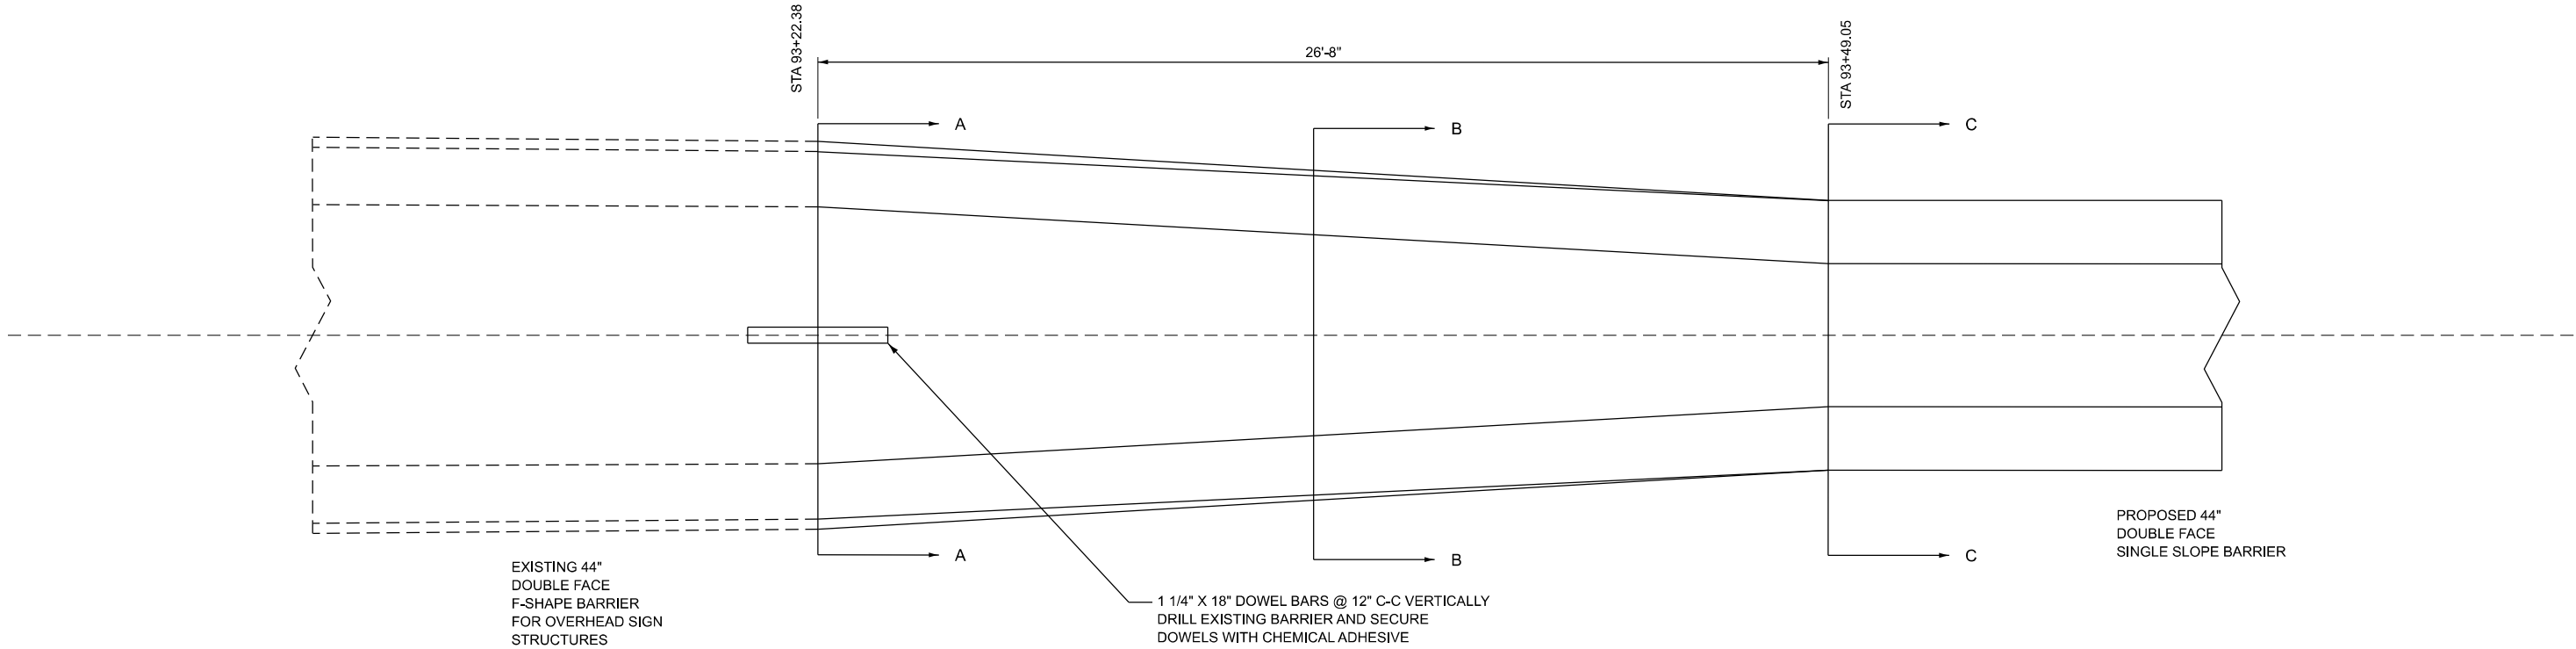


PLAN VIEW

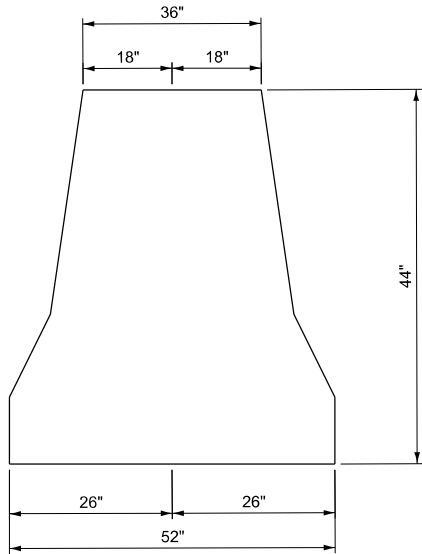

SECTION A-A
CONSTRUCTION JOINT

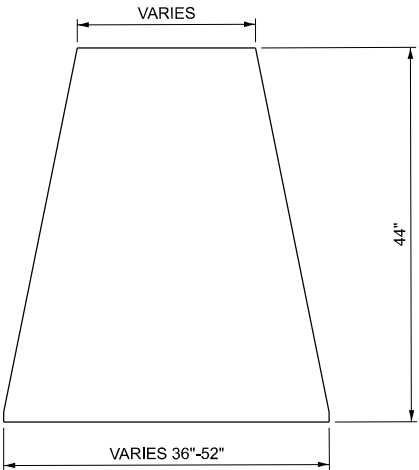

SECTION B-B
TRANSITION
@ 1:20 TAPER

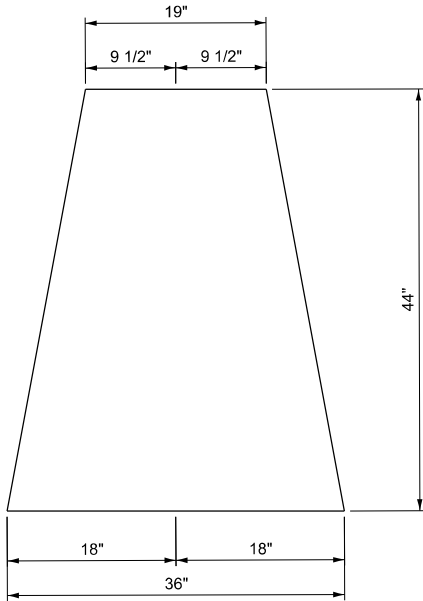

SECTION C-C
CONSTRUCTION JOINT

TRANSITION FROM 44" DOUBLE FACE SINGLE SLOPE BARRIER
FOR OVERHEAD SIGN STRUCTURES TO
44' DOUBLE SIDE SINGLE SLOPE
(NOT TO SCALE)

MODEL: S:\MODEL\NAMES
FILE NAME: D876E84-1557\csh-t-detail-17.dgn




USER NAME = jacobspw18lcs04\$	DESIGNED -	REVISED -
	DRAWN -	REVISED -
PLOT SCALE = 0.16666667' / in.	CHECKED -	REVISED -
PLOT DATE = 10/2/2025	DATE - 2025/10/03	REVISED -

STATE OF ILLINOIS
DEPARTMENT OF TRANSPORTATION


ROADWAY DETAILS
I-55/70 BARRIER WALL TRANSITION

SCALE: NTS SHEET 17 OF 24 SHEETS STA. TO STA.


F.A.I. RTE.	SECTION	COUNTY	TOTAL SHEETS	SHEET NO.
70	Section82-(5,6)RS-2, 60-6RS-2	MADISON & ST. CLAIR	678	110
CONTRACT NO. 76E84				
ILLINOIS FED. AID PROJECT				

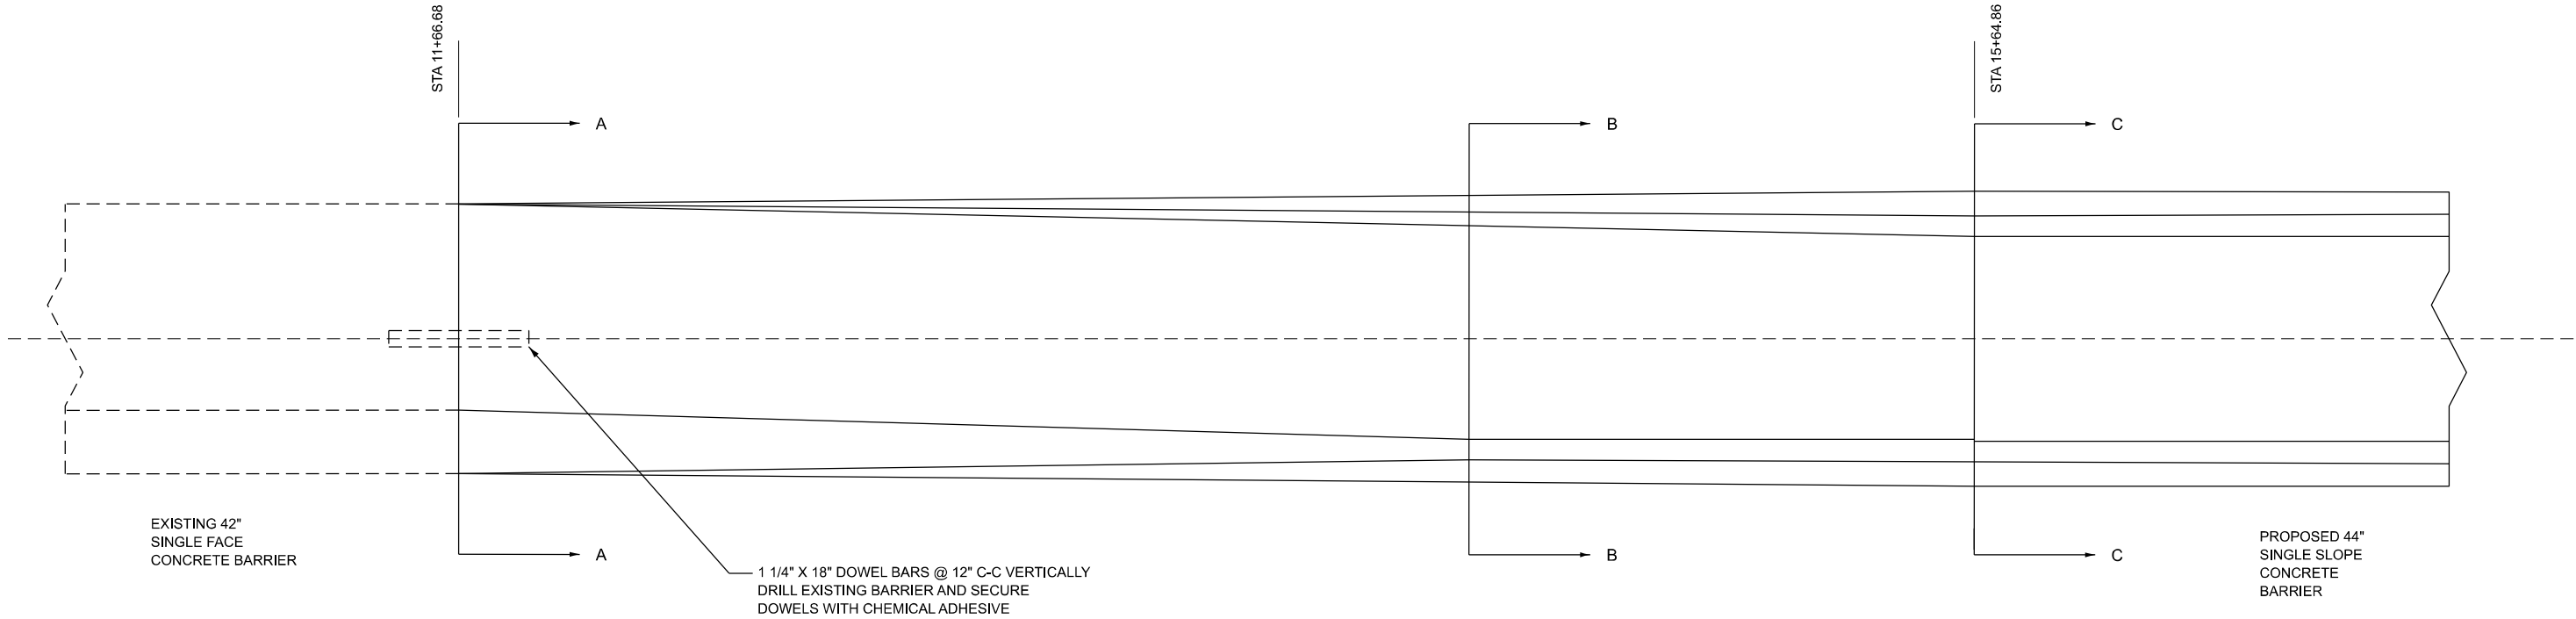


PLAN VIEW
15' TRANSITION

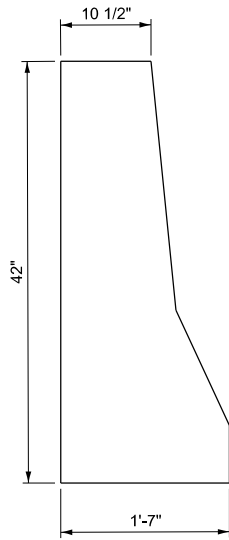

SECTION A-A
CONSTRUCTION JOINT

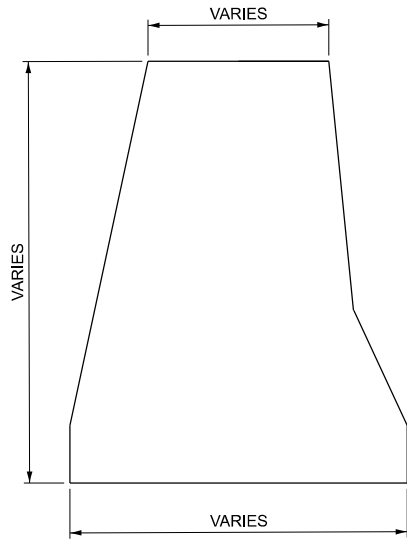

SECTION B-B
TRANSITION
@ 1:20 TAPER

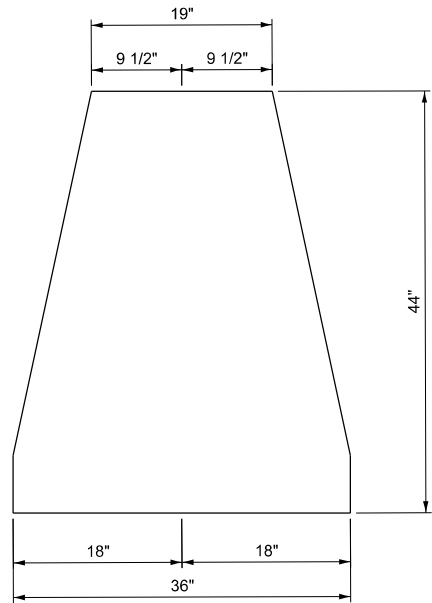

SECTION C-C
CONSTRUCTION JOINT

**TRANSITION FROM PROPOSED 44" SINGLE SLOPE
TO EXISTING SINGLE FACE BARRIER**
(NOT TO SCALE)
RAMP K STA. 11+66.68 LT TO STA. 15+64.86 LT

MODEL: S\MODEL\NAMES
FILE NAME: D876E84-1557\csh-t-detail-18.dgn




USER NAME = jacobspw18ics04\$	DESIGNED -	REVISED -
	DRAWN -	REVISED -
PLOT SCALE = 0.16666667' / in.	CHECKED -	REVISED -
PLOT DATE = 10/2/2025	DATE - 2025/10/03	REVISED -

**STATE OF ILLINOIS
DEPARTMENT OF TRANSPORTATION**


**ROADWAY DETAILS
I-55/70 BARRIER WALL TRANSITION**

SCALE: NTS SHEET 18 OF 24 SHEETS STA. TO STA.


F.A.I. RTE.	SECTION	COUNTY	TOTAL SHEETS	SHEET NO.
70	Section82-(5,6)RS-2, 60-6RS-2	MADISON & ST. CLAIR	678	111
CONTRACT NO. 76E84				
ILLINOIS FED. AID PROJECT				

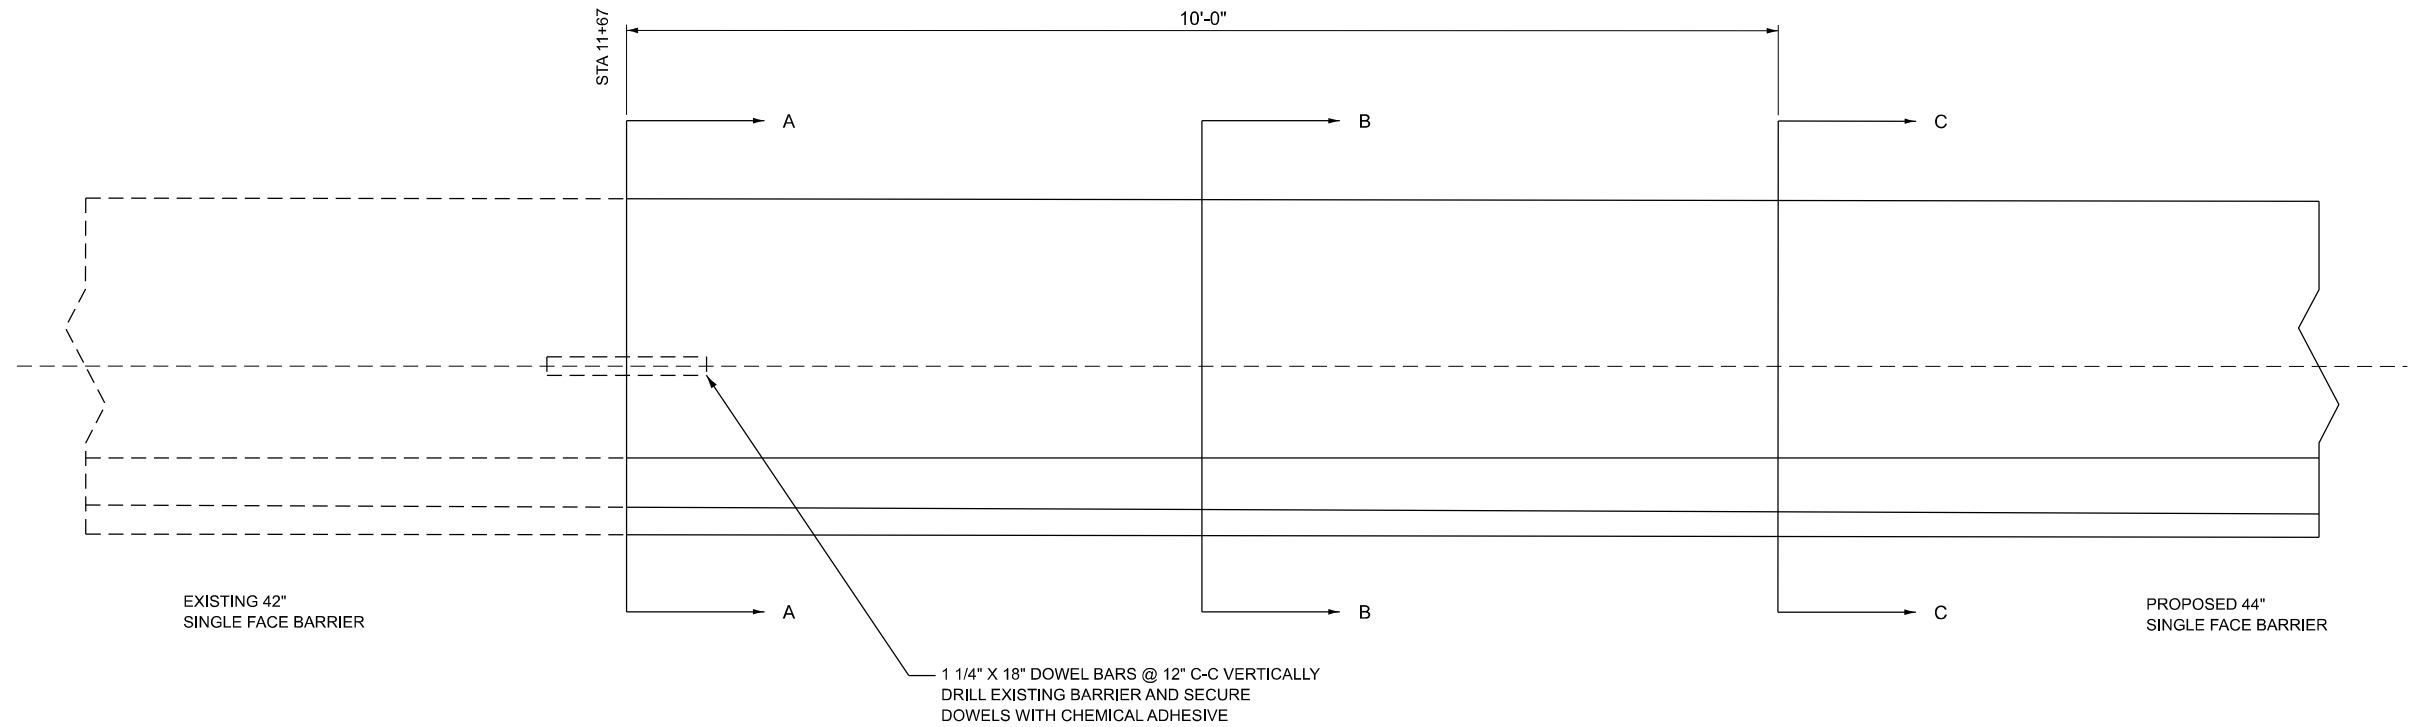


PLAN VIEW
10' TRANSITION

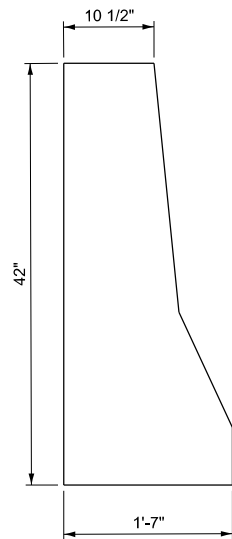

SECTION A-A
CONSTRUCTION JOINT

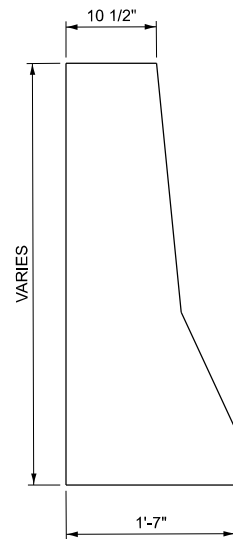

SECTION B-B
TRANSITION

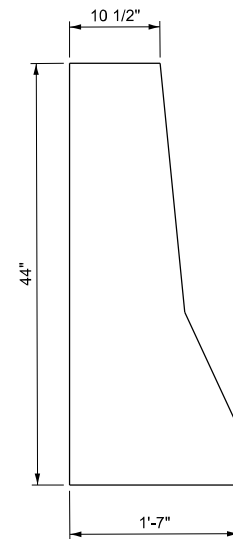

SECTION C-C
CONSTRUCTION JOINT

**TRANSITION FROM 42" SINGLE FACE CONCRETE BARRIER
TO 44" SINGLE FACE CONCRETE BARRIER
(NOT TO SCALE)**

**STATE OF ILLINOIS
DEPARTMENT OF TRANSPORTATION**

**ROADWAY DETAILS
I-55/70 BARRIER WALL TRANSITION**


SCALE: NTS SHEET 19 OF 24 SHEETS STA. TO STA.

F.A.I. RTE.	SECTION	COUNTY	TOTAL SHEETS	SHEET NO.
70	Section82-(5,6)RS-2, 60-6RS-2	MADISON & ST. CLAIR	678	112
CONTRACT NO. 76E84				
ILLINOIS FED. AID PROJECT				




USER NAME = jacobspw18ics01\$	DESIGNED -	REVISED -
	DRAWN -	REVISED -
PLOT SCALE = 0.16666667' / in.	CHECKED -	REVISED -
PLOT DATE = 10/2/2025	DATE - 2025/10/03	REVISED -


MODEL: \$MODEL\$
FILE NAME: D876E84-1557-0-shd-detail-19.dgn

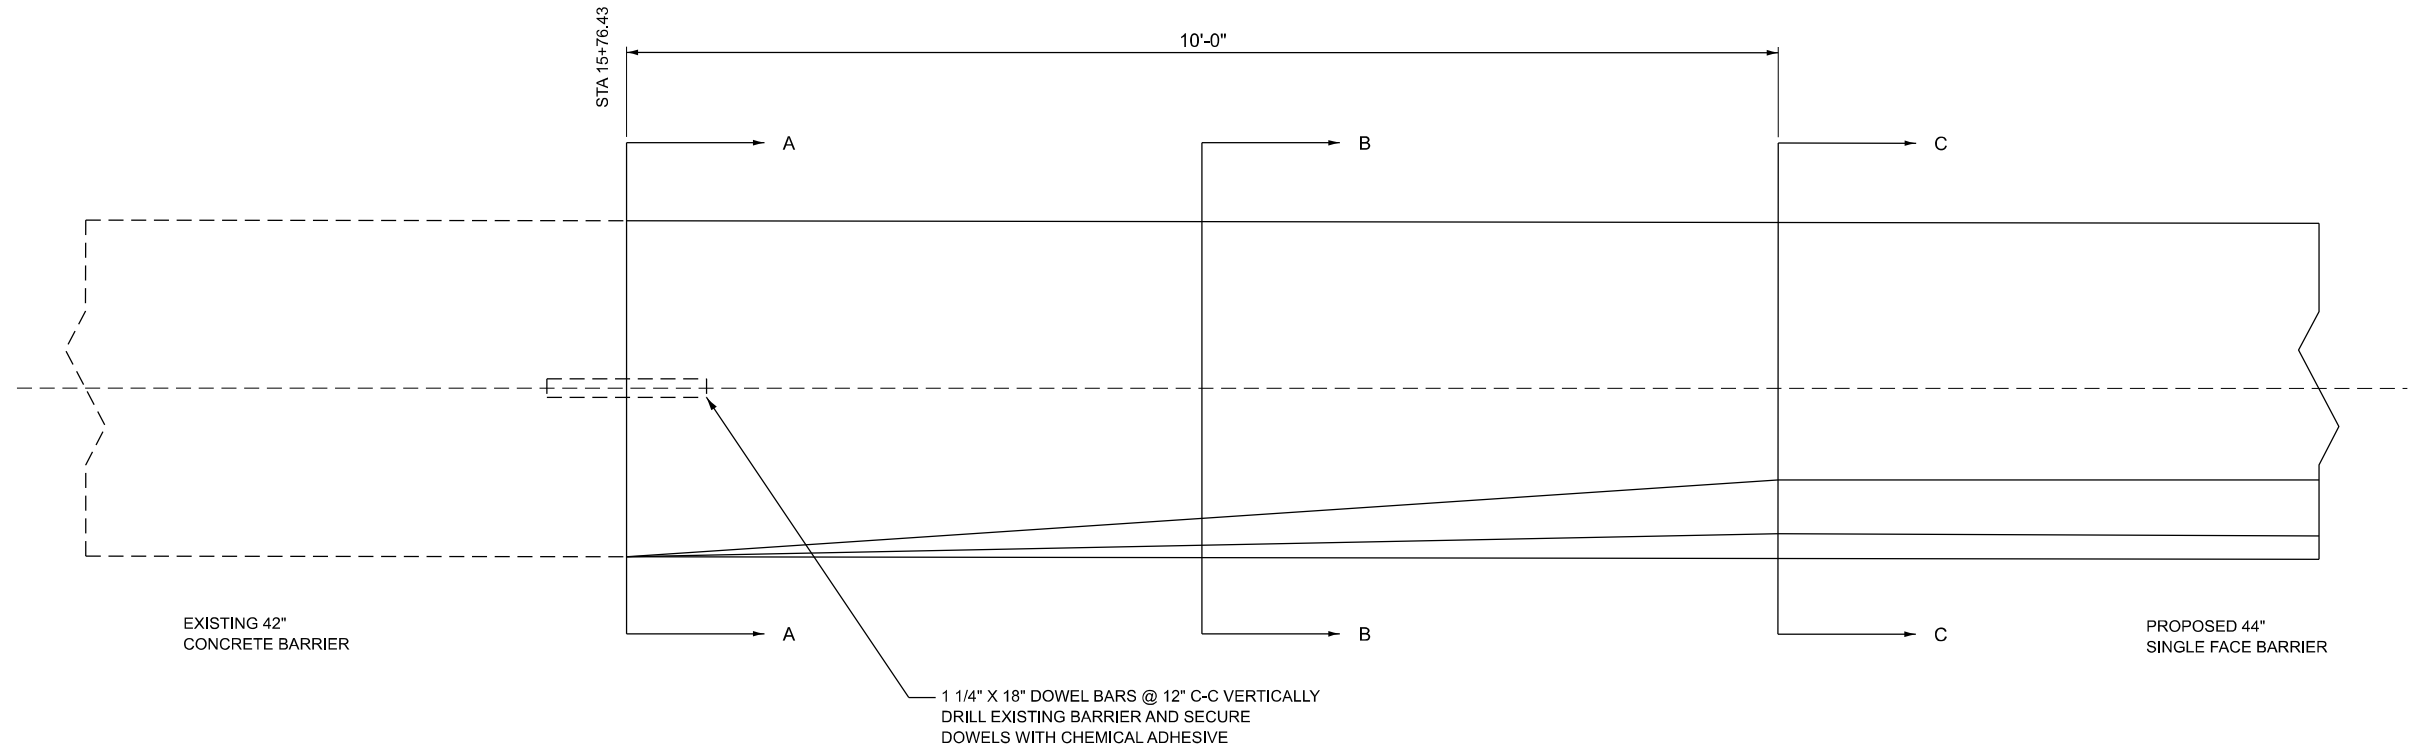


PLAN VIEW
10' TRANSITION

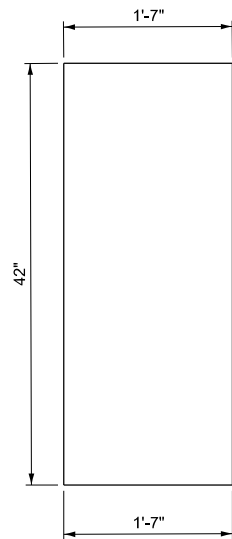

SECTION A-A
CONSTRUCTION JOINT

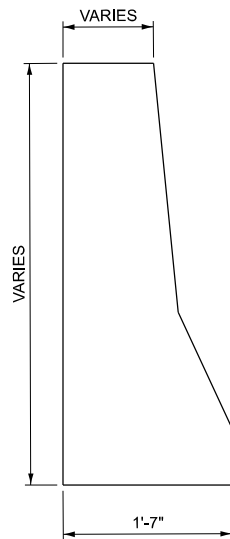

SECTION B-B
TRANSITION

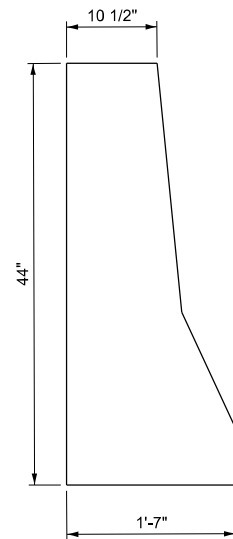

SECTION C-C
CONSTRUCTION JOINT

**TRANSITION FROM 42" CONCRETE BARRIER
TO 44" SINGLE FACE CONCRETE BARRIER**
(NOT TO SCALE)

MODEL: \$MODEL\$
FILE NAME: D876E84-1557-0-shl-detail-20.dgn




USER NAME = jacobspw18ics03\$	DESIGNED -	REVISED -
	DRAWN -	REVISED -
PLOT SCALE = 0.16666667' / in.	CHECKED -	REVISED -
PLOT DATE = 10/2/2025	DATE - 2025/10/03	REVISED -

**STATE OF ILLINOIS
DEPARTMENT OF TRANSPORTATION**


**ROADWAY DETAILS
I-55/70 BARRIER WALL TRANSITION**

SCALE: NTS SHEET 20 OF 24 SHEETS STA. TO STA.


F.A.I. RTE.	SECTION	COUNTY	TOTAL SHEETS	SHEET NO.
70	Section82-(5,6)RS-2, 60-6RS-2	MADISON & ST. CLAIR	678	113
CONTRACT NO. 76E84				
ILLINOIS FED. AID PROJECT				

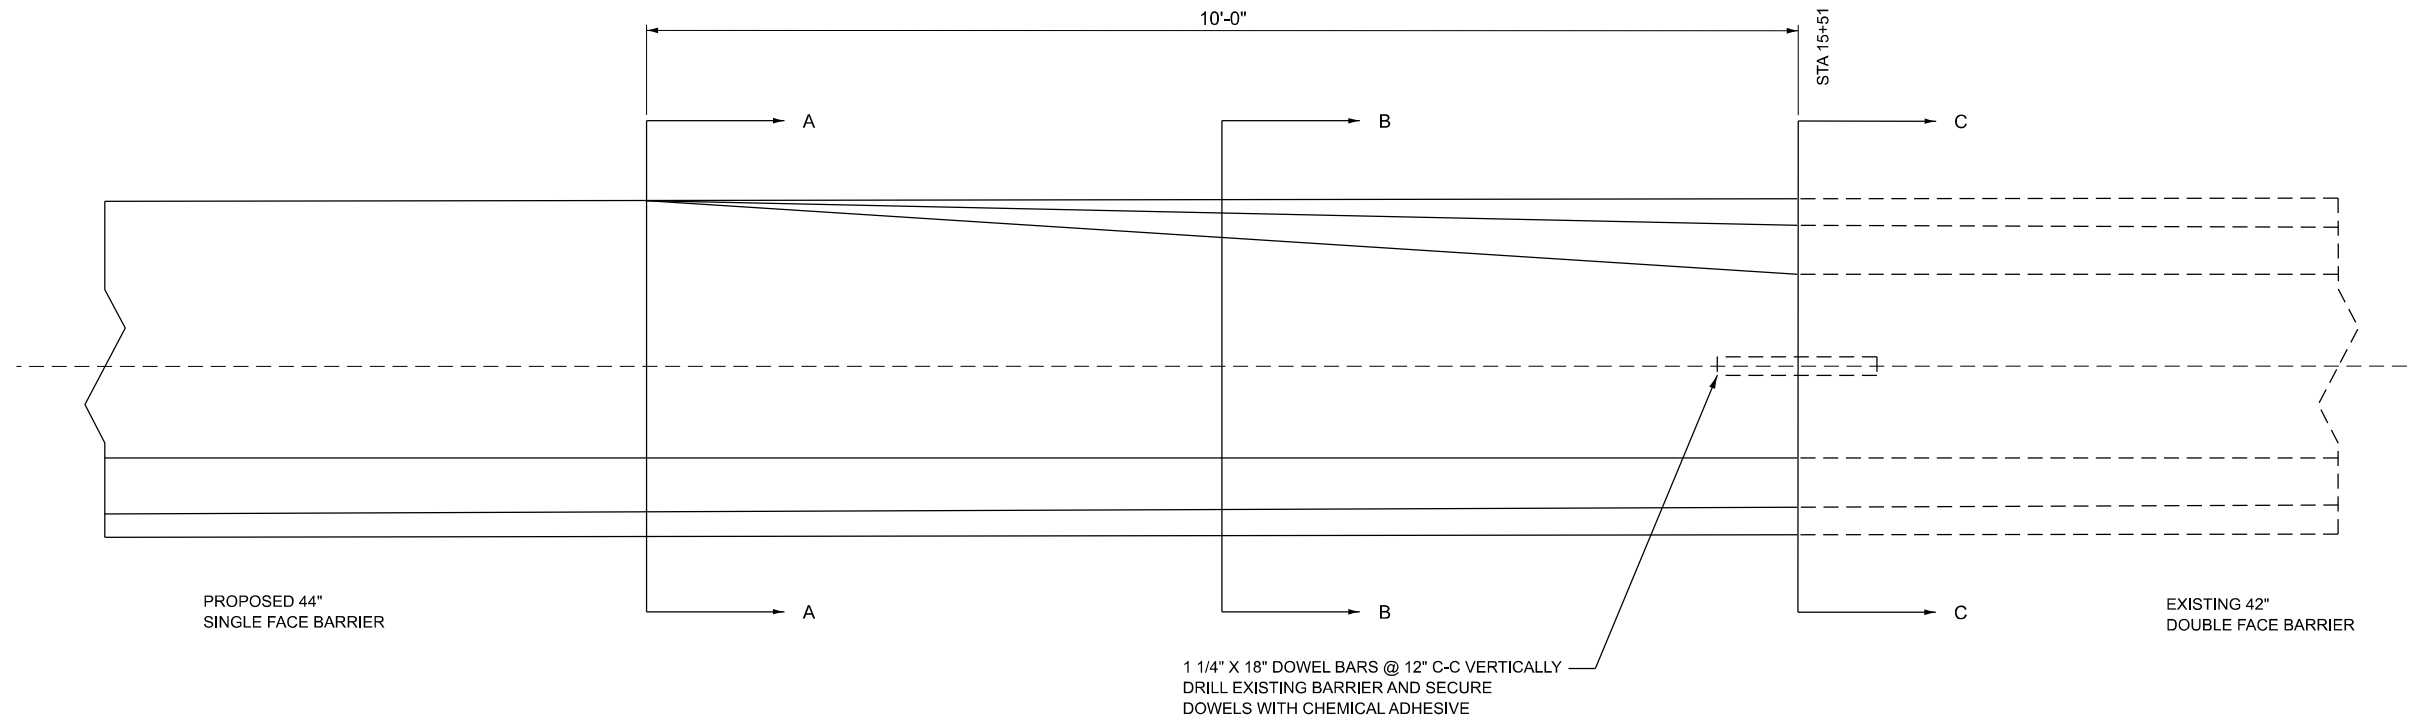


PLAN VIEW
10' TRANSITION

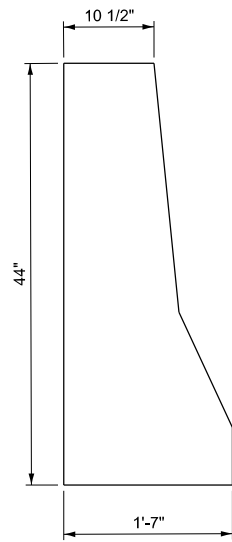

SECTION A-A
CONSTRUCTION JOINT

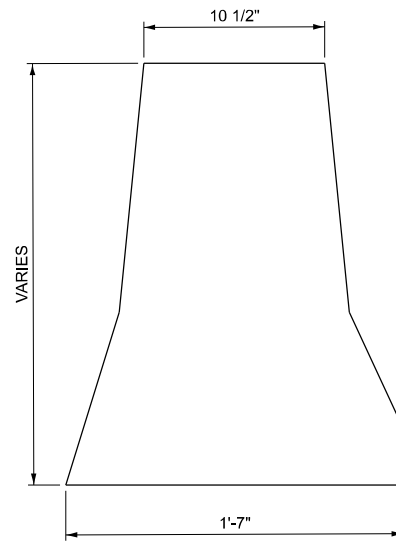

SECTION B-B
TRANSITION

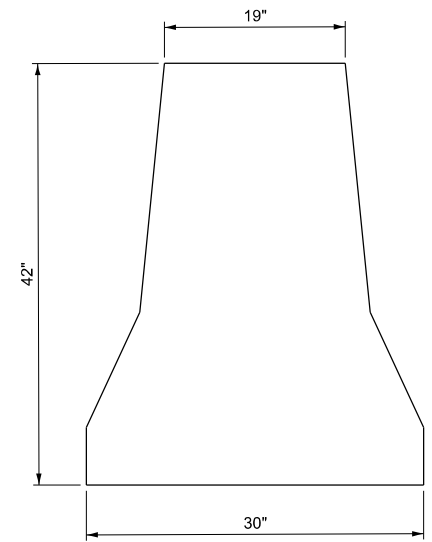

SECTION C-C
CONSTRUCTION JOINT

**TRANSITION FROM 44" SINGLE FACE CONCRETE BARRIER
TO 42" DOUBLE FACE CONCRETE BARRIER**
(NOT TO SCALE)

MODEL: S\MODEL\NAMES
FILE NAME: D876E84-1557\sheet-detail-21.dgn




USER NAME = jacobspw18lcs04\$	DESIGNED -	REVISED -
	DRAWN -	REVISED -
PLOT SCALE = 0.16666667' / in.	CHECKED -	REVISED -
PLOT DATE = 10/2/2025	DATE - 2025/10/03	REVISED -

**STATE OF ILLINOIS
DEPARTMENT OF TRANSPORTATION**


**ROADWAY DETAILS
I-55/70 BARRIER WALL TRANSITION**

SCALE: NTS SHEET 21 OF 24 SHEETS STA. TO STA.


F.A.I. RTE.	SECTION	COUNTY	TOTAL SHEETS	SHEET NO.
70	Section82-(5,6)RS-2, 60-6RS-2	MADISON & ST. CLAIR	678	114
CONTRACT NO. 76E84				
ILLINOIS FED. AID PROJECT				

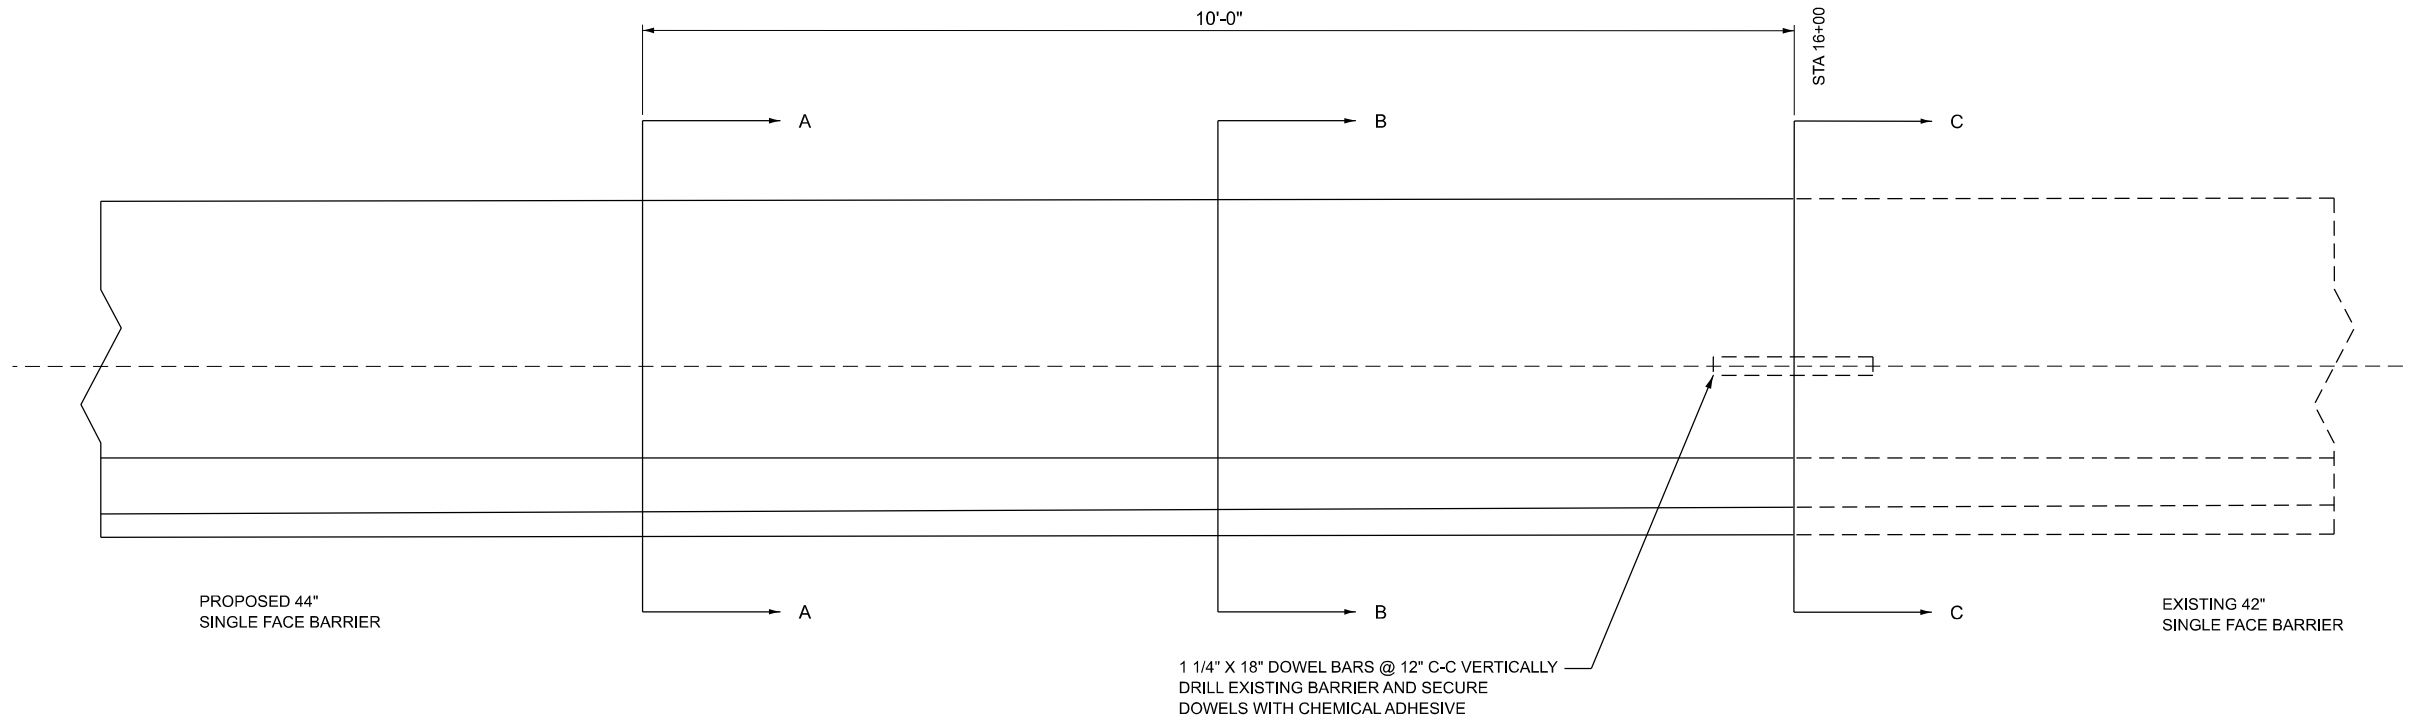


PLAN VIEW
10' TRANSITION

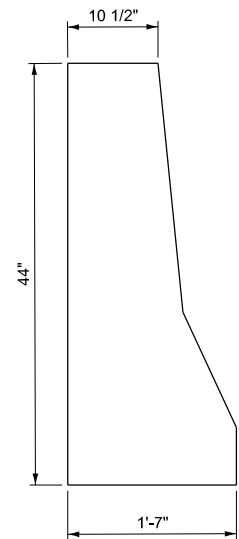

SECTION A-A
CONSTRUCTION JOINT

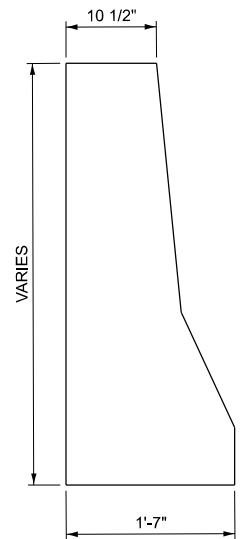

SECTION B-B
TRANSITION

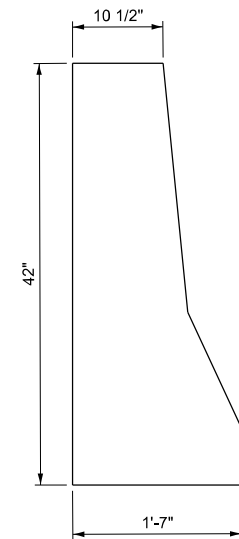

SECTION C-C
CONSTRUCTION JOINT

**TRANSITION FROM 44" SINGLE FACE CONCRETE BARRIER
TO 42" SINGLE FACE CONCRETE BARRIER
(NOT TO SCALE)**

MODEL: S\MODEL\NAMES
FILE NAME: D876E84-1557\sheet-detail-22.dgn






USER NAME = jacobspw18lcs04\$	DESIGNED - ---	REVISED -
	DRAWN - ---	REVISED -
PLOT SCALE = 0.16666667' / in.	CHECKED - ---	REVISED -
PLOT DATE = 10/2/2025	DATE - 2025/10/03	REVISED -

**STATE OF ILLINOIS
DEPARTMENT OF TRANSPORTATION**

ROADWAY DETAILS

SCALE: NTS SHEET 22 OF 24 SHEETS STA. TO STA.

F.A.I. RTE.	SECTION	COUNTY	TOTAL SHEETS	SHEET NO.
70	Section82-(5,6)RS-2, 60-6RS-2	MADISON & ST. CLAIR	678	115
CONTRACT NO. 76E84				
ILLINOIS FED. AID PROJECT				

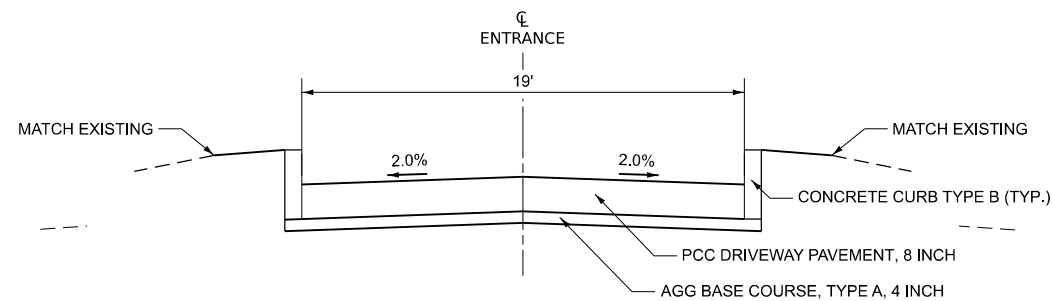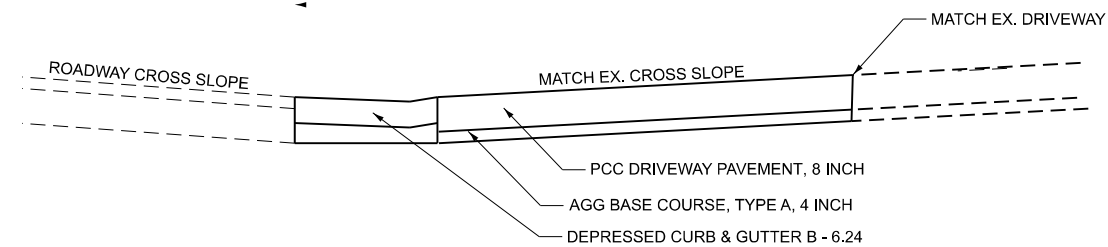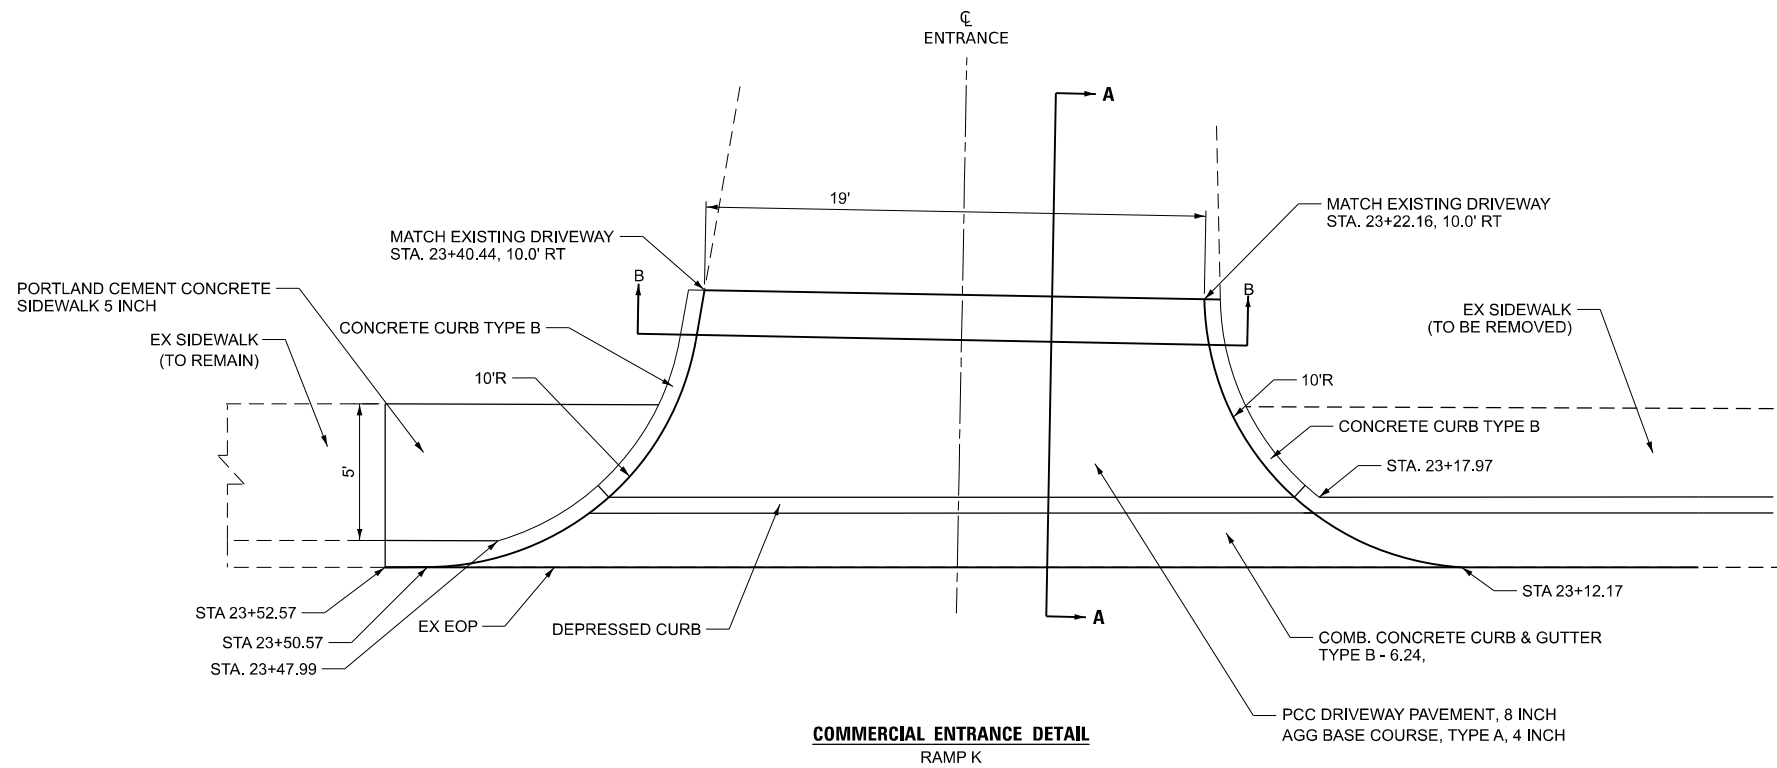

MODEL: S\MODEL\NAMES
FILE NAME: D87E84-1557\sheet-detail-23.dgn





USER NAME = jacobspw18ics01\$	DESIGNED - ---	REVISED -
	DRAWN - ---	REVISED -
PLOT SCALE = 0.16666667' / in.	CHECKED - ---	REVISED -
PLOT DATE = 10/14/2025	DATE - 2025/10/03	REVISED -

STATE OF ILLINOIS
DEPARTMENT OF TRANSPORTATION


DRIVEWAY DETAILS AT RAMP K
I-55/70

SCALE: NTS SHEET 23 OF 24 SHEETS STA. TO STA.

F.A.I. RTE.	SECTION	COUNTY	TOTAL SHEETS	SHEET NO.
70	Section82-(5,6)RS-2, 60-6RS-2	MADISON & ST. CLAIR	678	116
CONTRACT NO. 76E84				
ILLINOIS FED. AID PROJECT				

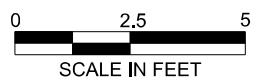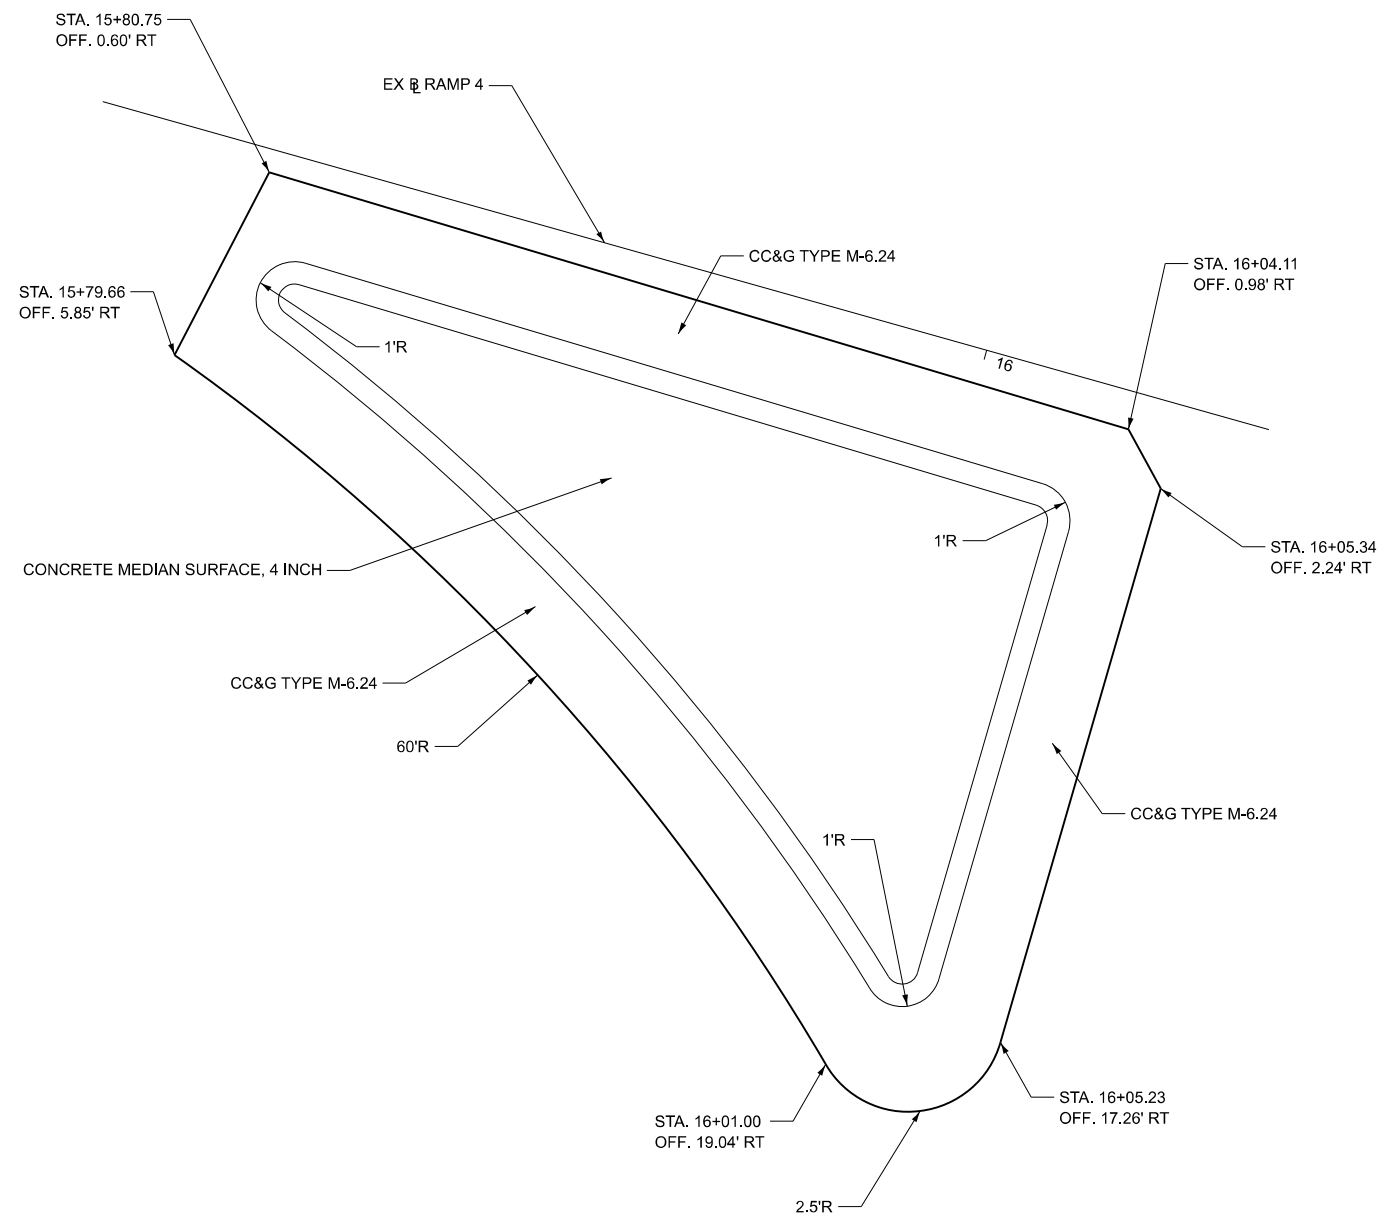

NOTE: STATIONING BASED OFF RAMP 4 ALIGNMENT.

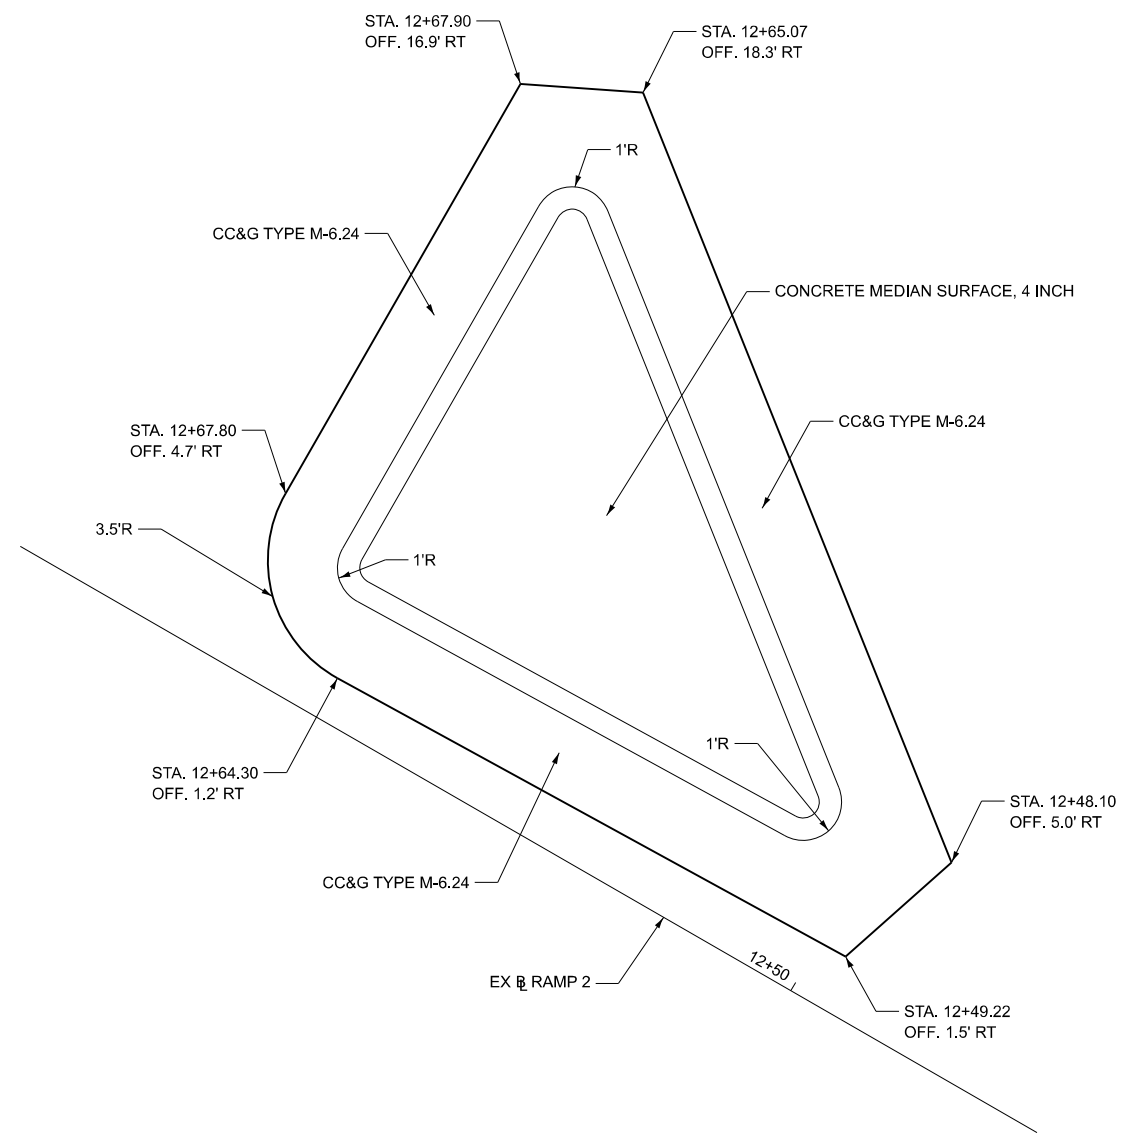

NOTE: STATIONING BASED OFF RAMP 2 ALIGNMENT.

MODEL: S:\MODEL\NAMES
FILE NAME: D876E84-1557\sheet-detail-24.dgn



USER NAME = jacobspw18lcs03\$	DESIGNED - ---	REVISED -
	DRAWN - ---	REVISED -
PLOT SCALE = 0.16666667' / in.	CHECKED - ---	REVISED -
PLOT DATE = 10/2/2025	DATE - 2025/10/03	REVISED -

STATE OF ILLINOIS
DEPARTMENT OF TRANSPORTATION

ISLAND DETAILS AT RAMP 2 AND RAMP 4
I-55/70
SCALE: NTS SHEET 24 OF 24 SHEETS STA. TO STA.


F.A.I. RTE.	SECTION	COUNTY	TOTAL SHEETS	SHEET NO.
70	Section82-(5,6)RS-2, 60-6RS-2	MADISON & ST. CLAIR	678	117
CONTRACT NO. 76E84				
ILLINOIS FED. AID PROJECT				

MODEL: S\MODEL\NAMES
FILE NAME: D876E84-I5570-sht-Guardrail-Schedule.dgn

GUARDRAIL SCHEDULE (ST. CLAIR COUNTY)											
LOCATION		SIDE	STEEL PLATE BEAM GUARDRAIL, TYPE A, 6 FOOT POSTS	TRAFFIC BARRIER TERMINAL, TYPE 2	TRAFFIC BARRIER TERMINAL, TYPE 5	TRAFFIC BARRIER TERMINAL, TYPE 6	TRAFFIC BARRIER TERMINAL, TYPE 6B	TRAFFIC BARRIER TERMINAL, TYPE 10	TRAFFIC BARRIER TERMINAL, TYPE 1 (SPECIAL) TANGENT	TERMINAL MARKER - DIRECT APPLIED	GUARDRAIL REFLECTORS, TYPE A
			(FOOT)	(EACH)	(EACH)	(EACH)	(EACH)	(EACH)	(EACH)	(EACH)	(EACH)
I-55/70 MAINLINE											
STATION	STATION										
89+85	93+23	LT	337.5			1			1	1	5
101+32	106+45	RT	512.5					1	1	1	5
101+48	102+98	LT	150	1	1						2
103+40	103+40	LT	0	1	1						0
103+64	103+64	RT	0			1		1			0
104+66	110+04	LT	537.5			1		1			5
105+03	107+28	RT	225		1			1			3
105+15	110+04	LT	475			1			1	1	5
128+29	129+79	RT	150	1					1	1	2
129+68	131+43	LT	175	1					1	1	2
194+02	195+90	RT	187.5	1					1	1	3
195+79	197+42	LT	162.5	1					1	1	2
196+86	199+48	LT	262.5	1					1	1	4
202+97	205+59	RT	262.5	1					1	1	4
204+98	206+73	LT	175	1					1	1	2
I-55/70 NB											
STATION	STATION										
65+01	66+76	RT	175			1			1	1	3
I-55/70 SB											
STATION	STATION										
69+00	69+75	LT	75	1		1					1
83+81	85+19	RT	137.5			1			1	1	2
IL 203											
STATION	STATION										
5+34	5+71	RT	0				1				
6+90	7+03	RT	0		1						
7+04	7+42	LT	0				1				
IL 203 NB											
STATION	STATION										
95+49	104+12	LT	862.5			1			1	1	6
102+26	104+26	RT	200			1			1	1	3
109+16	115+16	RT	600	1	1						5
109+16	109+28	LT	12.5	1	1						
119+19	121+19	RT	200			1			1	1	3
119+72	121+72	LT	200			1			1	1	3
123+83	127+96	RT	412.5	1	1						5
124+39	125+14	LT	75	1	1						1
IL 203 SB											
STATION	STATION										
100+53	105+91	RT	537.5	1					1	1	5
101+85	105+72	LT	387.5	1					1	1	5
RAMP B											
STATION	STATION										
10+72	13+97	RT	325					1	1	1	4
RAMP E											
STATION	STATION										
11+74	14+74	RT	300					1	1	1	4
RAMP F											
STATION	STATION										
4+62	5+12	RT	50	1					1	1	1
RAMP K											
STATION	STATION										
14+00	14+37	RT	37.5	1					1	1	1

GUARDRAIL SCHEDULE (MADISON COUNTY)											
LOCATION		SIDE	STEEL PLATE BEAM GUARDRAIL, TYPE A, 6 FOOT POSTS	TRAFFIC BARRIER TERMINAL, TYPE 2	TRAFFIC BARRIER TERMINAL, TYPE 5	TRAFFIC BARRIER TERMINAL, TYPE 6	TRAFFIC BARRIER TERMINAL, TYPE 6B	TRAFFIC BARRIER TERMINAL, TYPE 10	TRAFFIC BARRIER TERMINAL, TYPE 1 (SPECIAL) TANGENT	TERMINAL MARKER - DIRECT APPLIED	GUARDRAIL REFLECTORS, TYPE A
			(FOOT)	(EACH)	(EACH)	(EACH)	(EACH)	(EACH)	(EACH)	(EACH)	(EACH)
I-55/70 MAINLINE											
STATION	STATION										
262+10	265+35	LT	325	1	1						4
264+01	265+51	LT	150	1	1						4
262+28	264+91	RT	262.5			1			1	1	4
262+32	265+07	RT	275			1			1	1	4
267+58	270+95	RT	337.5	1	1						4
267+72	271+10	RT	337.5	1	1						4
268+04	270+54	LT	250			1			1	1	4
268+20	270+95	LT	275			1			1	1	4
297+98	301+36	LT	337.5	1	1						4
298+11	301+36	LT	325	1	1						4
298+36	301+11	RT	275			1			1	1	4
298+49	301+11	RT	262.5			1			1	1	4
305+68	309+06	RT	337.5	1	1						4
305+68	309+06	RT	337.5	1	1						4
305+93	308+68	LT	275			1			1	1	4
305+95	308+70	LT	275			1			1	1	4
339+99	343+11	RT	312.5				1		1	1	4
342+19	347+06	LT	475	1					1	1	5
346+01	347+26	RT	125	1					1	1	2
371+05	374+43	LT	337.5	1	1						4
372+41	375+78	LT	337.5	1	1						4
373+31	376+06	RT	275			1			1	1	4
374+62	377+37	RT	275			1			1	1	4
377+35	379+99	LT	175			1			1	1	3
378+71	381+35	LT	175			1			1	1	3
379+32	379+32	RT	0	1	1						0
380+65	380+65	RT	0	1	1						0
ST. CLAIR COUNTY TOTAL			8200	18	8	11	2	6	22	22	96
MADISON COUNTY TOTAL			7125	14	12	12	0	1	15	15	97
TOTAL			15325	32	20	23	2	7	37	37	193
ADJUSTED TOTAL			15325	32	20	23	2	7	37	37	193

MEDIAN CABLE BARRIER SCHEDULE				
LOCATION		HIGH TENSION CABLE MEDIAN BARRIER (FOOT)	HIGH TENSION CABLE MEDIAN BARRIER TERMINALS (EACH)	HIGH TENSION CABLE MEDIAN BARRIER REFLECTORS (EACH)
I-55/70 MAINLINE ST. CLAIR COUNTY				
STATION	STATION			
107+87	114+78	690.8	2	9
116+30	130+08	1377.7	2	18
130+22	172+54	1512	2	19
173+36	195+79	2242.5	2	29
195+90	222+30	2640.5	2	34
MADISON COUNTY				
222+05	255+60	3361	2	43
255+34	263+54	820	2	11
269+40	284+12	1472	2	19
284+72	299+55	1483	2	19
307+51	332+76	2525	2	32
332+50	342+76	1027.3	2	13
344+01	353+10	910.5	2	12
352+83	358+09	525.5	2	7
358+64	373+94	1530	2	20
ST. CLAIR COUNTY TOTAL		8464	10	109
MADISON COUNTY TOTAL		13654	18	176
TOTAL		22118	28	285
ADJUSTED TOTAL		22118	28	285

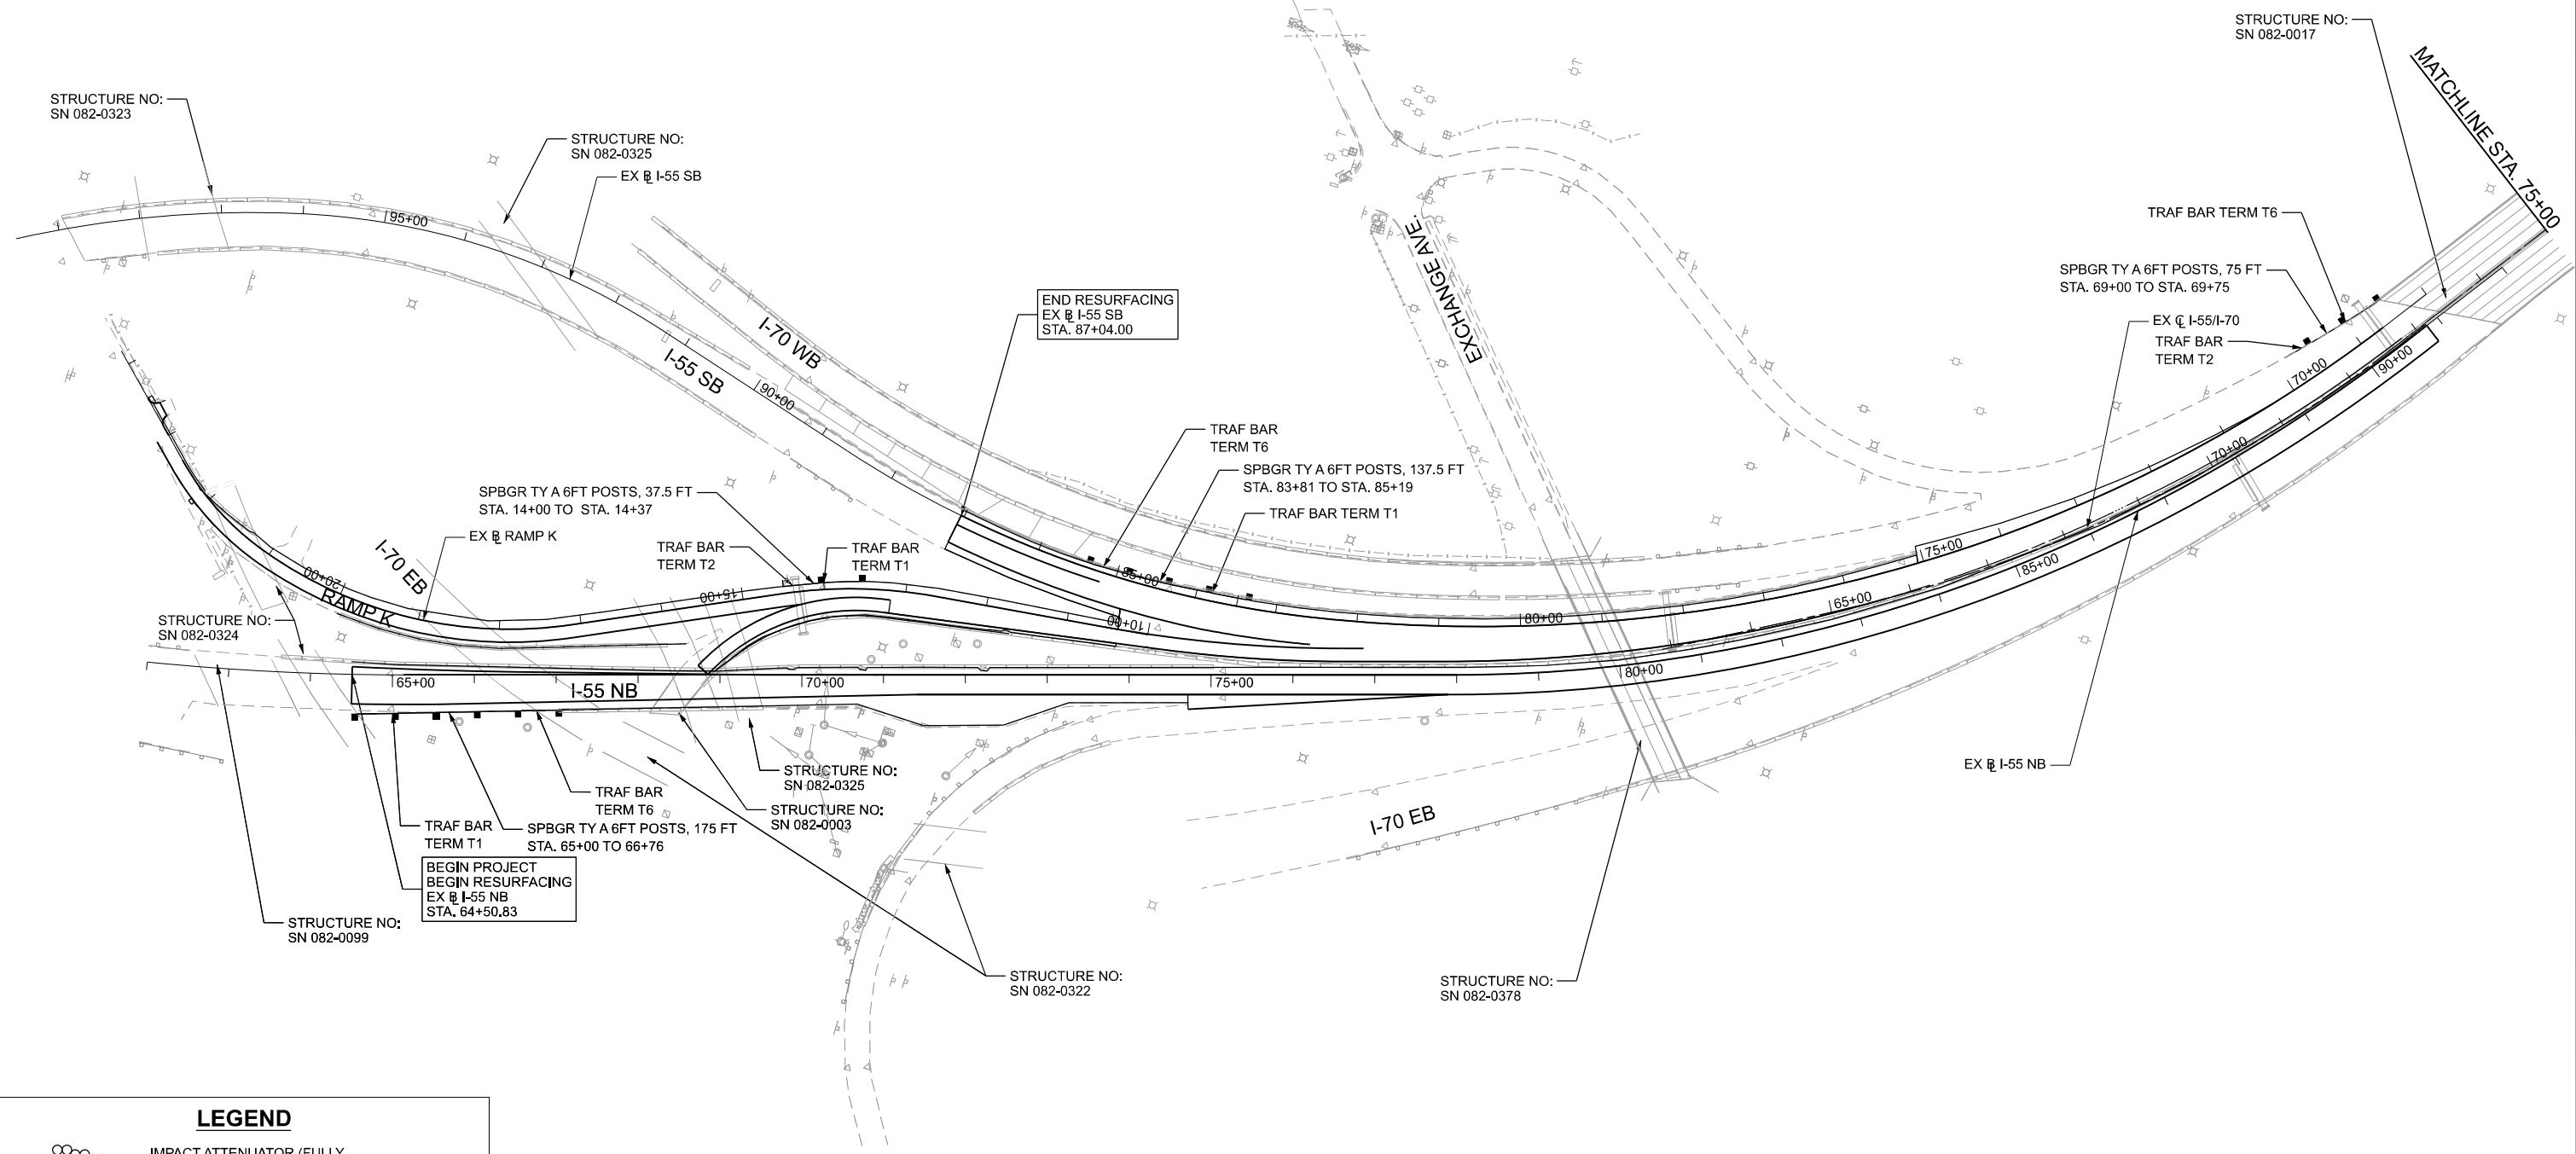

END RESURFACING
EX @ I-55 SB
STA. 87+04.00

TRAF BAR
TERM T6
SPBGR TY A 6FT POSTS, 137.5 FT
STA. 83+81 TO STA. 85+19
TRAF BAR TERM T1

SPBGR TY A 6FT POSTS, 75 FT
STA. 69+00 TO STA. 69+75

TRAF BAR TERM T6

EX @ I-55/I-70
TRAF BAR
TERM T2

SPBGR TY A 6FT POSTS, 37.5 FT
STA. 14+00 TO STA. 14+37

EX @ RAMP K

TRAF BAR
TERM T2

TRAF BAR
TERM T1

STRUCTURE NO:
SN 082-0324

TRAF BAR
TERM T1
SPBGR TY A 6FT POSTS, 175 FT
STA. 65+00 TO 66+76

BEGIN PROJECT
BEGIN RESURFACING
EX @ I-55 NB
STA. 64+50.83

STRUCTURE NO:
SN 082-0099

STRUCTURE NO:
SN 082-0325

STRUCTURE NO:
SN 082-0003

STRUCTURE NO:
SN 082-0322


STRUCTURE NO:
SN 082-0378

EX @ I-55 NB

MATCHLINE STA. 75+00

LEGEND

- IMPACT ATTENUATOR (FULLY REDIRECTIVE, WIDE)
- PROPOSED STEEL PLATE BEAM GUARDRAIL
- PROPOSED HIGH TENSION CABLE MEDIAN BARRIER

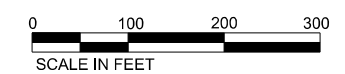

MODEL: S:\MODEL\NAMES
FILE NAME: D:\76E84-157\CSH-CR\RailPh-01.dgn





USER NAME = jacobspw18ics04\$	DESIGNED -	REVISED -
201 E. Main St., 6th Fl. 101 Bellaire, MO 64603 618.233.0877 phone 618.233.0877 fax www.kaskaskiaeng.com	DRAWN -	REVISED -
18700 S. 150th St. Bellaire Professional Design Firm Professional Engineering Group	CHECKED -	REVISED -
PLOT SCALE = 0.16666667" / in.	DATE - 2025/10/03	REVISED -
PLOT DATE = 10/2/2025		

STATE OF ILLINOIS
DEPARTMENT OF TRANSPORTATION

GUARDRAIL PLANS I-55-I-70


SCALE: 1" = 100' SHEET 1 OF 12 SHEETS STA. TO STA.

F.A.I. RTE.	SECTION	COUNTY	TOTAL SHEETS	SHEET NO.
70	Section 82-(5,6)RS-2, 60-6RS-2	MADISON & ST. CLAIR	678	119
CONTRACT NO. 76E84				
ILLINOIS FED. AID PROJECT				

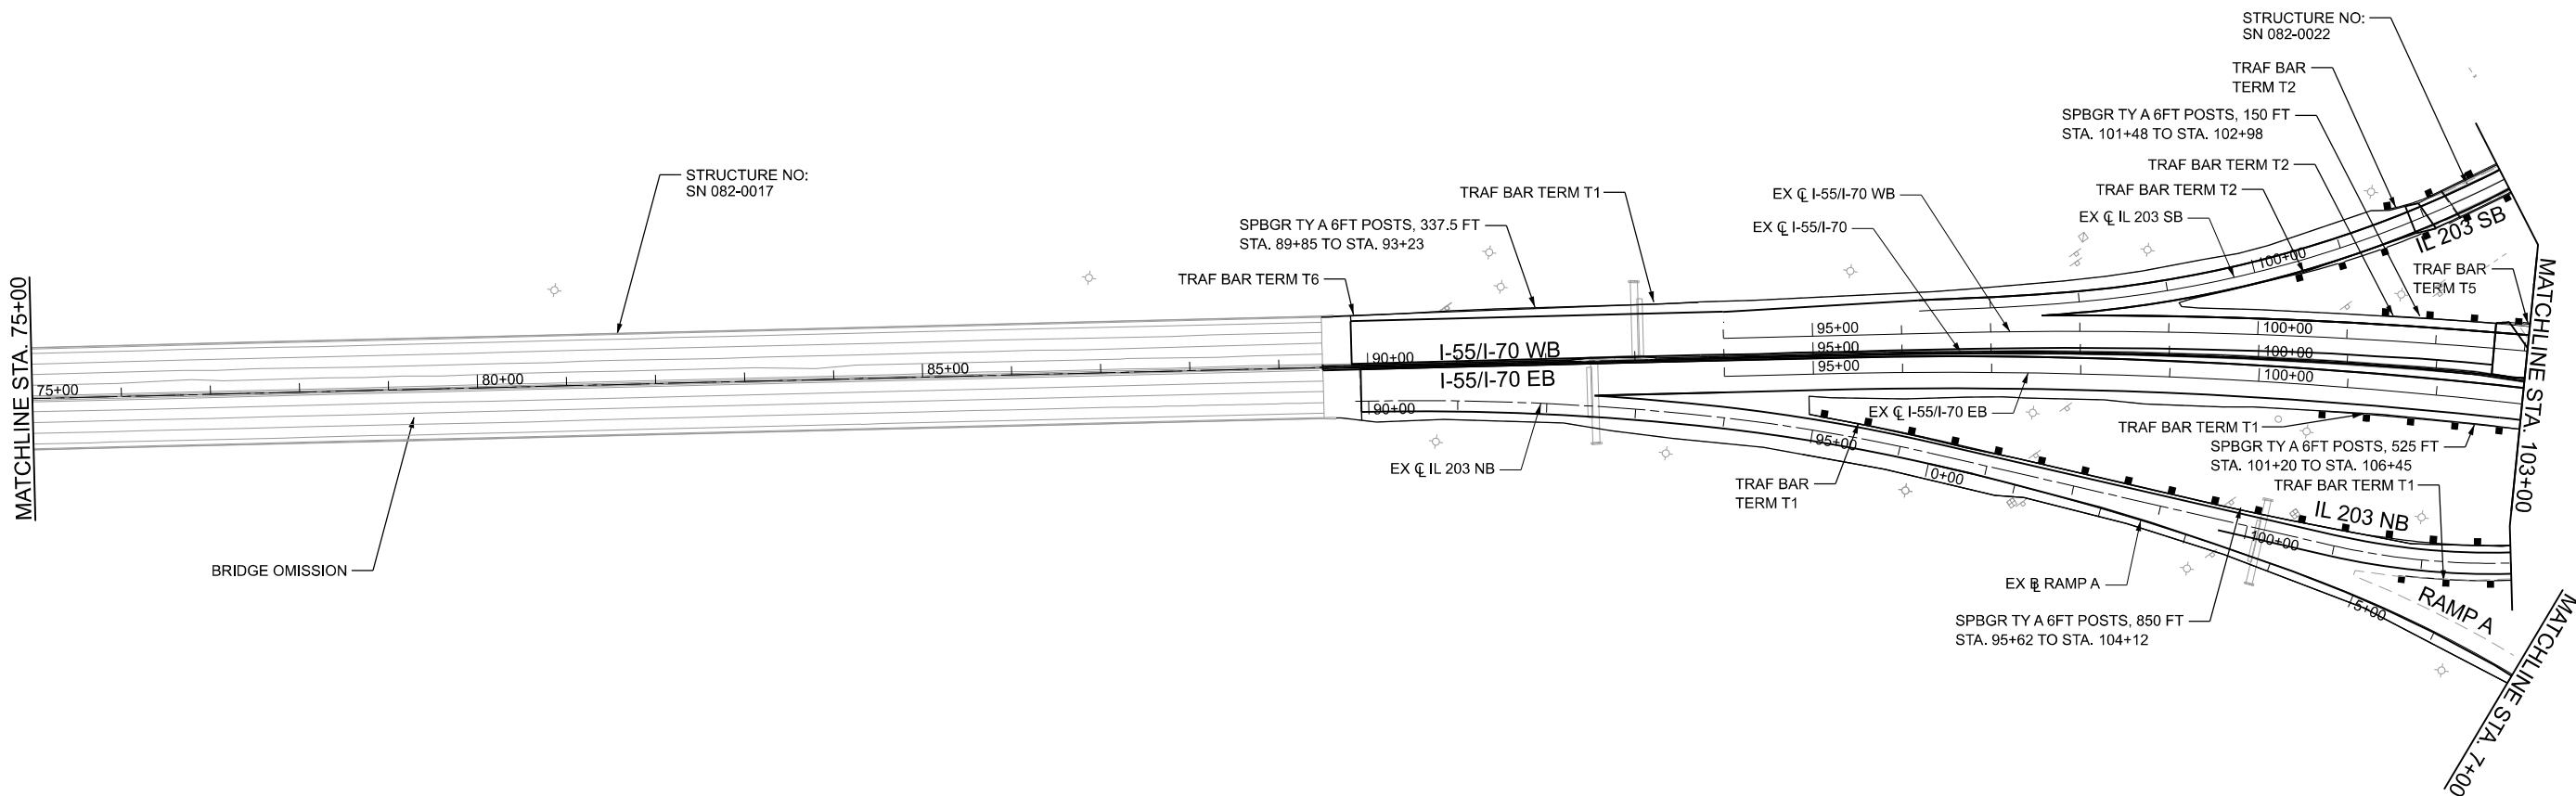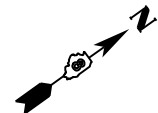

LEGEND

- IMPACT ATTENUATOR (FULLY REDIRECTIVE, WIDE)
- PROPOSED STEEL PLATE BEAM GUARDRAIL
- PROPOSED HIGH TENSION CABLE MEDIAN BARRIER

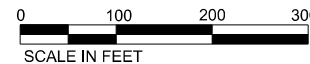

MODEL: S:\MODEL\NAMES
FILE NAME: D:\76E84-157\asht-CRallPh-02.dgn

Kaskaskia
Engineering Group, LLC
Professional Engineering Group
201 E. Main St., Suite 100
Bellaire, MO 64603
618.233.0877 phone
618.233.0877 fax
www.kaskaskiaeng.com
10/20/2025
15450773
25-000056

USER NAME	= jacobspr18ics01\$	DESIGNED	-	REVISED	-
DRAWN	-	REVISION	-	REVISION	-
CHECKED	-	REVISION	-	REVISION	-
DATE	= 2025/10/03	REVISION	-	REVISION	-
PLOT SCALE	= 0.16666667' / in.				
PLOT DATE	= 10/2/2025				

**STATE OF ILLINOIS
DEPARTMENT OF TRANSPORTATION**

**GUARDRAIL PLANS
I-55-I-70**

SCALE: 1" = 100' SHEET 2 OF 12 SHEETS STA. TO STA.

F.A.I. RTE.	SECTION	COUNTY	TOTAL SHEETS	SHEET NO.
70	Section 82-4(5,6)RS-2, 60-6RS-2	MADISON & ST. CLAIR	678	120
CONTRACT NO. 76E84				
ILLINOIS FED. AID PROJECT				

MODEL: S:\MODEL\NAMES
FILE NAME: D:\76E84-157\ssht-GRallPh-03.dgn



201 E. Main St., Suite 100
Bellaire, MO 64603
618.233.0877 phone
618.233.0877 fax
www.kaskaskiaeng.com
10/2/2025
Brenda Professional Design Firm
Professional Engineering Group

USER NAME = jacobspw18ics03\$
PLOT SCALE = 0.16666667" / in.
PLOT DATE = 10/2/2025

DESIGNED -
DRAWN -
CHECKED -
DATE - 2025/10/03


REVISED -
REVISED -
REVISED -
REVISED -

STATE OF ILLINOIS
DEPARTMENT OF TRANSPORTATION

GUARDRAIL PLANS
I-55/I-70



SCALE: 1" = 100' SHEET 3 OF 12 SHEETS STA. TO STA.

F.A.I. RTE.	SECTION	COUNTY	TOTAL SHEETS	SHEET NO.
70	Section 82-(5,6)RS-2, 60-6RS-2	MADISON & ST. CLAIR	678	121
CONTRACT NO. 76E84				
ILLINOIS FED. AID PROJECT				

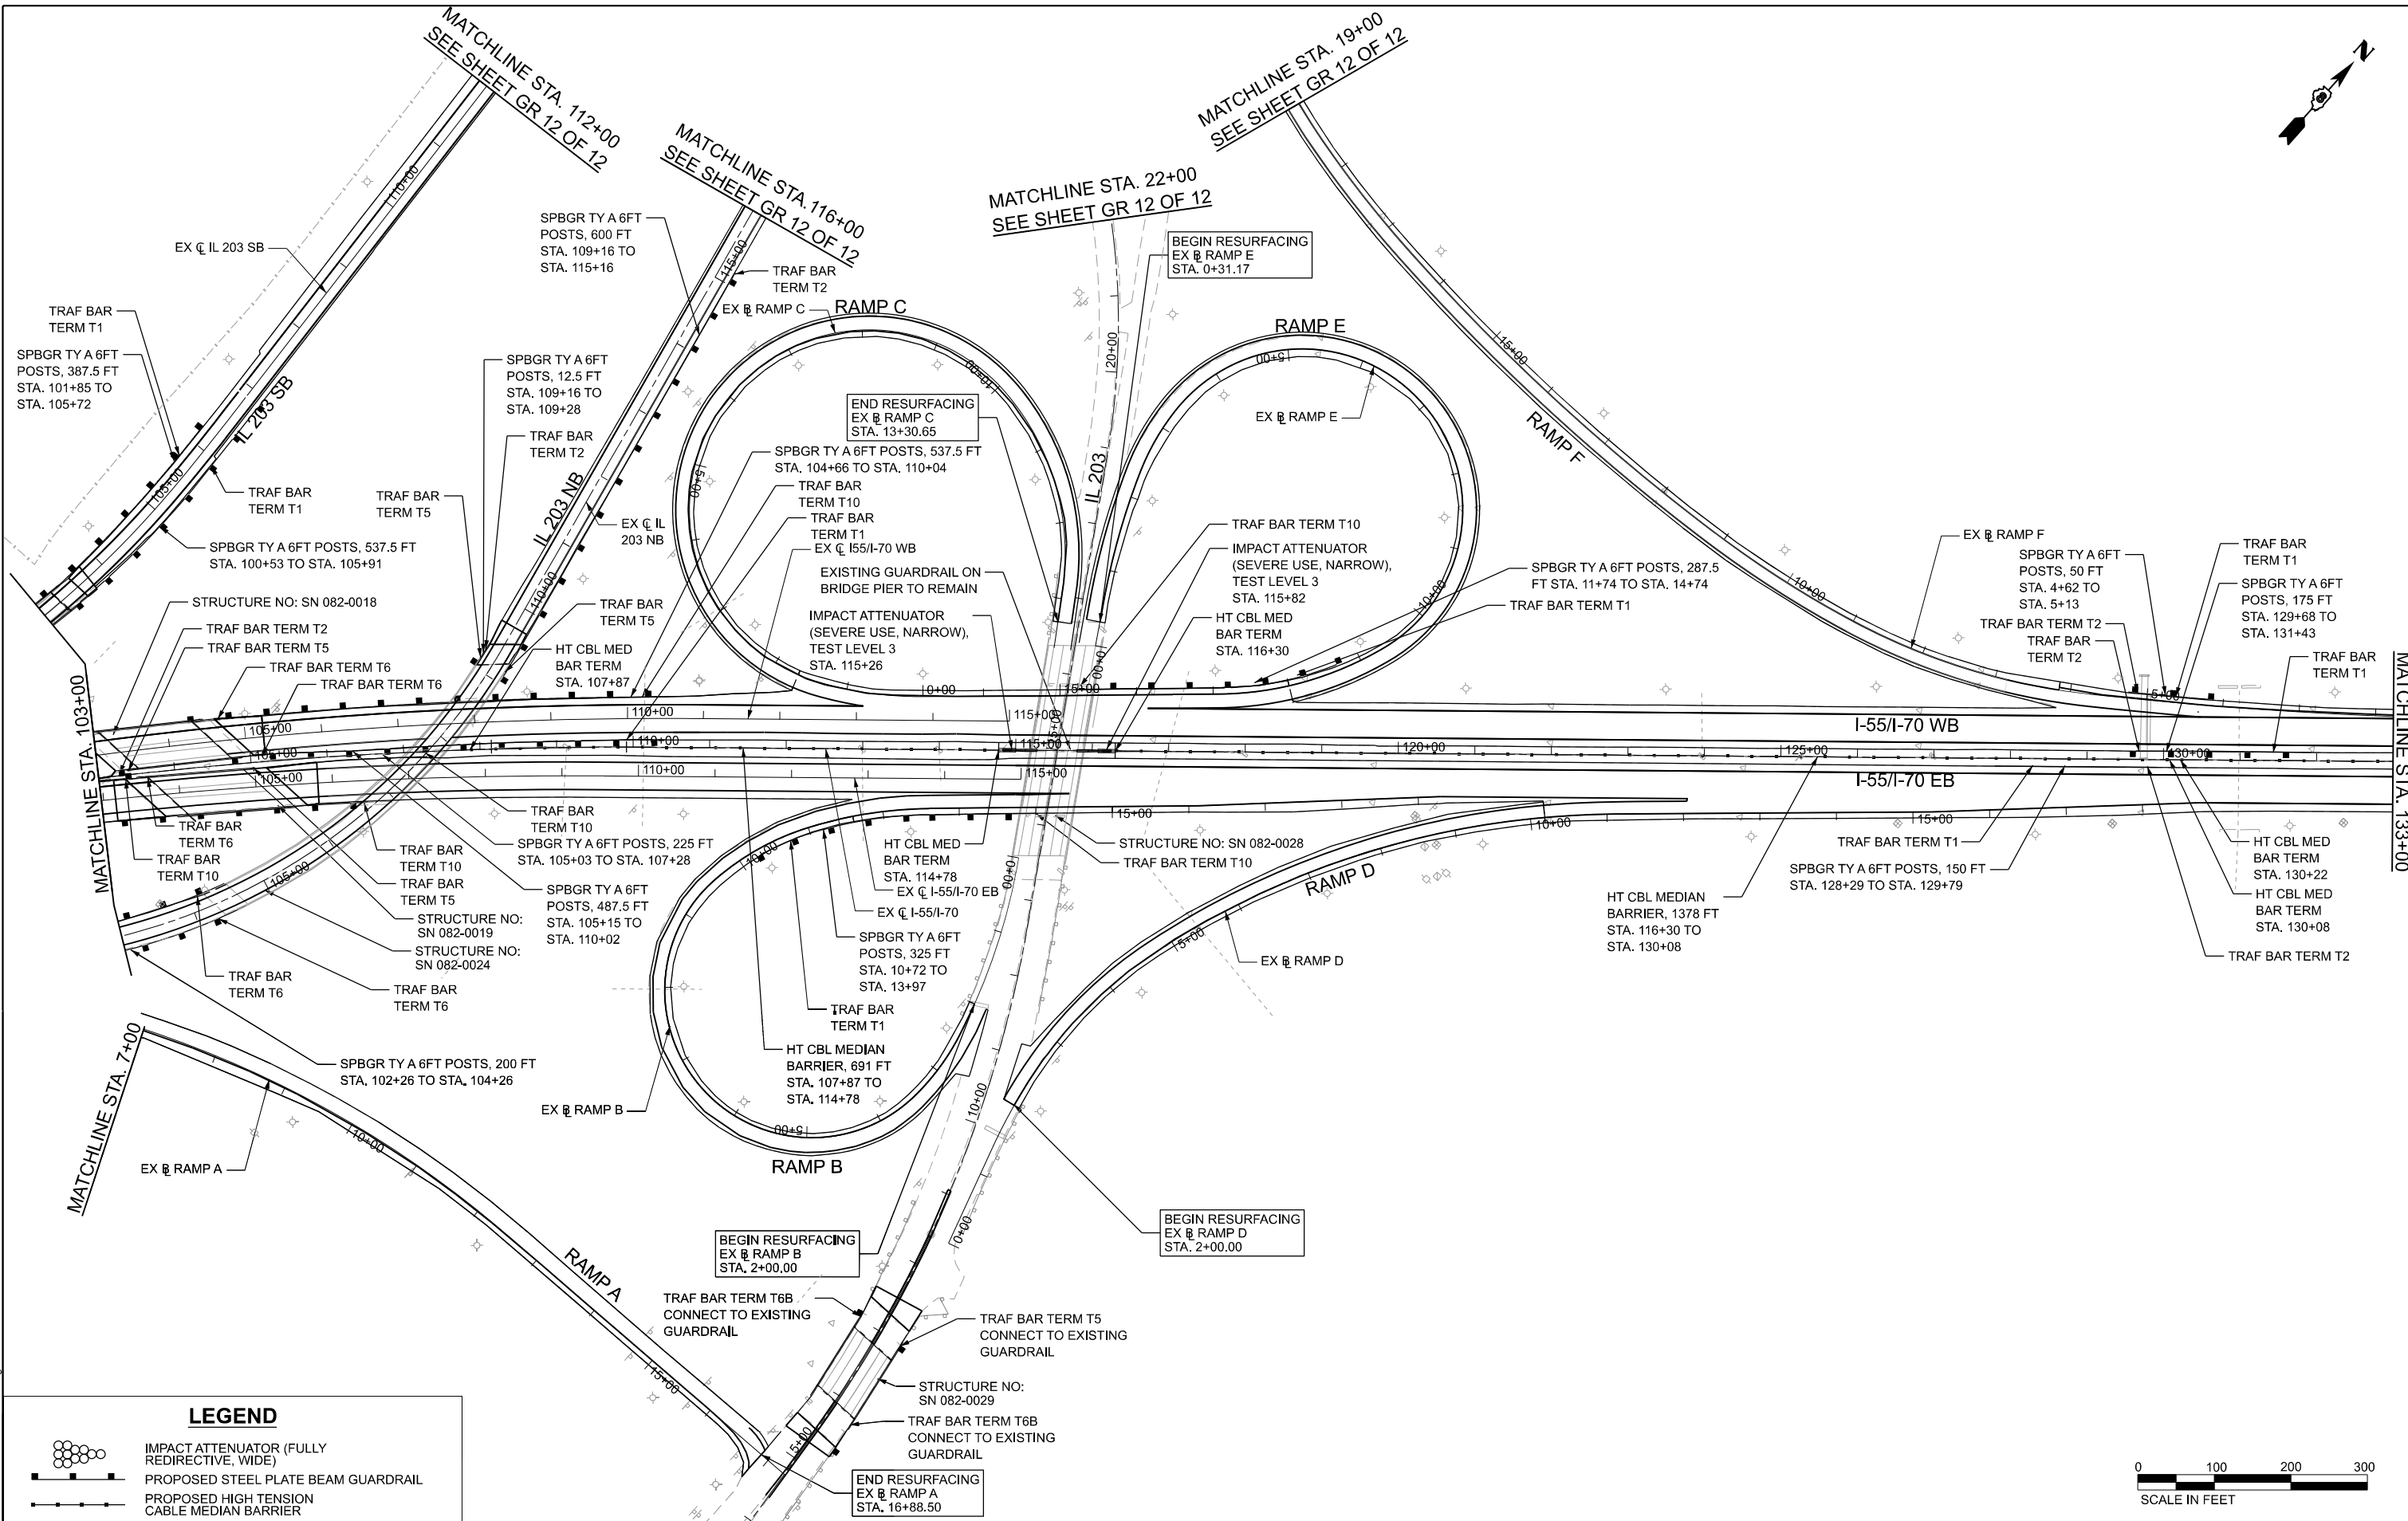

LEGEND

- IMPACT ATTENUATOR (FULLY REDIRECTIVE, WIDE)
- PROPOSED STEEL PLATE BEAM GUARDRAIL
- PROPOSED HIGH TENSION CABLE MEDIAN BARRIER

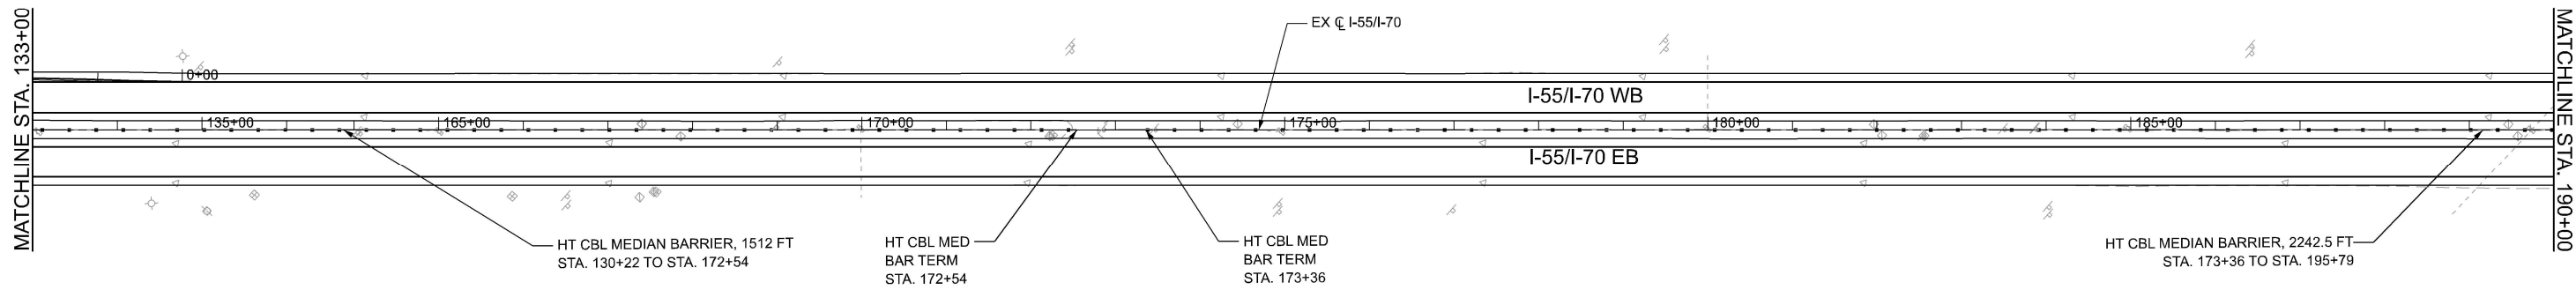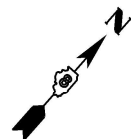



LEGEND

- IMPACT ATTENUATOR (FULLY REDIRECTIVE, WIDE)
- PROPOSED STEEL PLATE BEAM GUARDRAIL
- PROPOSED HIGH TENSION CABLE MEDIAN BARRIER



MODEL: S:\MODEL\NAMES
FILE NAME: D876E84-15570-sh-GRAILPln-04.dgn

 Kaskaskia Engineering Group, LLC INCORPORATED, PROFESSIONAL Illinois Professional Design Firm Professional Engineering Firm	218 E. Main St., Suite 101 Bellaire, Illinois 62011 618.232.5877 phone 618.232.5877 fax www.kaskaskiaeng.com	USER NAME = jacobspw18lcs01\$	DESIGNED -	REVISED -	STATE OF ILLINOIS DEPARTMENT OF TRANSPORTATION				GUARDRAIL PLANS I-55-I-70				F.A.I. R.T.E.	SECTION	COUNTY	TOTAL SHEETS	SHEET NO.
			DRAWN -	REVISED -									70	Section82-(5,6)RS-2, 60-6RS-2	MADISON & ST. CLAIR	678	122
			PLOT SCALE = 0.16666667' / in.	CHECKED -	REVISED -	SCALE: 1" = 100'				SHEET 4	OF 12 SHEETS	STA.	CONTRACT NO. 76E84				
			PLOT DATE = 10/2/2025	DATE = 2025/10/03	REVISED -					TO STA.							
										ILLINOIS FED. AID PROJECT							

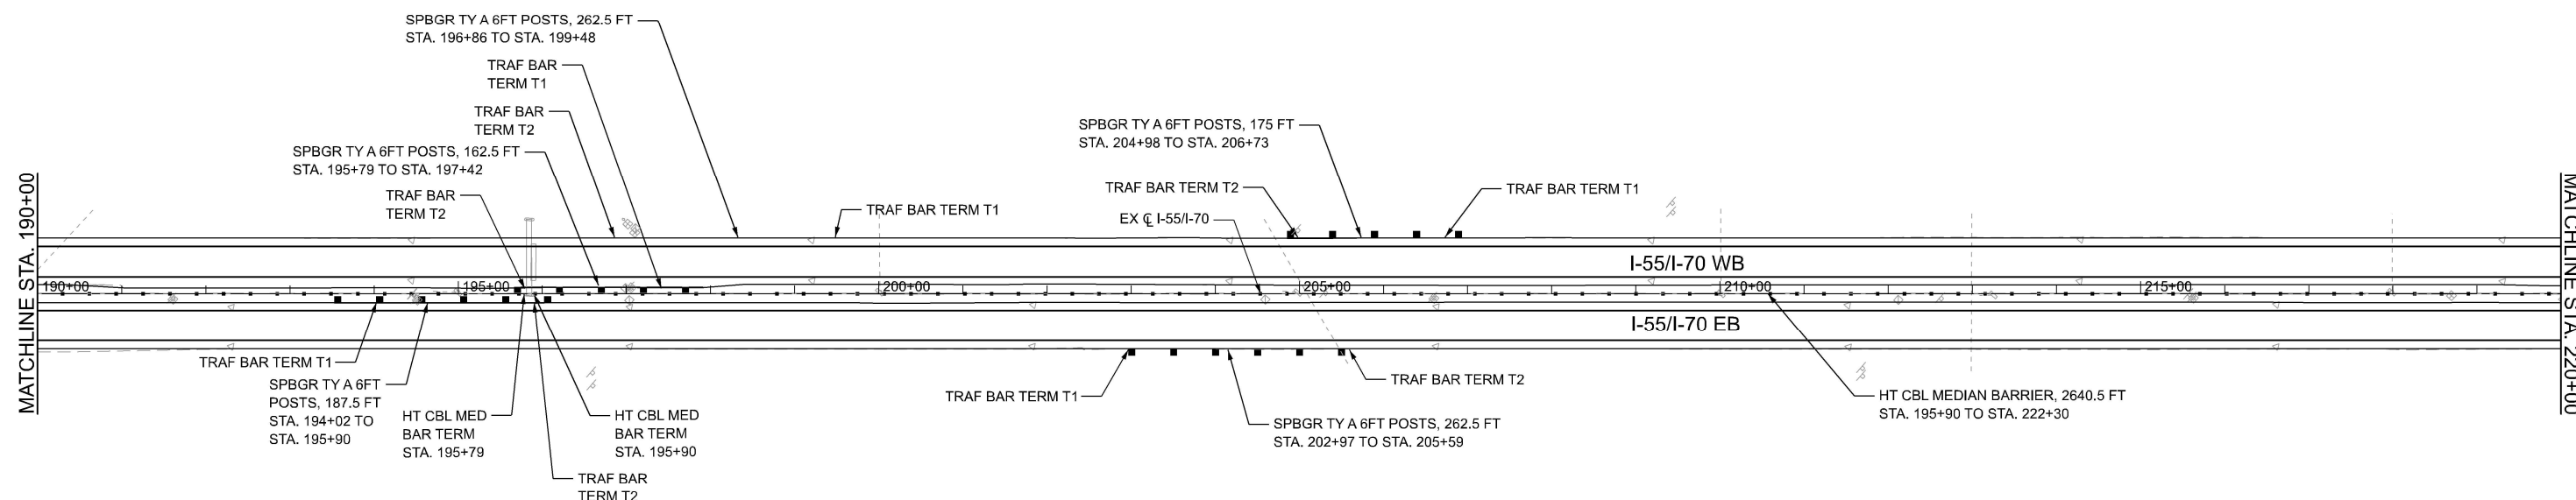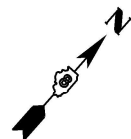


LEGEND

- IMPACT ATTENUATOR (FULLY REDIRECTIVE, WIDE)
- PROPOSED STEEL PLATE BEAM GUARDRAIL
- PROPOSED HIGH TENSION CABLE MEDIAN BARRIER



MODEL: S:\MODEL\NAMES
FILE NAME: D:\76E84-15570-sh-GRAIL\Prj-05.dgn

 Kaskaskia Engineering Group, LLC Professional Engineering Group 218 E. Main St., Suite 101 Bellaire, Illinois 62223 618.232.5877 phone 618.232.5877 fax www.kaskaskiaeng.com LIC#001260 Illinois Professional Design Firm 04-0000775 25-0000586	USER NAME = jacobspw18lcs01\$		DESIGNED -	REVISED -	STATE OF ILLINOIS DEPARTMENT OF TRANSPORTATION	GUARDRAIL PLANS I-55/I-70			F.A.I. RTE.	SECTION	COUNTY	TOTAL SHEETS	SHEET NO.
	DRAWN -		DESIGNED -	REVISED -					70	Section82-(5,6)RS-2, 60-6RS-2	MADISON & ST. CLAIR	678	123
	PLOT SCALE = 0.16666667' / in.		CHECKED -	REVISED -		SCALE: 1" = 100'			CONTRACT NO. 76E84				
	PLOT DATE = 10/2/2025		DATE = 2025/10/03	REVISED -		SHEET 5	OF 12 SHEETS	STA. TO STA.	ILLINOIS FED. AID PROJECT				

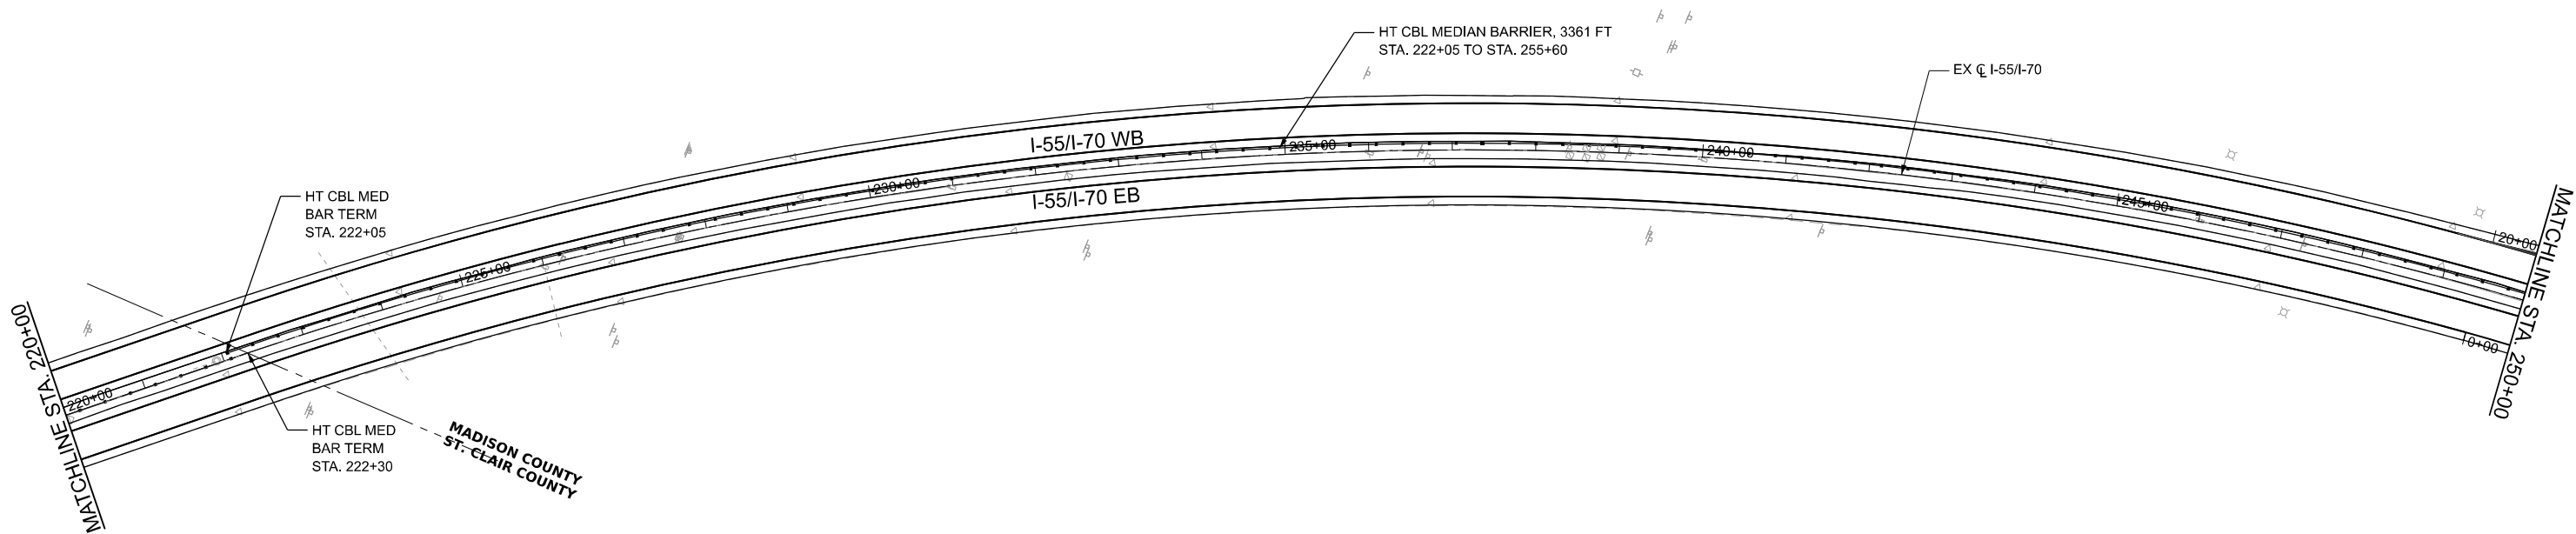

LEGEND

- IMPACT ATTENUATOR (FULLY REDIRECTIVE, WIDE)
- PROPOSED STEEL PLATE BEAM GUARDRAIL
- PROPOSED HIGH TENSION CABLE MEDIAN BARRIER



MODEL: S:\MODEL\NAMES
FILE NAME: D:\876E84-I5570-shh-CRallPh-06.dgn



201 E. Main St., Suite 101
Bellaire, MO 64603
618.233.0877 phone
618.233.0877 fax
www.kaskaskiaengineering.com

USER NAME = jacobspw18ics03\$
PLOT SCALE = 0.16666667' / in.
PLOT DATE = 10/2/2025

DESIGNED -
DRAWN -
CHECKED -
DATE = 2025/10/03


REVISED -
REVISED -
REVISED -
REVISED -

STATE OF ILLINOIS DEPARTMENT OF TRANSPORTATION

GUARDRAIL PLANS I-55-I-70

SCALE: 1" = 100' SHEET 6 OF 12 SHEETS STA. TO STA.

F.A.I. RTE.	SECTION	COUNTY	TOTAL SHEETS	SHEET NO.
70	Section 82-(5,6)RS-2, 60-6RS-2	MADISON & ST. CLAIR	678	124
CONTRACT NO. 76E84				
ILLINOIS FED. AID PROJECT				

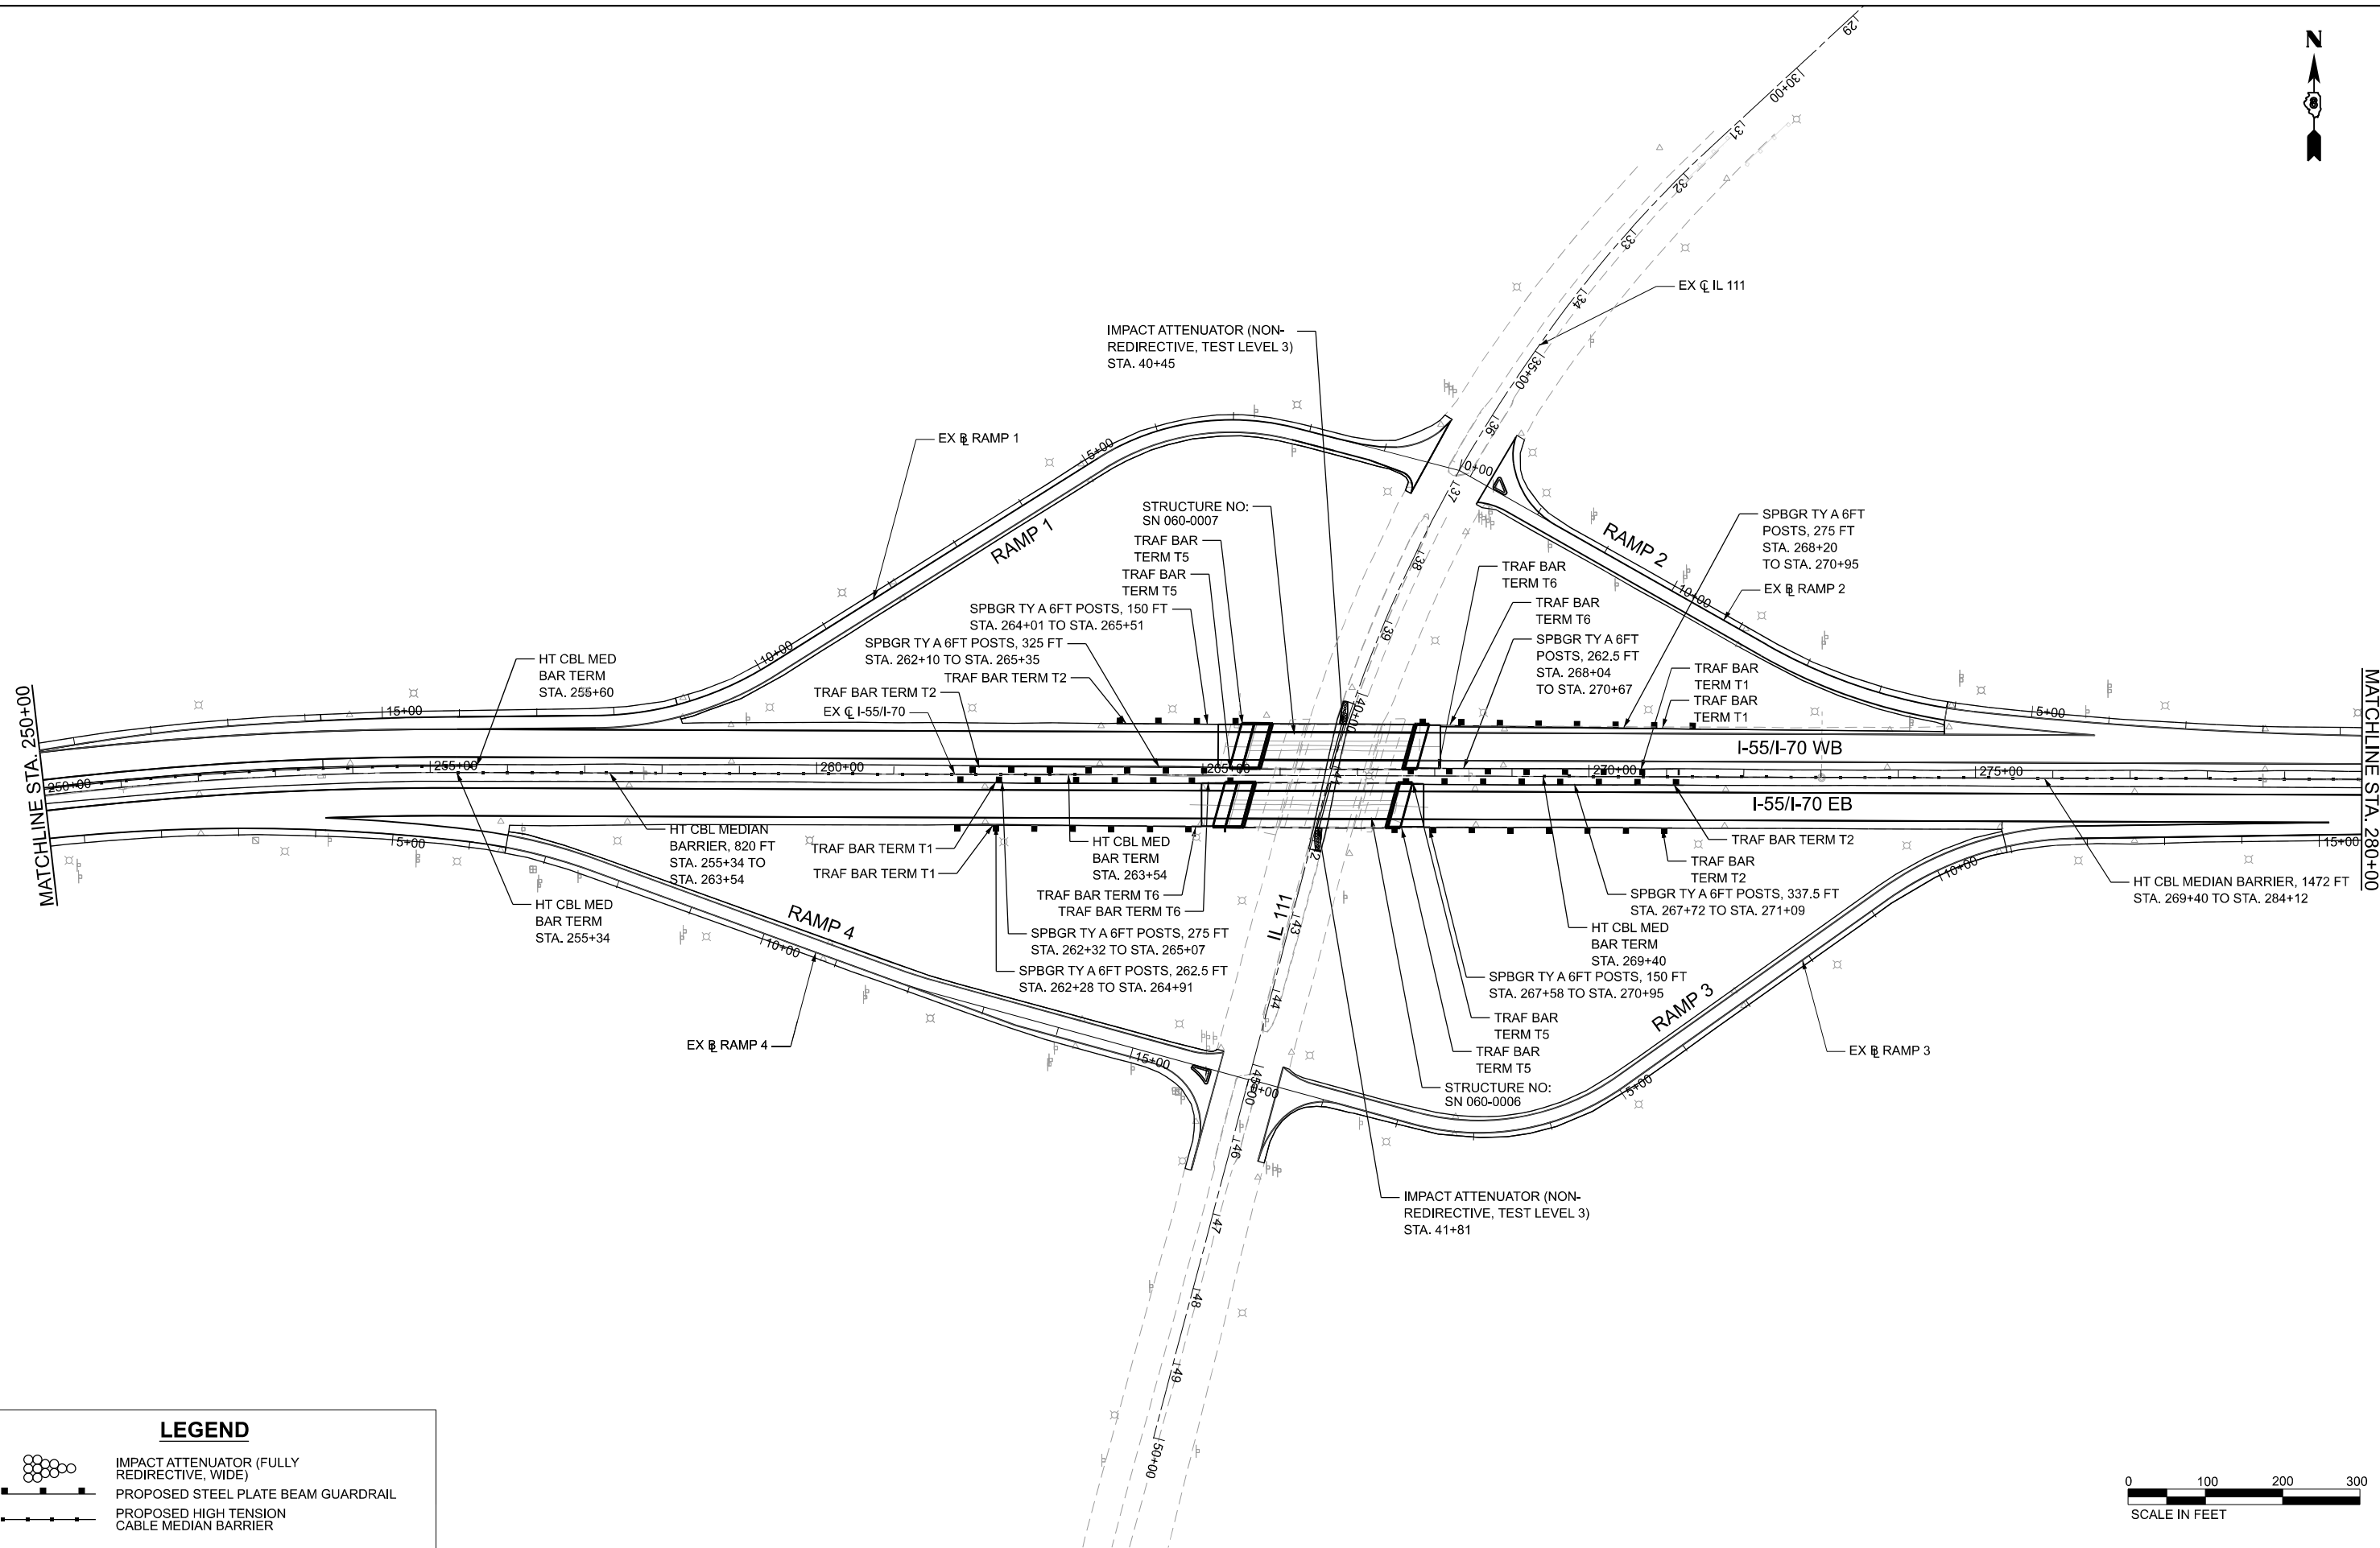


LEGEND

- IMPACT ATTENUATOR (FULLY REDIRECTIVE, WIDE)
- PROPOSED STEEL PLATE BEAM GUARDRAIL
- PROPOSED HIGH TENSION CABLE MEDIAN BARRIER



MODEL: S:\MODEL\NAMES
FILE NAME: D:\76E84-1557\05sh-CRallPh-07.dgn

 201 E. Main St., Suite 100 Bellaire, MO 64603 618.233.0877 phone 618.233.0877 fax www.kaskaskiaeng.com 187000100 Illinois Professional Engineer 15-0000066	USER NAME = jacobspw18ics04\$	DESIGNED -	REVISED -	STATE OF ILLINOIS DEPARTMENT OF TRANSPORTATION	GUARDRAIL PLANS I-55/I-70		F.A.I. RTE.	SECTION	COUNTY	TOTAL SHEETS	SHEET NO.
		DRAWN -	REVISED -				70	Section82-(5,6)RS-2, 60-6RS-2	MADISON & ST. CLAIR	678	125
		PLOT SCALE = 0.16666667' / in.	CHECKED -	REVISED -			CONTRACT NO. 76E84				
	PLOT DATE = 10/2/2025	DATE = 2025/10/03	REVISED -		SCALE: 1" = 100'	SHEET 7 OF 12 SHEETS	STA.	TO STA.	ILLINOIS FED. AID PROJECT		

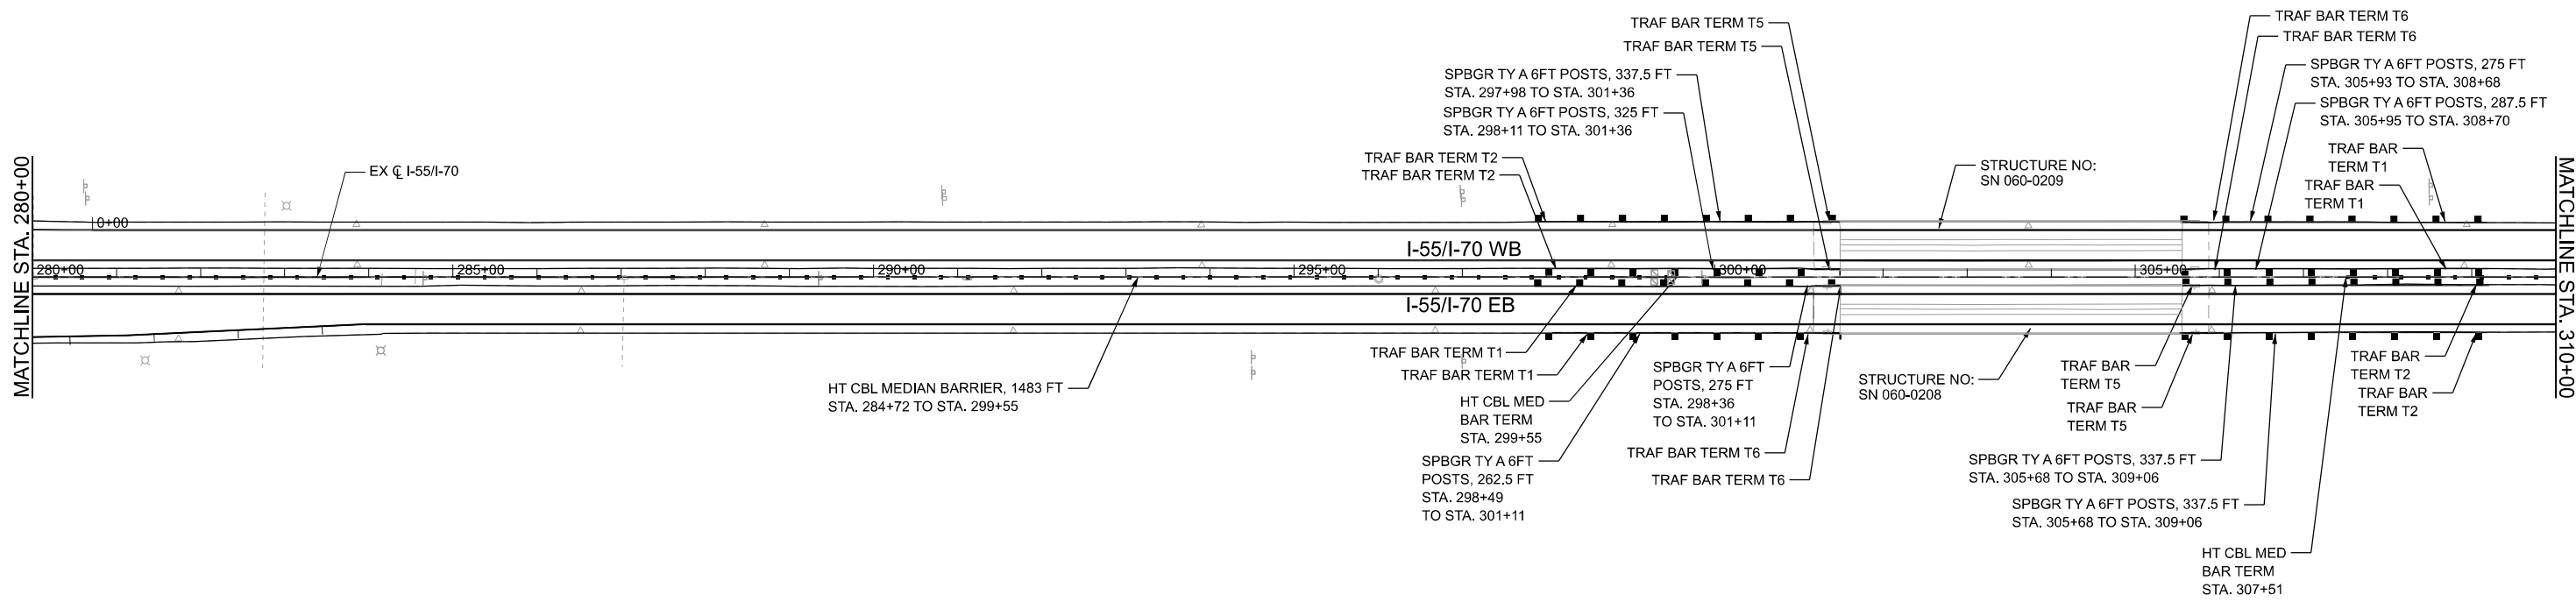


LEGEND

- IMPACT ATTENUATOR (FULLY REDIRECTIVE, WIDE)
- PROPOSED STEEL PLATE BEAM GUARDRAIL
- PROPOSED HIGH TENSION CABLE MEDIAN BARRIER




MODEL: S\MODEL\NAMES
FILE NAME: D876E84-1557-0-shh-CRrailPh-08.dgn

 Kaskaskia Engineering Group, LLC 201 E. Main St., Suite 100 Bellaire, MO 64603 618.233.2877 phone 618.233.2877 fax www.kaskaskiaeng.com ILLINOIS PROFESSIONAL ENGINEERING FIRM 15-0000773 25-0000566	USER NAME = jacobspw18lcs04\$		DESIGNED -	REVISED -	STATE OF ILLINOIS DEPARTMENT OF TRANSPORTATION				GUARDRAIL PLANS I-55-I-70				F.A.I. RTE.	SECTION	COUNTY	TOTAL SHEETS	SHEET NO.
	DRAWN -		DRAWN -	REVISED -					70	Section82-(5,6)RS-2, 60-6RS-2	MADISON & ST. CLAIR	678	126				
	PLOT SCALE = 0.16666667' / in.		CHECKED -	REVISED -					CONTRACT NO. 76E84								
	PLOT DATE = 10/2/2025		DATE - 2025/10/03	REVISED -					ILLINOIS FED. AID PROJECT								
									SCALE: 1" = 100'	SHEET 8	OF 12 SHEETS	STA.	TO STA.				

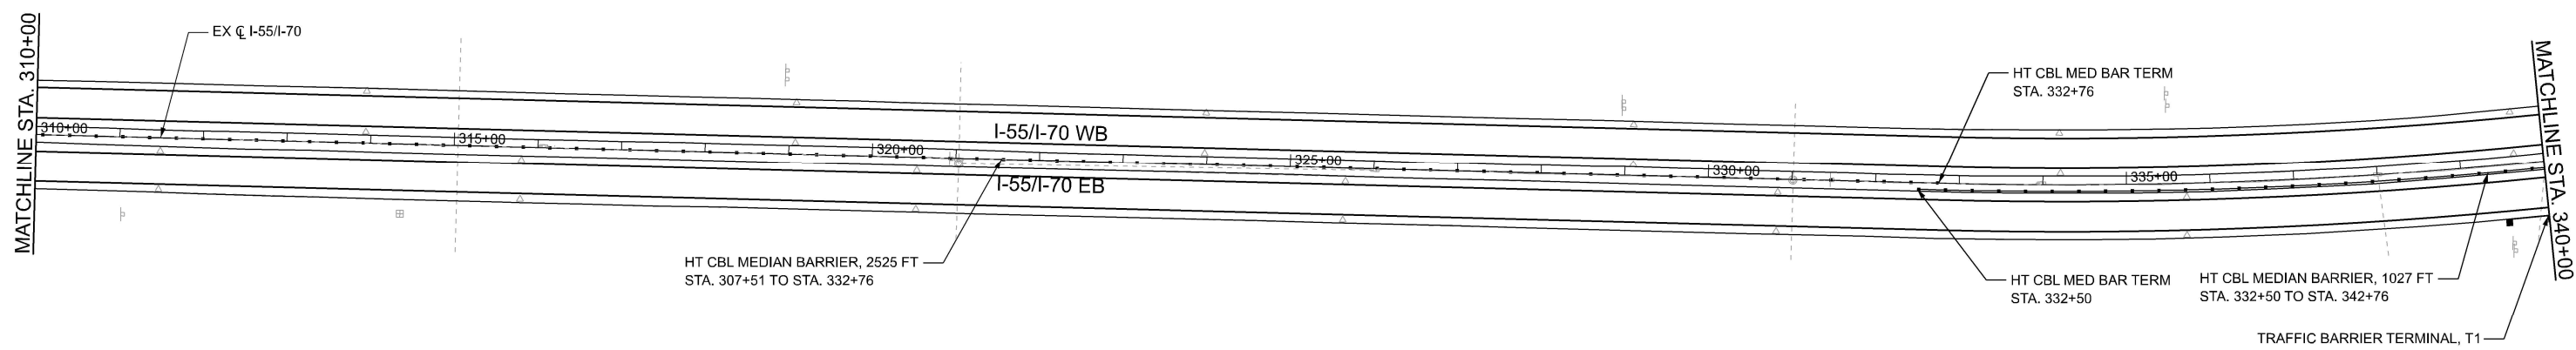

LEGEND

- IMPACT ATTENUATOR (FULLY REDIRECTIVE, WIDE)
- PROPOSED STEEL PLATE BEAM GUARDRAIL
- PROPOSED HIGH TENSION CABLE MEDIAN BARRIER

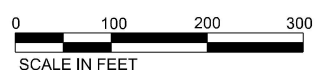

MODEL: S:\MODEL\NAMES
FILE NAME: D876E84-I5570-sh-Guardrail-09.dgn

Kaskaskia
Engineering Group, LLC
Professional Engineering Group

218 E. Main St., Suite 101
Bellaire, Illinois 62223
618.233.5877 phone
618.233.5877 fax
www.kaskaskiaeng.com

License No. 120700000
Illinois Professional Design Firm
04-0000000
25-0000000


USER NAME	= jacobspw18lcs01\$	DESIGNED	-	REVISED	-
DRAWN	-	REVISION	-	REVISION	-
PLOT SCALE	= 0.16666667' / in.	CHECKED	-	REVISION	-
PLOT DATE	= 10/2/2025	DATE	= 2025/10/03	REVISION	-

**STATE OF ILLINOIS
DEPARTMENT OF TRANSPORTATION**

GUARDRAIL PLANS
I-55-I-70

SCALE: 1" = 100' SHEET 9 OF 12 SHEETS STA. TO STA.

F.A.I. RTE.	SECTION	COUNTY	TOTAL SHEETS	SHEET NO.
70	Section82-(5,6)RS-2, 60-6RS-2	MADISON & ST. CLAIR	678	127
CONTRACT NO. 76E84				
ILLINOIS FED. AID PROJECT				

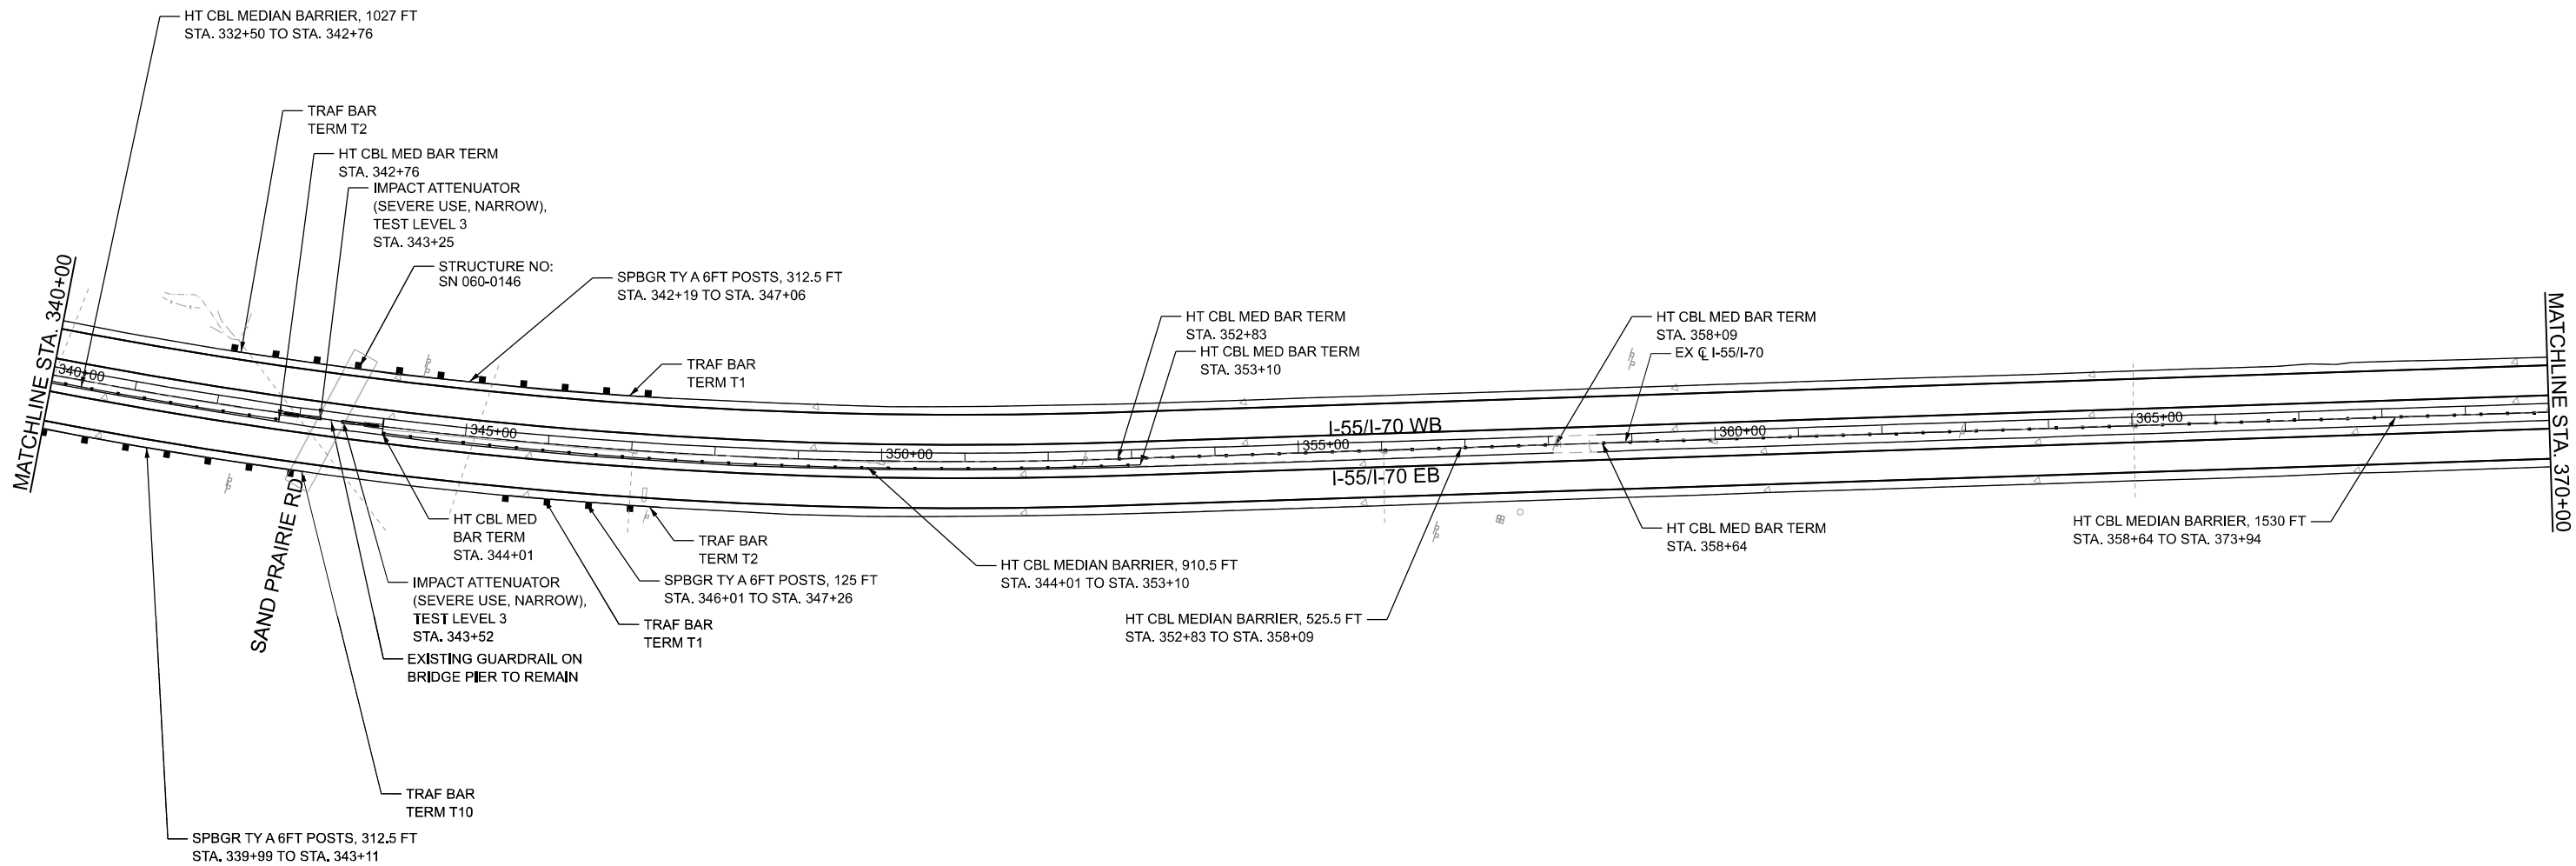

LEGEND

- IMPACT ATTENUATOR (FULLY REDIRECTIVE, WIDE)
- PROPOSED STEEL PLATE BEAM GUARDRAIL
- PROPOSED HIGH TENSION CABLE MEDIAN BARRIER



MODEL: S:\MODEL\NAMES
FILE NAME: D:\876E84-I5570-sh-CRailPh-10.dgn



USER NAME = jacobspw18ics01\$
PLOT SCALE = 0.16666667' / in.
PLOT DATE = 10/2/2025

DESIGNED -
DRAWN -
CHECKED -
DATE - 2025/10/03


REVISED -
REVISED -
REVISED -
REVISED -

STATE OF ILLINOIS
DEPARTMENT OF TRANSPORTATION

GUARDRAIL PLANS
I-55-I-70

SCALE: 1" = 100' SHEET 10 OF 12 SHEETS STA. TO STA.

F.A.I. RTE.	SECTION	COUNTY	TOTAL SHEETS	SHEET NO.
70	Section 82-(5,6)RS-2, 60-6RS-2	MADISON & ST. CLAIR	678	128
CONTRACT NO. 76E84				
ILLINOIS FED. AID PROJECT				

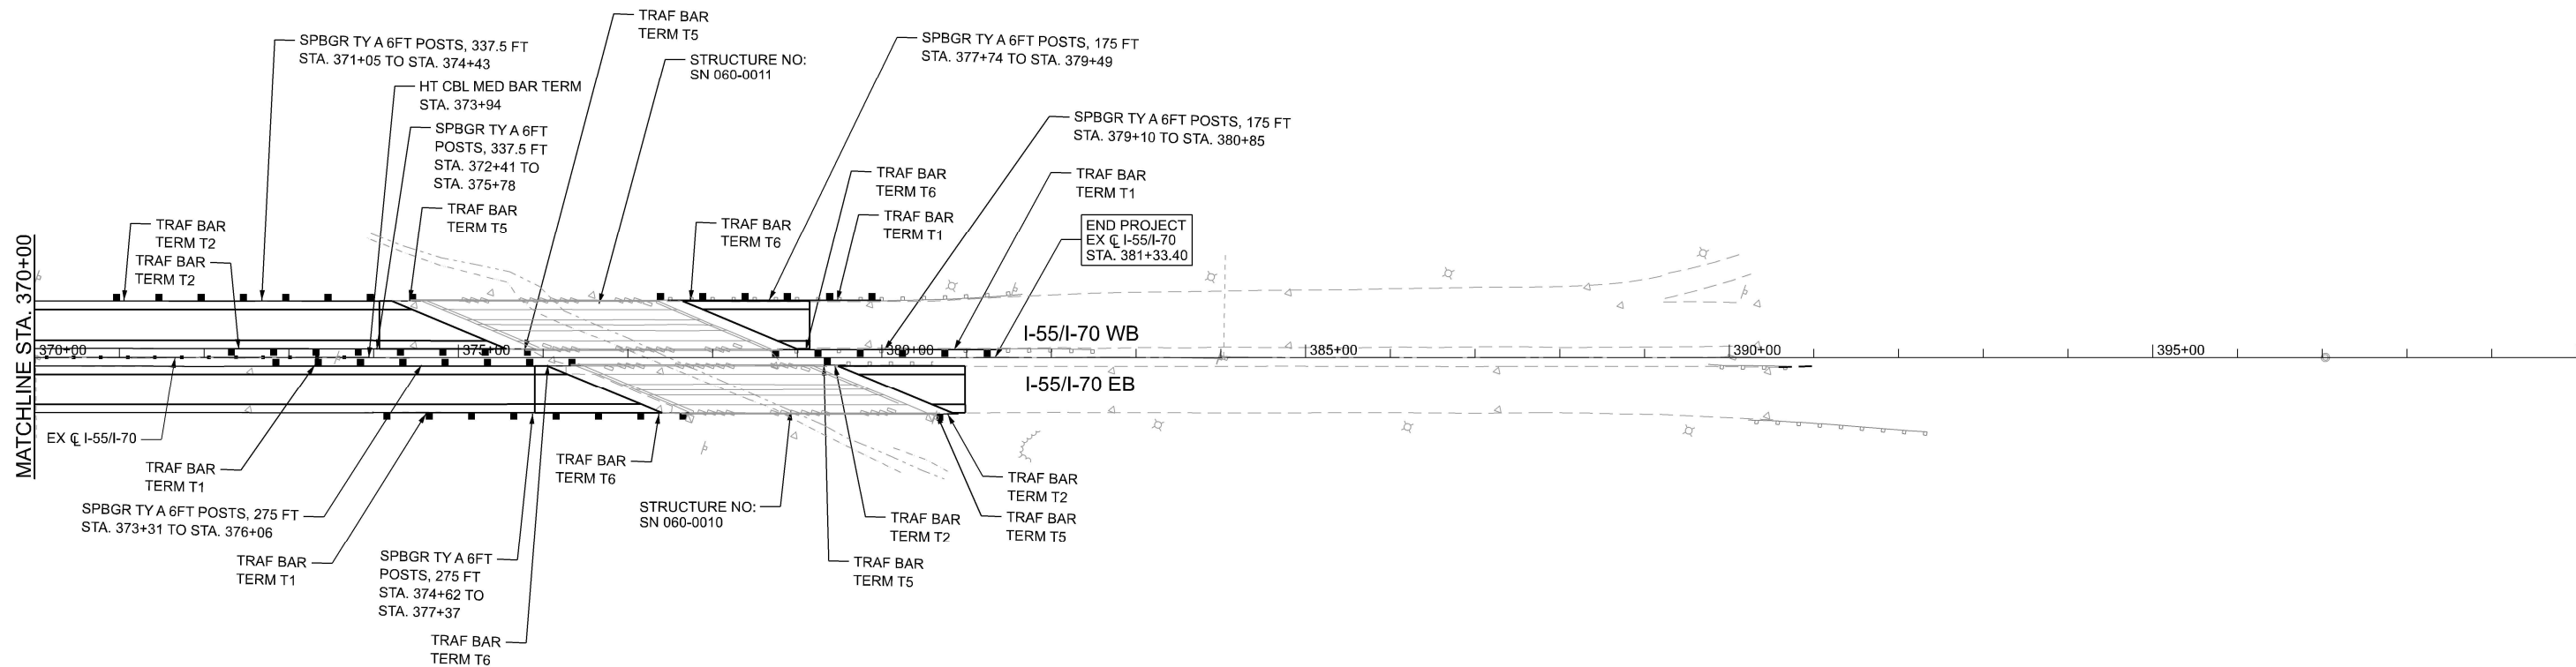

LEGEND

- IMPACT ATTENUATOR (FULLY REDIRECTIVE, WIDE)
- PROPOSED STEEL PLATE BEAM GUARDRAIL
- PROPOSED HIGH TENSION CABLE MEDIAN BARRIER



MODEL: S:\MODEL\NAMES
FILE NAME: D876E84-I5570-sh-Guardrail-11.dgn



208 E. Main St., Suite 100
Bellaire, Illinois 62013
618.232.5877 phone
618.232.5877 fax
www.kaskaskiaeng.com

10/16/2025
Kaskaskia Professional Design Firm
Professional Engineering Group

USER NAME = jacobspw18lcs01\$
PLOT SCALE = 0.16666667' / in.
PLOT DATE = 10/6/2025

DESIGNED -
DRAWN -
CHECKED -
DATE = 2025/10/03


REVISED -
REVISED -
REVISED -
REVISED -

STATE OF ILLINOIS DEPARTMENT OF TRANSPORTATION

GUARDRAIL PLANS I-55-I-70


SCALE: 1" = 100' SHEET 11 OF 12 SHEETS STA. TO STA.

F.A.I. RTE.	SECTION	COUNTY	TOTAL SHEETS	SHEET NO.
70	Section 82-(5,6)RS-2, 60-6RS-2	MADISON & ST. CLAIR	678	129
CONTRACT NO. 76E84				
ILLINOIS FED. AID PROJECT				

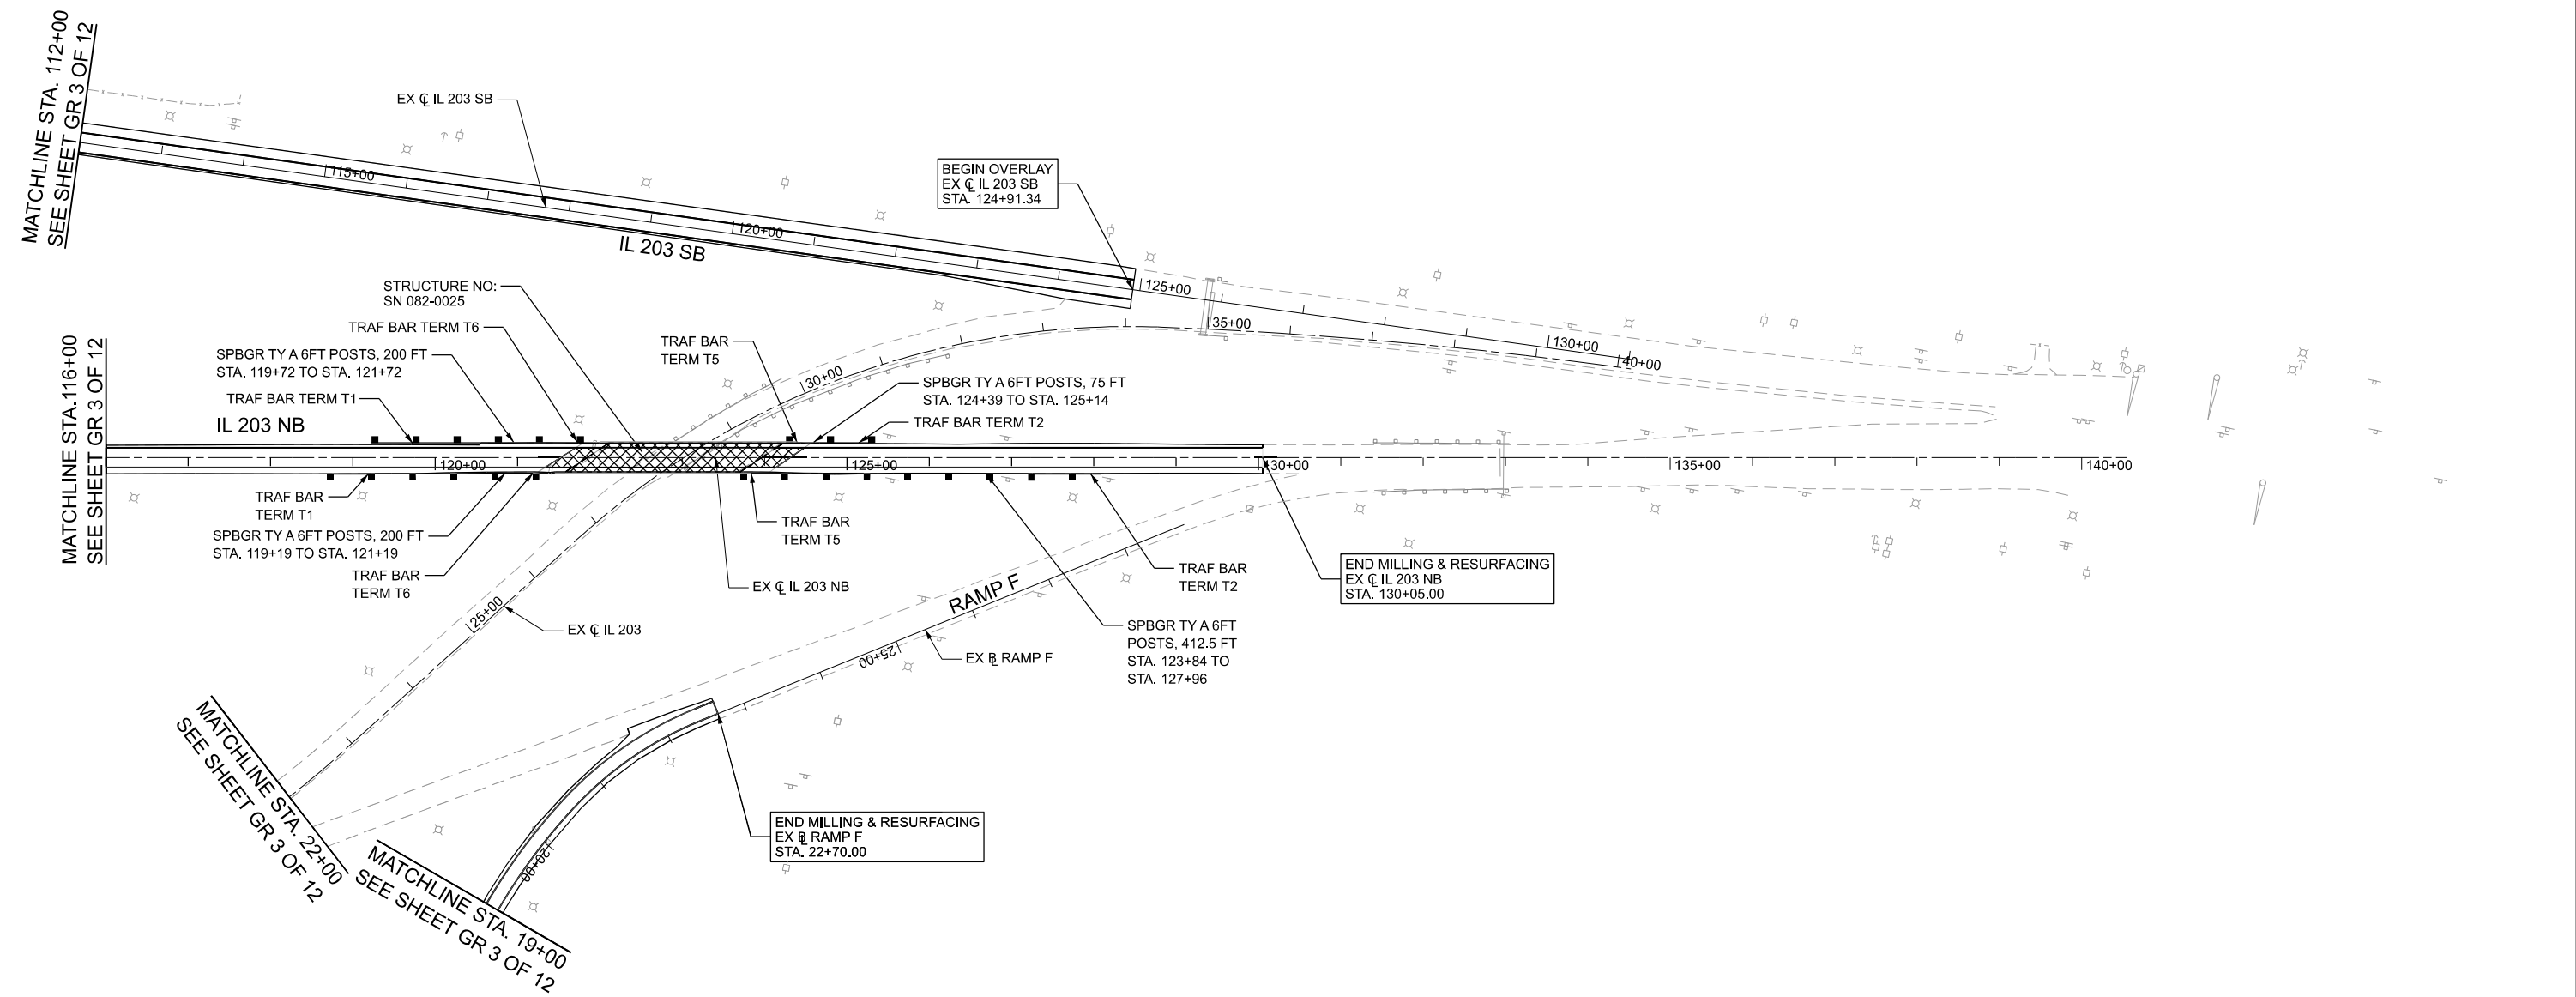

LEGEND

- IMPACT ATTENUATOR (FULLY REDIRECTIVE, WIDE)
- PROPOSED STEEL PLATE BEAM GUARDRAIL
- PROPOSED HIGH TENSION CABLE MEDIAN BARRIER

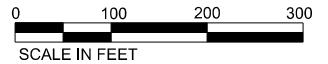

MODEL: S:\MODEL\NAMES
FILE NAME: D:\76E84-157\asht-CR\RailPh-12.dgn

Kaskaskia
Engineering Group, LLC
Professional Engineering Group

201 E. Main St., Suite 100
Bellaire, MO 64603
618-233-0877 phone
618-233-0877 fax
www.kaskaskiaeng.com

10/20/2025
10/20/2025
25-000006

USER NAME = jacobspw18ics01\$	DESIGNED -	REVISED -
	DRAWN -	REVISED -
PLOT SCALE = 0.16666667' / in.	CHECKED -	REVISED -
PLOT DATE = 10/6/2025	DATE - 2025/10/03	REVISED -

STATE OF ILLINOIS
DEPARTMENT OF TRANSPORTATION

GUARDRAIL PLANS
IL 203 AND RAMP F

SCALE: 1" = 100' SHEET 12 OF 12 SHEETS STA. TO STA.

F.A.I. RTE.	SECTION	COUNTY	TOTAL SHEETS	SHEET NO.
70	Section 82-(5,6)RS-2, 60-6RS-2	MADISON & ST. CLAIR	678	130
CONTRACT NO. 76E84				
ILLINOIS FED. AID PROJECT				

SUGGESTED STAGE CONSTRUCTION SEQUENCE

PRESTAGE

TRAFFIC:

- 1. EASTBOUND I-55/70 TRAFFIC WILL BE REDUCED TO TWO LANES AND SHIFTED TO INSIDE LANE AND MIDDLE LANE, AS SHOWN IN PRE-STAGE MOT TYPICAL SECTION AND MOT PLANS OR AS DIRECTED BY THE ENGINEER.
- 2. WESTBOUND I-55/70 TRAFFIC WILL BE REDUCED TO TWO LANES AND SHIFTED TO INSIDE LANE AND MIDDLE LANE, AS SHOWN IN PRE-STAGE MOT TYPICAL SECTION AND MOT PLANS OR AS DIRECTED BY THE ENGINEER.
- 3. RAMP A, B, C, D, E, F, IL 203 NB AND IL 203 SB WILL BE CLOSED DURING WEEKEND OR OFF-PEAK HOURS ONLY AS DIRECTED BY THE ENGINEER.

CONSTRUCTION:

- 1. REMOVE AND RECONSTRUCT MAINLINE EASTBOUND AND WESTBOUND I-55/70 OUTSIDE SHOULDER AS SHOWN IN PLANS.
- 2. CONSTRUCT ONE-FOOT-WIDE TEMPORARY PAVEMENT ADJACENT TO THE PROPOSED RECONSTRUCTION OF OUTSIDE PAVED SHOULDER AS A SINGLE PAVING OPERATION.
- 3. PERFORM LONGITUDINAL JOINT SEALANT FOR JOINTS BETWEEN LANES AND SHOULDERS
- 4. MILL AND RESURFACE RAMP A, B, C, D, E, F, AND IL 203 NB AND OVERLAY IL 203 SB.

STAGE 1

TRAFFIC:

- 1. EASTBOUND I-55/70 TRAFFIC WILL BE REDUCED TO TWO LANES AND SHIFTED TO PARTIAL MIDDLE LANE, OUTSIDE LANE AND NEWLY CONSTRUCTED OUTSIDE SHOULDER DURING PEAK HOURS AS SHOWN IN STAGE 1 MOT TYPICAL SECTION AND MOT PLANS OR AS DIRECTED BY THE ENGINEER.
- 2. WESTBOUND I-55/70 TRAFFIC WILL BE REDUCED TO TWO LANES AND SHIFTED TO PARTIAL MIDDLE LANE, OUTSIDE LANE AND NEWLY CONSTRUCTED OUTSIDE SHOULDER, AS SHOWN IN STAGE 1 MOT TYPICAL SECTION AND MOT PLANS.
- 3. RAMPS 1, 2, 3, 4 AND K WILL BE CLOSED DURING WEEKEND OR OFF-PEAK HOURS ONLY AS DIRECTED BY THE ENGINEER.

CONSTRUCTION:

- 1. REMOVE AND RECONSTRUCT INSIDE SHOULDER OF EASTBOUND AND WESTBOUND I-55/70 MAINLINE AS SHOWN IN PLANS.
- 2. CONSTRUCT A TWO-FEET-WIDE TEMPORARY PAVEMENT ADJACENT TO THE TO PROPOSED RECONSTRUCTION OF INSIDE PAVED SHOULDER AS A SINGLE PAVING OPERATION.
- 3. MILL AND RESURFACE EASTBOUND AND WESTBOUND I-55/70 MAINLINE INSIDE LANE AND HALF OF MIDDLE LANE AND CONSTRUCT THE MEDIAN CONCRETE BARRIER.
- 4. MILL AND RESURFACE RAMPS 1, 2, 3, 4 AND RAMP K.
- 5. REMOVE EXISTING MEDIAN AND REPLACE IT WITH PAVED SHOULDER ALONG IL 3 AND RAMP K GORE.
- 6. REMOVE EXISTING SIDEWALK EAST OF RAMP K AND RECONSTRUCT DRIVEWAY AS SHOWN IN PLANS.

STAGE 2

TRAFFIC:

- 1. EASTBOUND I-55/70 TRAFFIC WILL BE REDUCED TO TWO LANES AND SHIFTED TO INSIDE LANE AND INSIDE SHOULDER AS SHOWN IN STAGE 2 MOT TYPICAL SECTION AND MOT PLANS.
- 2. WESTBOUND I-55/70 TRAFFIC WILL BE REDUCED TO TWO LANES AND SHIFTED TO INSIDE LANE AND INSIDE SHOULDER AS SHOWN IN STAGE 2 MOT TYPICAL SECTION AND MOT PLANS.
- 3. NB AND SB IL 111 WILL BE REDUCED TO ONE LANE AND SHIFTED TO THE OUTER LANE AS SHOWN IN THE MOT PLANS OR AS DIRECTED BY THE ENGINEER.

CONSTRUCTION:

- 1. MILL AND RESURFACE THE OUTSIDE LANE AND HALF OF REMAINING MIDDLE LANE ON EASTBOUND AND WESTBOUND I-55/70 MAINLINE.
- 2. CONSTRUCT CONCRETE MEDIAN SURFACE ALONG CENTER PIER OF BRIDGE SN 060-0006 AND SN 060-0007 AND INSTALL SAND MODULE IMPACT ATTENUATORS AT NB AND SB IL 111, AS SHOWN IN PLANS.
- 3. CONSTRUCT IMPACT ATTENUATOR ALONG THE CENTER PIER OF BRIDGE SN 060-0006 AND SN 060-0007 AT IL 111 MEDIAN, AS SHOWN IN PLANS.

STAGE 2A

TRAFFIC:

- 1. EASTBOUND I-55/70 TRAFFIC WILL BE REDUCED TO TWO LANES AND SPLIT WEST OF THE IL 203 INTERCHANGE. THE INSIDE LANE WILL BE SHIFTED TO THE INSIDE SHOULDER AND THE OUTSIDE LANE AND IL 203 OFF-RAMP WILL UTILIZE THE FINAL CONFIGURATION AS SHOWN IN STAGE 2A MOT TYPICAL SECTION AND MOT PLANS.
- 2. WESTBOUND I-55/70 TRAFFIC WILL BE REDUCED TO TWO LANES AND SPLIT WEST OF THE IL 203 INTERCHANGE. THE INSIDE LANE WILL BE SHIFTED TO THE INSIDE SHOULDER AND THE OUTSIDE LANE AND IL 203 ON-RAMP WILL UTILIZE THE FINAL CONFIGURATION AS SHOWN IN STAGE 2A MOT TYPICAL SECTION AND MOT PLANS.

CONSTRUCTION:

- 1. MILL AND RESURFACE THE REMAINDER OF MIDDLE LANE ON EASTBOUND I-55/70 MAINLINE.
- 2. MILL AND RESURFACE THE REMAINDER OF MIDDLE LANE AND OUTSIDE LANE ON WESTBOUND I-55/70 MAINLINE.
- 3. INSTALL FINAL PAVEMENT MARKINGS.

STAGE 3

TRAFFIC:

- 1. EASTBOUND AND WESTBOUND I-55/70 TRAFFIC WILL BE PLACED IN FINAL CONFIGURATION, AS SHOWN IN STAGE 3 MOT TYPICAL SECTION. EASTBOUND AND WESTBOUND INSIDE SHOULDER WILL BE CLOSED USING IDOT HIGHWAY STANDARDS 701101.

CONSTRUCTION:

- 1. CONSTRUCT EMERGENCY TURNAROUNDS AS SHOWN IN PLANS.
- 2. PERFORM GRADING AND SHAPING OF MEDIAN, INSTALL DRAINAGE, REVETMENT MAT, HIGH TENSION CABLE MEDIAN BARRIER, AND GUARDRAIL ALONG INSIDE SHOULDER.
- 3. INSTALL ALL PROPOSED OVERHEAD SIGN PANELS AS SHOWN IN SIGNING PLANS.
- 4. PERFORM LANDSCAPING IN AREAS DISTURBED DURING CONSTRUCTION.

MODEL: S\MODEL\NAMES
FILE NAME: D876E84-I5570-sht-MOT-Note-01.dgn



USER NAME = jacobspr18lcs01\$	DESIGNED - MS	REVISED -
	DRAWN - RT	REVISED -
PLOT SCALE = 0,16666667' / in.	CHECKED - MS	REVISED -
PLOT DATE = 11/13/2025	DATE - 2025/10/03	REVISED -


STATE OF ILLINOIS
DEPARTMENT OF TRANSPORTATION

SUGGESTED STAGE CONSTRUCTION SEQUENCE
ROADWAY

SCALE: NTS SHEET 1 OF 1 SHEETS STA. TO STA.


F.A.I. RTE.	SECTION	COUNTY	TOTAL SHEETS	SHEET NO.
70	Section82-(5,6)RS-2, 60-6RS-2	MADISON & ST. CLAIR	678	131
CONTRACT NO. 76E84				
		ILLINOIS	FED. AID PROJECT	

ROADWAY MOT SCHEDULE									
DESCRIPTION	SHORT TERM PAVEMENT MARKING REMOVAL	TEMPORARY PAVEMENT MARKING LINE 6" - TYPE IV TAPE	TEMPORARY CONCRETE BARRIER	RELOCATE TEMPORARY CONCRETE BARRIER	IMPACT ATTENUATORS, TEMPORARY (SEVERE USE,NARROW), TEST LEVEL 3	IMPACT ATTENUATORS, RELOCATE (SEVERE USE, NARROW), TEST LEVEL 3	TEMPORARY PAVEMENT	SUBBASE GRANULAR MAT. TY A, 12"	PINNING TEMPORARY CONCRETE BARRIER
	SQ FT	FOOT	FOOT	FOOT	EACH	EACH	SQ YD	SQ YD	EACH
PRESTAGE	4,625	9,250					5,333	5,333	
STAGE 1	80,999	161,998	57,764		4		10,511	10,511	9,242
STAGE 2	86,915	173,830		49,247	6	4			7,879
STAGE 2A	8,413	16,827							
STAGE 3									
IL 111 STAGE 1	535	1,070							
IL 111 STAGE 2	716	1,432							
ST. CLAIR COUNTY TOTAL:	103,451	206,902	26,075	18,872	5	3	6,062	6,062	7,192
MADISON COUNTY TOTAL:	78,752	157,505	31,689	30,375	5	1	9,783	9,783	9,930
TOTAL:	182,203	364,407	57,764	49,247	10	4	15,845	15,845	17,122

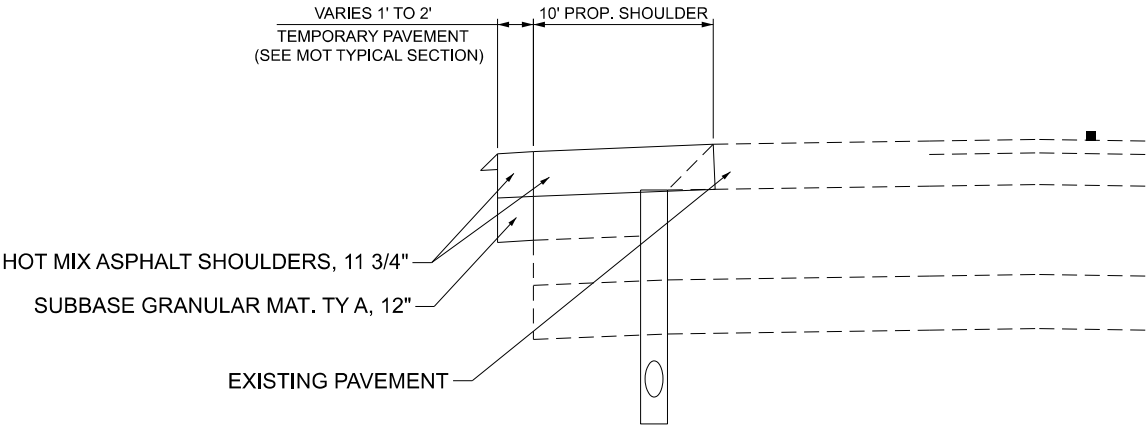

TEMPORARY PAVEMENT DETAIL

MODEL: S\MODEL\NAMES
FILE NAME: D876E84-1557\csjtd\MOT-Schedule-01.dgn

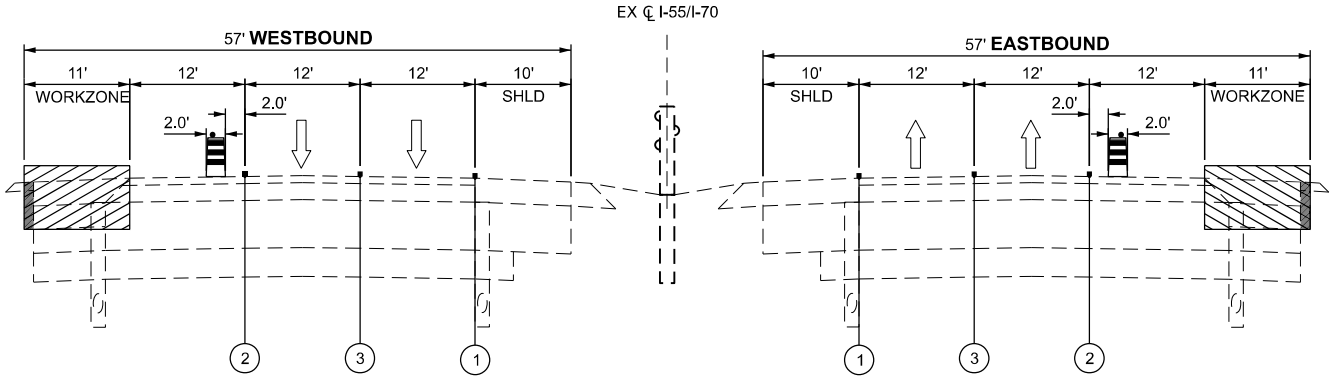

I-55/I-70 PRE-STAGE TYPICAL SECTION
OUTSIDE SHOULDER RECONSTRUCTION

- LEGEND**
- WORKZONE
 - DRUM
 - TEMPORARY CONCRETE BARRIER
 - DIRECTION OF TRAVEL
 - PREVIOUSLY CONSTRUCTED SHAPES
 - TEMPORARY PAVEMENT
 - TEMPORARY PAVEMENT MARKING - SOLID YELLOW 6"
 - TEMPORARY PAVEMENT MARKING - SOLID WHITE 6"
 - TEMPORARY PAVEMENT MARKING - SKIP DASH WHITE 6"

MODEL: S\MODEL\NAMES
FILE NAME: D87E84-I557-0-shld-MOT-Prestage-Typ.dgn






Jacobs
525 West Monroe
Suite 1600
Chicago, IL 60661
(312) 251-3000

USER NAME = jacobspw18lcs03\$	DESIGNED - MS	REVISED -
	DRAWN - RT	REVISED -
PLOT SCALE = 0.16666667' / in.	CHECKED - MS	REVISED -
PLOT DATE = 10/14/2025	DATE - 2025/10/03	REVISED -

STATE OF ILLINOIS
DEPARTMENT OF TRANSPORTATION

SUGGESTED MAINTENANCE OF TRAFFIC PRESTAGE TYPICAL SECTION			
SCALE: 1" = 10'	SHEET 1 OF 12 SHEETS	STA.	TO STA.

F.A.I. RTE.	SECTION	COUNTY	TOTAL SHEETS	SHEET NO.
70	Section82-(5,6)RS-2, 60-6RS-2	MADISON & ST. CLAIR	678	133
CONTRACT NO. 76E84				
ILLINOIS FED. AID PROJECT				

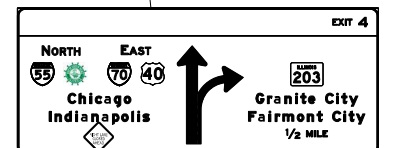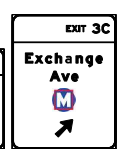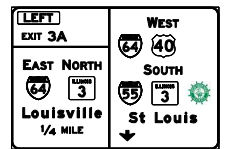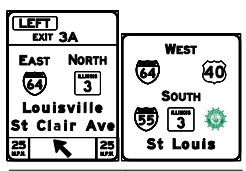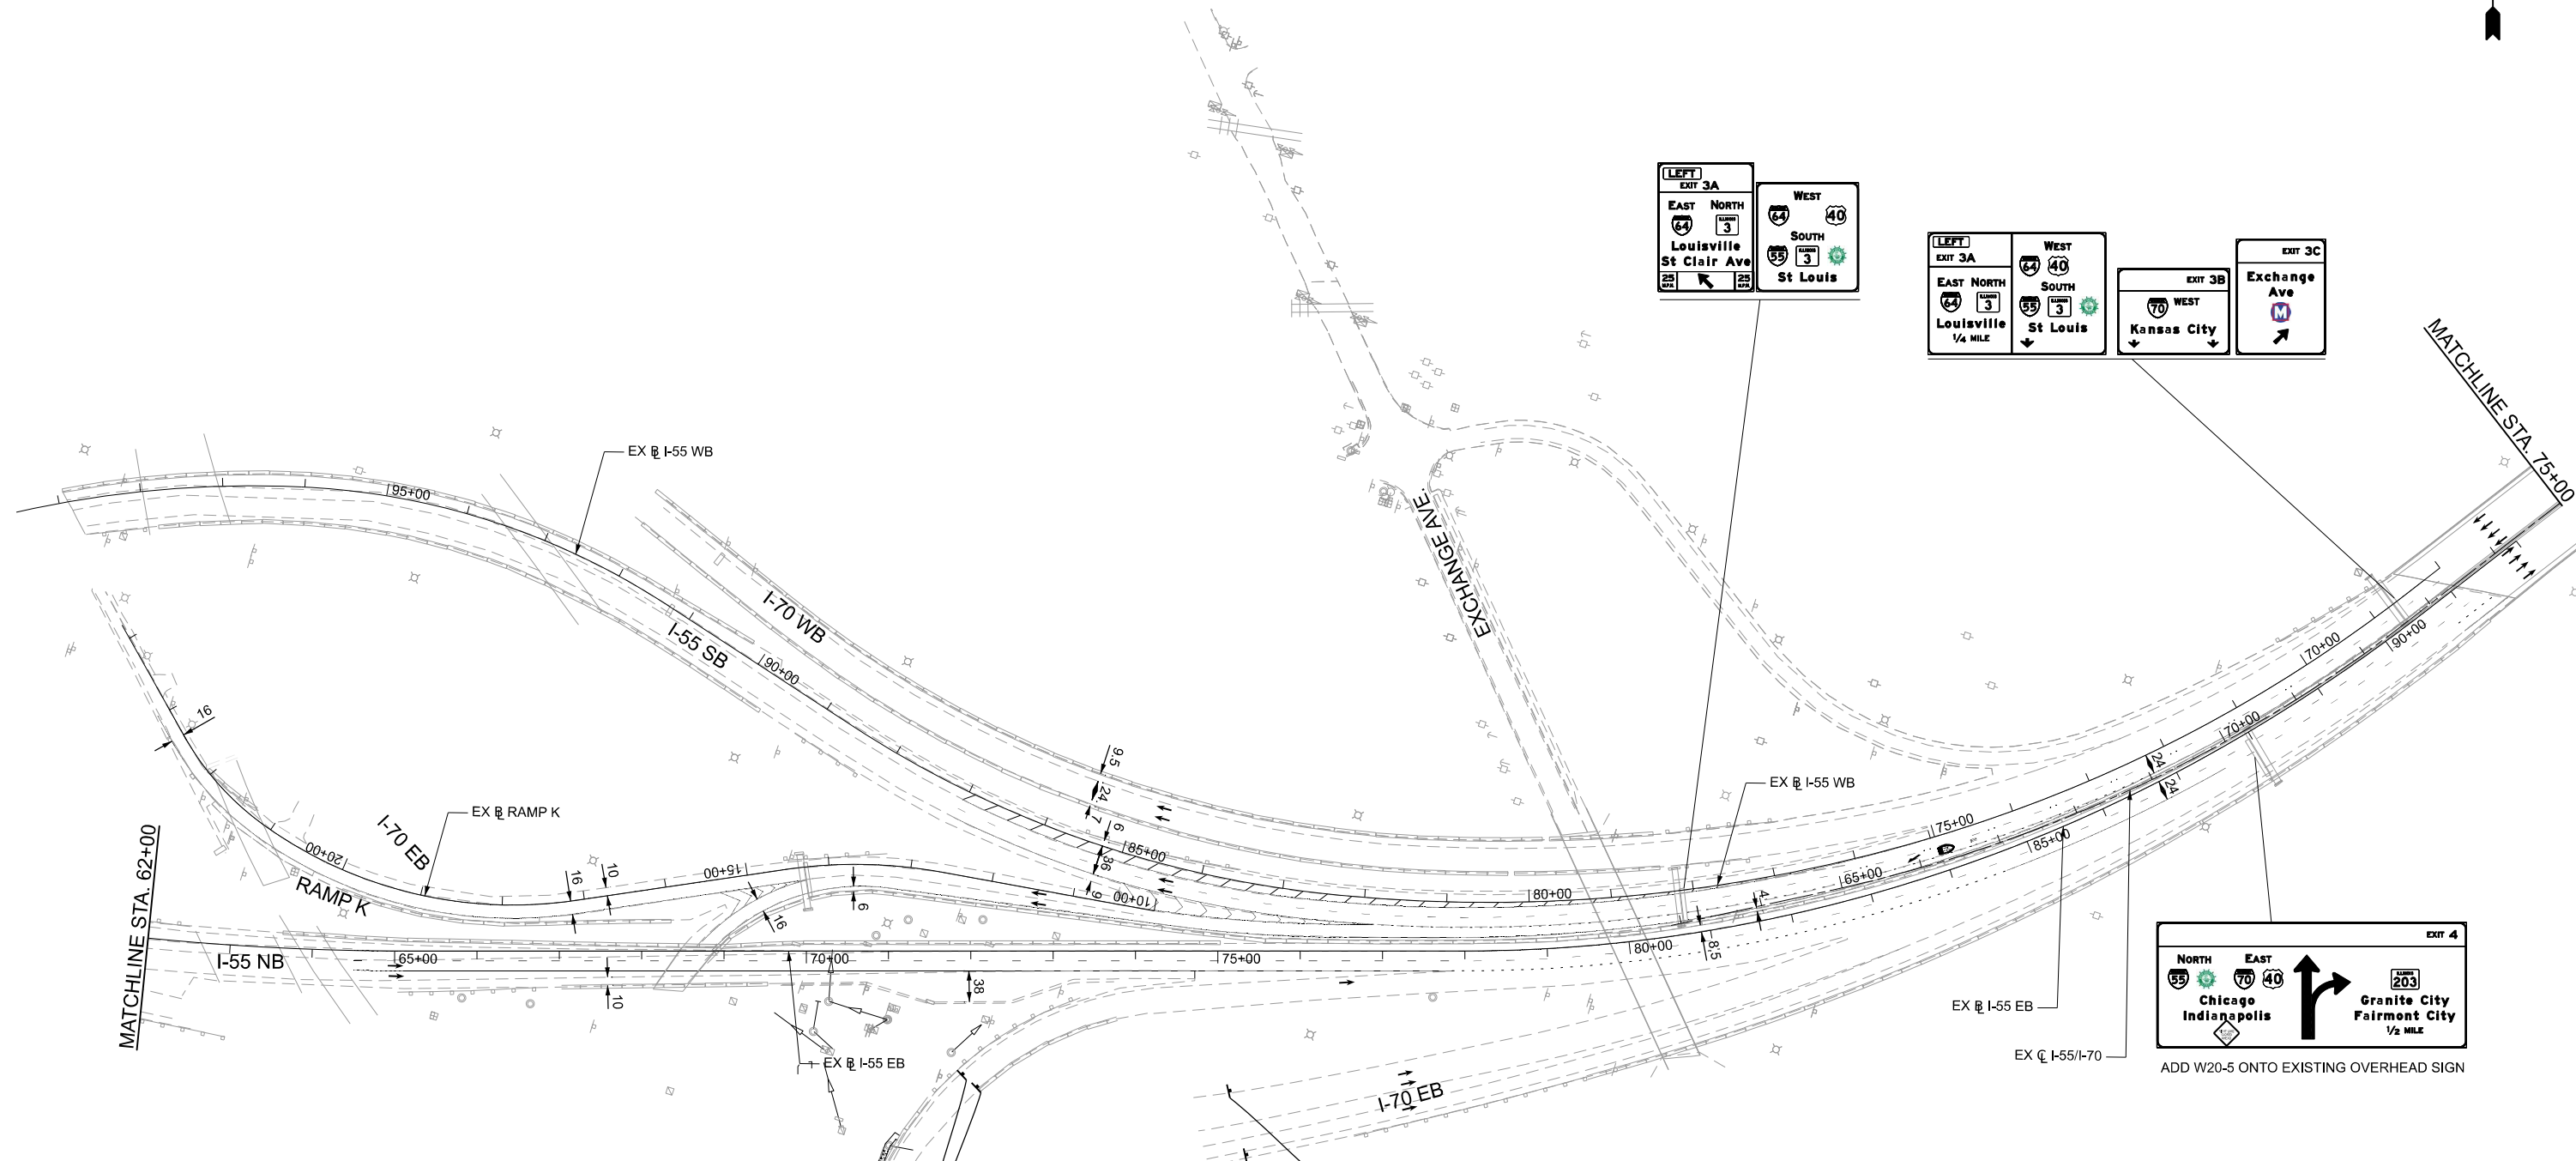

ADD W20-5 ONTO EXISTING OVERHEAD SIGN

LEGEND

WORK AREA

PREVIOUSLY COMPLETED WORK AREA

TEMPORARY PAVEMENT

DIRECTION OF TRAFFIC FLOW

DRUM

TYPE III BARRICADE

ARROW BOARD

TEMPORARY PAVEMENT MARKING - LINE 6" - TYPE IV TAPE (SOLID YELLOW)

TEMPORARY PAVEMENT MARKING - LINE 6" - TYPE IV TAPE (SOLID WHITE)

TEMPORARY PAVEMENT MARKING - LINE 6" - TYPE IV TAPE (10' LINE, 30' GAP, WHITE)

TEMPORARY PAVEMENT MARKING - LINE 6" - TYPE IV TAPE (DOTTED WHITE, 3' LINE - 9' GAP)

MODEL: S:\MODEL\NAMES
FILE NAME: D878E84-I557-0eshd-MOT-1-Prestage-01.dgn

Jacobs

525 West Monroe
Suite 1600
Chicago, IL 60661
(312) 251-3000


USER NAME	= jacobspr18lcs03\$	DESIGNED	- MS	REVISED	-
DRAWN	- RT	REVIS	-		
PLOT SCALE	= 0.16666667 ' / in.	CHECKED	- MS	REVISED	-
PLOT DATE	= 10/14/2025	DATE	- 2025/10/03	REVISED	-

STATE OF ILLINOIS
DEPARTMENT OF TRANSPORTATION

SUGGESTED MAINTENANCE OF TRAFFIC
PRE-STAGE I-55 /I-70



SCALE: 1"=100' SHEET 2 OF 12 SHEETS STA. TO STA.

F.A.I. RTE.	SECTION	COUNTY	TOTAL SHEETS	SHEET NO.
70	Section82-(5,6)RS-2, 60-6RS-2	MADISON & ST. CLAIR	678	134
CONTRACT NO. 76E84				
ILLINOIS FED. AID PROJECT				

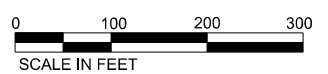

NOTE:
ADVANCE SIGNAGE FOR LANE DROP TO BE INSTALLED
ACCORDING TO IDOT HIGHWAY STANDARD 701400-12.

NOTE: RAMPS TO BE CONSTRUCTED DURING WEEKEND CLOSURES
ALL RAMPS TO REMAIN OPEN MONDAY THROUGH FRIDAY

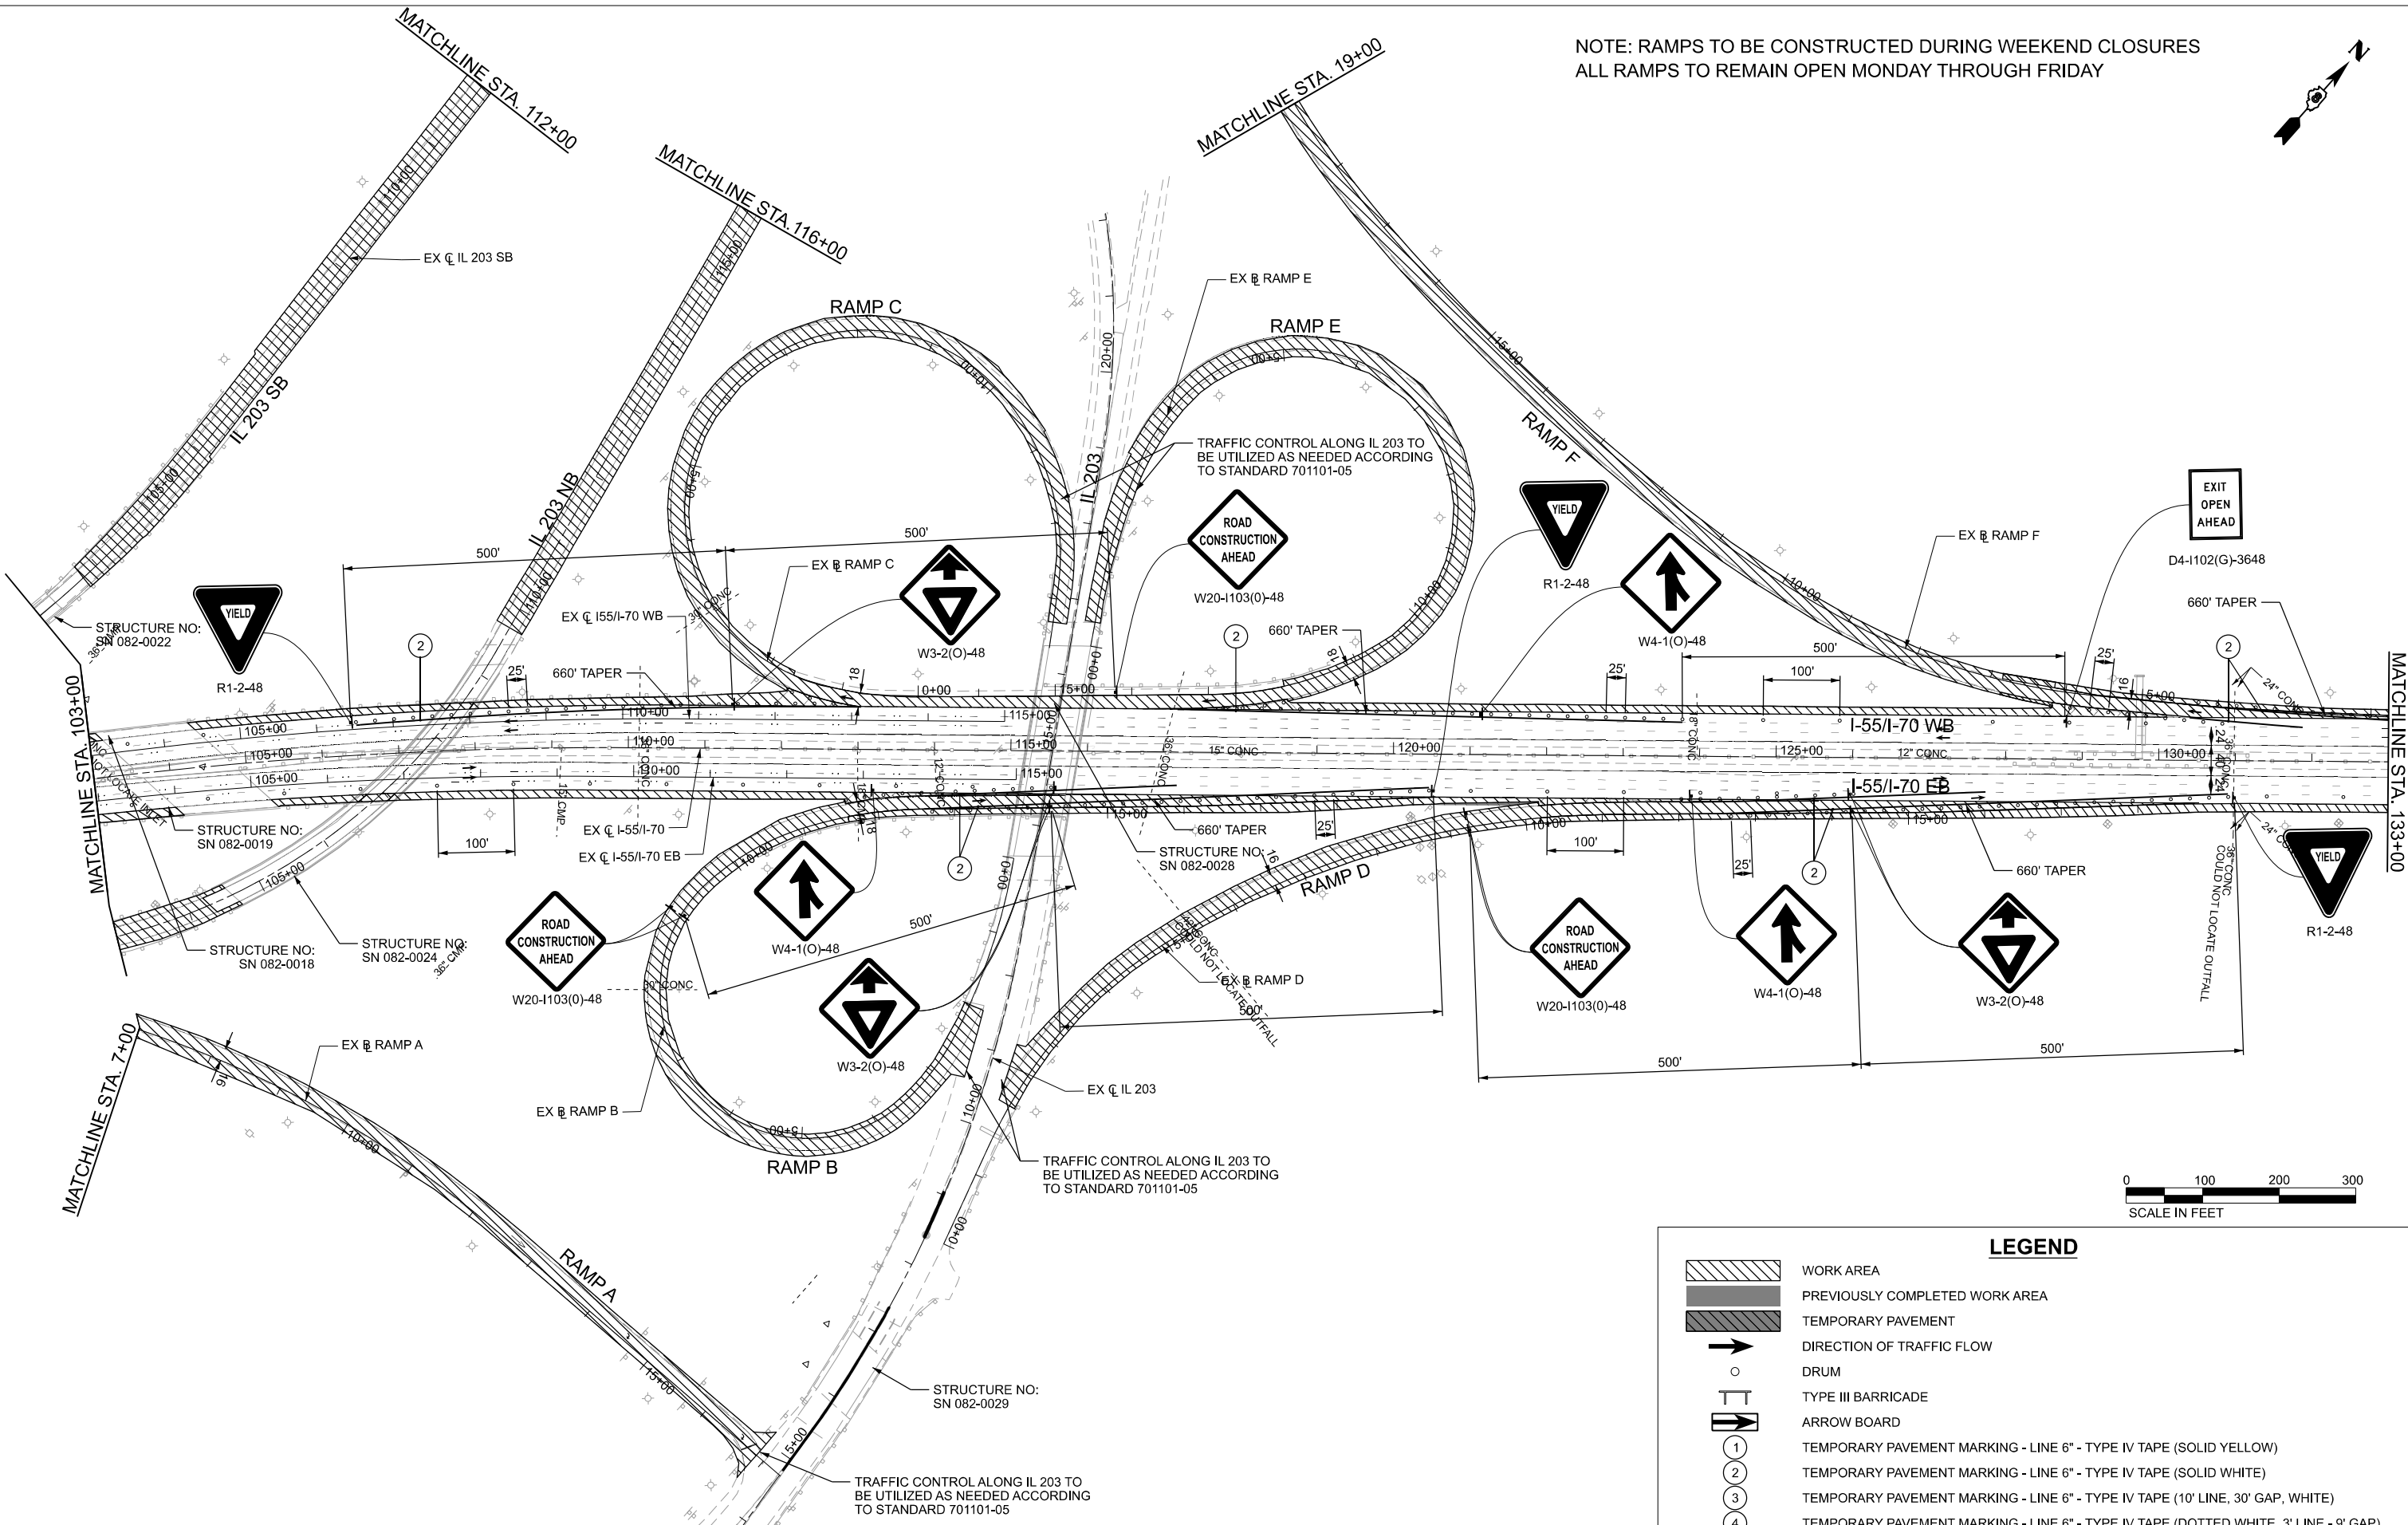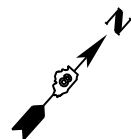

LEGEND

WORK AREA

PREVIOUSLY COMPLETED WORK AREA

TEMPORARY PAVEMENT

DIRECTION OF TRAFFIC FLOW

DRUM

TYPE III BARRICADE

ARROW BOARD

TEMPORARY PAVEMENT MARKING - LINE 6" - TYPE IV TAPE (SOLID YELLOW)

TEMPORARY PAVEMENT MARKING - LINE 6" - TYPE IV TAPE (SOLID WHITE)

TEMPORARY PAVEMENT MARKING - LINE 6" - TYPE IV TAPE (10' LINE, 30' GAP, WHITE)

TEMPORARY PAVEMENT MARKING - LINE 6" - TYPE IV TAPE (DOTTED WHITE, 3' LINE - 9' GAP)

MODEL: S:\MODEL\NAMES
FILE NAME: D878E84-1557\sheet\MOT-1-Prestage-03.dgn

Jacobs

525 West Monroe
Suite 1600
Chicago, IL 60661
(312) 251-3000



USER NAME	= jacobs\pw18lcs01\$	DESIGNED	- MS	REVISED	-
DRAWN	- RT	REVISION	-	REVISION	-
PLOT SCALE	= 0.16666667" / in.	CHECKED	- MS	REVISION	-
PLOT DATE	= 11/11/2025	DATE	- 2025/10/03	REVISION	-

STATE OF ILLINOIS
DEPARTMENT OF TRANSPORTATION

SUGGESTED MAINTENANCE OF TRAFFIC
PRE-STAGE I-55 /I-70

SCALE: 1"=100' SHEET 4 OF 12 SHEETS STA. TO STA.

F.A.I. RTE.	SECTION	COUNTY	TOTAL SHEETS	SHEET NO.
70	Section82-(5,6)RS-2, 60-6RS-2	MADISON & ST. CLAIR	678	136
CONTRACT NO. 76E84				
ILLINOIS FED. AID PROJECT				

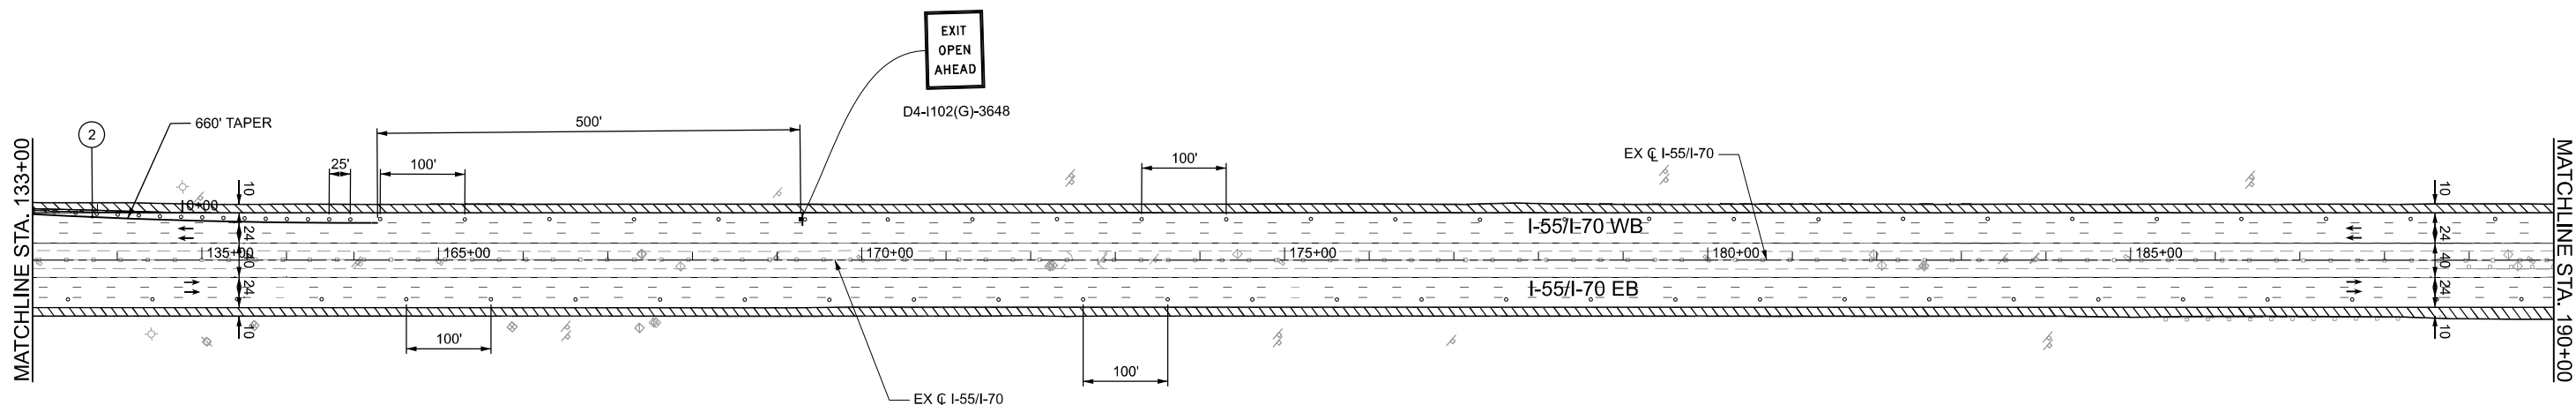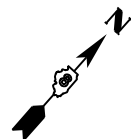

LEGEND

- WORK AREA
- PREVIOUSLY COMPLETED WORK AREA
- TEMPORARY PAVEMENT
- DIRECTION OF TRAFFIC FLOW
- DRUM
- TYPE III BARRICADE
- ARROW BOARD
- TEMPORARY PAVEMENT MARKING - LINE 6" - TYPE IV TAPE (SOLID YELLOW)
- TEMPORARY PAVEMENT MARKING - LINE 6" - TYPE IV TAPE (SOLID WHITE)
- TEMPORARY PAVEMENT MARKING - LINE 6" - TYPE IV TAPE (10' LINE, 30' GAP, WHITE)
- TEMPORARY PAVEMENT MARKING - LINE 6" - TYPE IV TAPE (DOTTED WHITE, 3' LINE - 9' GAP)





USER NAME	= jacobspw18ics03\$	DESIGNED	-	MS	REVISED	-
DRAWN	-	RT	REVISED	-		
PLOT SCALE	= 0.16666667' / in.	CHECKED	-	MS	REVISED	-
PLOT DATE	= 10/14/2025	DATE	-	2025/10/03	REVISED	-

**STATE OF ILLINOIS
DEPARTMENT OF TRANSPORTATION**


**SUGGESTED MAINTENANCE OF TRAFFIC
PRE-STAGE I-55 /I-70**

SCALE: 1"=100' SHEET 5 OF 12 SHEETS STA. TO STA.

F.A.I. RTE.	SECTION	COUNTY	TOTAL SHEETS	SHEET NO.
70	Section 82-(5,6)RS-2, 60-6RS-2	MADISON & ST. CLAIR	678	137
CONTRACT NO. 76E84				
ILLINOIS FED. AID PROJECT				

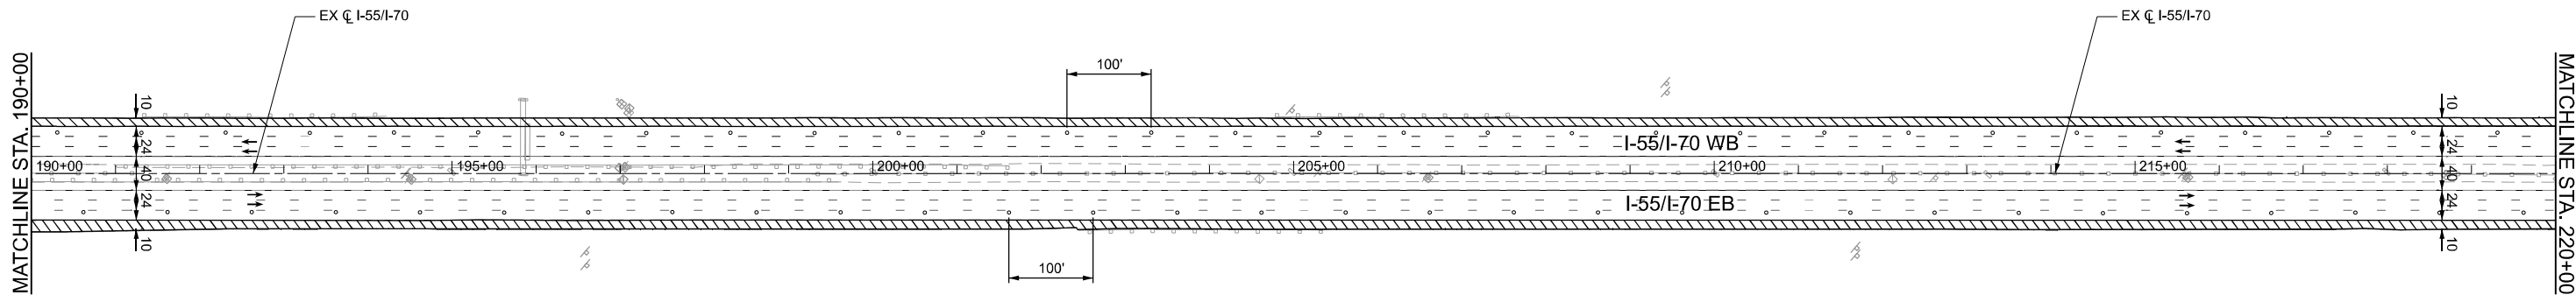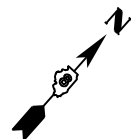

LEGEND

 -  WORK AREA
-  PREVIOUSLY COMPLETED WORK AREA
-  TEMPORARY PAVEMENT
-  DIRECTION OF TRAFFIC FLOW
-  DRUM
-  TYPE III BARRICADE
-  ARROW BOARD
-  TEMPORARY PAVEMENT MARKING - LINE 6" - TYPE IV TAPE (SOLID YELLOW)
-  TEMPORARY PAVEMENT MARKING - LINE 6" - TYPE IV TAPE (SOLID WHITE)
-  TEMPORARY PAVEMENT MARKING - LINE 6" - TYPE IV TAPE (10' LINE, 30' GAP, WHITE)
-  TEMPORARY PAVEMENT MARKING - LINE 6" - TYPE IV TAPE (DOTTED WHITE, 3' LINE - 9' GAP)



Jacobs
525 West Monroe
Suite 1600
Chicago, IL 60661
(312) 251-3000


USER NAME	= jacobspw18lcs03\$	DESIGNED	-	MS	REVISED	-
		DRAWN	-	RT	REVISED	-
PLOT SCALE	= 0.16666667' / in.	CHECKED	-	MS	REVISED	-
PLOT DATE	= 10/14/2025	DATE	-	2025/10/03	REVISED	-

**STATE OF ILLINOIS
DEPARTMENT OF TRANSPORTATION**

**SUGGESTED MAINTENANCE OF TRAFFIC
PRE-STAGE I-55 /I-70**

SCALE: 1"=100' SHEET 6 OF 12 SHEETS STA. TO STA.

F.A.I. RTE.	SECTION	COUNTY	TOTAL SHEETS	SHEET NO.
70	Section82-(5,6)RS-2, 60-6RS-2	MADISON & ST. CLAIR	678	138
CONTRACT NO. 76E84				
ILLINOIS FED. AID PROJECT				

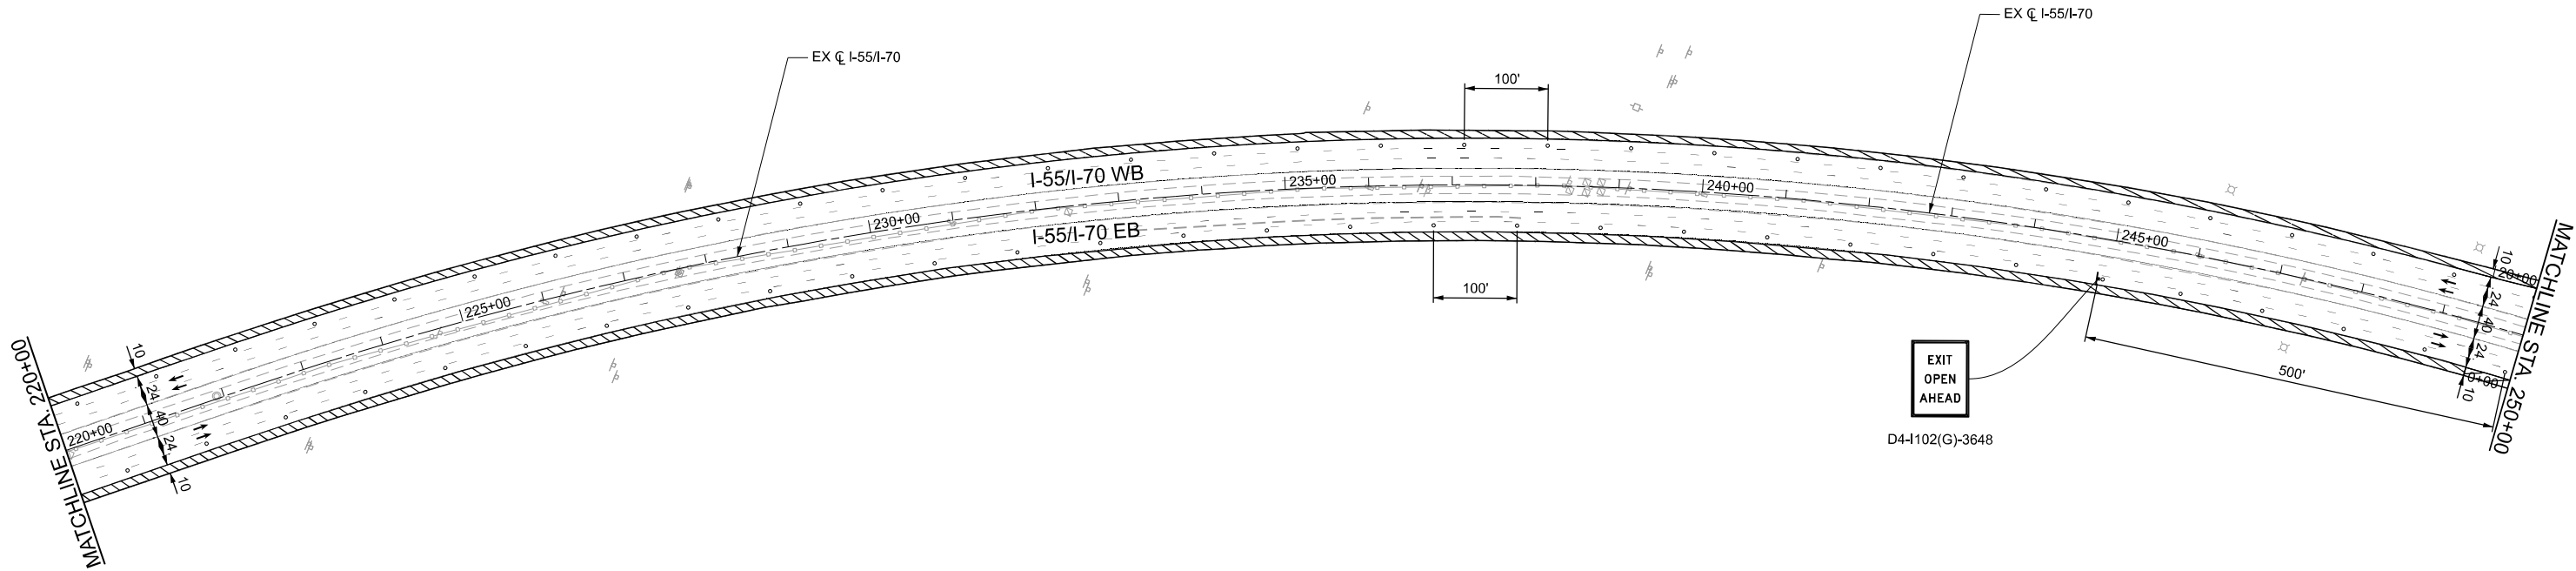

LEGEND

- WORK AREA
- PREVIOUSLY COMPLETED WORK AREA
- TEMPORARY PAVEMENT
- DIRECTION OF TRAFFIC FLOW
- DRUM
- TYPE III BARRICADE
- ARROW BOARD
- TEMPORARY PAVEMENT MARKING - LINE 6" - TYPE IV TAPE (SOLID YELLOW)
- TEMPORARY PAVEMENT MARKING - LINE 6" - TYPE IV TAPE (SOLID WHITE)
- TEMPORARY PAVEMENT MARKING - LINE 6" - TYPE IV TAPE (10' LINE, 30' GAP, WHITE)
- TEMPORARY PAVEMENT MARKING - LINE 6" - TYPE IV TAPE (DOTTED WHITE, 3' LINE - 9' GAP)



Jacobs
525 West Monroe
Suite 1600
Chicago, IL 60661
(312) 251-3000


USER NAME	= jacobspr18ics03\$	DESIGNED	-	MS	REVISED	-
DRAWN	-	RT	REVISED	-		
PLOT SCALE	= 0.16666667' / in.	CHECKED	-	MS	REVISED	-
PLOT DATE	= 10/14/2025	DATE	-	2025/10/03	REVISED	-

STATE OF ILLINOIS
DEPARTMENT OF TRANSPORTATION

SUGGESTED MAINTENANCE OF TRAFFIC
PRE-STAGE I-55 /I-70

SCALE: 1"=100' SHEET 7 OF 12 SHEETS STA. TO STA.

F.A.I. RTE.	SECTION	COUNTY	TOTAL SHEETS	SHEET NO.
70	Section82-(5,6)RS-2, 60-6RS-2	MADISON & ST. CLAIR	678	139
CONTRACT NO. 76E84				
ILLINOIS FED. AID PROJECT				

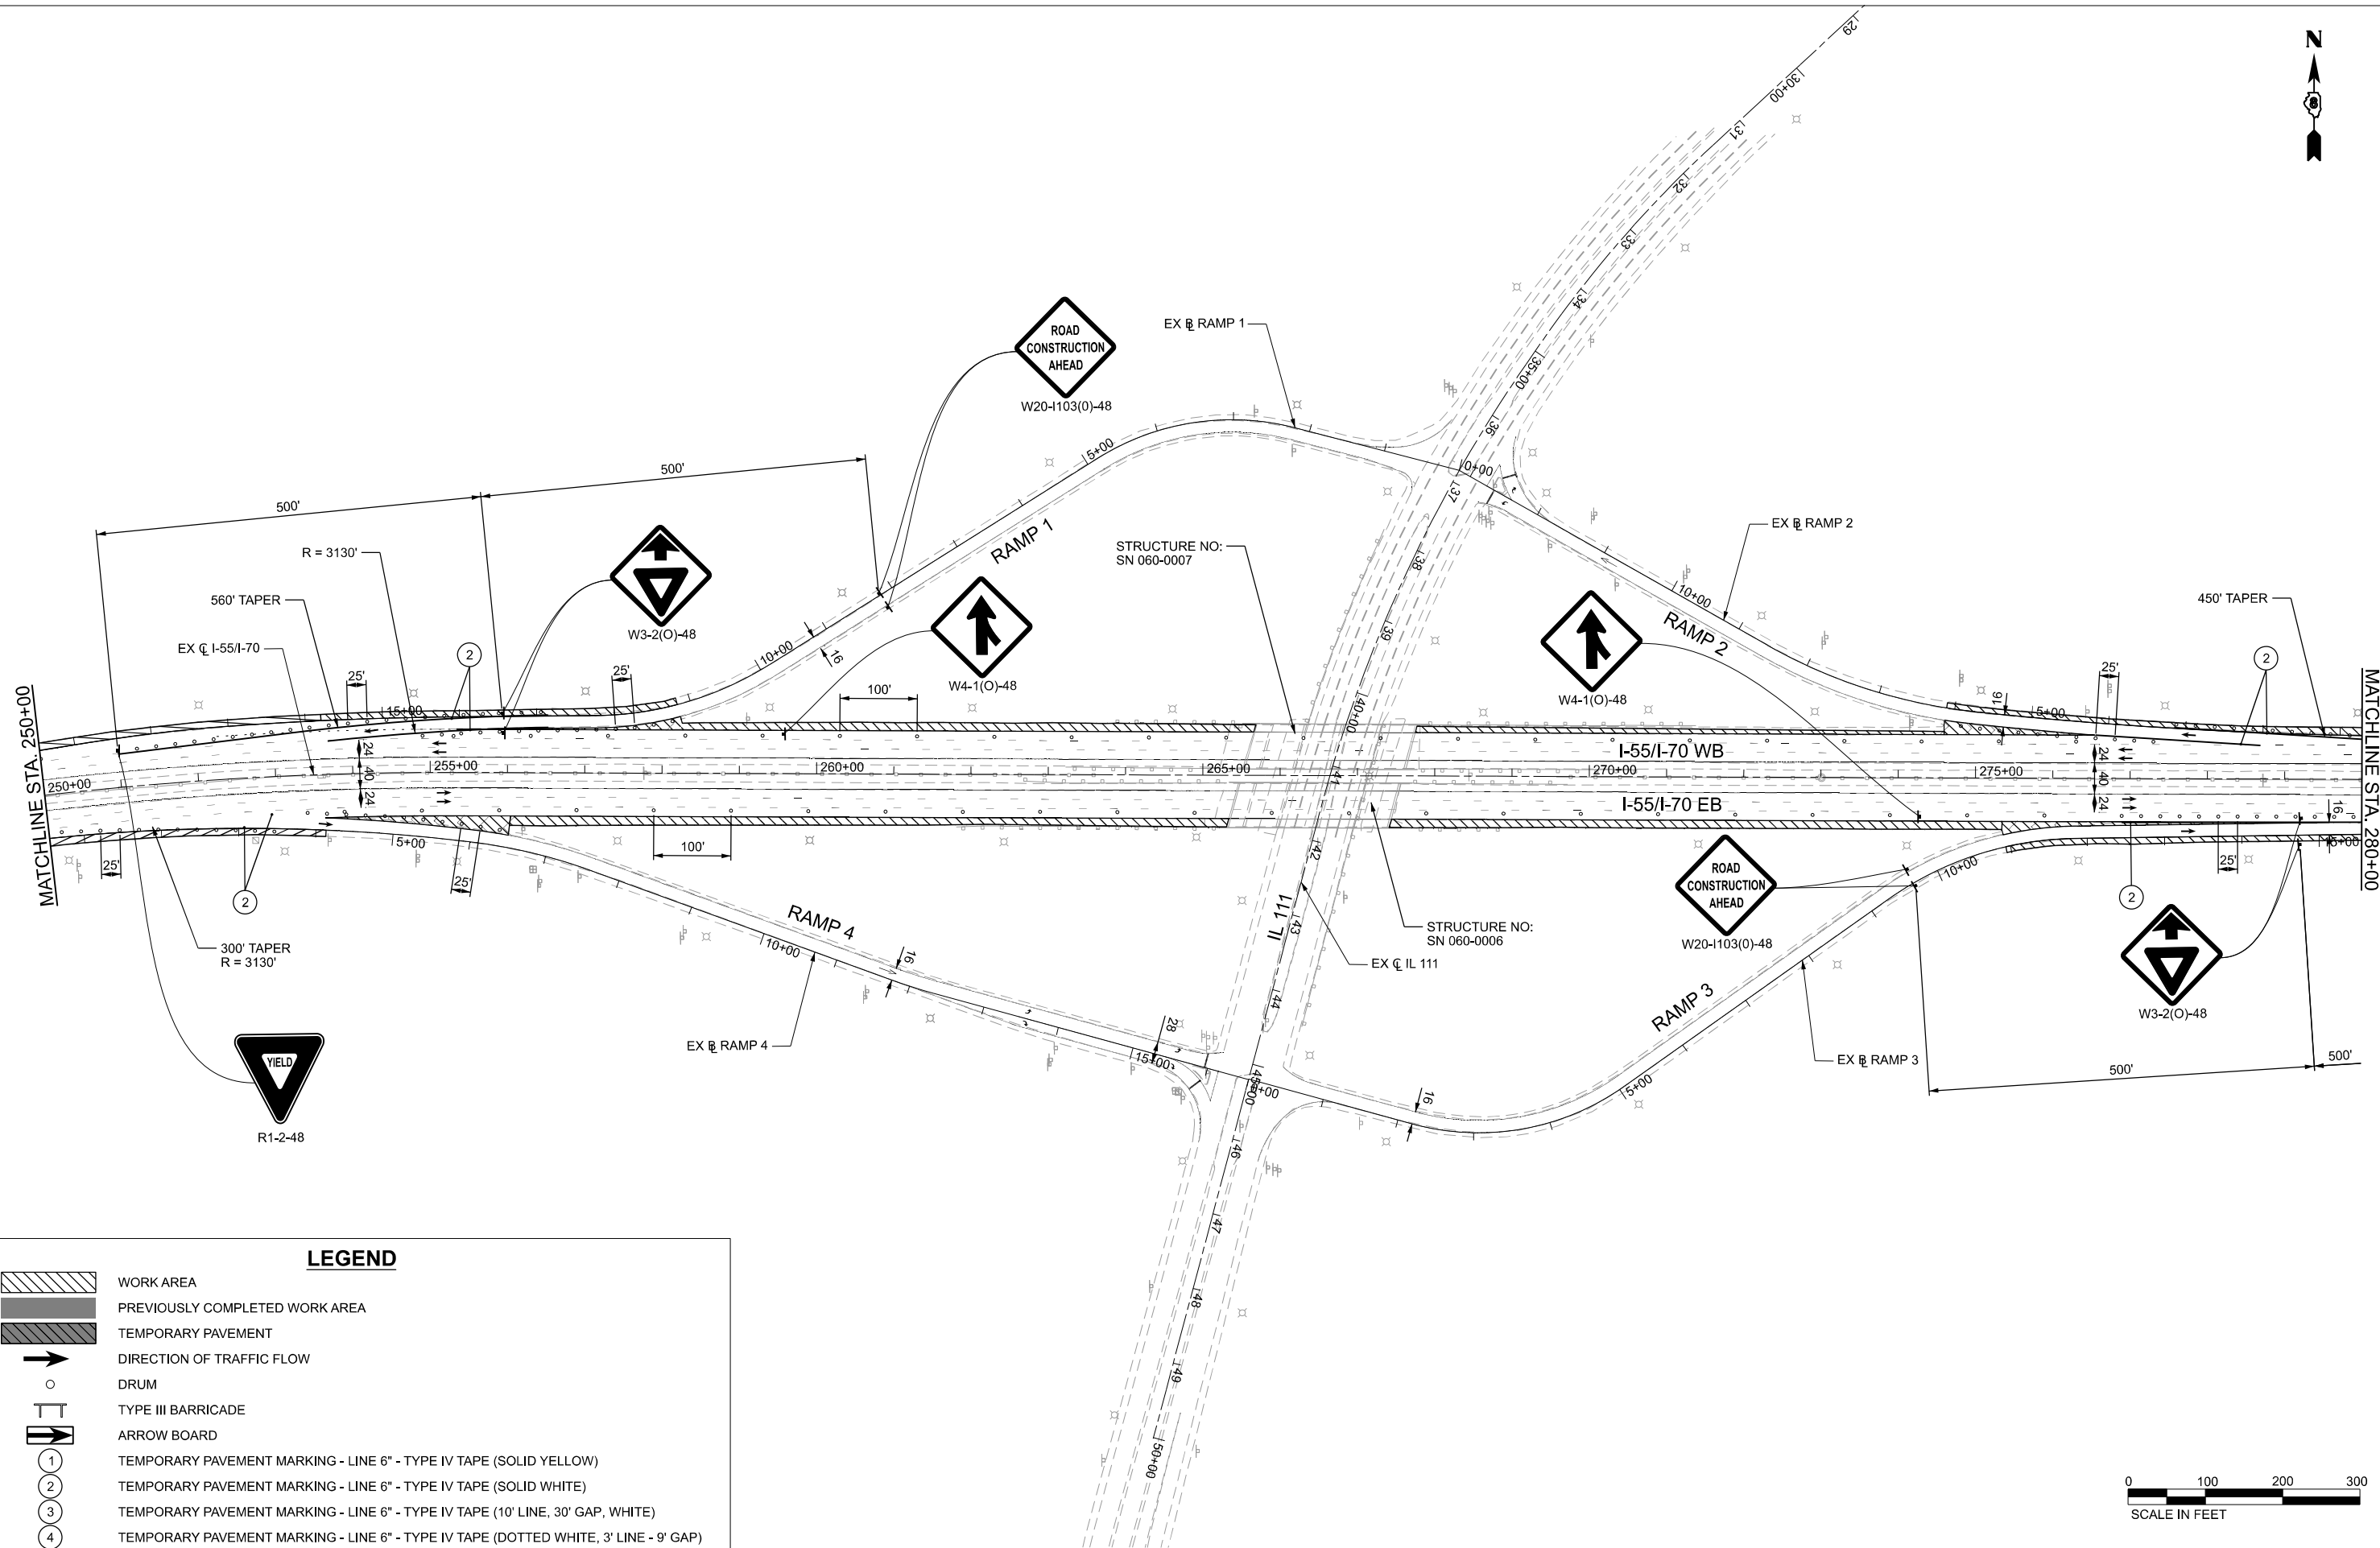

LEGEND

- WORK AREA
- PREVIOUSLY COMPLETED WORK AREA
- TEMPORARY PAVEMENT
- DIRECTION OF TRAFFIC FLOW
- DRUM
- TYPE III BARRICADE
- ARROW BOARD
- TEMPORARY PAVEMENT MARKING - LINE 6" - TYPE IV TAPE (SOLID YELLOW)
- TEMPORARY PAVEMENT MARKING - LINE 6" - TYPE IV TAPE (SOLID WHITE)
- TEMPORARY PAVEMENT MARKING - LINE 6" - TYPE IV TAPE (10' LINE, 30' GAP, WHITE)
- TEMPORARY PAVEMENT MARKING - LINE 6" - TYPE IV TAPE (DOTTED WHITE, 3' LINE - 9' GAP)

Jacobs
525 West Monroe
Suite 1600
Chicago, IL 60661
(312) 251-3000

USER NAME	= jacobspw18ics04\$	DESIGNED	- MS	REVISED	-
		DRAWN	- RT	REVISED	-
PLOT SCALE	= 0.16666667' / in.	CHECKED	- MS	REVISED	-
PLOT DATE	= 10/14/2025	DATE	- 2025/10/03	REVISED	-


**STATE OF ILLINOIS
DEPARTMENT OF TRANSPORTATION**

**SUGGESTED MAINTENANCE OF TRAFFIC
PRE-STAGE I-55 /I-70**

SCALE: 1"=100' SHEET 8 OF 12 SHEETS STA. TO STA.



F.A.I. RTE.	SECTION	COUNTY	TOTAL SHEETS	SHEET NO.
70	Section82-(5,6)RS-2, 60-6RS-2	MADISON & ST. CLAIR	678	140
CONTRACT NO. 76E84				
ILLINOIS FED. AID PROJECT				

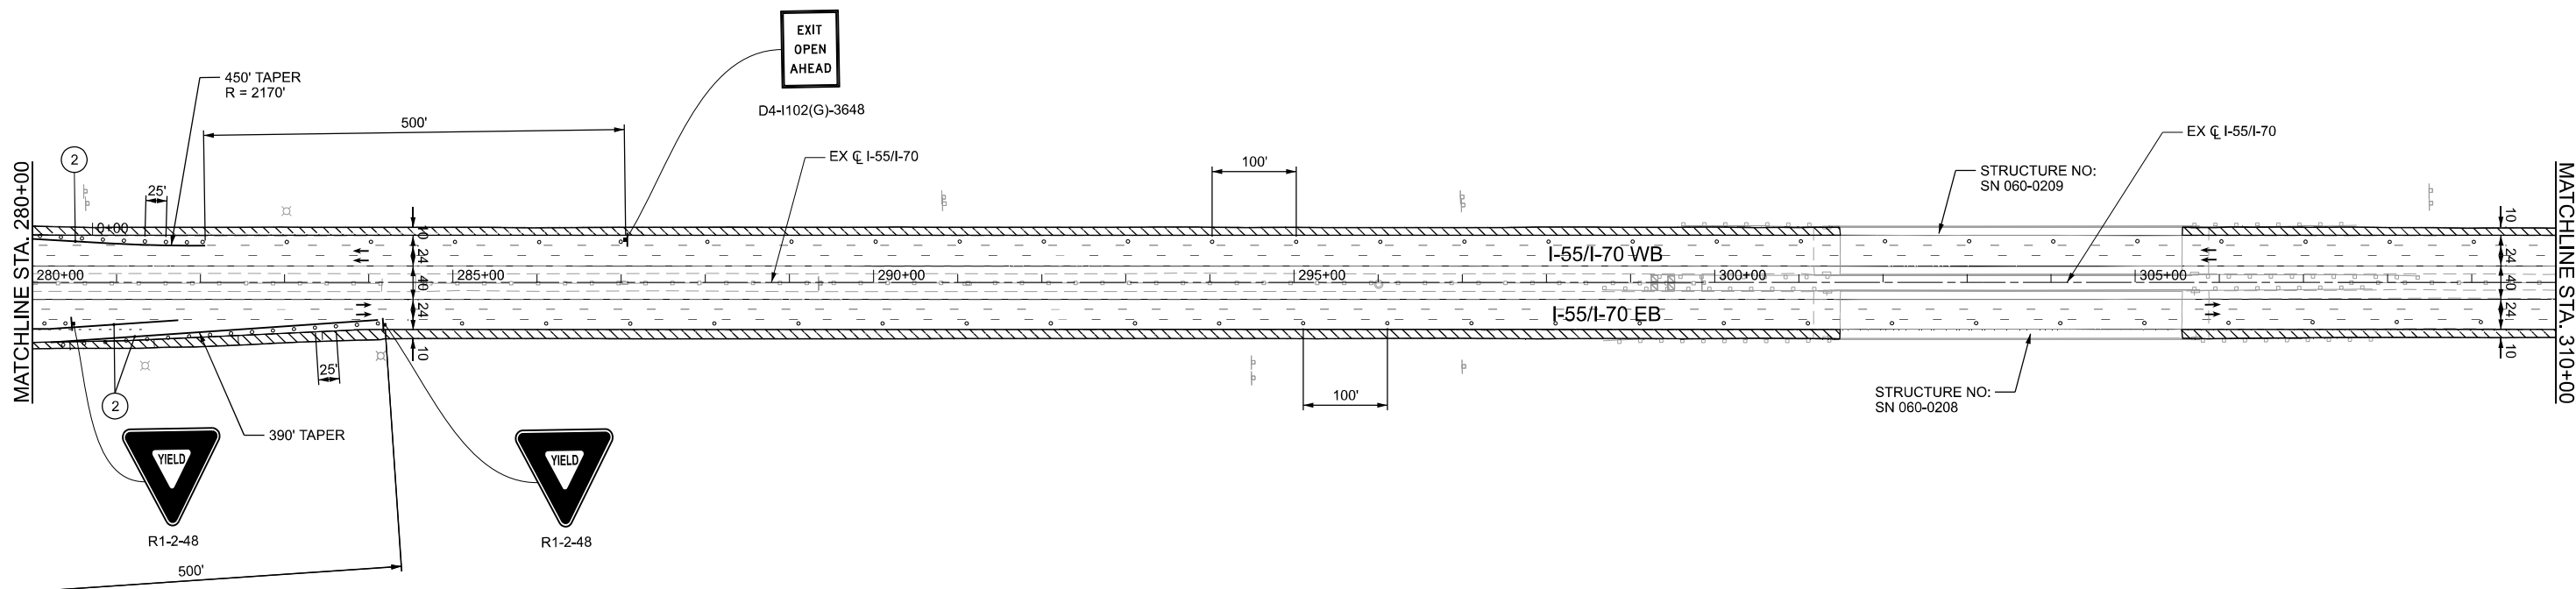

	WORK AREA
	PREVIOUSLY COMPLETED WORK AREA
	TEMPORARY PAVEMENT
	DIRECTION OF TRAFFIC FLOW
	DRUM
	TYPE III BARRICADE
	ARROW BOARD
	TEMPORARY PAVEMENT MARKING - LINE 6" - TYPE IV TAPE (SOLID YELLOW)
	TEMPORARY PAVEMENT MARKING - LINE 6" - TYPE IV TAPE (SOLID WHITE)
	TEMPORARY PAVEMENT MARKING - LINE 6" - TYPE IV TAPE (10' LINE, 30' GAP, WHITE)
	TEMPORARY PAVEMENT MARKING - LINE 6" - TYPE IV TAPE (DOTTED WHITE, 3' LINE - 9' GAP)




USER NAME = jacobspw18ics04\$	DESIGNED - M5	REVISED -
	DRAWN - RT	REVISED -
PLOT SCALE = 0,16666667"/in.	CHECKED - M5	REVISED -
PLOT DATE = 10/14/2025	DATE - 2025/10/03	REVISED -

SUGGESTED MAINTENANCE OF TRAFFIC
PRE-STAGE I-55 /I-70

F.A.I. RTE.	SECTION	COUNTY	TOTAL SHEETS	SHEET NO.
70	Section82-(5,6)RS-2, 60-6RS-2	MADISON & ST. CLAIR	678	141
CONTRACT NO. 76E84				
ILLINOIS		FED. AID PROJECT		

MODEL: \$MODELNAME\$
FILE NAME: D876E84-I5570-sht-MOT-Prestage-08.dgn

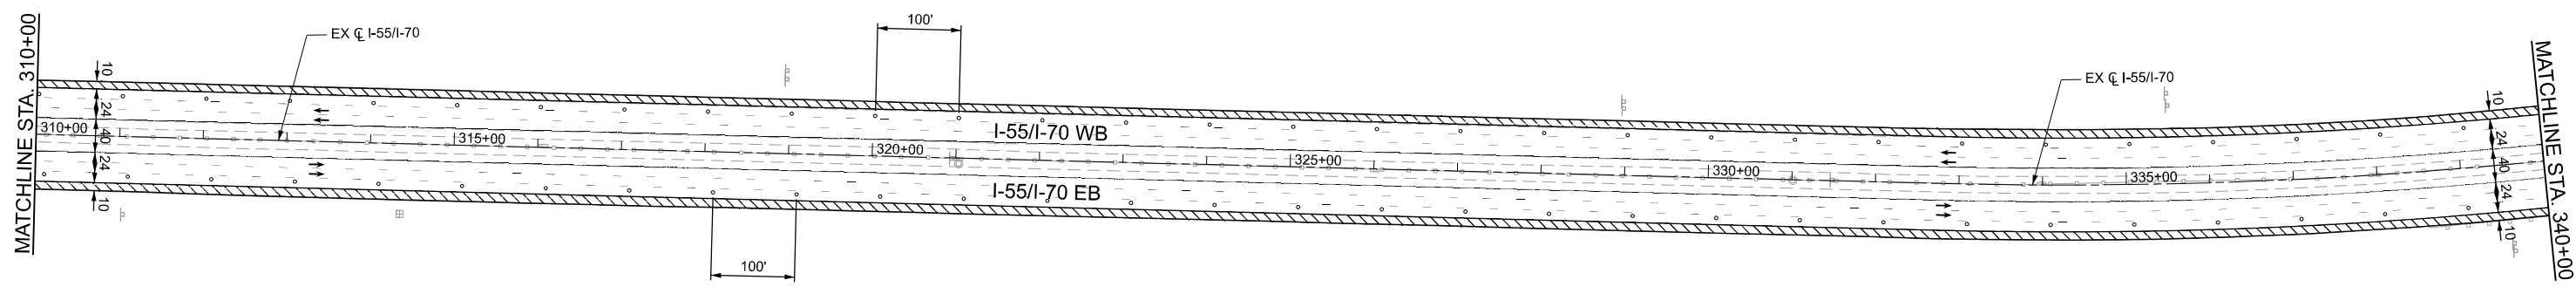

LEGEND

- WORK AREA
- PREVIOUSLY COMPLETED WORK AREA
- TEMPORARY PAVEMENT
- DIRECTION OF TRAFFIC FLOW
- DRUM
- TYPE III BARRICADE
- ARROW BOARD
- TEMPORARY PAVEMENT MARKING - LINE 6" - TYPE IV TAPE (SOLID YELLOW)
- TEMPORARY PAVEMENT MARKING - LINE 6" - TYPE IV TAPE (SOLID WHITE)
- TEMPORARY PAVEMENT MARKING - LINE 6" - TYPE IV TAPE (10' LINE, 30' GAP, WHITE)
- TEMPORARY PAVEMENT MARKING - LINE 6" - TYPE IV TAPE (DOTTED WHITE, 3' LINE - 9' GAP)




USER NAME	= jacobspr18ics03\$	DESIGNED	-	MS	REVISED	-
		DRAWN	-	RT	REVISED	-
PLOT SCALE	= 0.16666667 ' / in.	CHECKED	-	MS	REVISED	-
PLOT DATE	= 10/14/2025	DATE	-	2025/10/03	REVISED	-

**STATE OF ILLINOIS
DEPARTMENT OF TRANSPORTATION**

**SUGGESTED MAINTENANCE OF TRAFFIC
PRE-STAGE I-55 /I-70**

SCALE: 1"=100' SHEET 10 OF 12 SHEETS STA. TO STA.

F.A.I. RTE.	SECTION	COUNTY	TOTAL SHEETS	SHEET NO.
70	Section82-(5,6)RS-2, 60-6RS-2	MADISON & ST. CLAIR	678	142
CONTRACT NO. 76E84				
ILLINOIS FED. AID PROJECT				

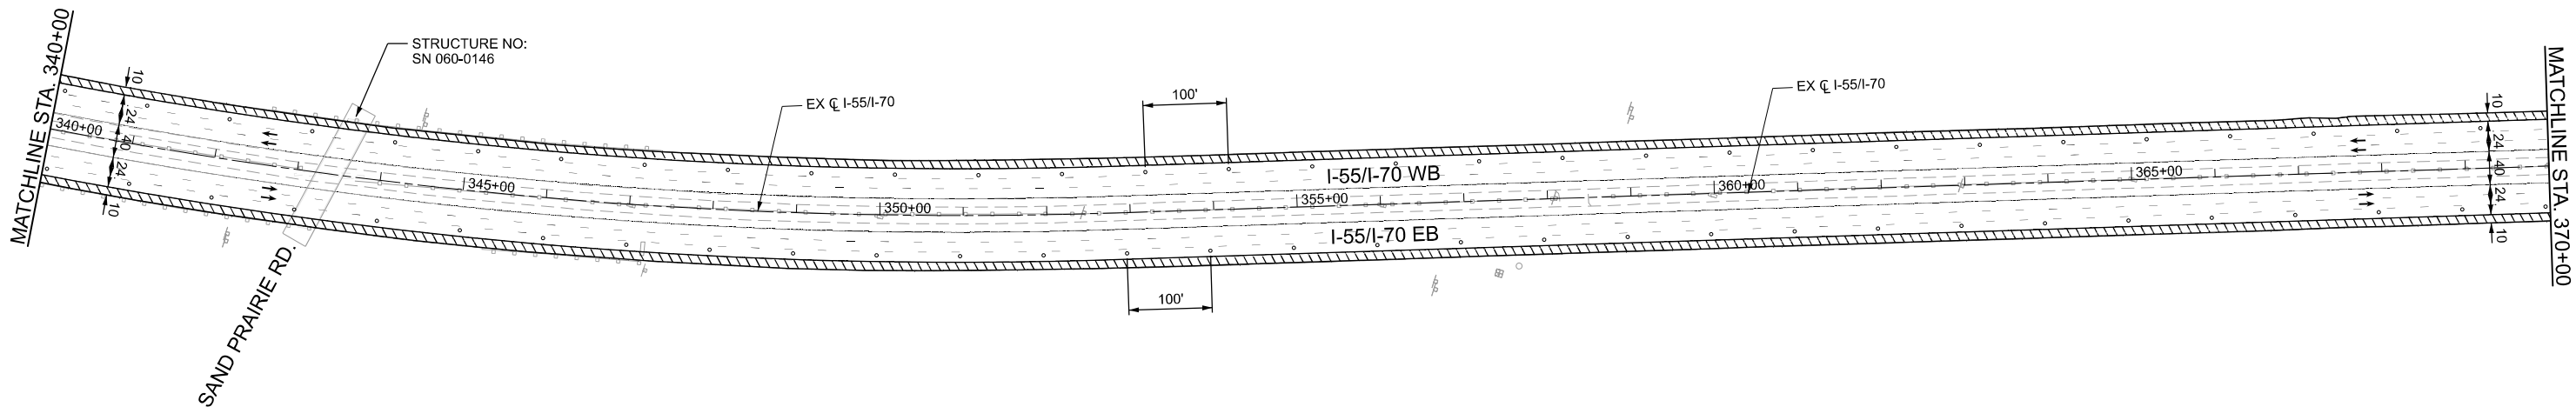

LEGEND

- WORK AREA
- PREVIOUSLY COMPLETED WORK AREA
- TEMPORARY PAVEMENT
- DIRECTION OF TRAFFIC FLOW
- DRUM
- TYPE III BARRICADE
- ARROW BOARD
- TEMPORARY PAVEMENT MARKING - LINE 6" - TYPE IV TAPE (SOLID YELLOW)
- TEMPORARY PAVEMENT MARKING - LINE 6" - TYPE IV TAPE (SOLID WHITE)
- TEMPORARY PAVEMENT MARKING - LINE 6" - TYPE IV TAPE (10' LINE, 30' GAP, WHITE)
- TEMPORARY PAVEMENT MARKING - LINE 6" - TYPE IV TAPE (DOTTED WHITE, 3' LINE - 9' GAP)



Jacobs
525 West Monroe
Suite 1600
Chicago, IL 60661
(312) 251-3000


USER NAME	= jacobspr18ics04\$	DESIGNED	-	MS	REVISED	-
		DRAWN	-	RT	REVISED	-
PLOT SCALE	= 0.16666667 ' / in.	CHECKED	-	MS	REVISED	-
PLOT DATE	= 10/14/2025	DATE	-	2025/10/03	REVISED	-

STATE OF ILLINOIS
DEPARTMENT OF TRANSPORTATION

SUGGESTED MAINTENANCE OF TRAFFIC
PRE-STAGE I-55 /I-70

SCALE: 1"=100' SHEET 11 OF 12 SHEETS STA. TO STA.

F.A.I. RTE.	SECTION	COUNTY	TOTAL SHEETS	SHEET NO.
70	Section82-(5,6)RS-2, 60-6RS-2	MADISON & ST. CLAIR	678	143
CONTRACT NO. 76E84				
ILLINOIS		FED. AID PROJECT		

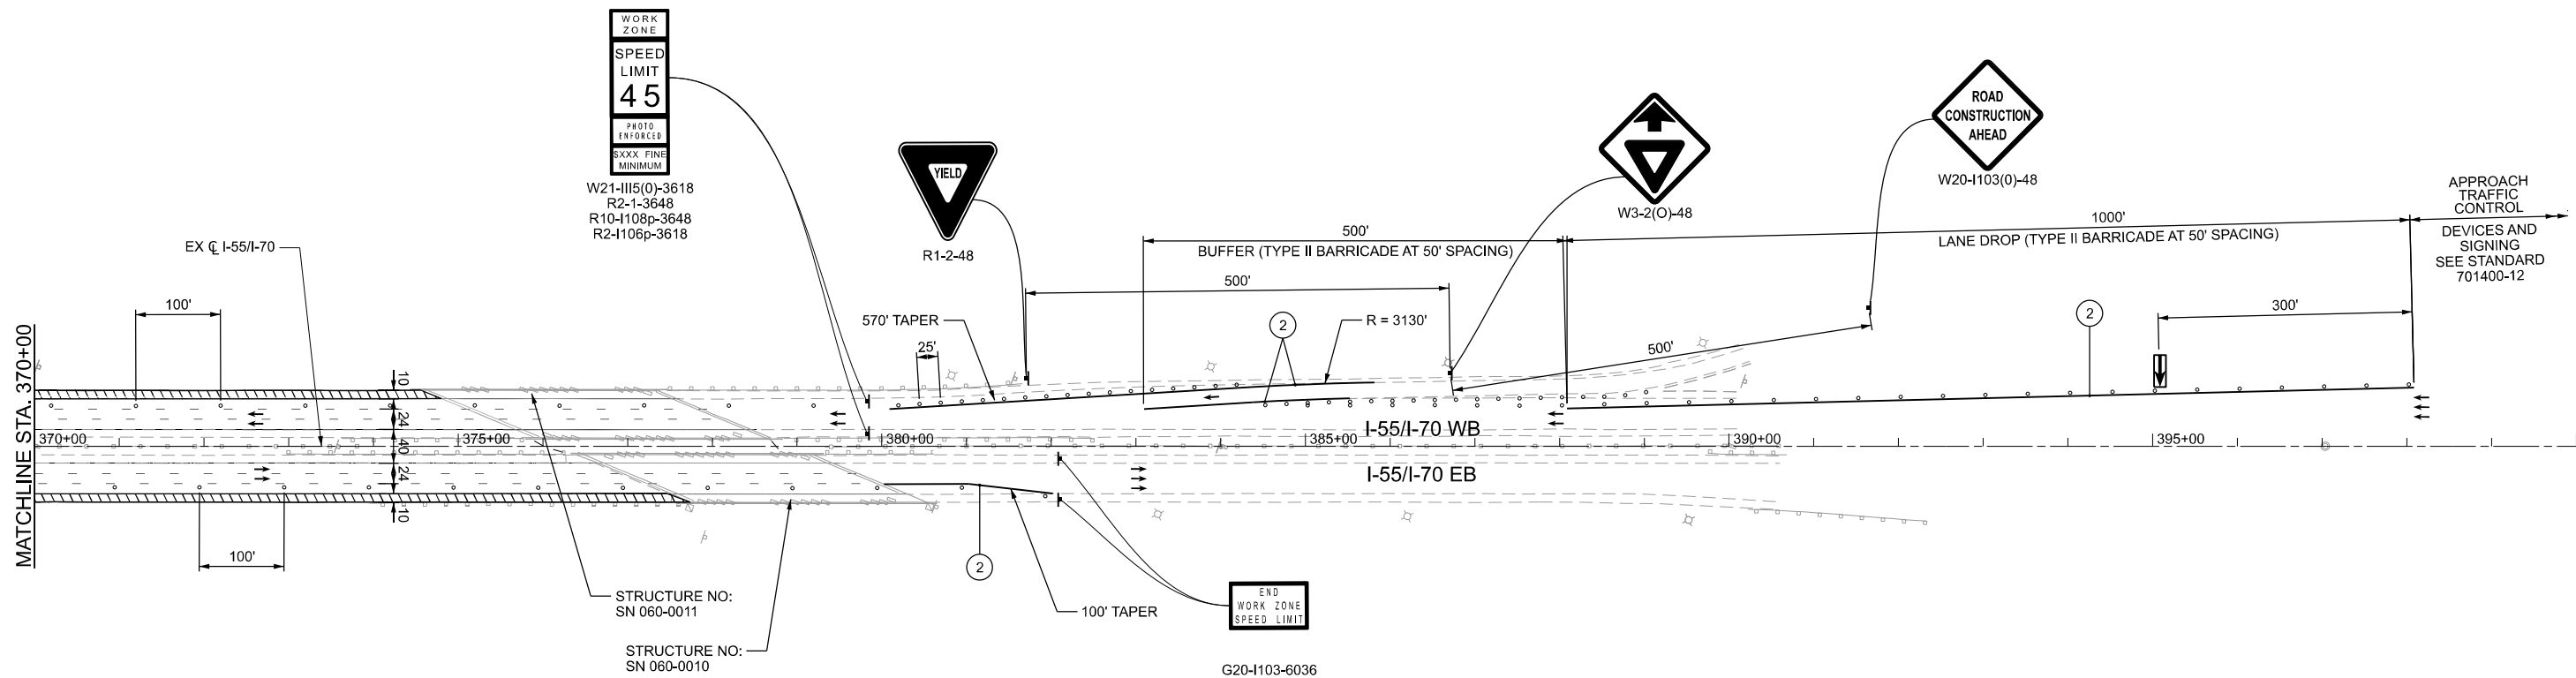

NOTE: "ROAD CONSTRUCTION AHEAD" SIGN TO BE PLACED ON I-255 ON-RAMP 500' PRIOR TO MERGE POINT



LEGEND

- WORK AREA
- PREVIOUSLY COMPLETED WORK AREA
- TEMPORARY PAVEMENT
- DIRECTION OF TRAFFIC FLOW
- DRUM
- TYPE III BARRICADE
- ARROW BOARD
- TEMPORARY PAVEMENT MARKING - LINE 6" - TYPE IV TAPE (SOLID YELLOW)
- TEMPORARY PAVEMENT MARKING - LINE 6" - TYPE IV TAPE (SOLID WHITE)
- TEMPORARY PAVEMENT MARKING - LINE 6" - TYPE IV TAPE (10' LINE, 30' GAP, WHITE)
- TEMPORARY PAVEMENT MARKING - LINE 6" - TYPE IV TAPE (DOTTED WHITE, 3' LINE - 9' GAP)

Jacobs
525 West Monroe
Suite 1600
Chicago, IL 60661
(312) 251-3000


USER NAME	= jacobspr18ics01\$	DESIGNED	- MS	REVISED	-
DRAWN	- RT	REVIS	-		
PLOT SCALE	= 0.16666667' / in.	CHECKED	- MS	REVISED	-
PLOT DATE	= 10/14/2025	DATE	- 2025/10/03	REVISED	-

STATE OF ILLINOIS
DEPARTMENT OF TRANSPORTATION

SUGGESTED MAINTENANCE OF TRAFFIC
PRE-STAGE I-55 /I-70

SCALE: 1"=100' SHEET 12 OF 12 SHEETS STA. TO STA.

F.A.I. RTE.	SECTION	COUNTY	TOTAL SHEETS	SHEET NO.
70	Section82-(5,6)RS-2, 60-6RS-2	MADISON & ST. CLAIR	678	144
CONTRACT NO. 76E84				
ILLINOIS FED. AID PROJECT				

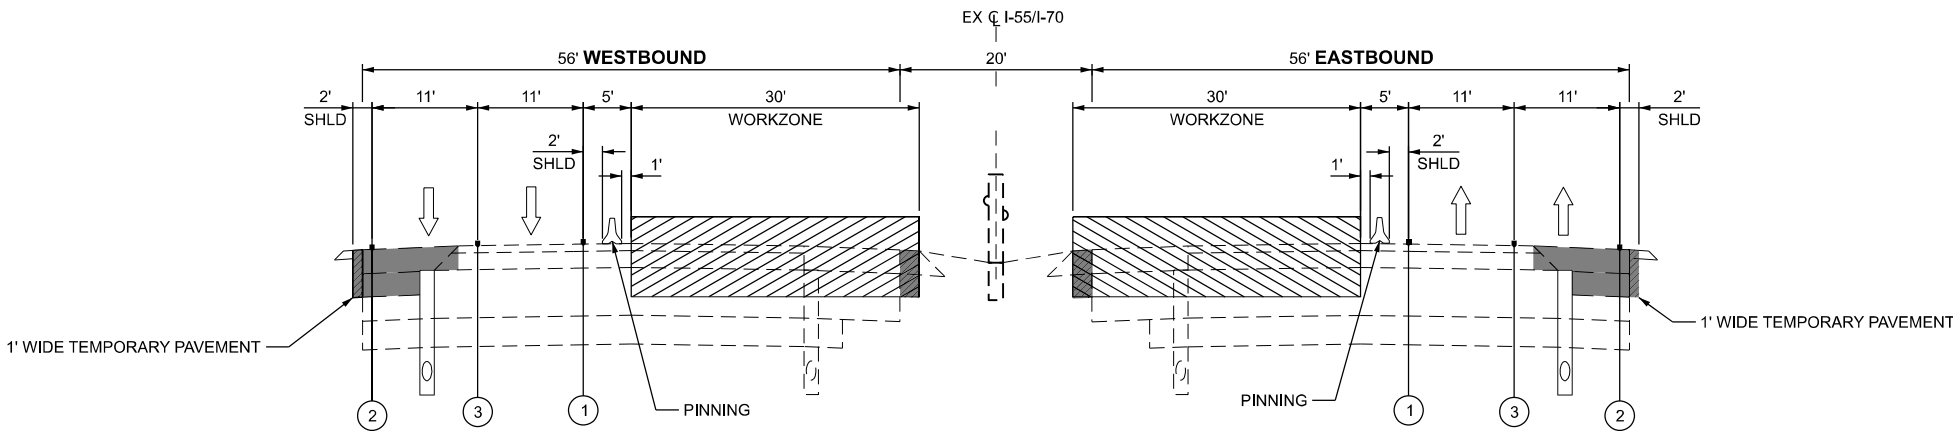

I-55/I-70 STAGE 1 TYPICAL SECTION
INSIDE SHOULDER RECONSTRUCTION & LANE RESURFACING

NOTE:

1. ONLY 1 FT OUTSIDE SHOULDER IS PROVIDED AT GUARDRAIL AND BRIDGE LOCATIONS.

LEGEND



WORKZONE



DRUM



TEMPORARY CONCRETE BARRIER



DIRECTION OF TRAVEL



PREVIOUSLY CONSTRUCTED SHAPES



TEMPORARY PAVEMENT

①

TEMPORARY PAVEMENT MARKING - SOLID YELLOW 6"

②

TEMPORARY PAVEMENT MARKING - SOLID WHITE 6"

③

TEMPORARY PAVEMENT MARKING - SKIP DASH WHITE 6"

MODEL: S\MODEL\NAMES
FILE NAME: D87E84-I557-0-shld-MOT-S1-Typ.dgn

Jacobs
525 West Monroe
Suite 1600
Chicago, IL 60661
(312) 251-3000


USER NAME = jacobspw18lcs03\$	DESIGNED - MS	REVISED -
	DRAWN - RT	REVISED -
PLOT SCALE = 0.16666667' / in.	CHECKED - MS	REVISED -
PLOT DATE = 10/14/2025	DATE - 2025/10/03	REVISED -

**STATE OF ILLINOIS
DEPARTMENT OF TRANSPORTATION**

**SUGGESTED MAINTENANCE OF TRAFFIC
STAGE 1 TYPICAL SECTION**

SCALE: 1" = 10' SHEET 1 OF 14 SHEETS STA. TO STA.


F.A.I. RTE.	SECTION	COUNTY	TOTAL SHEETS	SHEET NO.
70	Section82-(5,6)RS-2, 60-6RS-2	MADISON & ST. CLAIR	678	145
CONTRACT NO. 76E84				
ILLINOIS FED. AID PROJECT				

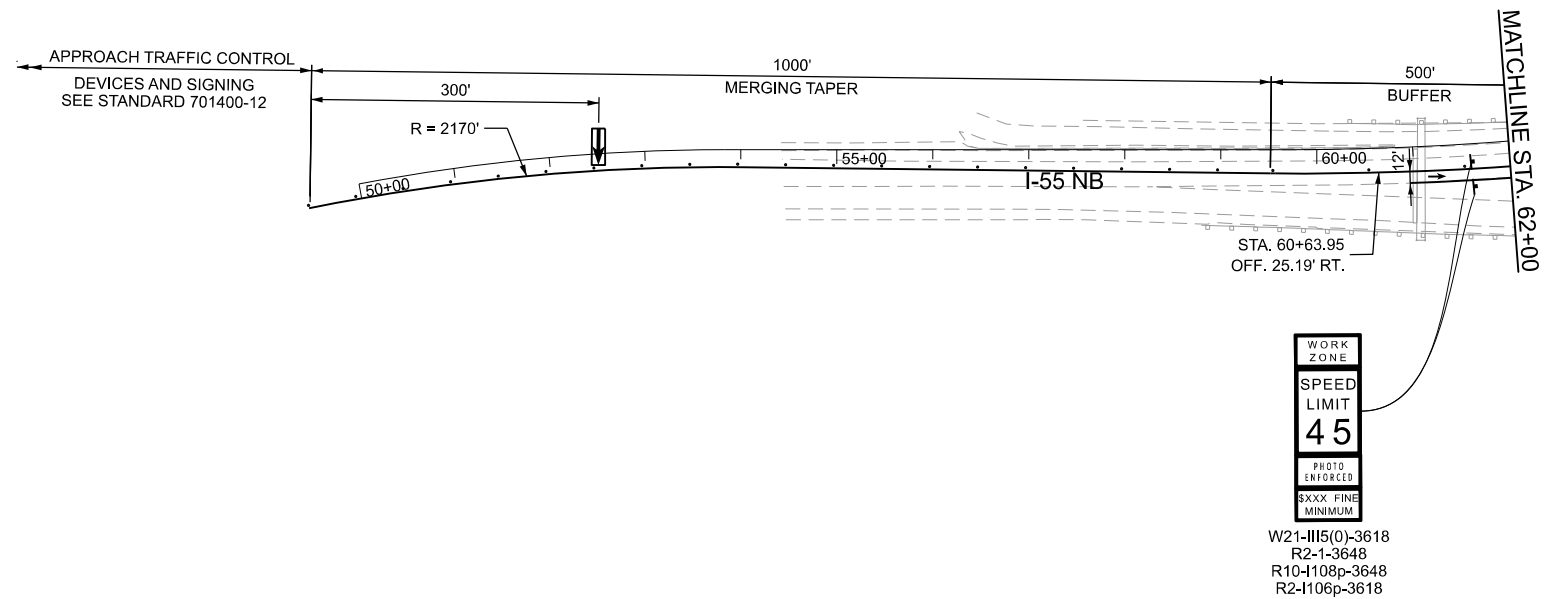

LEGEND

- WORK AREA
- PREVIOUSLY COMPLETED WORK AREA
- TEMPORARY PAVEMENT
- DIRECTION OF TRAFFIC FLOW
- DRUM
- TYPE III BARRICADE
- ARROW BOARD
- TEMPORARY PAVEMENT MARKING - LINE 6" - TYPE IV TAPE (SOLID YELLOW)
- TEMPORARY PAVEMENT MARKING - LINE 6" - TYPE IV TAPE (SOLID WHITE)
- TEMPORARY PAVEMENT MARKING - LINE 6" - TYPE IV TAPE (10' LINE, 30' GAP, WHITE)
- TEMPORARY PAVEMENT MARKING - LINE 6" - TYPE IV TAPE (DOTTED WHITE, 3' LINE - 9' GAP)

NOTE:
ADVANCE SIGNAGE FOR LANE DROP TO BE INSTALLED
ACCORDING TO IDOT HIGHWAY STANDARD 701400-12.

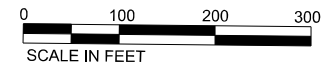

MODEL: S\MODEL\NAMES
FILE NAME: D87BE64-1557\ssht-IHOT-S1-01.dgn

Jacobs
525 West Monroe
Suite 1600
Chicago, IL 60661
(312) 251-3000






USER NAME	= jacobspr18lcs03\$	DESIGNED	-	MS	REVISED	-
		DRAWN	-	RT	REVISED	-
PLOT SCALE	= 0.16666667' / in.	CHECKED	-	MS	REVISED	-
PLOT DATE	= 10/14/2025	DATE	-	2025/10/03	REVISED	-

STATE OF ILLINOIS
DEPARTMENT OF TRANSPORTATION

SUGGESTED MAINTENANCE OF TRAFFIC
STAGE 1 I-55 /I-70

SCALE: 1"=100' SHEET 2 OF 14 SHEETS STA. TO STA.

F.A.I. RTE.	SECTION	COUNTY	TOTAL SHEETS	SHEET NO.
70	Section82-(5,6)RS-2, 60-6RS-2	MADISON & ST. CLAIR	678	146
CONTRACT NO. 76E84				
ILLINOIS			FED. AID PROJECT	

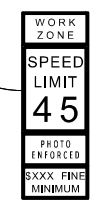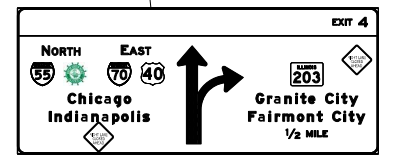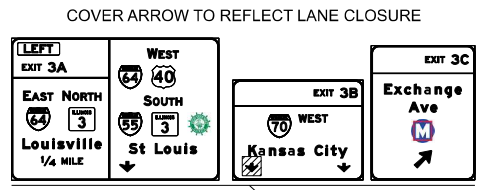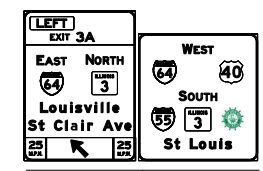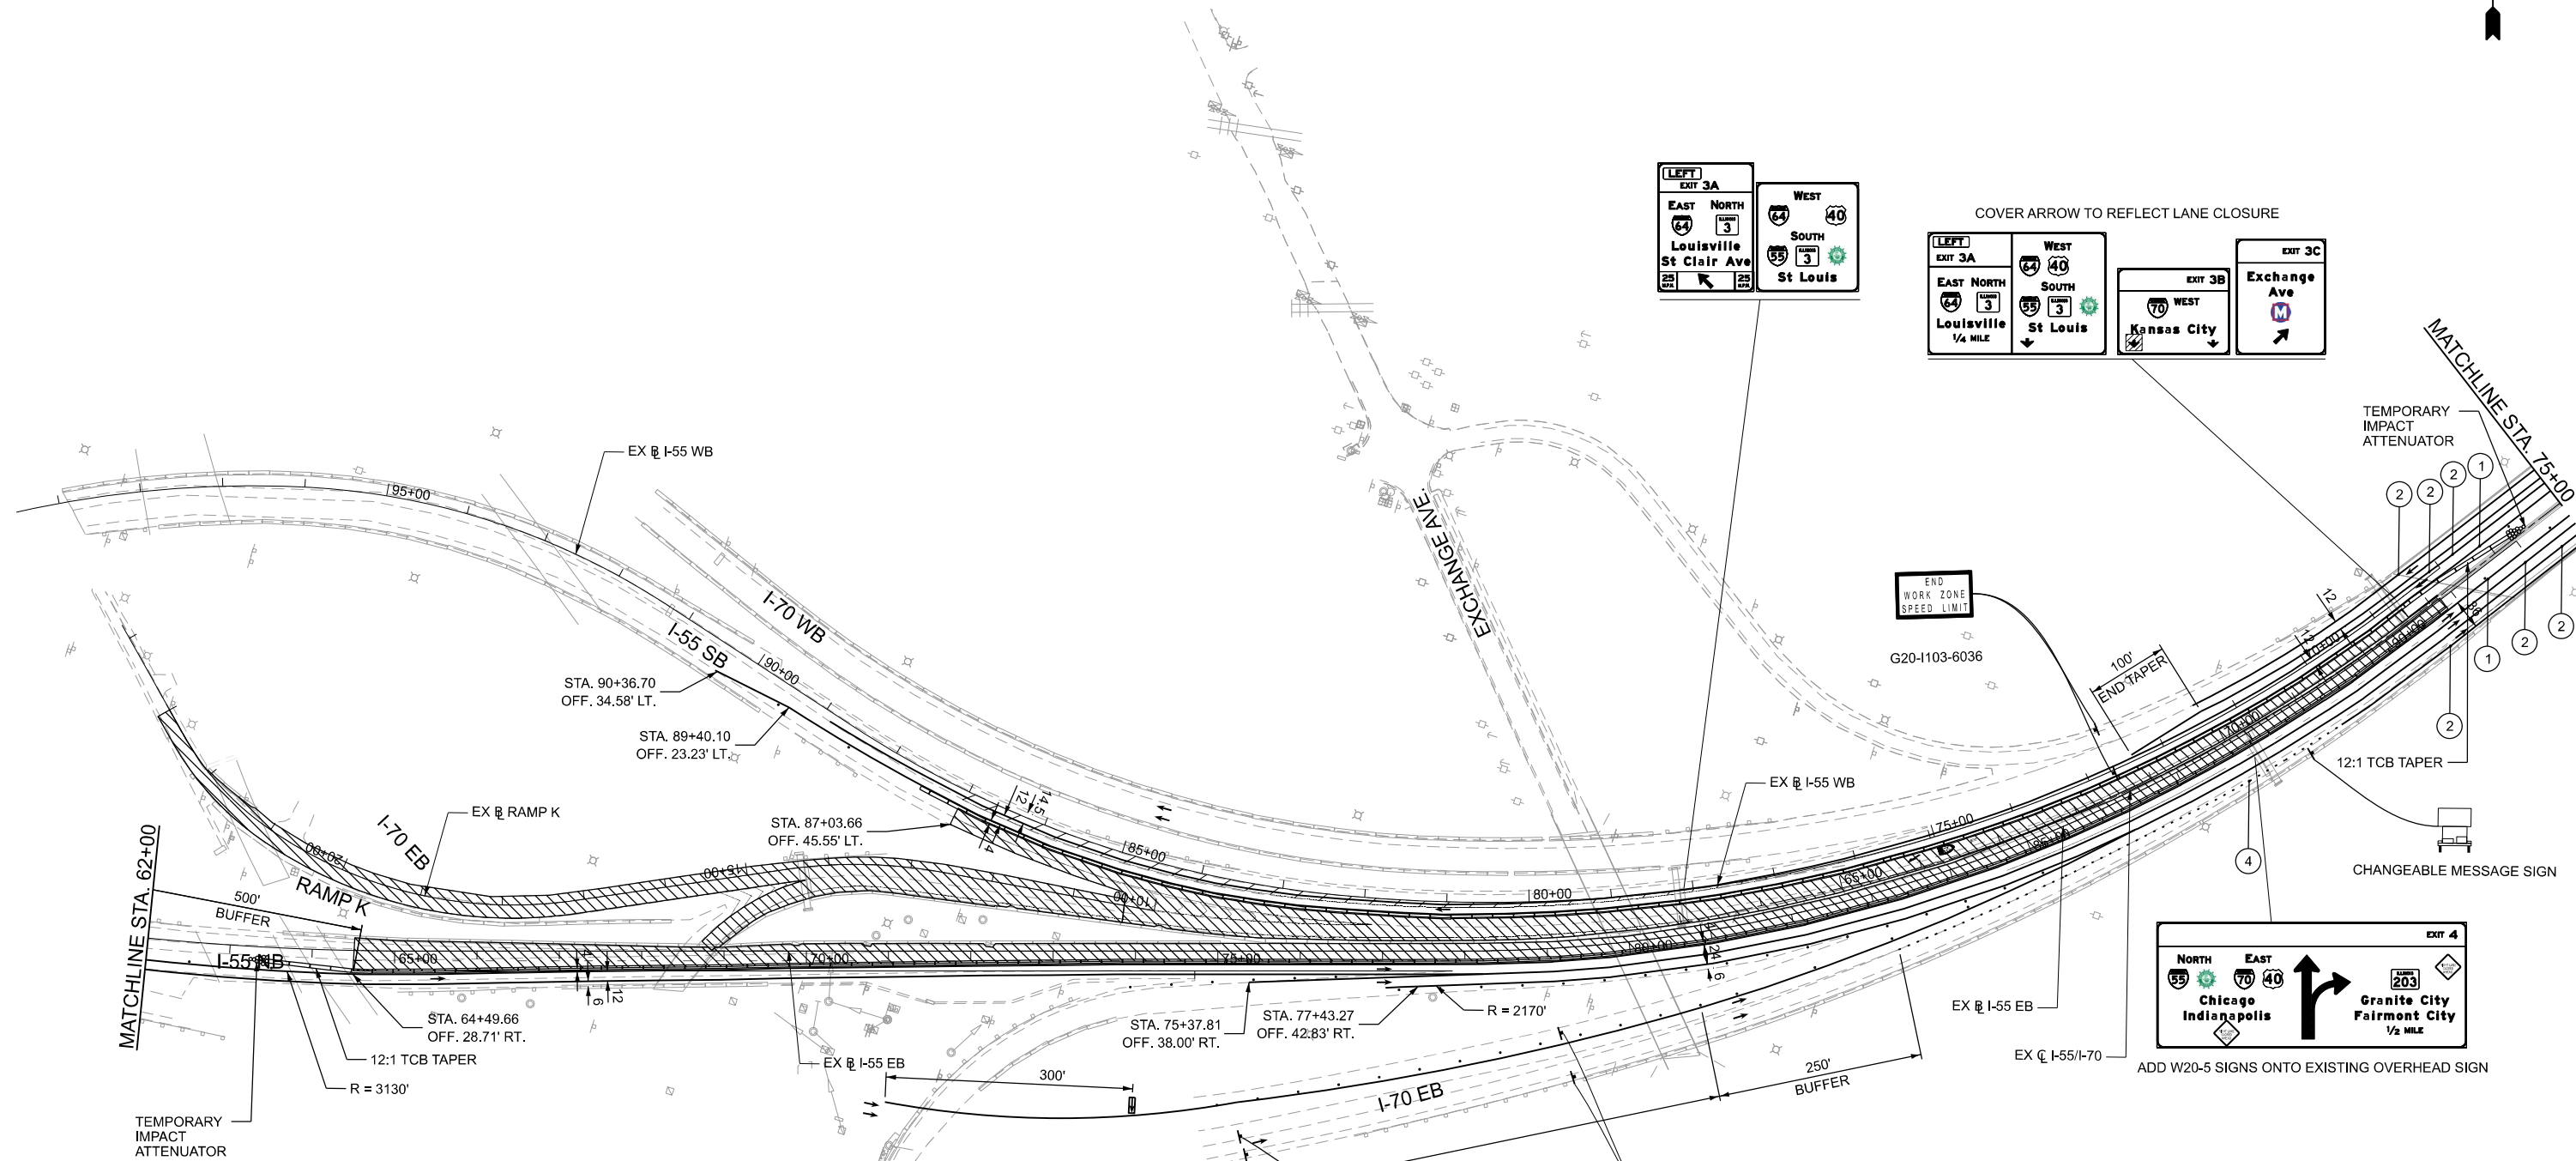

LEGEND

- WORK AREA
- PREVIOUSLY COMPLETED WORK AREA
- TEMPORARY PAVEMENT
- DIRECTION OF TRAFFIC FLOW
- DRUM
- TYPE III BARRICADE
- ARROW BOARD
- TEMPORARY PAVEMENT MARKING - LINE 6" - TYPE IV TAPE (SOLID YELLOW)
- TEMPORARY PAVEMENT MARKING - LINE 6" - TYPE IV TAPE (SOLID WHITE)
- TEMPORARY PAVEMENT MARKING - LINE 6" - TYPE IV TAPE (10' LINE, 30' GAP, WHITE)
- TEMPORARY PAVEMENT MARKING - LINE 6" - TYPE IV TAPE (DOTTED WHITE, 3' LINE - 9' GAP)



USER NAME	= jacobspr18ics04\$	DESIGNED	- MS	REVISED	-
DRAWN	- RT	REVIS	-		
PLOT SCALE	= 0.16666667" / in.	CHECKED	- MS	REVISED	-
PLOT DATE	= 10/14/2025	DATE	- 2025/10/03	REVISED	-

STATE OF ILLINOIS
DEPARTMENT OF TRANSPORTATION

SUGGESTED MAINTENANCE OF TRAFFIC
STAGE 1 I-55 /I-70

SCALE: 1"=100' SHEET 3 OF 14 SHEETS STA. TO STA.

F.A.I. RTE.	SECTION	COUNTY	TOTAL SHEETS	SHEET NO.
70	Section82-(5,6)RS-2, 60-6RS-2	MADISON & ST. CLAIR	678	147
CONTRACT NO. 76E84				
ILLINOIS FED. AID PROJECT				

MODEL: S:\MODEL\NAMES
FILE NAME: D878E84-I557\sheet\DOT-S1-04.dgn

Jacobs
525 West Monroe
Suite 1600
Chicago, IL 60661
(312) 251-3000


USER NAME	= jacobsprf18ics03\$	DESIGNED -	MS	REVISED -	
DRAWN -	RT	REVIS			
PLOT SCALE	= 0.16666667" / in.	CHECKED -	MS	REVISED -	
PLOT DATE	= 11/11/2025	DATE	= 2025/10/03	REVISED -	

STATE OF ILLINOIS
DEPARTMENT OF TRANSPORTATION

SUGGESTED MAINTENANCE OF TRAFFIC
STAGE 1 I-55 /I-70



SCALE: 1"=100' SHEET 5 OF 14 SHEETS STA. TO STA.

F.A.I. RTE.	SECTION	COUNTY	TOTAL SHEETS	SHEET NO.
70	Section82-(5,6)RS-2, 60-6RS-2	MADISON & ST. CLAIR	678	149
CONTRACT NO. 76E84				
ILLINOIS FED. AID PROJECT				

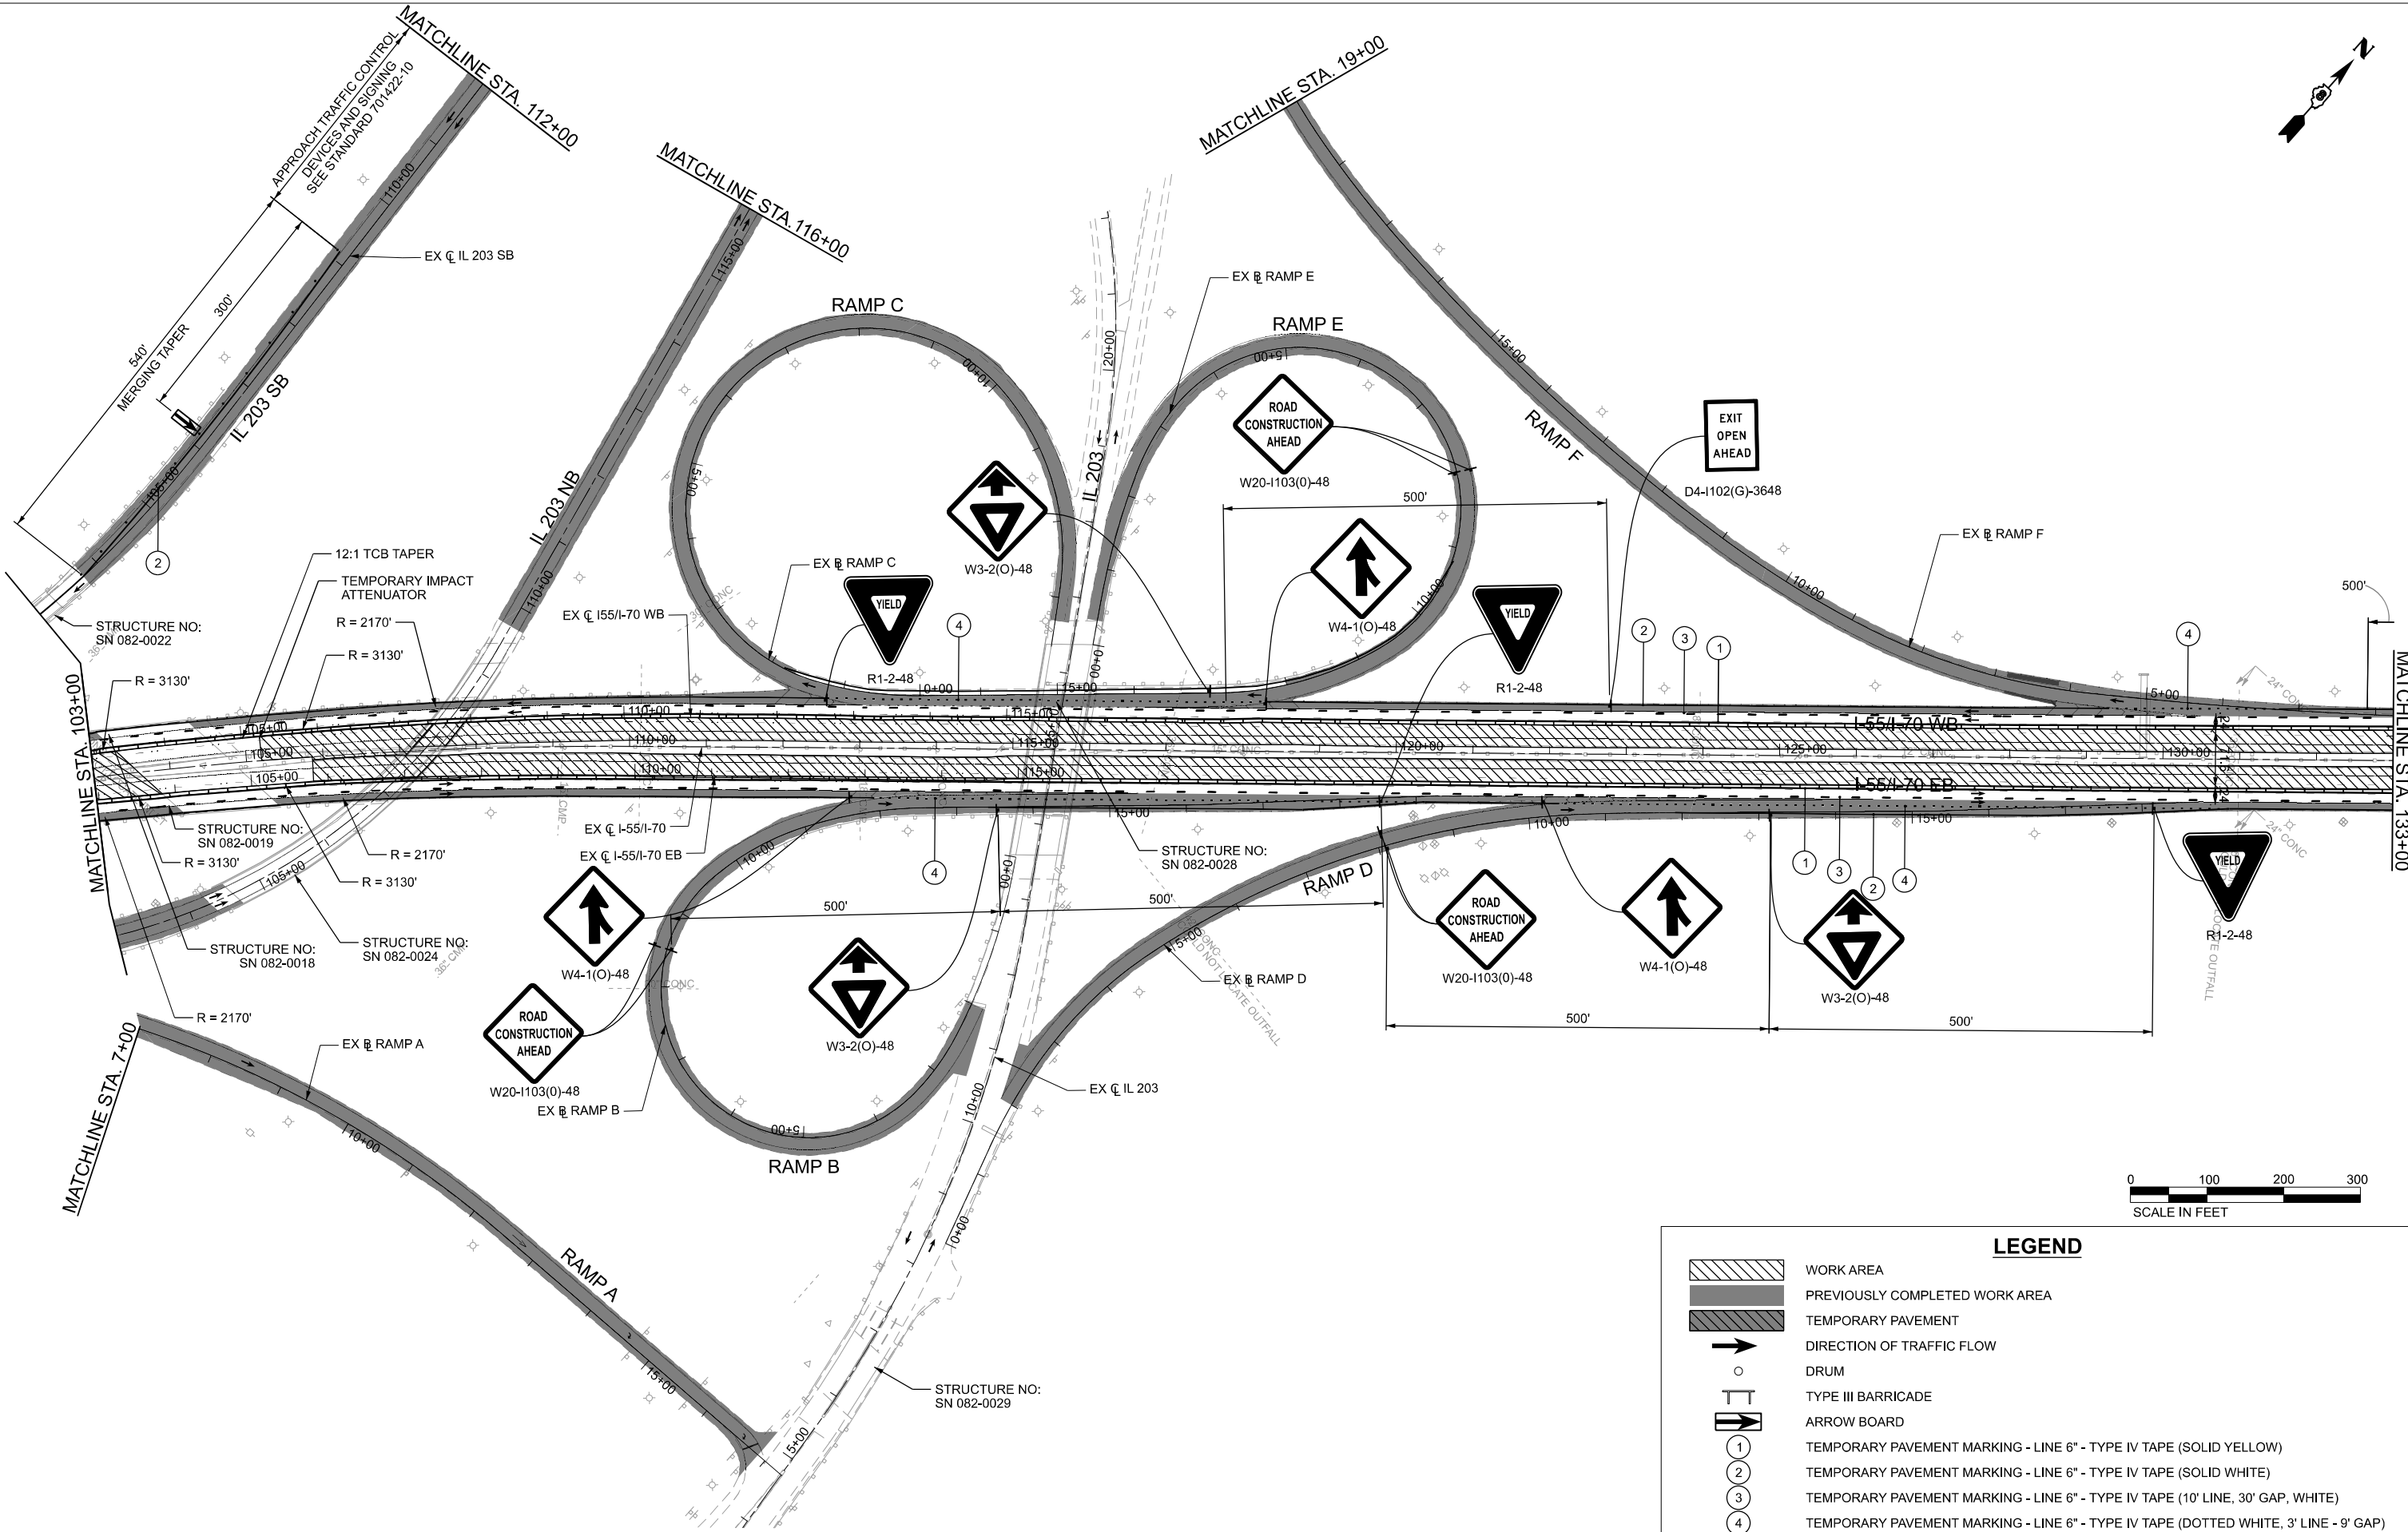

LEGEND

- WORK AREA
- PREVIOUSLY COMPLETED WORK AREA
- TEMPORARY PAVEMENT
- DIRECTION OF TRAFFIC FLOW
- DRUM
- TYPE III BARRICADE
- ARROW BOARD
- TEMPORARY PAVEMENT MARKING - LINE 6" - TYPE IV TAPE (SOLID YELLOW)
- TEMPORARY PAVEMENT MARKING - LINE 6" - TYPE IV TAPE (SOLID WHITE)
- TEMPORARY PAVEMENT MARKING - LINE 6" - TYPE IV TAPE (10' LINE, 30' GAP, WHITE)
- TEMPORARY PAVEMENT MARKING - LINE 6" - TYPE IV TAPE (DOTTED WHITE, 3' LINE - 9' GAP)

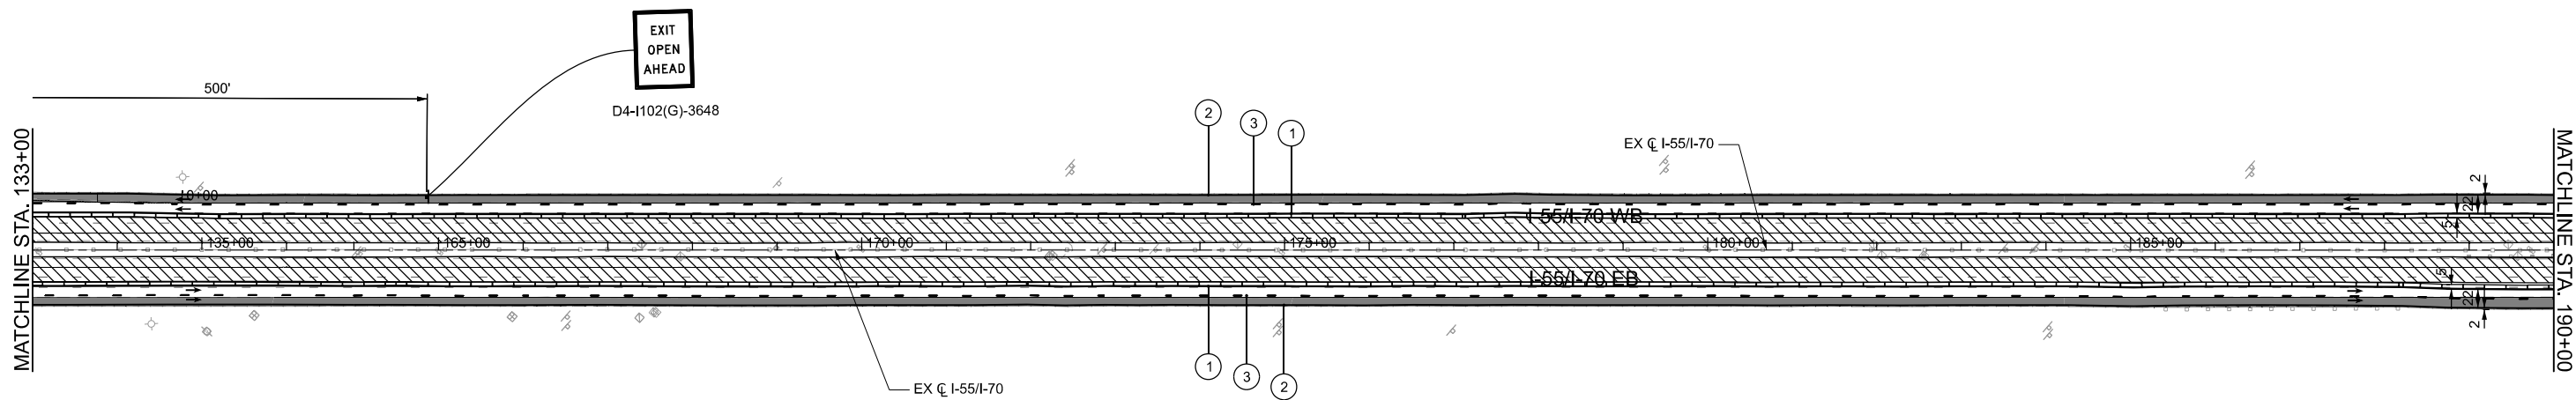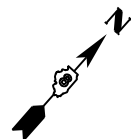

LEGEND

- WORK AREA
- PREVIOUSLY COMPLETED WORK AREA
- TEMPORARY PAVEMENT
- DIRECTION OF TRAFFIC FLOW
- DRUM
- TYPE III BARRICADE
- ARROW BOARD
- TEMPORARY PAVEMENT MARKING - LINE 6" - TYPE IV TAPE (SOLID YELLOW)
- TEMPORARY PAVEMENT MARKING - LINE 6" - TYPE IV TAPE (SOLID WHITE)
- TEMPORARY PAVEMENT MARKING - LINE 6" - TYPE IV TAPE (10' LINE, 30' GAP, WHITE)
- TEMPORARY PAVEMENT MARKING - LINE 6" - TYPE IV TAPE (DOTTED WHITE, 3' LINE - 9' GAP)





USER NAME	= jacobspr18lcs04\$	DESIGNED	-	MS	REVISED	-
		DRAWN	-	RT	REVISED	-
PLOT SCALE	= 0.16666667" / in.	CHECKED	-	MS	REVISED	-
PLOT DATE	= 10/14/2025	DATE	-	2025/10/03	REVISED	-

**STATE OF ILLINOIS
DEPARTMENT OF TRANSPORTATION**

**SUGGESTED MAINTENANCE OF TRAFFIC
STAGE 1 I-55 /I-70**

SCALE: 1"=100' SHEET 6 OF 14 SHEETS STA. TO STA.

F.A.I. RTE.	SECTION	COUNTY	TOTAL SHEETS	SHEET NO.
70	Section82-(5,6)RS-2, 60-6RS-2	MADISON & ST. CLAIR	678	150
CONTRACT NO. 76E84				
ILLINOIS			FED. AID PROJECT	

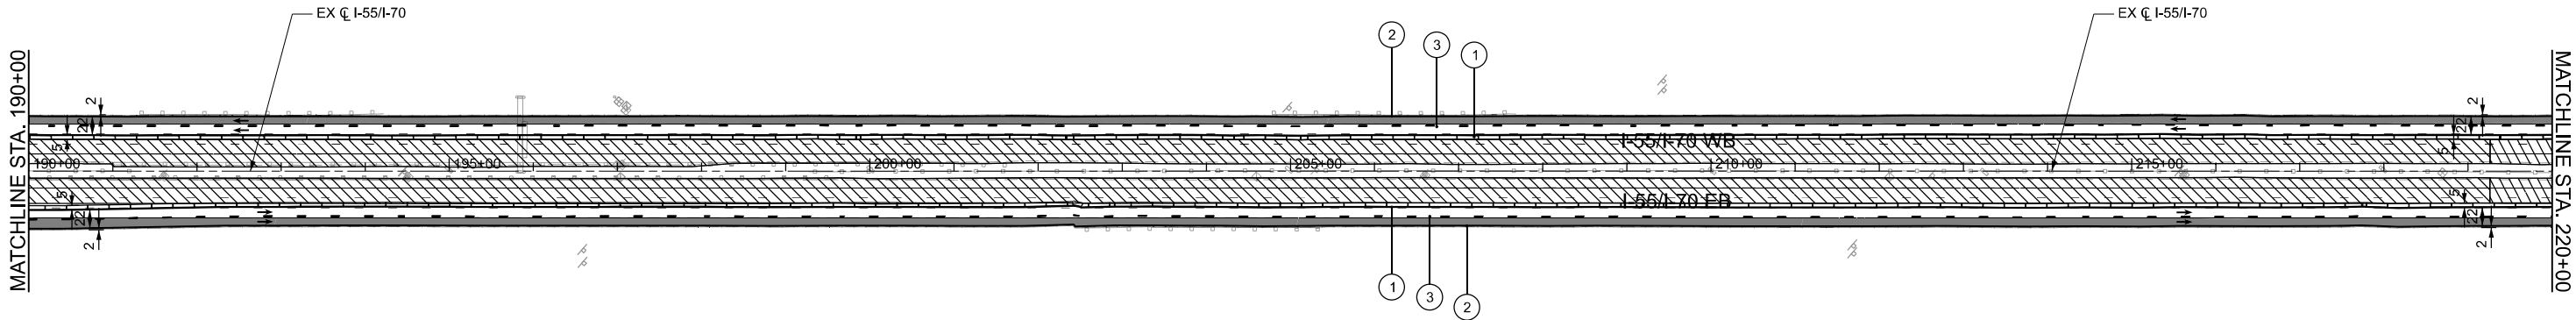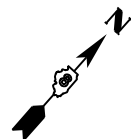

LEGEND

- WORK AREA
- PREVIOUSLY COMPLETED WORK AREA
- TEMPORARY PAVEMENT
- DIRECTION OF TRAFFIC FLOW
- DRUM
- TYPE III BARRICADE
- ARROW BOARD
- TEMPORARY PAVEMENT MARKING - LINE 6" - TYPE IV TAPE (SOLID YELLOW)
- TEMPORARY PAVEMENT MARKING - LINE 6" - TYPE IV TAPE (SOLID WHITE)
- TEMPORARY PAVEMENT MARKING - LINE 6" - TYPE IV TAPE (10' LINE, 30' GAP, WHITE)
- TEMPORARY PAVEMENT MARKING - LINE 6" - TYPE IV TAPE (DOTTED WHITE, 3' LINE - 9' GAP)



Jacobs
525 West Monroe
Suite 1600
Chicago, IL 60661
(312) 251-3000


USER NAME	= jacobspr18ics04\$	DESIGNED	-	MS	REVISED	-
		DRAWN	-	RT	REVISED	-
PLOT SCALE	= 0.16666667' / in.	CHECKED	-	MS	REVISED	-
PLOT DATE	= 10/14/2025	DATE	-	2025/10/03	REVISED	-

STATE OF ILLINOIS
DEPARTMENT OF TRANSPORTATION

SUGGESTED MAINTENANCE OF TRAFFIC
STAGE 1 I-55 /I-70

SCALE: 1"=100' SHEET 7 OF 14 SHEETS STA. TO STA.

F.A.I. RTE.	SECTION	COUNTY	TOTAL SHEETS	SHEET NO.
70	Section82-(5,6)RS-2, 60-6RS-2	MADISON & ST. CLAIR	678	151
CONTRACT NO. 76E84				
ILLINOIS FED. AID PROJECT				

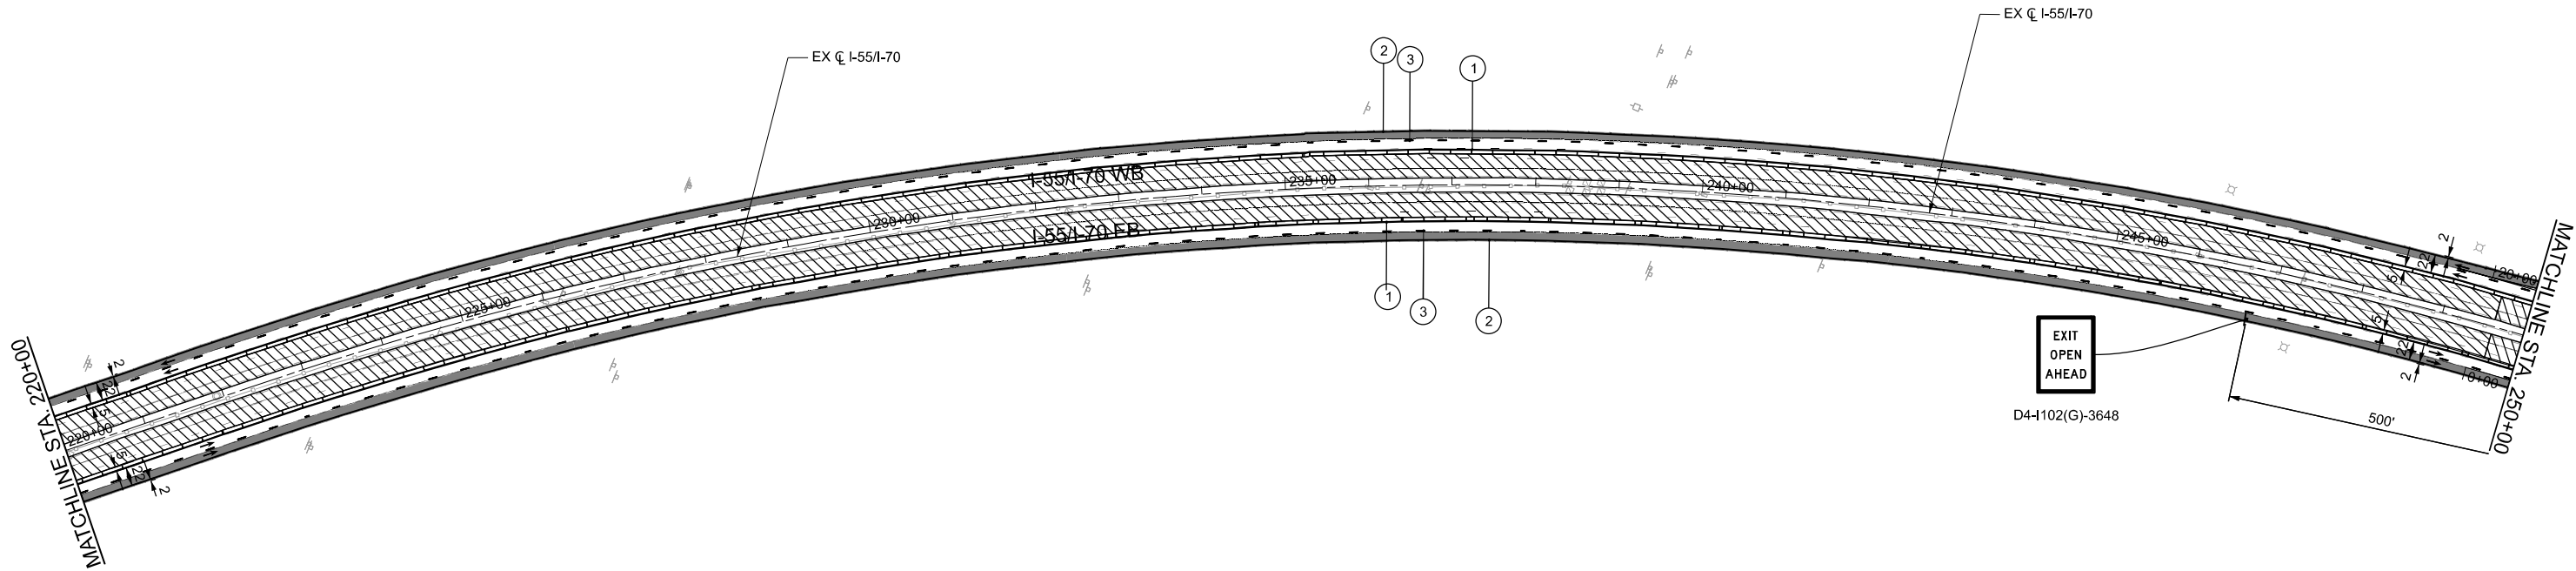

LEGEND

- WORK AREA
- PREVIOUSLY COMPLETED WORK AREA
- TEMPORARY PAVEMENT
- DIRECTION OF TRAFFIC FLOW
- DRUM
- TYPE III BARRICADE
- ARROW BOARD
- TEMPORARY PAVEMENT MARKING - LINE 6" - TYPE IV TAPE (SOLID YELLOW)
- TEMPORARY PAVEMENT MARKING - LINE 6" - TYPE IV TAPE (SOLID WHITE)
- TEMPORARY PAVEMENT MARKING - LINE 6" - TYPE IV TAPE (10' LINE, 30' GAP, WHITE)
- TEMPORARY PAVEMENT MARKING - LINE 6" - TYPE IV TAPE (DOTTED WHITE, 3' LINE - 9' GAP)




USER NAME	= jacobspw18lcs01\$	DESIGNED	-	MS	REVISED	-
		DRAWN	-	RT	REVISED	-
PLOT SCALE	= 0.16666667' / in.	CHECKED	-	MS	REVISED	-
PLOT DATE	= 10/14/2025	DATE	-	2025/10/03	REVISED	-

**STATE OF ILLINOIS
DEPARTMENT OF TRANSPORTATION**

**SUGGESTED MAINTENANCE OF TRAFFIC
STAGE 1 I-55 /I-70**

SCALE: 1"=100' SHEET 8 OF 14 SHEETS STA. TO STA.

F.A.I. RTE.	SECTION	COUNTY	TOTAL SHEETS	SHEET NO.
70	Section82-(5,6)RS-2, 60-6RS-2	MADISON & ST. CLAIR	678	152
CONTRACT NO. 76E84				
		ILLINOIS	FED. AID PROJECT	

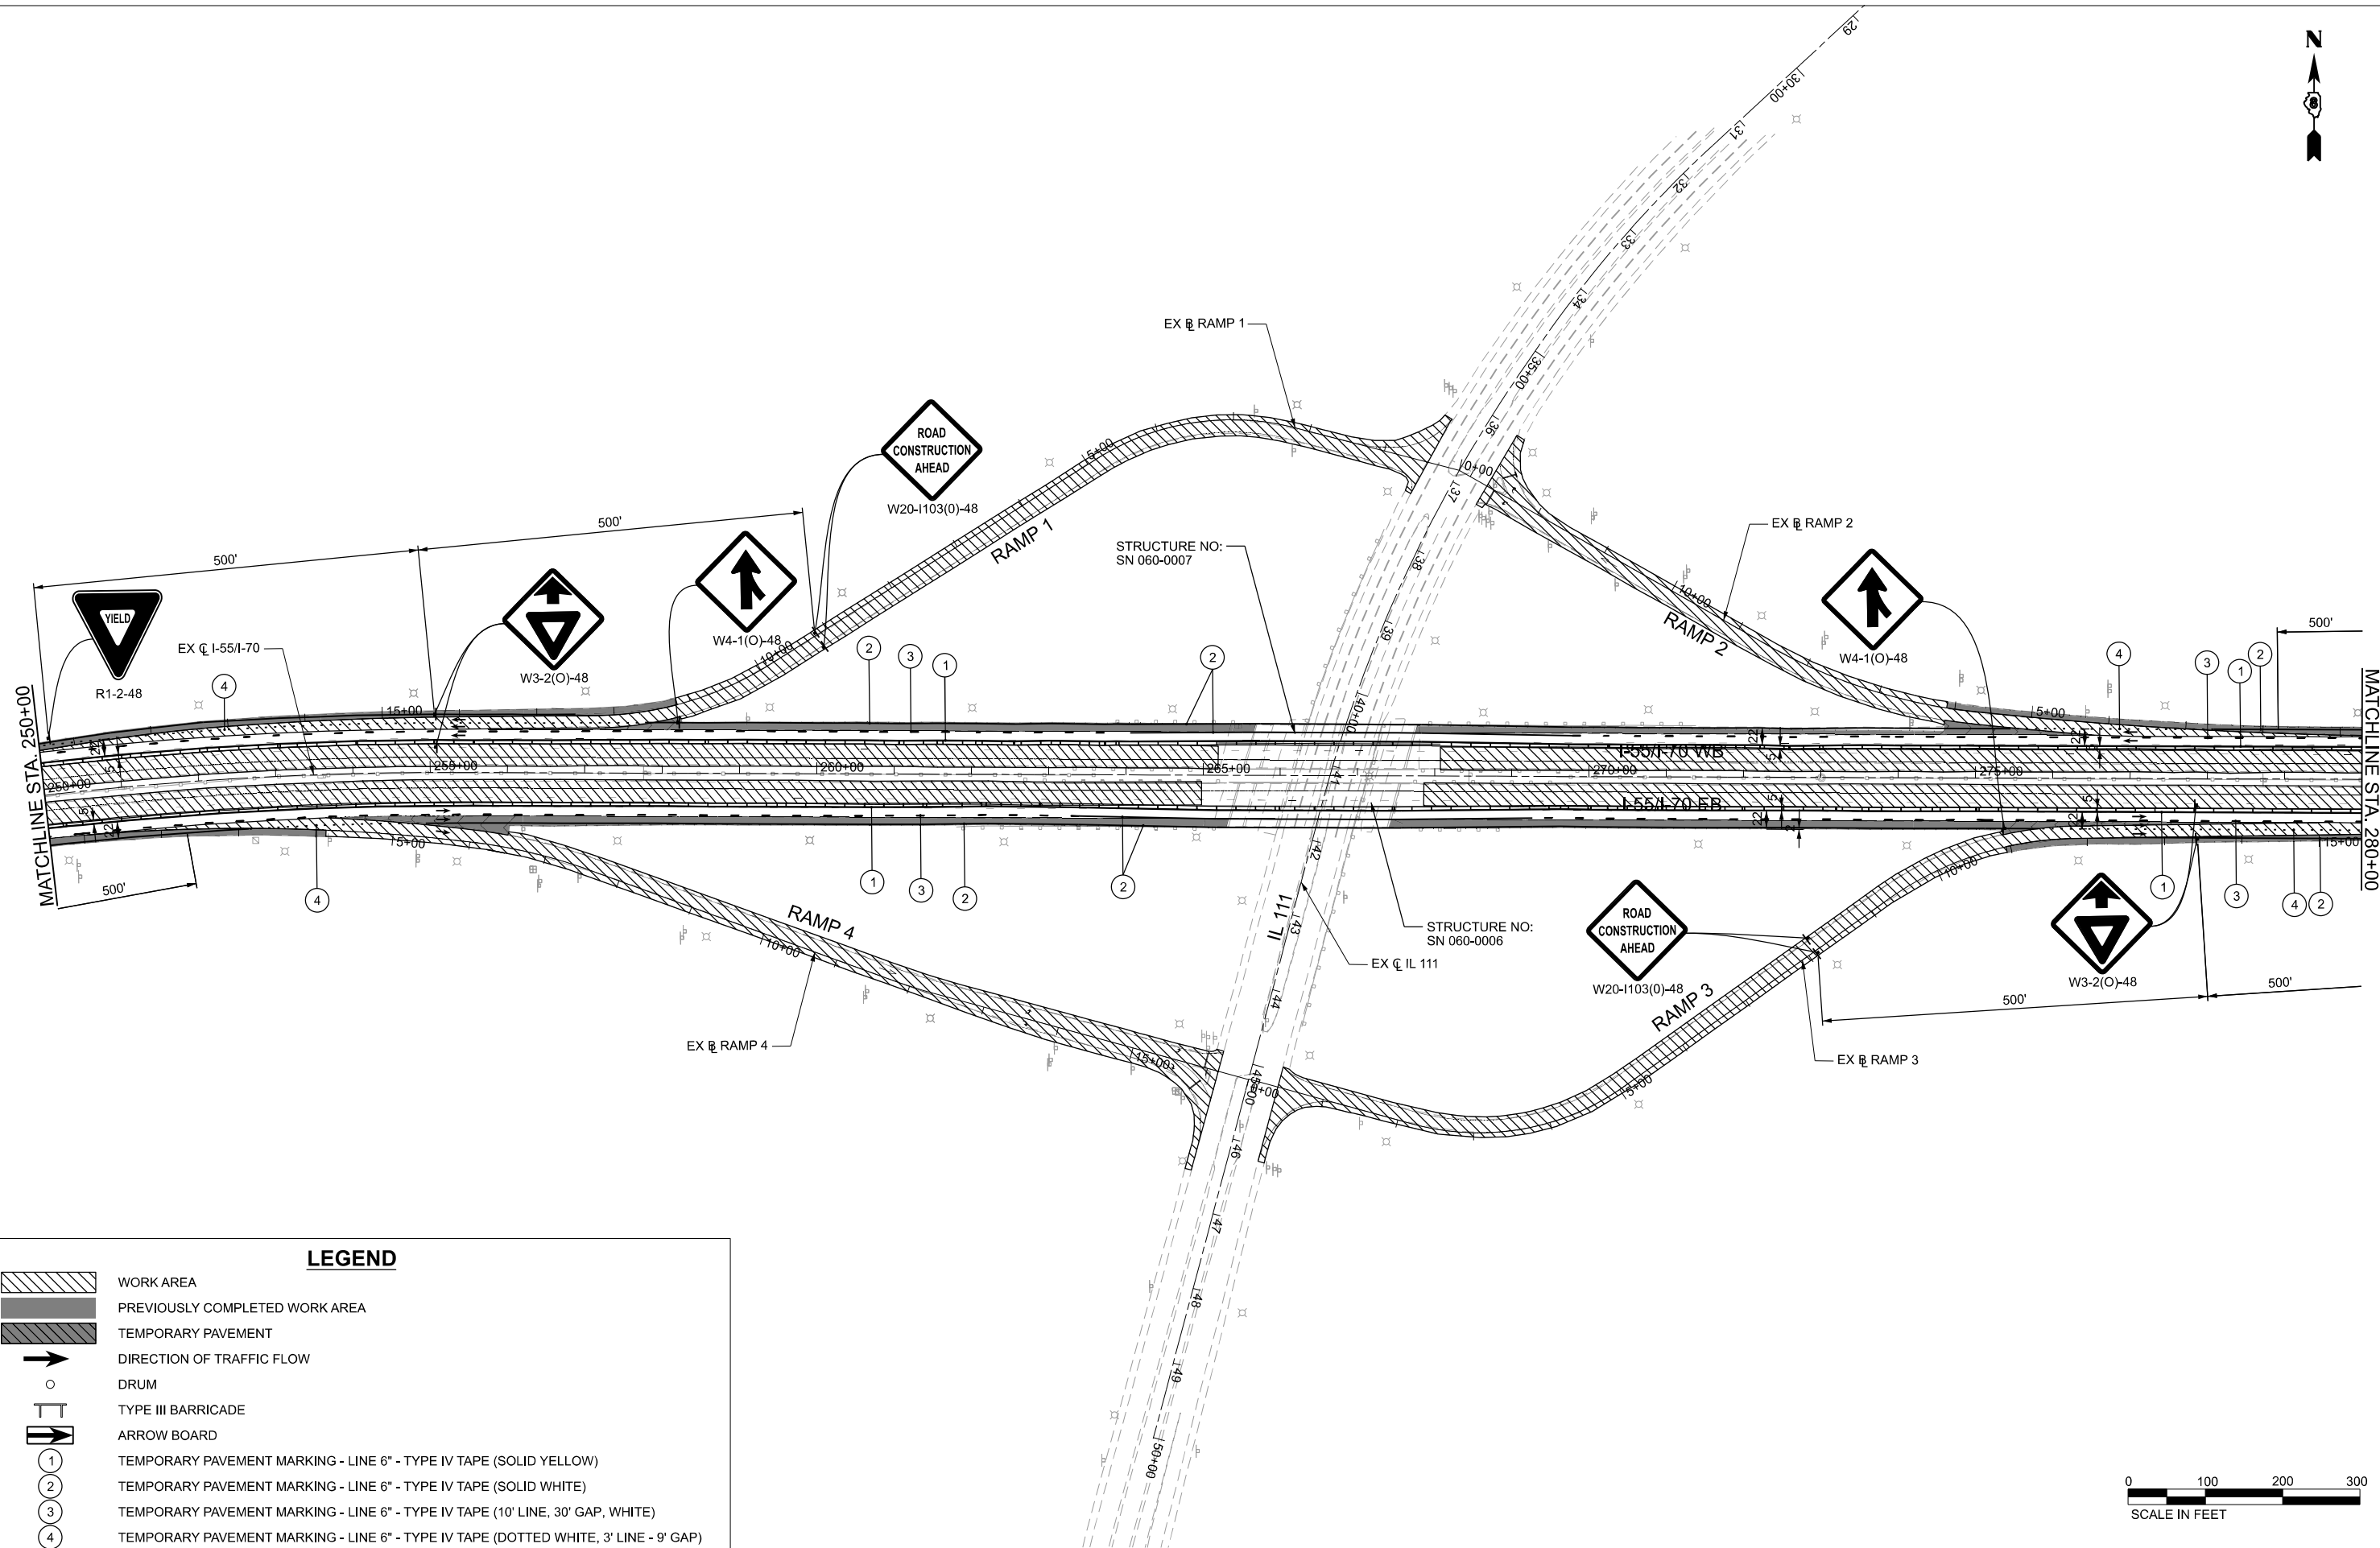

LEGEND

-  WORK AREA
-  PREVIOUSLY COMPLETED WORK AREA
-  TEMPORARY PAVEMENT
-  DIRECTION OF TRAFFIC FLOW
-  DRUM
-  TYPE III BARRICADE
-  ARROW BOARD
-  TEMPORARY PAVEMENT MARKING - LINE 6" - TYPE IV TAPE (SOLID YELLOW)
-  TEMPORARY PAVEMENT MARKING - LINE 6" - TYPE IV TAPE (SOLID WHITE)
-  TEMPORARY PAVEMENT MARKING - LINE 6" - TYPE IV TAPE (10' LINE, 30' GAP, WHITE)
-  TEMPORARY PAVEMENT MARKING - LINE 6" - TYPE IV TAPE (DOTTED WHITE, 3' LINE - 9' GAP)



USER NAME	= jacobspr18ics04\$	DESIGNED	-	MS	REVISED	-
		DRAWN	-	RT	REVISED	-
PLOT SCALE	= 0.16666667" / in.	CHECKED	-	MS	REVISED	-
PLOT DATE	= 10/14/2025	DATE	-	2025/10/03	REVISED	-



**STATE OF ILLINOIS
DEPARTMENT OF TRANSPORTATION**


**SUGGESTED MAINTENANCE OF TRAFFIC
STAGE 1 I-55 /I-70**

SCALE: 1"=100' SHEET 9 OF 14 SHEETS STA. TO STA.



F.A.I. RTE.	SECTION	COUNTY	TOTAL SHEETS	SHEET NO.
70	Section82-(5,6)RS-2, 60-6RS-2	MADISON & ST. CLAIR	678	153
CONTRACT NO. 76E84				
ILLINOIS FED. AID PROJECT				

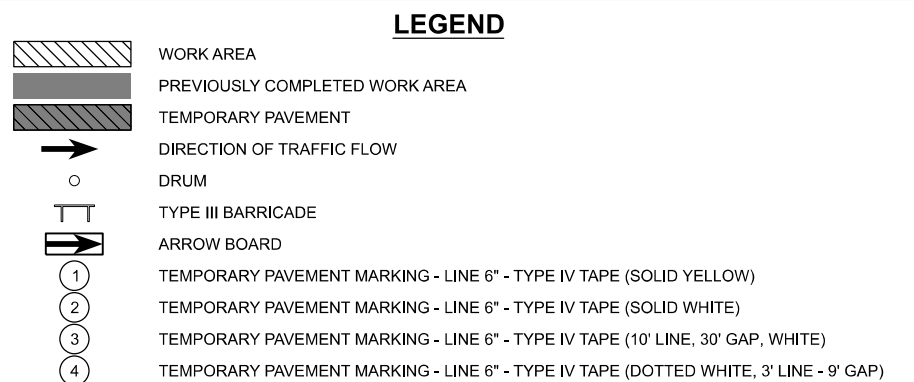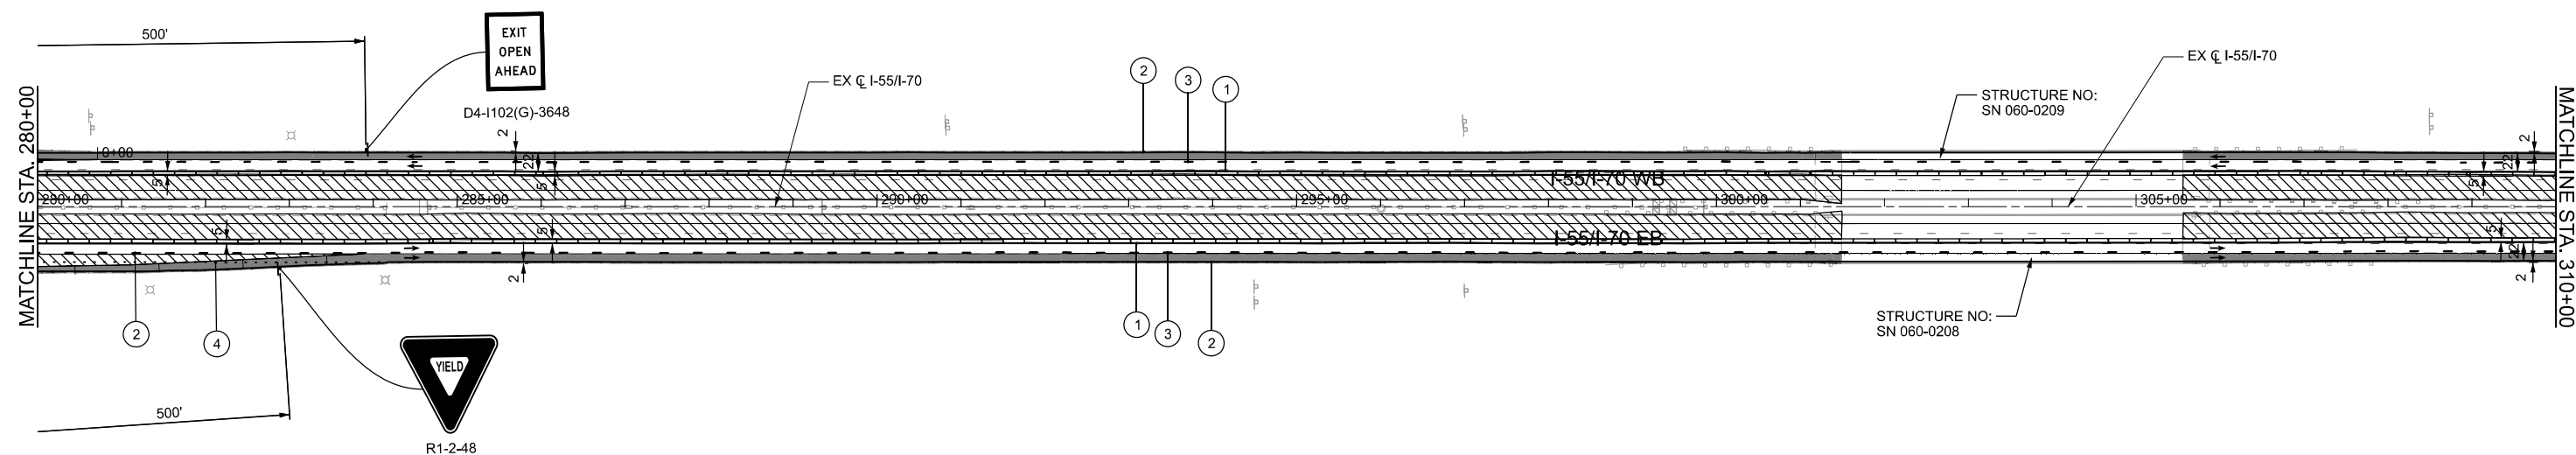

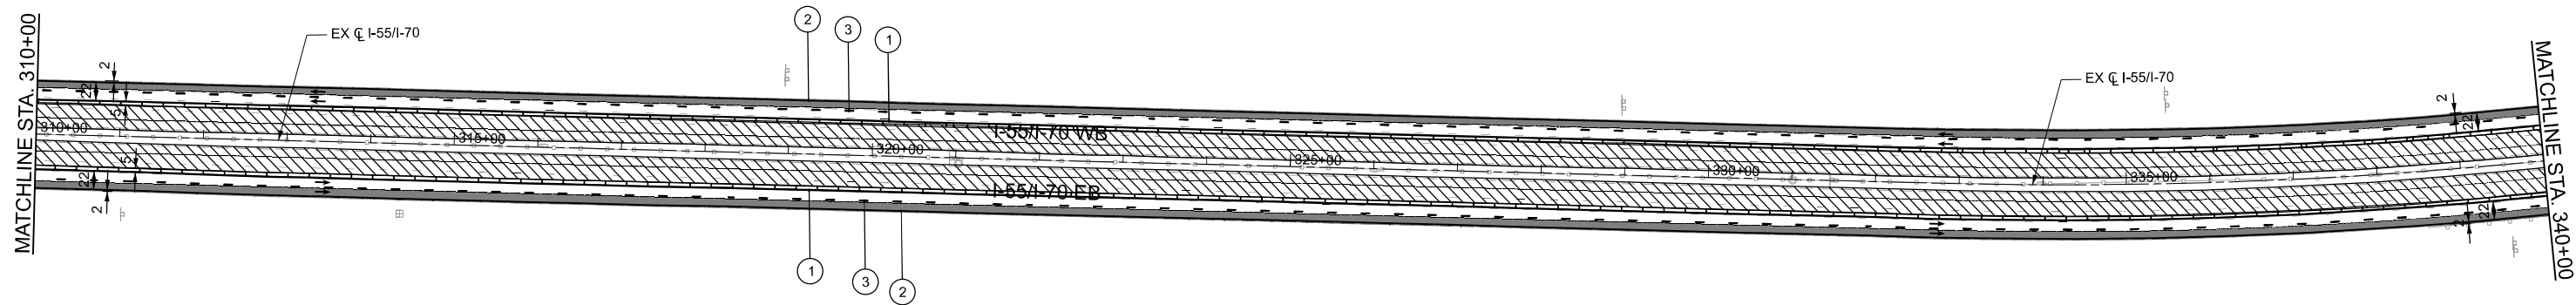

LEGEND

- WORK AREA
- PREVIOUSLY COMPLETED WORK AREA
- TEMPORARY PAVEMENT
- DIRECTION OF TRAFFIC FLOW
- DRUM
- TYPE III BARRICADE
- ARROW BOARD
- TEMPORARY PAVEMENT MARKING - LINE 6" - TYPE IV TAPE (SOLID YELLOW)
- TEMPORARY PAVEMENT MARKING - LINE 6" - TYPE IV TAPE (SOLID WHITE)
- TEMPORARY PAVEMENT MARKING - LINE 6" - TYPE IV TAPE (10' LINE, 30' GAP, WHITE)
- TEMPORARY PAVEMENT MARKING - LINE 6" - TYPE IV TAPE (DOTTED WHITE, 3' LINE - 9' GAP)




USER NAME	= jacobspw18ics01\$	DESIGNED	-	MS	REVISED	-
		DRAWN	-	RT	REVISED	-
PLOT SCALE	= 0.16666667' / in.	CHECKED	-	MS	REVISED	-
PLOT DATE	= 10/14/2025	DATE	-	2025/10/03	REVISED	-

**STATE OF ILLINOIS
DEPARTMENT OF TRANSPORTATION**

**SUGGESTED MAINTENANCE OF TRAFFIC
STAGE 1 I-55 /I-70**

SCALE: 1"=100' SHEET 11 OF 14 SHEETS STA. TO STA.

F.A.I. RTE.	SECTION	COUNTY	TOTAL SHEETS	SHEET NO.
70	Section82-(5,6)RS-2, 60-6RS-2	MADISON & ST. CLAIR	678	155
CONTRACT NO. 76E84				
ILLINOIS FED. AID PROJECT				

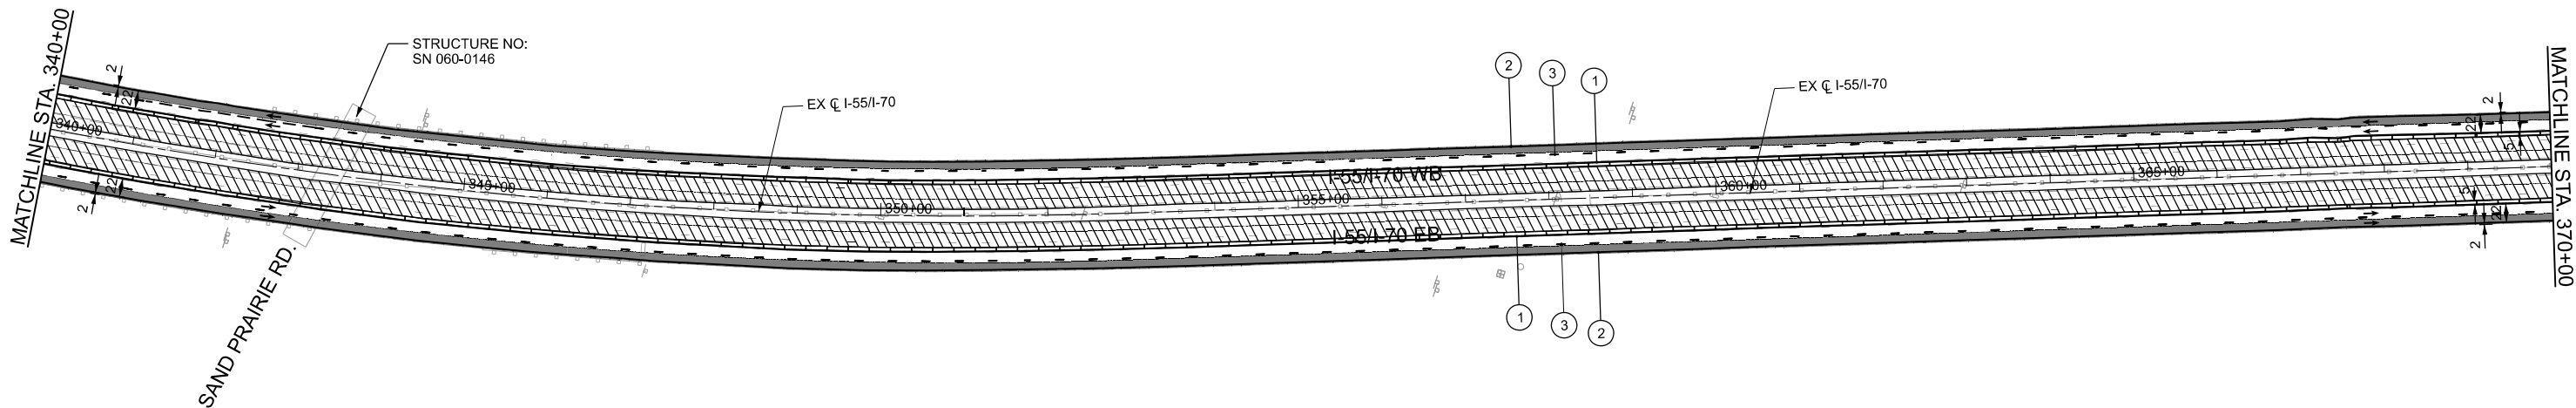

LEGEND

- WORK AREA
- PREVIOUSLY COMPLETED WORK AREA
- TEMPORARY PAVEMENT
- DIRECTION OF TRAFFIC FLOW
- DRUM
- TYPE III BARRICADE
- ARROW BOARD
- TEMPORARY PAVEMENT MARKING - LINE 6" - TYPE IV TAPE (SOLID YELLOW)
- TEMPORARY PAVEMENT MARKING - LINE 6" - TYPE IV TAPE (SOLID WHITE)
- TEMPORARY PAVEMENT MARKING - LINE 6" - TYPE IV TAPE (10' LINE, 30' GAP, WHITE)
- TEMPORARY PAVEMENT MARKING - LINE 6" - TYPE IV TAPE (DOTTED WHITE, 3' LINE - 9' GAP)



Jacobs
525 West Monroe
Suite 1600
Chicago, IL 60661
(312) 251-3000


USER NAME	= jacobspw18ics03\$	DESIGNED	-	MS	REVISED	-
		DRAWN	-	RT	REVISED	-
PLOT SCALE	= 0.16666667' / in.	CHECKED	-	MS	REVISED	-
PLOT DATE	= 10/14/2025	DATE	-	2025/10/03	REVISED	-

STATE OF ILLINOIS
DEPARTMENT OF TRANSPORTATION

SUGGESTED MAINTENANCE OF TRAFFIC
STAGE 1 I-55 /I-70

SCALE: 1"=100' SHEET 12 OF 14 SHEETS STA. TO STA.

F.A.I. RTE.	SECTION	COUNTY	TOTAL SHEETS	SHEET NO.
70	Section82-(5,6)RS-2, 60-6RS-2	MADISON & ST. CLAIR	678	156
CONTRACT NO. 76E84				
ILLINOIS FED. AID PROJECT				

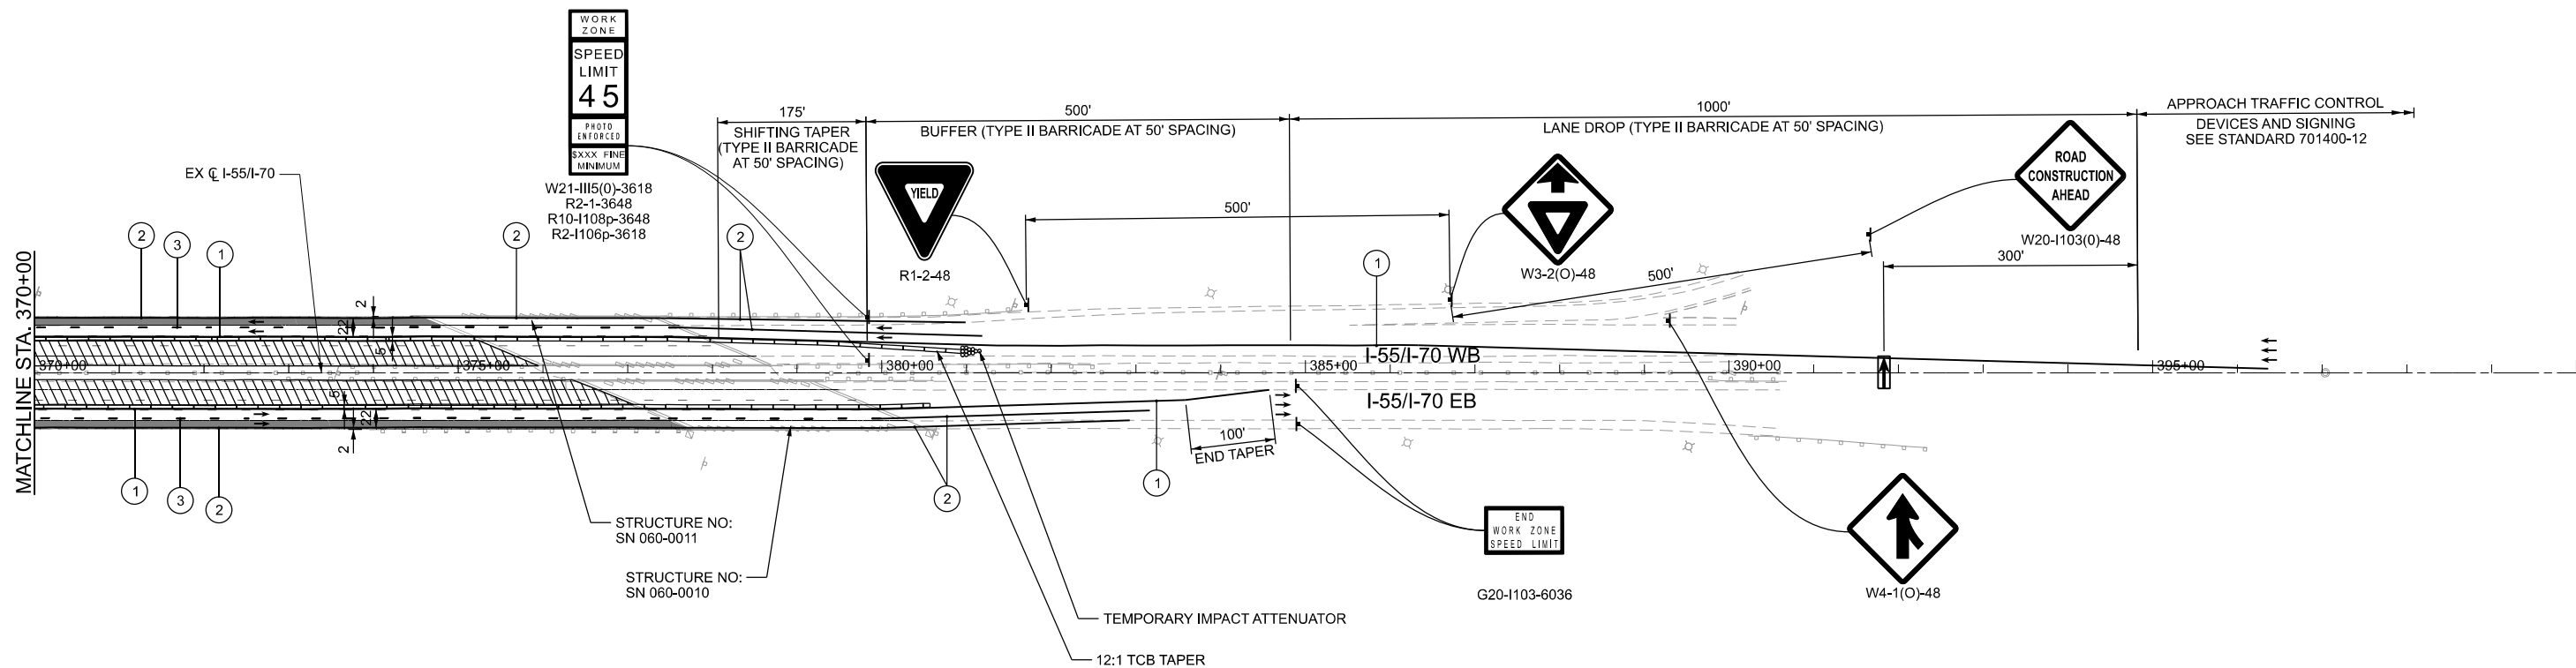

LEGEND

- WORK AREA
- PREVIOUSLY COMPLETED WORK AREA
- TEMPORARY PAVEMENT
- DIRECTION OF TRAFFIC FLOW
- DRUM
- TYPE III BARRICADE
- ARROW BOARD
- TEMPORARY PAVEMENT MARKING - LINE 6" - TYPE IV TAPE (SOLID YELLOW)
- TEMPORARY PAVEMENT MARKING - LINE 6" - TYPE IV TAPE (SOLID WHITE)
- TEMPORARY PAVEMENT MARKING - LINE 6" - TYPE IV TAPE (10' LINE, 30' GAP, WHITE)
- TEMPORARY PAVEMENT MARKING - LINE 6" - TYPE IV TAPE (DOTTED WHITE, 3' LINE - 9' GAP)



Jacobs
525 West Monroe
Suite 1600
Chicago, IL 60661
(312) 251-3000


USER NAME	= jacobspr18ics01\$	DESIGNED	- MS	REVISED	-
DRAWN	- RT	REVIS	-		
PLOT SCALE	= 0.16666667' / in.	CHECKED	- MS	REVISED	-
PLOT DATE	= 10/14/2025	DATE	- 2025/10/03	REVISED	-

STATE OF ILLINOIS
DEPARTMENT OF TRANSPORTATION

SUGGESTED MAINTENANCE OF TRAFFIC
STAGE 1 I-55 /I-70

SCALE: 1"=100' SHEET 13 OF 14 SHEETS STA. TO STA.

F.A.I. RTE.	SECTION	COUNTY	TOTAL SHEETS	SHEET NO.
70	Section82-(5,6)RS-2, 60-6RS-2	MADISON & ST. CLAIR	678	157
CONTRACT NO. 76E84				
ILLINOIS FED. AID PROJECT				

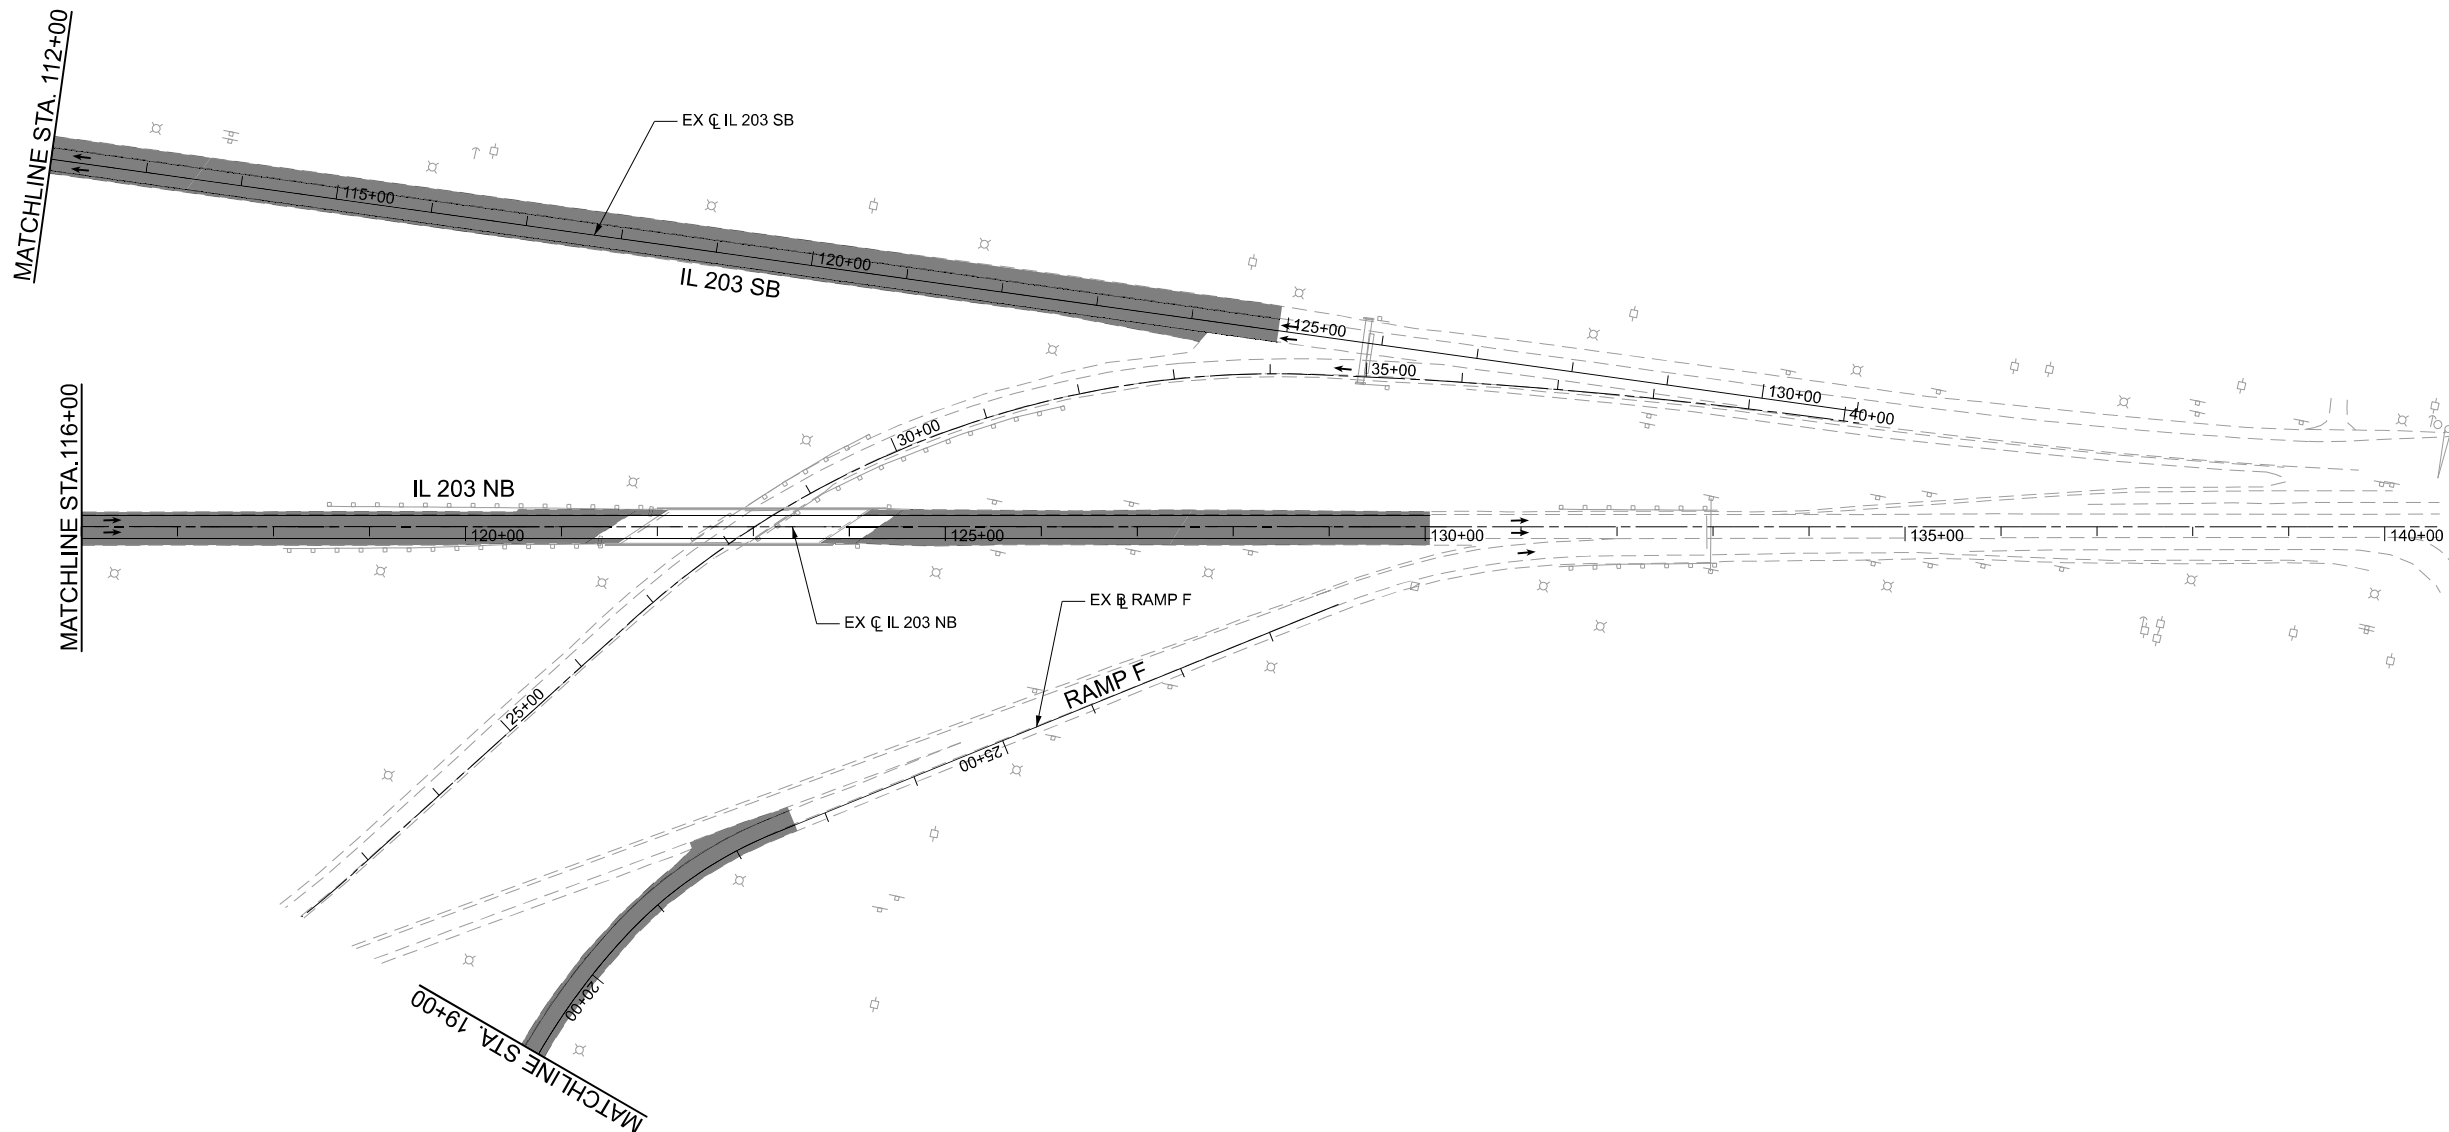

LEGEND

- WORK AREA
- PREVIOUSLY COMPLETED WORK AREA
- TEMPORARY PAVEMENT
- DIRECTION OF TRAFFIC FLOW
- DRUM
- TYPE III BARRICADE
- ARROW BOARD
- TEMPORARY PAVEMENT MARKING - LINE 6" - TYPE IV TAPE (SOLID YELLOW)
- TEMPORARY PAVEMENT MARKING - LINE 6" - TYPE IV TAPE (SOLID WHITE)
- TEMPORARY PAVEMENT MARKING - LINE 6" - TYPE IV TAPE (10' LINE, 30' GAP, WHITE)
- TEMPORARY PAVEMENT MARKING - LINE 6" - TYPE IV TAPE (DOTTED WHITE, 3' LINE - 9' GAP)




USER NAME	= jacobspw18ics03\$	DESIGNED	-	MS	REVISED	-
		DRAWN	-	RT	REVISED	-
PLOT SCALE	= 0.16666667' / in.	CHECKED	-	MS	REVISED	-
PLOT DATE	= 11/11/2025	DATE	-	2025/10/03	REVISED	-

**STATE OF ILLINOIS
DEPARTMENT OF TRANSPORTATION**

**SUGGESTED MAINTENANCE OF TRAFFIC
STAGE 1 IL 203 AND RAMP F**

SCALE: 1"=100' SHEET 14 OF 14 SHEETS STA. TO STA.

F.A.I. RTE.	SECTION	COUNTY	TOTAL SHEETS	SHEET NO.
70	Section 82-(5,6)RS-2, 60-6RS-2	MADISON & ST. CLAIR	678	158
CONTRACT NO. 76E84				
ILLINOIS FED. AID PROJECT				

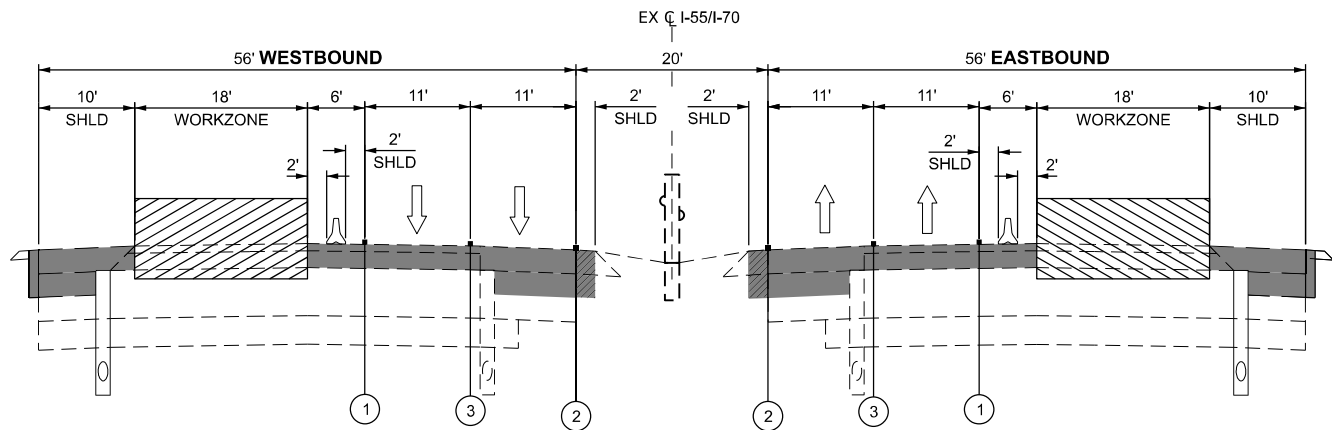

I-55/I-70 STAGE 2 TYPICAL SECTION
HALF MIDDLE LANE AND OUTSIDE LANE RESURFACING

NOTE:

1. ONLY 1 FT INSIDE AND OUTSIDE SHOULDER IS PROVIDED AT GUARDRAIL AND BRIDGE LOCATIONS.

LEGEND

- WORKZONE
- DRUM
- TEMPORARY CONCRETE BARRIER
- DIRECTION OF TRAVEL
- PREVIOUSLY CONSTRUCTED SHAPES
- TEMPORARY PAVEMENT
- TEMPORARY PAVEMENT MARKING - SOLID YELLOW 6"
- TEMPORARY PAVEMENT MARKING - SOLID WHITE 6"
- TEMPORARY PAVEMENT MARKING - SKIP DASH WHITE 6"

MODEL: S\MODEL\NAMES
FILE NAME: D87E84-I557-0-shld-MOT-S2-Typ.dgn

Jacobs
525 West Monroe
Suite 1600
Chicago, IL 60661
(312) 251-3000


USER NAME = jacobspr18ics03\$	DESIGNED - MS	REVISED -
	DRAWN - RT	REVISED -
PLOT SCALE = 0.16666667' / in.	CHECKED - MS	REVISED -
PLOT DATE = 10/14/2025	DATE - 2025/10/03	REVISED -

STATE OF ILLINOIS
DEPARTMENT OF TRANSPORTATION

SUGGESTED MAINTENANCE OF TRAFFIC
STAGE 2 TYPICAL SECTION

SCALE: 1" = 10' SHEET 1 OF 14 SHEETS STA. TO STA.


F.A.I. RTE.	SECTION	COUNTY	TOTAL SHEETS	SHEET NO.
70	Section82-(5,6)RS-2, 60-6RS-2	MADISON & ST. CLAIR	678	159
CONTRACT NO. 76E84				
ILLINOIS FED. AID PROJECT				

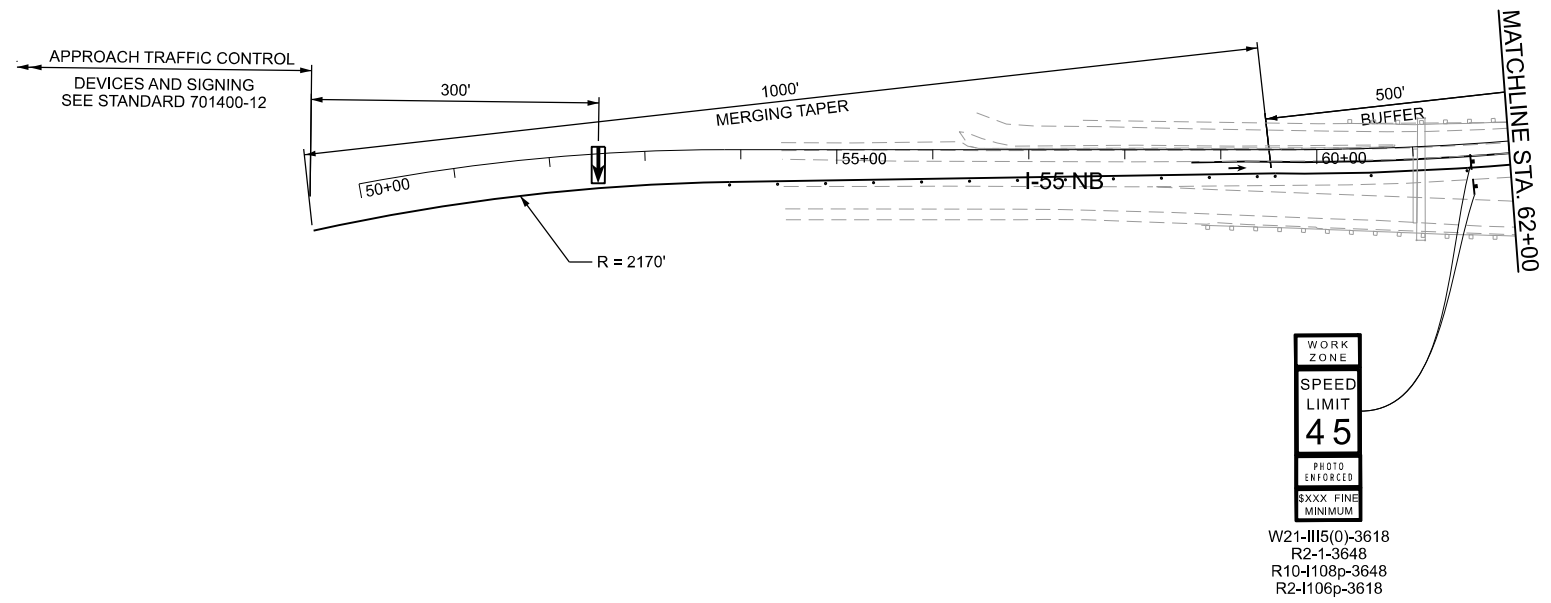

LEGEND

- WORK AREA
- PREVIOUSLY COMPLETED WORK AREA
- TEMPORARY PAVEMENT
- DIRECTION OF TRAFFIC FLOW
- DRUM
- TYPE III BARRICADE
- ARROW BOARD
- TEMPORARY PAVEMENT MARKING - LINE 6" - TYPE IV TAPE (SOLID YELLOW)
- TEMPORARY PAVEMENT MARKING - LINE 6" - TYPE IV TAPE (SOLID WHITE)
- TEMPORARY PAVEMENT MARKING - LINE 6" - TYPE IV TAPE (10' LINE, 30' GAP, WHITE)
- TEMPORARY PAVEMENT MARKING - LINE 6" - TYPE IV TAPE (DOTTED WHITE, 3' LINE - 9' GAP)

NOTE:
ADVANCE SIGNAGE FOR LANE DROP TO BE INSTALLED
ACCORDING TO IDOT HIGHWAY STANDARD 701400-12.

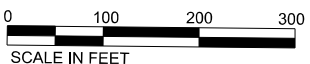

MODEL: S\MODEL\NAMES
FILE NAME: D878E84-15570-esht-IHOT-S2-01.dgn




USER NAME	= jacobspw18lcs04\$	DESIGNED	-	MS	REVISED	-
		DRAWN	-	RT	REVISED	-
PLOT SCALE	= 0.16666667' / in.	CHECKED	-	MS	REVISED	-
PLOT DATE	= 10/14/2025	DATE	-	2025/10/03	REVISED	-

STATE OF ILLINOIS
DEPARTMENT OF TRANSPORTATION

SUGGESTED MAINTENANCE OF TRAFFIC
STAGE 2 I-55 /I-70

SCALE: 1"=100' SHEET 2 OF 14 SHEETS STA. TO STA.

F.A.I. RTE.	SECTION	COUNTY	TOTAL SHEETS	SHEET NO.
70	Section82-(5,6)RS-2, 60-6RS-2	MADISON & ST. CLAIR	678	160
CONTRACT NO. 76E84				
ILLINOIS FED. AID PROJECT				

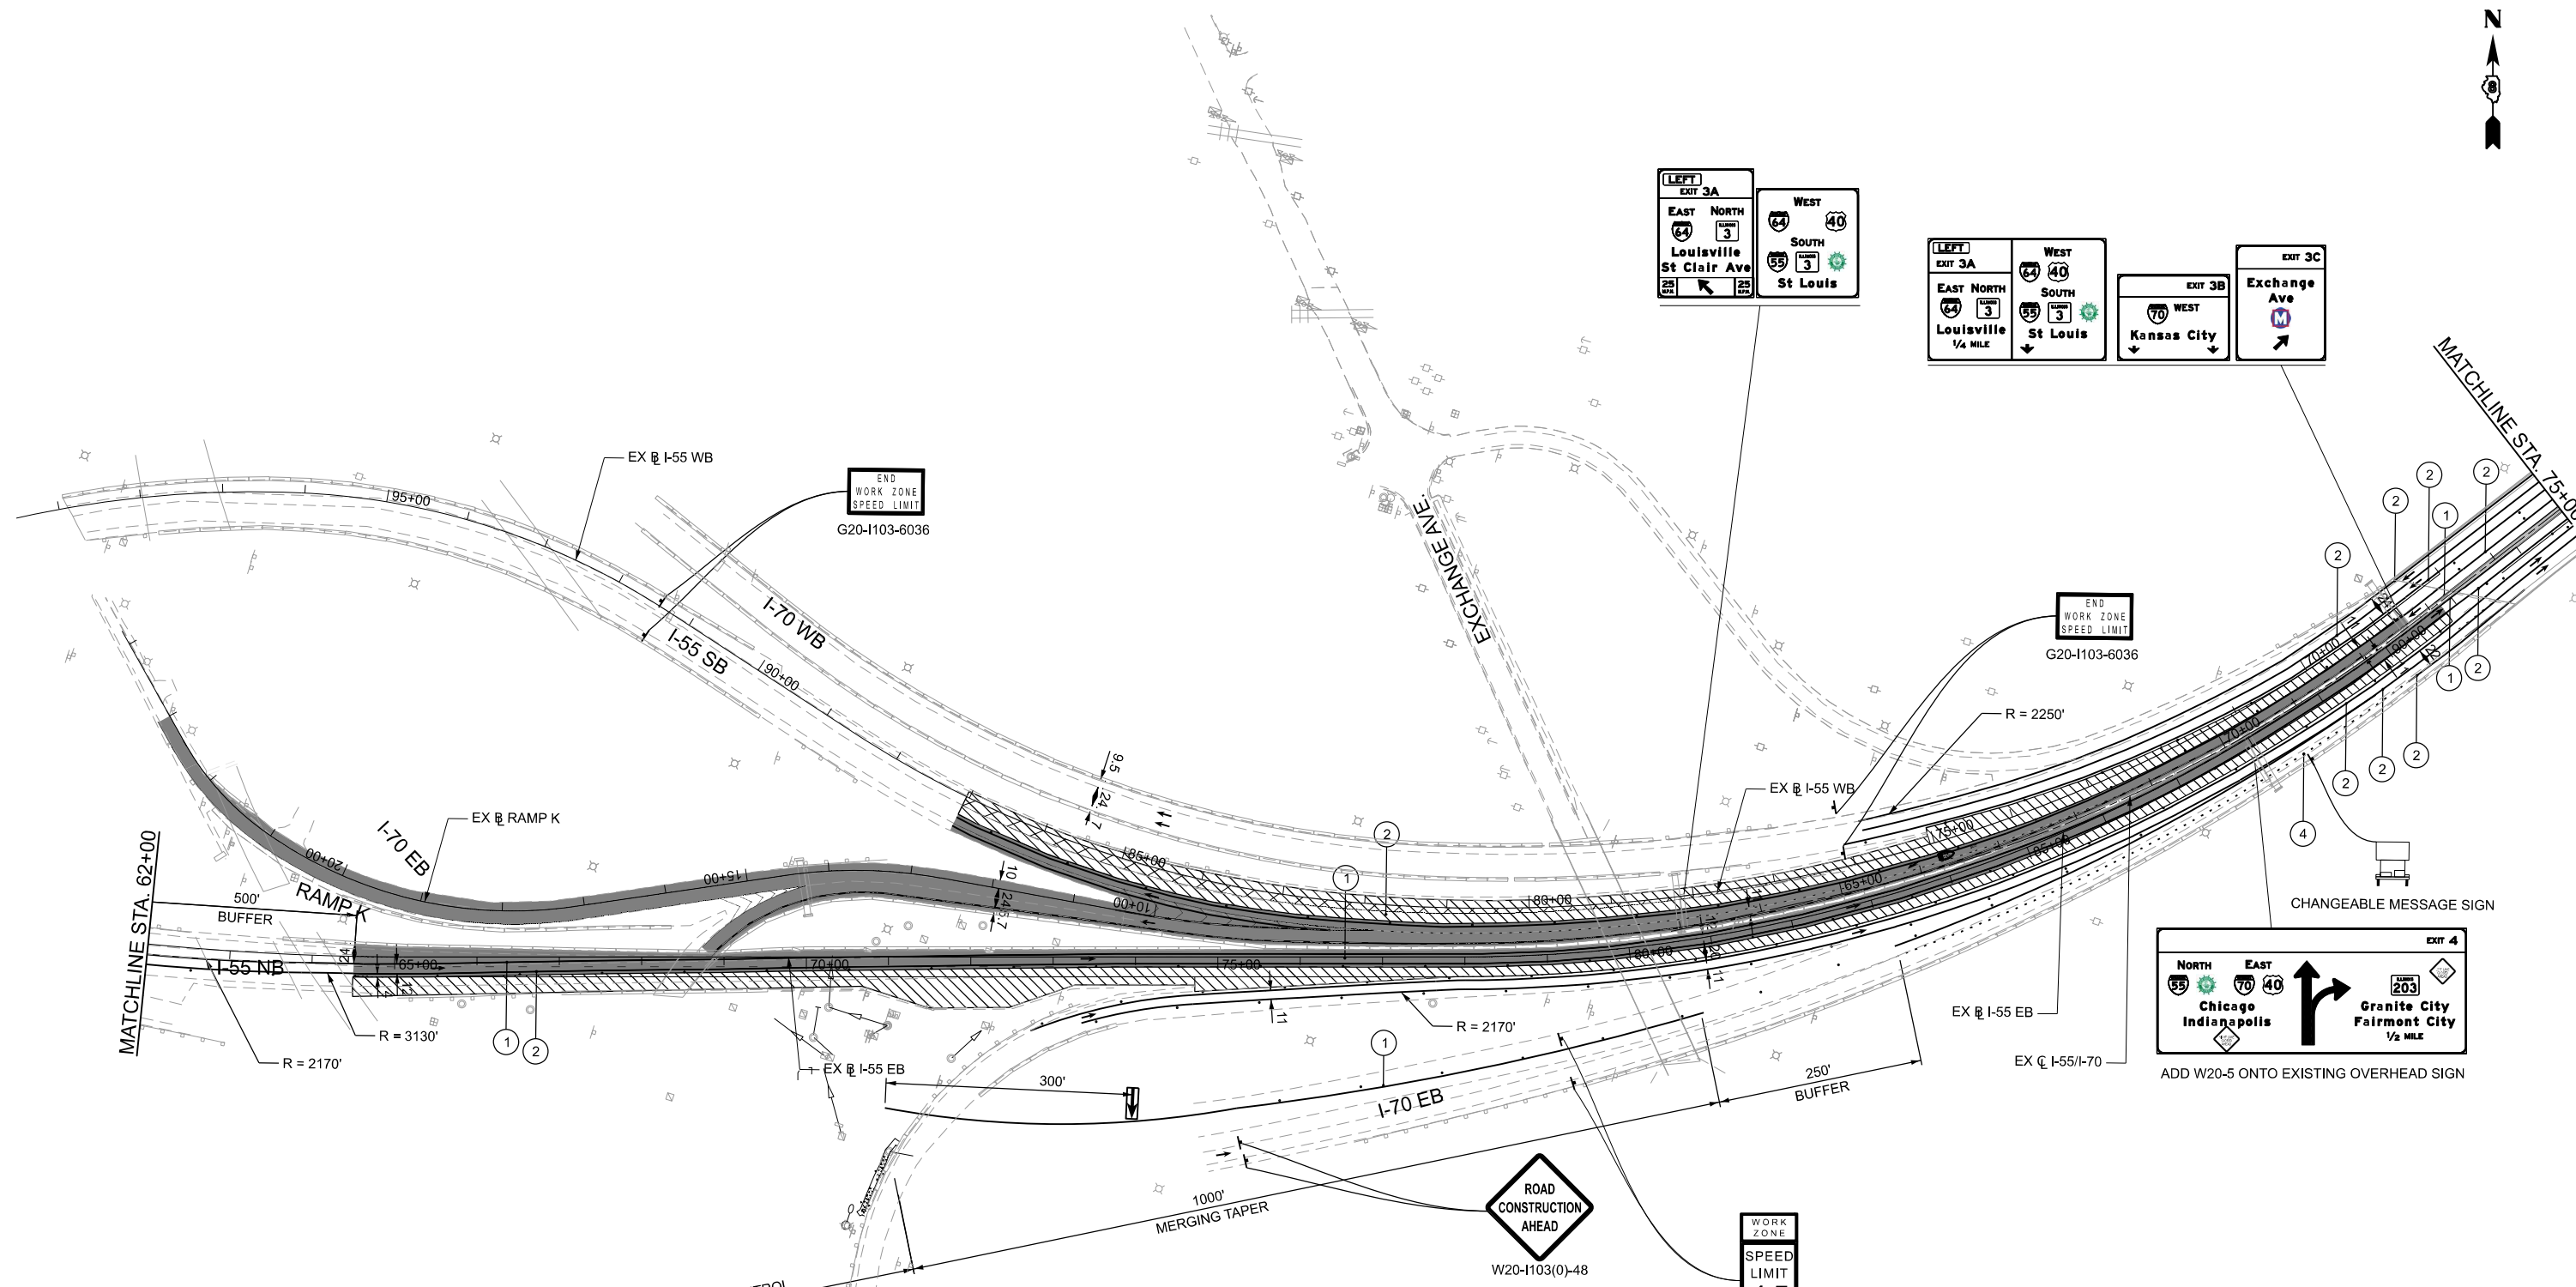

LEGEND

- WORK AREA
- PREVIOUSLY COMPLETED WORK AREA
- TEMPORARY PAVEMENT
- DIRECTION OF TRAFFIC FLOW
- DRUM
- TYPE III BARRICADE
- ARROW BOARD
- TEMPORARY PAVEMENT MARKING - LINE 6" - TYPE IV TAPE (SOLID YELLOW)
- TEMPORARY PAVEMENT MARKING - LINE 6" - TYPE IV TAPE (SOLID WHITE)
- TEMPORARY PAVEMENT MARKING - LINE 6" - TYPE IV TAPE (10' LINE, 30' GAP, WHITE)
- TEMPORARY PAVEMENT MARKING - LINE 6" - TYPE IV TAPE (DOTTED WHITE, 3' LINE - 9' GAP)

Jacobs
525 West Monroe
Suite 1600
Chicago, IL 60661
(312) 251-3000



USER NAME	= jacobspr18ics03\$	DESIGNED	- MS	REVISED	-
		DRAWN	- RT	REVISED	-
PLOT SCALE	= 0.16666667" / in.	CHECKED	- MS	REVISED	-
PLOT DATE	= 10/14/2025	DATE	- 2025/10/03	REVISED	-

**STATE OF ILLINOIS
DEPARTMENT OF TRANSPORTATION**

**SUGGESTED MAINTENANCE OF TRAFFIC
STAGE 2 I-55 /I-70**

SCALE: 1"=100' SHEET 3 OF 14 SHEETS STA. TO STA.

F.A.I. RTE.	SECTION	COUNTY	TOTAL SHEETS	SHEET NO.
70	Section82-(5,6)RS-2, 60-6RS-2	MADISON & ST. CLAIR	678	161
CONTRACT NO. 76E84				
ILLINOIS FED. AID PROJECT				

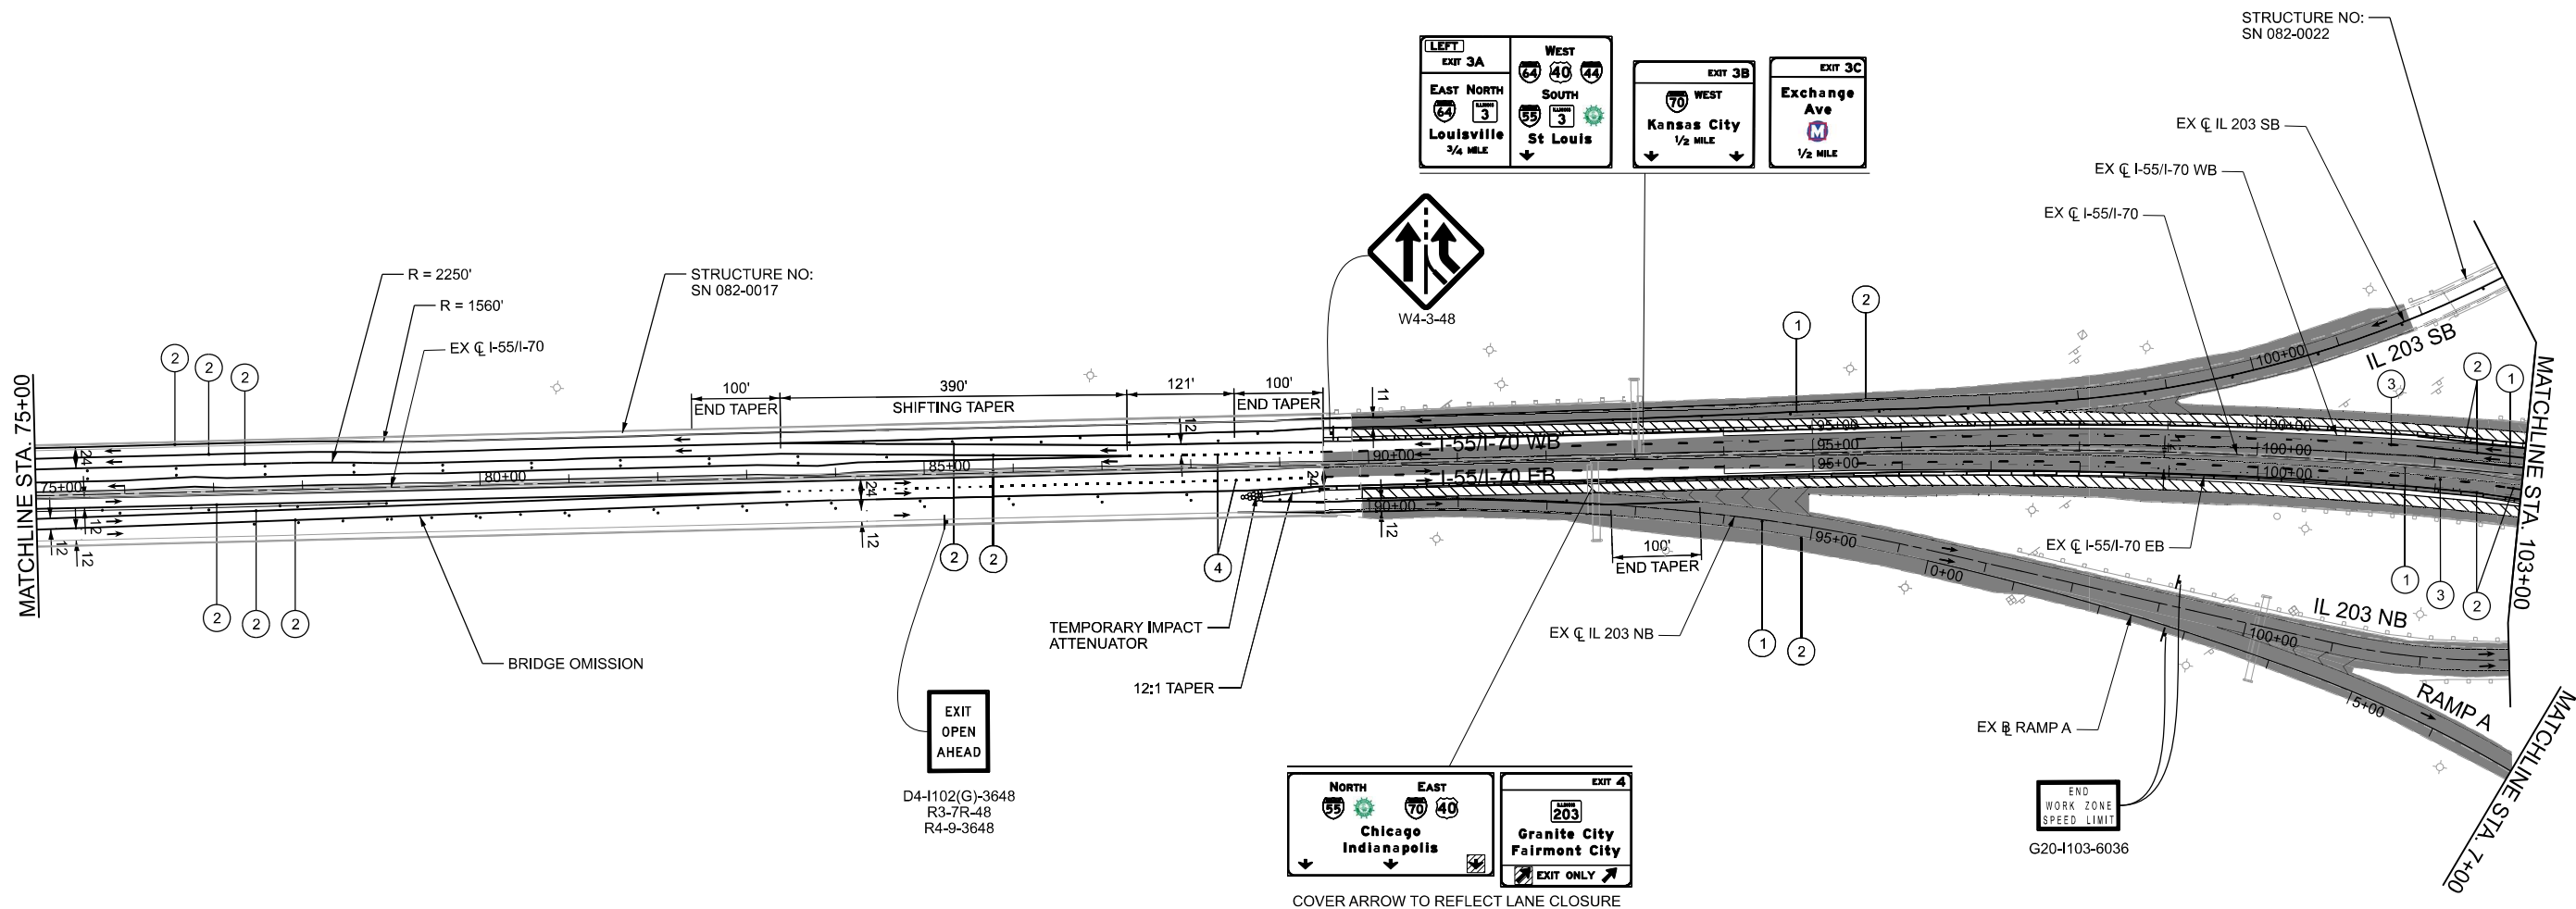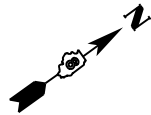

LEGEND

- WORK AREA
- PREVIOUSLY COMPLETED WORK AREA
- TEMPORARY PAVEMENT
- DIRECTION OF TRAFFIC FLOW
- DRUM
- TYPE III BARRICADE
- ARROW BOARD
- TEMPORARY PAVEMENT MARKING - LINE 6" - TYPE IV TAPE (SOLID YELLOW)
- TEMPORARY PAVEMENT MARKING - LINE 6" - TYPE IV TAPE (SOLID WHITE)
- TEMPORARY PAVEMENT MARKING - LINE 6" - TYPE IV TAPE (10' LINE, 30' GAP, WHITE)
- TEMPORARY PAVEMENT MARKING - LINE 6" - TYPE IV TAPE (DOTTED WHITE, 3' LINE - 9' GAP)

Jacobs
525 West Monroe
Suite 1600
Chicago, IL 60661
(312) 251-3000

USER NAME	= jacobspr18ics04\$	DESIGNED	- MS	REVISED	-
DRAWN	- RT	REVIS	-		
PLOT SCALE	= 0.16666667' / in.	CHECKED	- MS	REVISED	-
PLOT DATE	= 11/11/2025	DATE	- 2025/10/03	REVISED	-



**STATE OF ILLINOIS
DEPARTMENT OF TRANSPORTATION**

**SUGGESTED MAINTENANCE OF TRAFFIC
STAGE 2 I-55 /I-70**

SCALE: 1"=100' SHEET 4 OF 14 SHEETS STA. TO STA.

F.A.I. RTE.	SECTION	COUNTY	TOTAL SHEETS	SHEET NO.
70	Section82-(5,6)RS-2, 60-6RS-2	MADISON & ST. CLAIR	678	162
CONTRACT NO. 76E84				
ILLINOIS FED. AID PROJECT				

NOTE: LOCATIONS WHERE RAMPS CROSS THE WORK ZONE
ARE TO BE CONSTRUCTED DURING WEEKEND CLOSURES
ALL RAMPS TO REMAIN OPEN MONDAY THROUGH FRIDAY

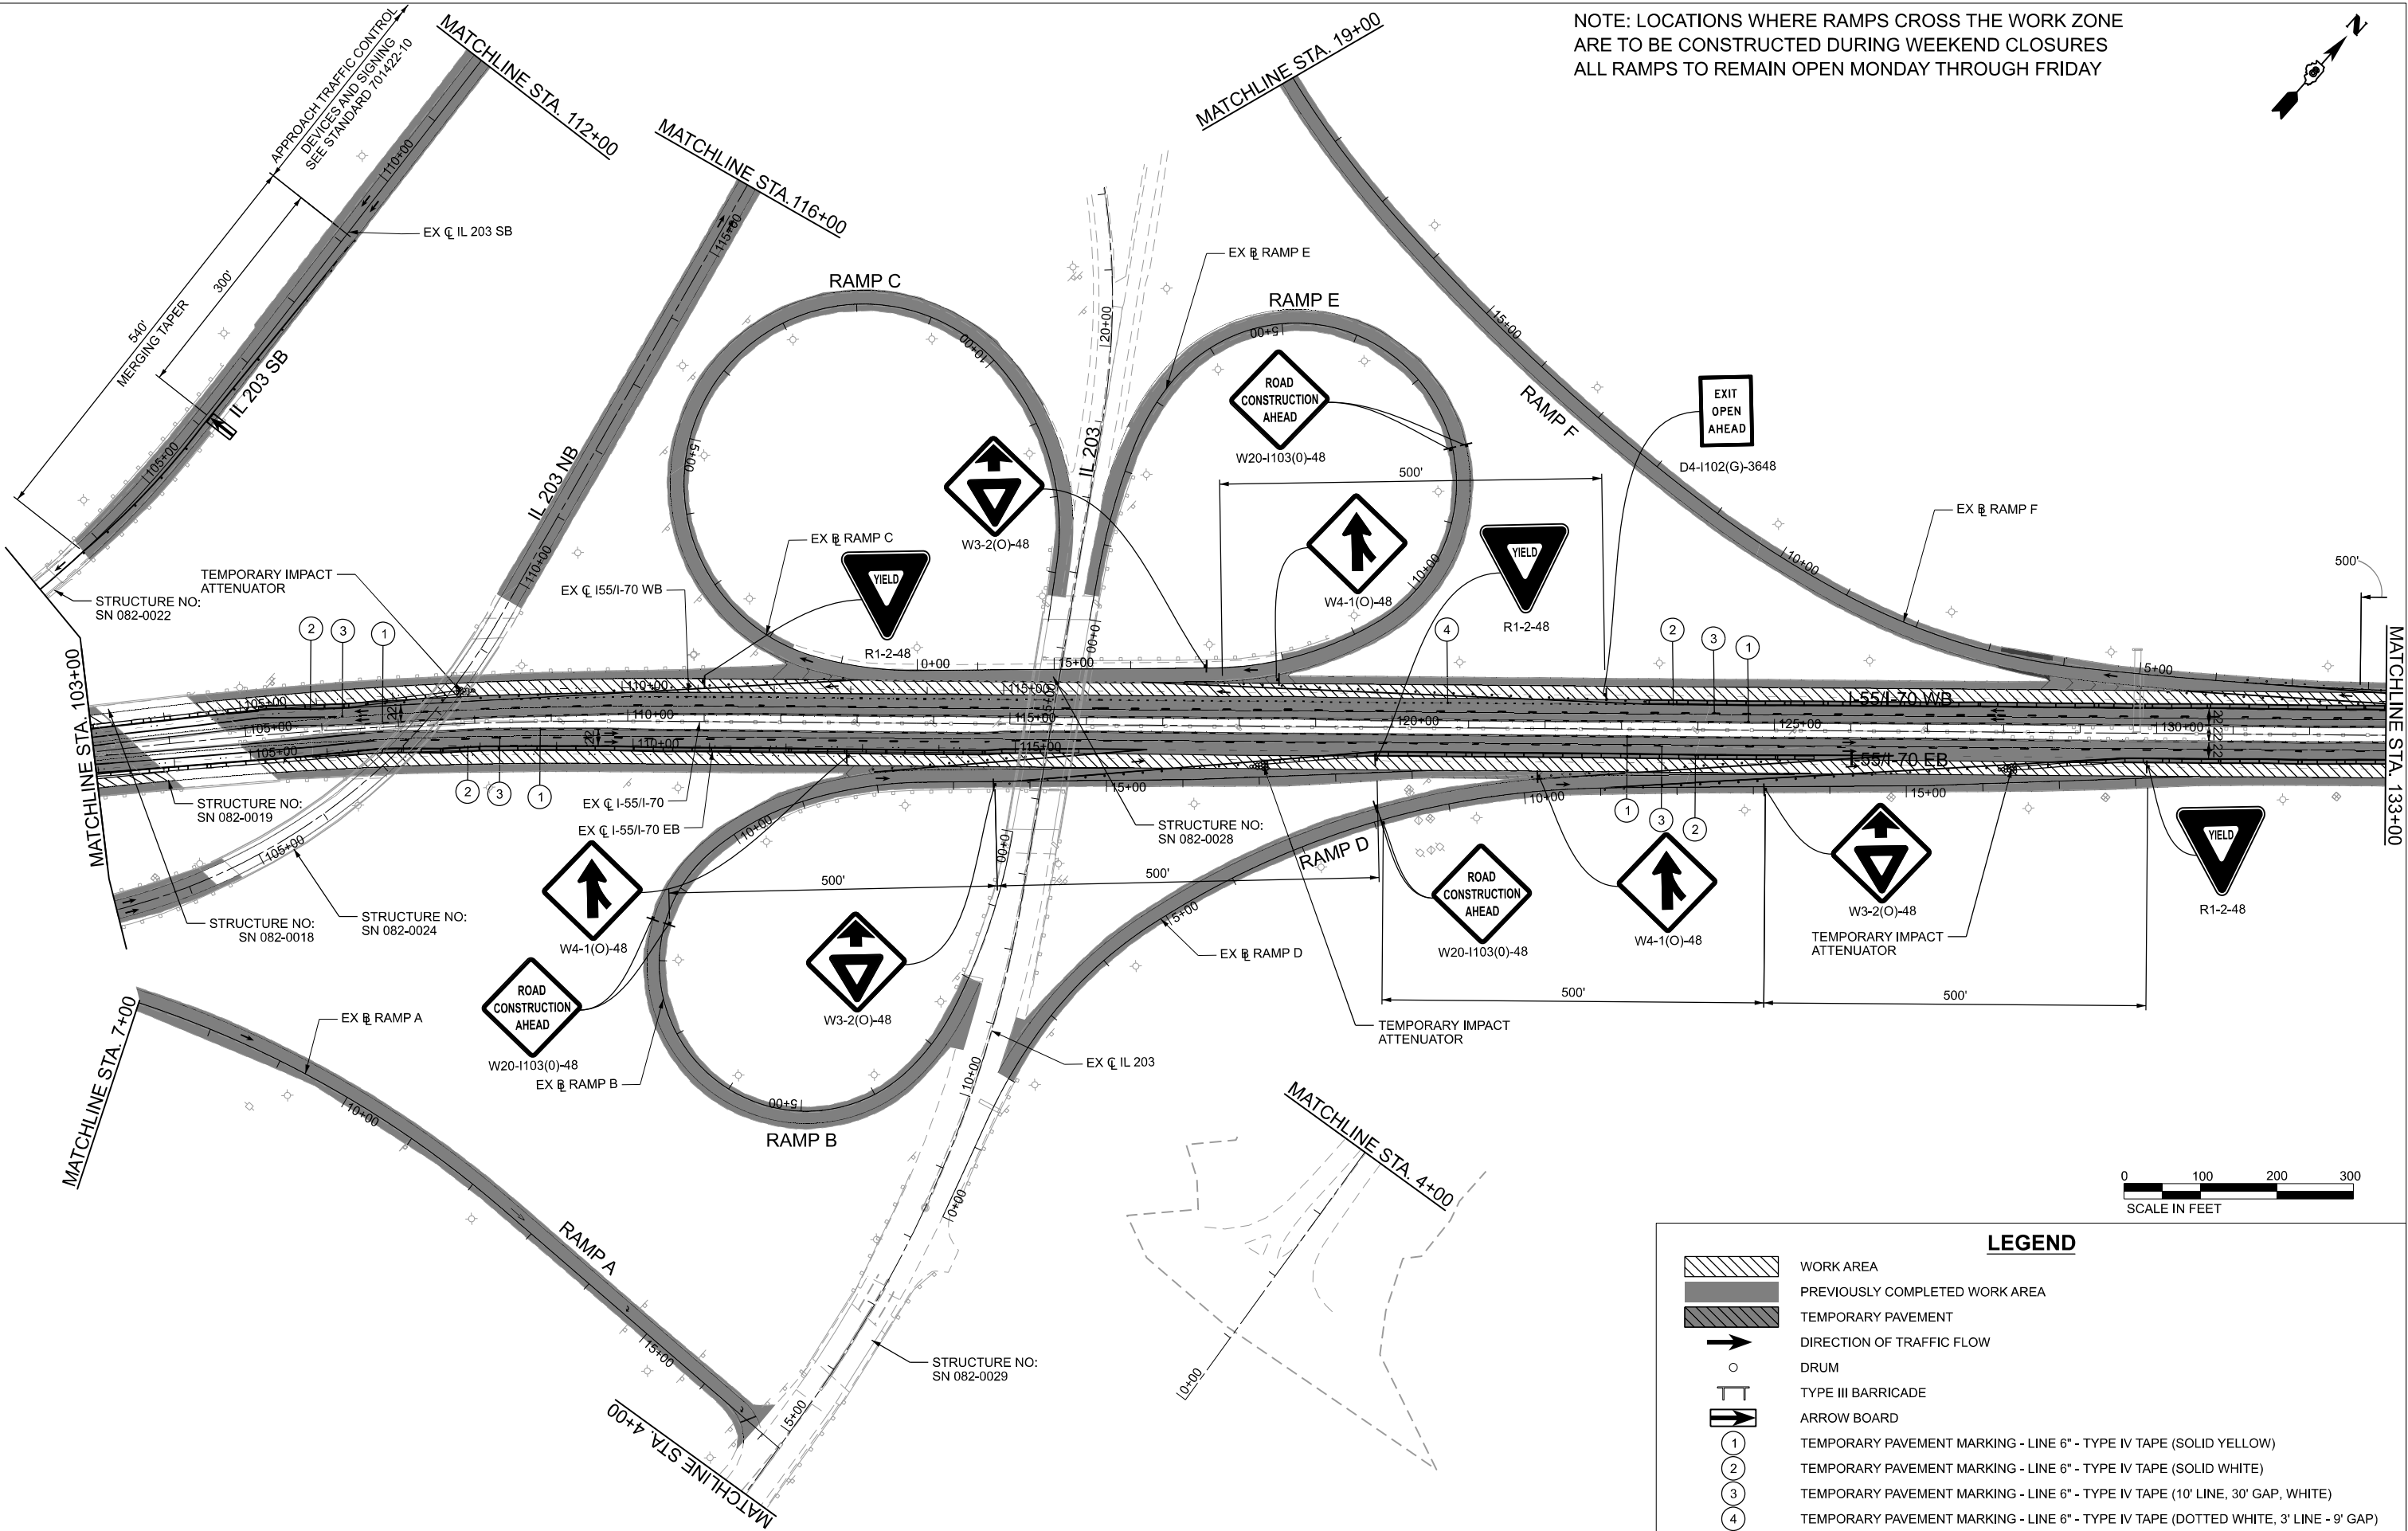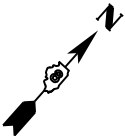

LEGEND

- WORK AREA
- PREVIOUSLY COMPLETED WORK AREA
- TEMPORARY PAVEMENT
- DIRECTION OF TRAFFIC FLOW
- DRUM
- TYPE III BARRICADE
- ARROW BOARD
- TEMPORARY PAVEMENT MARKING - LINE 6" - TYPE IV TAPE (SOLID YELLOW)
- TEMPORARY PAVEMENT MARKING - LINE 6" - TYPE IV TAPE (SOLID WHITE)
- TEMPORARY PAVEMENT MARKING - LINE 6" - TYPE IV TAPE (10' LINE, 30' GAP, WHITE)
- TEMPORARY PAVEMENT MARKING - LINE 6" - TYPE IV TAPE (DOTTED WHITE, 3' LINE - 9' GAP)





USER NAME	= jacobsprw18ics03\$	DESIGNED -	MS	REVISED -	
DRAWN -	RT	REVISED -			
PLOT SCALE	= 0.16666667" / in.	CHECKED -	MS	REVISED -	
PLOT DATE	= 11/11/2025	DATE	= 2025/10/03	REVISED -	

STATE OF ILLINOIS
DEPARTMENT OF TRANSPORTATION

SUGGESTED MAINTENANCE OF TRAFFIC
STAGE 2 I-55 /I-70

SCALE: 1"=100' SHEET 5 OF 14 SHEETS STA. TO STA.

F.A.I. RTE.	SECTION	COUNTY	TOTAL SHEETS	SHEET NO.
70	Section82-(5,6)RS-2, 60-6RS-2	MADISON & ST. CLAIR	678	163
CONTRACT NO. 76E84				
ILLINOIS FED. AID PROJECT				

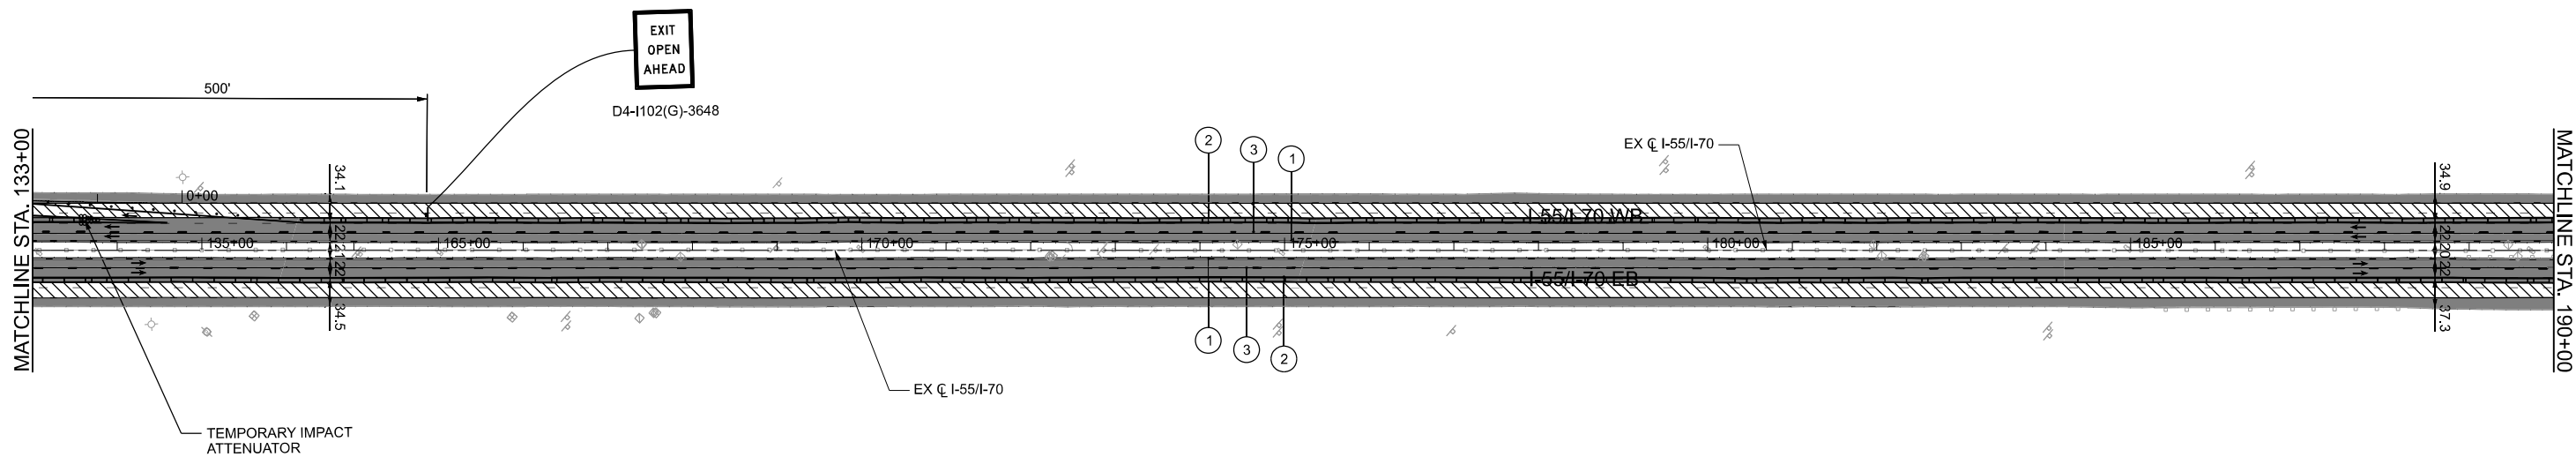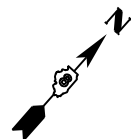

LEGEND

- WORK AREA
- PREVIOUSLY COMPLETED WORK AREA
- TEMPORARY PAVEMENT
- DIRECTION OF TRAFFIC FLOW
- DRUM
- TYPE III BARRICADE
- ARROW BOARD
- TEMPORARY PAVEMENT MARKING - LINE 6" - TYPE IV TAPE (SOLID YELLOW)
- TEMPORARY PAVEMENT MARKING - LINE 6" - TYPE IV TAPE (SOLID WHITE)
- TEMPORARY PAVEMENT MARKING - LINE 6" - TYPE IV TAPE (10' LINE, 30' GAP, WHITE)
- TEMPORARY PAVEMENT MARKING - LINE 6" - TYPE IV TAPE (DOTTED WHITE, 3' LINE - 9' GAP)





USER NAME	= jacobspr18ics03\$	DESIGNED	-	MS	REVISED	-
		DRAWN	-	RT	REVISED	-
PLOT SCALE	= 0,16666667 ' / in.	CHECKED	-	MS	REVISED	-
PLOT DATE	= 10/14/2025	DATE	-	2025/10/03	REVISED	-

STATE OF ILLINOIS
DEPARTMENT OF TRANSPORTATION

SUGGESTED MAINTENANCE OF TRAFFIC
STAGE 2 I-55 /I-70

SCALE: 1"=100' SHEET 6 OF 14 SHEETS STA. TO STA.

F.A.I. RTE.	SECTION	COUNTY	TOTAL SHEETS	SHEET NO.
70	Section82-(5,6)RS-2, 60-6RS-2	MADISON & ST. CLAIR	678	164
CONTRACT NO. 76E84				
ILLINOIS FED. AID PROJECT				

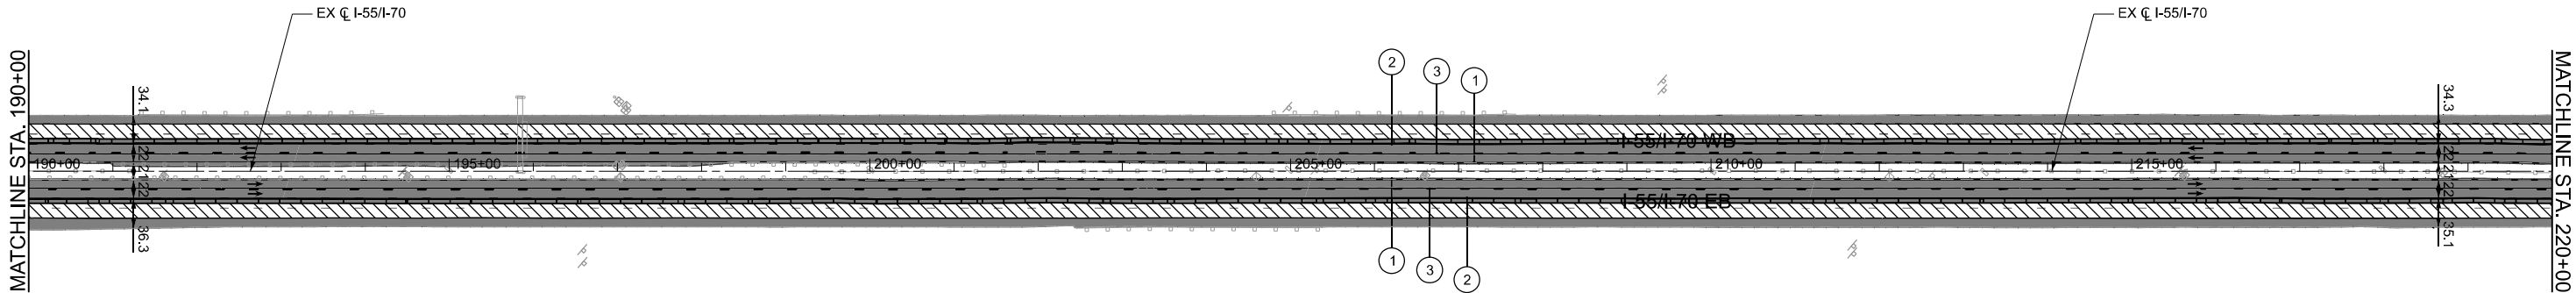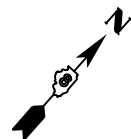

LEGEND

- WORK AREA
- PREVIOUSLY COMPLETED WORK AREA
- TEMPORARY PAVEMENT
- DIRECTION OF TRAFFIC FLOW
- DRUM
- TYPE III BARRICADE
- ARROW BOARD
- TEMPORARY PAVEMENT MARKING - LINE 6" - TYPE IV TAPE (SOLID YELLOW)
- TEMPORARY PAVEMENT MARKING - LINE 6" - TYPE IV TAPE (SOLID WHITE)
- TEMPORARY PAVEMENT MARKING - LINE 6" - TYPE IV TAPE (10' LINE, 30' GAP, WHITE)
- TEMPORARY PAVEMENT MARKING - LINE 6" - TYPE IV TAPE (DOTTED WHITE, 3' LINE - 9' GAP)



Jacobs
525 West Monroe
Suite 1600
Chicago, IL 60661
(312) 251-3000


USER NAME	= jacobspr18ics03\$	DESIGNED	-	MS	REVISED	-
		DRAWN	-	RT	REVISED	-
PLOT SCALE	= 0.16666667 ' / in.	CHECKED	-	MS	REVISED	-
PLOT DATE	= 10/14/2025	DATE	-	2025/10/03	REVISED	-

**STATE OF ILLINOIS
DEPARTMENT OF TRANSPORTATION**

**SUGGESTED MAINTENANCE OF TRAFFIC
STAGE 2 I-55 /I-70**

SCALE: 1"=100' SHEET 7 OF 14 SHEETS STA. TO STA.

F.A.I. RTE.	SECTION	COUNTY	TOTAL SHEETS	SHEET NO.
70	Section82-(5,6)RS-2, 60-6RS-2	MADISON & ST. CLAIR	678	165
CONTRACT NO. 76E84				
ILLINOIS FED. AID PROJECT				

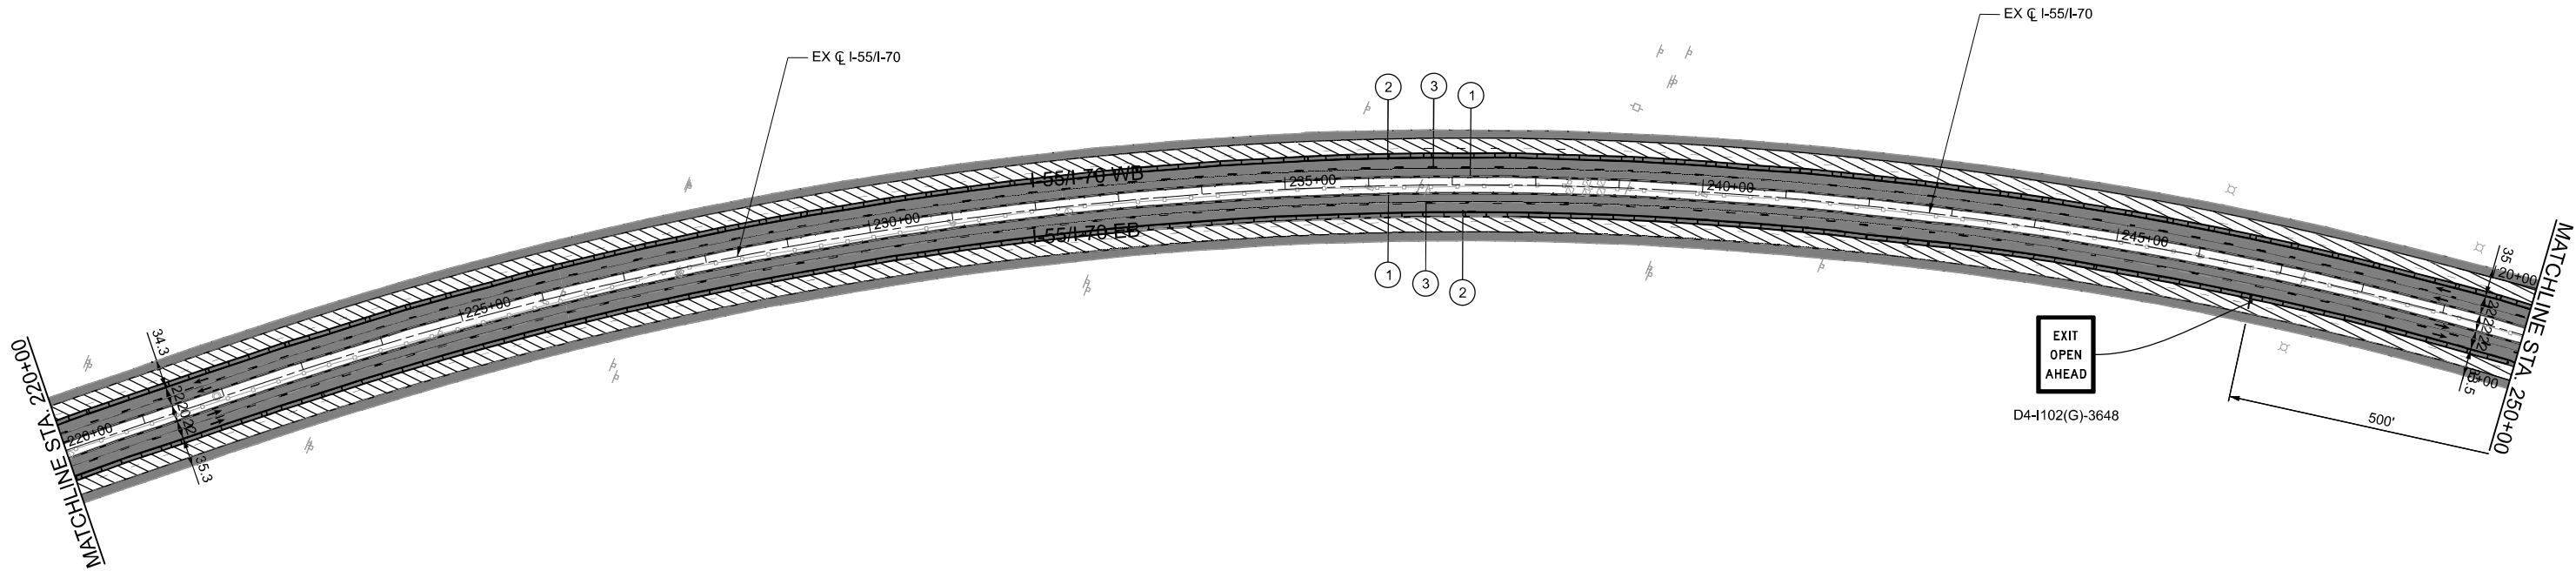

LEGEND

- WORK AREA
- PREVIOUSLY COMPLETED WORK AREA
- TEMPORARY PAVEMENT
- DIRECTION OF TRAFFIC FLOW
- DRUM
- TYPE III BARRICADE
- ARROW BOARD
- TEMPORARY PAVEMENT MARKING - LINE 6" - TYPE IV TAPE (SOLID YELLOW)
- TEMPORARY PAVEMENT MARKING - LINE 6" - TYPE IV TAPE (SOLID WHITE)
- TEMPORARY PAVEMENT MARKING - LINE 6" - TYPE IV TAPE (10' LINE, 30' GAP, WHITE)
- TEMPORARY PAVEMENT MARKING - LINE 6" - TYPE IV TAPE (DOTTED WHITE, 3' LINE - 9' GAP)




USER NAME	= jacobspr18ics03\$	DESIGNED	-	MS	REVISED	-
		DRAWN	-	RT	REVISED	-
PLOT SCALE	= 0.16666667 ' / in.	CHECKED	-	MS	REVISED	-
PLOT DATE	= 10/14/2025	DATE	-	2025/10/03	REVISED	-

**STATE OF ILLINOIS
DEPARTMENT OF TRANSPORTATION**

**SUGGESTED MAINTENANCE OF TRAFFIC
STAGE 2 I-55 /I-70**

SCALE: 1"=100' SHEET 8 OF 14 SHEETS STA. TO STA.

F.A.I. RTE.	SECTION	COUNTY	TOTAL SHEETS	SHEET NO.
70	Section82-(5,6)RS-2, 60-6RS-2	MADISON & ST. CLAIR	678	166
CONTRACT NO. 76E84				
ILLINOIS FED. AID PROJECT				

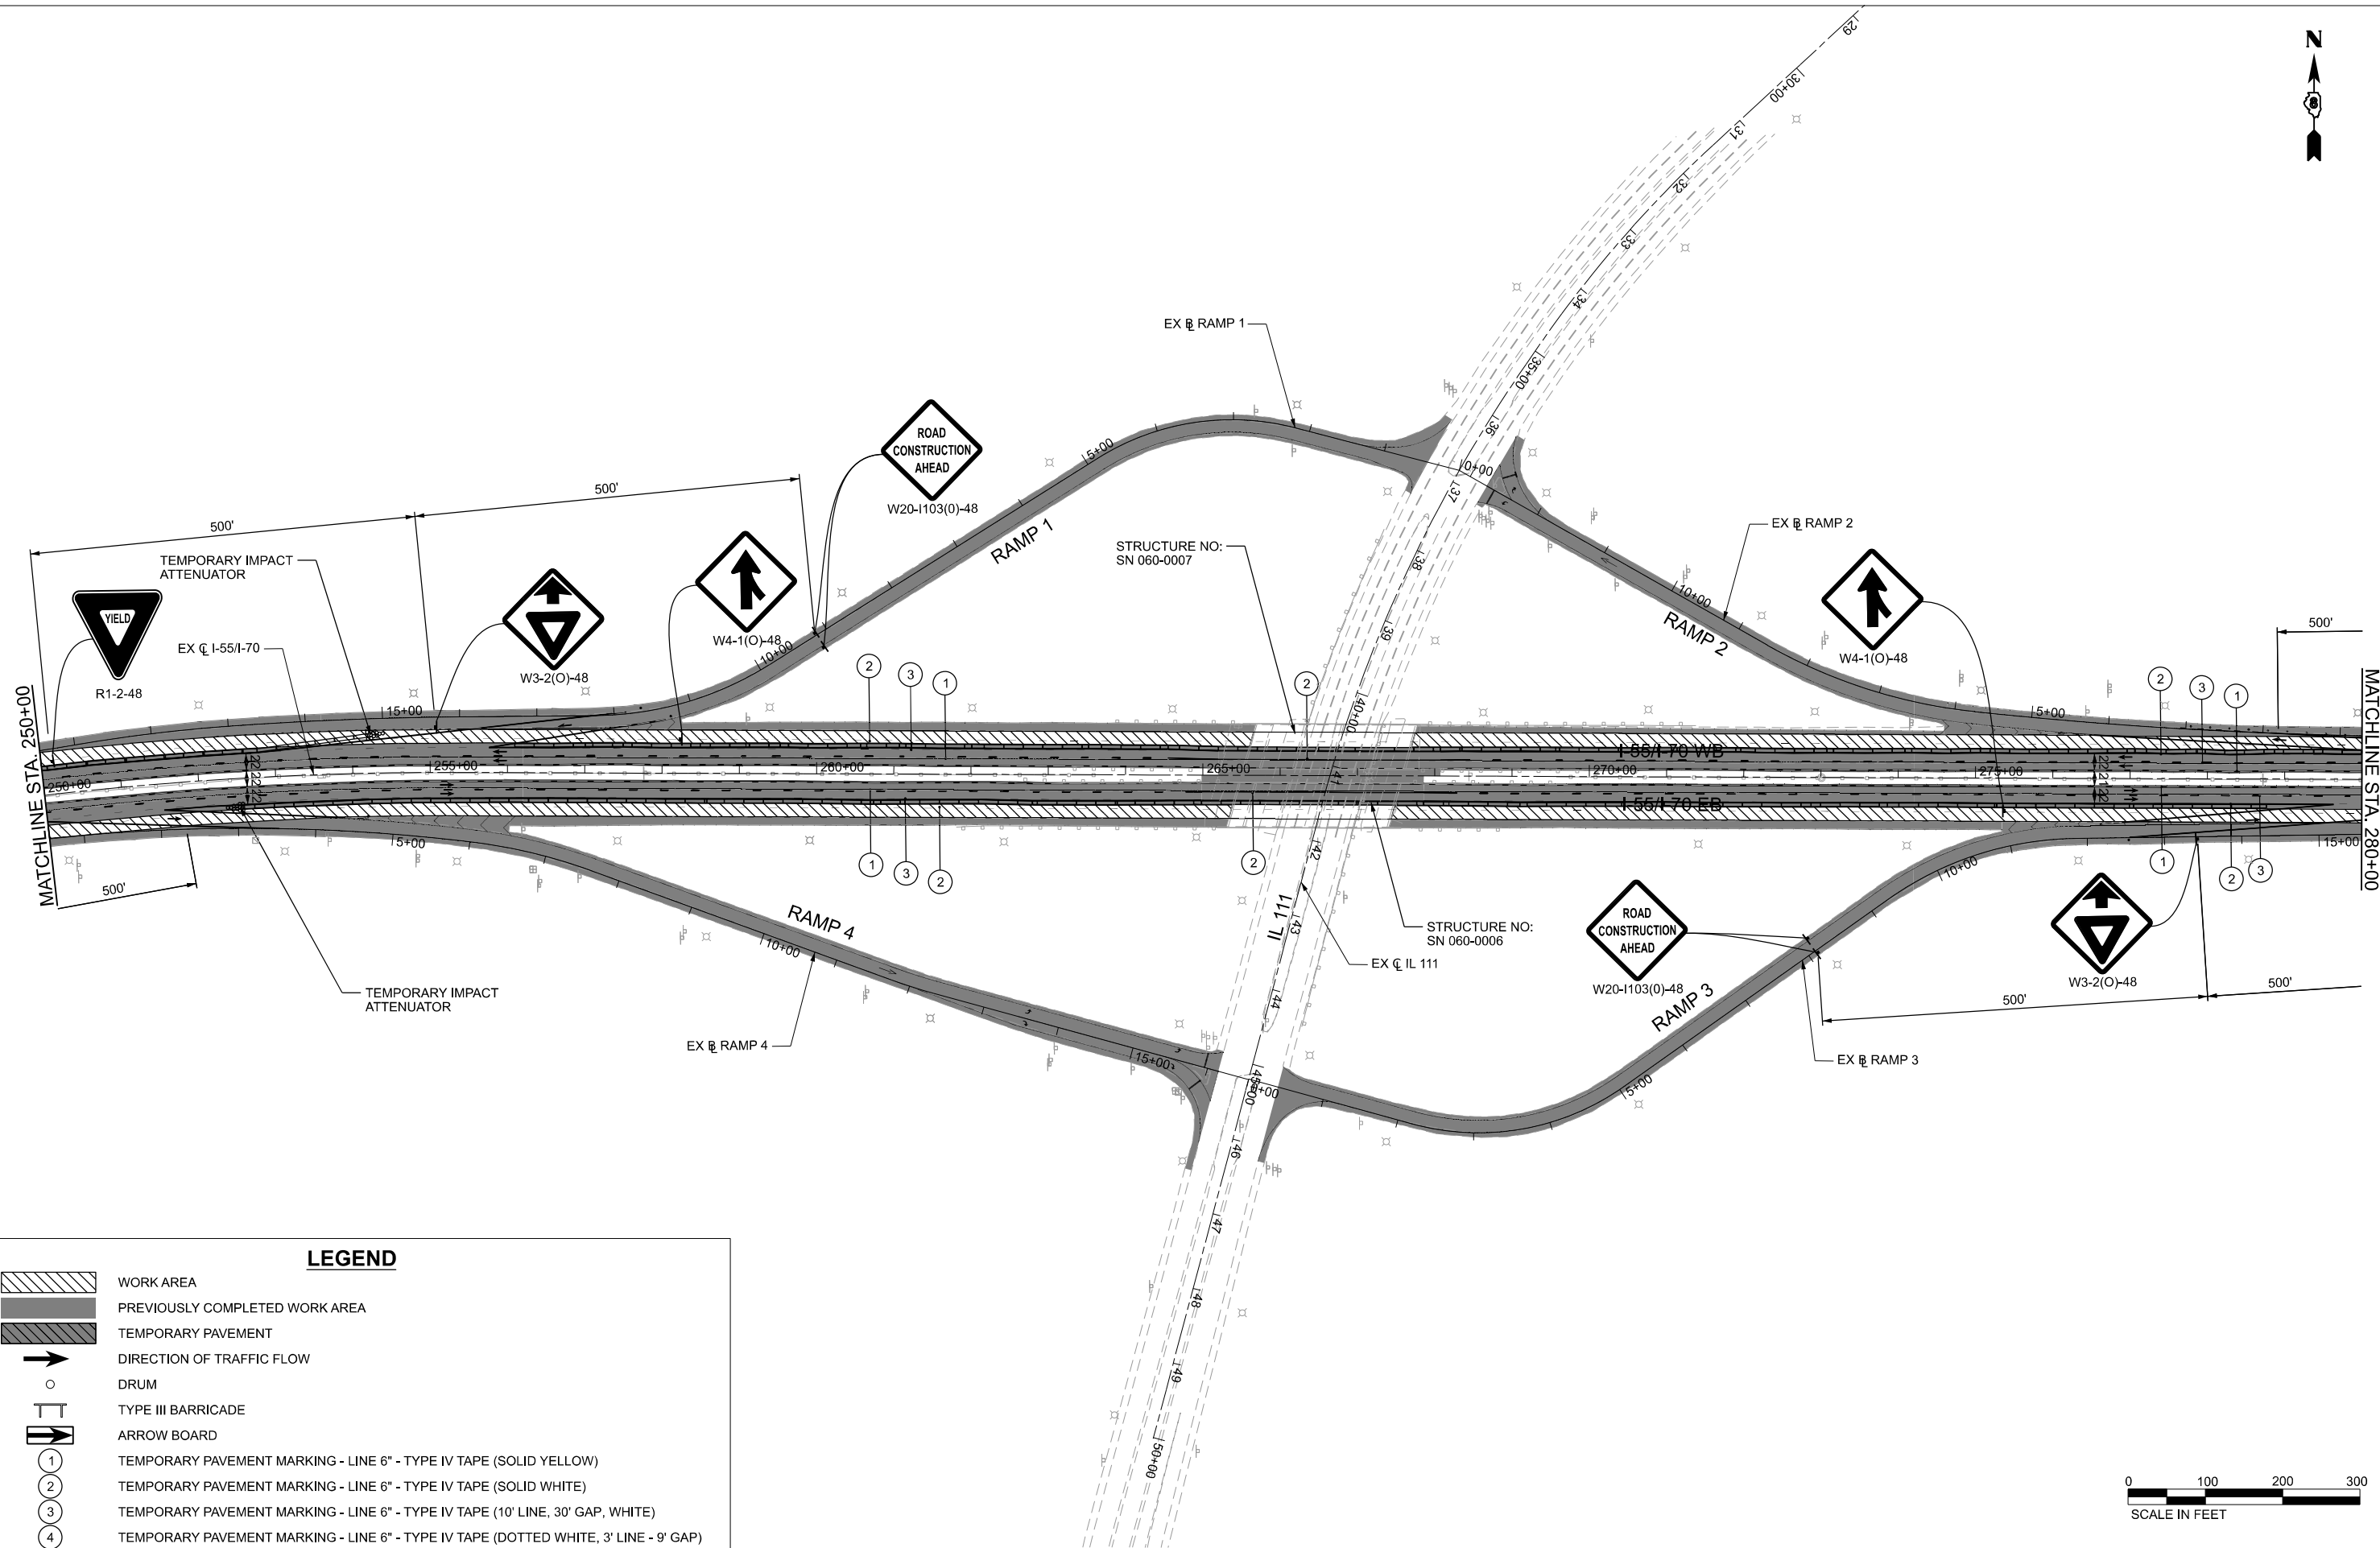

LEGEND

- WORK AREA
- PREVIOUSLY COMPLETED WORK AREA
- TEMPORARY PAVEMENT
- DIRECTION OF TRAFFIC FLOW
- DRUM
- TYPE III BARRICADE
- ARROW BOARD
- TEMPORARY PAVEMENT MARKING - LINE 6" - TYPE IV TAPE (SOLID YELLOW)
- TEMPORARY PAVEMENT MARKING - LINE 6" - TYPE IV TAPE (SOLID WHITE)
- TEMPORARY PAVEMENT MARKING - LINE 6" - TYPE IV TAPE (10' LINE, 30' GAP, WHITE)
- TEMPORARY PAVEMENT MARKING - LINE 6" - TYPE IV TAPE (DOTTED WHITE, 3' LINE - 9' GAP)

Jacobs
525 West Monroe
Suite 1600
Chicago, IL 60661
(312) 251-3000

USER NAME	= jacobspw18lcs04\$	DESIGNED	- MS	REVISED	-
		DRAWN	- RT	REVISED	-
PLOT SCALE	= 0.16666667" / in.	CHECKED	- MS	REVISED	-
PLOT DATE	= 10/14/2025	DATE	- 2025/10/03	REVISED	-


**STATE OF ILLINOIS
DEPARTMENT OF TRANSPORTATION**

**SUGGESTED MAINTENANCE OF TRAFFIC
STAGE 2 I-55 /I-70**

SCALE: 1"=100' SHEET 9 OF 14 SHEETS STA. TO STA.



F.A.I. RTE.	SECTION	COUNTY	TOTAL SHEETS	SHEET NO.
70	Section82-(5,6)RS-2, 60-6RS-2	MADISON & ST. CLAIR	678	167
CONTRACT NO. 76E84				
ILLINOIS FED. AID PROJECT				

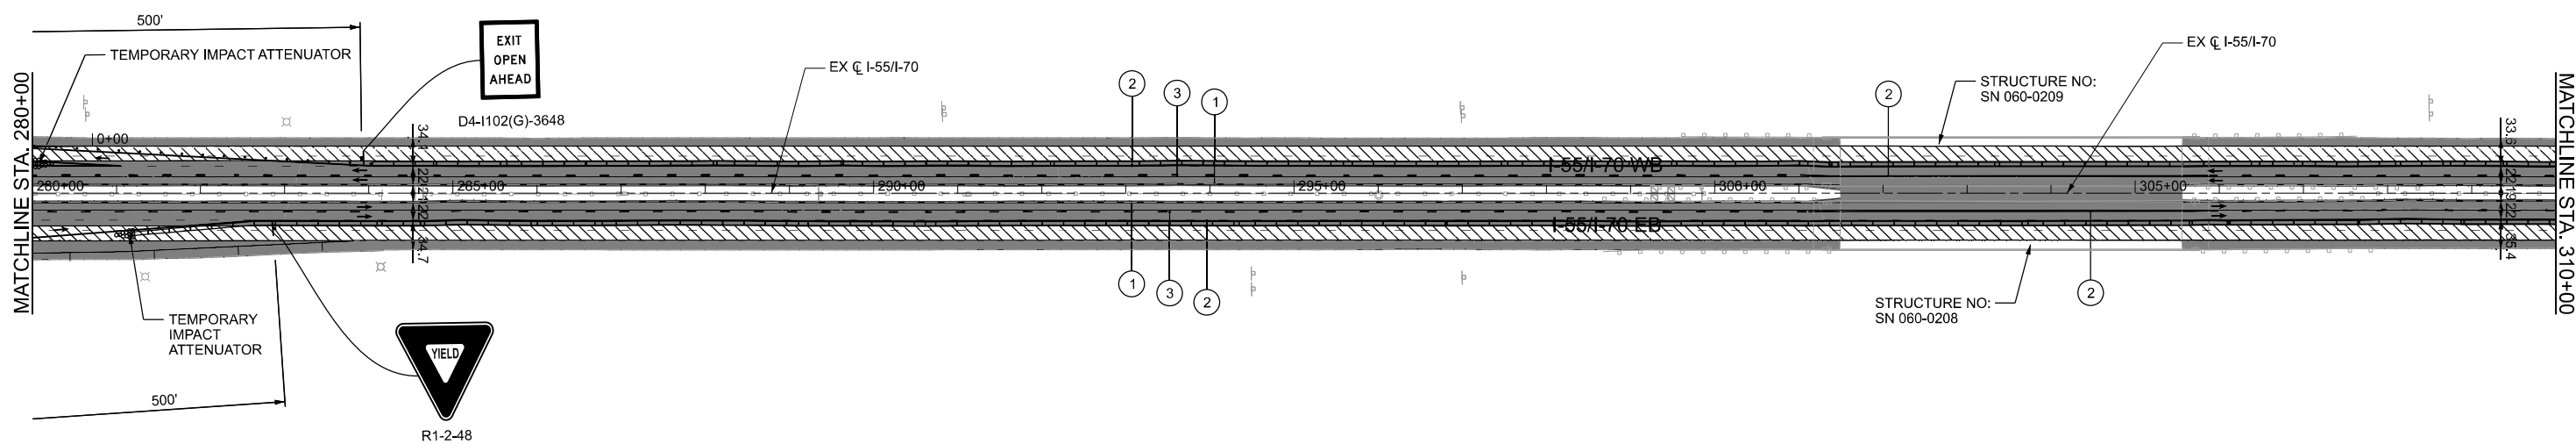

LEGEND

- WORK AREA
- PREVIOUSLY COMPLETED WORK AREA
- TEMPORARY PAVEMENT
- DIRECTION OF TRAFFIC FLOW
- DRUM
- TYPE III BARRICADE
- ARROW BOARD
- TEMPORARY PAVEMENT MARKING - LINE 6" - TYPE IV TAPE (SOLID YELLOW)
- TEMPORARY PAVEMENT MARKING - LINE 6" - TYPE IV TAPE (SOLID WHITE)
- TEMPORARY PAVEMENT MARKING - LINE 6" - TYPE IV TAPE (10' LINE, 30' GAP, WHITE)
- TEMPORARY PAVEMENT MARKING - LINE 6" - TYPE IV TAPE (DOTTED WHITE, 3' LINE - 9' GAP)



MODEL: S\MODEL\NAMES
FILE NAME: D876E84-1557\ssht-MOT-S2-09.dgn




USER NAME	= jacobspr18ics03\$	DESIGNED	-	MS	REVISED	-
		DRAWN	-	RT	REVISED	-
PLOT SCALE	= 0.16666667" / in.	CHECKED	-	MS	REVISED	-
PLOT DATE	= 10/14/2025	DATE	-	2025/10/03	REVISED	-

**STATE OF ILLINOIS
DEPARTMENT OF TRANSPORTATION**

**SUGGESTED MAINTENANCE OF TRAFFIC
STAGE 2 I-55 /I-70**


SCALE: 1"=100' SHEET 10 OF 14 SHEETS STA. TO STA.

F.A.I. RTE.	SECTION	COUNTY	TOTAL SHEETS	SHEET NO.
70	Section 82-(5,6)RS-2, 60-6RS-2	MADISON & ST. CLAIR	678	168
CONTRACT NO. 76E84				
ILLINOIS			FED. AID PROJECT	

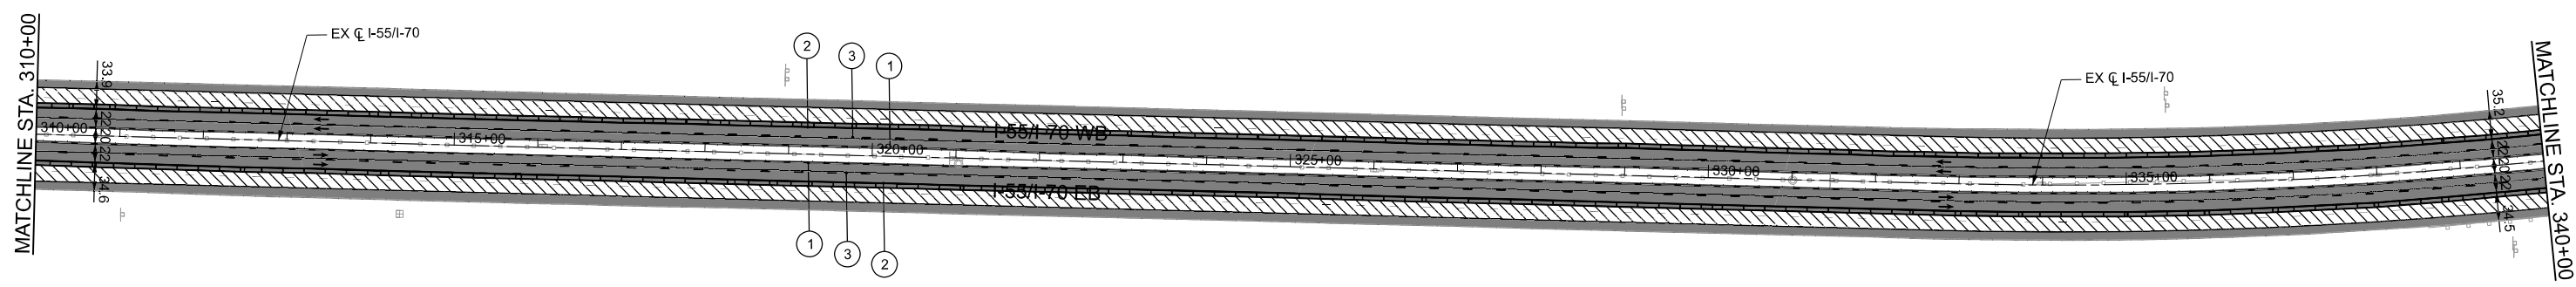

LEGEND

- WORK AREA
- PREVIOUSLY COMPLETED WORK AREA
- TEMPORARY PAVEMENT
- DIRECTION OF TRAFFIC FLOW
- DRUM
- TYPE III BARRICADE
- ARROW BOARD
- TEMPORARY PAVEMENT MARKING - LINE 6" - TYPE IV TAPE (SOLID YELLOW)
- TEMPORARY PAVEMENT MARKING - LINE 6" - TYPE IV TAPE (SOLID WHITE)
- TEMPORARY PAVEMENT MARKING - LINE 6" - TYPE IV TAPE (10' LINE, 30' GAP, WHITE)
- TEMPORARY PAVEMENT MARKING - LINE 6" - TYPE IV TAPE (DOTTED WHITE, 3' LINE - 9' GAP)

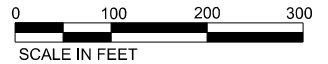


USER NAME	= jacobspr18ics03\$	DESIGNED	-	MS	REVISED	-
DRAWN	-	RT	REVISED	-		
PLOT SCALE	= 0.16666667 ' / in.	CHECKED	-	MS	REVISED	-
PLOT DATE	= 10/14/2025	DATE	-	2025/10/03	REVISED	-

**STATE OF ILLINOIS
DEPARTMENT OF TRANSPORTATION**

**SUGGESTED MAINTENANCE OF TRAFFIC
STAGE 2 I-55 /I-70**

SCALE: 1"=100' SHEET 11 OF 14 SHEETS STA. TO STA.

F.A.I. RTE.	SECTION	COUNTY	TOTAL SHEETS	SHEET NO.
70	Section82-(5,6)RS-2, 60-6RS-2	MADISON & ST. CLAIR	678	169
CONTRACT NO. 76E84				
ILLINOIS FED. AID PROJECT				

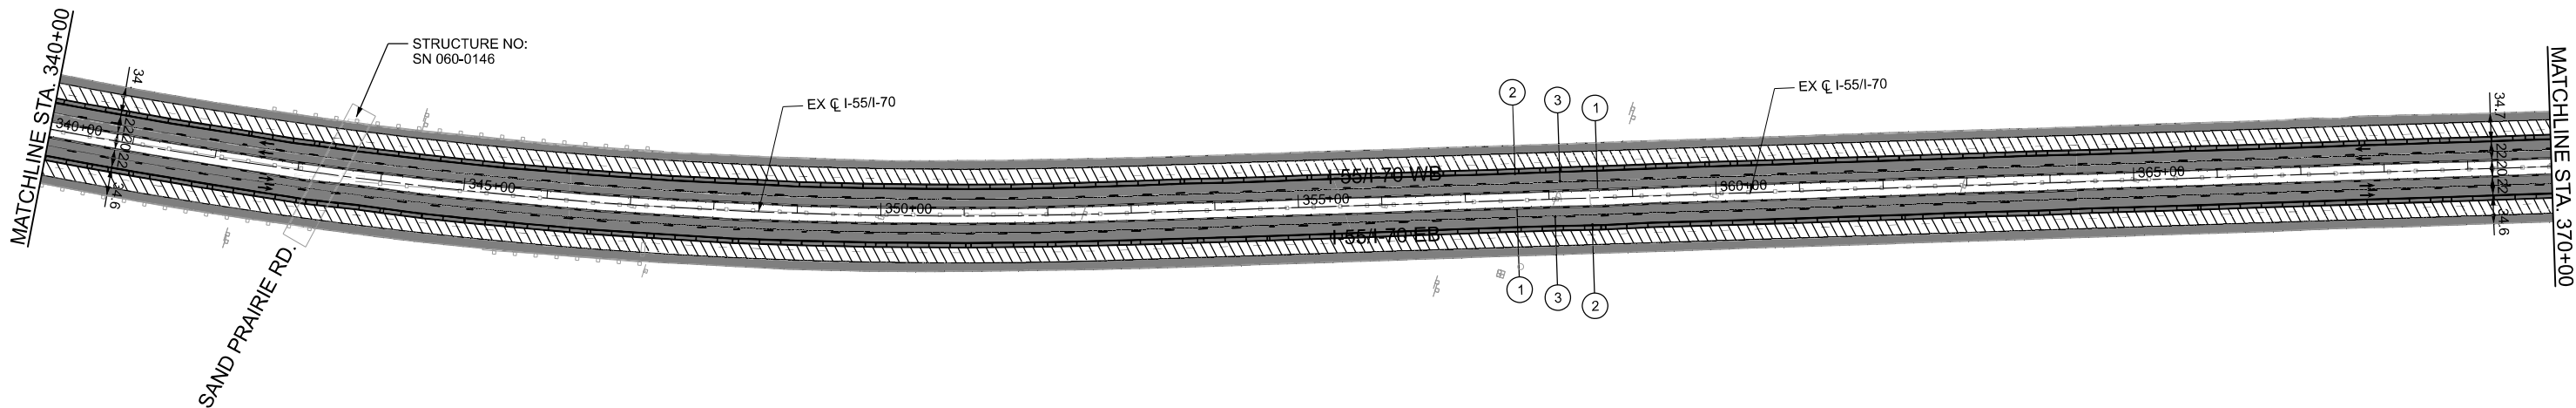

LEGEND

- WORK AREA
- PREVIOUSLY COMPLETED WORK AREA
- TEMPORARY PAVEMENT
- DIRECTION OF TRAFFIC FLOW
- DRUM
- TYPE III BARRICADE
- ARROW BOARD
- TEMPORARY PAVEMENT MARKING - LINE 6" - TYPE IV TAPE (SOLID YELLOW)
- TEMPORARY PAVEMENT MARKING - LINE 6" - TYPE IV TAPE (SOLID WHITE)
- TEMPORARY PAVEMENT MARKING - LINE 6" - TYPE IV TAPE (10' LINE, 30' GAP, WHITE)
- TEMPORARY PAVEMENT MARKING - LINE 6" - TYPE IV TAPE (DOTTED WHITE, 3' LINE - 9' GAP)



Jacobs
525 West Monroe
Suite 1600
Chicago, IL 60661
(312) 251-3000


USER NAME	= jacobspr18ics04\$	DESIGNED -	MS	REVISED -	
		DRAWN -	RT	REVISED -	
PLOT SCALE	= 0.16666667 ' / in.	CHECKED -	MS	REVISED -	
PLOT DATE	= 10/14/2025	DATE -	2025/10/03	REVISED -	

**STATE OF ILLINOIS
DEPARTMENT OF TRANSPORTATION**

**SUGGESTED MAINTENANCE OF TRAFFIC
STAGE 2 I-55 /I-70**

SCALE: 1"=100' SHEET 12 OF 14 SHEETS STA. TO STA.

F.A.I. RTE.	SECTION	COUNTY	TOTAL SHEETS	SHEET NO.
70	Section82-(5,6)RS-2, 60-6RS-2	MADISON & ST. CLAIR	678	170
CONTRACT NO. 76E84				
ILLINOIS			FED. AID PROJECT	

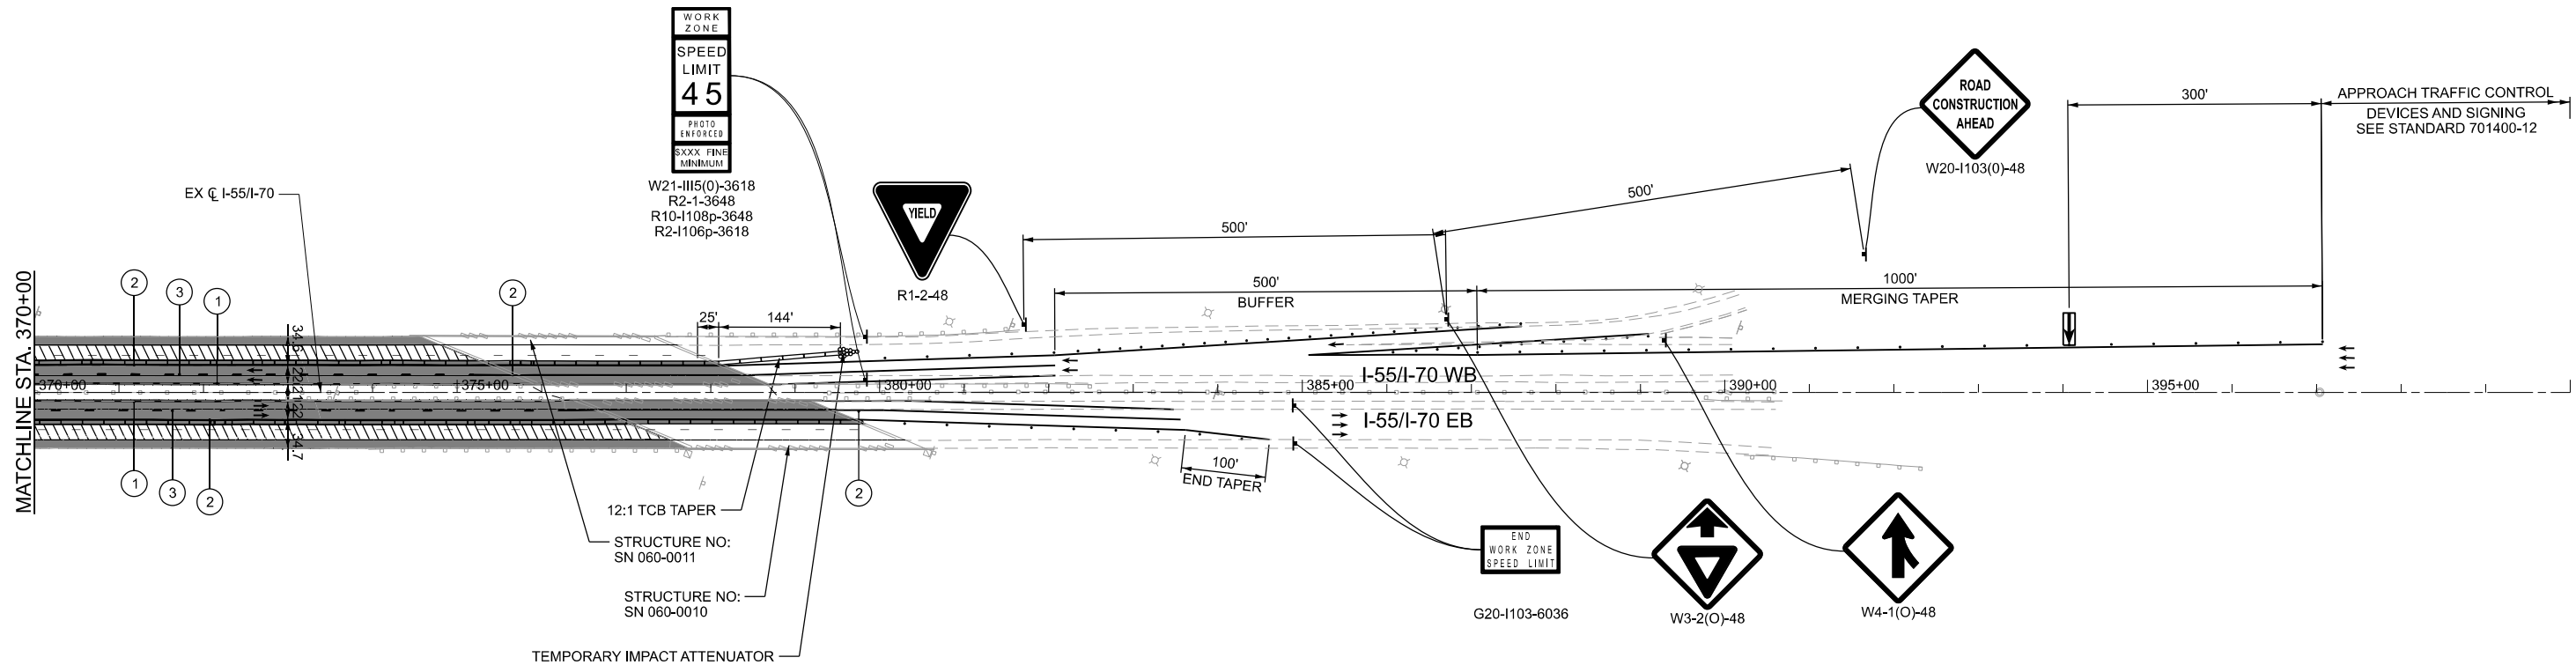

LEGEND

- WORK AREA
- PREVIOUSLY COMPLETED WORK AREA
- TEMPORARY PAVEMENT
- DIRECTION OF TRAFFIC FLOW
- DRUM
- TYPE III BARRICADE
- ARROW BOARD
- TEMPORARY PAVEMENT MARKING - LINE 6" - TYPE IV TAPE (SOLID YELLOW)
- TEMPORARY PAVEMENT MARKING - LINE 6" - TYPE IV TAPE (SOLID WHITE)
- TEMPORARY PAVEMENT MARKING - LINE 6" - TYPE IV TAPE (10' LINE, 30' GAP, WHITE)
- TEMPORARY PAVEMENT MARKING - LINE 6" - TYPE IV TAPE (DOTTED WHITE, 3' LINE - 9' GAP)



Jacobs
525 West Monroe
Suite 1600
Chicago, IL 60661
(312) 251-3000


USER NAME	= jacobspr18lcs04\$	DESIGNED	- MS	REVISED	-
DRAWN	- RT	REVIS	-		
PLOT SCALE	= 0.16666667" / in.	CHECKED	- MS	REVISED	-
PLOT DATE	= 10/14/2025	DATE	- 2025/10/03	REVISED	-

STATE OF ILLINOIS
DEPARTMENT OF TRANSPORTATION

SUGGESTED MAINTENANCE OF TRAFFIC
STAGE 2 I-55 /I-70

SCALE: 1"=100' SHEET 13 OF 14 SHEETS STA. TO STA.

F.A.I. RTE.	SECTION	COUNTY	TOTAL SHEETS	SHEET NO.
70	Section82-(5,6)RS-2, 60-6RS-2	MADISON & ST. CLAIR	678	171
CONTRACT NO. 76E84				
ILLINOIS FED. AID PROJECT				

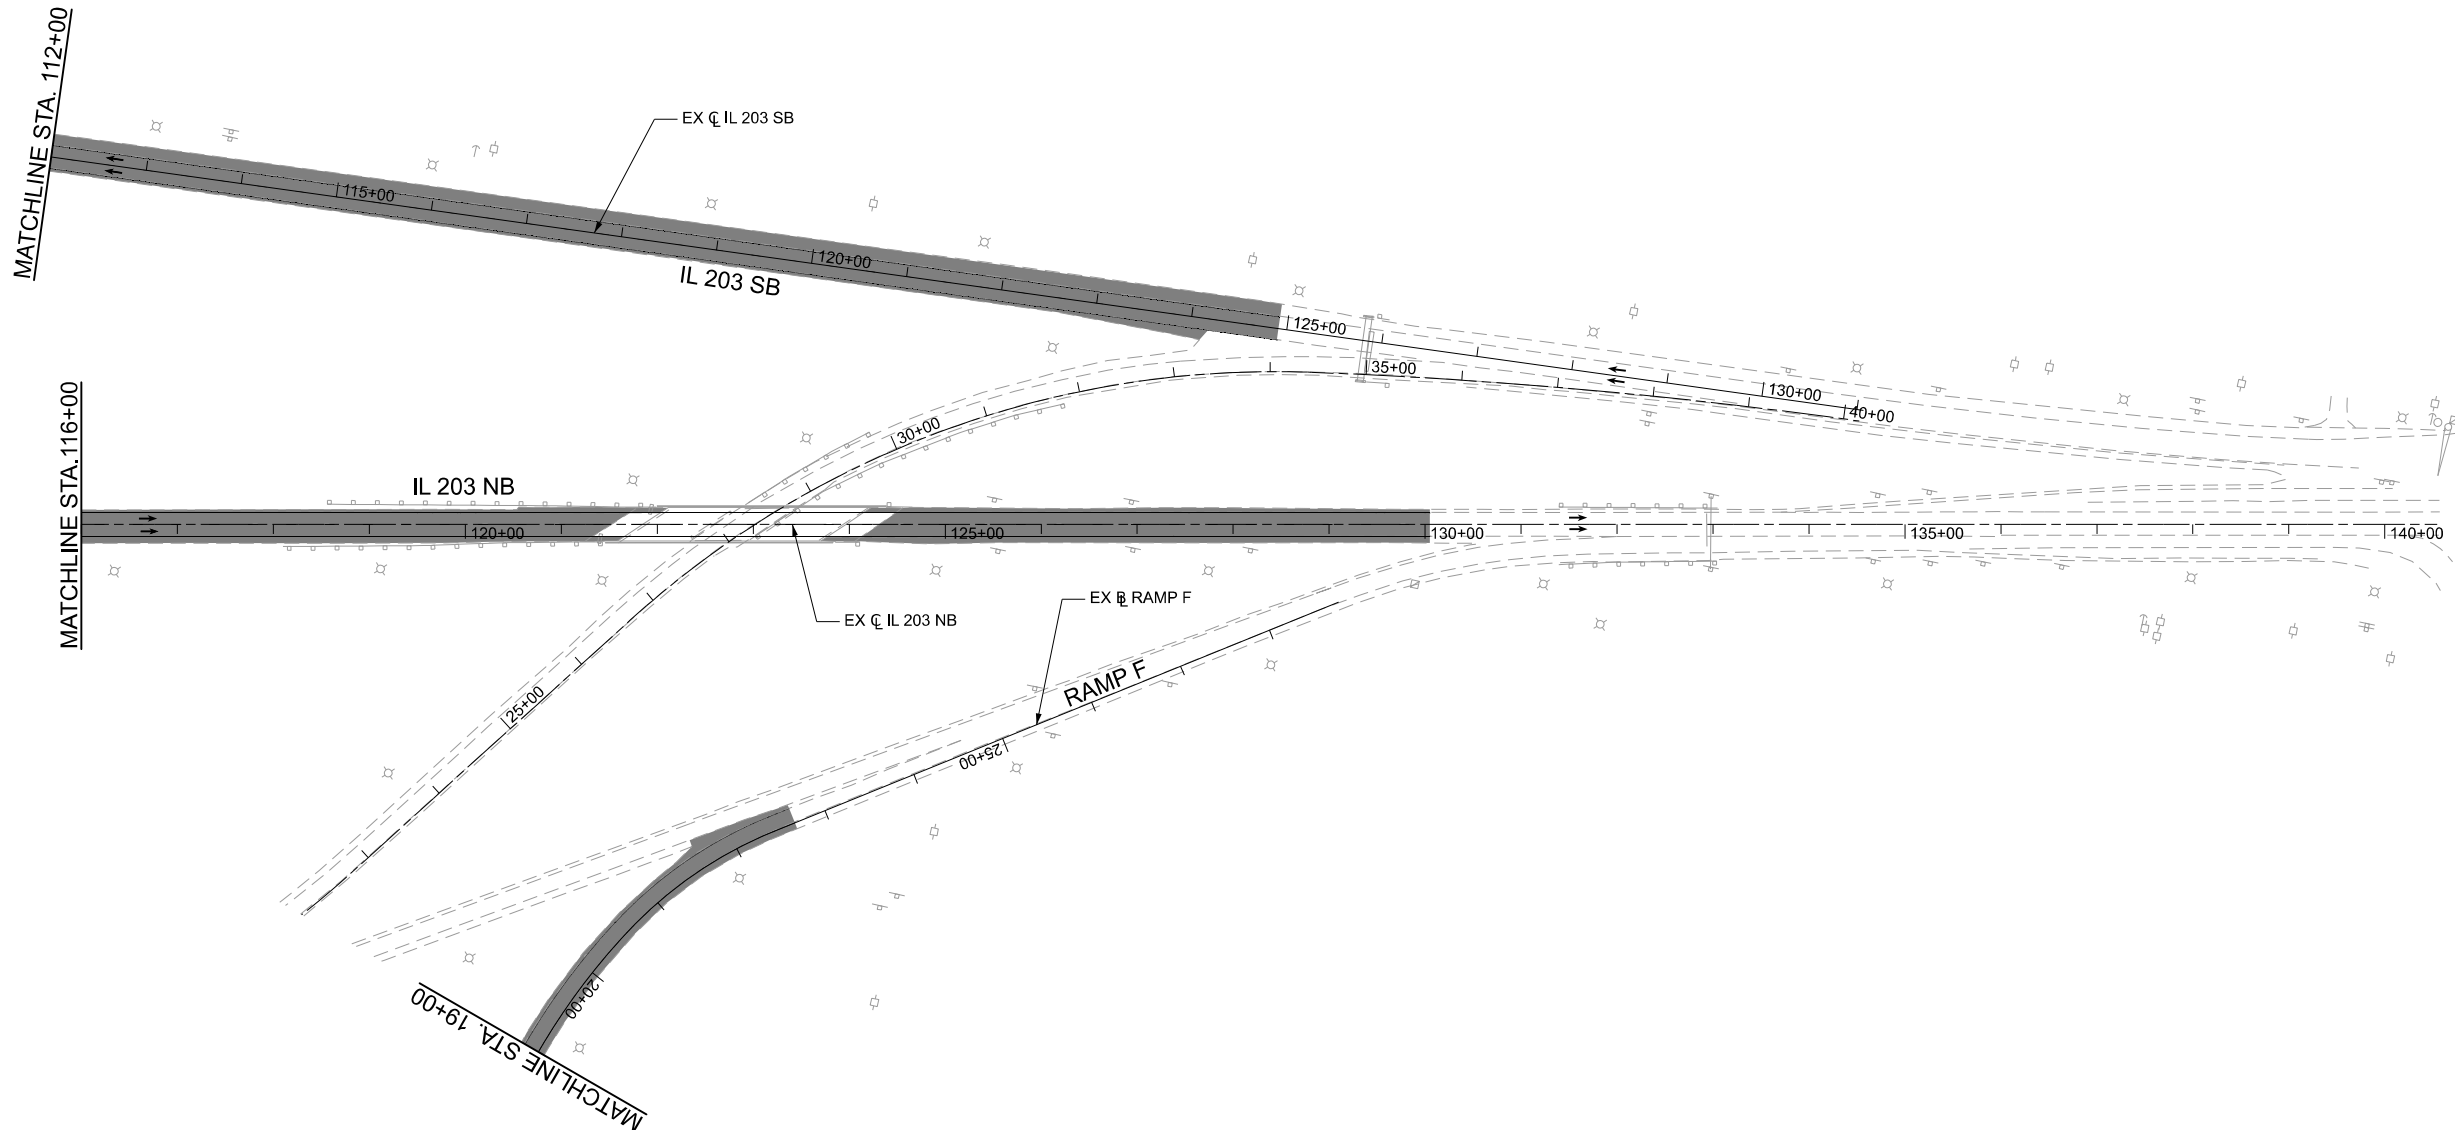

LEGEND

- WORK AREA
- PREVIOUSLY COMPLETED WORK AREA
- TEMPORARY PAVEMENT
- DIRECTION OF TRAFFIC FLOW
- DRUM
- TYPE III BARRICADE
- ARROW BOARD
- TEMPORARY PAVEMENT MARKING - LINE 6" - TYPE IV TAPE (SOLID YELLOW)
- TEMPORARY PAVEMENT MARKING - LINE 6" - TYPE IV TAPE (SOLID WHITE)
- TEMPORARY PAVEMENT MARKING - LINE 6" - TYPE IV TAPE (10' LINE, 30' GAP, WHITE)
- TEMPORARY PAVEMENT MARKING - LINE 6" - TYPE IV TAPE (DOTTED WHITE, 3' LINE - 9' GAP)





USER NAME	= jacobspr18ics04\$	DESIGNED	-	MS	REVISED	-
		DRAWN	-	RT	REVISED	-
PLOT SCALE	= 0.16666667' / in.	CHECKED	-	MS	REVISED	-
PLOT DATE	= 11/11/2025	DATE	-	2025/10/03	REVISED	-

**STATE OF ILLINOIS
DEPARTMENT OF TRANSPORTATION**

**SUGGESTED MAINTENANCE OF TRAFFIC
STAGE 2 IL 203 AND RAMP F**

SCALE: 1"=100' SHEET 14 OF 14 SHEETS STA. TO STA.

F.A.I. RTE.	SECTION	COUNTY	TOTAL SHEETS	SHEET NO.
70	Section82-(5,6)RS-2, 60-6RS-2	MADISON & ST. CLAIR	678	172
CONTRACT NO. 76E84				
ILLINOIS FED. AID PROJECT				

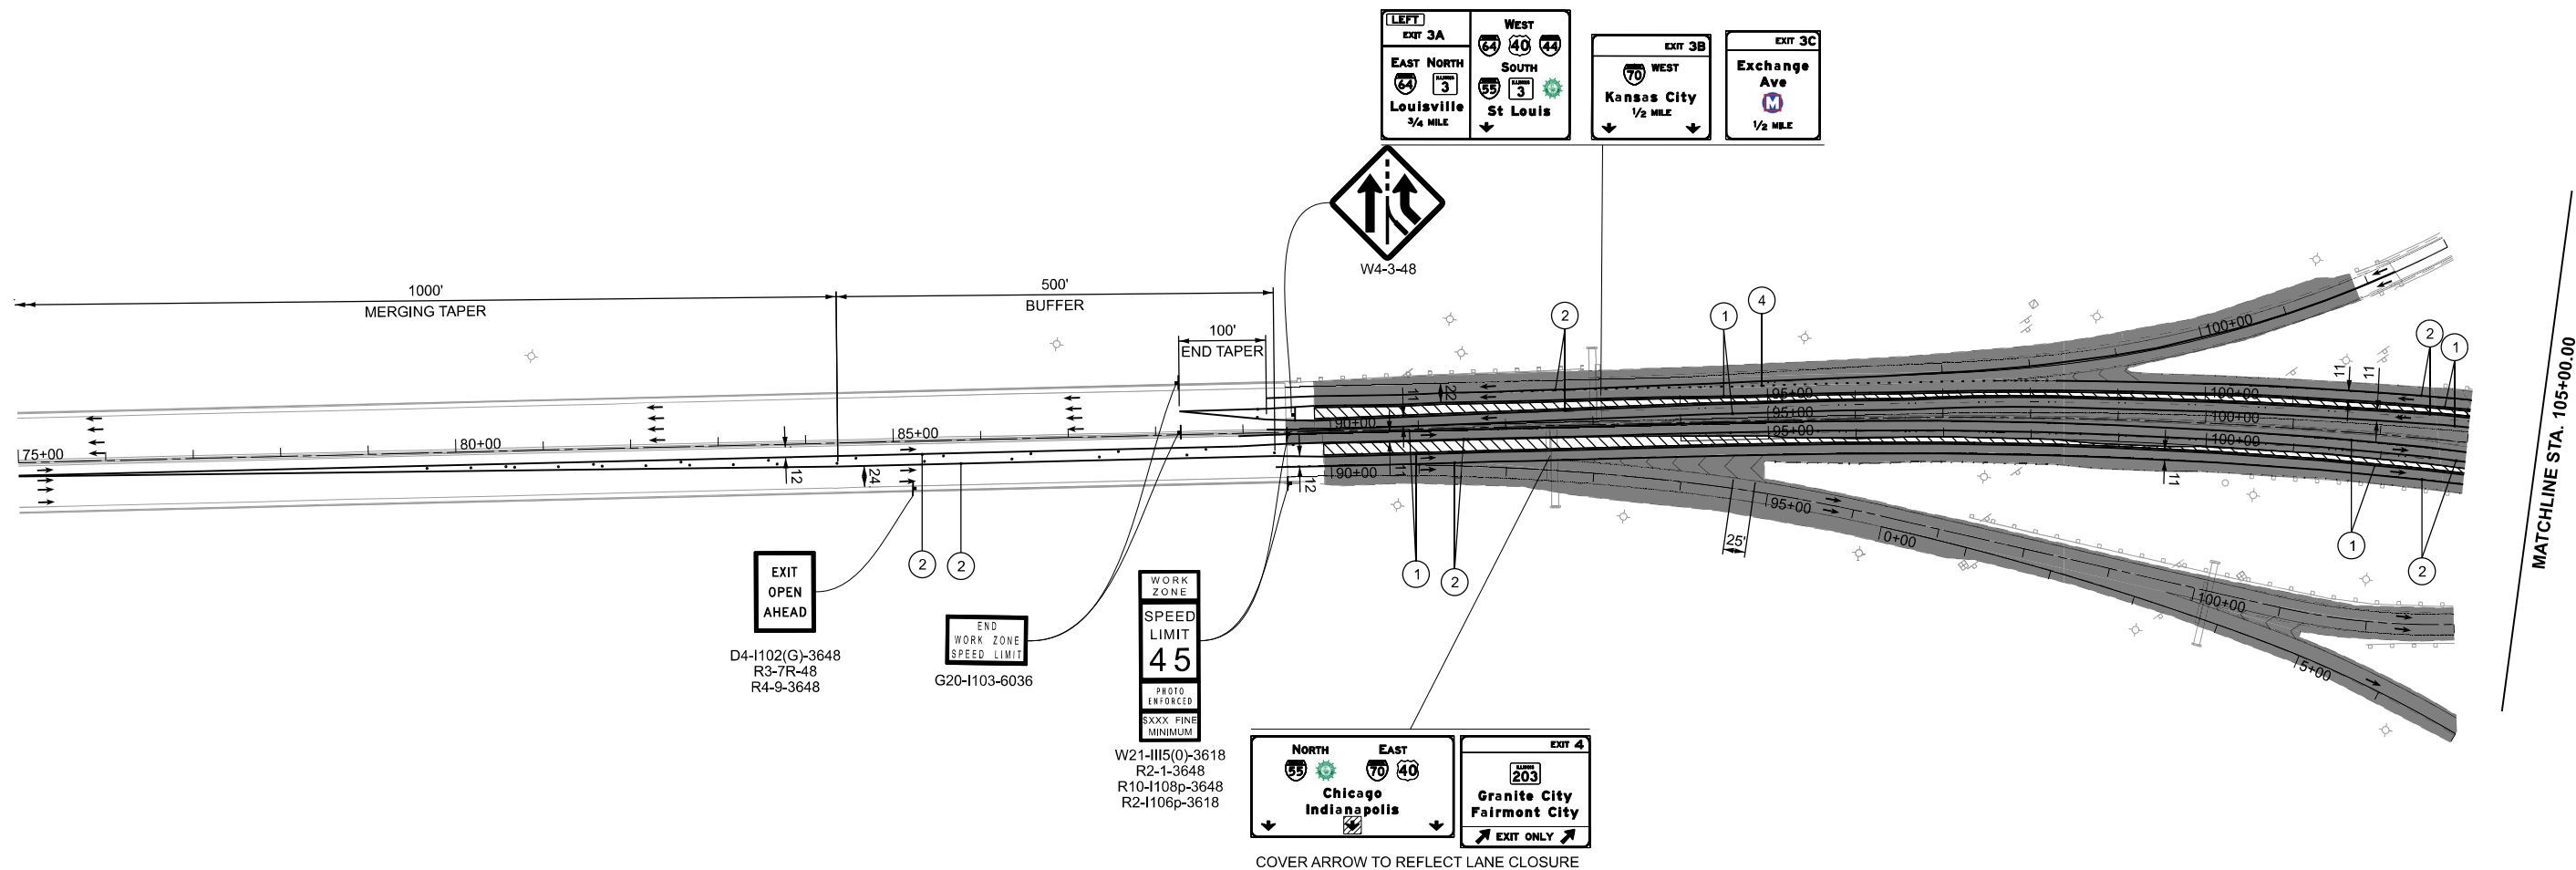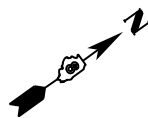

LEGEND

- WORK AREA
- PREVIOUSLY COMPLETED WORK AREA
- TEMPORARY PAVEMENT
- DIRECTION OF TRAFFIC FLOW
- DRUM
- TYPE III BARRICADE
- ARROW BOARD
- TEMPORARY PAVEMENT MARKING - LINE 6" - TYPE IV TAPE (SOLID YELLOW)
- TEMPORARY PAVEMENT MARKING - LINE 6" - TYPE IV TAPE (SOLID WHITE)
- TEMPORARY PAVEMENT MARKING - LINE 6" - TYPE IV TAPE (10' LINE, 30' GAP, WHITE)
- TEMPORARY PAVEMENT MARKING - LINE 6" - TYPE IV TAPE (DOTTED WHITE, 3' LINE - 9' GAP)

Jacobs
525 West Monroe
Suite 1600
Chicago, IL 60661
(312) 251-3000


USER NAME	= jacobspr18ics04\$	DESIGNED	- MS	REVISED	-
DRAWN	- RT	REVIS	-		
PLOT SCALE	= 0.16666667" / in.	CHECKED	- MS	REVISED	-
PLOT DATE	= 11/11/2025	DATE	- 2025/10/03	REVISED	-

STATE OF ILLINOIS
DEPARTMENT OF TRANSPORTATION

SUGGESTED MAINTENANCE OF TRAFFIC
STAGE 2A I-55 /I-70

SCALE: 1" = 100' SHEET 1 OF 3 SHEETS STA. TO STA.

F.A.I. RTE.	SECTION	COUNTY	TOTAL SHEETS	SHEET NO.
70	Section82-(5,6)RS-2, 60-6RS-2	MADISON & ST. CLAIR	678	173
CONTRACT NO. 76E84				
ILLINOIS FED. AID PROJECT				

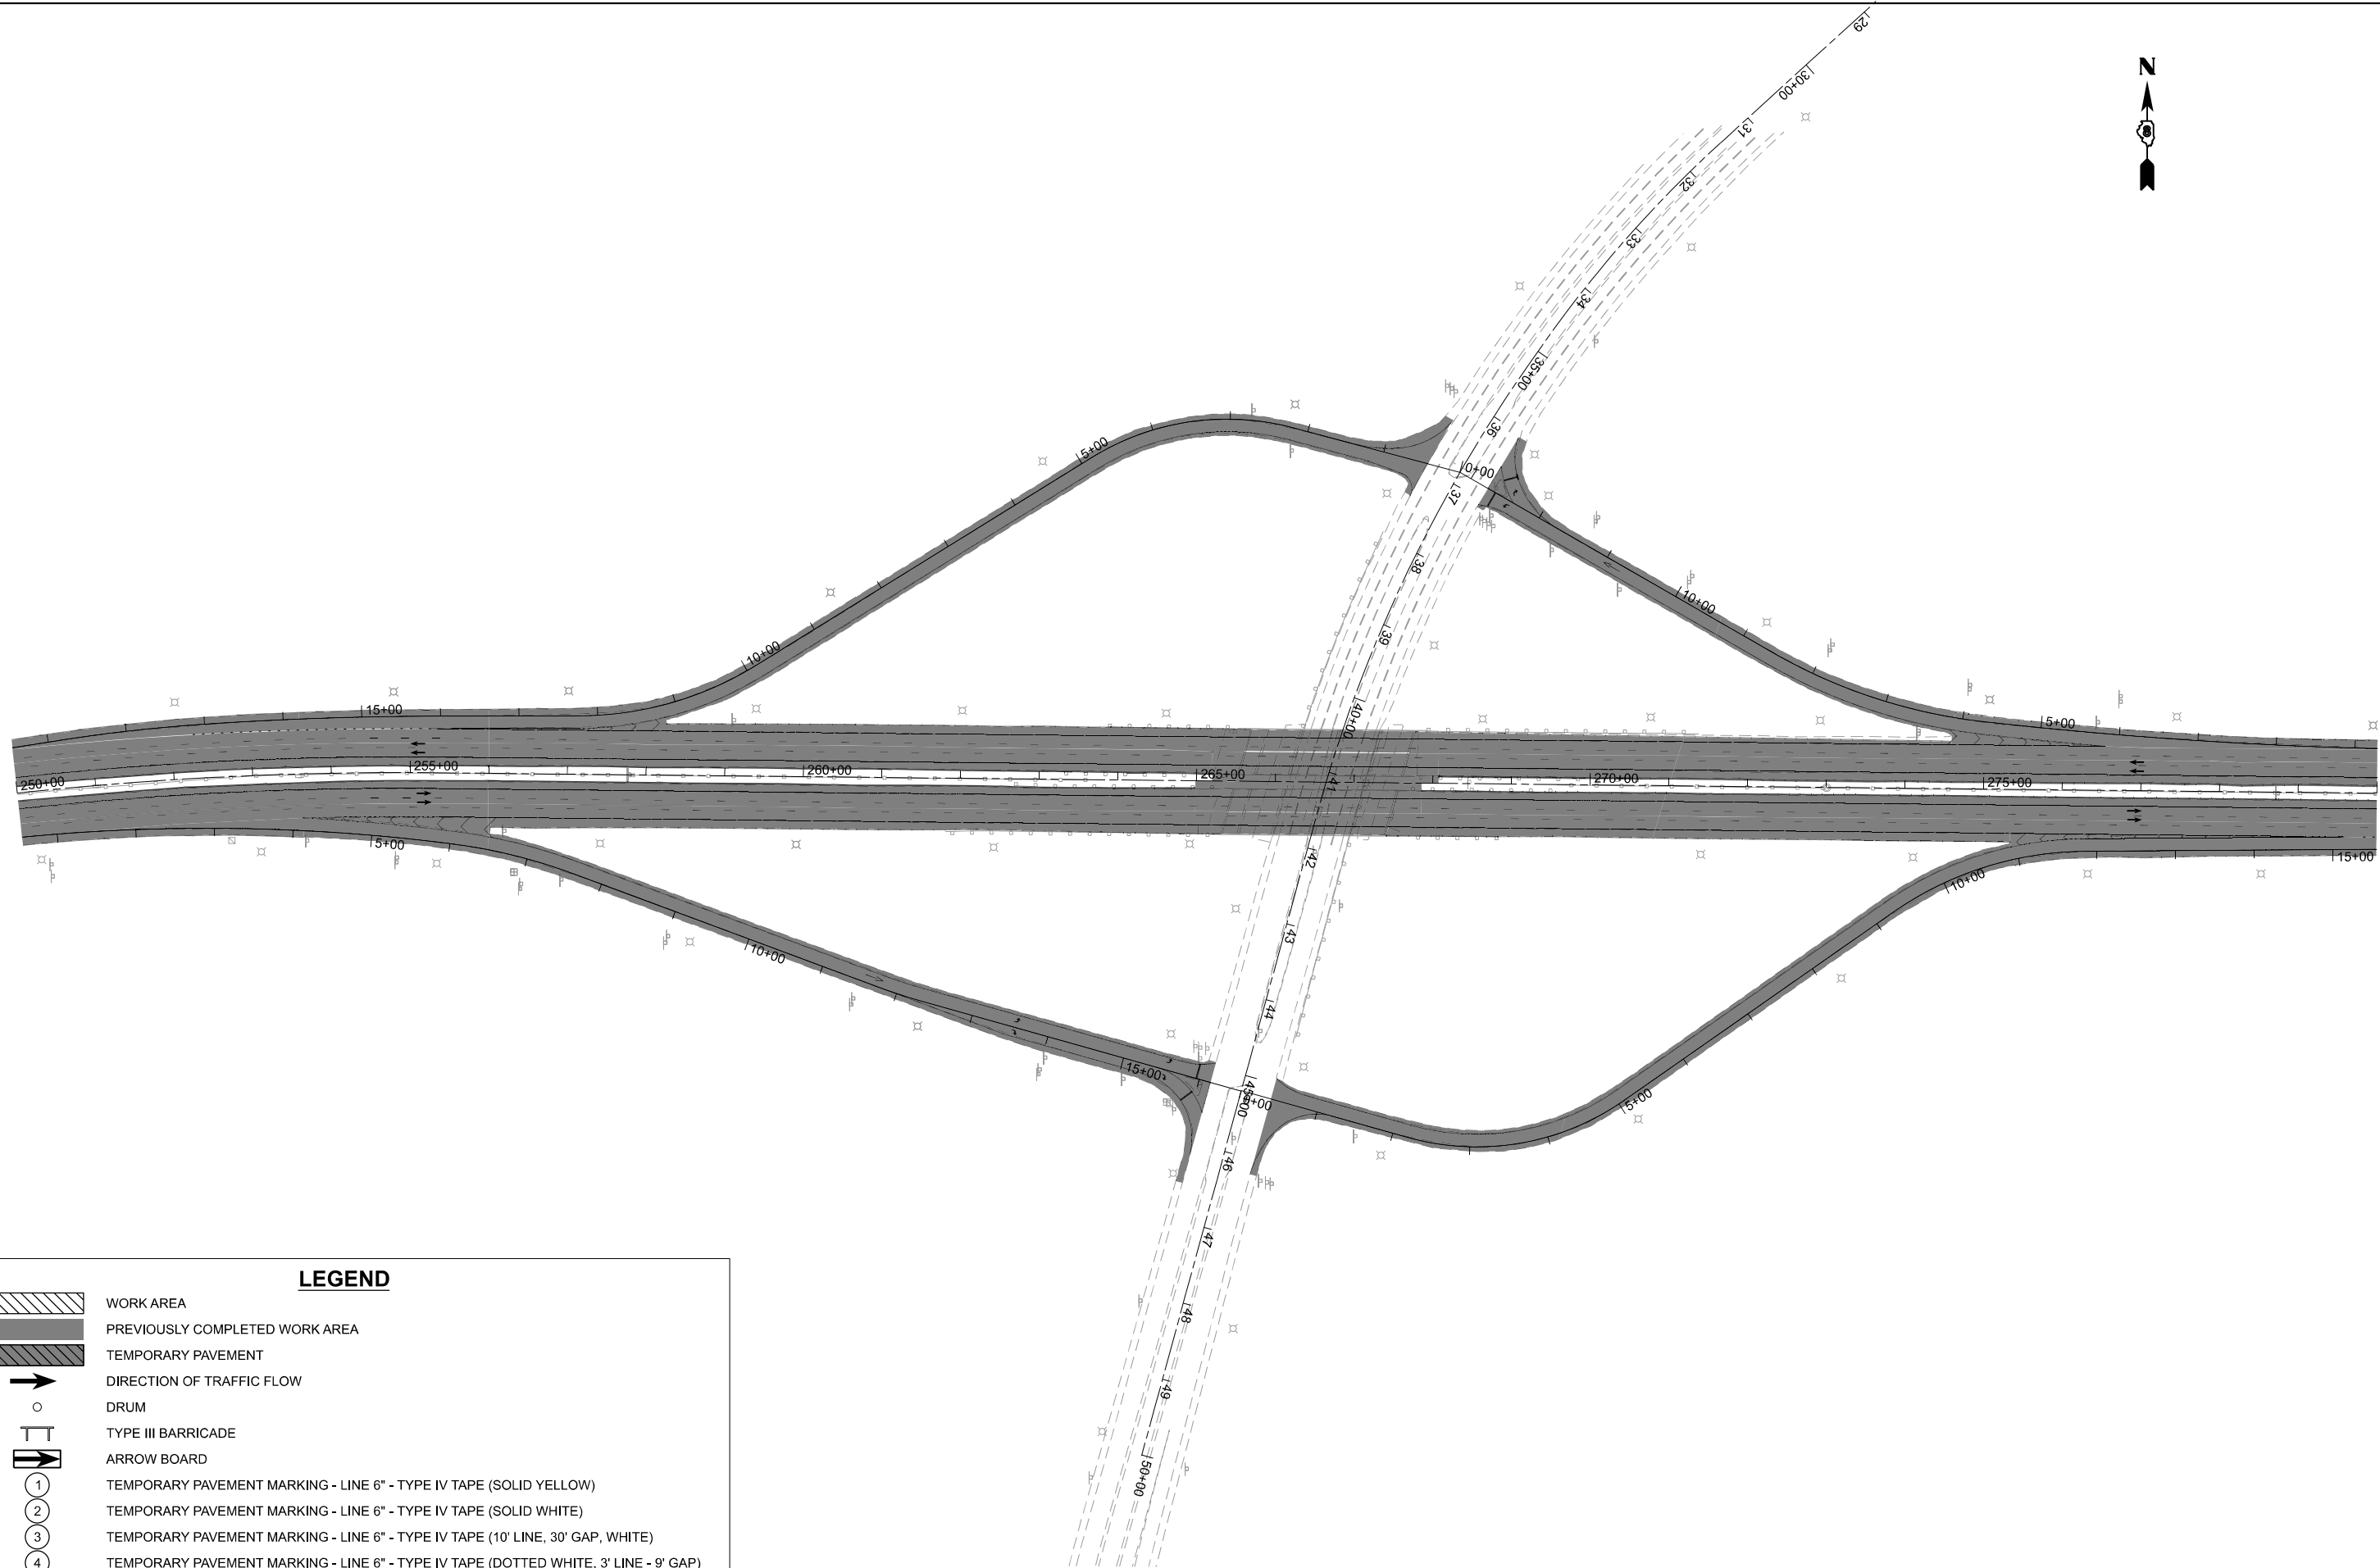

LEGEND

- WORK AREA
- PREVIOUSLY COMPLETED WORK AREA
- TEMPORARY PAVEMENT
- DIRECTION OF TRAFFIC FLOW
- DRUM
- TYPE III BARRICADE
- ARROW BOARD
- TEMPORARY PAVEMENT MARKING - LINE 6" - TYPE IV TAPE (SOLID YELLOW)
- TEMPORARY PAVEMENT MARKING - LINE 6" - TYPE IV TAPE (SOLID WHITE)
- TEMPORARY PAVEMENT MARKING - LINE 6" - TYPE IV TAPE (10' LINE, 30' GAP, WHITE)
- TEMPORARY PAVEMENT MARKING - LINE 6" - TYPE IV TAPE (DOTTED WHITE, 3' LINE - 9' GAP)

Jacobs
525 West Monroe
Suite 1600
Chicago, IL 60661
(312) 251-3000


USER NAME	= jacobspr18ics03\$	DESIGNED	-	MS	REVISED	-
		DRAWN	-	RT	REVISED	-
PLOT SCALE	= 0.16666667 ' / in.	CHECKED	-	MS	REVISED	-
PLOT DATE	= 10/14/2025	DATE	-	2025/10/03	REVISED	-

STATE OF ILLINOIS
DEPARTMENT OF TRANSPORTATION

SUGGESTED MAINTENANCE OF TRAFFIC
STAGE 2A I-55 /I-70

SCALE: 1" = 100' SHEET 3 OF 3 SHEETS STA. TO STA.

F.A.I. RTE.	SECTION	COUNTY	TOTAL SHEETS	SHEET NO.
70	Section82-(5,6)RS-2, 60-6RS-2	MADISON & ST. CLAIR	678	175
CONTRACT NO. 76E84				
ILLINOIS FED. AID PROJECT				

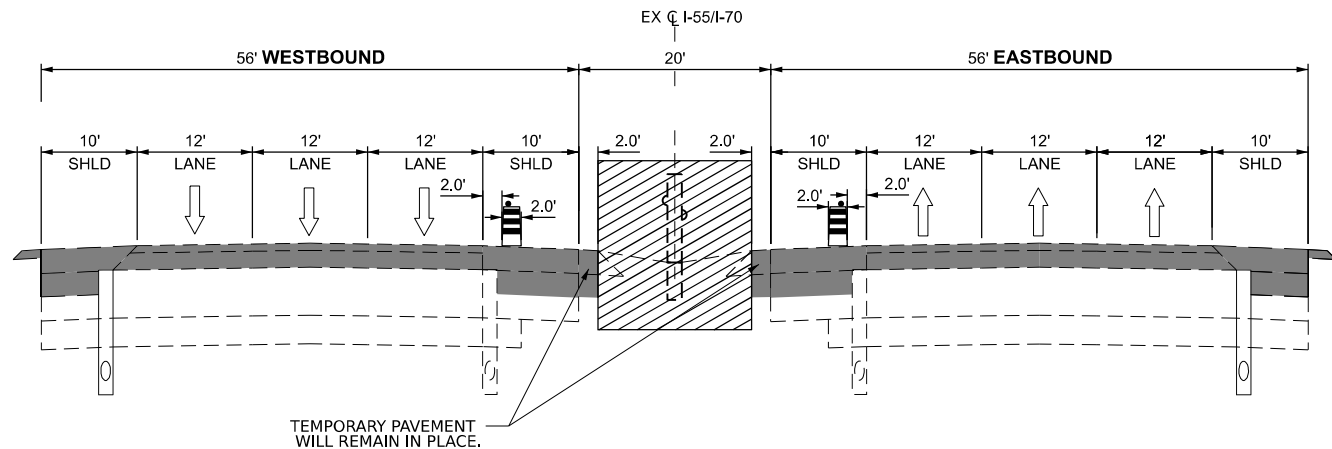

I-55/I-70 STAGE 3 TYPICAL SECTION
MEDIAN WORK

NOTE:

1. EASTBOUND AND WESTBOUND I-55/70 TRAFFIC WILL BE PLACED IN FINAL CONFIGURATION, AS SHOWN IN ABOVE TYPICAL SECTION. EASTBOUND AND WESTBOUND INSIDE SHOULDER WILL BE CLOSED USING IDOT HIGHWAY STANDARDS 701101 TO COMPLETE MEDIAN WORK.

LEGEND



WORKZONE



DRUM



TEMPORARY CONCRETE BARRIER



DIRECTION OF TRAVEL



PREVIOUSLY CONSTRUCTED SHAPES



TEMPORARY PAVEMENT

①

TEMPORARY PAVEMENT MARKING - SOLID YELLOW 6"

②

TEMPORARY PAVEMENT MARKING - SOLID WHITE 6"

③

TEMPORARY PAVEMENT MARKING - SKIP DASH WHITE 6"

MODEL: S\MODEL\NAMES
FILE NAME: D87E84-I5570-shld-MOT-S3-Typ.dgn



USER NAME = jacobspw18lcs04\$	DESIGNED - MS	REVISED -
	DRAWN - RT	REVISED -
PLOT SCALE = 0.16666667' / in.	CHECKED - MS	REVISED -
PLOT DATE = 10/14/2025	DATE - 2025/10/03	REVISED -

STATE OF ILLINOIS
DEPARTMENT OF TRANSPORTATION

SUGGESTED MAINTENANCE OF TRAFFIC
STAGE 3 TYPICAL SECTION

SCALE: 1" = 10' SHEET 1 OF 1 SHEETS STA. TO STA.

F.A.I. RTE.	SECTION	COUNTY	TOTAL SHEETS	SHEET NO.
70	Section82-(5,6)RS-2, 60-6RS-2	MADISON & ST. CLAIR	678	176
CONTRACT NO. 76E84				
ILLINOIS FED. AID PROJECT				

SUGGESTED STAGE CONSTRUCTION SEQUENCE

BRIDGES SN 060-0018 AND SN 060-0019

- 1. EXISTING SHOULDER WILL BE REPLACED IN ADVANCE OF ANY STRUCTURAL REPAIR WORK WITHIN LANE SHIFT TAPER. SEE SUGGESTED MAINTENANCE OF TRAFFIC AND ROADWAY PLANS FOR PROPOSED SHOULDER RECONSTRUCTION.

STAGE 1:

TRAFFIC:

- 1. EASTBOUND AND WESTBOUND I-55/70 TRAFFIC WILL BE REDUCED TO TWO LANES AND SHIFTED TO INSIDE LANES AND INSIDE SHOULDER AS SHOWN IN STAGE 1 MOT TYPICAL SECTION AND MOT PLANS.

CONSTRUCTION:

- 1. REPLACE BRIDGE DECK, APPROACH SLAB AND PAVEMENT CONNECTOR FOR OUTSIDE LANES AND OUTSIDE SHOULDER FOR SN 082-0018, SN 082-0019 AS SHOWN IN BRIDGE PLANS.

STAGE 2:

TRAFFIC:

- 1. EASTBOUND AND WESTBOUND I-55/70 TRAFFIC WILL BE REDUCED TO TWO LANES AND SHIFTED TO OUTSIDE LANES AND OUTSIDE SHOULDER AS SHOWN IN STAGE 2 MOT TYPICAL SECTION AND MOT PLANS.

CONSTRUCTION:

- 2. REPLACE BRIDGE DECK, APPROACH SLAB AND PAVEMENT CONNECTOR FOR INSIDE LANES AND INSIDE SHOULDER FOR SN 082-0018, SN 082-0019 AS SHOWN IN BRIDGE PLANS.

BRIDGES SN 060-0006 AND SN 060-0007

- 1. EXISTING SHOULDER WILL BE REPLACED IN ADVANCE OF ANY STRUCTURAL REPAIR WORK WITHIN LANE SHIFT TAPER. SEE SUGGESTED MAINTENANCE OF TRAFFIC AND ROADWAY PLANS FOR PROPOSED SHOULDER RECONSTRUCTION.

STAGE 1:

TRAFFIC:

- 1. EASTBOUND AND WESTBOUND I-55/70 TRAFFIC WILL BE REDUCED TO TWO LANES AND SHIFTED TO OUTSIDE LANES AND OUTSIDE SHOULDER AS SHOWN IN STAGE 1 MOT TYPICAL SECTION AND MOT PLANS.

- 2. NORTHBOUND AND SOUTHBOUND IL 111 TRAFFIC WILL BE REDUCED TO ONE LANE AND SHIFTED TO INSIDE LANE AS SHOWN IN IL 111 STAGE 1 MOT TYPICAL SECTION AND MOT PLANS.

CONSTRUCTION:

REPLACE BRIDGE DECK, APPROACH SLAB AND PAVEMENT CONNECTOR FOR INSIDE LANES AND INSIDE SHOULDER FOR SN 082-0006, SN 082-0007, AS SHOWN IN BRIDGE PLANS.

STAGE 2:

TRAFFIC:

- 1. EASTBOUND AND WESTBOUND I-55/70 TRAFFIC WILL BE REDUCED TO TWO LANES AND SHIFTED TO INSIDE LANES AND INSIDE SHOULDER AS SHOWN IN STAGE 2 MOT TYPICAL SECTION AND MOT PLANS.

- 2. NORTHBOUND AND SOUTHBOUND IL 111 TRAFFIC WILL BE REDUCED TO ONE LANE AND SHIFTED TO OUTSIDE LANE AS SHOWN IN IL 111 STAGE 2 MOT TYPICAL SECTION AND MOT PLANS.

CONSTRUCTION:

- 1. REPLACE BRIDGE DECK, APPROACH SLAB AND PAVEMENT CONNECTOR FOR OUTSIDE LANES AND OUTSIDE SHOULDER FOR SN 082-0006, SN 082-0007 AS SHOWN IN BRIDGE PLANS.

BRIDGES SN 060-0146

STAGE 1:

TRAFFIC:

- 1. SHIFT THE NB AND SB TRAFFIC TO PARTIAL NB LANE AND SHOULDER ALTERNATING ONE-WAY TRAFFIC IN BOTH DIRECTION USING IDOT HIGHWAY STANDARD 701321-19.

CONSTRUCTION:

- 1. REPAIR AND OVERLAY BRIDGE SN 060-0146 AS SHOWN IN BRIDGE PLANS.

STAGE 2:

TRAFFIC:

- 1. SHIFT THE NB AND SB TRAFFIC TO PARTIAL SB LANE AND SHOULDER ALTERNATING ONE-WAY TRAFFIC IN BOTH DIRECTION USING IDOT HIGHWAY STANDARD 701321-19.

CONSTRUCTION:

- 1. REPAIR AND OVERLAY BRIDGE SN 060-0146 AS SHOWN IN BRIDGE PLANS.

BRIDGES SN 060-0010 AND SN 060-0011

- 1. EXISTING SHOULDER WILL BE REPLACED IN ADVANCE OF ANY STRUCTURAL REPAIR WORK WITHIN LANE SHIFT TAPER. SEE SUGGESTED MAINTENANCE OF TRAFFIC AND ROADWAY PLANS FOR PROPOSED SHOULDER RECONSTRUCTION.

STAGE 1:

TRAFFIC:

- 1. EASTBOUND AND WESTBOUND I-55/70 TRAFFIC WILL BE REDUCED TO TWO LANES AND SHIFTED TO OUTSIDE LANES AND OUTSIDE SHOULDER USING IDOT HIGHWAY STANDARD 701402-12 AS SHOWN IN BRIDGE PLANS OR AS DIRECTED BY THE ENGINEER.

CONSTRUCTION:

- 1. REPLACE BRIDGE DECK, APPROACH SLAB AND PAVEMENT CONNECTOR FOR INSIDE LANES AND INSIDE SHOULDER FOR SN 082-0010, SN 082-0011, AS SHOWN IN BRIDGE PLANS.

STAGE 2:

TRAFFIC:

- 1. EASTBOUND AND WESTBOUND I-55/70 TRAFFIC WILL BE REDUCED TO TWO LANES AND SHIFTED TO INSIDE LANES AND INSIDE SHOULDER USING IDOT HIGHWAY STANDARD 701402-12 AS SHOWN IN BRIDGE PLANS OR AS DIRECTED BY THE ENGINEER.

CONSTRUCTION:

- 1. REPLACE BRIDGE DECK, APPROACH SLAB AND PAVEMENT CONNECTOR FOR OUTSIDE LANES AND OUTSIDE SHOULDER FOR SN 082-0010, SN 082-0011, AS SHOWN IN BRIDGE PLANS.

BRIDGES SN 060-0208 AND SN 060-0209

- 1. EXISTING SHOULDER WILL BE REPLACED IN ADVANCE OF ANY STRUCTURAL REPAIR WORK WITHIN LANE SHIFT TAPER. SEE SUGGESTED MAINTENANCE OF TRAFFIC AND ROADWAY PLANS FOR PROPOSED SHOULDER RECONSTRUCTION.

STAGE 1:

TRAFFIC:

- 1. EASTBOUND AND WESTBOUND I-55/70 TRAFFIC WILL BE REDUCED TO TWO LANES AND SHIFTED TO OUTSIDE LANES AND OUTSIDE SHOULDER USING IDOT HIGHWAY STANDARD 701402-12 AS SHOWN IN BRIDGE PLANS OR AS DIRECTED BY THE ENGINEER.

CONSTRUCTION:

- 1. BRIDGE DECK SLAB REPAIR AND BRIDGE DECK OVERLAY FOR INSIDE LANES AND INSIDE SHOULDER FOR SN 060-0208, SN 060-0209, AS SHOWN IN BRIDGE PLANS.

STAGE 2:

TRAFFIC:

- 1. EASTBOUND AND WESTBOUND I-55/70 TRAFFIC WILL BE REDUCED TO TWO LANES AND SHIFTED TO INSIDE LANES AND INSIDE SHOULDER USING IDOT HIGHWAY STANDARD 701402-12 AS SHOWN IN BRIDGE PLANS OR AS DIRECTED BY THE ENGINEER.

CONSTRUCTION:

- 1. BRIDGE DECK SLAB REPAIR AND BRIDGE DECK OVERLAY FOR OUTSIDE LANES AND OUTSIDE SHOULDER FOR SN 060-0208, SN 060-0209, AS SHOWN IN BRIDGE PLANS.

BRIDGES SN 082-0024 AND SN 082-0025

STAGE 1:

TRAFFIC:

- 1. CLOSE INSIDE LANE AND SHIFT THE TRAFFIC TO OUTSIDE LANE AS SHOWN IN MOT TYPICAL SECTION AND MOT PLANS.

CONSTRUCTION:

- 1. BRIDGE REPAIR FOR SN 082-0024, SN 082-0025, AS SHOWN IN BRIDGE PLANS.

STAGE 2:

TRAFFIC:

- 1. CLOSE OUTSIDE LANE AND SHIFT THE TRAFFIC TO INSIDE LANE AS SHOWN IN MOT TYPICAL SECTION AND MOT PLANS OR AS DIRECTED BY THE ENGINEER.

CONSTRUCTION:

- 1. BRIDGE REPAIR FOR SN 082-0024, SN 082-0025, AS SHOWN IN BRIDGE PLANS.

BRIDGES SN 082-0028

STAGE 1:

TRAFFIC:

- 1. SHIFT THE TRAFFIC TO NB AND SB INSIDE LANES AS SHOWN IN MOT TYPICAL SECTION AND MOT PLANS.

CONSTRUCTION:

- 1. OVERLAY BRIDGE SN 082-0028 AS SHOWN IN BRIDGE PLANS.

STAGE 2:

TRAFFIC:

- 1. SHIFT THE TRAFFIC TO NB AND SB OUTSIDE LANES AS SHOWN IN MOT PLANS.

CONSTRUCTION:

- 1. OVERLAY BRIDGE SN 082-0028 AS SHOWN IN BRIDGE PLANS.

BRIDGE SN 082-0029

PRE-STAGE:

TRAFFIC:

- 1. SHIFT THE TRAFFIC TO NB AND SB OUTSIDE LANES.

CONSTRUCTION:

- 1. REMOVE MEDIAN ALONG IL 203 AND BUILD TEMPORARY PAVEMENT.

STAGE 1:

TRAFFIC:

- 1. CONFIGURE TRAFFIC ON SN 082-0029 AS SHOWN ON THE MOT PRE-STAGE PLANS OR AS DIRECTED BY THE ENGINEER.

CONSTRUCTION:

- 2. CONSTRUCT SB BRIDGE DECK, APPROACH SLAB AND PAVEMENT CONNECTOR ON BRIDGE SN 082-0029.

STAGE 2:

TRAFFIC:

- 1. CONFIGURE TRAFFIC ON SN 082-0029 AS SHOWN ON THE MOT PRE-STAGE PLANS OR AS DIRECTED BY THE ENGINEER.

CONSTRUCTION:

- 1. CONSTRUCT NB BRIDGE DECK, APPROACH SLAB AND PAVEMENT CONNECTOR ON BRIDGE SN 082-0029.

STAGE 3:

TRAFFIC:

- 1. CONFIGURE TRAFFIC ON SN 082-0029 AS SHOWN ON THE MOT PRE-STAGE PLANS OR AS DIRECTED BY THE ENGINEER.

CONSTRUCTION:

- 1. CONSTRUCT MEDIAN AND LANES ON BRIDGE SN 082-0029 ON SB AND NB IL 203.

BRIDGES SN 082-0022

STAGE 1:

TRAFFIC:

- 1. CLOSE OUTSIDE LANE AND SHIFT THE TRAFFIC TO INSIDE LANE AS SHOWN IN MOT TYPICAL SECTION AND MOT PLANS.

CONSTRUCTION:

- 1. REPLACE OUTSIDE BRIDGE DECK, APPROACH SLAB AND CONSTRUCT PAVEMENT CONNECTOR ON BRIDGE SN 082-0022 AS SHOWN IN BRIDGE PLANS.

STAGE 2:

TRAFFIC:

- 1. CLOSE INSIDE LANE AND SHIFT THE TRAFFIC TO OUTSIDE LANE AS SHOWN IN MOT TYPICAL SECTION AND MOT PLANS.

CONSTRUCTION:

- 1. REPLACE INSIDE BRIDGE DECK, APPROACH SLAB AND CONSTRUCT PAVEMENT CONNECTOR ON BRIDGE SN 082-0022 AS SHOWN IN BRIDGE PLANS.

STRUCTURE SN 060-2541

TRAFFIC & CONSTRUCTION:

- 1. CULVERT REPAIRS WILL BE COMPLETED AS SHOWN IN STRUCTURE PLANS USING IDOT HIGHWAY STANDARD 701101-05.

MODEL: \$MODEL.NAMES
FILE NAME: D876E84-15570-shl-ST-MOT-Note-01.dgn



USER NAME = jacobspw18lcs01\$	DESIGNED - MS	REVISED -
	DRAWN - RT	REVISED -
PLOT SCALE = 0.16666667' / in.	CHECKED - MS	REVISED -
PLOT DATE = 11/17/2025	DATE - 2025/10/23	REVISED -

STATE OF ILLINOIS
DEPARTMENT OF TRANSPORTATION

SUGGESTED STAGE CONSTRUCTION SEQUENCE
STRUCTURES

SCALE: NTS SHEET 1 OF 1 SHEETS STA. TO STA.

F.A.I. RTE.	SECTION	COUNTY	TOTAL SHEETS	SHEET NO.
70	Section82-(5,6)RS-2, 60-6RS-2	MADISON & ST. CLAIR	678	177
CONTRACT NO. 76E84				
ILLINOIS FED. AID PROJECT				

MODEL: S\MODEL\NAMES
FILE NAME: D876E84-1557\0eshl-ST-MOT-Schedule-01.dgn



USER NAME	= jacobs\pw18lcs01\$
PLOT SCALE	= 0.16666667 ' / in.
PLOT DATE	= 10/23/2025

DESIGNED -	MS
DRAWN -	RT
CHECKED -	MS
DATE -	2025/10/23

REVISED -	
REVISED -	
REVISED -	
REVISED -	

STATE OF ILLINOIS
DEPARTMENT OF TRANSPORTATION

MAINTENANCE OF TRAFFIC
SCHEDULE OF QUANTITIES STRUCTURES

SCALE: NTS	SHEET 1 OF 1 SHEETS	STA. TO STA.
------------	---------------------	--------------

F.A.I. RTE.	SECTION	COUNTY	TOTAL SHEETS	SHEET NO.
70	Section82-(5,6)RS-2, 60-6RS-2	MADISON & ST. CLAIR	678	178
CONTRACT NO. 76E84				
		ILLINOIS	FED. AID PROJECT	

BRIDGE MOT SCHEDULE							
DESCRIPTION	SHORT TERM PAVEMENT MARKING REMOVAL	TEMPORARY PAVEMENT MARKING - LINE 6" - TYPE IV TAPE	TEMPORARY CONCRETE BARRIER	RELOCATE TEMPORARY CONCRETE BARRIER	IMPACT ATTENUATORS, TEMPORARY (SEVERE USE,NARROW), TEST LEVEL 3	IMPACT ATTENUATORS, RELOCATE (SEVERE USE, NARROW), TEST LEVEL 3	PINNING TEMPORARY CONCRETE BARRIER
	SQ FT	FOOT	FOOT	FOOT	EACH	EACH	EACH
STRUCTURE NO: SN 060-006							
STAGE 1	2,242	4,483	457		1		73
STAGE 2	3,245	6,490		456		1	73
SUBTOTAL:	5,486	10,973	457	456	1	1	146
STRUCTURE NO: SN 060-007							
STAGE 1	3,396	6,792	457		1		73
STAGE 2	3,582	7,164		456		1	73
SUBTOTAL:	6,978	13,957	457	456	1	1	146
STRUCTURE NO: SN 060-010							
STAGE 1	2,295	4,589	496		1		79
STAGE 2	2,320	4,640		496		1	79
SUBTOTAL:	4,615	9,230	496	496	1	1	159
STRUCTURE NO: SN 060-011							
STAGE 1	2,354	4,708	498		1		80
STAGE 2	2,350	4,700		498		1	80
SUBTOTAL:	4,704	9,409	498	498	1	1	159
STRUCTURE NO: SN 060-146							
STAGE 1	657	1,314	615		2		98
STAGE 2	657	1,315		615		2	98
SUBTOTAL:	1,314	2,629	615	615	2	2	197
STRUCTURE NO: SN 060-208							
STAGE 1	2,437	4,873	625		1		100
STAGE 2	2,435	4,871		625		1	100
SUBTOTAL:	4,872	9,744	625	625	1	1	200
STRUCTURE NO: SN 060-209							
STAGE 1	2,431	4,862	625		1		100
STAGE 2	2,407	4,814		625		1	100
SUBTOTAL:	4,838	9,676	625	625	1	1	200
STRUCTURE NO: SN 082-018							
STAGE 1	2,384	4,767	424		1		68
STAGE 2	2,095	4,189		360		1	58
SUBTOTAL:	4,478	8,956	424	360	1	1	125
STRUCTURE NO: SN 082-019							
STAGE 1	1,070	2,140	436		1		70
STAGE 2	2,527	5,055		435		1	70
SUBTOTAL:	3,597	7,195	436	435	1	1	139
STRUCTURE NO: SN 082-022							
STAGE 1	1,553	3,105	359		1		57
STAGE 2	1,054	2,107		359		1	57
SUBTOTAL:	2,606	5,212	359	359	1	1	115
STRUCTURE NO: SN 082-024							
STAGE 1	1,334	2,667	634		1		101
STAGE 2	1,283	2,565		634		1	101
SUBTOTAL:	2,616	5,233	634	634	1	1	203
STRUCTURE NO: SN 082-025							
STAGE 1	1,029	2,057	382		1		61
STAGE 2	1,089	2,178		382		1	61
SUBTOTAL:	2,118	4,235	382	382	1	1	122
STRUCTURE NO: SN 082-028							
STAGE 1	1,085	2,169	971		2		155
STAGE 2	1,801	3,601	51	971		2	155
SUBTOTAL:	2,885	5,771	1,022	971	2	2	311
STRUCTURE NO: SN 082-029							
STAGE 1	1,239	2,478	284		1		46
STAGE 2	1,072	2,144	34	581	1	1	98
STAGE 3	1,097	2,193	23	613		2	102
SUBTOTAL:	3,407	6,815	342	1,195	2	3	246
ST. CLAIR COUNTY TOTAL:	21,708	43,417	3,598	4,336	9	10	1,261
MADISON COUNTY TOTAL:	32,808	65,617	3,772	3,771	8	8	1,207
TOTAL:	54,517	109,033	7,370	8,108	17	18	2,468



USER NAME = jacobspw18lcs03\$	DESIGNED - MS
	DRAWN - RT
PLOT SCALE = 0.16666667' / in.	CHECKED - MS
PLOT DATE = 11/17/2025	DATE - 2025/10/03



1. EXISTING INSIDE SHOULDER TO BE REPLACED WITHIN LANE SHIFT TAPER FROM STA. 99+85.00 TO STA. 106+36.00
2. EXISTING INSIDE SHOULDER TO BE REPLACED WITHIN LANE SHIFT TAPER FROM STA. 101+00.00 TO STA. 107+77.00
3. SEE SUGGESTED MAINTENANCE OF TRAFFIC AND ROADWAY PLANS FOR PROPOSED SHOULDER RECONSTRUCTION.

STATE OF ILLINOIS
DEPARTMENT OF TRANSPORTATION

SUGGESTED MAINTENANCE OF TRAFFIC
SN 082-0018 & 082-0019 STAGE 1

F.A.I. RTE.	SECTION	COUNTY	TOTAL SHEETS	SHEET NO.
70	Section82+(5,6)RS-2, 60-6RS-2	MADISON & ST. CLAIR	678	179
		CONTRACT NO. 76E84		
ILLINOIS		FED. AID PROJECT		

MODEL: \$MODELNAME\$
FILE NAME: D876E84-I5570-sht-MOT-SN18&19-S1 01.dgn

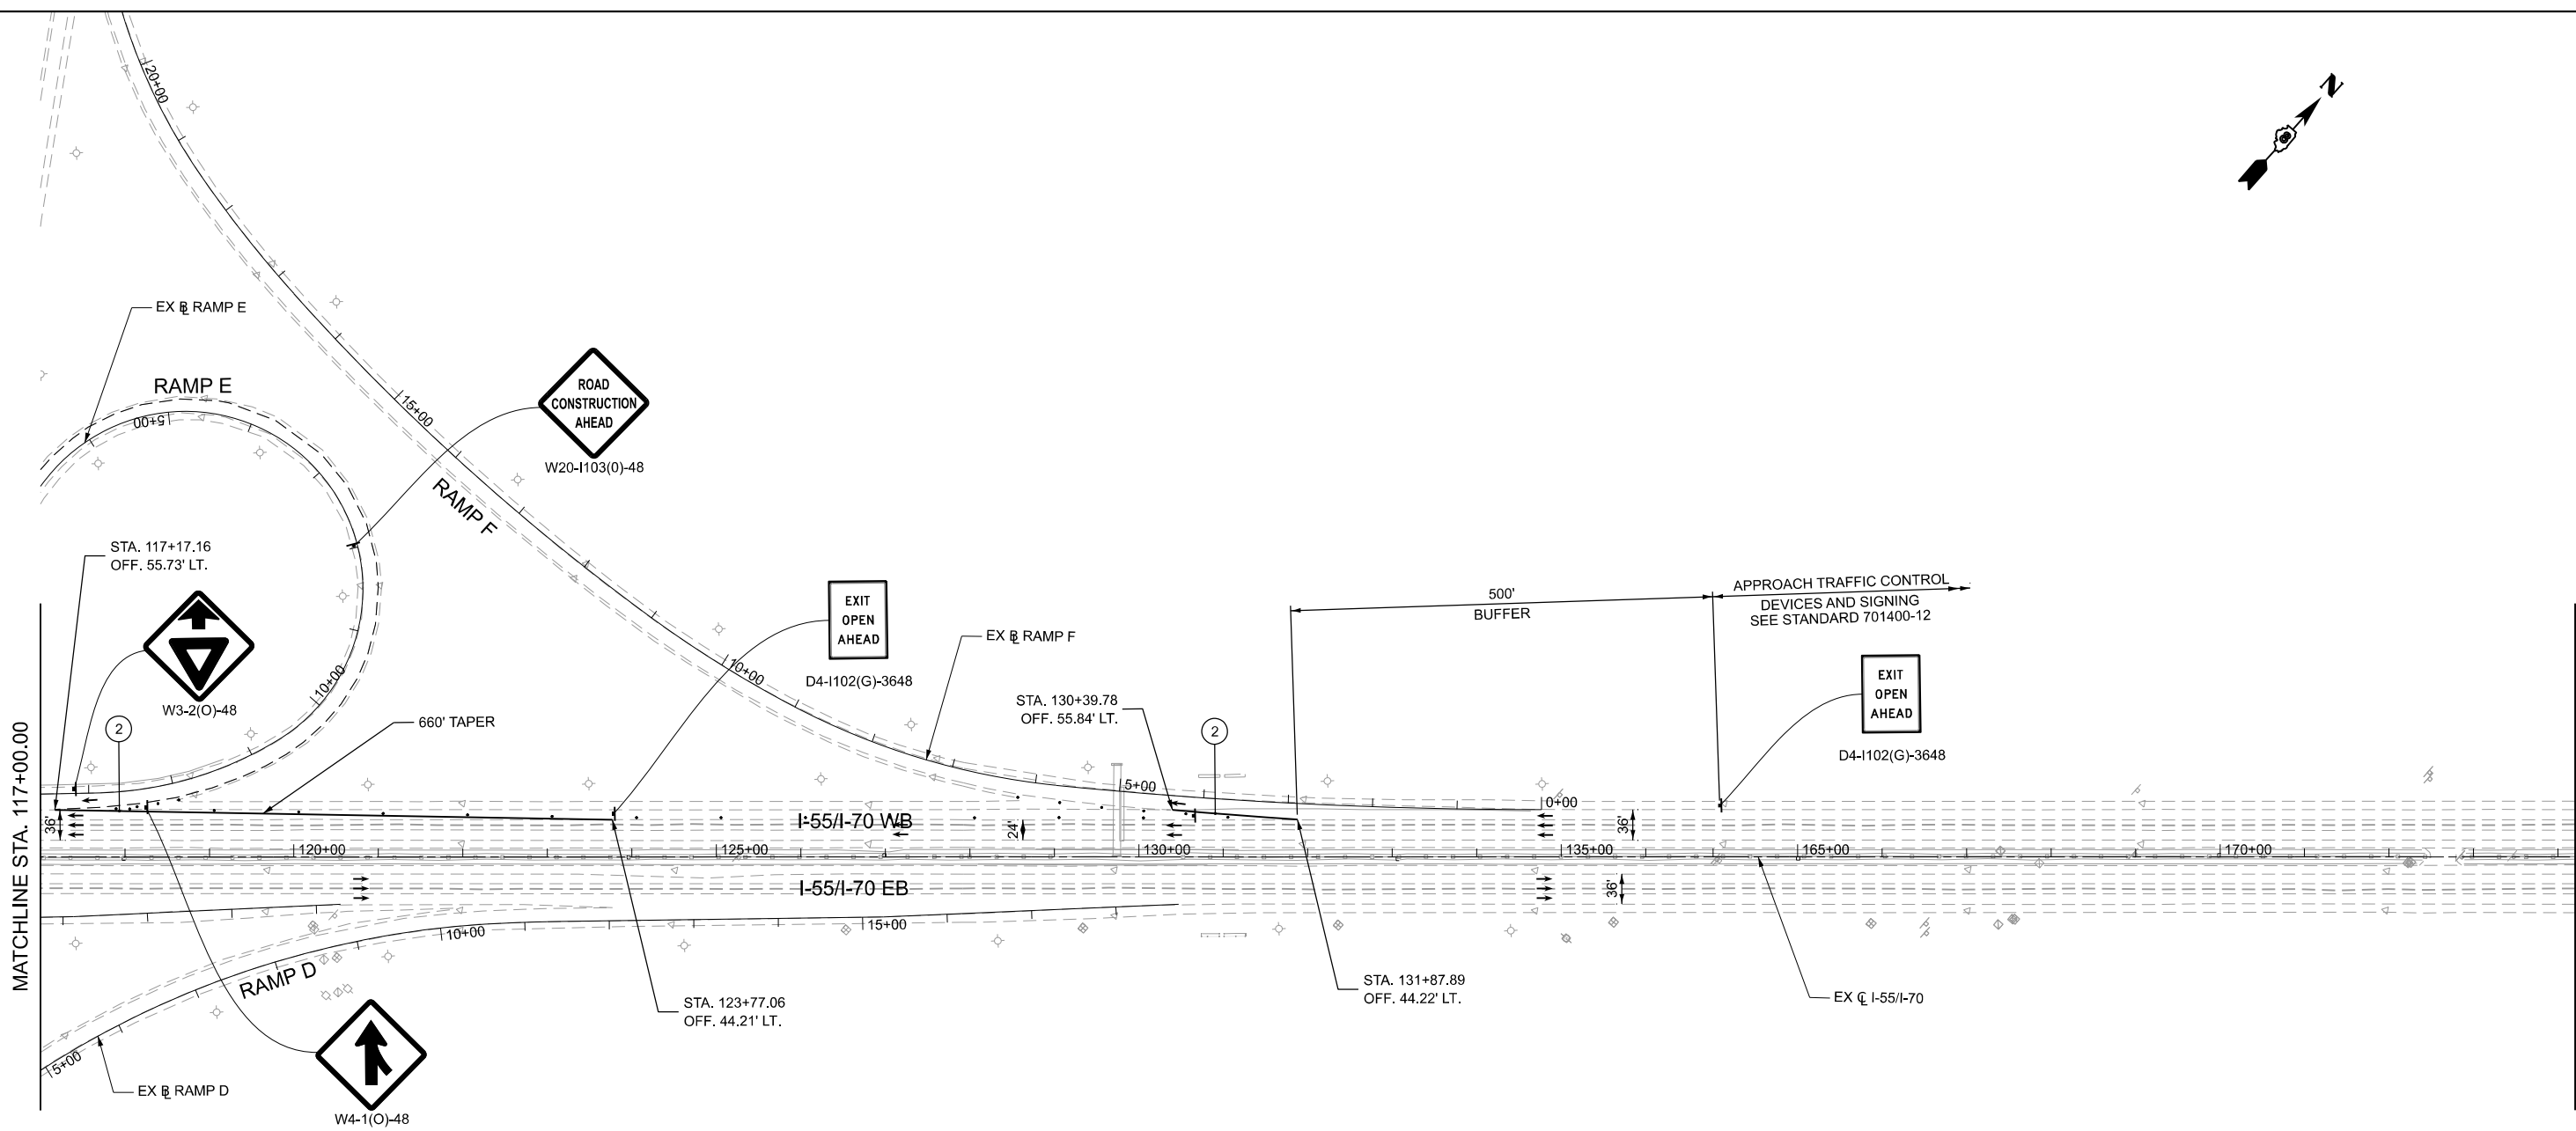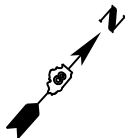

LEGEND

- WORK AREA
- PREVIOUSLY COMPLETED WORK AREA
- TEMPORARY PAVEMENT
- DIRECTION OF TRAFFIC FLOW
- DRUM
- TYPE III BARRICADE
- ARROW BOARD
- TEMPORARY PAVEMENT MARKING - LINE 6" - TYPE IV TAPE (SOLID YELLOW)
- TEMPORARY PAVEMENT MARKING - LINE 6" - TYPE IV TAPE (SOLID WHITE)
- TEMPORARY PAVEMENT MARKING - LINE 6" - TYPE IV TAPE (10' LINE, 30' GAP, WHITE)
- TEMPORARY PAVEMENT MARKING - LINE 6" - TYPE IV TAPE (DOTTED WHITE, 3' LINE - 9' GAP)



Jacobs
525 West Monroe
Suite 1600
Chicago, IL 60661
(312) 251-3000


USER NAME	= jacobspr18ics03\$	DESIGNED	- MS	REVISED	-
DRAWN	- RT	REVIS	-	REVISED	-
PLOT SCALE	= 0.16666667' / in.	CHECKED	- MS	REVISED	-
PLOT DATE	= 10/14/2025	DATE	- 2025/10/03	REVISED	-

**STATE OF ILLINOIS
DEPARTMENT OF TRANSPORTATION**


**SUGGESTED MAINTENANCE OF TRAFFIC
SN 082-0018 & 082-0019 STAGE 1**

SCALE: 1" = 100' SHEET 2 OF 17 SHEETS STA. TO STA.

F.A.I. RTE.	SECTION	COUNTY	TOTAL SHEETS	SHEET NO.
70	Section 82-(5,6)RS-2, 60-6RS-2	MADISON & ST. CLAIR	678	180
CONTRACT NO. 76E84				
ILLINOIS FED. AID PROJECT				

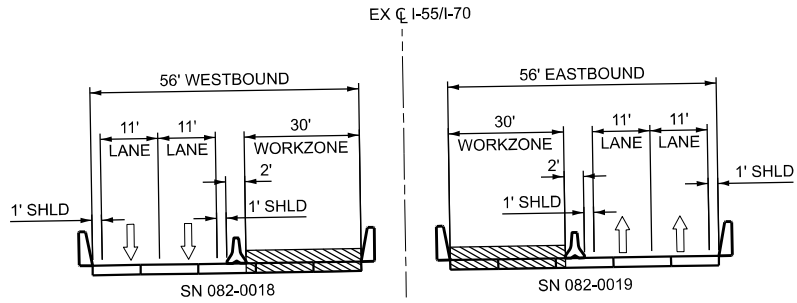

STAGE 2 TYPICAL SECTION (N.T.S.)

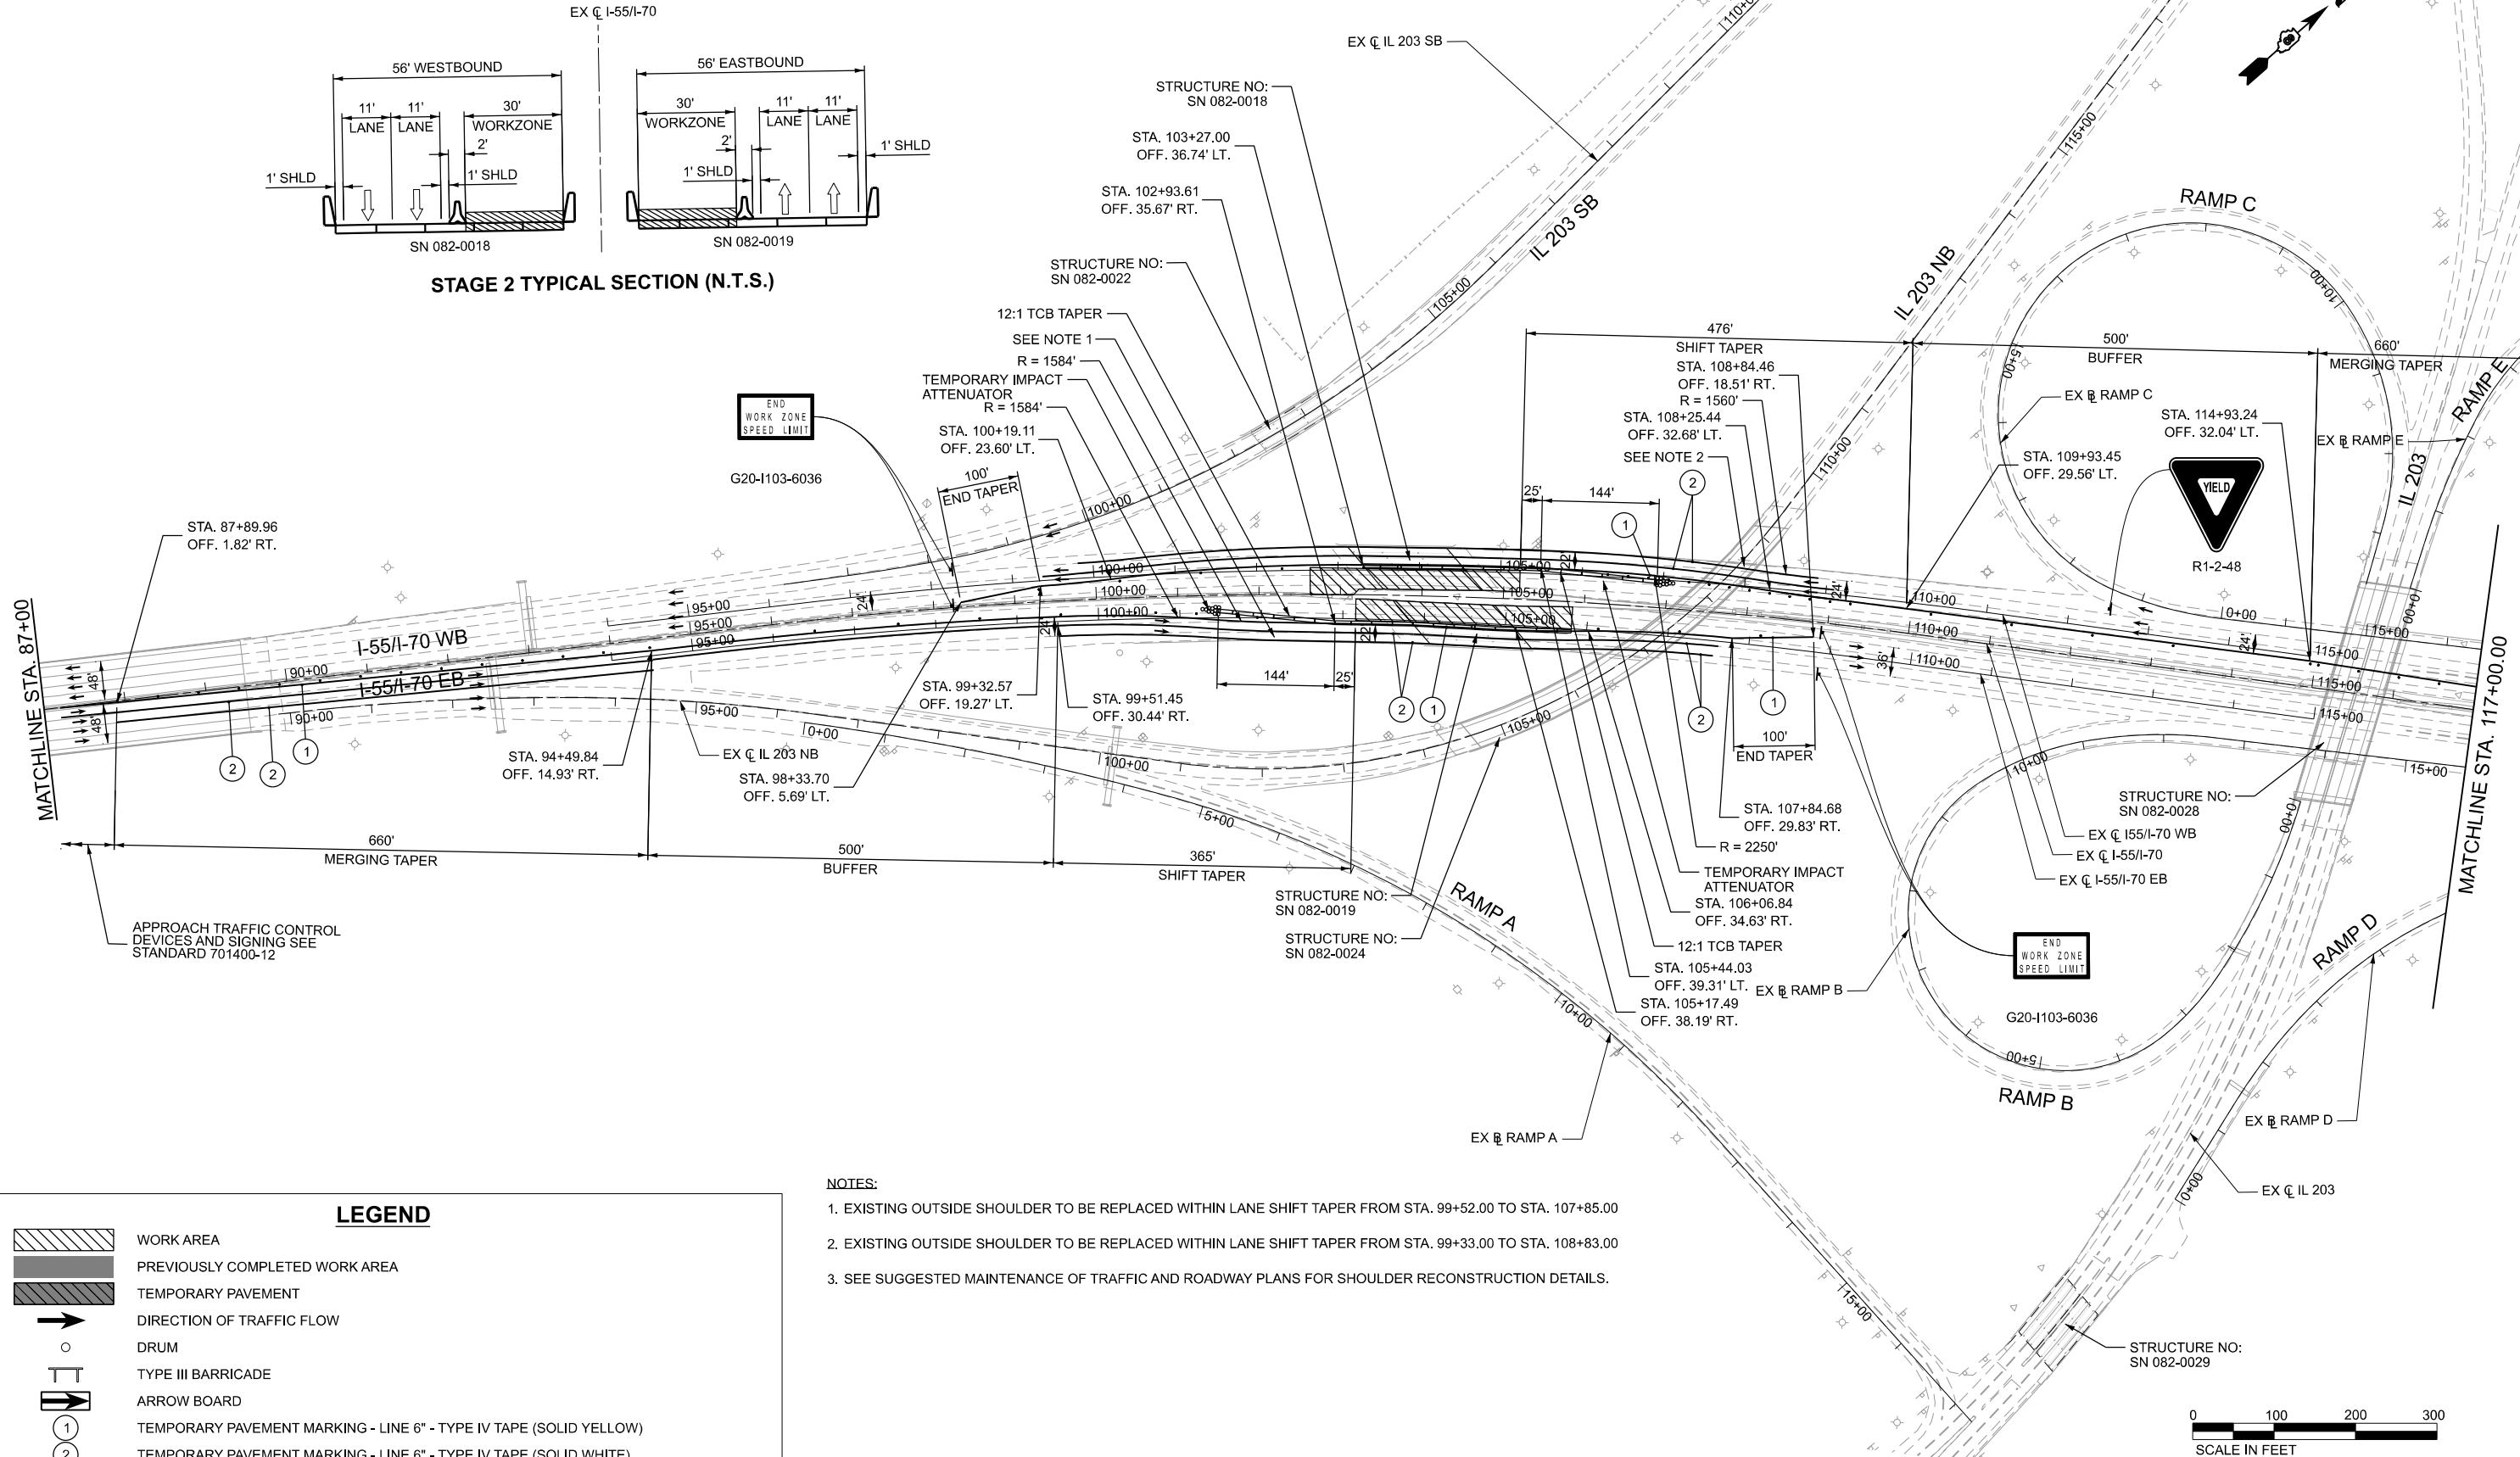

LEGEND

- WORK AREA
- PREVIOUSLY COMPLETED WORK AREA
- TEMPORARY PAVEMENT
- DIRECTION OF TRAFFIC FLOW
- DRUM
- TYPE III BARRICADE
- ARROW BOARD
- TEMPORARY PAVEMENT MARKING - LINE 6" - TYPE IV TAPE (SOLID YELLOW)
- TEMPORARY PAVEMENT MARKING - LINE 6" - TYPE IV TAPE (SOLID WHITE)
- TEMPORARY PAVEMENT MARKING - LINE 6" - TYPE IV TAPE (10' LINE, 30' GAP, WHITE)
- TEMPORARY PAVEMENT MARKING - LINE 6" - TYPE IV TAPE (DOTTED WHITE, 3' LINE - 9' GAP)

NOTES:

- EXISTING OUTSIDE SHOULDER TO BE REPLACED WITHIN LANE SHIFT TAPER FROM STA. 99+52.00 TO STA. 107+85.00
- EXISTING OUTSIDE SHOULDER TO BE REPLACED WITHIN LANE SHIFT TAPER FROM STA. 99+33.00 TO STA. 108+83.00
- SEE SUGGESTED MAINTENANCE OF TRAFFIC AND ROADWAY PLANS FOR SHOULDER RECONSTRUCTION DETAILS.

Jacobs
525 West Monroe
Suite 1600
Chicago, IL 60661
(312) 251-3000



USER NAME = jacobspr18ics01\$	DESIGNED - MS	REVISED -
	DRAWN - RT	REVISED -
PLOT SCALE = 0.16666667" / in.	CHECKED - MS	REVISED -
PLOT DATE = 11/17/2025	DATE - 2025/10/03	REVISED -

STATE OF ILLINOIS
DEPARTMENT OF TRANSPORTATION

SUGGESTED MAINTENANCE OF TRAFFIC
SN 082-0018 & 082-0019 STAGE 2

SCALE: 1" = 100' SHEET 3 OF 17 SHEETS STA. TO STA.

F.A.I. RTE.	SECTION	COUNTY	TOTAL SHEETS	SHEET NO.
70	Section 82-(5,6)RS-2, 60-6RS-2	MADISON & ST. CLAIR	678	181
CONTRACT NO. 76E84				
ILLINOIS FED. AID PROJECT				

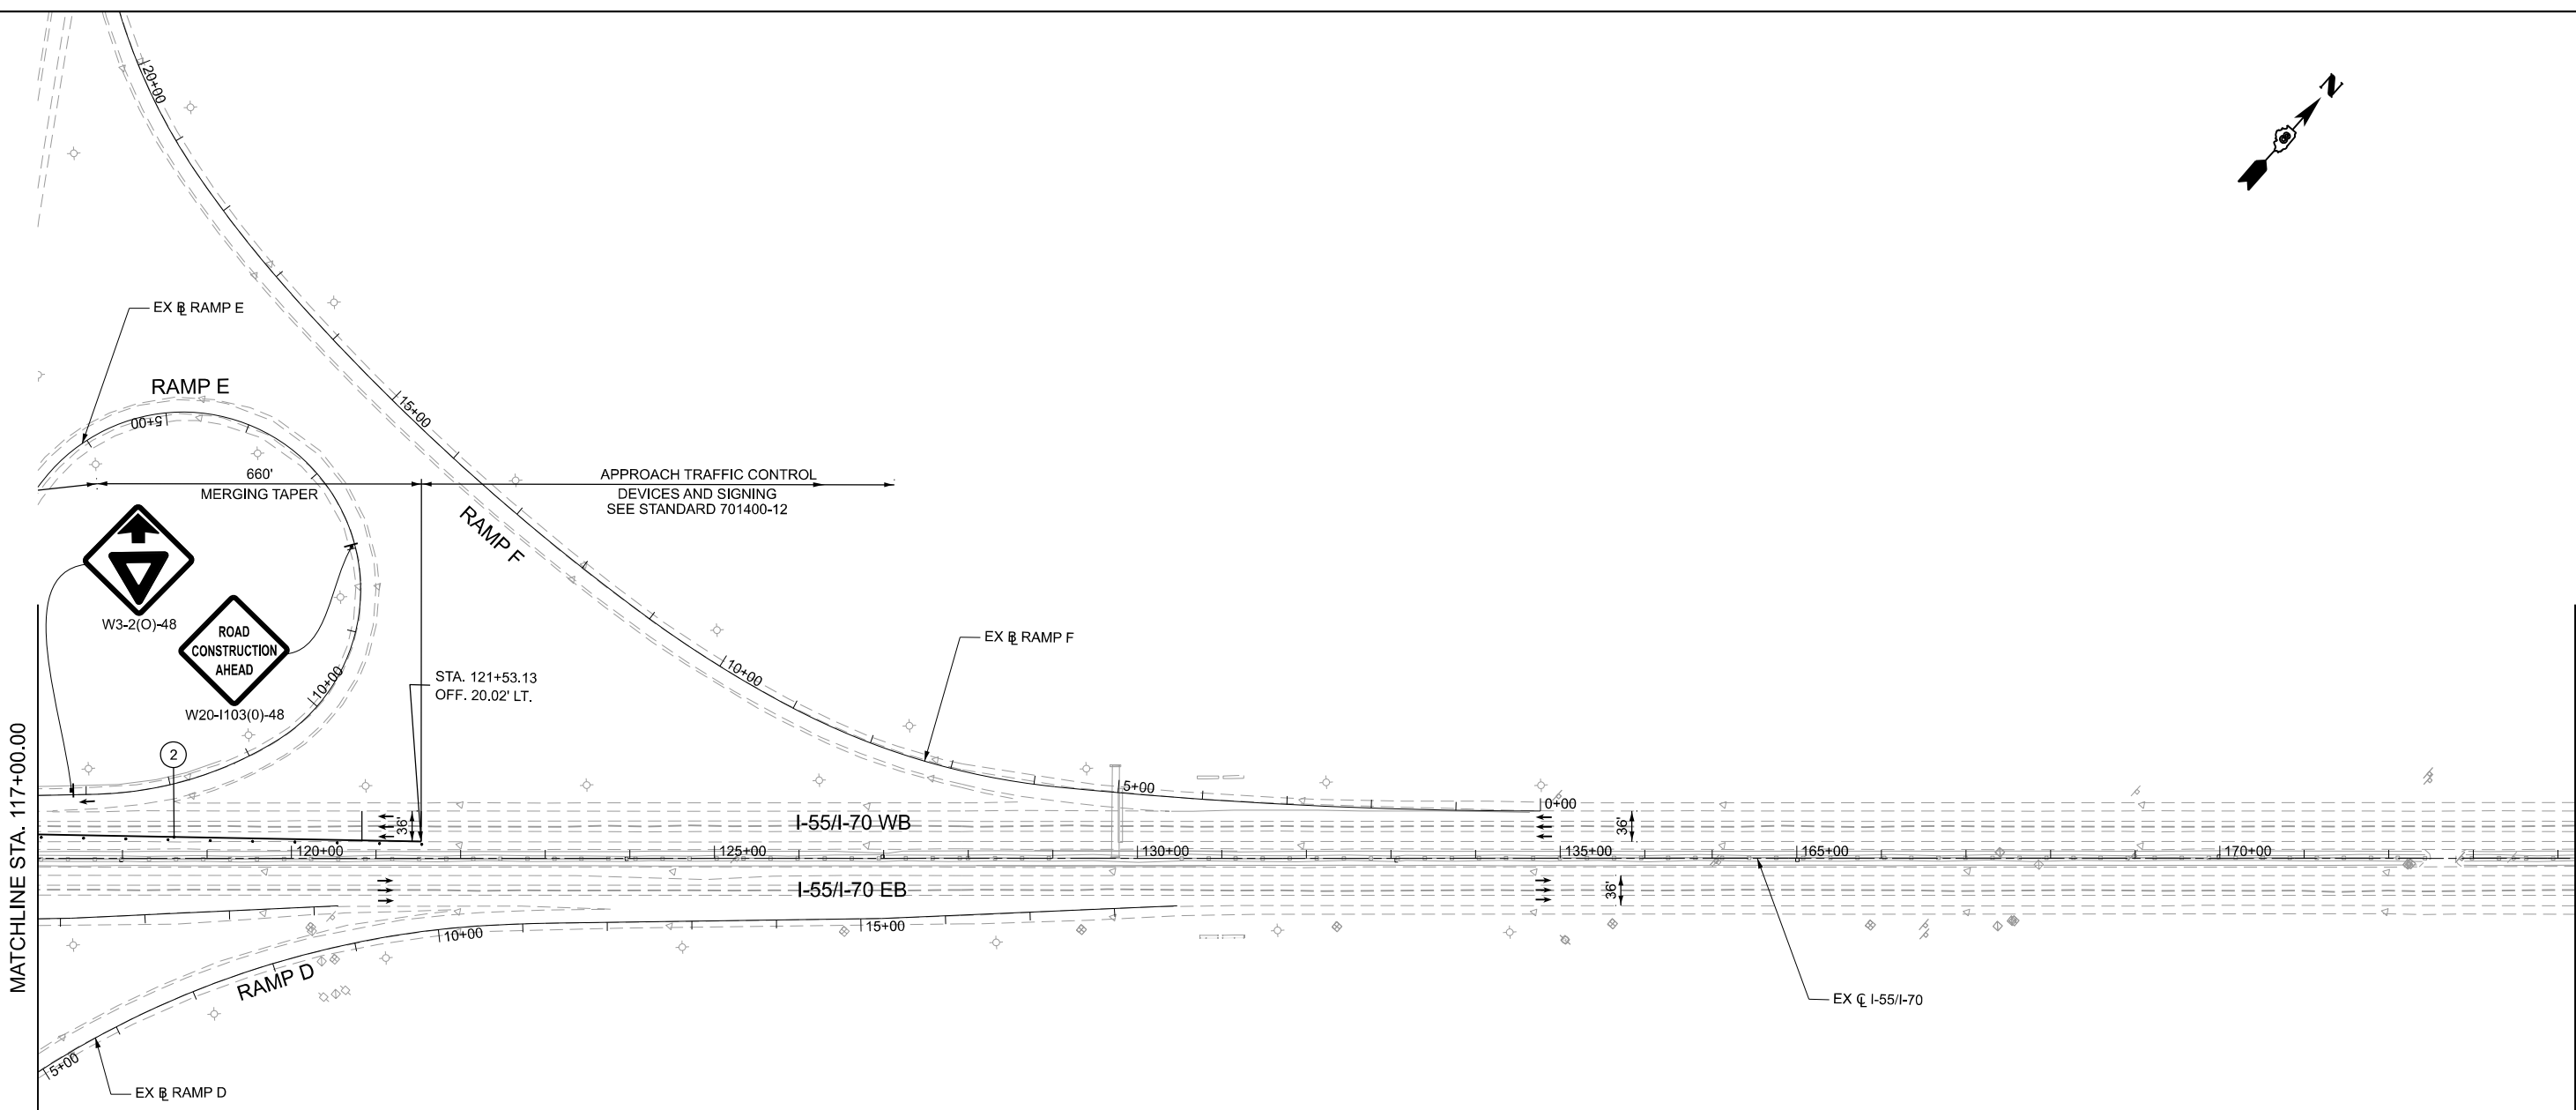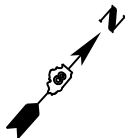

LEGEND

- WORK AREA
- PREVIOUSLY COMPLETED WORK AREA
- TEMPORARY PAVEMENT
- DIRECTION OF TRAFFIC FLOW
- DRUM
- TYPE III BARRICADE
- ARROW BOARD
- TEMPORARY PAVEMENT MARKING - LINE 6" - TYPE IV TAPE (SOLID YELLOW)
- TEMPORARY PAVEMENT MARKING - LINE 6" - TYPE IV TAPE (SOLID WHITE)
- TEMPORARY PAVEMENT MARKING - LINE 6" - TYPE IV TAPE (10' LINE, 30' GAP, WHITE)
- TEMPORARY PAVEMENT MARKING - LINE 6" - TYPE IV TAPE (DOTTED WHITE, 3' LINE - 9' GAP)



Jacobs
525 West Monroe
Suite 1600
Chicago, IL 60661
(312) 251-3000


USER NAME	= jacobspr18ics03\$	DESIGNED	-	MS	REVISED	-
		DRAWN	-	RT	REVISED	-
PLOT SCALE	= 0.16666667' / in.	CHECKED	-	MS	REVISED	-
PLOT DATE	= 10/14/2025	DATE	-	2025/10/03	REVISED	-

**STATE OF ILLINOIS
DEPARTMENT OF TRANSPORTATION**


**SUGGESTED MAINTENANCE OF TRAFFIC
SN 082-0018 & 082-0019 STAGE 2**

SCALE: 1" = 100' SHEET 4 OF 17 SHEETS STA. TO STA.



F.A.I. RTE.	SECTION	COUNTY	TOTAL SHEETS	SHEET NO.
70	Section 82-(5,6)RS-2, 60-6RS-2	MADISON & ST. CLAIR	678	182
CONTRACT NO. 76E84				
ILLINOIS FED. AID PROJECT				

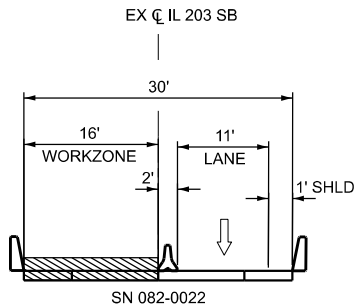

STAGE 1 TYPICAL SECTION (N.T.S.)

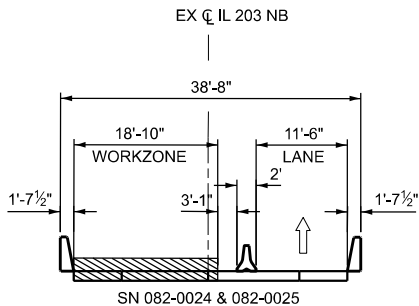

STAGE 1 TYPICAL SECTION (N.T.S.)

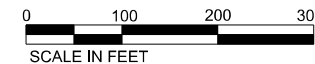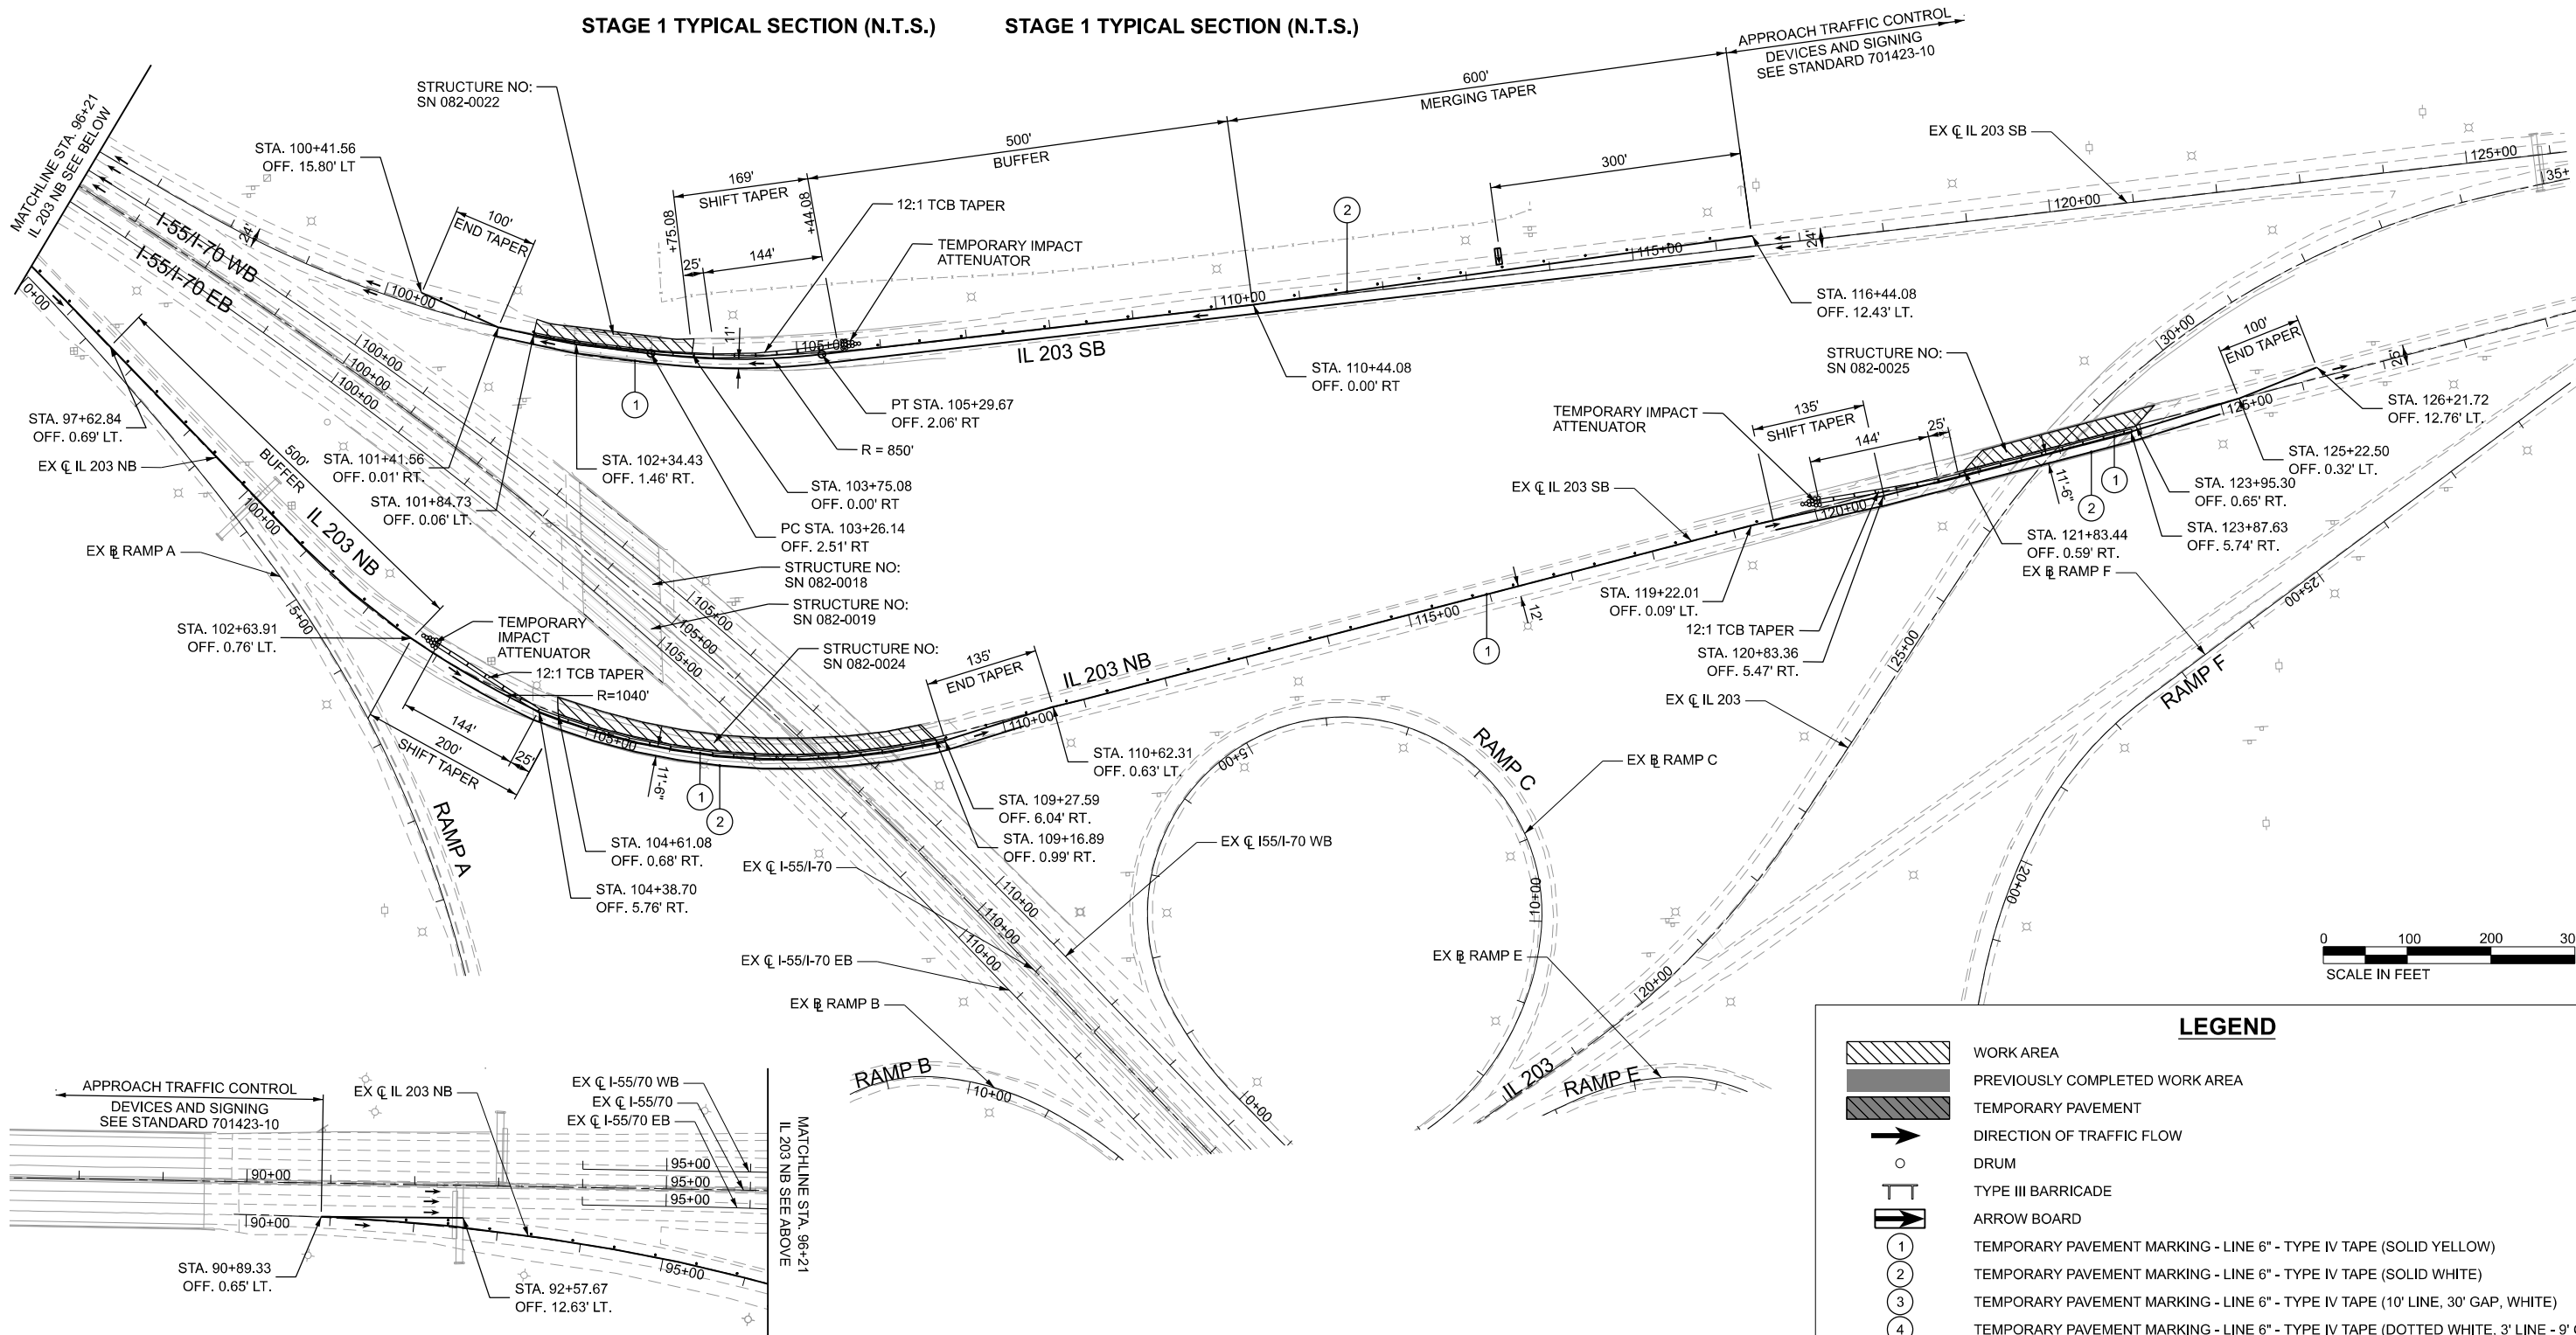

LEGEND

	WORK AREA
	PREVIOUSLY COMPLETED WORK AREA
	TEMPORARY PAVEMENT
	DIRECTION OF TRAFFIC FLOW
	DRUM
	TYPE III BARRICADE
	ARROW BOARD
	TEMPORARY PAVEMENT MARKING - LINE 6" - TYPE IV TAPE (SOLID YELLOW)
	TEMPORARY PAVEMENT MARKING - LINE 6" - TYPE IV TAPE (SOLID WHITE)
	TEMPORARY PAVEMENT MARKING - LINE 6" - TYPE IV TAPE (10' LINE, 30' GAP, WHITE)
	TEMPORARY PAVEMENT MARKING - LINE 6" - TYPE IV TAPE (DOTTED WHITE, 3' LINE - 9' GAP)

MODEL: S:\MODEL\NAMES
FILE NAME: D:\87664-1557\0514\DOT-SN0022-S1_01.dgn

Jacobs
525 West Monroe
Suite 1600
Chicago, IL 60661
(312) 251-3000

USER NAME	= jacobspw18ics01\$
DESIGNED	- MS
DRAWN	- RT
PLOT SCALE	= 0.16666667" / in.
PLOT DATE	= 10/23/2025



REVISD	-
REVISD	-
REVISD	-
REVISD	-

**STATE OF ILLINOIS
DEPARTMENT OF TRANSPORTATION**

SUGGESTED MAINTENANCE OF TRAFFIC
SN 082-0022, SN 082-0024, SN 082-0025 STAGE 1

SCALE: 1" = 100' SHEET 5 OF 17 SHEETS STA. TO STA.

F.A.I. RTE.	SECTION	COUNTY	TOTAL SHEETS	SHEET NO.
70	Section 82-(5,6)RS-2, 60-6RS-2	MADISON & ST. CLAIR	678	183
CONTRACT NO. 76E84				
ILLINOIS FED. AID PROJECT				

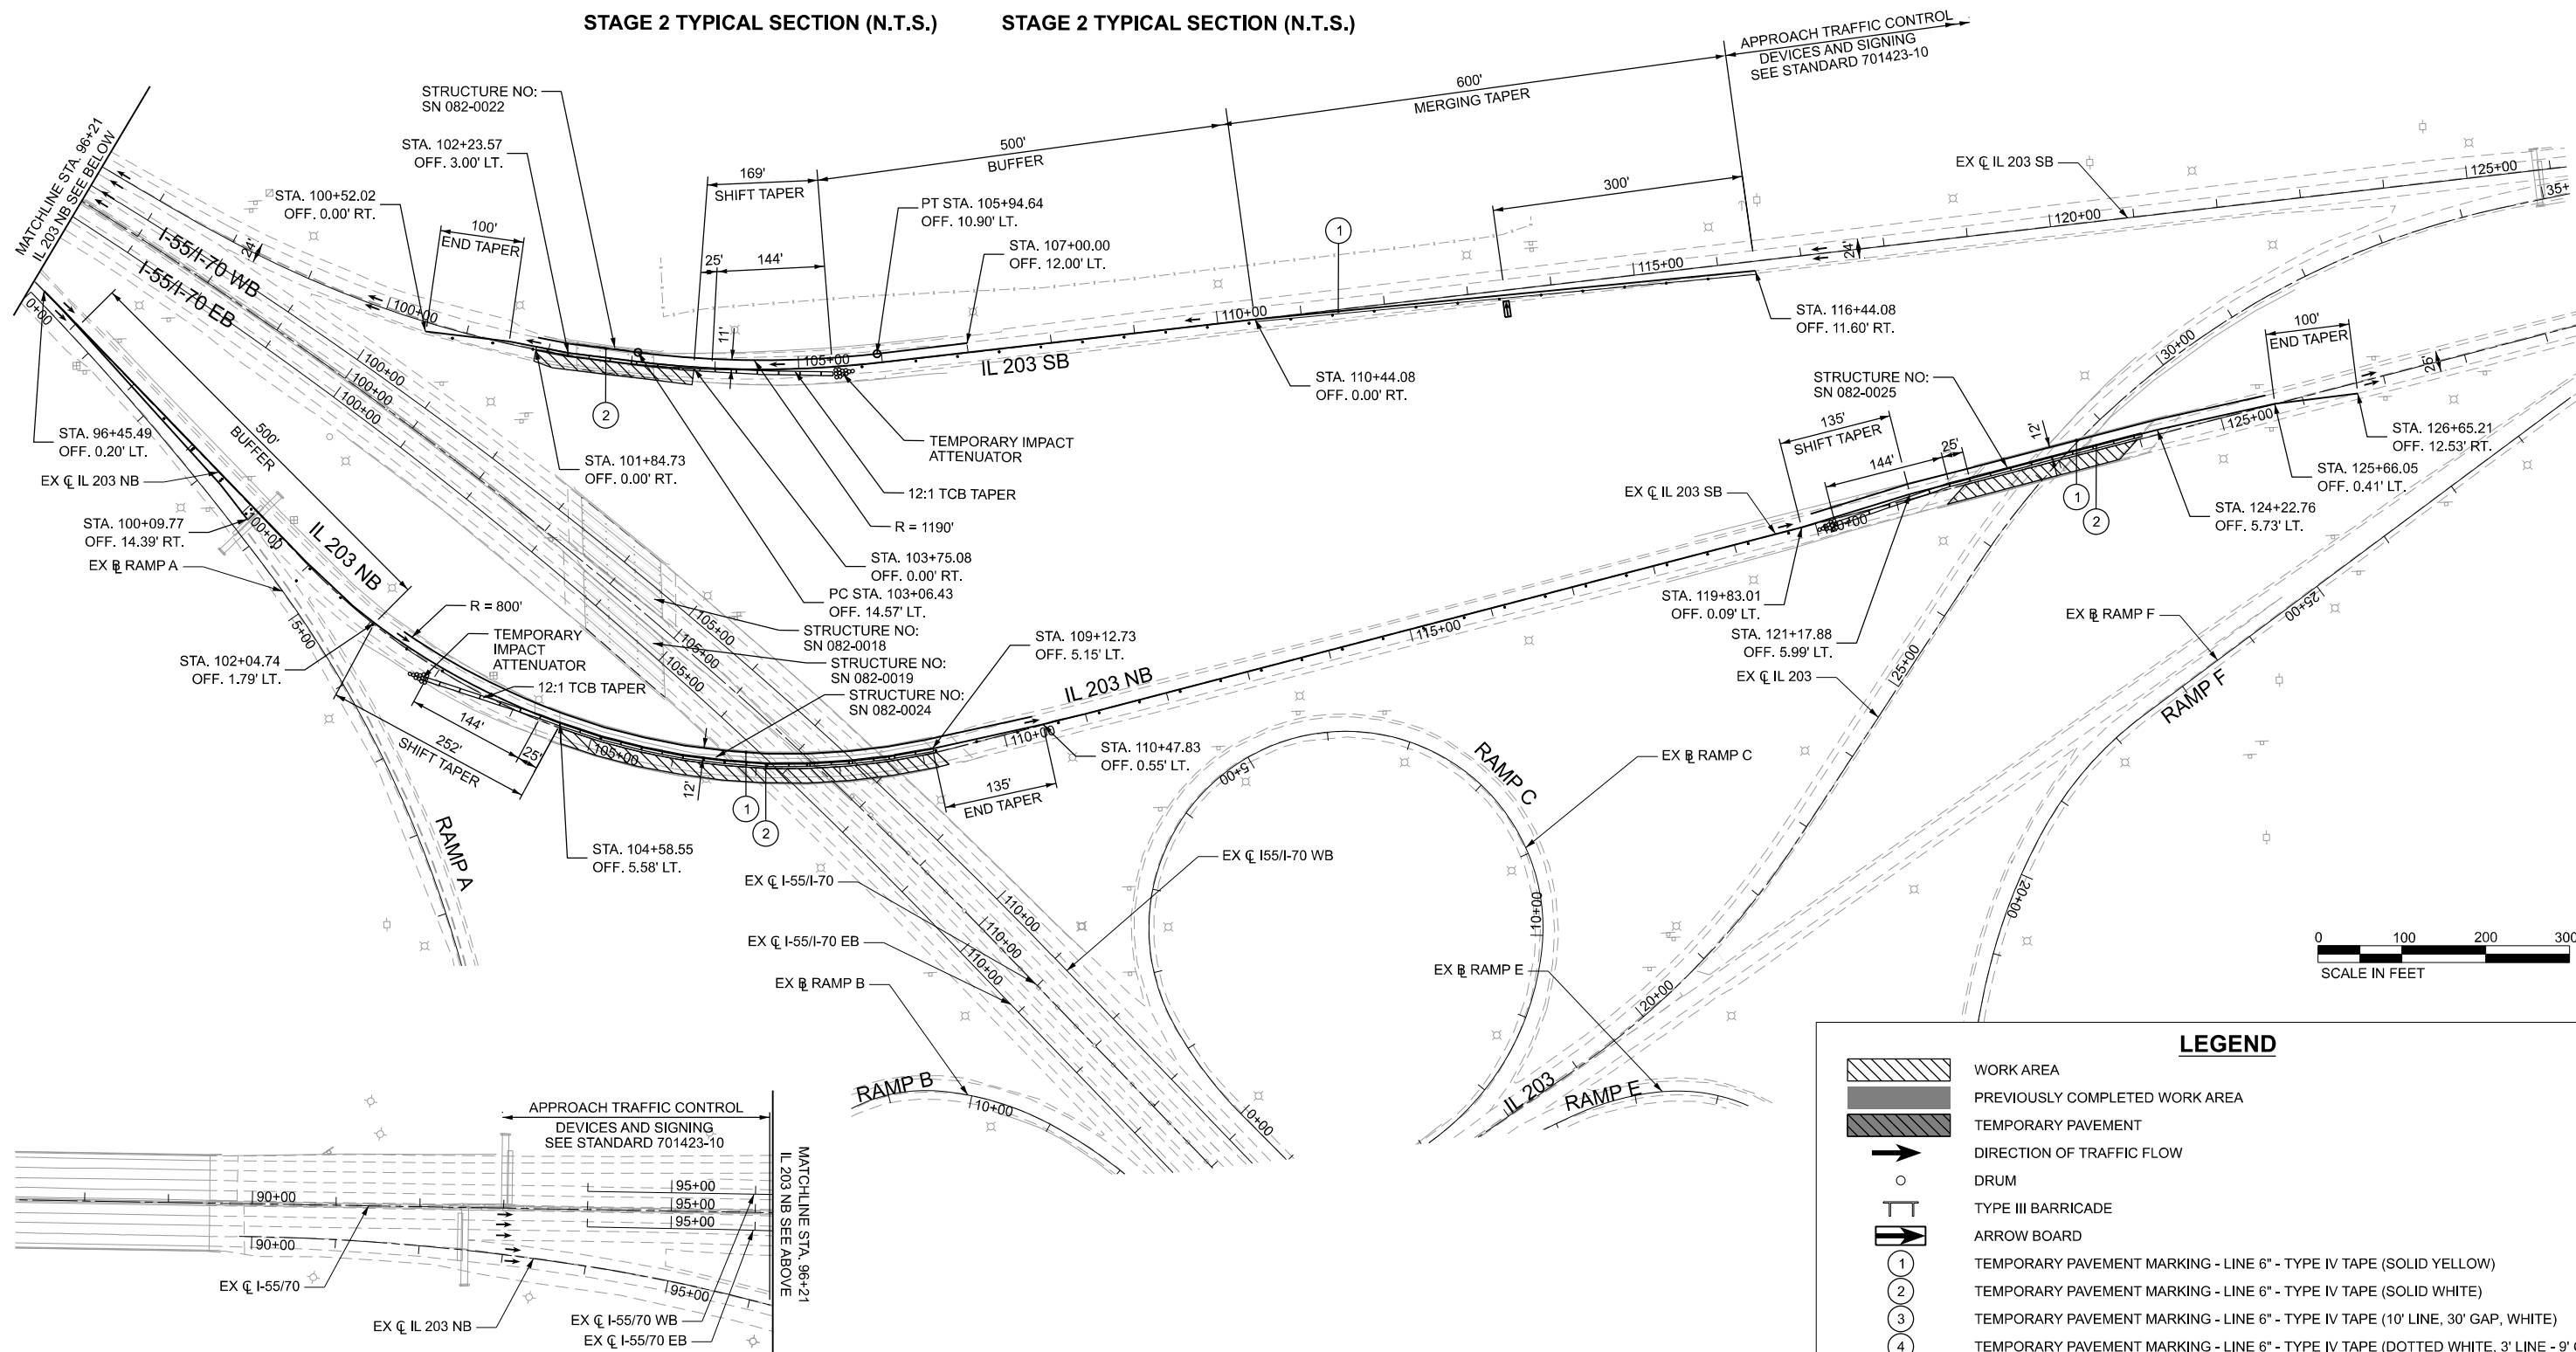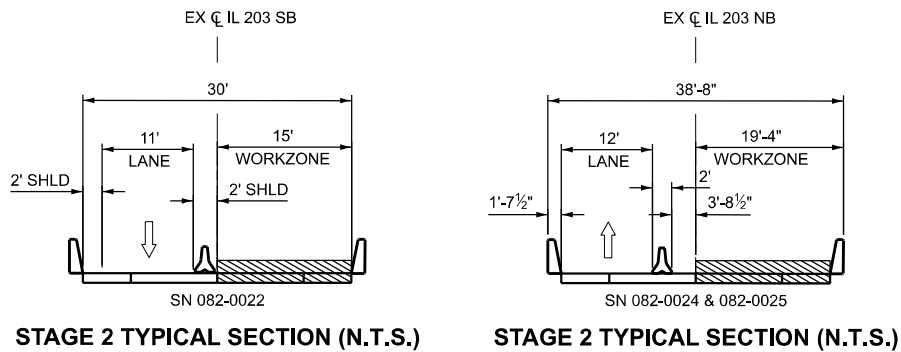

MODEL: S:\MODEL\NAMES
FILE NAME: D878E84-I5570-shd-MOT-SN0022-S2_01.dgn

Jacobs
525 West Monroe
Suite 1600
Chicago, IL 60661
(312) 251-3000

USER NAME	= jacobspw18ics01\$
DESIGNED	- MS
DRAWN	- RT
PLOT SCALE	= 0.16666667" / in.
PLOT DATE	= 10/23/2025

CHECKED	- MS
DATE	- 2025/10/23



REVISED	-
REVISED	-
REVISED	-
REVISED	-

STATE OF ILLINOIS
DEPARTMENT OF TRANSPORTATION

SUGGESTED MAINTENANCE OF TRAFFIC
SN 082-0022, SN 082-0024, SN 082-0025 STAGE 2

SCALE: 1" = 100' SHEET 6 OF 17 SHEETS STA. TO STA.

F.A.I. RTE.	SECTION	COUNTY	TOTAL SHEETS	SHEET NO.
70	Section 82-(5,6)RS-2, 60-6RS-2	MADISON & ST. CLAIR	678	184
CONTRACT NO. 76E84				
ILLINOIS FED. AID PROJECT				

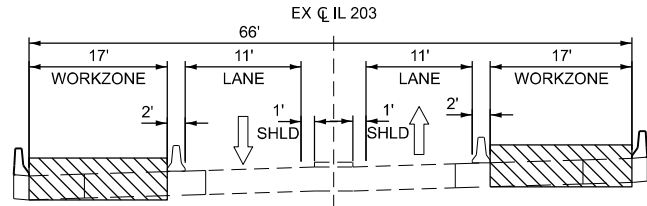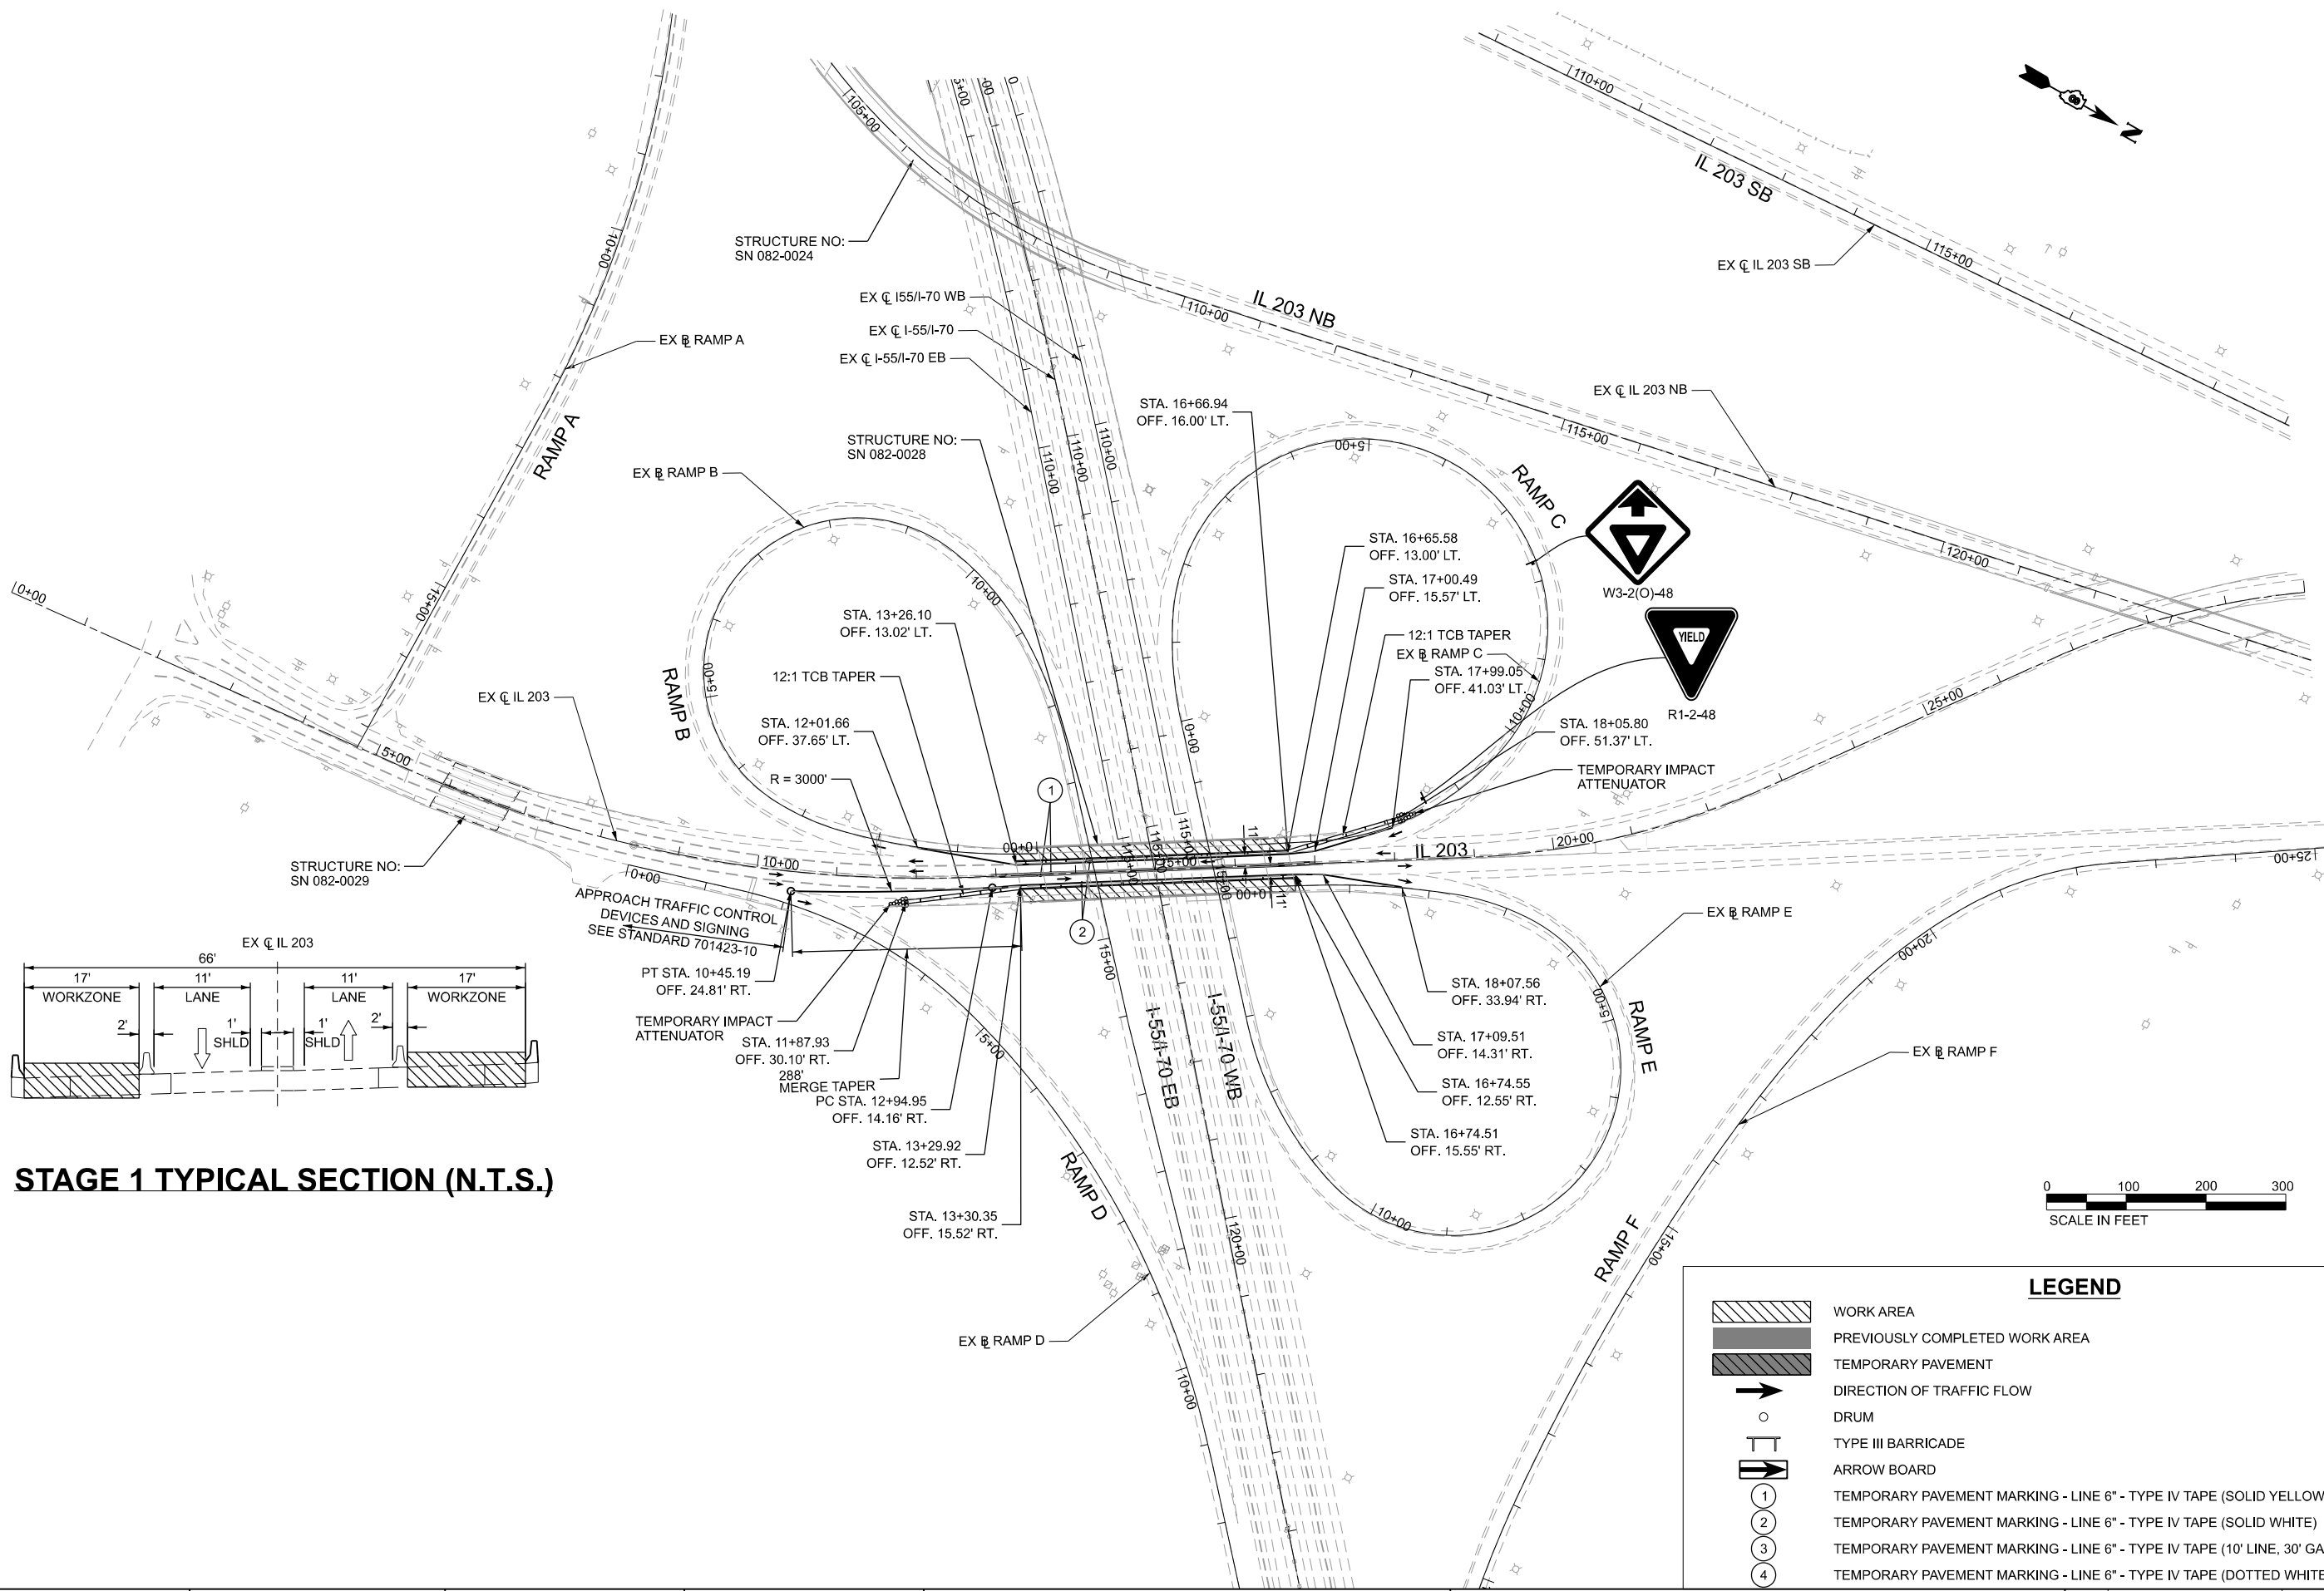

STAGE 1 TYPICAL SECTION (N.T.S.)



LEGEND				
	WORK AREA		PREVIOUSLY COMPLETED WORK AREA	
	TEMPORARY PAVEMENT		DIRECTION OF TRAFFIC FLOW	
	DRUM		TYPE III BARRICADE	
	ARROW BOARD		TEMPORARY PAVEMENT MARKING - LINE 6" - TYPE IV TAPE (SOLID YELLOW)	
	TEMPORARY PAVEMENT MARKING - LINE 6" - TYPE IV TAPE (SOLID WHITE)		TEMPORARY PAVEMENT MARKING - LINE 6" - TYPE IV TAPE (10' LINE, 30' GAP, WHITE)	
	TEMPORARY PAVEMENT MARKING - LINE 6" - TYPE IV TAPE (DOTTED WHITE, 3' LINE - 9' GAP)			

MODEL: S:\MODEL\NAMES
FILE NAME: D878E84-1557\asht-mot-SN0028-S1_01.dgn





USER NAME = jacobspw18ics01\$	DESIGNED - MS	REVISED -
	DRAWN - RT	REVISED -
PLOT SCALE = 0.16666667' / in.	CHECKED - MS	REVISED -
PLOT DATE = 10/14/2025	DATE - 2025/10/03	REVISED -

STATE OF ILLINOIS
DEPARTMENT OF TRANSPORTATION

SUGGESTED MAINTENANCE OF TRAFFIC
SN 082-0028 STAGE 1

SCALE: 1" = 100' SHEET 7 OF 17 SHEETS STA. TO STA.

F.A.I. RTE.	SECTION	COUNTY	TOTAL SHEETS	SHEET NO.
70	Section 82-(5,6)RS-2, 60-6RS-2	MADISON & ST. CLAIR	678	185
CONTRACT NO. 76E84				
ILLINOIS FED. AID PROJECT				

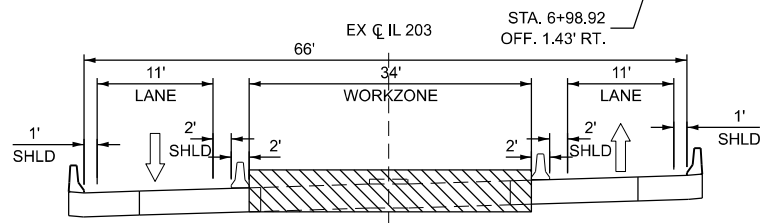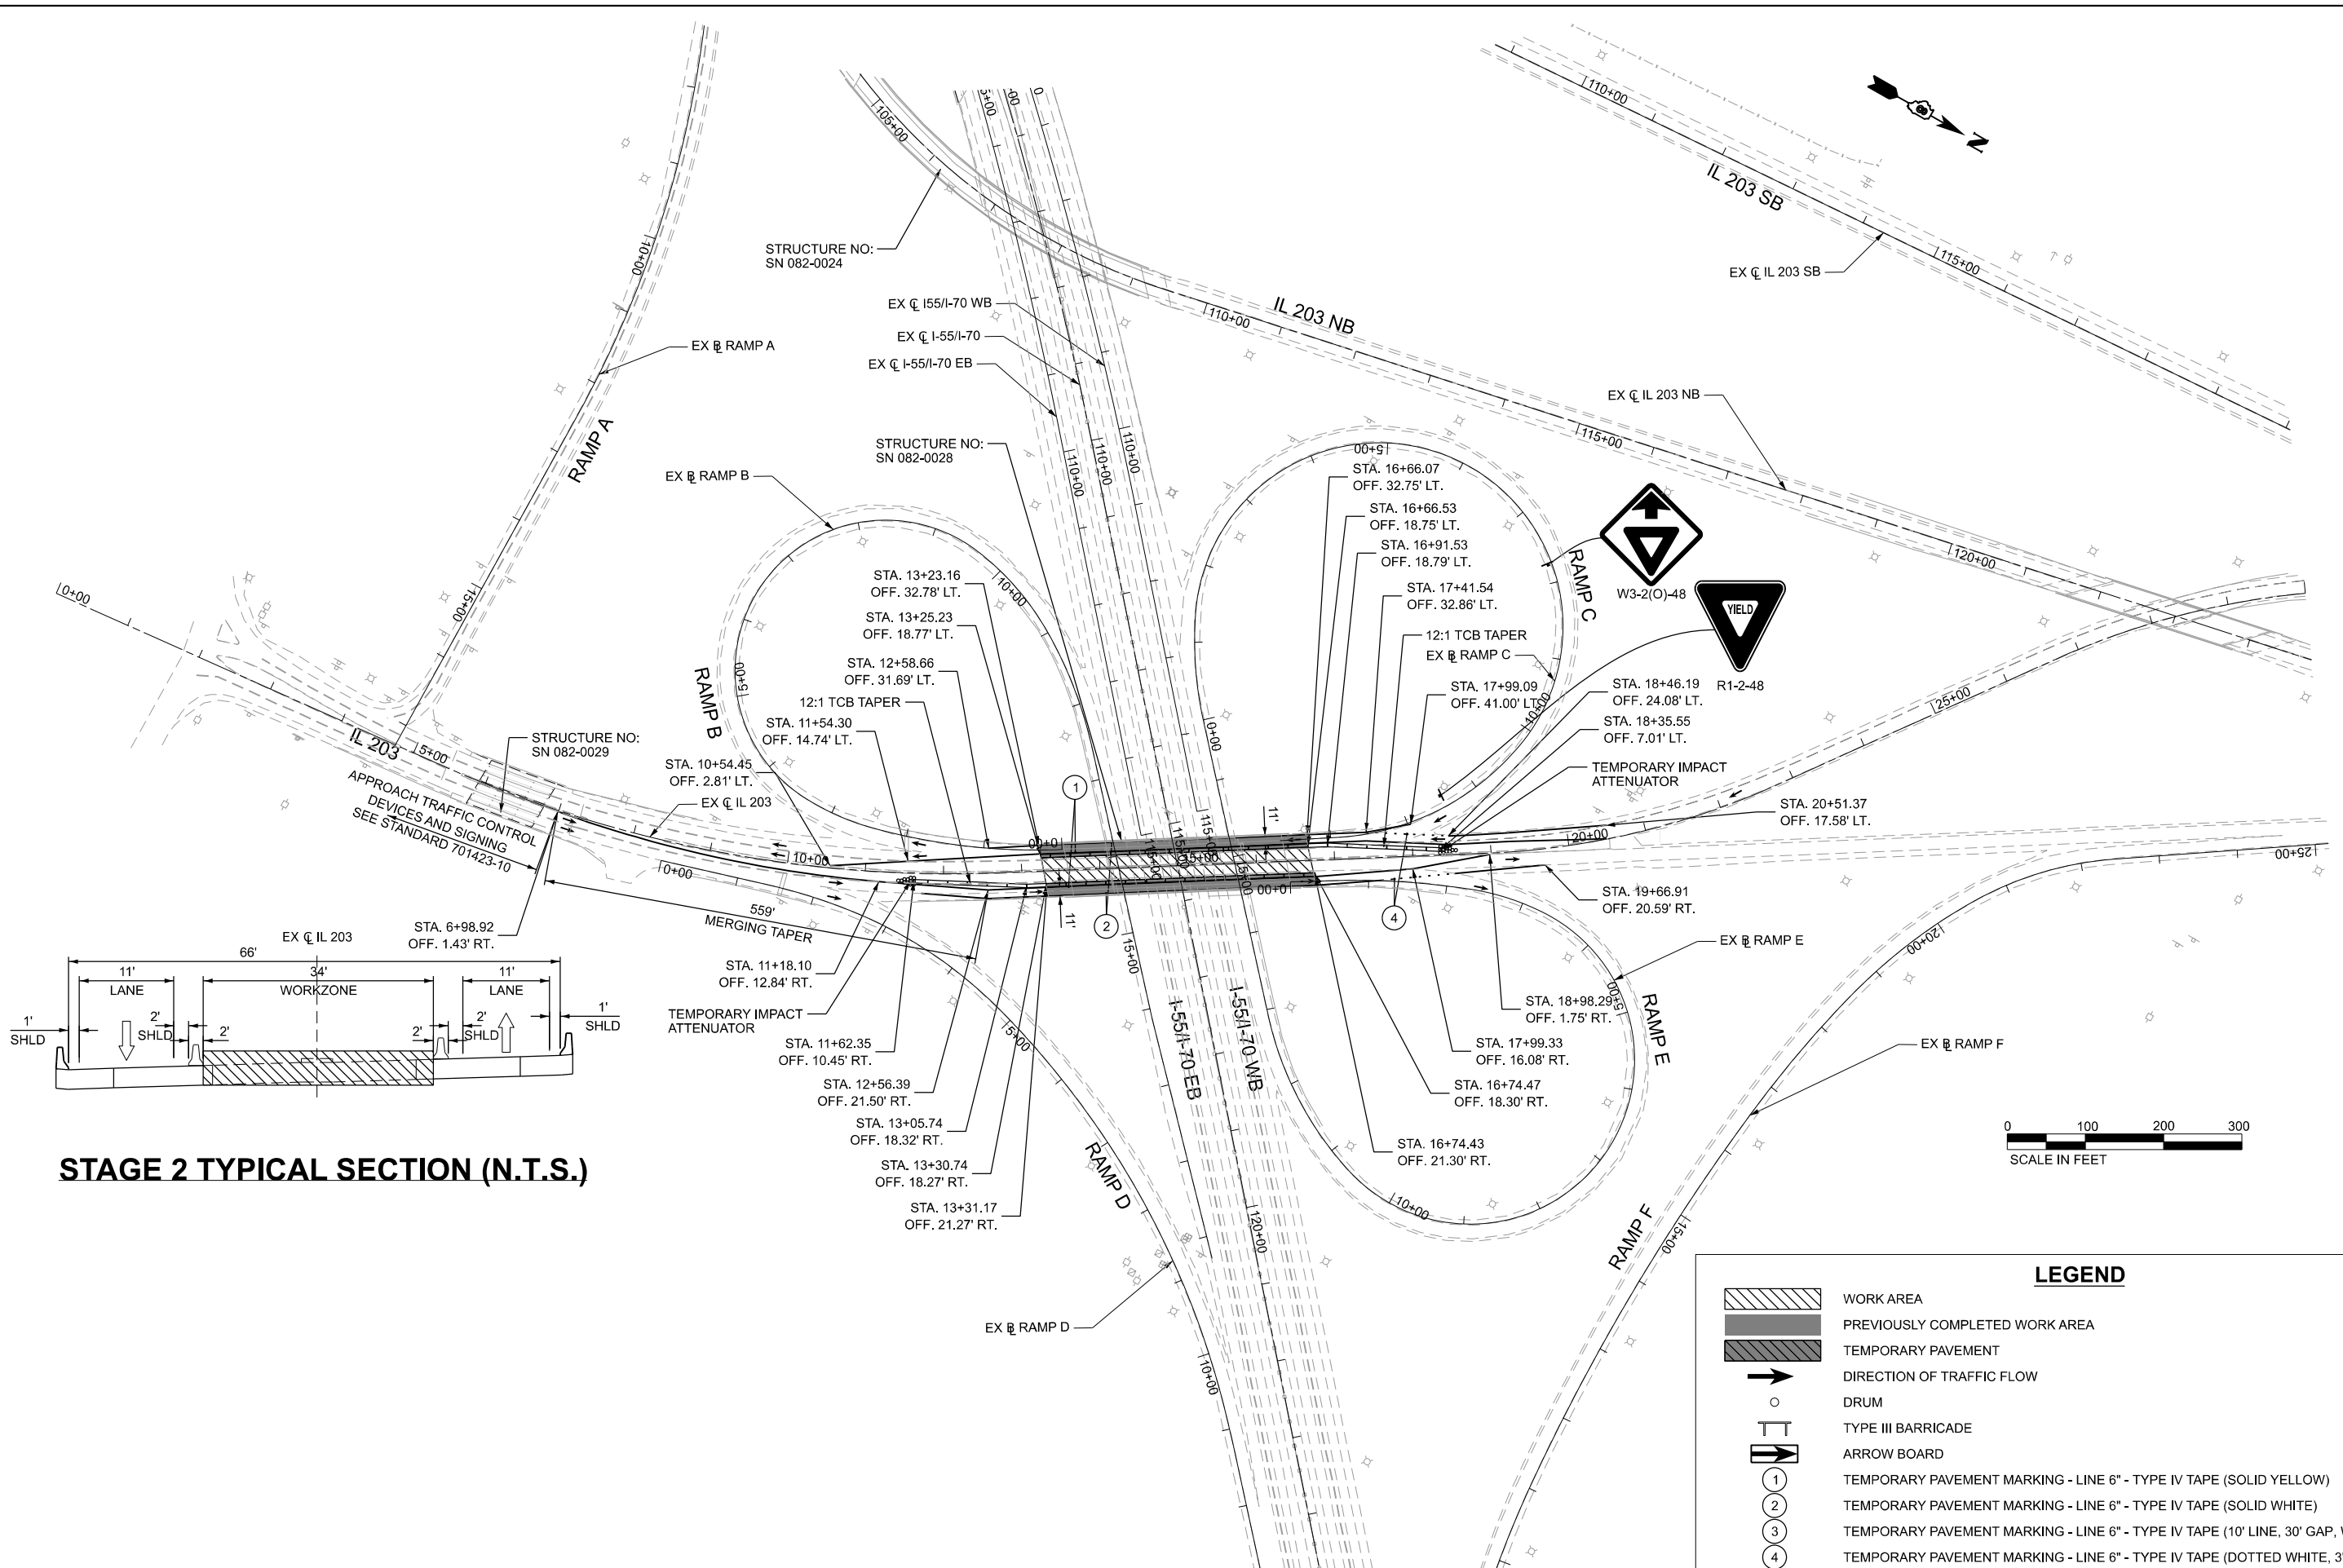

STAGE 2 TYPICAL SECTION (N.T.S.)

LEGEND

- WORK AREA
- PREVIOUSLY COMPLETED WORK AREA
- TEMPORARY PAVEMENT
- DIRECTION OF TRAFFIC FLOW
- DRUM
- TYPE III BARRICADE
- ARROW BOARD
- TEMPORARY PAVEMENT MARKING - LINE 6" - TYPE IV TAPE (SOLID YELLOW)
- TEMPORARY PAVEMENT MARKING - LINE 6" - TYPE IV TAPE (SOLID WHITE)
- TEMPORARY PAVEMENT MARKING - LINE 6" - TYPE IV TAPE (10' LINE, 30' GAP, WHITE)
- TEMPORARY PAVEMENT MARKING - LINE 6" - TYPE IV TAPE (DOTTED WHITE, 3' LINE - 9' GAP)

MODEL: S:\MODEL\NAMES
FILE NAME: D878E84-1557\asht-mot-SN0028-S2_01.dgn





USER NAME = jacobs\pw18lcs04\$	DESIGNED - MS	REVISED -
	DRAWN - RT	REVISED -
PLOT SCALE = 0.16666667' / in.	CHECKED - MS	REVISED -
PLOT DATE = 10/14/2025	DATE - 2025/10/03	REVISED -

STATE OF ILLINOIS
DEPARTMENT OF TRANSPORTATION

SUGGESTED MAINTENANCE OF TRAFFIC			
F.A.I. RTE.	SECTION	COUNTY	TOTAL SHEETS
70	Section82-(5,6)RS-2, 60-6RS-2	MADISON & ST. CLAIR	678
CONTRACT NO. 76E84			
SCALE: 1" = 100'	SHEET 8 OF 17 SHEETS	STA.	TO STA.

TOTAL SHEETS	SHEET NO.
678	186
CONTRACT NO. 76E84	
ILLINOIS FED. AID PROJECT	

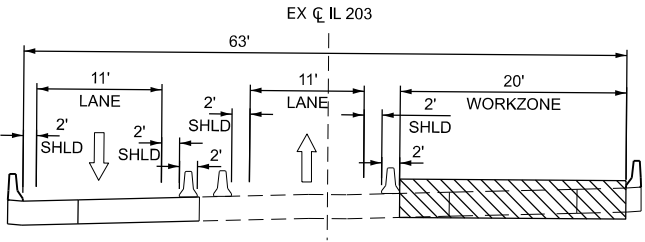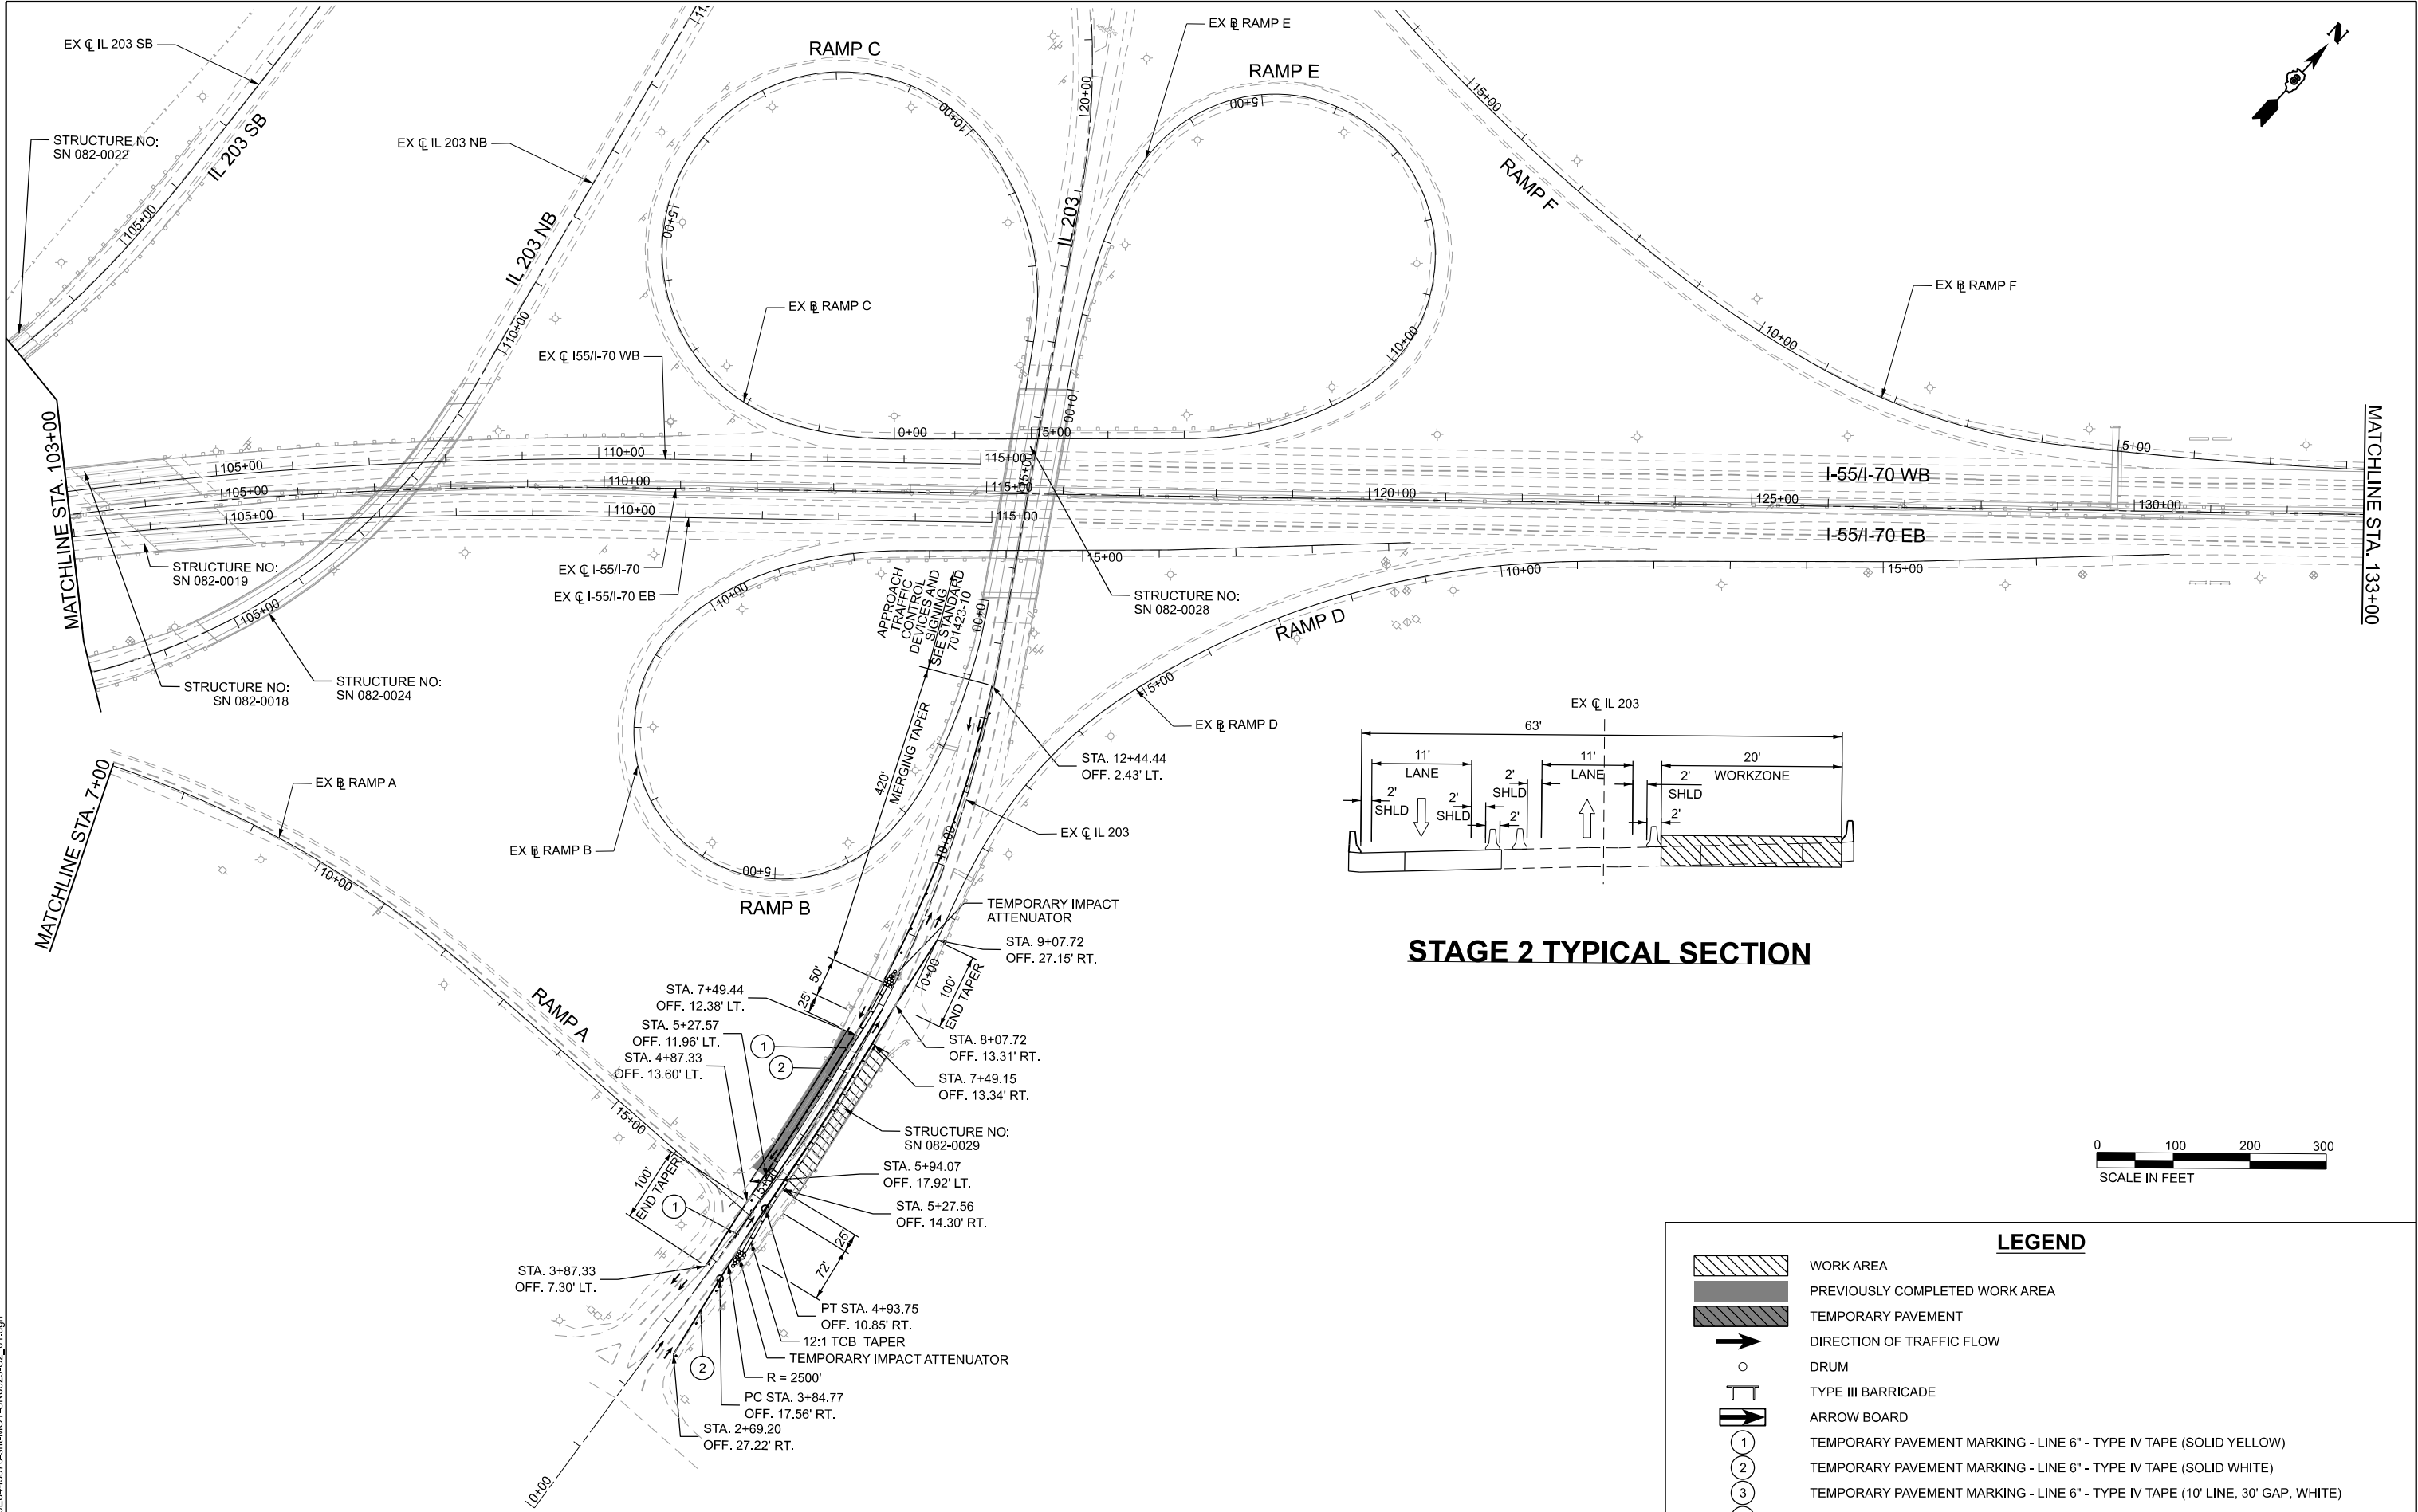

STAGE 2 TYPICAL SECTION



LEGEND

- WORK AREA
- PREVIOUSLY COMPLETED WORK AREA
- TEMPORARY PAVEMENT
- DIRECTION OF TRAFFIC FLOW
- DRUM
- TYPE III BARRICADE
- ARROW BOARD
- TEMPORARY PAVEMENT MARKING - LINE 6" - TYPE IV TAPE (SOLID YELLOW)
- TEMPORARY PAVEMENT MARKING - LINE 6" - TYPE IV TAPE (SOLID WHITE)
- TEMPORARY PAVEMENT MARKING - LINE 6" - TYPE IV TAPE (10' LINE, 30' GAP, WHITE)
- TEMPORARY PAVEMENT MARKING - LINE 6" - TYPE IV TAPE (DOTTED WHITE, 3' LINE - 9' GAP)




USER NAME	= jacobspr18ics04\$	DESIGNED	- MS	REVISED	-
		DRAWN	- RT	REVISED	-
PLOT SCALE	= 0.16666667" / in.	CHECKED	- MS	REVISED	-
PLOT DATE	= 10/14/2025	DATE	- 2025/10/03	REVISED	-

STATE OF ILLINOIS
DEPARTMENT OF TRANSPORTATION


SUGGESTED MAINTENANCE OF TRAFFIC
SN 082-0029 STAGE 2

SCALE: 1" = 100' SHEET 10 OF 17 SHEETS STA. TO STA.

F.A.I. RTE.	SECTION	COUNTY	TOTAL SHEETS	SHEET NO.
70	Section82-(5,6)RS-2, 60-6RS-2	MADISON & ST. CLAIR	678	188
CONTRACT NO. 76E84				
ILLINOIS FED. AID PROJECT				

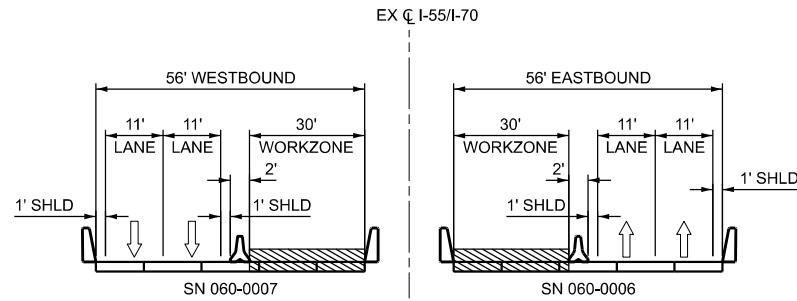

STAGE 1 TYPICAL SECTION (N.T.S.)

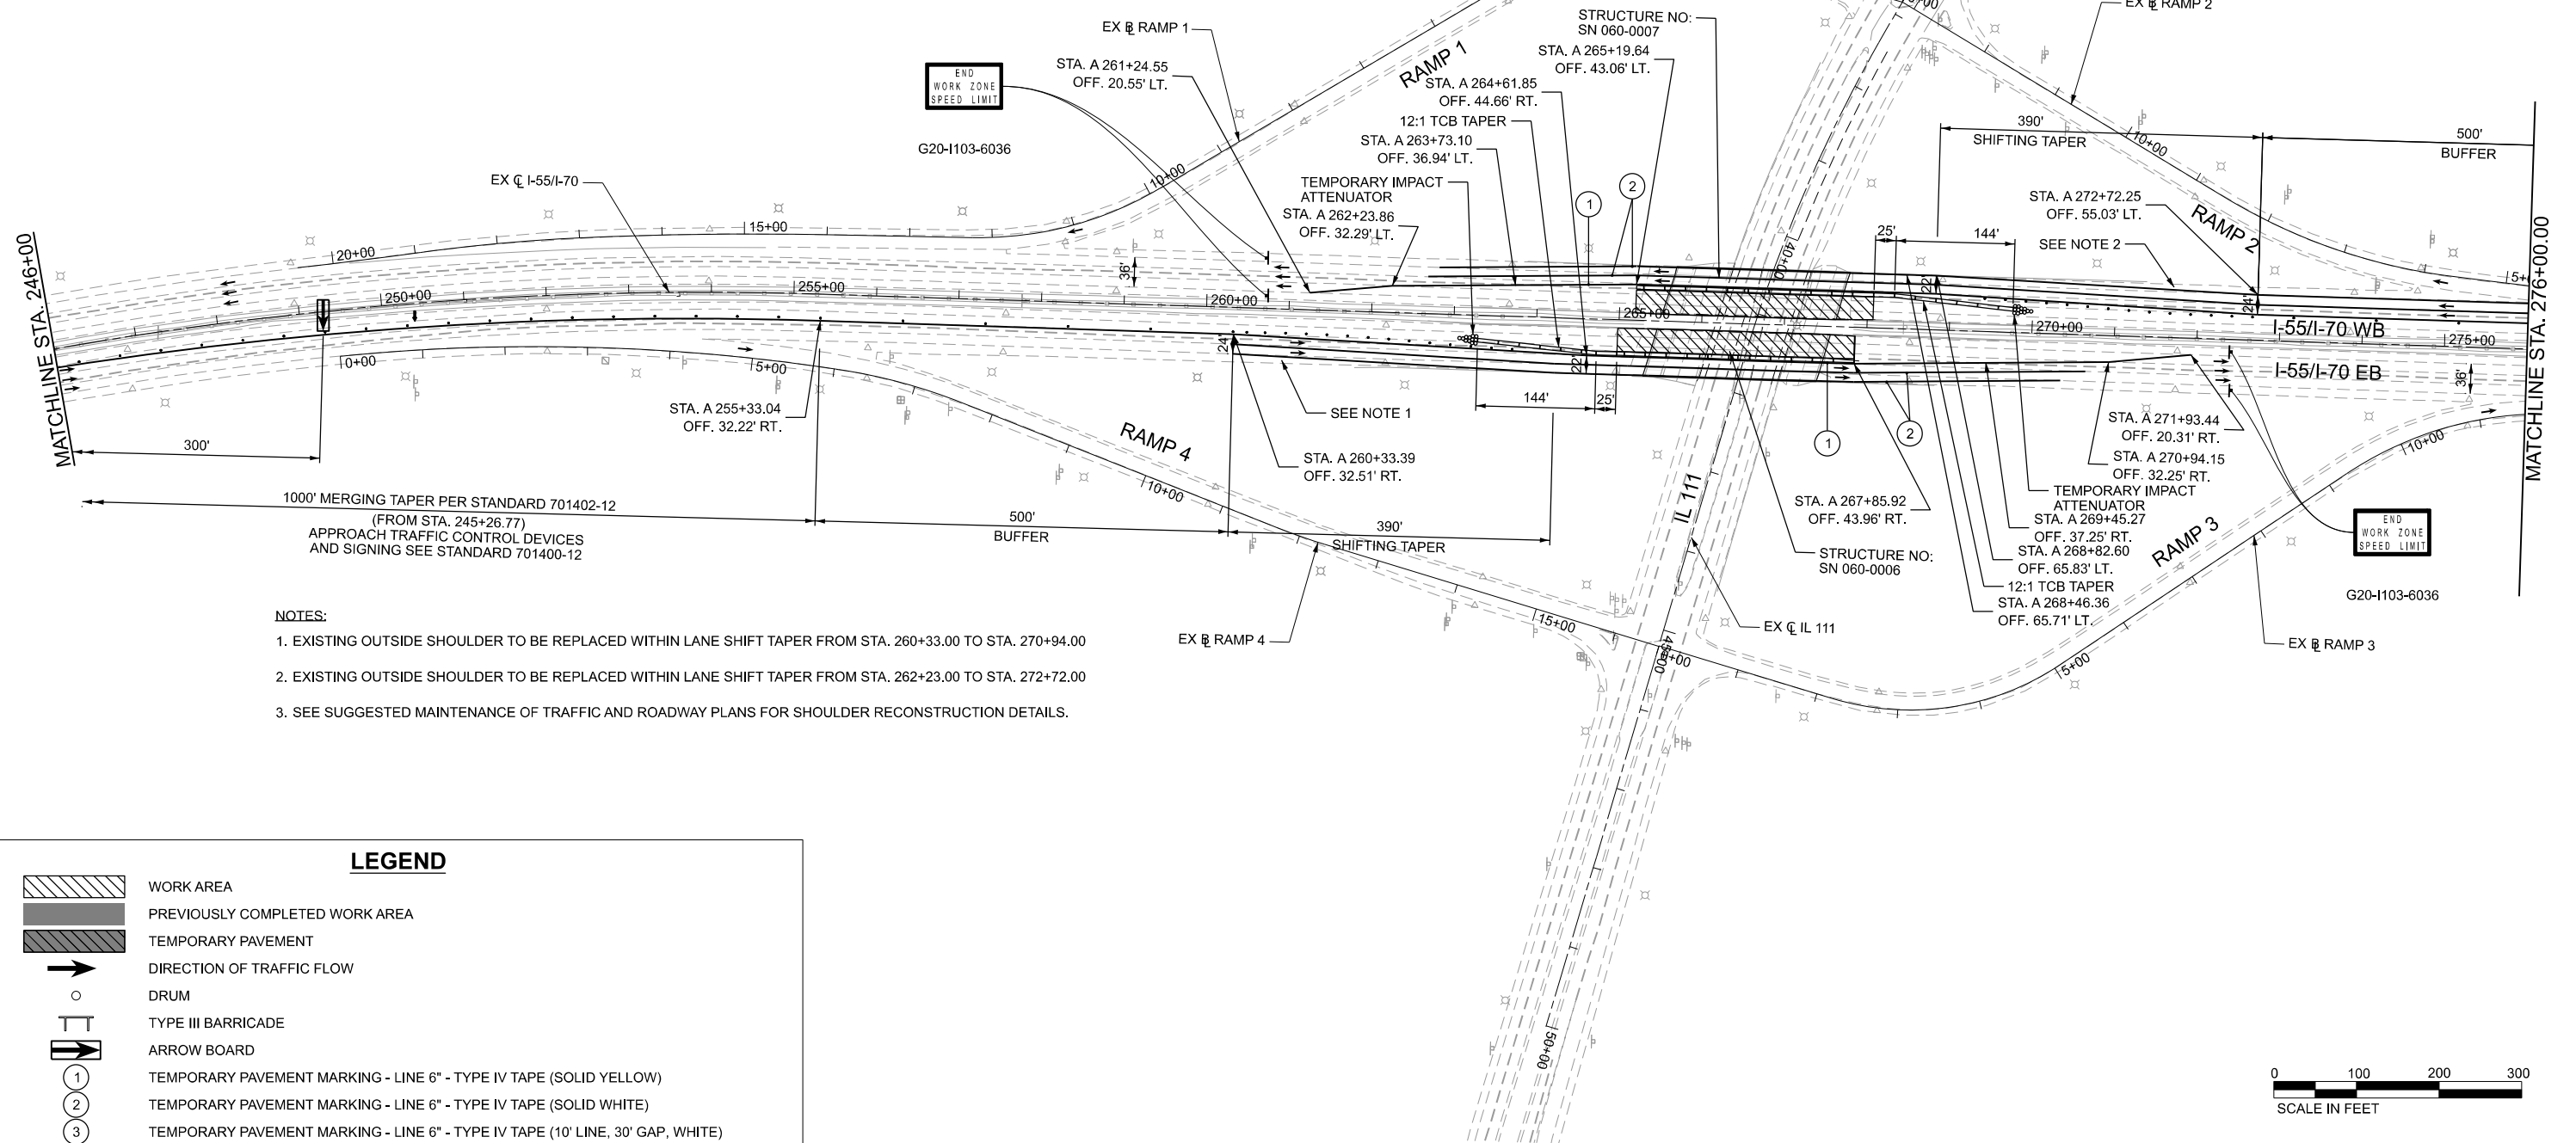

NOTES:

- EXISTING OUTSIDE SHOULDER TO BE REPLACED WITHIN LANE SHIFT TAPER FROM STA. 260+33.00 TO STA. 270+94.00
- EXISTING OUTSIDE SHOULDER TO BE REPLACED WITHIN LANE SHIFT TAPER FROM STA. 262+23.00 TO STA. 272+72.00
- SEE SUGGESTED MAINTENANCE OF TRAFFIC AND ROADWAY PLANS FOR SHOULDER RECONSTRUCTION DETAILS.

LEGEND

	WORK AREA
	PREVIOUSLY COMPLETED WORK AREA
	TEMPORARY PAVEMENT
	DIRECTION OF TRAFFIC FLOW
	DRUM
	TYPE III BARRICADE
	ARROW BOARD
	TEMPORARY PAVEMENT MARKING - LINE 6" - TYPE IV TAPE (SOLID YELLOW)
	TEMPORARY PAVEMENT MARKING - LINE 6" - TYPE IV TAPE (SOLID WHITE)
	TEMPORARY PAVEMENT MARKING - LINE 6" - TYPE IV TAPE (10' LINE, 30' GAP, WHITE)
	TEMPORARY PAVEMENT MARKING - LINE 6" - TYPE IV TAPE (DOTTED WHITE, 3' LINE - 9' GAP)

Jacobs
525 West Monroe
Suite 1600
Chicago, IL 60661
(312) 251-3000


USER NAME	= jacobspw18lcs01\$	DESIGNED	- MS	REVISED	-
DRAWN	- RT	REVIS	-	REVISED	-
PLOT SCALE	= 0.16666667' / in.	CHECKED	- MS	REVISED	-
PLOT DATE	= 11/17/2025	DATE	- 2025/10/03	REVISED	-

STATE OF ILLINOIS
DEPARTMENT OF TRANSPORTATION

SUGGESTED MAINTENANCE OF TRAFFIC
SN 060-0006 & 060-0007 STAGE 1

SCALE: 1" = 100' SHEET 12 OF 17 SHEETS STA. TO STA.

F.A.I. RTE.	SECTION	COUNTY	TOTAL SHEETS	SHEET NO.
70	Section82-(5,6)RS-2, 60-6RS-2	MADISON & ST. CLAIR	678	190
CONTRACT NO. 76E84				
ILLINOIS FED. AID PROJECT				

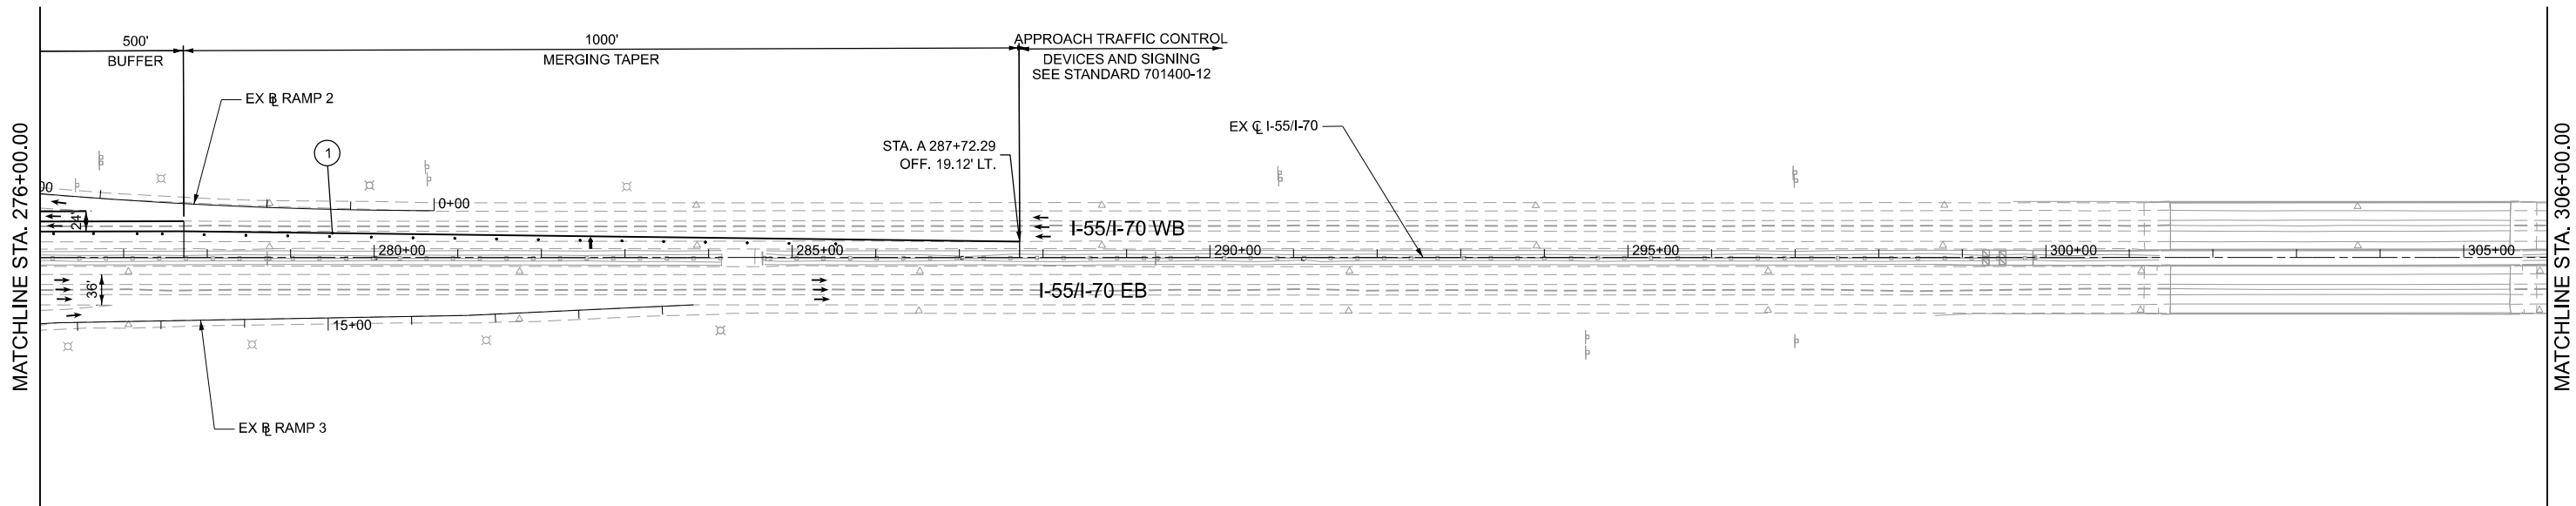

LEGEND

- WORK AREA
- PREVIOUSLY COMPLETED WORK AREA
- TEMPORARY PAVEMENT
- DIRECTION OF TRAFFIC FLOW
- DRUM
- TYPE III BARRICADE
- ARROW BOARD
- TEMPORARY PAVEMENT MARKING - LINE 6" - TYPE IV TAPE (SOLID YELLOW)
- TEMPORARY PAVEMENT MARKING - LINE 6" - TYPE IV TAPE (SOLID WHITE)
- TEMPORARY PAVEMENT MARKING - LINE 6" - TYPE IV TAPE (10' LINE, 30' GAP, WHITE)
- TEMPORARY PAVEMENT MARKING - LINE 6" - TYPE IV TAPE (DOTTED WHITE, 3' LINE - 9' GAP)



Jacobs
525 West Monroe
Suite 1600
Chicago, IL 60661
(312) 251-3000


USER NAME	= jacobspr18ics03\$	DESIGNED	-	MS	REVISED	-
		DRAWN	-	RT	REVISED	-
PLOT SCALE	= 0.16666667' / in.	CHECKED	-	MS	REVISED	-
PLOT DATE	= 10/14/2025	DATE	-	2025/10/03	REVISED	-

**STATE OF ILLINOIS
DEPARTMENT OF TRANSPORTATION**


**SUGGESTED MAINTENANCE OF TRAFFIC
SN 060-0006 & 060-0007 STAGE 1**

SCALE: 1" = 100' SHEET 13 OF 17 SHEETS STA. TO STA.

F.A.I. RTE.	SECTION	COUNTY	TOTAL SHEETS	SHEET NO.
70	Section82-(5,6)RS-2, 60-6RS-2	MADISON & ST. CLAIR	678	191
CONTRACT NO. 76E84				
ILLINOIS			FED. AID PROJECT	

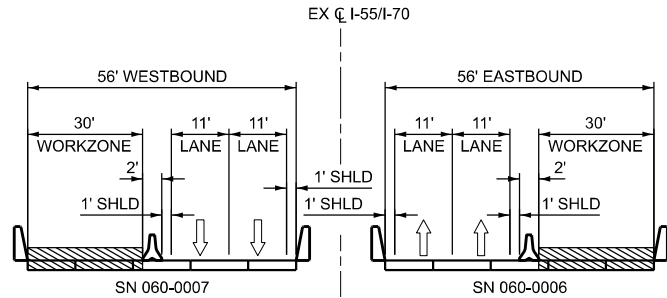

STAGE 2 TYPICAL SECTION (N.T.S.)

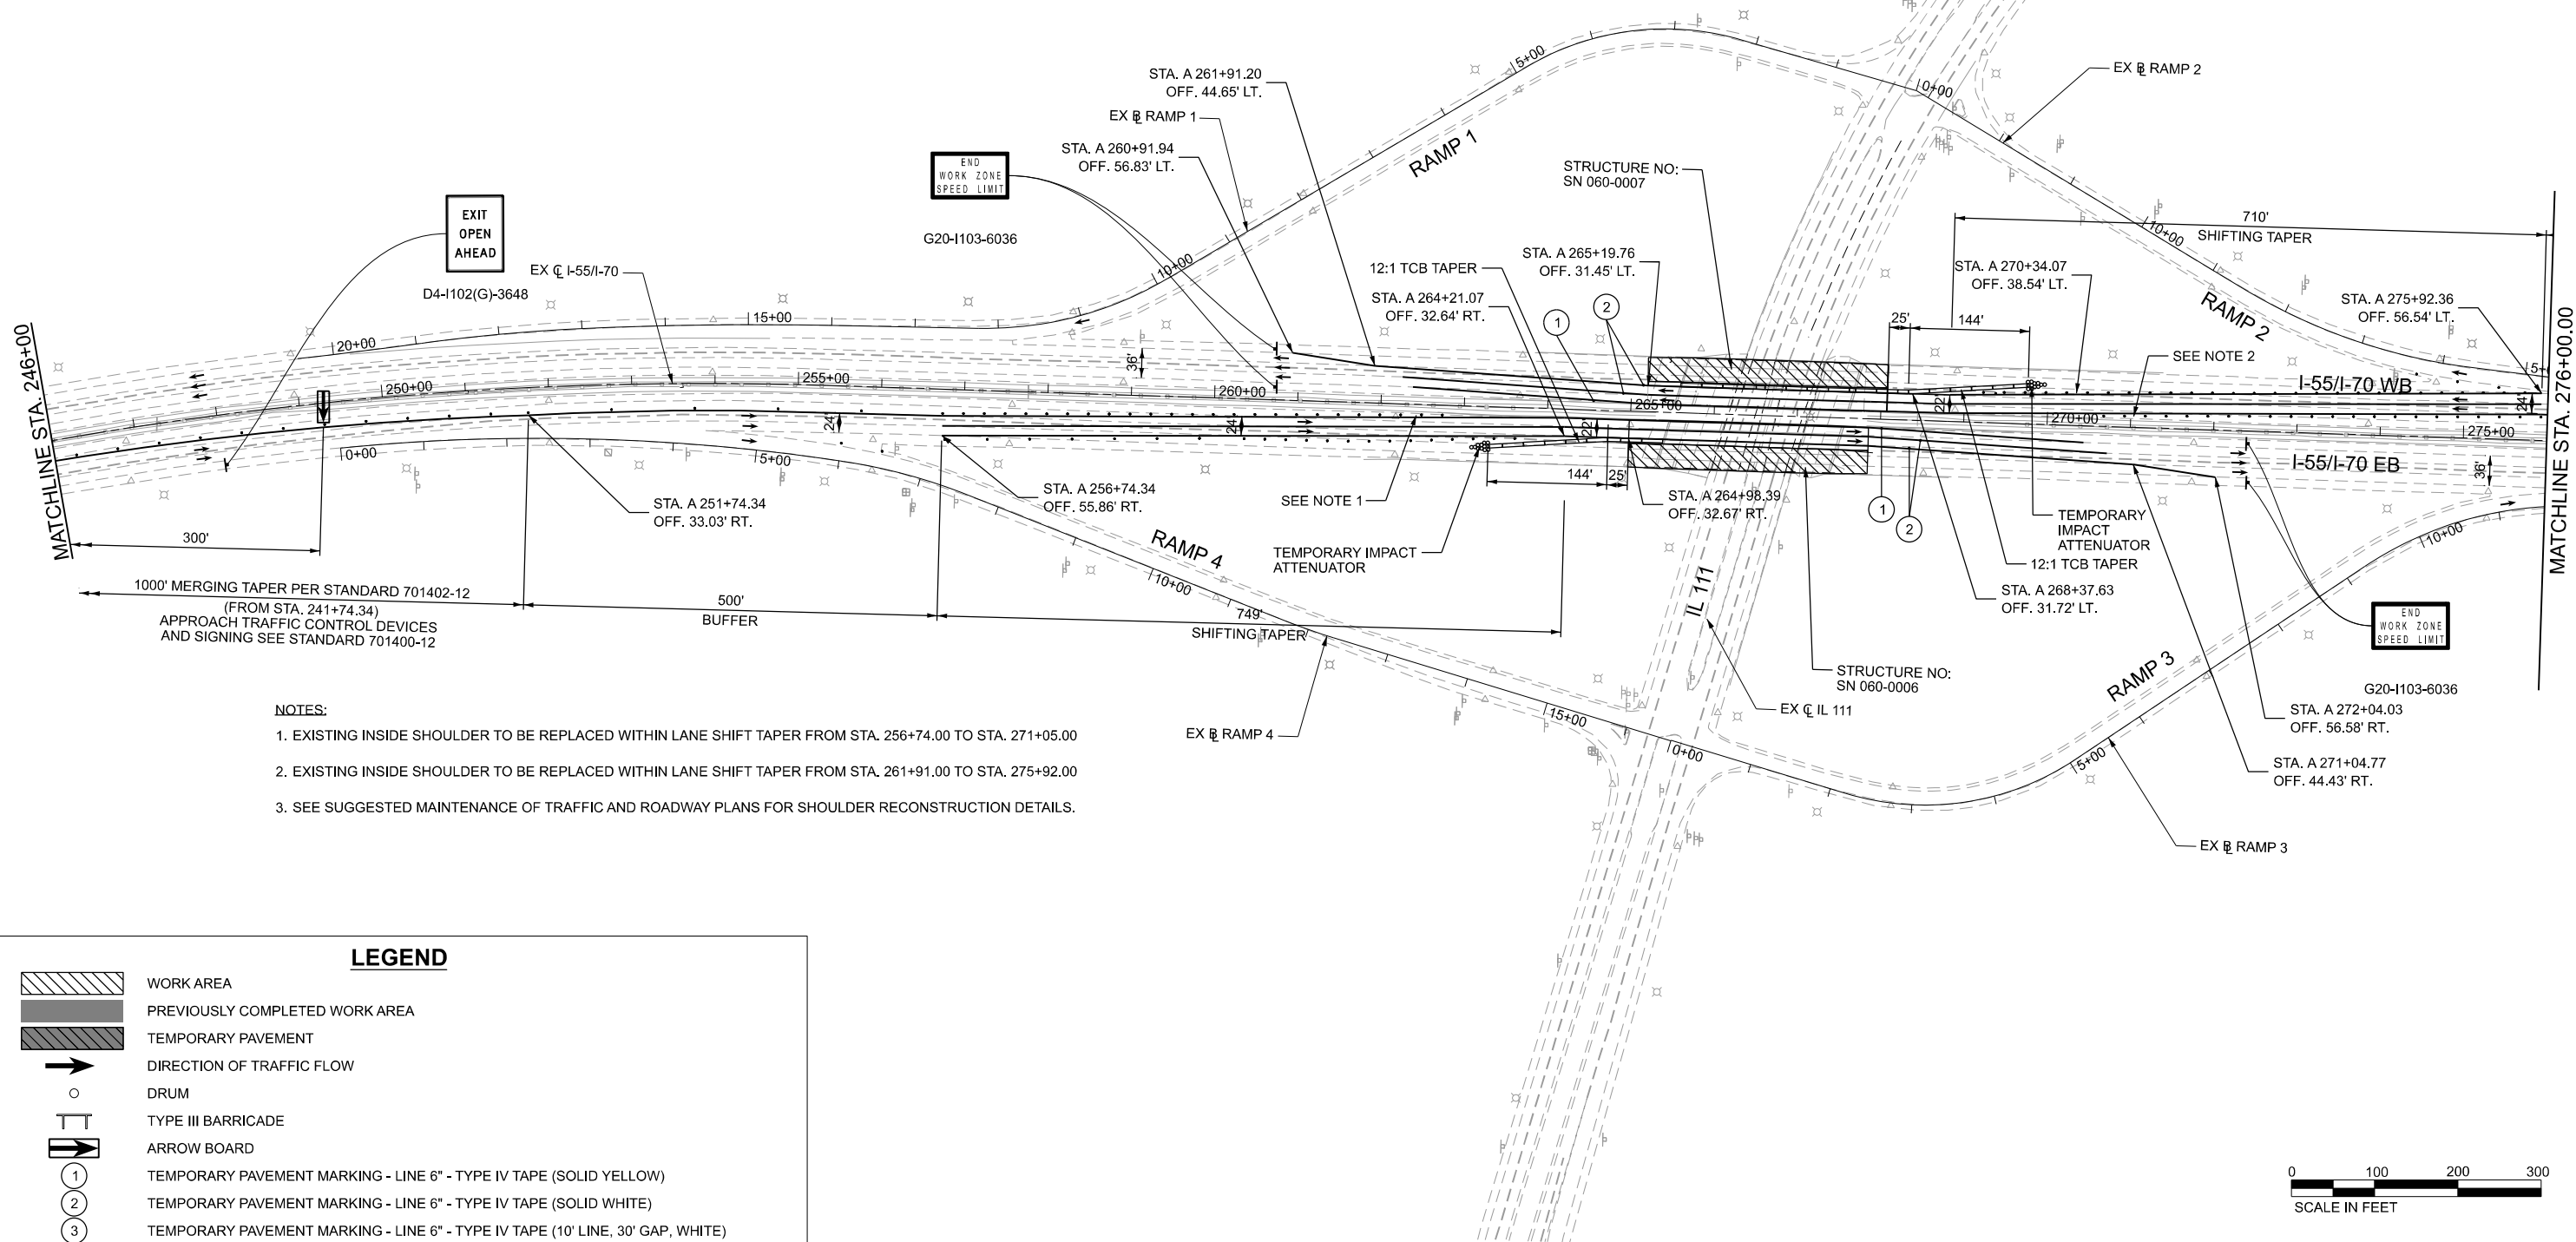

- NOTES:
- EXISTING INSIDE SHOULDER TO BE REPLACED WITHIN LANE SHIFT TAPER FROM STA. 256+74.00 TO STA. 271+05.00
 - EXISTING INSIDE SHOULDER TO BE REPLACED WITHIN LANE SHIFT TAPER FROM STA. 261+91.00 TO STA. 275+92.00
 - SEE SUGGESTED MAINTENANCE OF TRAFFIC AND ROADWAY PLANS FOR SHOULDER RECONSTRUCTION DETAILS.

LEGEND

- WORK AREA
- PREVIOUSLY COMPLETED WORK AREA
- TEMPORARY PAVEMENT
- DIRECTION OF TRAFFIC FLOW
- DRUM
- TYPE III BARRICADE
- ARROW BOARD
- TEMPORARY PAVEMENT MARKING - LINE 6" - TYPE IV TAPE (SOLID YELLOW)
- TEMPORARY PAVEMENT MARKING - LINE 6" - TYPE IV TAPE (SOLID WHITE)
- TEMPORARY PAVEMENT MARKING - LINE 6" - TYPE IV TAPE (10' LINE, 30' GAP, WHITE)
- TEMPORARY PAVEMENT MARKING - LINE 6" - TYPE IV TAPE (DOTTED WHITE, 3' LINE - 9' GAP)

Jacobs
525 West Monroe
Suite 1600
Chicago, IL 60661
(312) 251-3000


USER NAME	= jacobsprf8ics01\$	DESIGNED	- MS	REVISED	-
		DRAWN	- RT	REVISED	-
PLOT SCALE	= 0.16666667" / in.	CHECKED	- MS	REVISED	-
PLOT DATE	= 11/17/2025	DATE	- 2025/10/03	REVISED	-

STATE OF ILLINOIS
DEPARTMENT OF TRANSPORTATION

SUGGESTED MAINTENANCE OF TRAFFIC
SN 060-0006 & 060-0007 STAGE 2

SCALE: 1" = 100' SHEET 14 OF 17 SHEETS STA. TO STA.

F.A.I. RTE.	SECTION	COUNTY	TOTAL SHEETS	SHEET NO.
70	Section82-(5,6)RS-2, 60-6RS-2	MADISON & ST. CLAIR	678	192
CONTRACT NO. 76E84				
ILLINOIS FED. AID PROJECT				

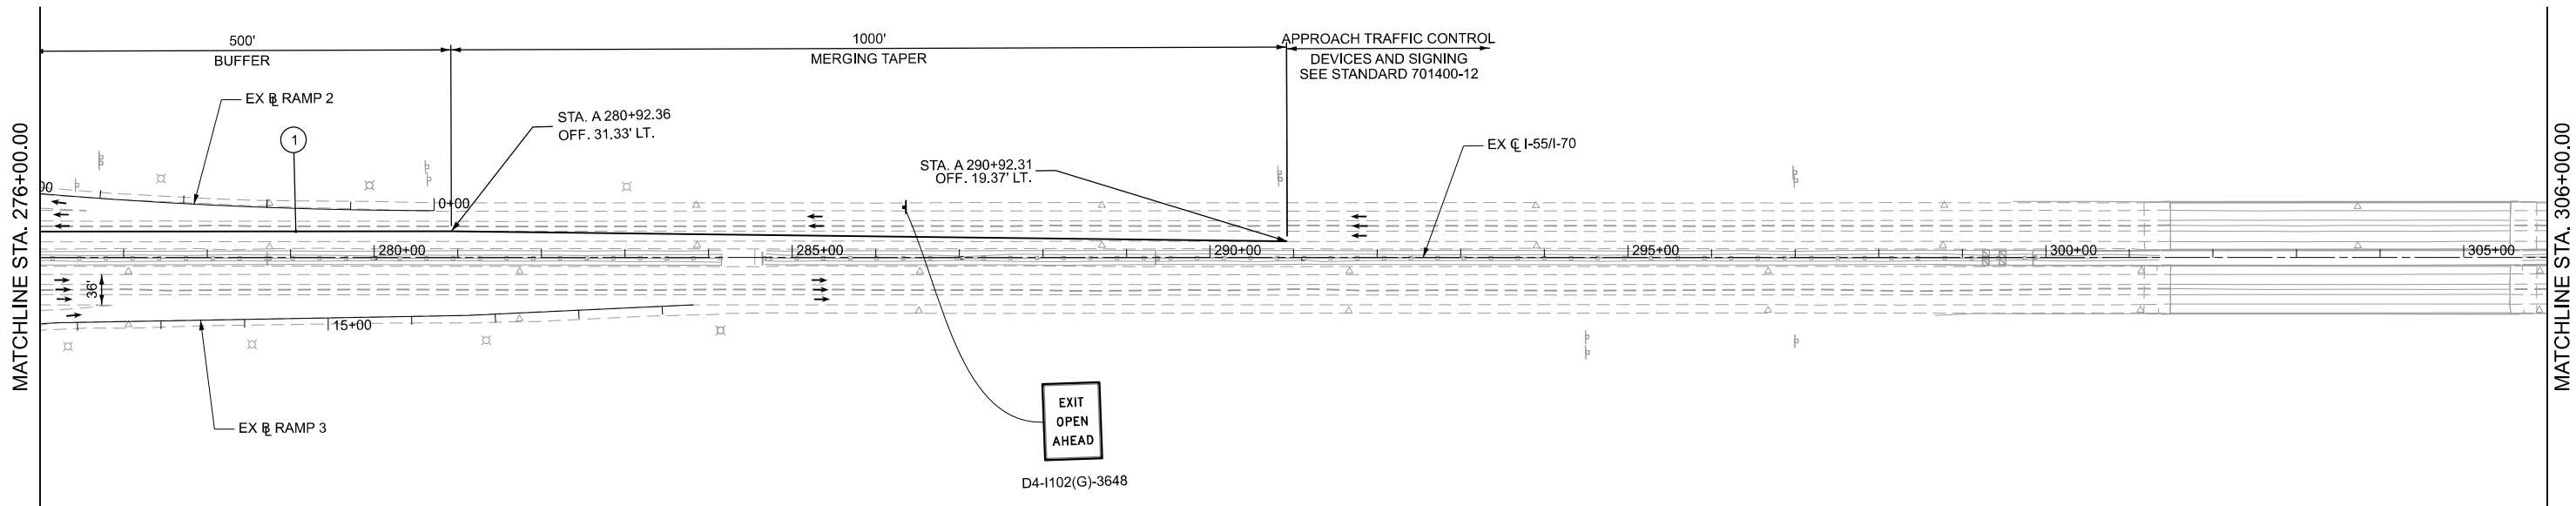

LEGEND

- WORK AREA
- PREVIOUSLY COMPLETED WORK AREA
- TEMPORARY PAVEMENT
- DIRECTION OF TRAFFIC FLOW
- DRUM
- TYPE III BARRICADE
- ARROW BOARD
- TEMPORARY PAVEMENT MARKING - LINE 6" - TYPE IV TAPE (SOLID YELLOW)
- TEMPORARY PAVEMENT MARKING - LINE 6" - TYPE IV TAPE (SOLID WHITE)
- TEMPORARY PAVEMENT MARKING - LINE 6" - TYPE IV TAPE (10' LINE, 30' GAP, WHITE)
- TEMPORARY PAVEMENT MARKING - LINE 6" - TYPE IV TAPE (DOTTED WHITE, 3' LINE - 9' GAP)



Jacobs
525 West Monroe
Suite 1600
Chicago, IL 60661
(312) 251-3000


USER NAME	= jacobspw18lcs04\$	DESIGNED	- MS	REVISED	-
		DRAWN	- RT	REVISED	-
PLOT SCALE	= 0.16666667' / in.	CHECKED	- MS	REVISED	-
PLOT DATE	= 10/14/2025	DATE	- 2025/10/03	REVISED	-

**STATE OF ILLINOIS
DEPARTMENT OF TRANSPORTATION**


**SUGGESTED MAINTENANCE OF TRAFFIC
SN 060-0006 & 060-0007 STAGE 2**

SCALE: 1" = 100' SHEET 15 OF 17 SHEETS STA. TO STA.

F.A.I. RTE.	SECTION	COUNTY	TOTAL SHEETS	SHEET NO.
70	Section 82-(5,6)RS-2, 60-6RS-2	MADISON & ST. CLAIR	678	193
CONTRACT NO. 76E84				
ILLINOIS FED. AID PROJECT				

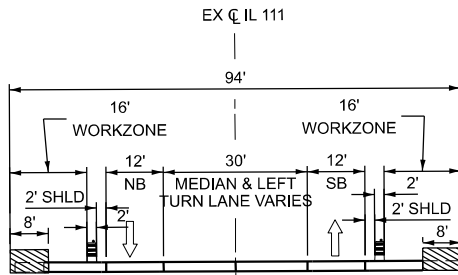


STAGE 1 TYPICAL SECTION (N.T.S.)

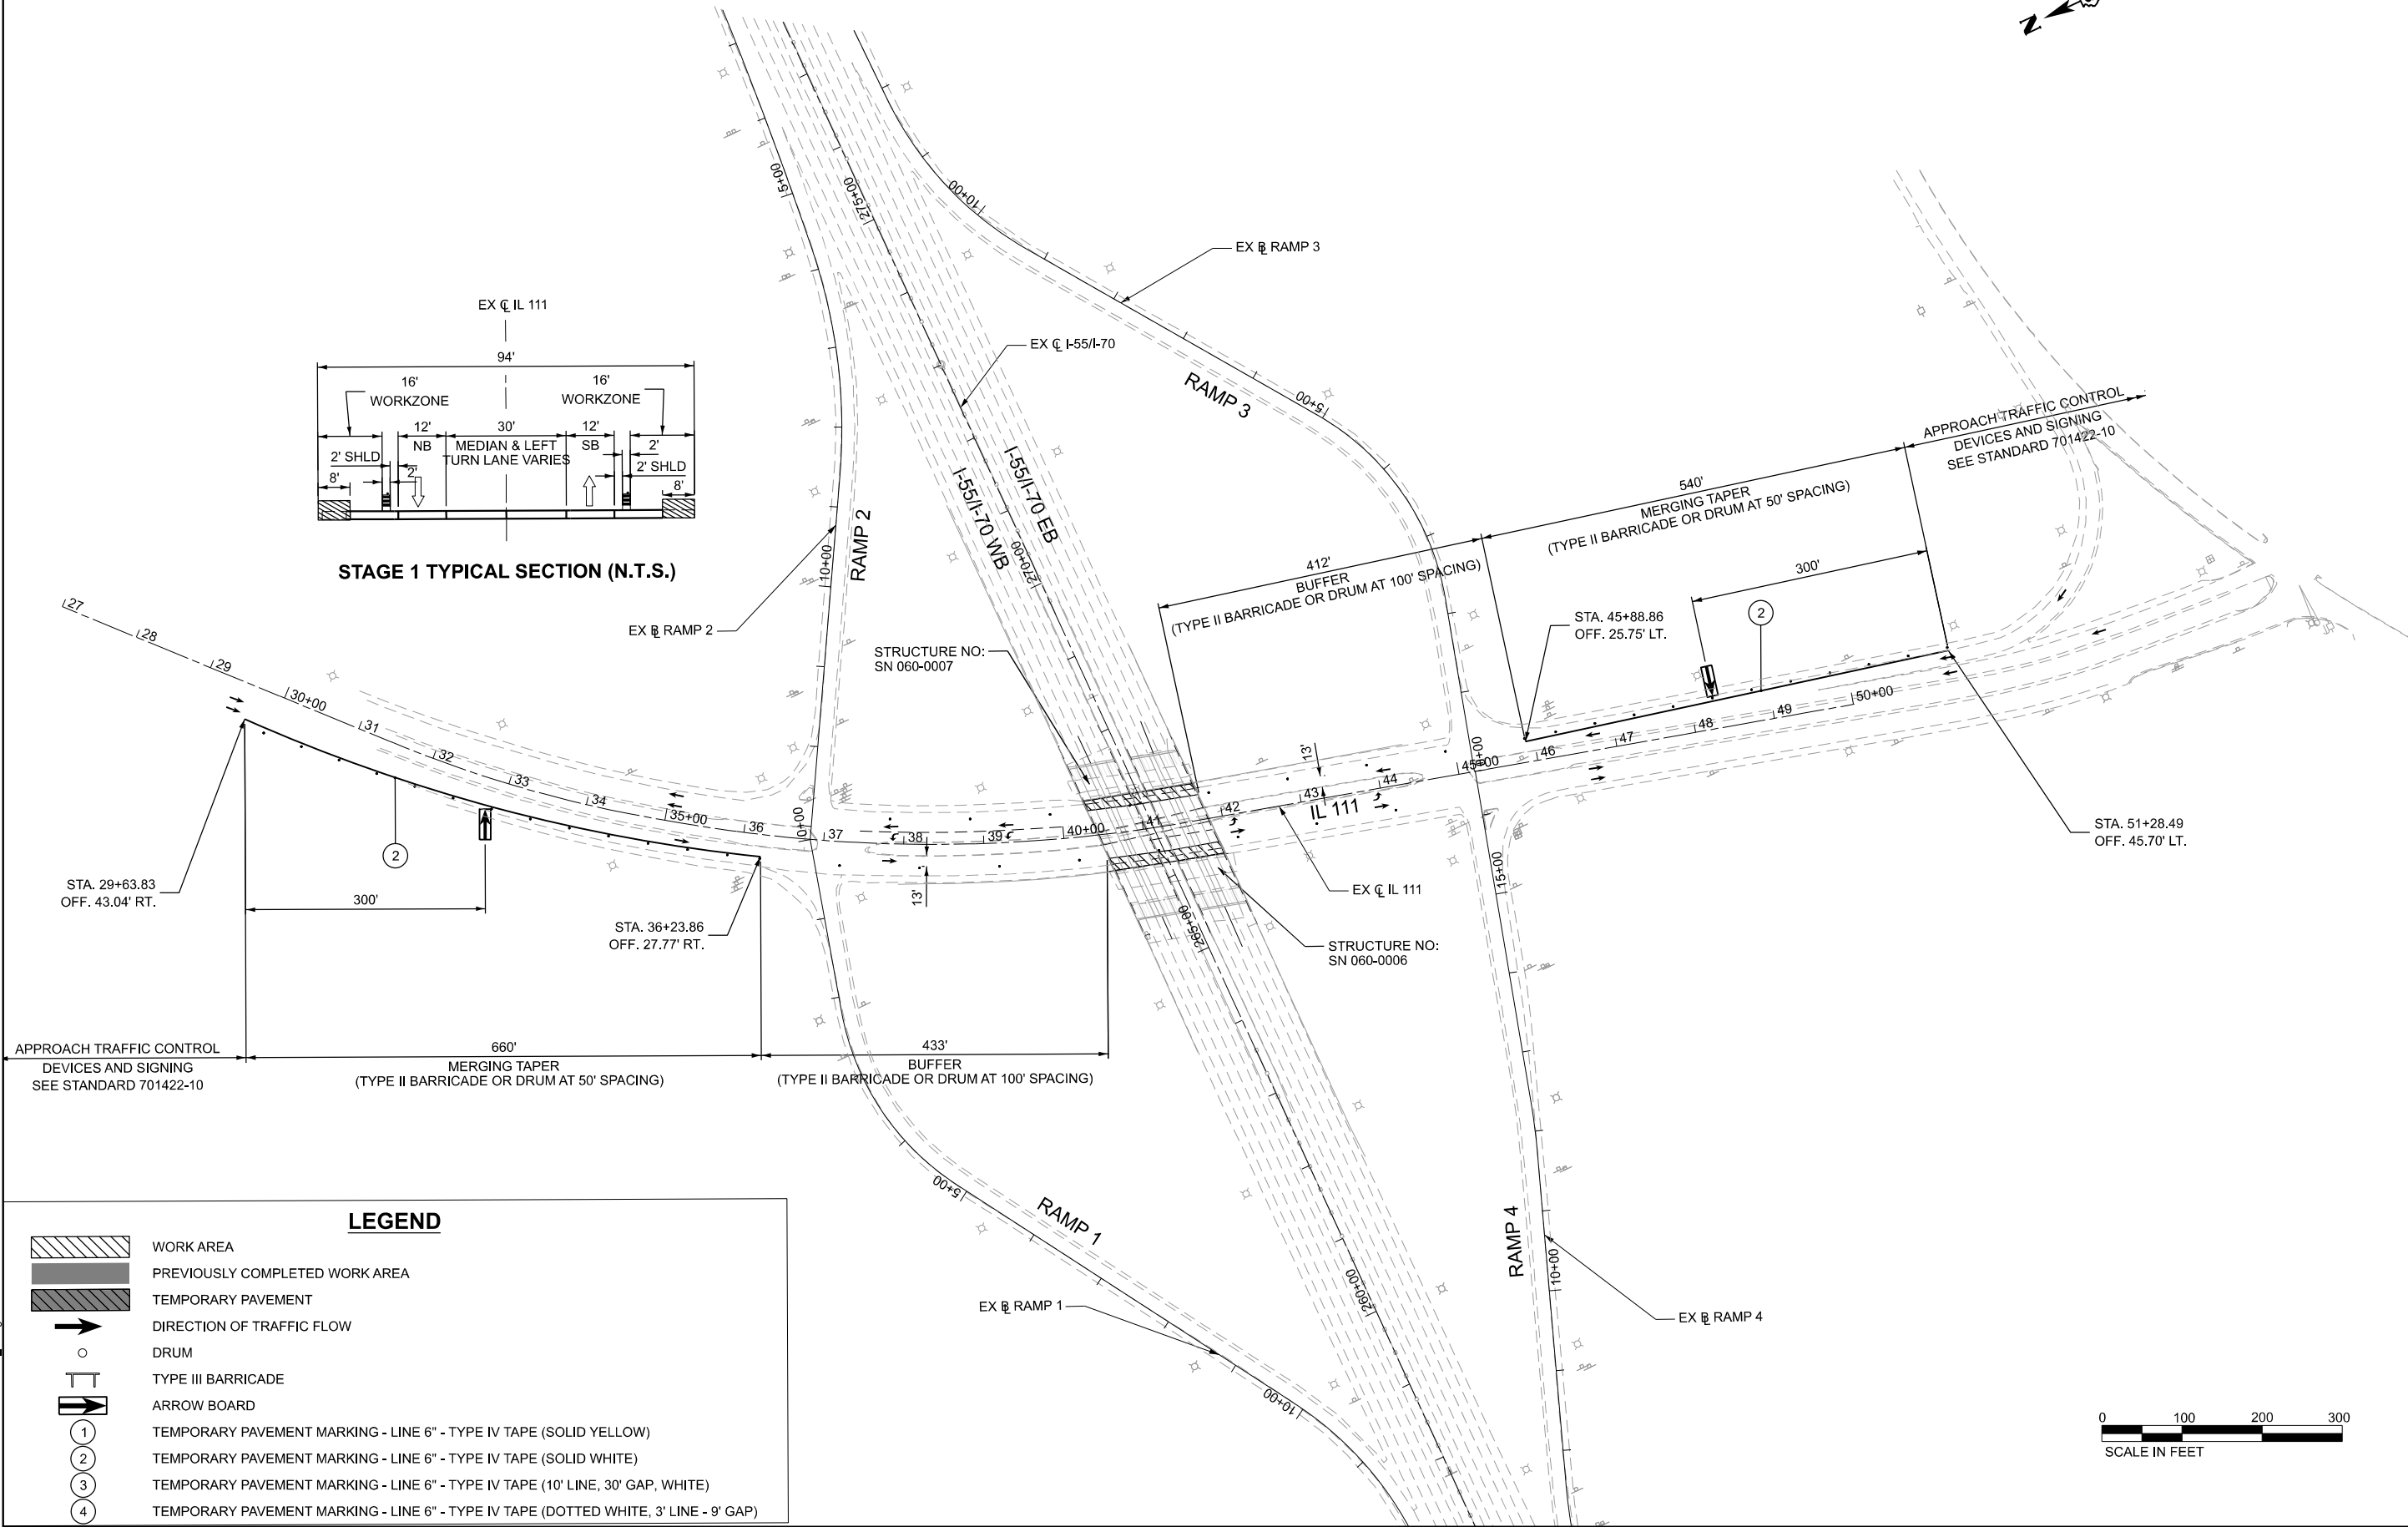

LEGEND

- WORK AREA
- PREVIOUSLY COMPLETED WORK AREA
- TEMPORARY PAVEMENT
- DIRECTION OF TRAFFIC FLOW
- DRUM
- TYPE III BARRICADE
- ARROW BOARD
- TEMPORARY PAVEMENT MARKING - LINE 6" - TYPE IV TAPE (SOLID YELLOW)
- TEMPORARY PAVEMENT MARKING - LINE 6" - TYPE IV TAPE (SOLID WHITE)
- TEMPORARY PAVEMENT MARKING - LINE 6" - TYPE IV TAPE (10' LINE, 30' GAP, WHITE)
- TEMPORARY PAVEMENT MARKING - LINE 6" - TYPE IV TAPE (DOTTED WHITE, 3' LINE - 9' GAP)

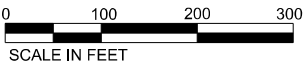



USER NAME	= jacobspr18ics01\$	DESIGNED	- MS	REVISED	-
		DRAWN	- RT	REVISED	-
PLOT SCALE	= 0.16666667' / in.	CHECKED	- MS	REVISED	-
PLOT DATE	= 11/11/2025	DATE	- 2025/10/03	REVISED	-

STATE OF ILLINOIS
DEPARTMENT OF TRANSPORTATION


SUGGESTED MAINTENANCE OF TRAFFIC
IL 111 STAGE 1 [ROADWAY & BRIDGE WORK]

SCALE: 1" = 100' SHEET 16 OF 17 SHEETS STA. TO STA.

F.A.I. RTE.	SECTION	COUNTY	TOTAL SHEETS	SHEET NO.
70	Section82-(5,6)RS-2, 60-6RS-2	MADISON & ST. CLAIR	678	194
CONTRACT NO. 76E84				
ILLINOIS FED. AID PROJECT				

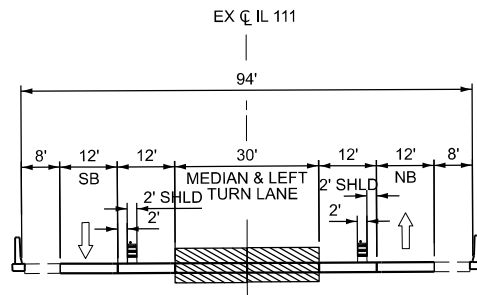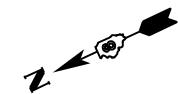


STAGE 2 TYPICAL SECTION (N.T.S.)

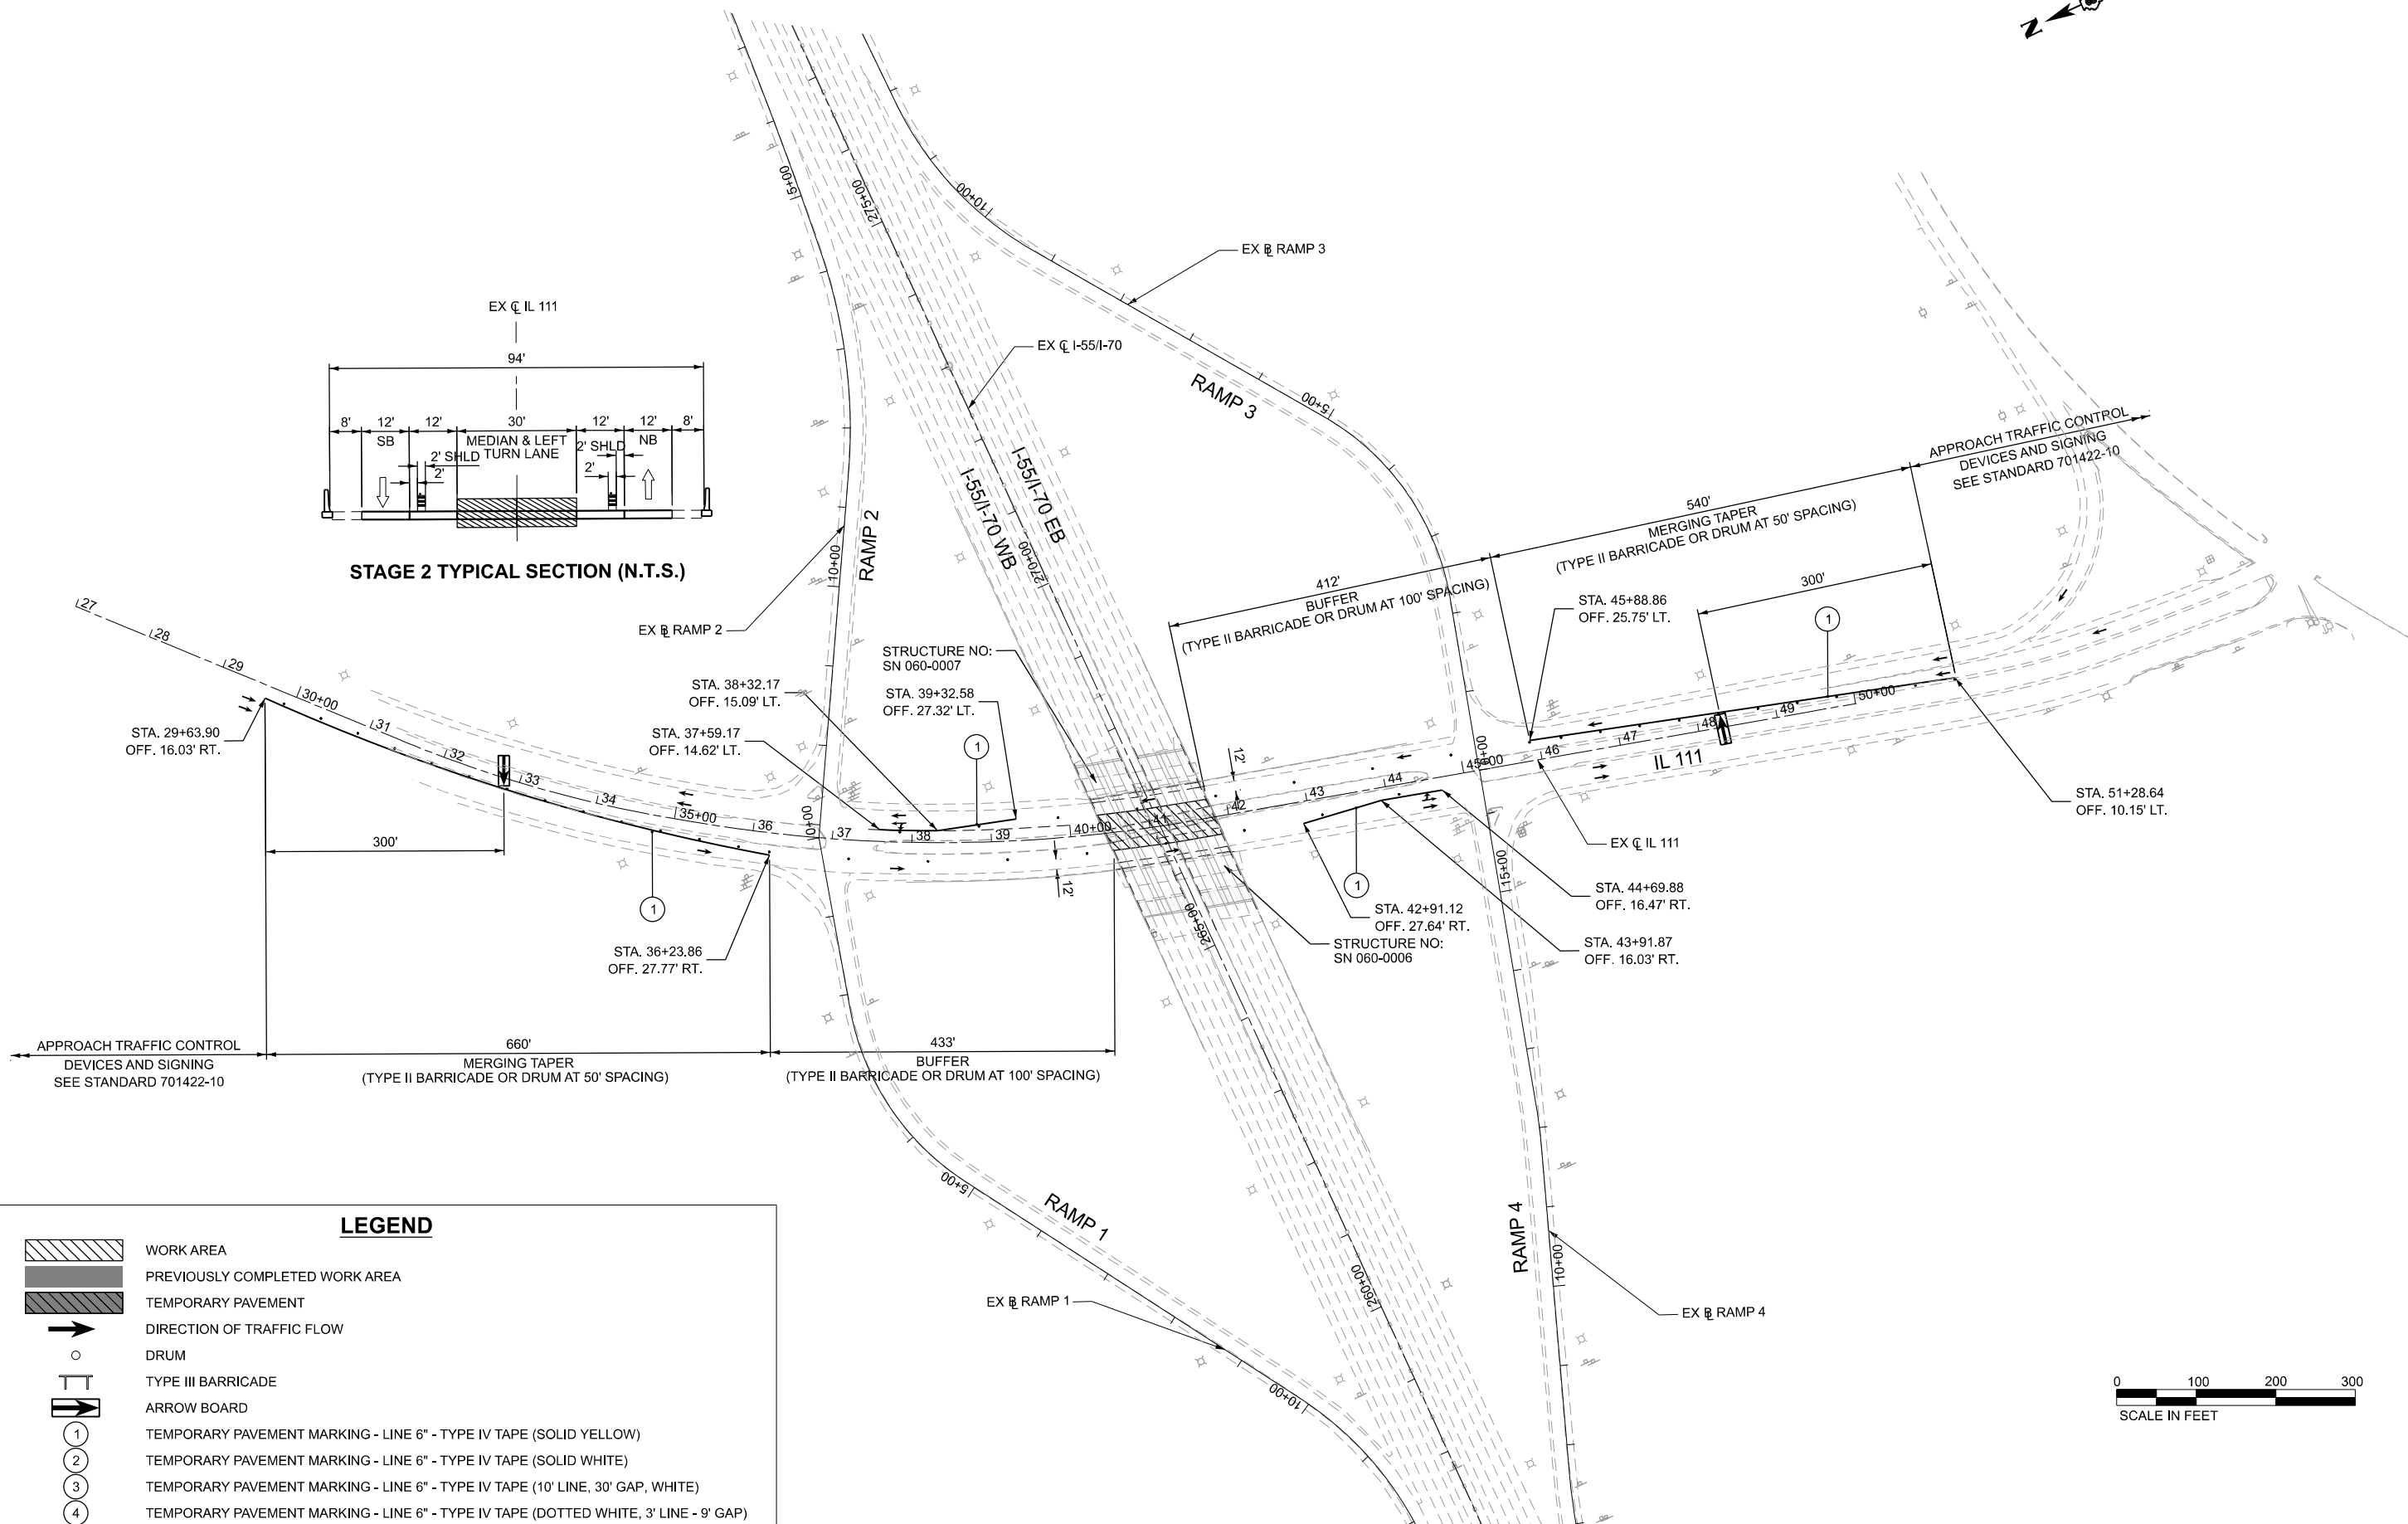

LEGEND

- WORK AREA
- PREVIOUSLY COMPLETED WORK AREA
- TEMPORARY PAVEMENT
- DIRECTION OF TRAFFIC FLOW
- DRUM
- TYPE III BARRICADE
- ARROW BOARD
- TEMPORARY PAVEMENT MARKING - LINE 6" - TYPE IV TAPE (SOLID YELLOW)
- TEMPORARY PAVEMENT MARKING - LINE 6" - TYPE IV TAPE (SOLID WHITE)
- TEMPORARY PAVEMENT MARKING - LINE 6" - TYPE IV TAPE (10' LINE, 30' GAP, WHITE)
- TEMPORARY PAVEMENT MARKING - LINE 6" - TYPE IV TAPE (DOTTED WHITE, 3' LINE - 9' GAP)

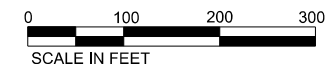

Jacobs
525 West Monroe
Suite 1600
Chicago, IL 60661
(312) 251-3000



USER NAME	= jacobspr18ics01\$	DESIGNED	- MS	REVISED	-
		DRAWN	- RT	REVISED	-
PLOT SCALE	= 0.16666667" / in.	CHECKED	- MS	REVISED	-
PLOT DATE	= 11/11/2025	DATE	- 2025/10/03	REVISED	-

STATE OF ILLINOIS
DEPARTMENT OF TRANSPORTATION

SUGGESTED MAINTENANCE OF TRAFFIC
IL 111 STAGE 2 [ROADWAY & BRIDGE WORK]

SCALE: 1" = 100' SHEET 17 OF 17 SHEETS STA. TO STA.

F.A.I. RTE.	SECTION	COUNTY	TOTAL SHEETS	SHEET NO.
70	Section 82-(5,6)RS-2, 60-6RS-2	MADISON & ST. CLAIR	678	195
CONTRACT NO. 76E84				
ILLINOIS FED. AID PROJECT				

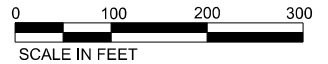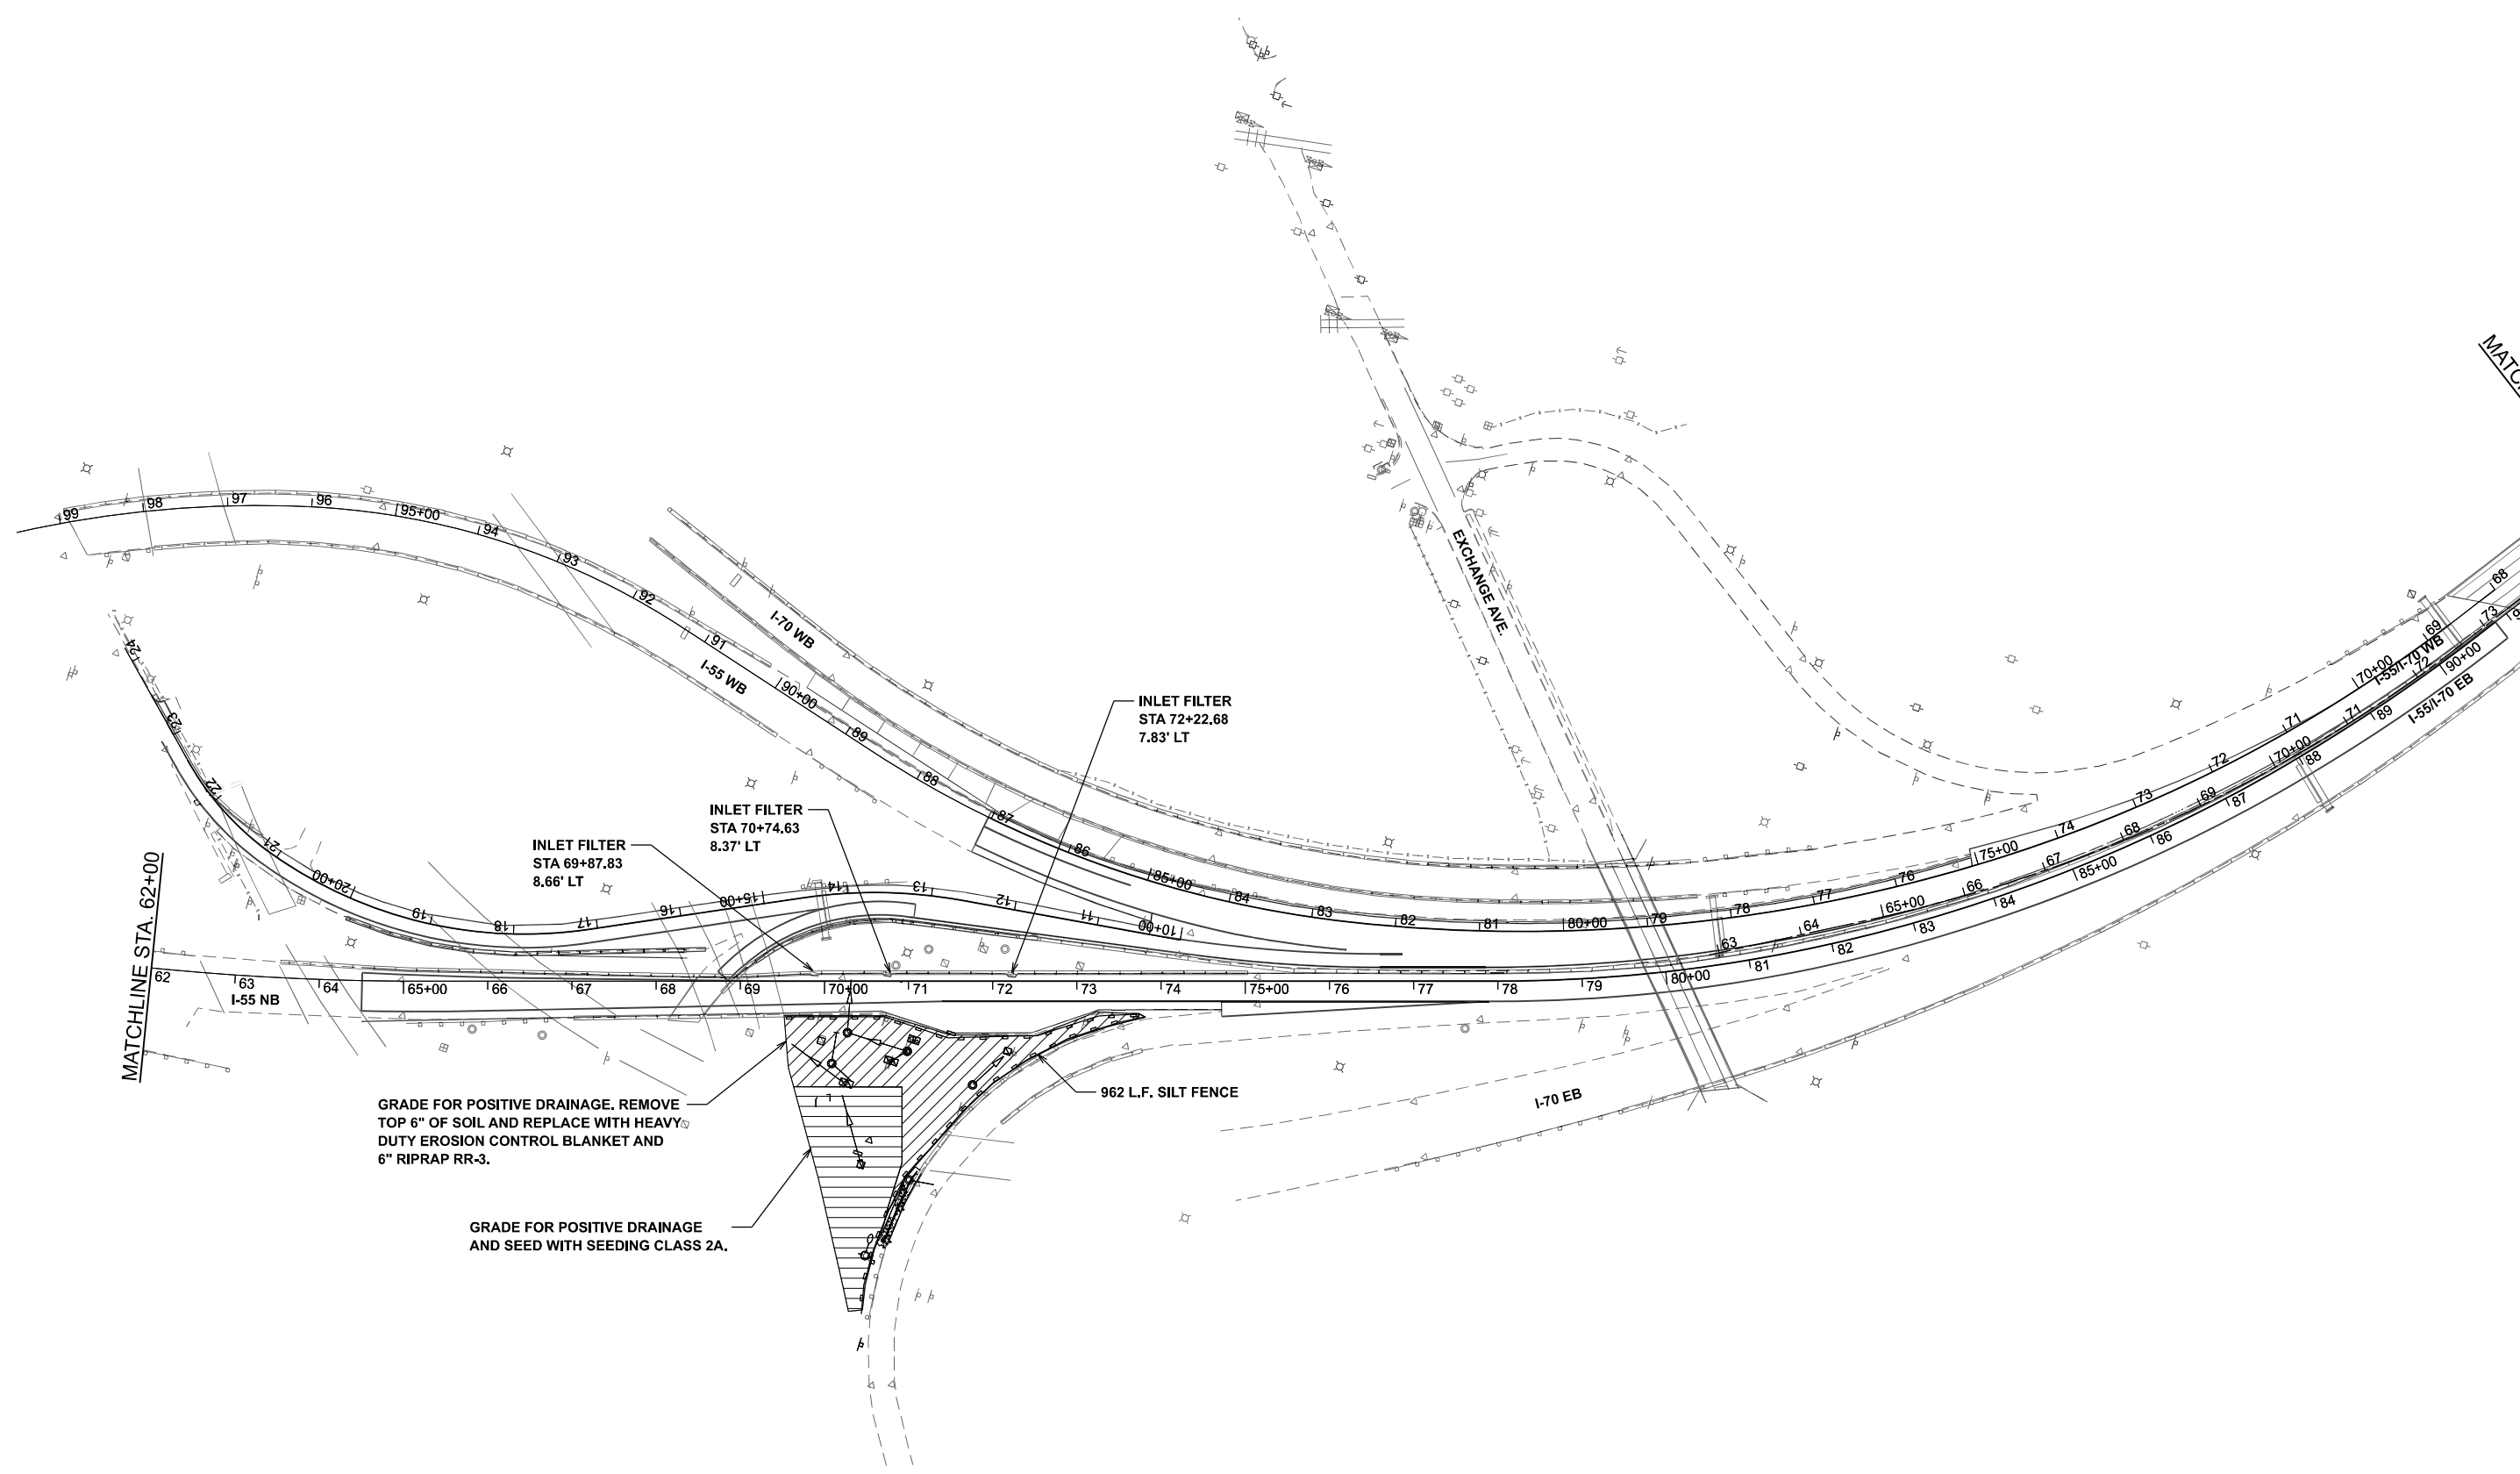

MODEL: S:\MODEL\NAMES
FILE NAME: D878E84-1557\csht-erosion-1.dgn



FUHRMANN
ENGINEERING
WWW.FUHRMANN-ENG.COM


USER NAME = jacobspw18ics03\$	DESIGNED - MS	REVISED -
	DRAWN - SH	REVISED -
PLOT SCALE = 0.16666667' / in.	CHECKED - MS	REVISED -
PLOT DATE = 10/2/2025	DATE - 2025/10/03	REVISED -

STATE OF ILLINOIS
DEPARTMENT OF TRANSPORTATION

EROSION AND SEDIMENT CONTROL PLAN
I-55 / I-70


SCALE: 1" = 100' SHEET 1 OF 11 SHEETS STA. 62+00 TO STA. 75+00



F.A.I. RTE.	SECTION	COUNTY	TOTAL SHEETS	SHEET NO.
70	Section 82-(5,6) RS-2, 60-6 RS-2	MADISON & ST. CLAIR	678	196
CONTRACT NO. 76E84				
ILLINOIS FED. AID PROJECT				

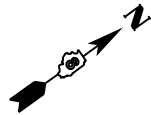


FILTER FABRIC & STONE RIPRAP, CLASS A3

ITEM	UNIT	082-0022	TOTAL
Stone Riprap, Class A3	Sq. Yd.	58	58
Filter Fabric	Sq. Yd.	54	54

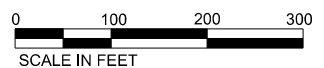

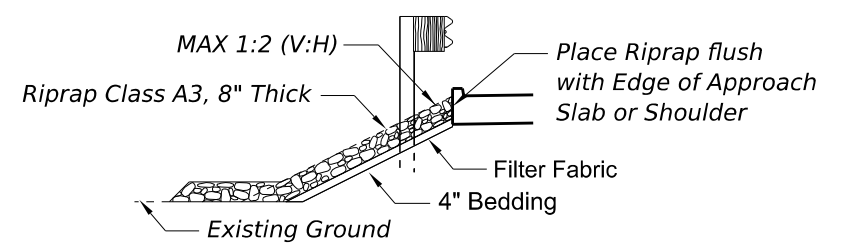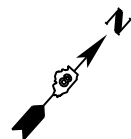


FILTER FABRIC & STONE RIPRAP, CLASS A3

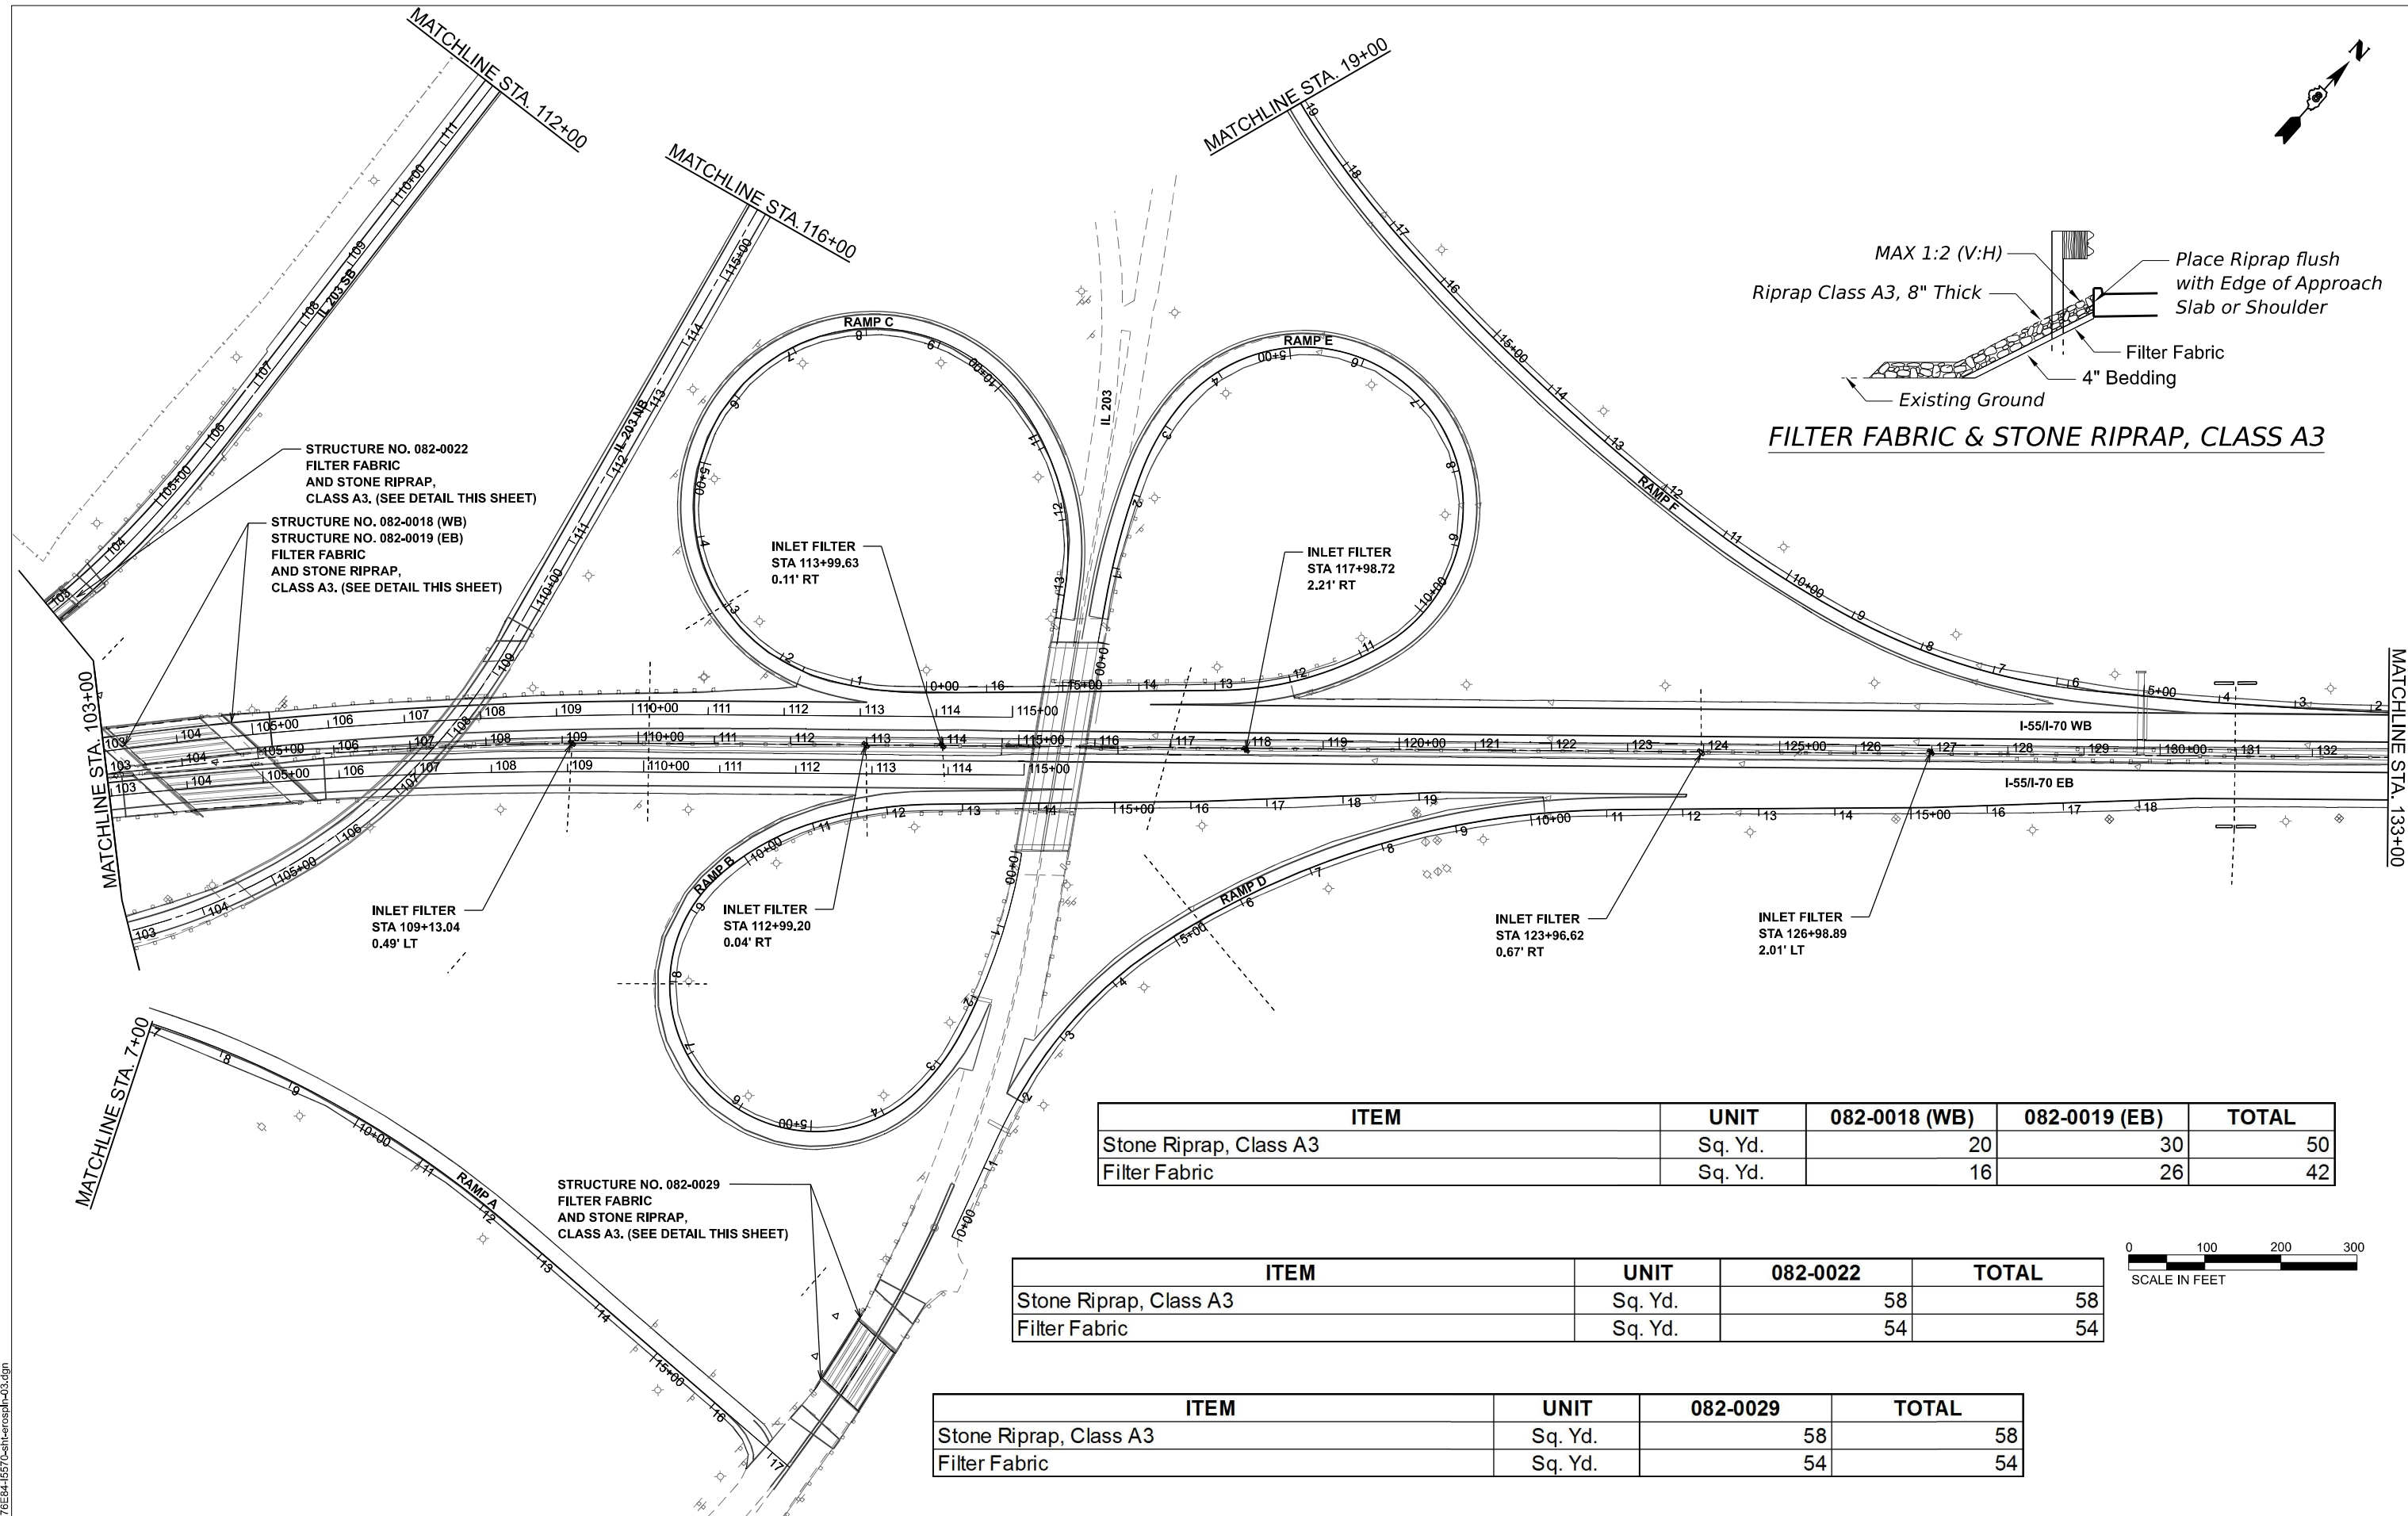

ITEM	UNIT	082-0018 (WB)	082-0019 (EB)	TOTAL
Stone Riprap, Class A3	Sq. Yd.	20	30	50
Filter Fabric	Sq. Yd.	16	26	42

ITEM	UNIT	082-0022	TOTAL
Stone Riprap, Class A3	Sq. Yd.	58	58
Filter Fabric	Sq. Yd.	54	54

ITEM	UNIT	082-0029	TOTAL
Stone Riprap, Class A3	Sq. Yd.	58	58
Filter Fabric	Sq. Yd.	54	54

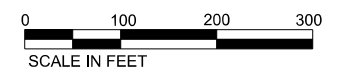

MODEL: S:\MODEL\NAMES
FILE NAME: D878E84-1557\osht-erosion-03.dgn





USER NAME = jacobspw18ics01\$	DESIGNED - MS	REVISED -
	DRAWN - SH	REVISED -
PLOT SCALE = 0.16666667' / in.	CHECKED - MS	REVISED -
PLOT DATE = 10/2/2025	DATE - 2025/10/03	REVISED -

STATE OF ILLINOIS
DEPARTMENT OF TRANSPORTATION

EROSION AND SEDIMENT CONTROL PLAN
I-55 / I-70

SCALE: 1" = 100' SHEET 3 OF 11 SHEETS STA. 103+00 TO STA. 133+00

F.A.I. RTE.	SECTION	COUNTY	TOTAL SHEETS	SHEET NO.
70	Section 82-(5,6)RS-2, 60-6RS-2	MADISON & ST. CLAIR	678	198
CONTRACT NO. 76E84				
ILLINOIS FED. AID PROJECT				

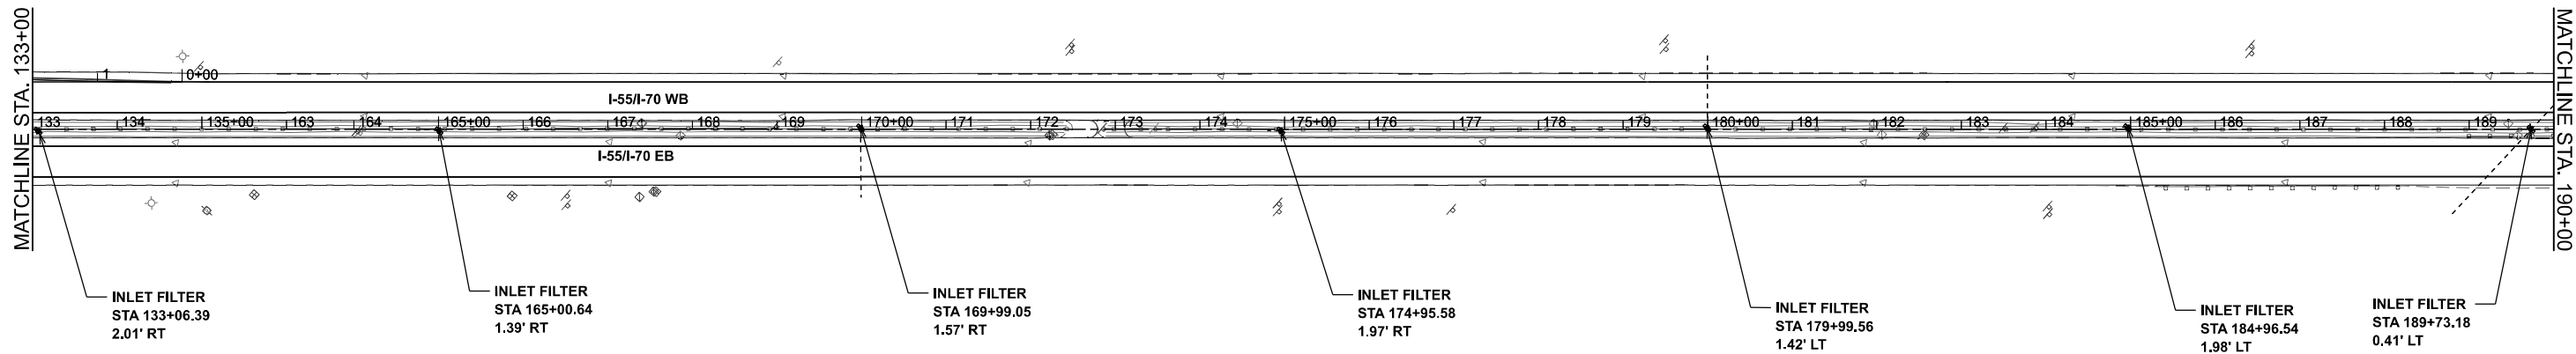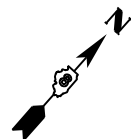

MODEL: S\MODEL\NAMES
FILE NAME: D878E84-1557-05-11-05-04.dgn

**FUHRMANN**
ENGINEERING
WWW.FUHRMANN-ENG.COM



USER NAME = jacobspw18lcs03\$	DESIGNED - MS	REVISED -
	DRAWN - SH	REVISED -
PLOT SCALE = 0.16666667' / in.	CHECKED - MS	REVISED -
PLOT DATE = 10/2/2025	DATE - 2025/10/03	REVISED -

STATE OF ILLINOIS
DEPARTMENT OF TRANSPORTATION

EROSION AND SEDIMENT CONTROL PLAN
I-55 /I-70

SCALE: 1" = 100' SHEET 4 OF 11 SHEETS STA. 133+00 TO STA. 190+00

F.A.I. RTE.	SECTION	COUNTY	TOTAL SHEETS	SHEET NO.
70	Section 82-(5.6)RS-2, 60-6RS-2	MADISON & ST. CLAIR	678	199
CONTRACT NO. 76E84				
ILLINOIS FED. AID PROJECT				

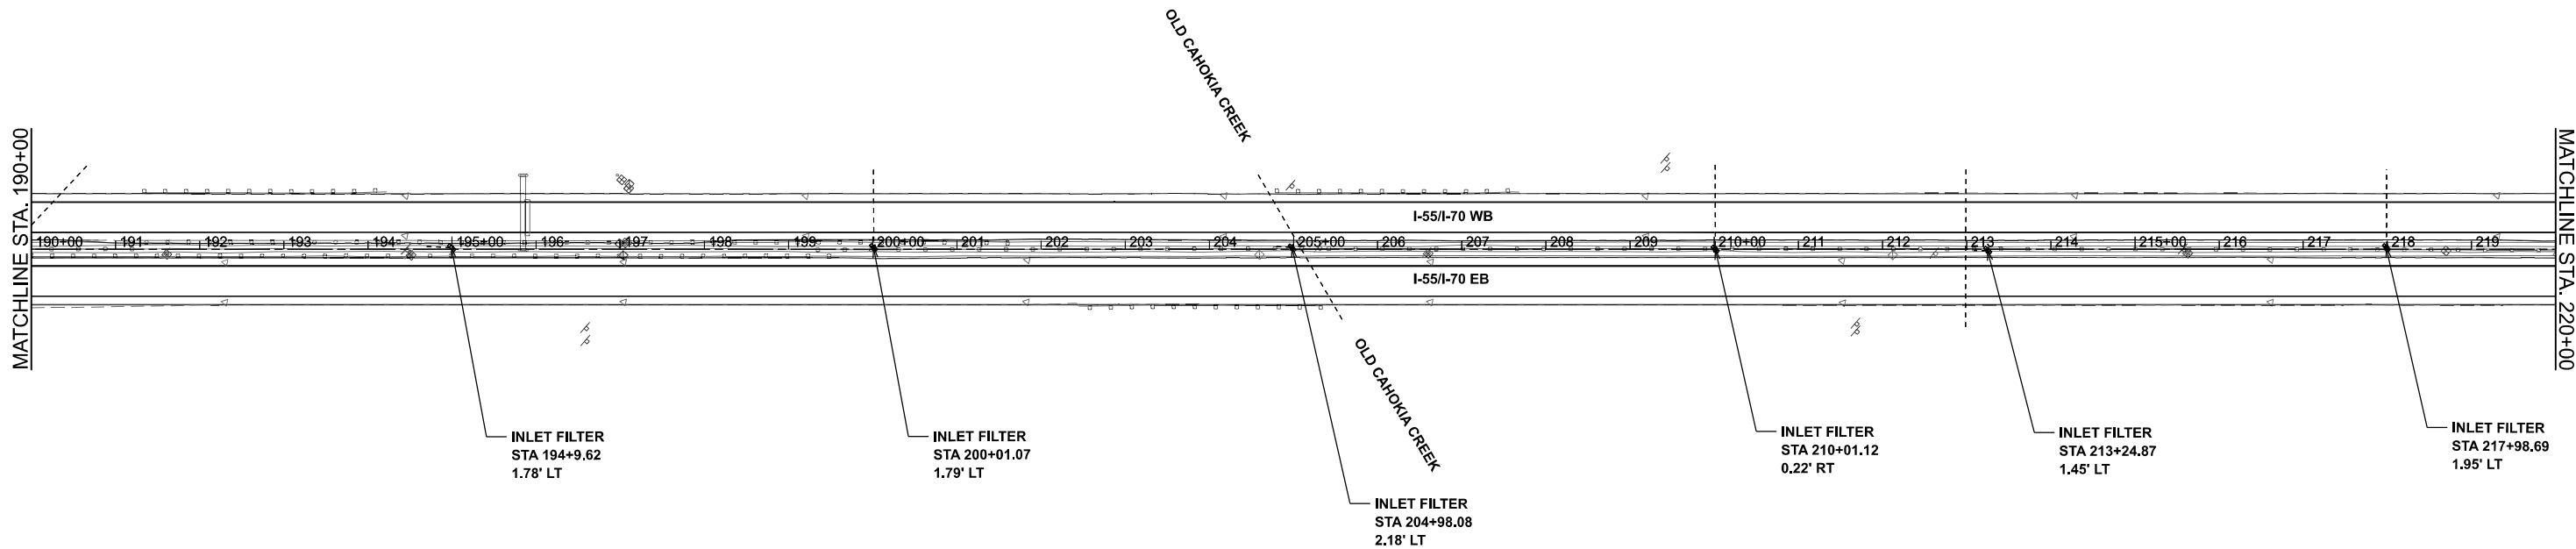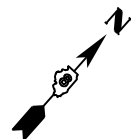

MODEL: S\MODEL\NAMES
FILE NAME: D878E84-I5570-silt-erosion-05.dgn



FUHRMANN
ENGINEERING
WWW.FUHRMANN-ENG.COM

USER NAME = jacobspw18lcs03\$	DESIGNED - MS	REVISED -
	DRAWN - SH	REVISED -
PLOT SCALE = 0.16666667" / in.	CHECKED - MS	REVISED -
PLOT DATE = 10/2/2025	DATE - 2025/10/03	REVISED -

STATE OF ILLINOIS
DEPARTMENT OF TRANSPORTATION

EROSION AND SEDIMENT CONTROL PLAN			
I-55 /I-70			
SCALE: 1" = 100'	SHEET 5 OF 11 SHEETS	STA. 190+00	TO STA. 220+00

F.A.I. RTE.	SECTION	COUNTY	TOTAL SHEETS	SHEET NO.
70	Section 82-(5,6)RS-2, 60-6RS-2	MADISON & ST. CLAIR	678	200
CONTRACT NO. 76E84				
ILLINOIS		FED. AID PROJECT		