STATE OF ILLINOIS
DEPARTMENT OF TRANSPORTATION

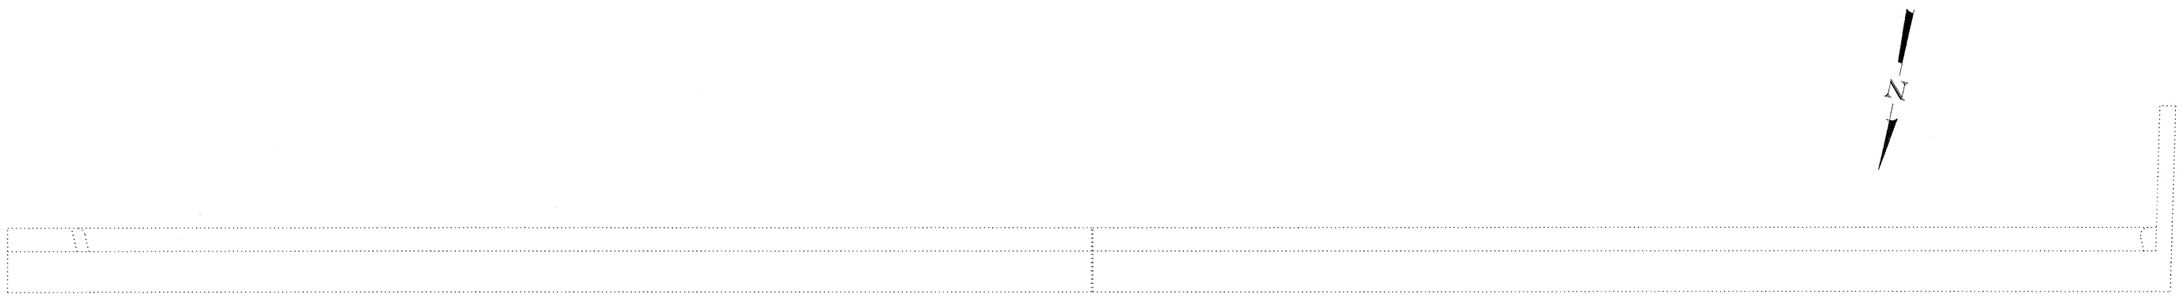

SOUTH ABUTMENT PLAN

SOUTH ABUTMENT ELEVATION
(Looking South)

Note:
Repair of the existing abutment shall include but may not be limited to the areas shown. The actual areas to be repaired will be determined by the Engineer at the time of construction.

BILL OF MATERIAL

Item	Unit	Total
Structural Repair of Concrete (Depth equal to or less than 5 in.)	Sq. Ft.	14

LEGEND

Structural Repair of Concrete (Depth equal to or less than 5")

sf Square Feet

LIN ENGINEERING, LTD.
Consulting Engineers
Chatham, Illinois

Designed By: KHH | Checked By: MTH | Drawn By: KHH
Date: 12/2009 | File: 016-2133.dgn

SHEET NO. 6
8 SHEETS

ABUTMENT REPAIR
STRUCTURE NO. 016-2133

F.A.I. RTE.	SECTION	COUNTY	TOTAL SHEETS	SHEET NO.
290	(531-3.1,0305-302K)RS-5	COOK	314	257
		CONTRACT NO. 60I38		
FED. ROAD DIST. NO. _	ILLINOIS	FED. AID PROJECT		