HEUER AND ASSOCIATES Consulting Engineers 2315 Enterprise Drive - Suite 102 Westchester, IL 60154-5811 708-492-1000	F.A.U. RTE.	SECTION	COUNTY	TOTAL SHEETS	SHEET No.
	1004	08-00079-03-FP	COOK	94	11
	STA.		TO STA.		
	FED. ROAD DIST. NO. 1	ILLINOIS	FED. AID PROJECT		

CONTRACT No. 63353

PLAN	BY	DATE
SURVEYED		
PLOTTED		
ALIGNMENT CHECKED		
RT.OF WAY CHECKED		
NOTE BOOK		
NO.		
CADD FILE NAME		

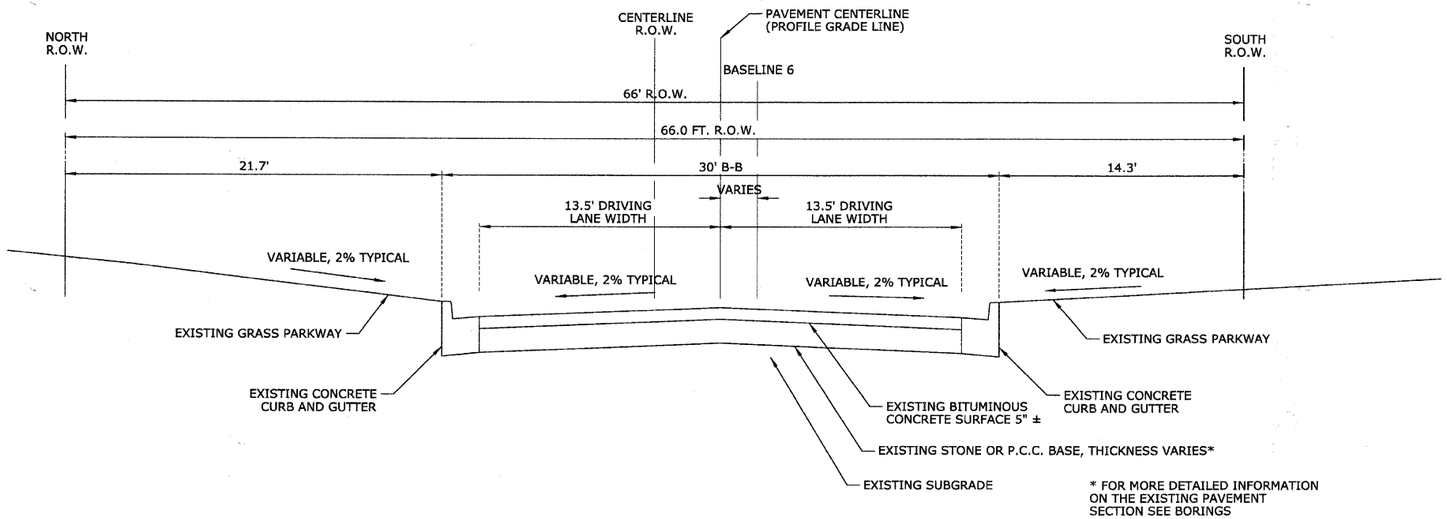

* FOR MORE DETAILED INFORMATION ON THE EXISTING PAVEMENT SECTION SEE BORINGS

EXISTING TYPICAL SECTION

STA 61+50.00 - STA 60+25.48, MAPLE AVENUE

PROFILE	BY	DATE
SURVEYED		
PLOTTED		
GRADES CHECKED		
BLM. NOTED		
STRUCTURE NOTATNS CHKD		
NOTE BOOK		
NO.		

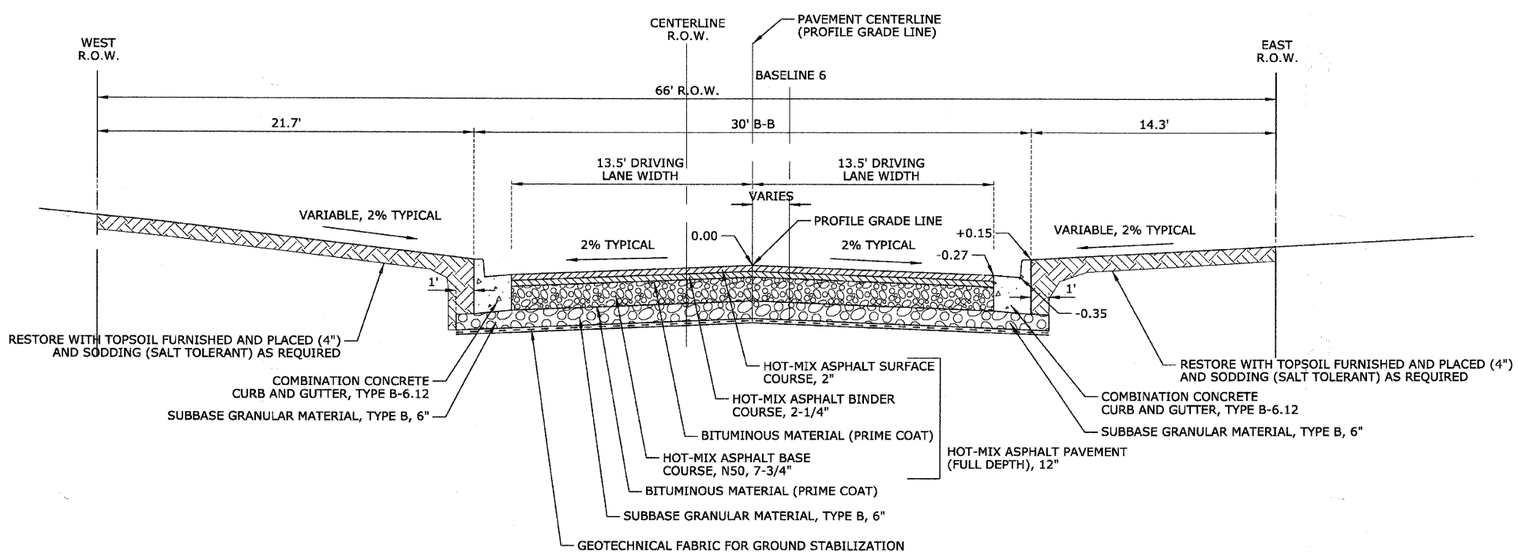

PROPOSED TYPICAL SECTION

STA 61+50.00 - STA 60+25.48, MAPLE AVENUE

REVISIONS	
NAME	DATE

ILLINOIS DEPARTMENT OF TRANSPORTATION

BLUFF AVENUE IMPROVEMENTS STAGE 3

TYPICAL SECTIONS

SCALE: NTS — DRAWN BY H&A

DATE 11/30/2009 — CHECKED BY JRH