| HEUER AND ASSOCIATES | F.A.U. RTE. | SECTION | COUNTY | TOTAL SHEETS | SHEET No. |
|---|---|---|---|---|---|
| Consulting Engineers | 1004 | 08-00079-03-FP | COOK | 94 | 56 |
| 2315 Enterprise Drive - Suite 102 Westchester, IL 60154-5811 708-492-1000 | STA. 11+00 | | TO STA. 16+50 | | |
| | FED. ROAD DIST. NO. 1 | ILLINOIS | FED. AID PROJECT | | |

CONTRACT No. 63353

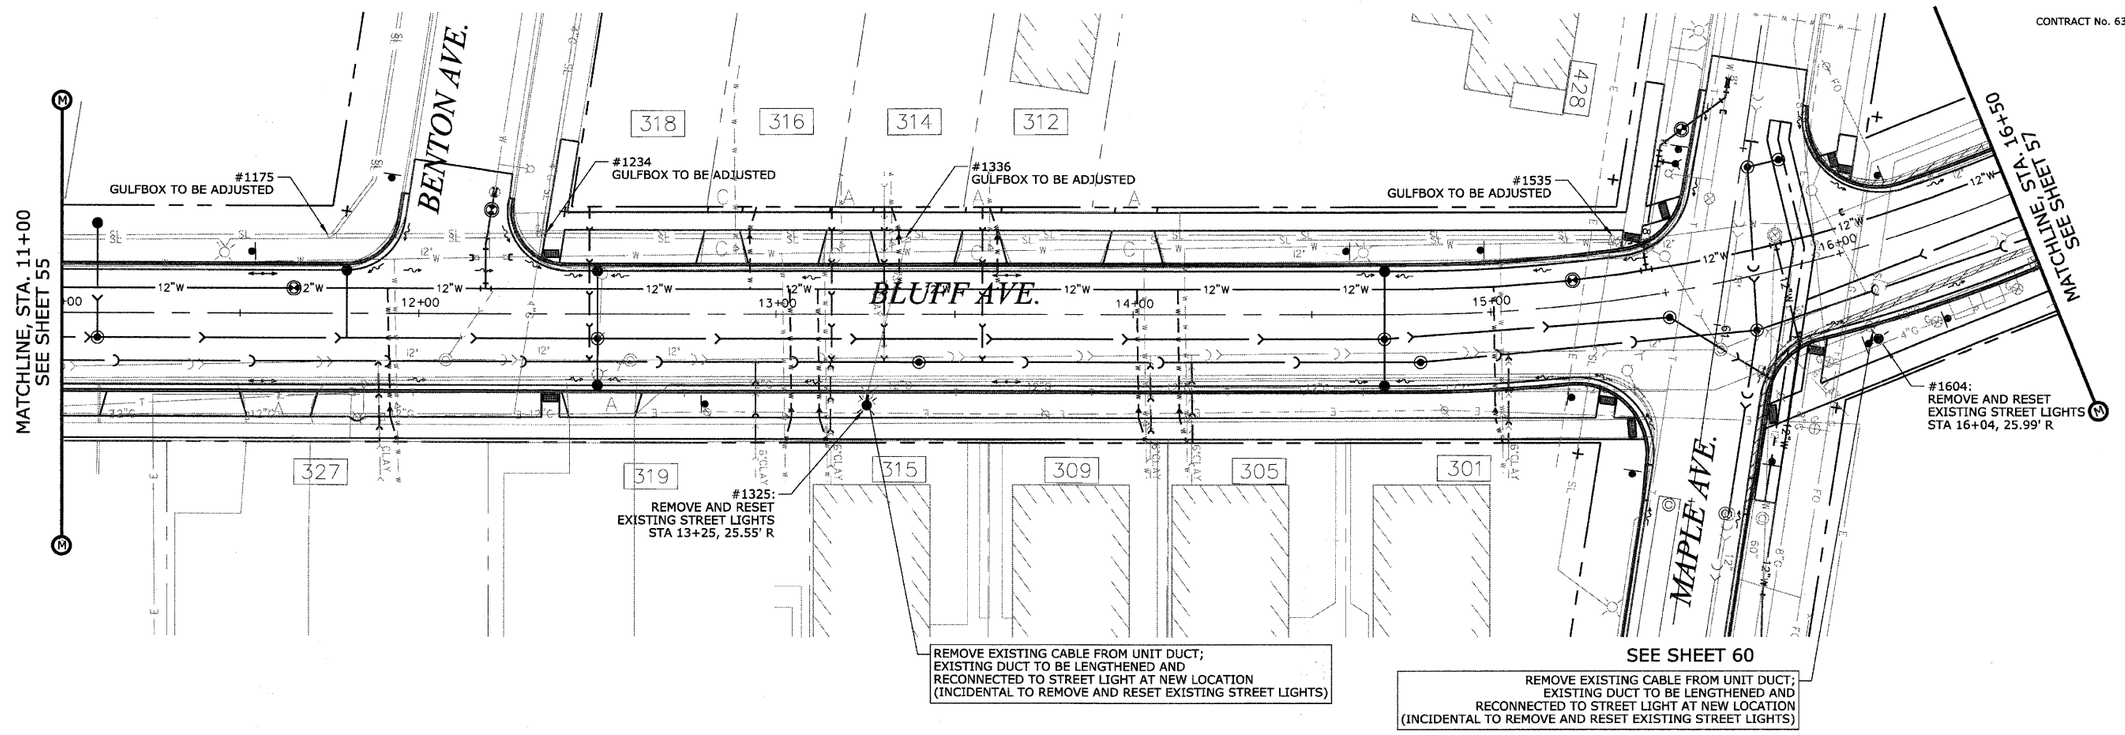


| PLAN | BY | DATE |
|---|---|---|
| SURVEYED | | |
| PLOTTED | | |
| ALIGNMENT CHECKED | | |
| PLANS CHECKED | | |
| NOTE BOOK NO. ____ CADD FILE NAME | | |

| PROFILE | BY | DATE |
|---|---|---|
| SURVEYED | | |
| PLOTTED | | |
| GRADES CHECKED | | |
| BASELINE | | |
| NOTE BOOK NO. ____ STRUCTURE NOTATIONS CHKD | | |

| REVISIONS | |
|---|---|
| NAME | DATE |
| | |
| | |
| | |
| | |
| | |
| | |
| | |
| | |
| | |
| | |

ILLINOIS DEPARTMENT OF TRANSPORTATION

**BLUFF AVENUE IMPROVEMENTS**
**STAGE 3**

**ELECTRICAL/STREETLIGHTING PLAN**

SCALE: 1" = 20' H (Full Size)
1" = 44' H (Tabloid)

DATE 11/30/2009

DRAWN BY H&A

CHECKED BY JRH