F.A.S. RTE.	SECTION	COUNTY	TOTAL SHEETS	SHEET NO.
317	36BR	IROQUOIS	21	8
STA. 1248+00		TO STA. 1254+50		
FED. ROAD DIST. NO. 3	ILLINOIS	FED. AID PROJECT		

CONTRACT NO. 66171

N

SCALE 1" = 20'

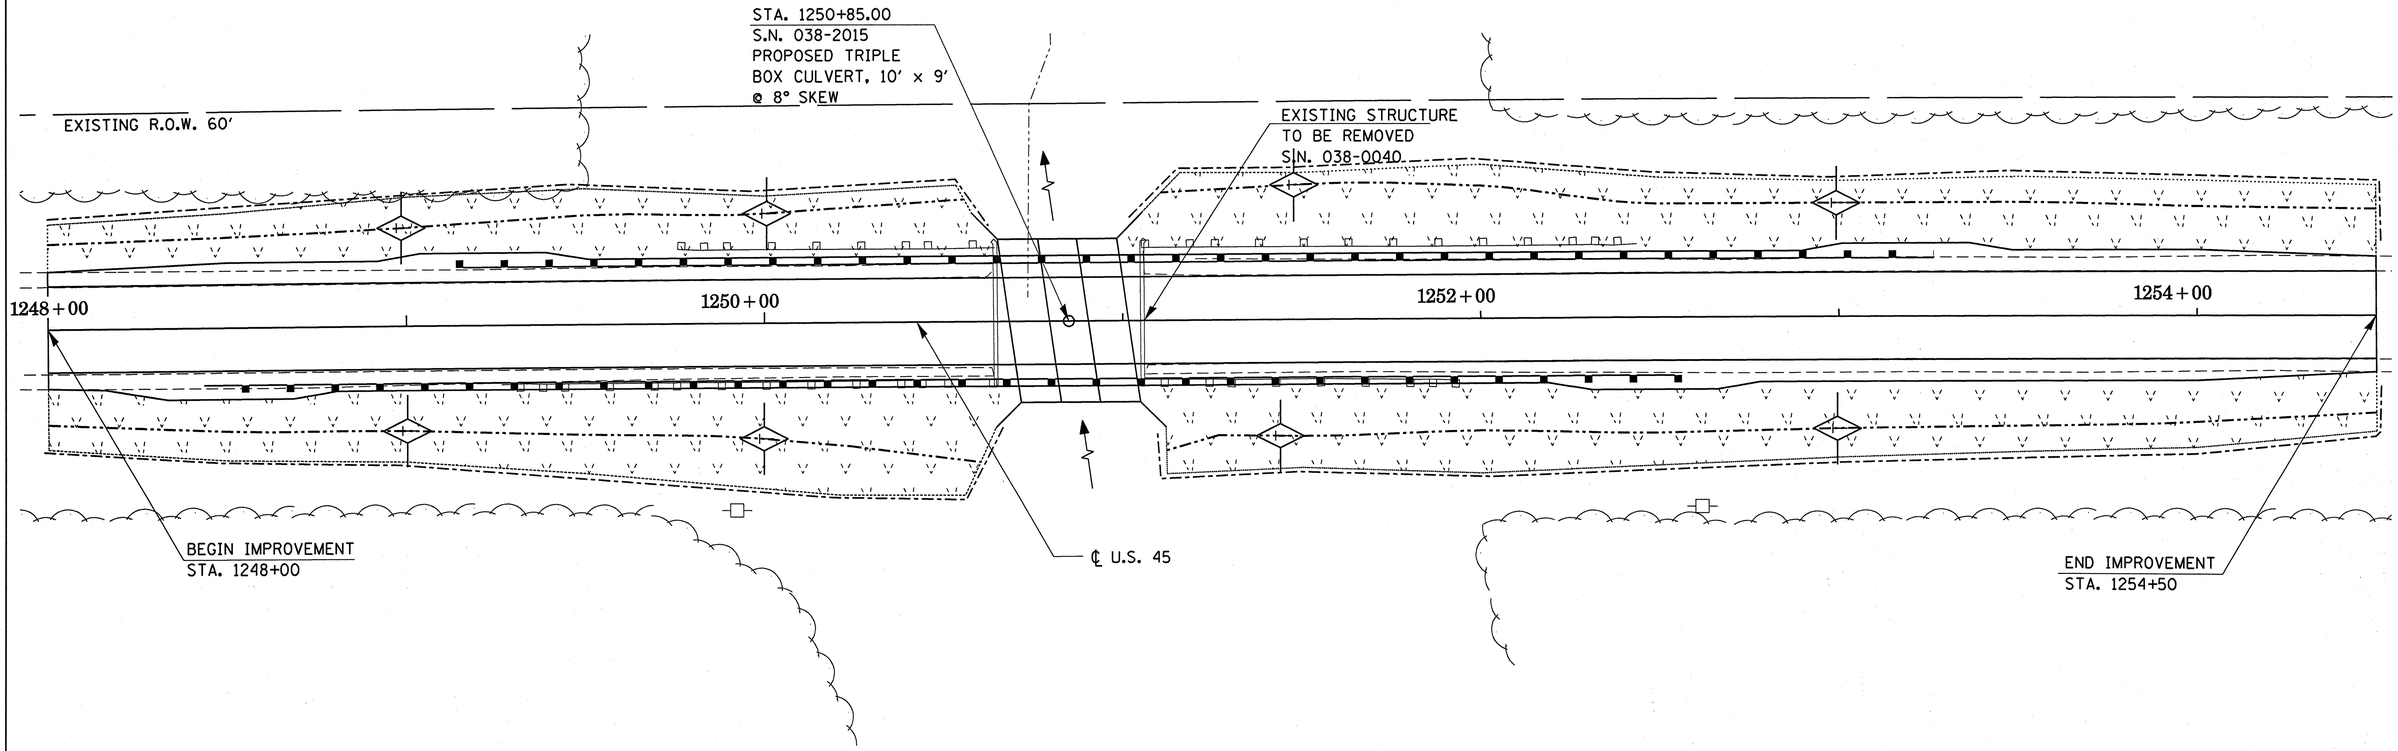

LEGEND

- EXISTING R.O.W.
- CONSTRUCTION LIMITS
- SEEDING CLASS 2
- TEMPORARY DITCH CHECK
- PROPOSED DITCH LINE
- PERIMETER EROSION BARRIER

REVISIONS	
NAME	DATE

ILLINOIS DEPARTMENT OF TRANSPORTATION

EROSION CONTROL PLAN

SCALE: VERT. 1"=20'
HORIZ.
DATE

DRAWN BY
CHECKED BY