CONTRACT NO 66542

F.A.I. RTE.	SECTION	COUNTY	TOTAL SHEETS	SHEET NO.
80	(50-3)HBK	LASALLE	492	238
STA.		TO STA.		
FED. ROAD DIST. NO.	ILLINOIS	FED. AID PROJECT		

NOTES:

1. THIS PLAN IS FOR SIGN REMOVALS ONLY.
2. REMOVAL OF THE EXISTING GROUND MOUNTED SIGN STRUCTURES AND FOUNDATIONS SHALL BE PAID FOR AT THE CONTRACT UNIT PRICE EACH FOR REMOVE GROUND-MOUNTED SIGN SUPPORT AND REMOVE CONCRETE FOUNDATION-GROUND MOUNT, RESPECTIVELY.

   REMOVAL OF THE EXISTING GROUND MOUNTED SIGN PANELS SHALL BE PAID FOR AT THE CONTRACT UNIT PRICE PER SQ. FT. FOR REMOVE SIGN PANEL OF THE TYPE SPECIFIED.

   REMOVAL OF THE EXISTING SIGN PANELS ON WOOD SUPPORTS SHALL BE PAID FOR AT THE CONTRACT UNIT PRICE EACH FOR REMOVE SIGN PANEL ASSEMBLY OF THE TYPE SPECIFIED, REGARDLESS OF THE SIGN PANEL SIZE.
3. THE CONTRACTOR SHALL REMOVE EXISTING BUSINESS LOGO AND HERITAGE CORRIDOR PANELS AND RETURN TO THE ENGINEER. THE COST FOR THIS WORK SHALL BE INCLUDED IN THE REMOVAL OF THE MAIN SIGN.
4. BUSINESS LOGO SIGNS NEED TO BE ERECTED ON A TEMPORARY SIGN PANEL DURING CONSTRUCTION.

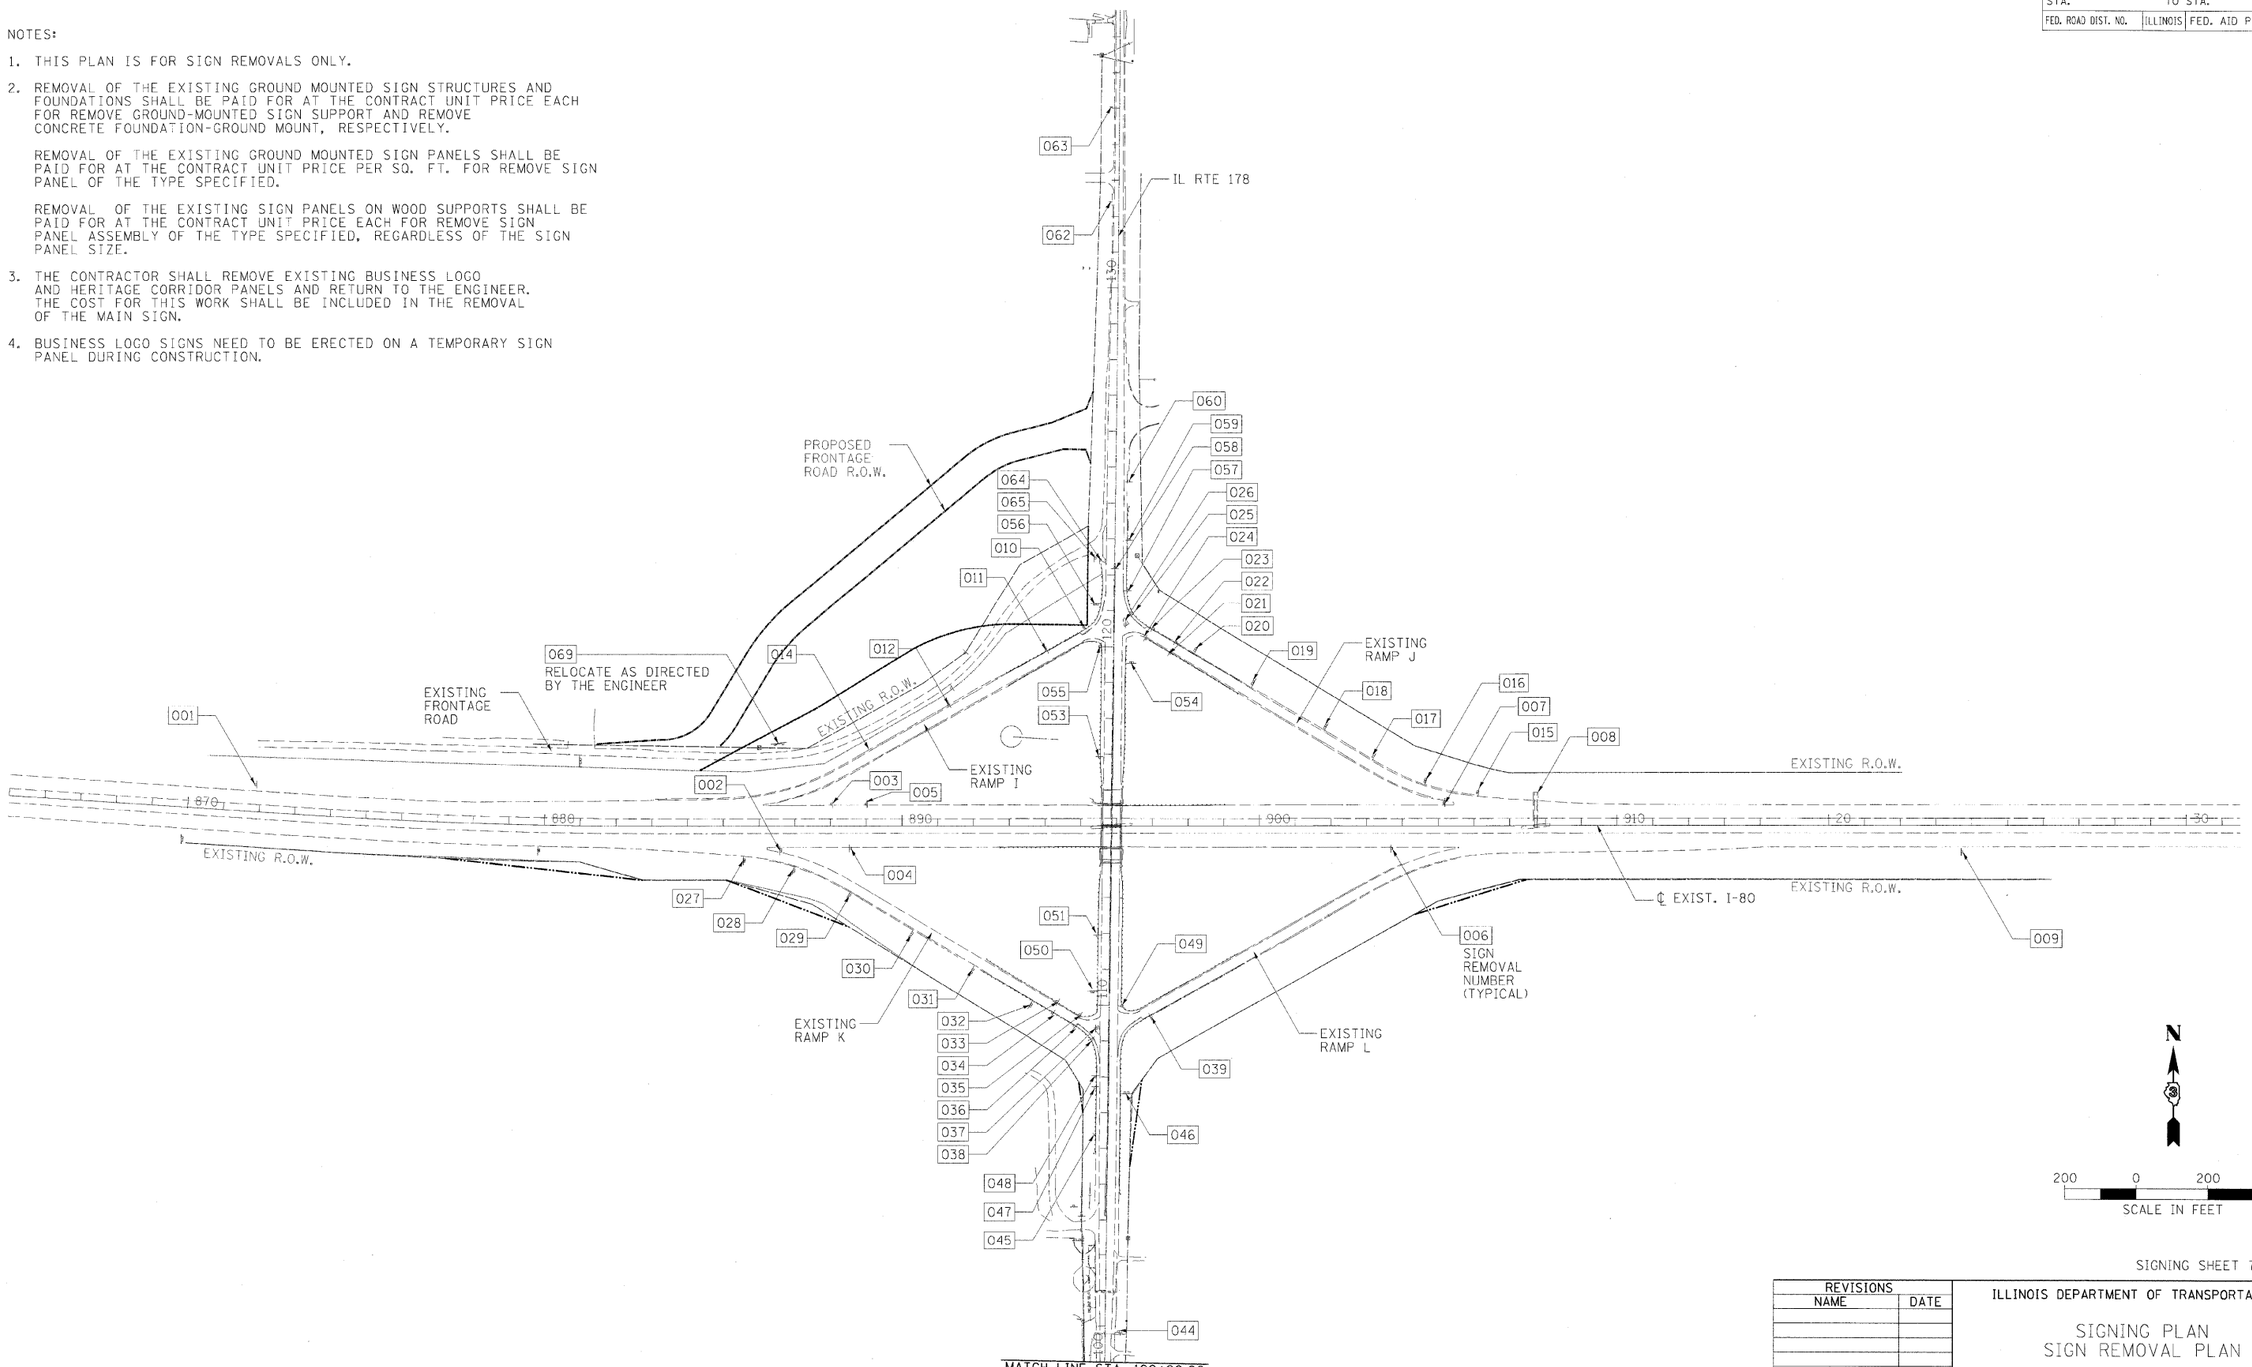

SIGNING SHEET 7 OF 25

REVISIONS	
NAME	DATE

ILLINOIS DEPARTMENT OF TRANSPORTATION

SIGNING PLAN
SIGN REMOVAL PLAN

SCALE: VERT. HORIZ. 1"=200'

DATE

DRAWN BY MQC

CHECKED BY MLT

LAYOUT	MQC	02/08/06
DRAWN	MQC	02/08/06
REVIEWED	MLT	10/1/07

MODEL NAME = 7_SignRemPlan
PLOT DATE = 12/3/2009
FILE NAME = C:\PW_Export\D-1580SIN.dgn
PLOT SCALE = 200.00 ' / in.
USER NAME = John98944

HANSON
Hanson Professional Services Inc.
1525 South Sixth Street
Springfield, Illinois 62703-2886
Offices Nationwide

© Copyright Hanson Professional Services Inc. 2009