CONTRACT NO 66542

F.A.I. RTE.	SECTION	COUNTY	TOTAL SHEETS	SHEET NO.
80	(50-3)HBK	LASALLE	492	319
STA.		TO STA.		
FED. ROAD DIST. NO.	ILLINOIS	FED. AID PROJECT		

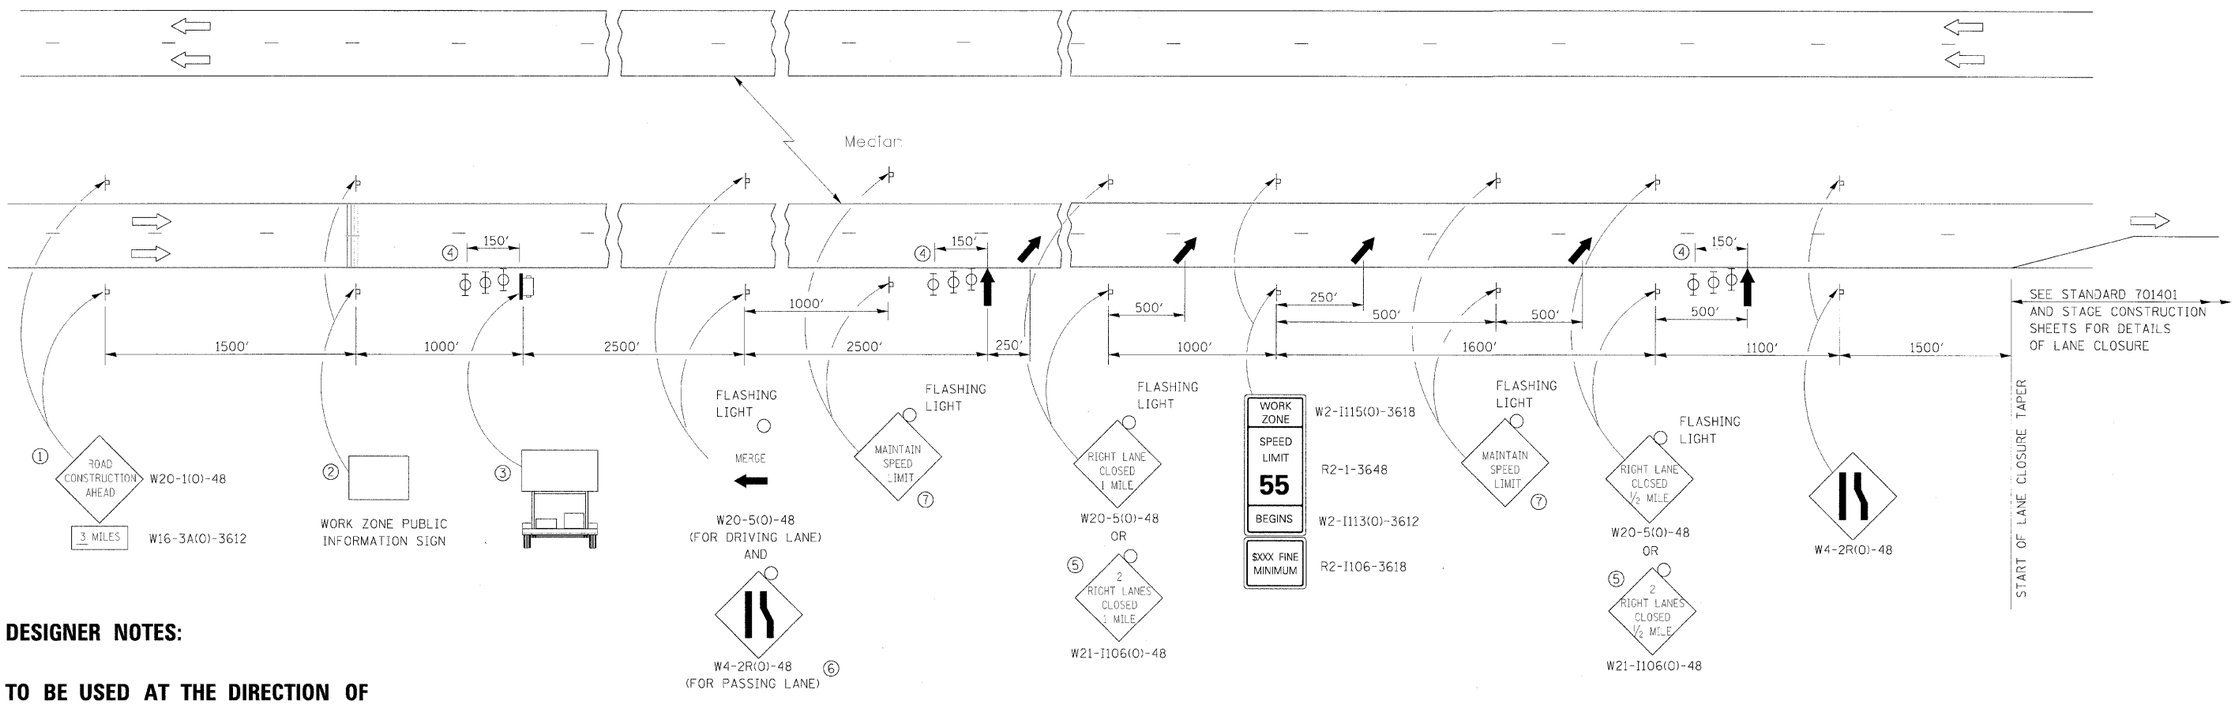

DESIGNER NOTES:

TO BE USED AT THE DIRECTION OF BUREAU OF CONSTRUCTION

ASK BUREAU OF CONSTRUCTION ON THE OFF-PEAK HOUR USAGE FOR PROJECT

INCLUDE EXTRA MESSAGE BOARDS WHEN NEAR MAJOR INTERCHANGES

USE DISTRICT 3 SPECIAL PROVISION FOR TRAFFIC CONTROL AND PROTECTION, STANDARD 701400 (MODIFIED)

USE DISTRICT 3 SPECIAL PROVISION FOR PORTABLE VEHICLE MOUNTED CHANGEABLE MESSAGE BOARD

INCLUDE AN ALTERNATE ROUTE SIGNING DETOUR DETAIL IN PLANS

USE DISTRICT 3 SPECIAL PROVISION FOR TEMPORARY THERMOPLASTIC RUMBLE STRIPS

- ARROW BOARD
- PORTABLE CHANGEABLE MESSAGE SIGN
- SIGN
- TYPE II BARRICADE, DRUM, OR VERTICAL BARRICADE WITH MONODIRECTIONAL FLASHING LIGHT
- LANE DROP ARROWS - SEE STANDARD 780001
- TEMPORARY THERMOPLASTIC RUMBLE STRIPS - SEE SPECIAL PROVISIONS

1. THE ROAD CONSTRUCTION AHEAD SIGN SHALL BE LOCATED 3 MILES IN ADVANCE OF THE PROJECT LIMITS.
2. THE MESSAGE AND SIZE OF THE WORK ZONE PUBLIC INFORMATION SIGN SHALL BE AS SPECIFIED BY THE DEPARTMENT.
3. TO BE PLACED IN THE MEDAIN WHEN FEASABLE. THE MESSAGE BOARD SHALL BE USED TO DISPLAY STATUS OF LANES WITHIN THE PROJECT. THE PRIMARY MESSAGES SHALL BE:
   "RIGHT LANE CLOSED" / " x MILES AHEAD"
   "LEFT LANE CLOSED" / " x MILES AHEAD"
   "ALL LANES OPEN"
4. THREE, TYPE II BARRICADES, DRUMS OR VERTICAL BARRICADES AT 50' CENTERS.
5. THIS SIGN SHALL BE USED WHEN 2 LANES ARE CLOSED.
6. SWITCH THESE TWO SIGNS AND THE DIRECTION OF THE MERGE ARROW WHEN PASSING LANE IS CLOSED.
7. 48"x48" SIGN WITH 7" LETTER HEIGHT.

GENERAL NOTE:

THIS STANDARD IS USED WHERE AT ANY TIME A LANE IS CLOSED ON A FREEWAY/EXPRESSWAY.

WHEN THE LEFT LANE IS CLOSED, LEFT LANE CLOSED SIGNS SHALL BE SUBSTITUTED FOR THE RIGHT LANE CLOSED SIGNS.

ALL SIGNS, MESSAGE BOARDS AND OTHER TRAFFIC CONTROL DEVICES UP TO AND INCLUDING THE FIRST ARROW BOARD ARE STATIONARY. THE OTHER SIGNS AND OTHER ARROWBOARD SHALL BE MOVED AS NECESSARY TO MAINTAIN THE REQUIRED DISTANCE FROM THE START OF THE LANE CLOSURE TAPER(S).

SEE SPECIAL PROVISIONS.

701-10

REVISIONS NAME	DATE

ILLINOIS DEPARTMENT OF TRANSPORTATION

PAVEMENT MARKING DETAILS

SCALE: VERT. N/A HORIZ. N/A

DATE

DRAWN BY IDOT

CHECKED BY MTM

© Copyright Hanson Professional Services Inc. 2009

HANSON
Hanson Professional Services Inc.
1525 South Sixth Street
Springfield, Illinois 62703-2886
Offices Nationwide

LAYOUT	KET	8/24/06
DRAWN	IDOT	1/01/97
REVIEWED	MTM	10/1/07

MODEL NAME = SHEET 12
PLOT DATE = 10/23/2009
FILE NAME = C:\PW_Export\C-594DET_D3.DGN
PLOT SCALE = 50.0000 ' / in.
USER NAME = Johnsa02944