EXISTING TYPICAL CROSS SECTION (20)

(19) STA. 643+61.09 TO STA. 769+25.00

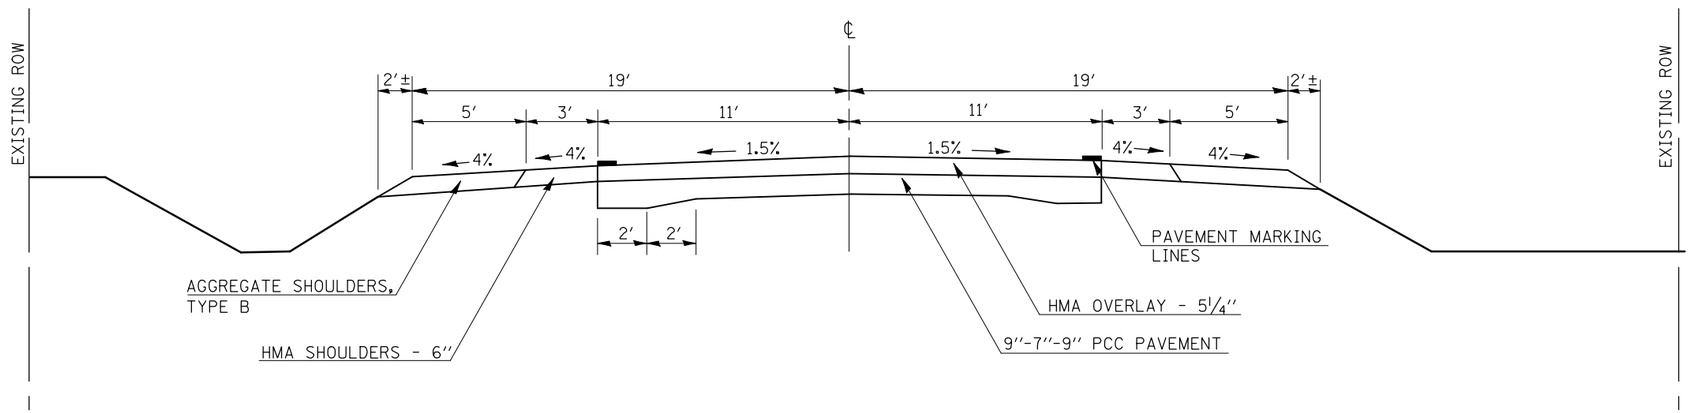

NOTE: SHOULDERS ARE A BAM MIX AND WILL NEED TO BE MILLED SEPARATELY FROM MAINLINE PAVEMENT SO THAT RAP CAN BE STOCKPILED SEPARATELY.

PROPOSED TYPICAL CROSS SECTION (20)

(19) STA. 643+61.09 TO STA. 769+25.00

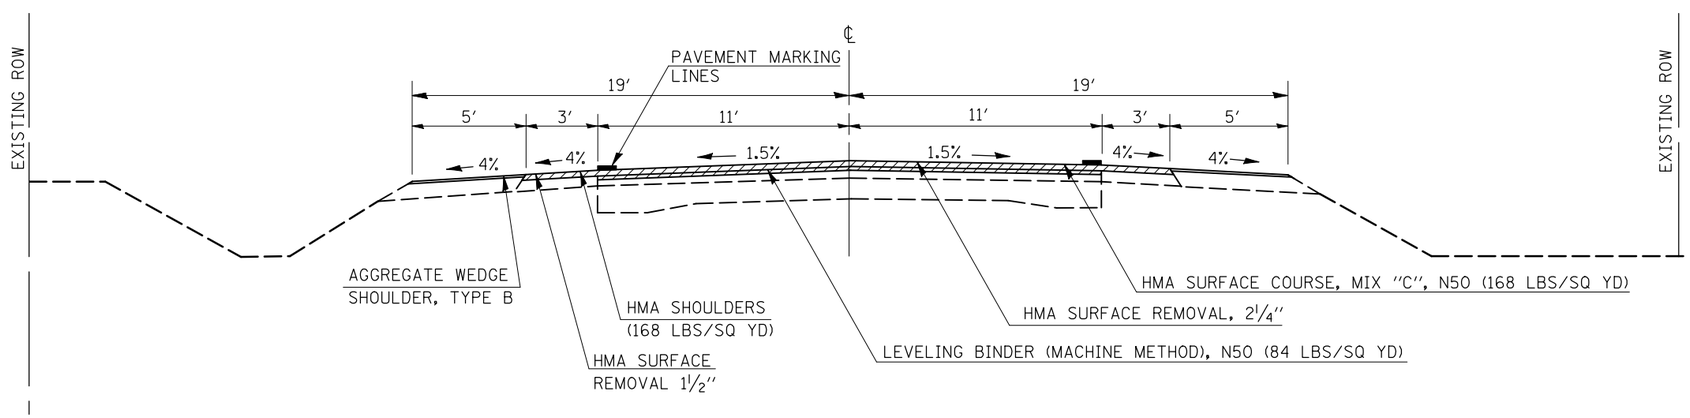

* (48-X1)RS&(48-X2,RX,RX-1)RS-1

FILE NAME = c:\pw_work\pwidot\bowerml\d0145216\d570124-sht-typical.dgn	USER NAME = bowerml	DESIGNED - MLB	REVISED -	STATE OF ILLINOIS DEPARTMENT OF TRANSPORTATION	TYPICAL CROSS SECTIONS			F.A. RTE.	SECTION	COUNTY	TOTAL SHEETS / SHEET NO.
		DRAWN - MLB	REVISED -						*	VERMILION	86 / 26
	PLOT SCALE = 40.0000 ' / IN.	CHECKED -	REVISED -					CONTRACT NO. 70124			
	PLOT DATE = 1/27/2010	DATE - 1/06/10	REVISED -		SCALE:	SHEET NO. OF SHEETS	STA. TO STA.	ILLINOIS FED. AID PROJECT			