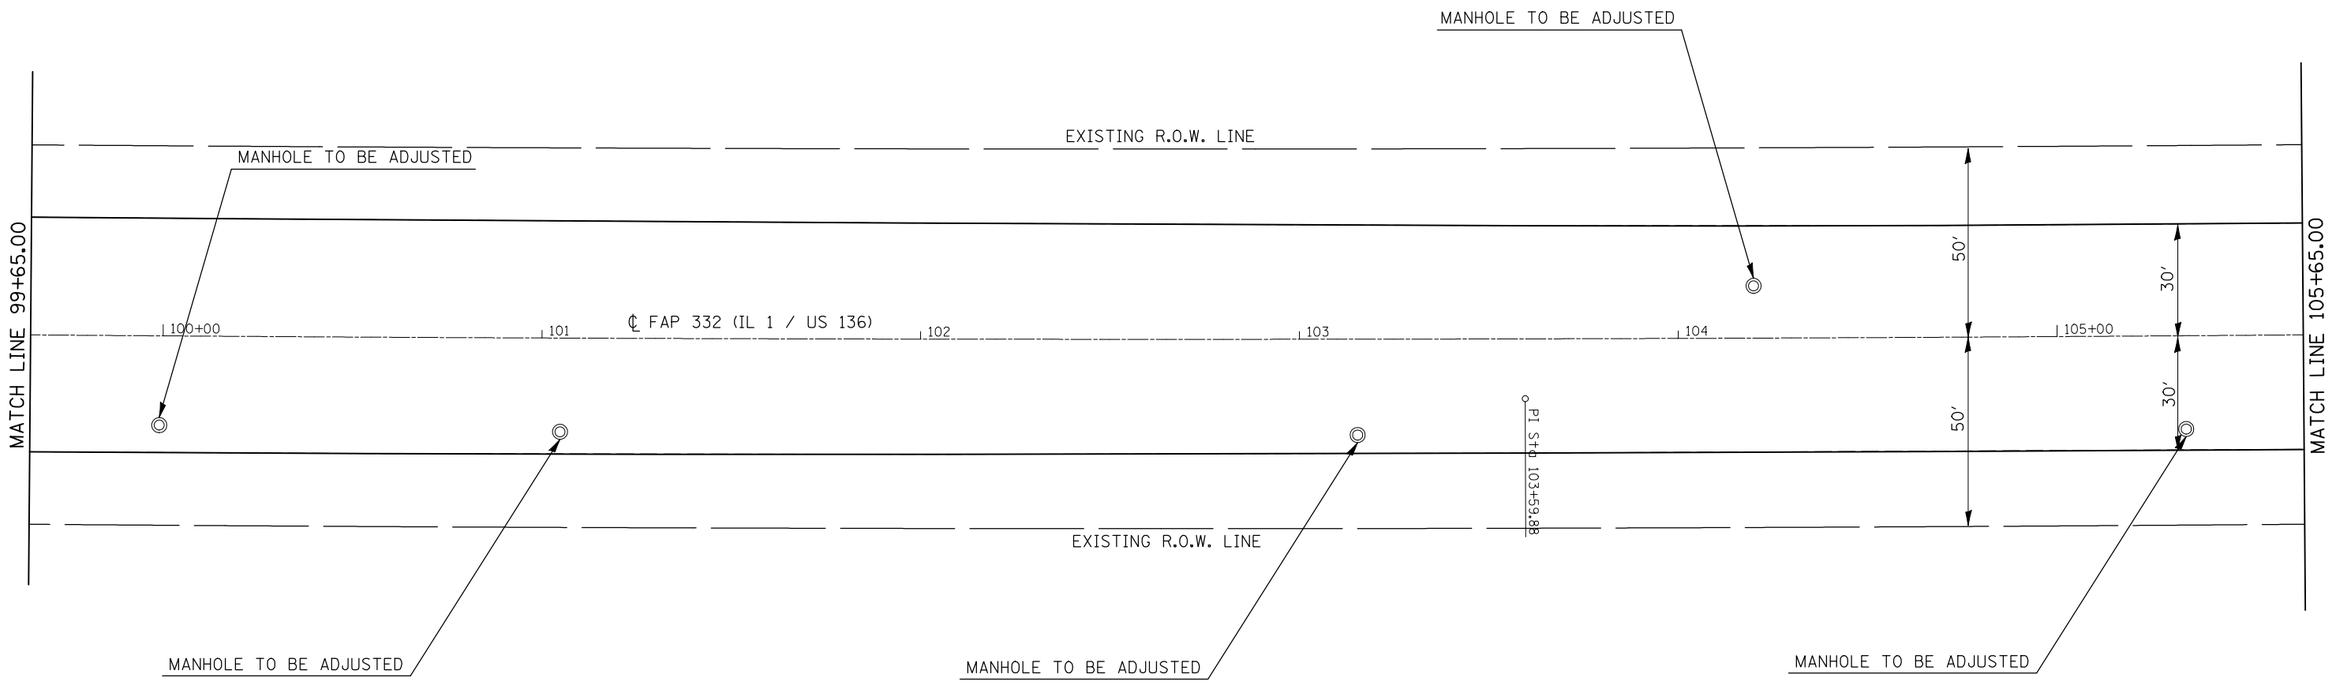


• (48-X1)RS&(48-X2,RX,RX-1)RS-1

| | | | | | | | | | | |
|---|---|---|---|---|---|---|---|---|---|---|
| FILE NAME = | USER NAME = bowerml | DESIGNED - | REVISED - | STATE OF ILLINOIS DEPARTMENT OF TRANSPORTATION | IL ROUTE 1 / US 136 | F.A.P. RTE. | SECTION | COUNTY | TOTAL SHEETS | SHEET NO. |
| c:\pw_work\pwidot\bowerml\d0145216\d570124-sht-20plan.dgn | | DRAWN - | REVISED - | | | 332 | • | VERMILION | 86 | 50 |
| | PLOT SCALE = 40.0000 ' / IN. | CHECKED - | REVISED - | | | | | CONTRACT NO. 70124 | | |
| | PLOT DATE = 1/27/2010 | DATE - | REVISED - | | SCALE: SHEET NO. OF SHEETS STA. TO STA. | | ILLINOIS | FED. AID PROJECT | | |