PLAN

	DATE
SURVEYED	
PLOTTED	
CROSS CHECKED	
ALIGNMENT CHECKED	
RT. OF WAY CHECKED	
CADD FILE NAME	
NOTE BOOK	
NO.	

PROFILE

	BY	DATE
SURVEYED		
PLOTTED		
CROSS CHECKED		
BM. NOTED		
STRUCTURE NOTATNS CHKD		
NOTE BOOK		
NO.		

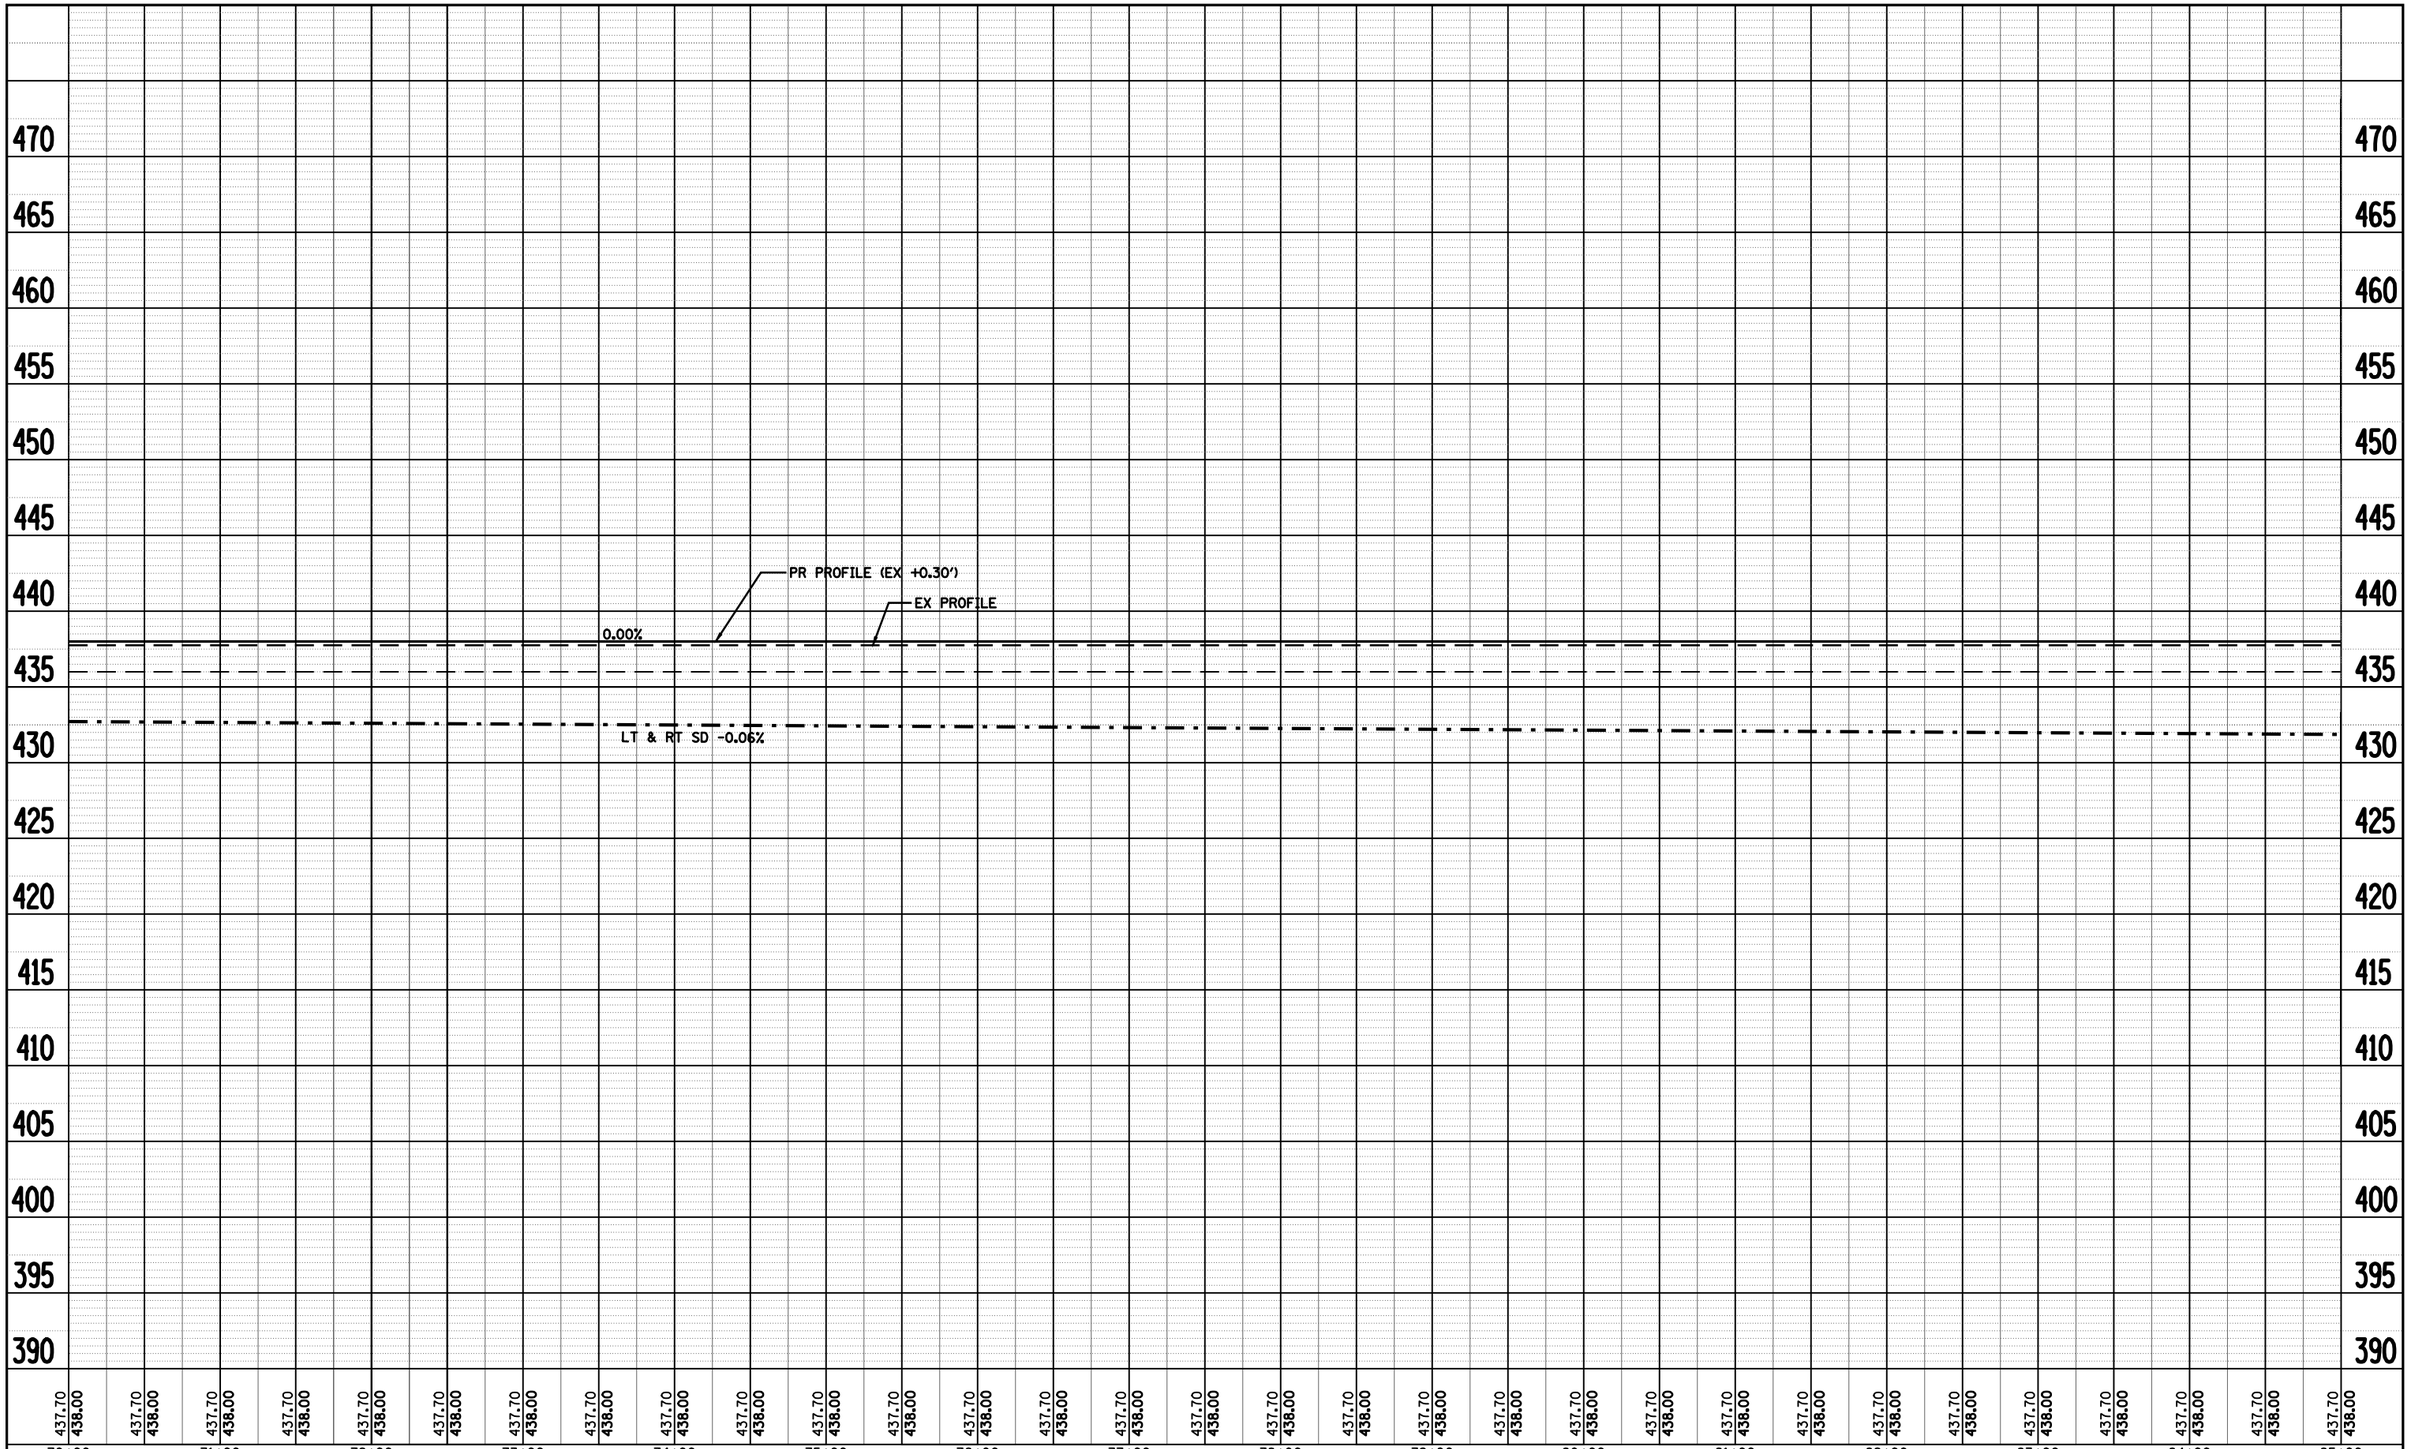

• LAGRANGE WETLAND BANK
•• D6 WETLAND MITIGATION 4

FILE NAME = c:\pw_work\PWIDOT\LAUGHLINRL\dms28174\shtprofa001a.dgn	USER NAME = laughlinrl	DESIGNED -	REVISED -
		DRAWN - EJW	REVISED -
	PLOT SCALE = 100.0000 ' / IN.	CHECKED - JCN	REVISED -
	PLOT DATE = Feb-03-2010 04:31:11PM	DATE -	REVISED -

STATE OF ILLINOIS
DEPARTMENT OF TRANSPORTATION

PROFILE SHEET – A001a

SCALE: | SHEET NO. OF SHEETS | STA. | TO STA.

F.A.P RTE.	SECTION	COUNTY	TOTAL SHEETS	SHEET NO.
•	••	BROWN	37	22
		CONTRACT NO. 72969		
FED. ROAD DIST. NO.	ILLINOIS	FED. AID PROJECT		