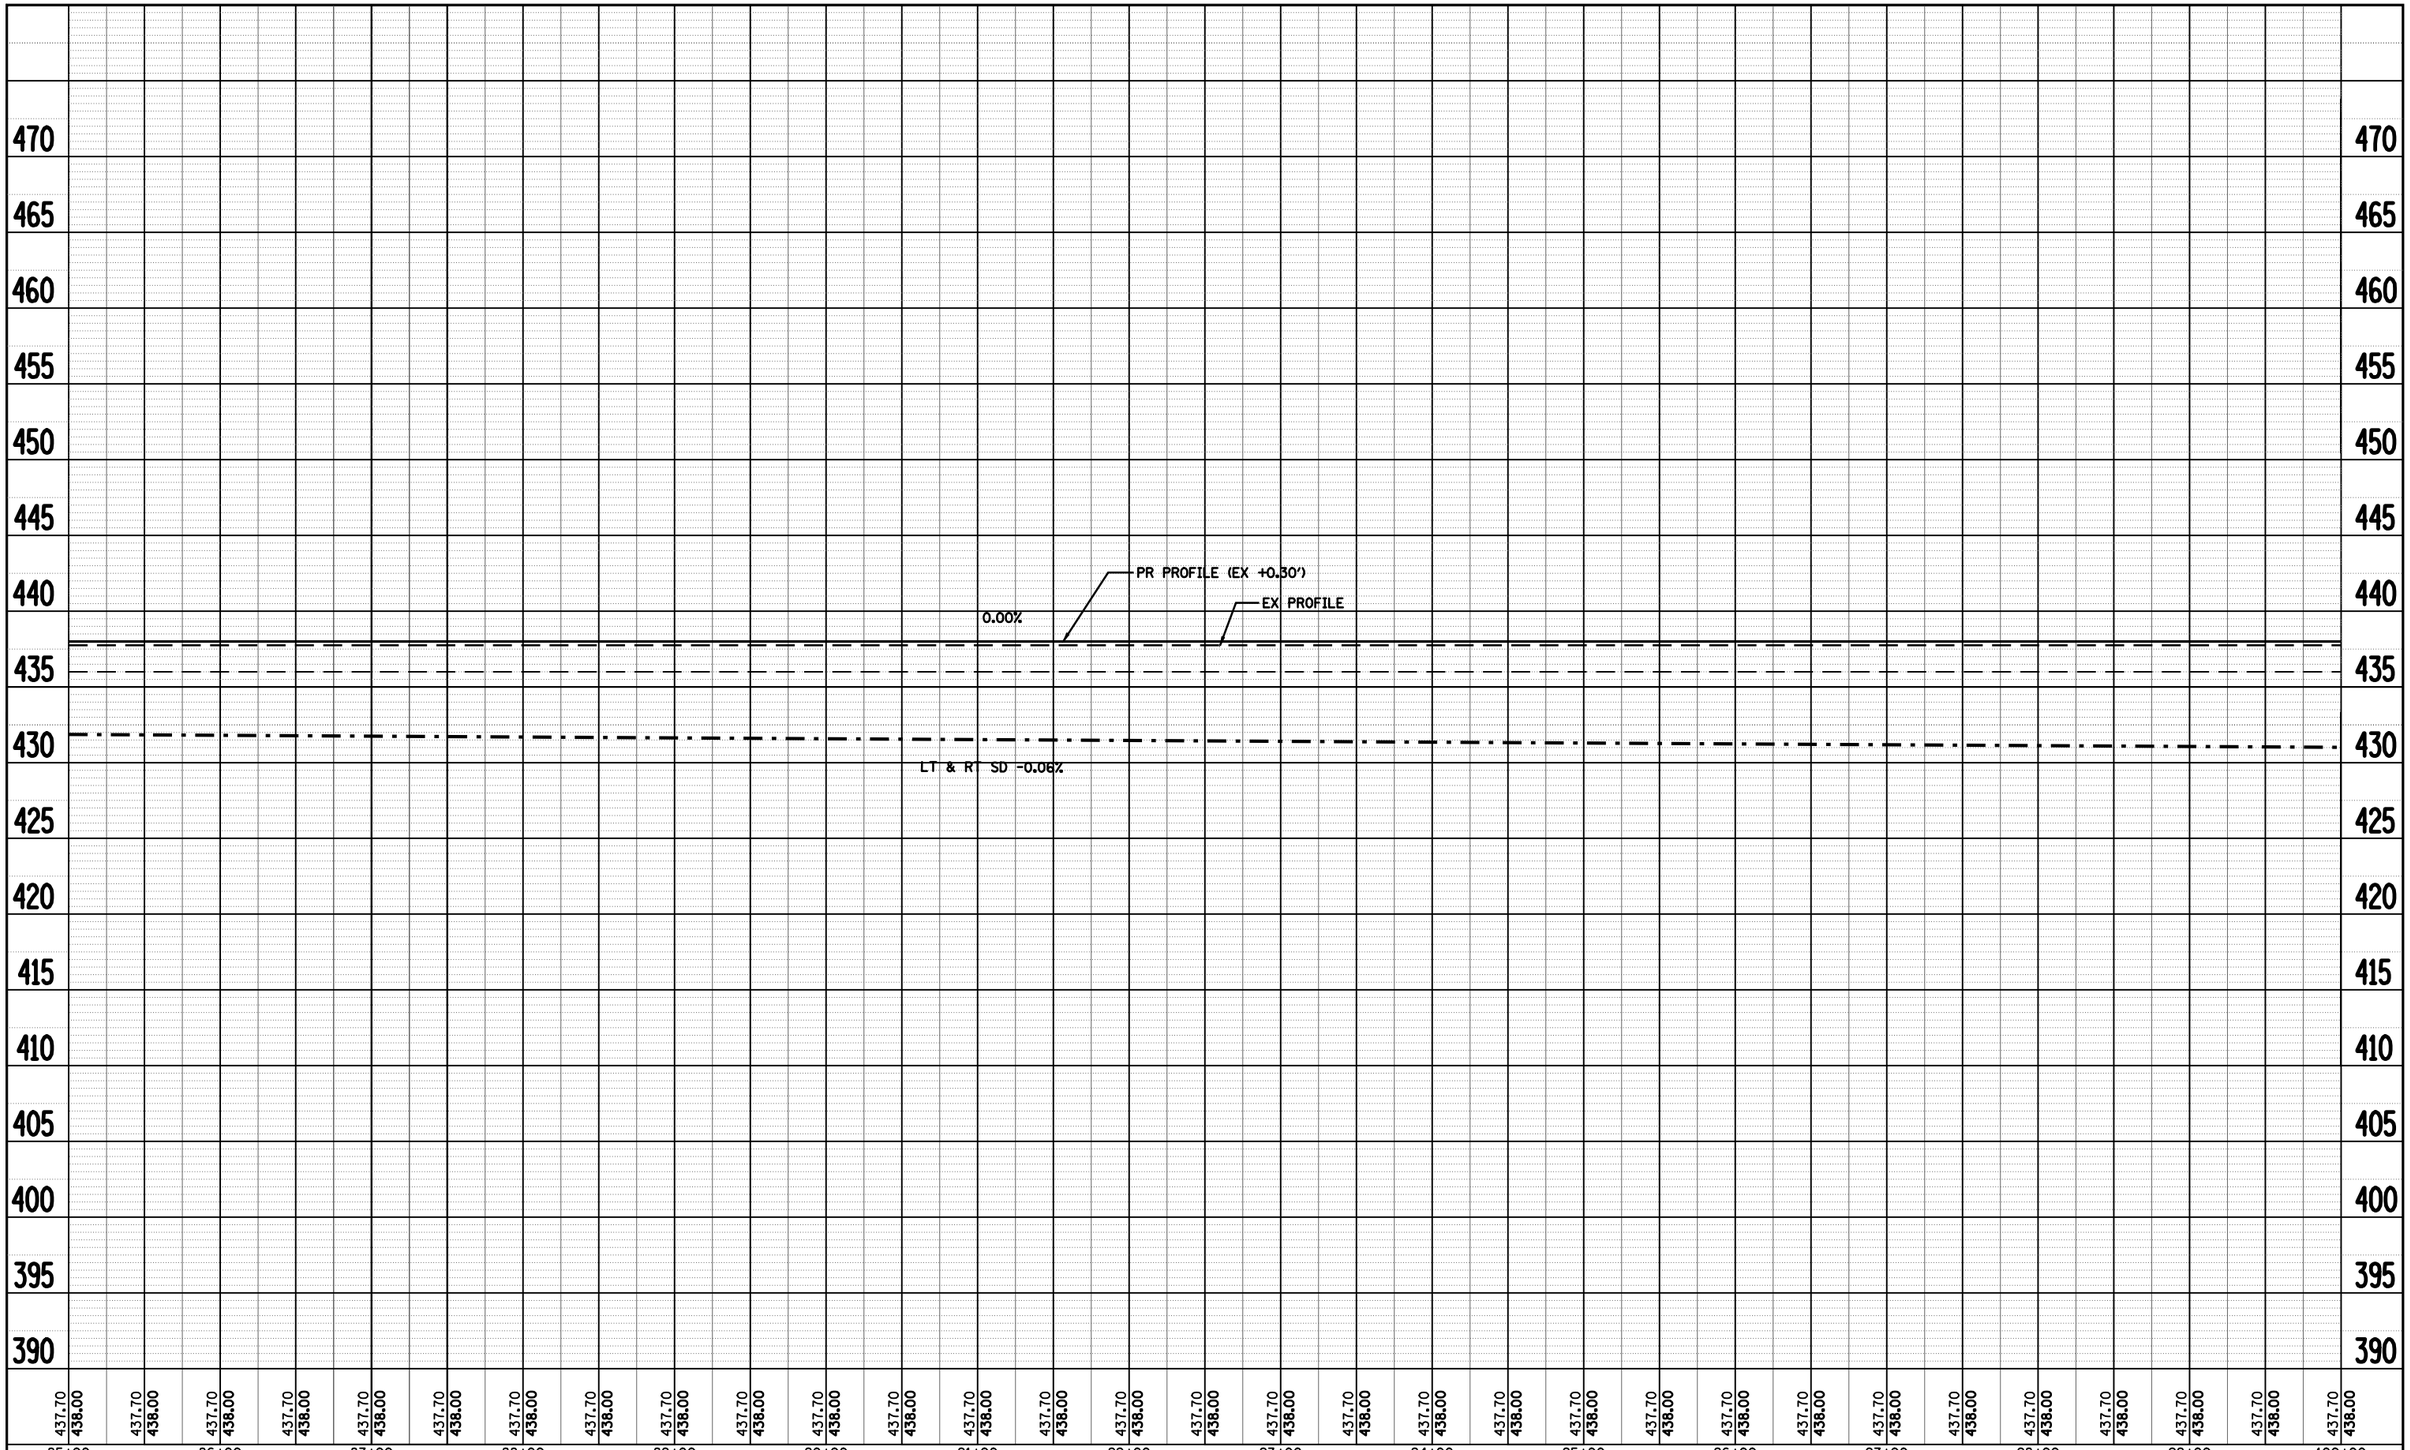

PLAN
NOTE BOOK NO.
SURVEYED
PLOTTED
ALIGNMENT CHECKED
RT. OF WAY CHECKED
CADD FILE NAME
BY
DATE

PROFILE
NOTE BOOK NO.
SURVEYED
PLOTTED
GRADES CHECKED
B.M. NOTED
STRUCTURE NOTAT'NS CHKD
BY
DATE

• LAGRANGE WETLAND BANK
•• D6 WETLAND MITIGATION 4

FILE NAME = c:\pw_work\PWIDOT\LAUGHLINRL\dms28174\shtprofa001a.dgn	USER NAME = laughlinrl	DESIGNED -	REVISED -
		DRAWN - EJW	REVISED -
	PLOT SCALE = 100.0000 ' / IN.	CHECKED - JCN	REVISED -
	PLOT DATE = Feb-03-2010 04:31:30PM	DATE -	REVISED -

STATE OF ILLINOIS
DEPARTMENT OF TRANSPORTATION

PROFILE SHEET - A001a

SCALE: | SHEET NO. OF SHEETS | STA. TO STA.

F.A.P RTE.	SECTION	COUNTY	TOTAL SHEETS	SHEET NO.
•	••	BROWN	37	24
		CONTRACT NO. 72969		

FED. ROAD DIST. NO. | ILLINOIS | FED. AID PROJECT