F.A.I RTE.	SECTION	COUNTY	TOTAL SHEETS	SHEET NO.
55	*	WILL	608	80
STA.		TO STA.		
FED. ROAD DIST. NO. 1	ILLINOIS	FED. AID PROJECT		
* (26, 26HB-1&114) R-2		CONTRACT NO. 60363		

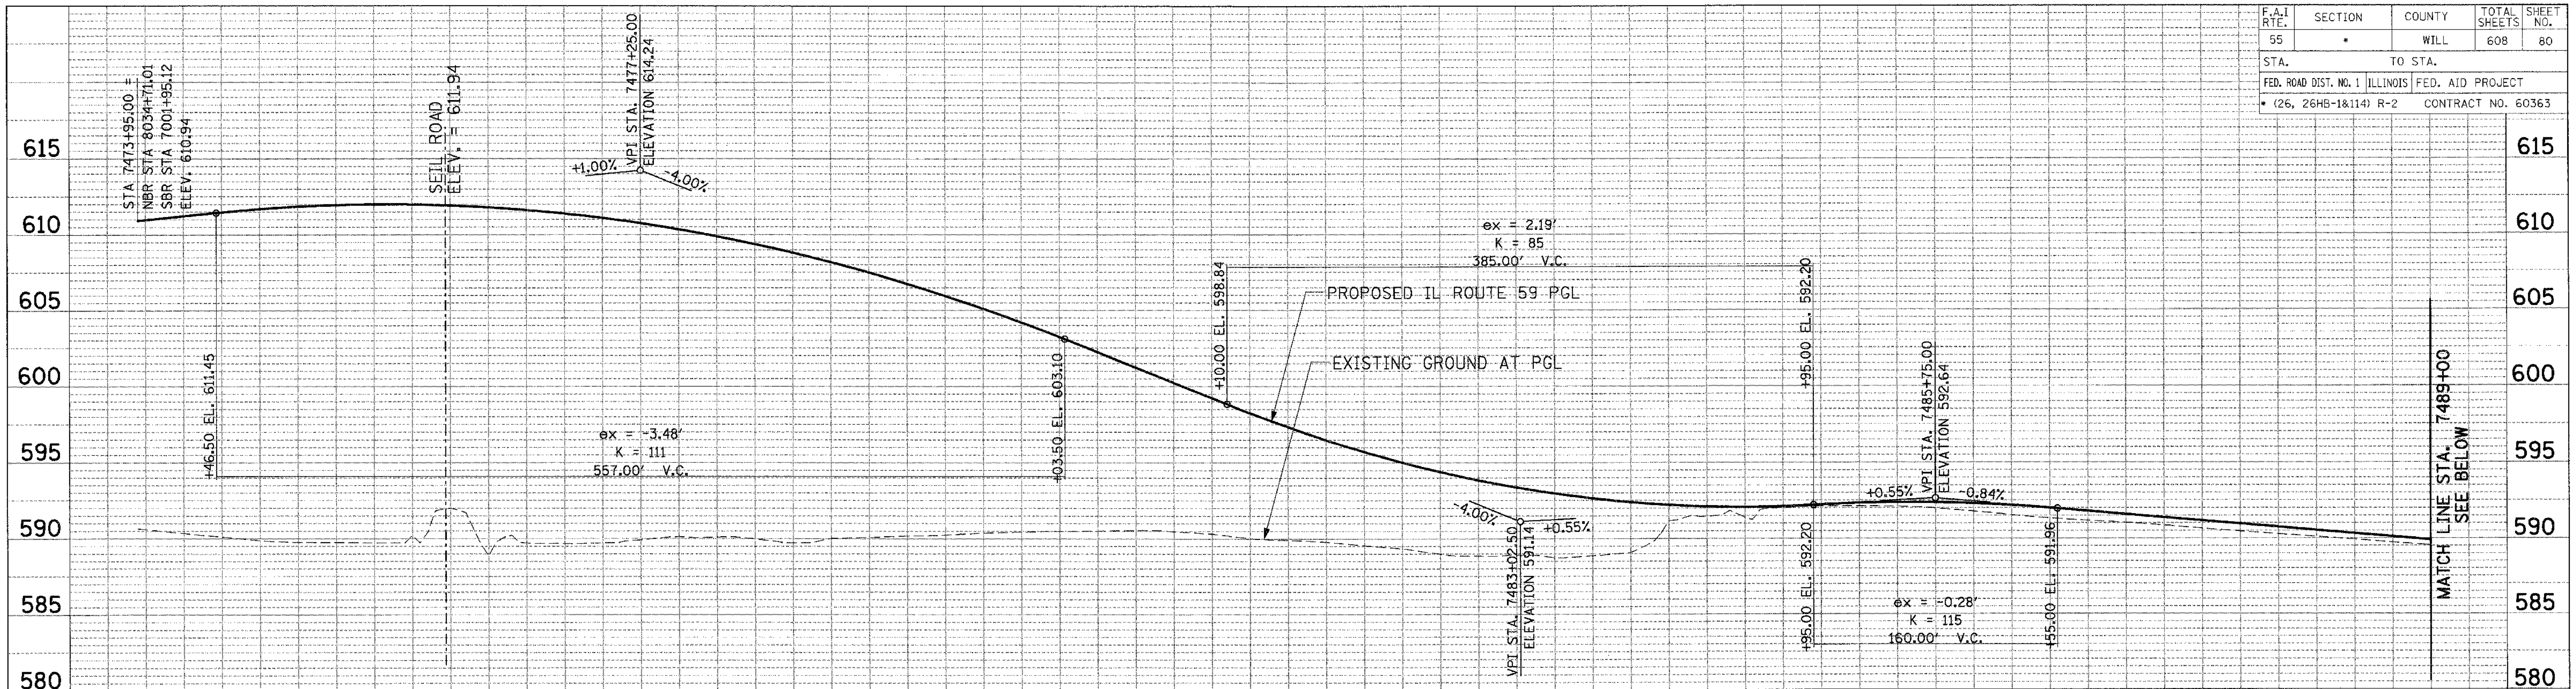

7474+00	590.60	610.99
	590.12	611.49
7475+00	589.77	611.86
	589.72	612.01
7476+00	592.00	611.93
	589.70	611.63
7477+00	589.72	611.10
	590.15	610.35
7478+00	589.99	609.38
	590.02	608.18
7479+00	590.18	606.76
	590.38	605.11
7480+00	590.49	603.24
	590.56	601.24
7481+00	590.33	599.24
	589.91	597.33
7482+00	589.55	595.72
	588.99	594.39
7483+00	588.91	593.37
	588.87	592.64
7484+00	591.16	592.21
	591.39	592.07
7485+00	592.11	592.22
	592.09	592.37
7486+00	591.78	592.29
	591.34	592.00
7487+00	591.03	591.59
	590.65	591.17
7488+00	590.27	590.75
	589.92	590.33
7489+00	589.54	589.91

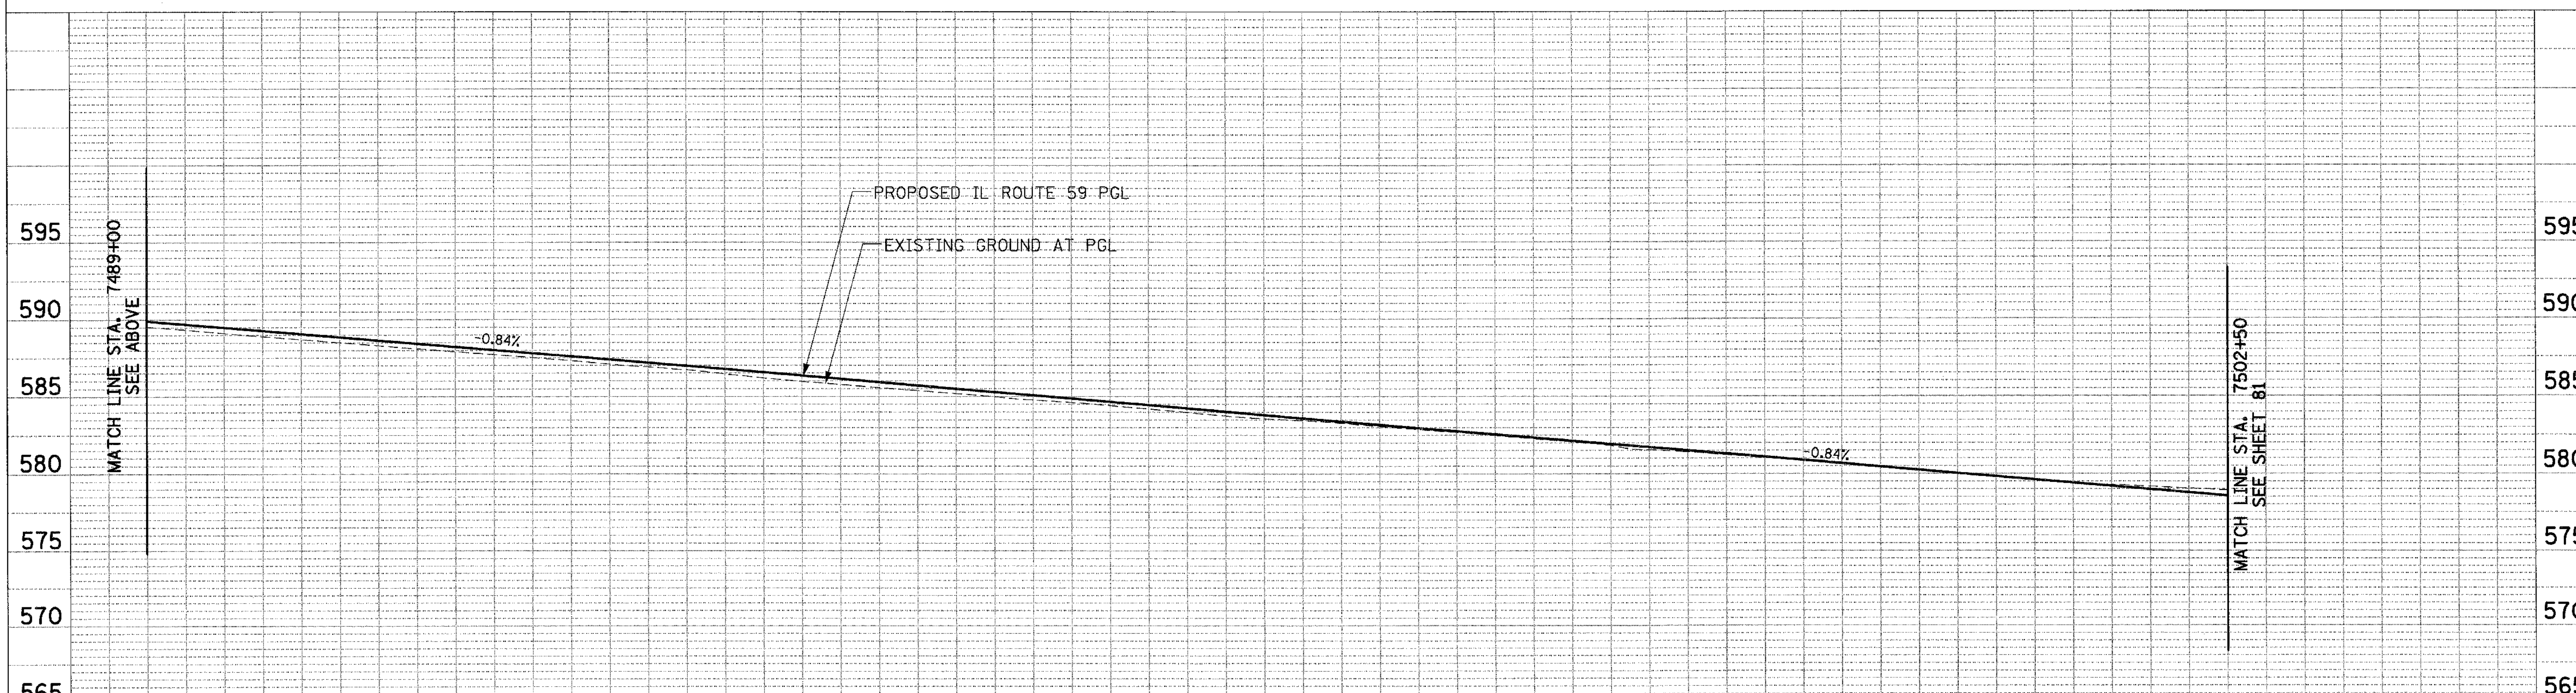

7489+00	589.54	589.91
	589.13	589.49
7490+00	588.72	589.07
	588.32	588.65
7491+00	587.92	588.23
	587.52	587.81
7492+00	587.09	587.39
	586.71	586.97
7493+00	586.18	586.55
	585.77	586.13
7494+00	585.39	585.71
	584.99	585.29
7495+00	584.61	584.87
	584.20	584.45
7496+00	583.76	584.03
	583.46	583.61
7497+00	583.09	583.19
	582.69	582.77
7498+00	582.28	582.35
	581.84	581.93
7499+00	581.42	581.51
	581.03	581.09
7500+00	580.62	580.67
	580.23	580.25
7501+00	579.79	579.83
	579.42	579.41
7502+00	579.16	578.99
	578.91	578.57

PLAN — NOTE BOOK NO. ___ — SURVEYED / PLOTTED / ALIGNMENT CHECKED / RT. OF WAY CHECKED / CADD FILE NAME — BY — DATE

PROFILE — NOTE BOOK NO. ___ — SURVEYED / PLOTTED / GRADES CHECKED / B.M. NOTED / STRUCTURE NOTAT'NS CH'KD — BY — DATE

..\PRFOORR2.DGN, ..\TTBOORKN.DGN, ..\PRFOORR2.DGN, ..\PRFOORR2.DGN, ..\PRFOORR2.DGN
3-12-2008, 18:58:18 T:\DOCUMENT\932790\CIVIL\DGN\PRFOORTS.DGN
BONDHUJO

TENG

TENG & ASSOCIATES, INC.
ENGINEERS/ARCHITECTS/PLANNERS
205 N. MICHIGAN AVE. CHICAGO, IL 60601
TELEPHONE: 312/616-0000

SCALE: VERT. 1" = 5'
HORIZ. 1" = 50'

IL RTE 59 ROADWAY PROFILE

STA 7473+95 TO 7502+50