F.A.I. RTE.	SECTION	COUNTY	TOTAL SHEETS	SHEET NO.
55	*	WILL	608	135
STA.		TO STA.		
FED. ROAD DIST. NO. 1	ILLINOIS	FED. AID PROJECT		

* (26, 26HB-1&114) R-2 CONTRACT NO. 60363

NOTES :

1. ANY CONFLICTING PAVEMENT MARKING SHALL BE REMOVED.

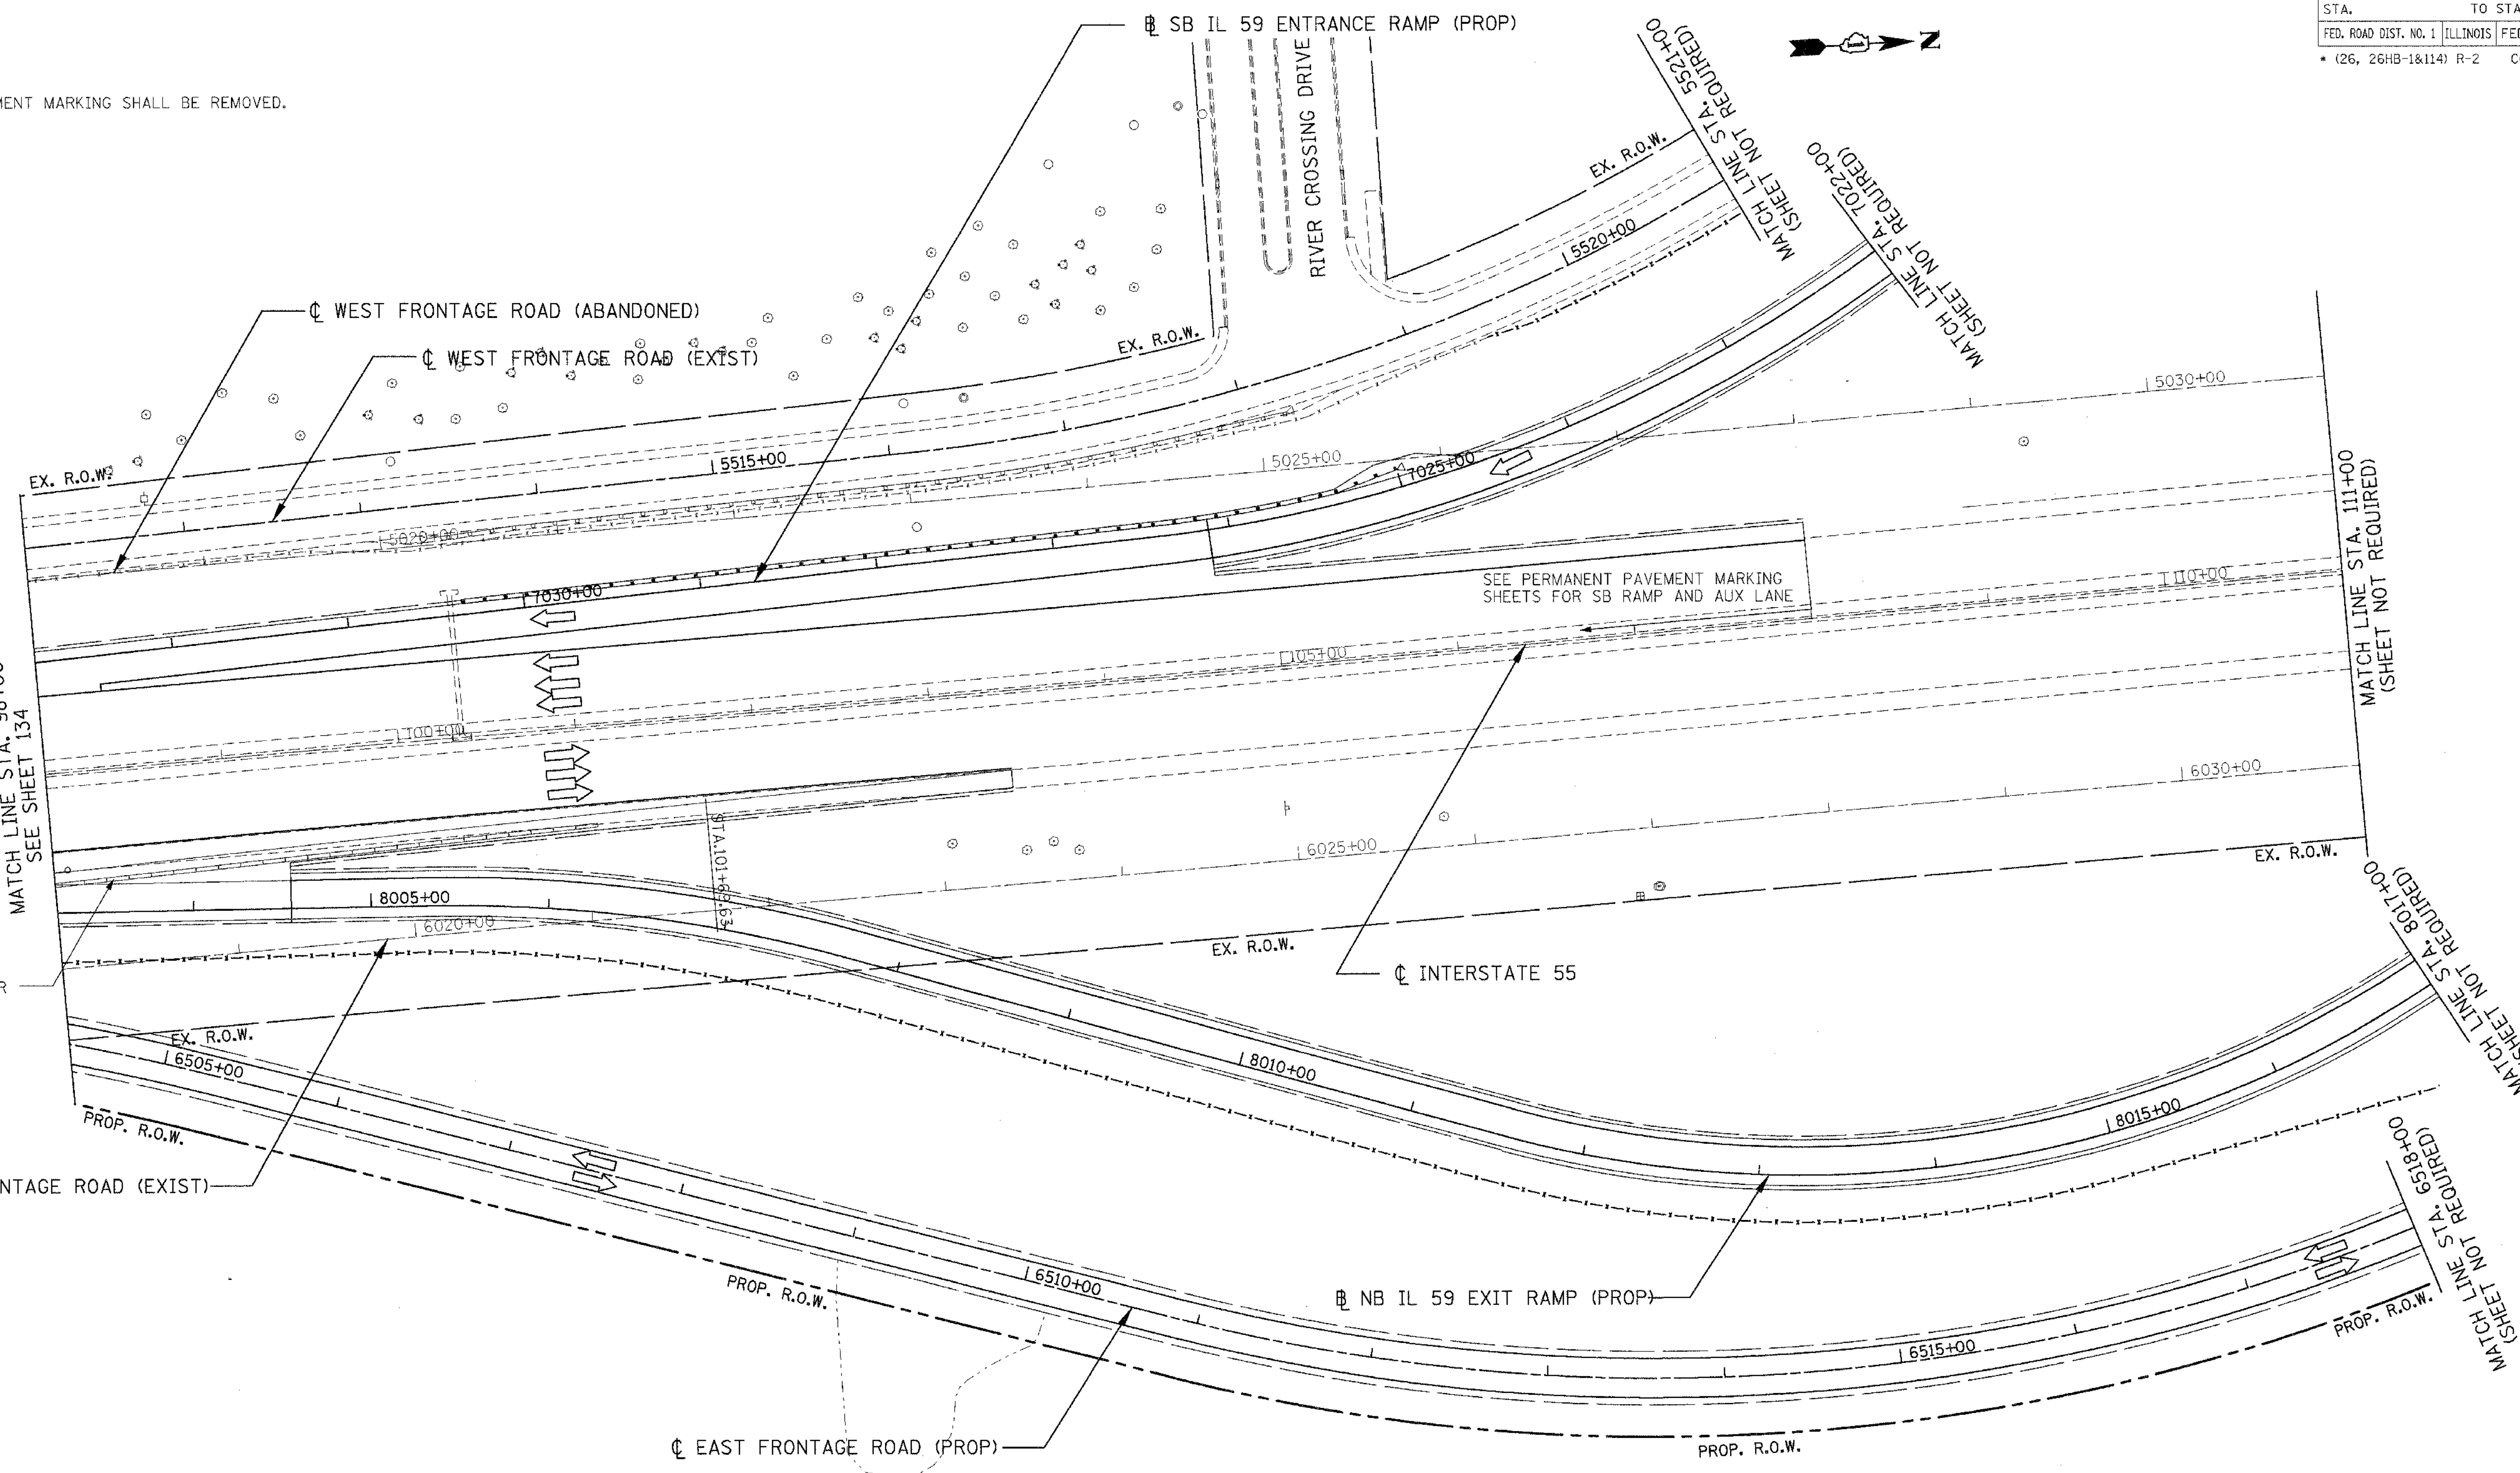

LEGEND

- WORK ZONE
- TEMPORARY PAVEMENT
- TEMP. PVMT - PREVIOUS STAGE
- CLASS D PATCHES (TYPE AND THICKNESS SPECIFIED AT EACH PATCH LOCATION)
- PAVEMENT REMOVAL
- PAVED SHOULDER REMOVAL (INCL. GORES)
- TRAFFIC FLOW
- ARROW BOARD
- VERTICAL PANELS
- BARRICADE, TYPE III
- PROP. TRAFFIC SIGN
- BARRICADES, TYPE II W/ FLASHING LIGHTS
- PLASTIC TYPE II BARRICADES OR DRUMS W/ STEADY BURN LIGHT
- TEMPORARY CONCRETE BARRIER

LEGEND

1. EPOXY PAVEMENT MARKING - LINE 4″ (WHITE)
2. TEMPORARY PAVEMENT MARKING - 4″ (WHITE)
3. TEMPORARY PAVEMENT MARKING - 4″ (YELLOW)
3A. TEMPORARY PAVEMENT MARKING - 4″ (YELLOW),10′ DASH-30′SKIP
4. EPOXY PAVEMENT MARKING - LINE 4″ (YELLOW)
5. TEMPORARY PAVEMENT MARKING - 8″ (WHITE)
6. TEMPORARY PAVEMENT MARKING - 12″ (WHITE)
7. EPOXY PAVEMENT MARKING - LINE 5″ (WHITE) 10′ DASH-30′ SKIP
8. TEMPORARY PAVEMENT MARKING - 24″ (WHITE)
9. PAVEMENT MARKING TAPE, TYPE III - LETTERS AND SYMBOLS
10. PAVEMENT MARKING TAPE, TYPE III - 4″ (WHITE)
11. PAVEMENT MARKING TAPE, TYPE III - 4″ (YELLOW)
11A. PAVEMENT MARKING TAPE, TYPE III - 4″ (YELLOW), 10′ DASH-30′ SKIP
12. PAVEMENT MARKING TAPE, TYPE III - 6″ (WHITE)
13. PAVEMENT MARKING TAPE, TYPE III - 8″ (WHITE)
14. PAVEMENT MARKING TAPE, TYPE III - 12″ (WHITE)
15. PAVEMENT MARKING TAPE, TYPE III - 12″ (YELLOW)
16. PAVEMENT MARKING TAPE, TYPE III - 24″ (WHITE)
17. PAVEMENT MARKING TAPE, TYPE III - 5″ (WHITE), 10′ DASH-30′ SKIP

MOT48

REVISIONS	
NAME	DATE

ILLINOIS DEPARTMENT OF TRANSPORTATION
FAI 55 AT FAP 338 ILLINOIS ROUTE 59
SECTION: (26, 26HB-1&114) R-2

MAINTENANCE OF TRAFFIC STAGE 3A STA. 98+00 TO STA. 111+00

SCALE: 1″ = 50′ DRAWN BY: JB
DATE: 03/14/08 CHECKED BY: ACL

TENG
TENG & ASSOCIATES, INC.
ENGINEERS/ARCHITECTS/PLANNERS
205 N. MICHIGAN AVE. CHICAGO, IL 60601
TELEPHONE: 312/616-0000

..\ALTOORH6.DGN, ..\SUROORLI.DGN, ..\EXHOORL9.DGN, ..\SUROOR9V.DGN, ..\TPOOORCP.DGN, ..\RDWOOROH.DGN, ..\TTBOORKN.DGN, ..\RDWOOROO.DGN, ..\ROWOOROO.DGN, ..\ROWOORON.DGN, ..\MOTOOVO5.DGN, ..\MOTOORWB.DGN, ..\MOTOORWE.DGN, ..\MOTOOSIG.DGN, ..\LNDOORPL.DGN,
3-14-2008, 9:35:51 T:\DOCUMENT\9327901\CIVIL\DGN\MOTOOS3L.DGN BONDHUJO