F.A.I. RTE.	SECTION	COUNTY	TOTAL SHEETS	SHEET NO.
55	*	WILL	608	195
STA.		TO STA.		
FED. ROAD DIST. NO. 1	ILLINOIS	FED. AID PROJECT		

* (26, 26HB-1&114) R-2 CONTRACT NO. 60363

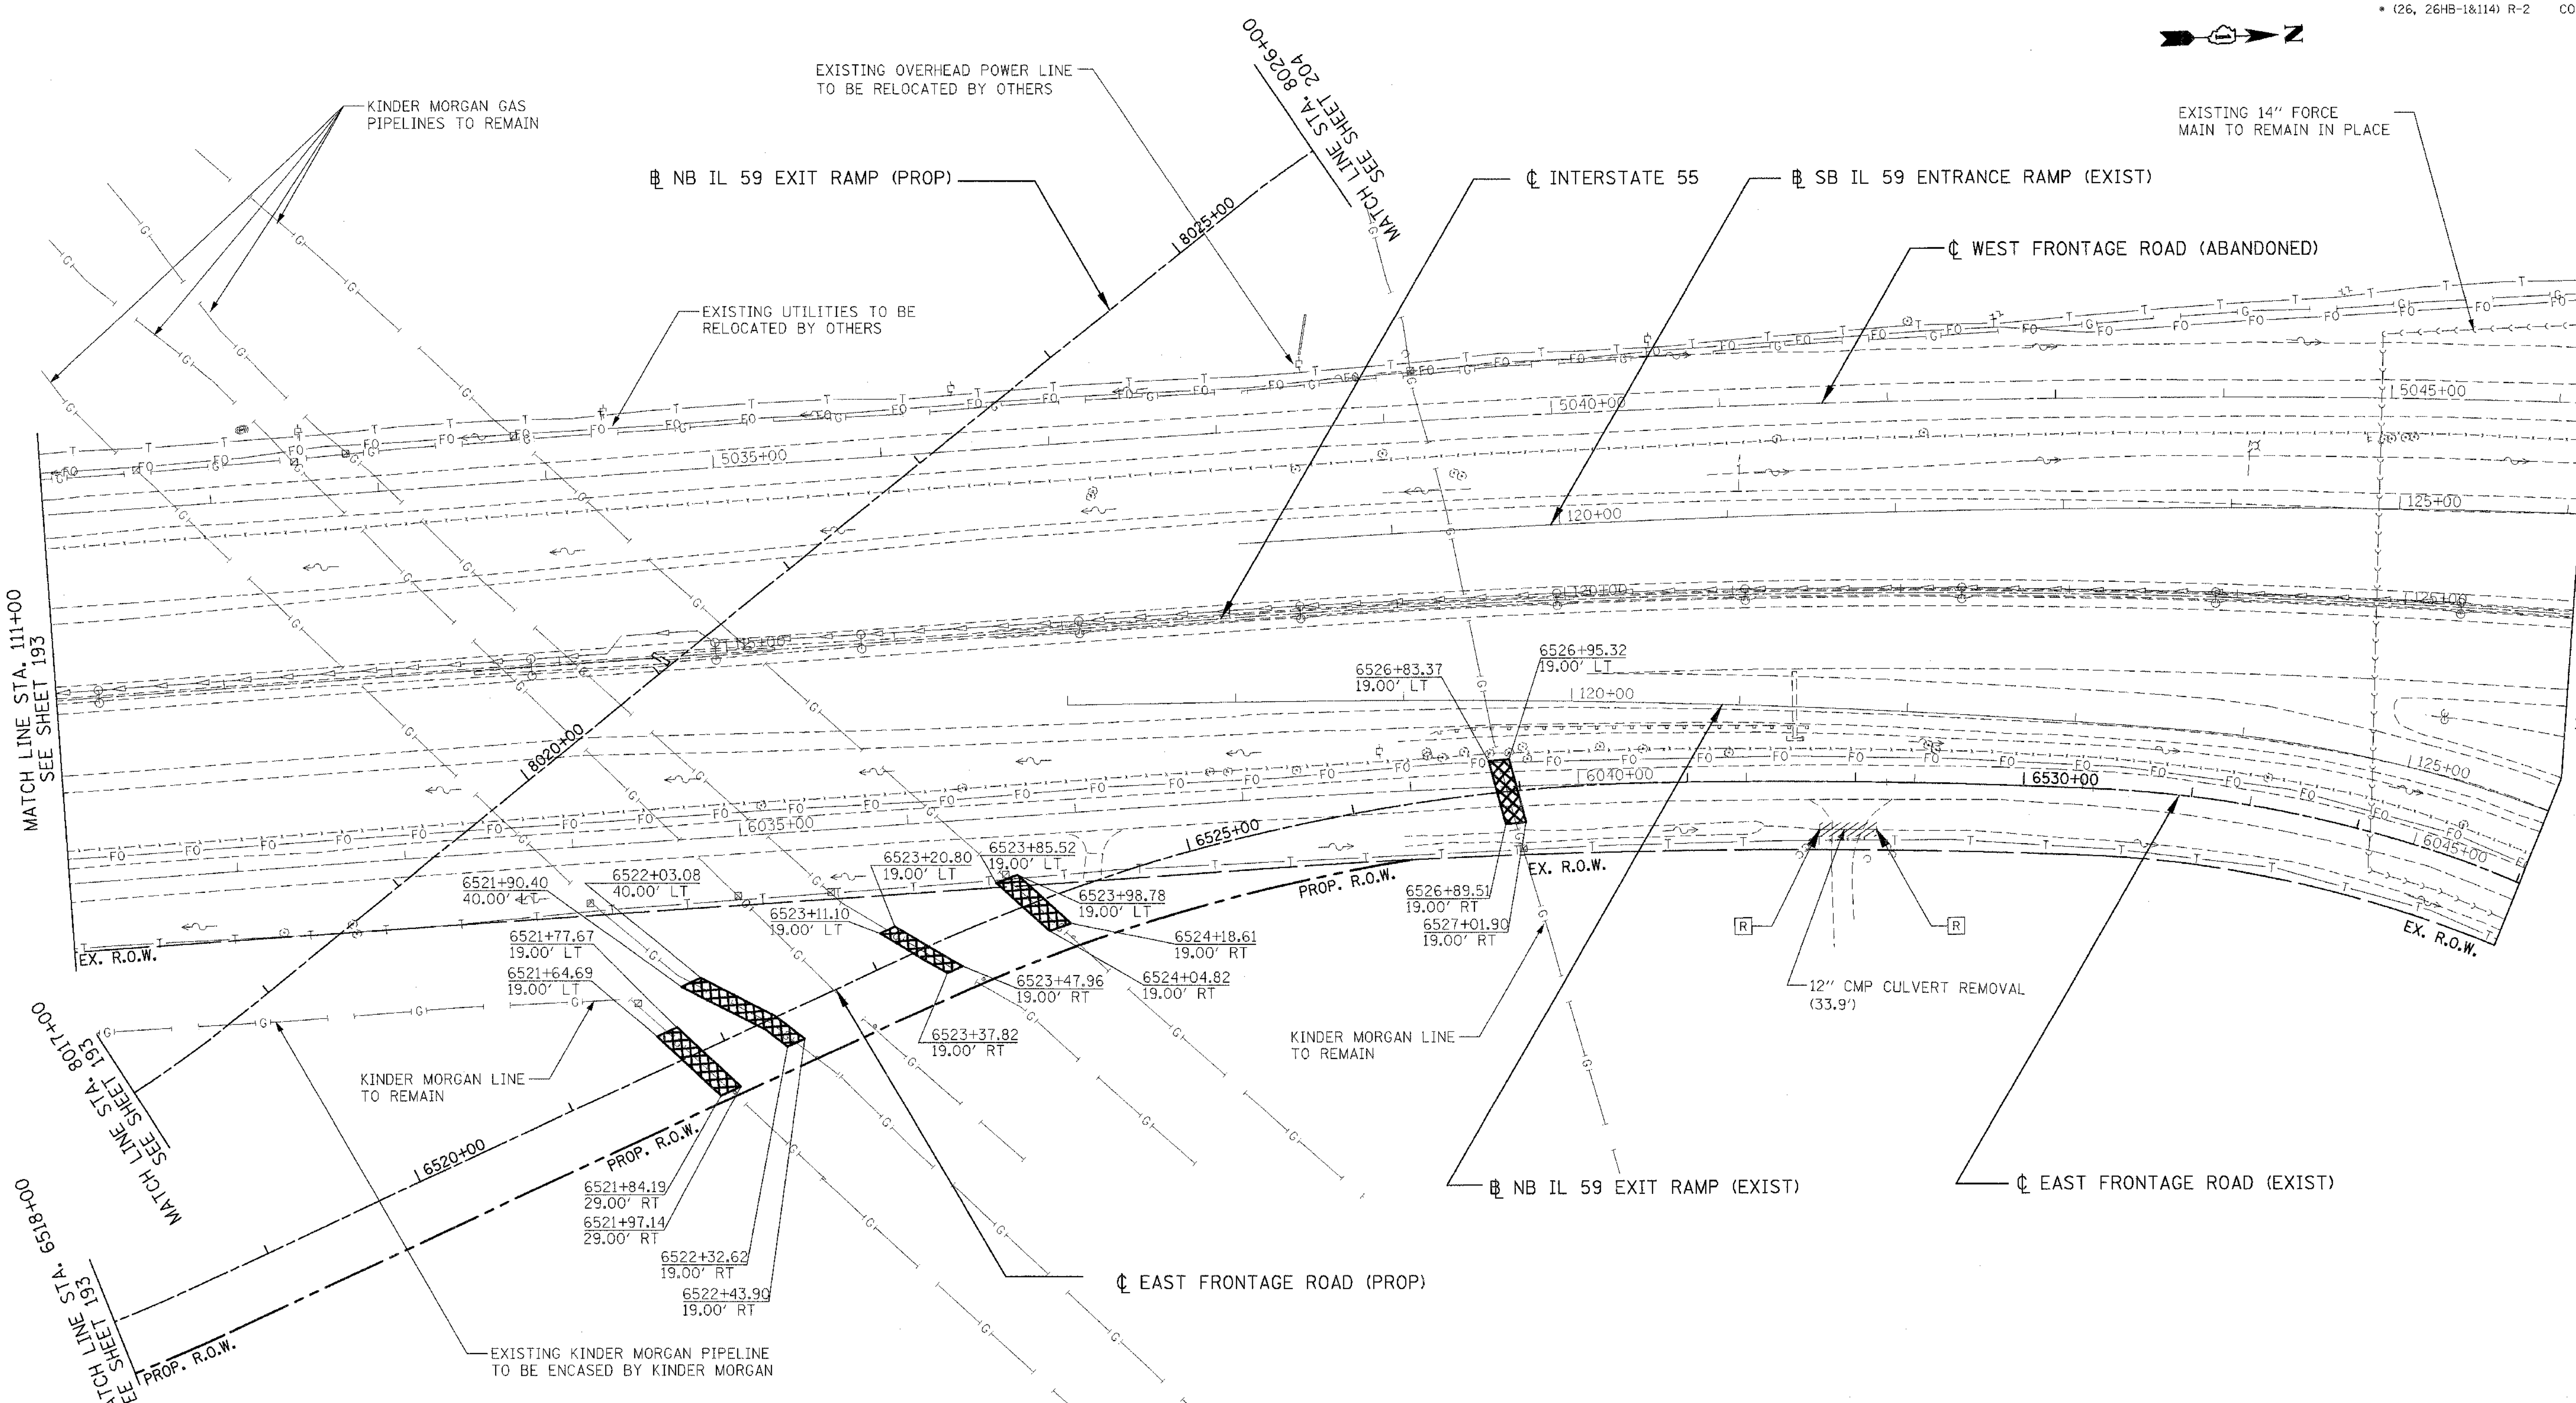

LEGEND

- STRUCTURE NUMBER
- PIPE NUMBER
- PIPE REMOVAL
- CONCRETE HEADWALL FOR PIPE DRAINS
- EX. INLET
- EX. CATCH BASIN
- EX. MANHOLE
- EX. STORM SEWER
- EX. SANITARY SEWER
- EX. DITCH
- R REMOVE STRUCTURE
- PROP. INLET
- PROP. CATCH BASIN
- PROP. MANHOLE
- PROP. STORM SEWER
- PROP. DITCH
- PROP. SWALE
- PROP. FLARED END SECTION
- F FILL STRUCTURE
- ADJ ADJUST STRUCTURE
- M MOVE STRUCTURE
- A ADJUST FRAME & LID
- REC RECONSTRUCT STR.
- C CLEAN STRUCTURE
- PROP. PIPE UNDERDRAINS, 6" OR 4" (SEE SCHEDULES)
- —FO— EX. FIBER OPTIC
- —T— EX. TELEPHONE
- —G— EX. GAS
- —W— EX. WATER
- —E— EX. ELECTRIC
- —CTV— EX. CABLE TV
- PROPOSED UTILITY PROTECTION PAD

NOTES:

1. FOR STRUCTURE AND PIPE INFORMATION, SEE DRAINAGE SCHEDULES SHEET 216 TO 221.

REVISIONS	
NAME	DATE

ILLINOIS DEPARTMENT OF TRANSPORTATION
FAI 55 AT FAP 338 ILLINOIS ROUTE 59
SECTION: (26, 26HB-1&114) R-2

EXISTING I-55 DRAINAGE & UTILITIES STA. 111+00 TO STA. 126+00

SCALE: 1" = 50' DRAWN BY: MRK
DATE: 03/14/08 CHECKED BY: TKL

TENG

TENG & ASSOCIATES, INC. ENGINEERS/ARCHITECTS/PLANNERS 205 N. MICHIGAN AVE. CHICAGO, IL 60601 TELEPHONE: 312/616-0000