F.A.I. RTE.	SECTION	COUNTY	TOTAL SHEETS	SHEET NO.
55	*	WILL	608	196
STA.		TO STA.		
FED. ROAD DIST. NO. 1	ILLINOIS	FED. AID PROJECT		

* (26, 26HB-1&114) R-2 CONTRACT NO. 60363

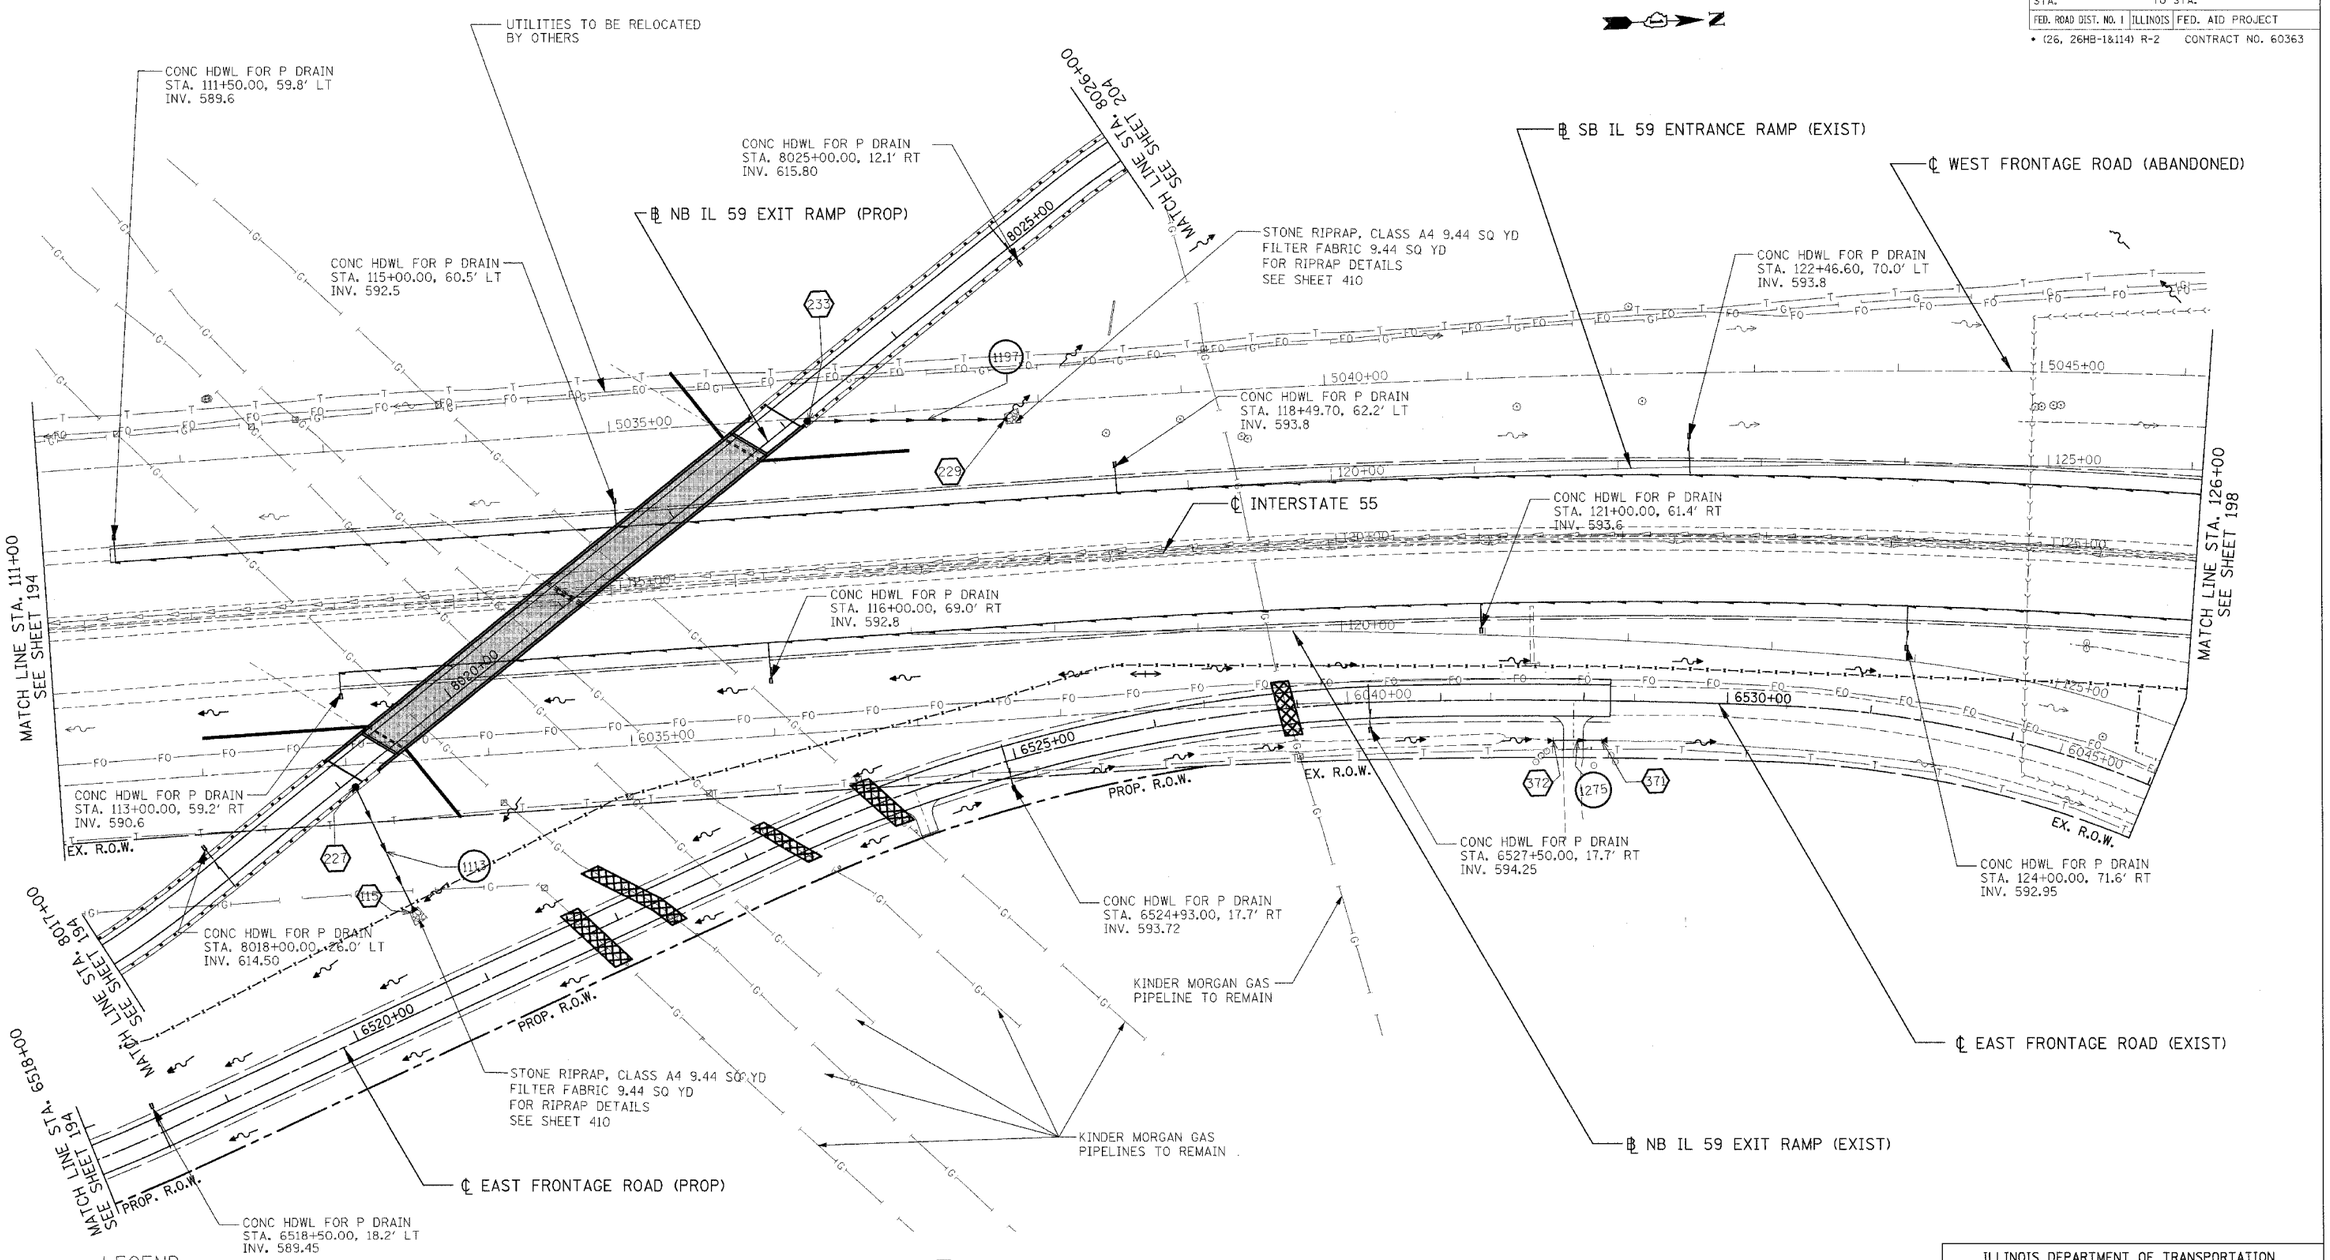

LEGEND

STRUCTURE NUMBER	EX. INLET	PROP. INLET	F	FILL STRUCTURE	FO	EX. FIBER OPTIC	
	EX. CATCH BASIN	PROP. CATCH BASIN	ADJ	ADJUST STRUCTURE	T	EX. TELEPHONE	
	EX. MANHOLE	PROP. MANHOLE	M	MOVE STRUCTURE	G	EX. GAS	
PIPE NUMBER	EX. STORM SEWER	PROP. STORM SEWER	A	ADJUST FRAME & LID	W	EX. WATER	
	EX. SANITARY SEWER	PROP. DITCH	REC	RECONSTRUCT STR.	E	EX. ELECTRIC	
PIPE REMOVAL	EX. DITCH	PROP. SWALE	C	CLEAN STRUCTURE	CTV	EX. CABLE TV	
CONCRETE HEADWALL FOR PIPE DRAINS	R	REMOVE STRUCTURE		PROP. FLARED END SECTION		PROP. PIPE UNDERDRAINS. 6" OR 4" (SEE SCHEDULES)	

PROPOSED UTILITY PROTECTION PAD

NOTES:

1. FOR STRUCTURE AND PIPE INFORMATION, SEE DRAINAGE SCHEDULES SHEET 216 TO 221.

REVISIONS	
NAME	DATE

ILLINOIS DEPARTMENT OF TRANSPORTATION
FAI 55 AT FAP 338 ILLINOIS ROUTE 59
SECTION: (26, 26HB-1&114) R-2

PROPOSED I-55 DRAINAGE & UTILITIES STA. 111+00 TO STA. 126+00

SCALE: 1" = 50' DRAWN BY: MRK
DATE: 03/14/08 CHECKED BY: TKL

TENG

TENG & ASSOCIATES, INC.
ENGINEERS/ARCHITECTS/PLANNERS
205 N. MICHIGAN AVE. CHICAGO, IL 60601
TELEPHONE: 312/616-0555

..\ALTDRAG.DGN, ..\SURVQUES.DGN, ..\EXWORK9.DGN, ..\SURVQRPV.DGN, ..\TPOOQRCP.DGN, ..\RDWORKOLDGN, ..\TTRGRKNLDGN, ..\RDWOQROLD.DGN, ..\RDWOQROLDGN, ..\RDWOQROLDGN, ..\RDWOQROD.DGN, ..\UTLOOKGP.DGN, ..\DRAOORPK.DGN, ..\DRAOORPO.DGN, ..\GPEXORYL.DGN, ..\DRAOORLY.DGN,
3-12-2008, 16:53:56 T:\DOCUMENT\1357\CIVIL\DGN\DRAOORLD.DGN
1 2 