F.A.I. RTE.	SECTION	COUNTY	TOTAL SHEETS	SHEET NO.
55	•	WILL	608	204
STA.	TO STA.			
FED. ROAD DIST. NO. 1	ILLINOIS	FED. AID PROJECT		
* (26, 26HB-1&114) R-2		CONTRACT NO. 60363		

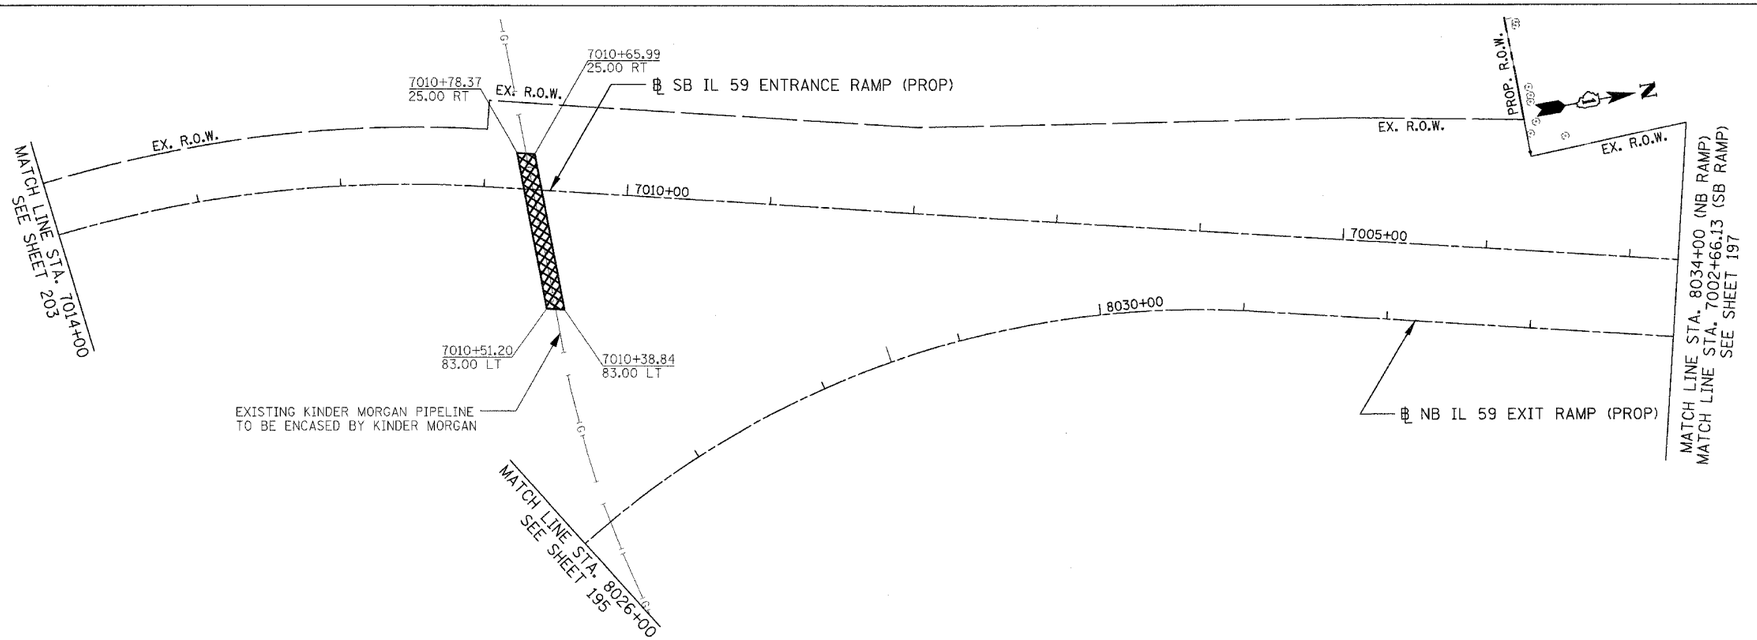

EXISTING

PROPOSED

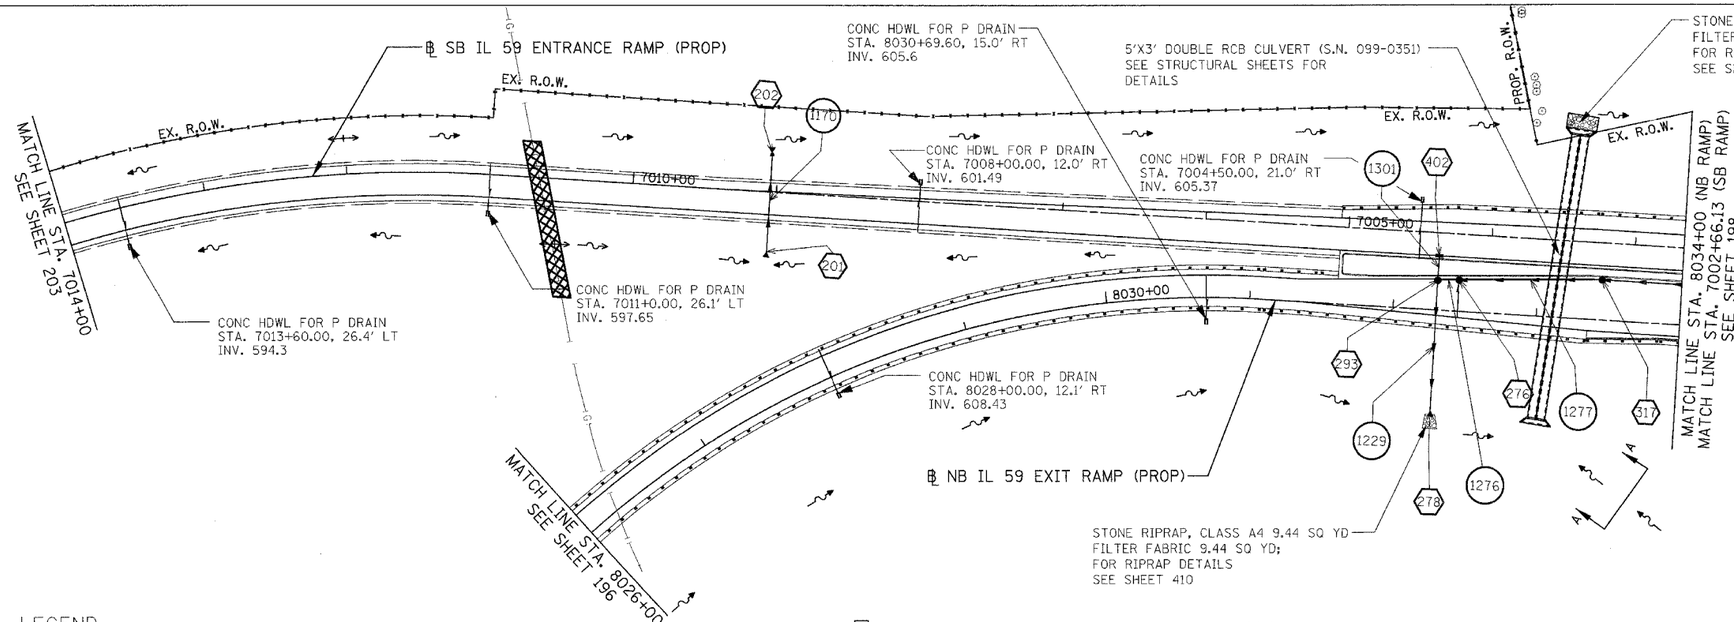

LEGEND

STRUCTURE NUMBER	EX. INLET	PROP. INLET	F FILL STRUCTURE	—FO— EX. FIBER OPTIC	PROPOSED UTILITY PROTECTION PAD
PIPE NUMBER	EX. CATCH BASIN	PROP. CATCH BASIN	ADJ ADJUST STRUCTURE	— T — EX. TELEPHONE	
PIPE REMOVAL	EX. MANHOLE	PROP. MANHOLE	M MOVE STRUCTURE	— G — EX. GAS	
CONCRETE HEADWALL FOR PIPE DRAINS	EX. STORM SEWER	PROP. STORM SEWER	A ADJUST FRAME & LID	— W — EX. WATER	
	EX. SANITARY SEWER	PROP. DITCH	REC RECONSTRUCT STR.	— E — EX. ELECTRIC	
	EX. DITCH	PROP. SWALE	C CLEAN STRUCTURE	—CTV— EX. CABLE TV	
	R REMOVE STRUCTURE	PROP. FLARED END SECTION		PROP. PIPE UNDERDRAINS, 6" OR 4" (SEE SCHEDULES)	

NOTES:

1. FOR STRUCTURE AND PIPE INFORMATION, SEE DRAINAGE SCHEDULES SHEET 216 TO 221.

REVISIONS	
NAME	DATE

ILLINOIS DEPARTMENT OF TRANSPORTATION
FAI 55 AT FAP 338 ILLINOIS ROUTE 59
SECTION: (26, 26HB-1&114) R-2

EXISTING AND PROPOSED IL 59 NB/SB DRAINAGE & UTIL. STA. 7002+66 TO STA. 7014+00

SCALE: 1" = 50'
DRAWN BY: MRK
DATE: 03/14/08
CHECKED BY: TKL

TENG
TENG & ASSOCIATES, INC.
ENGINEERS/ARCHITECTS/PLANNERS
205 N. MICHIGAN AVE. CHICAGO, IL 60601
TELEPHONE: 312/616-0060

..\ALTOOR46.DGN, ..\SUROOR1.DGN, ..\EXHOORL9.DGN, ..\SUROOR9Y.DGN, ..\TPOOORCP.DGN, ..\RDWOOGR0H.DGN, ..\DRAOOR5X.DGN, ..\TTBOOR1N.DGN, ..\RDWOOR0N.DGN, ..\RDWOOR00.DGN, ..\ALTOOR46.DGN, ..\UTLOOR0P.DGN, ..\ALTOOR46.DGN, ..\SUROOR1.DGN, ..\SUROOR9Y.DGN, ..\EXHOORL9.DGN, ..\SUROOR9Y.DGN,
3-13-2008, 17:22:56 T:\DOCUMENT~1\932790\CIVIL\DGN\DRAOOSZC.DGN KARNATMR