F.A.I. RTE.	SECTION	COUNTY	TOTAL SHEETS	SHEET NO.
55	*	WILL	608	260
STA.		TO STA.		
FED. ROAD DIST. NO. 1	ILLINOIS	FED. AID PROJECT		

* (26, 26HB-1&114) R-2 CONTRACT NO. 60363

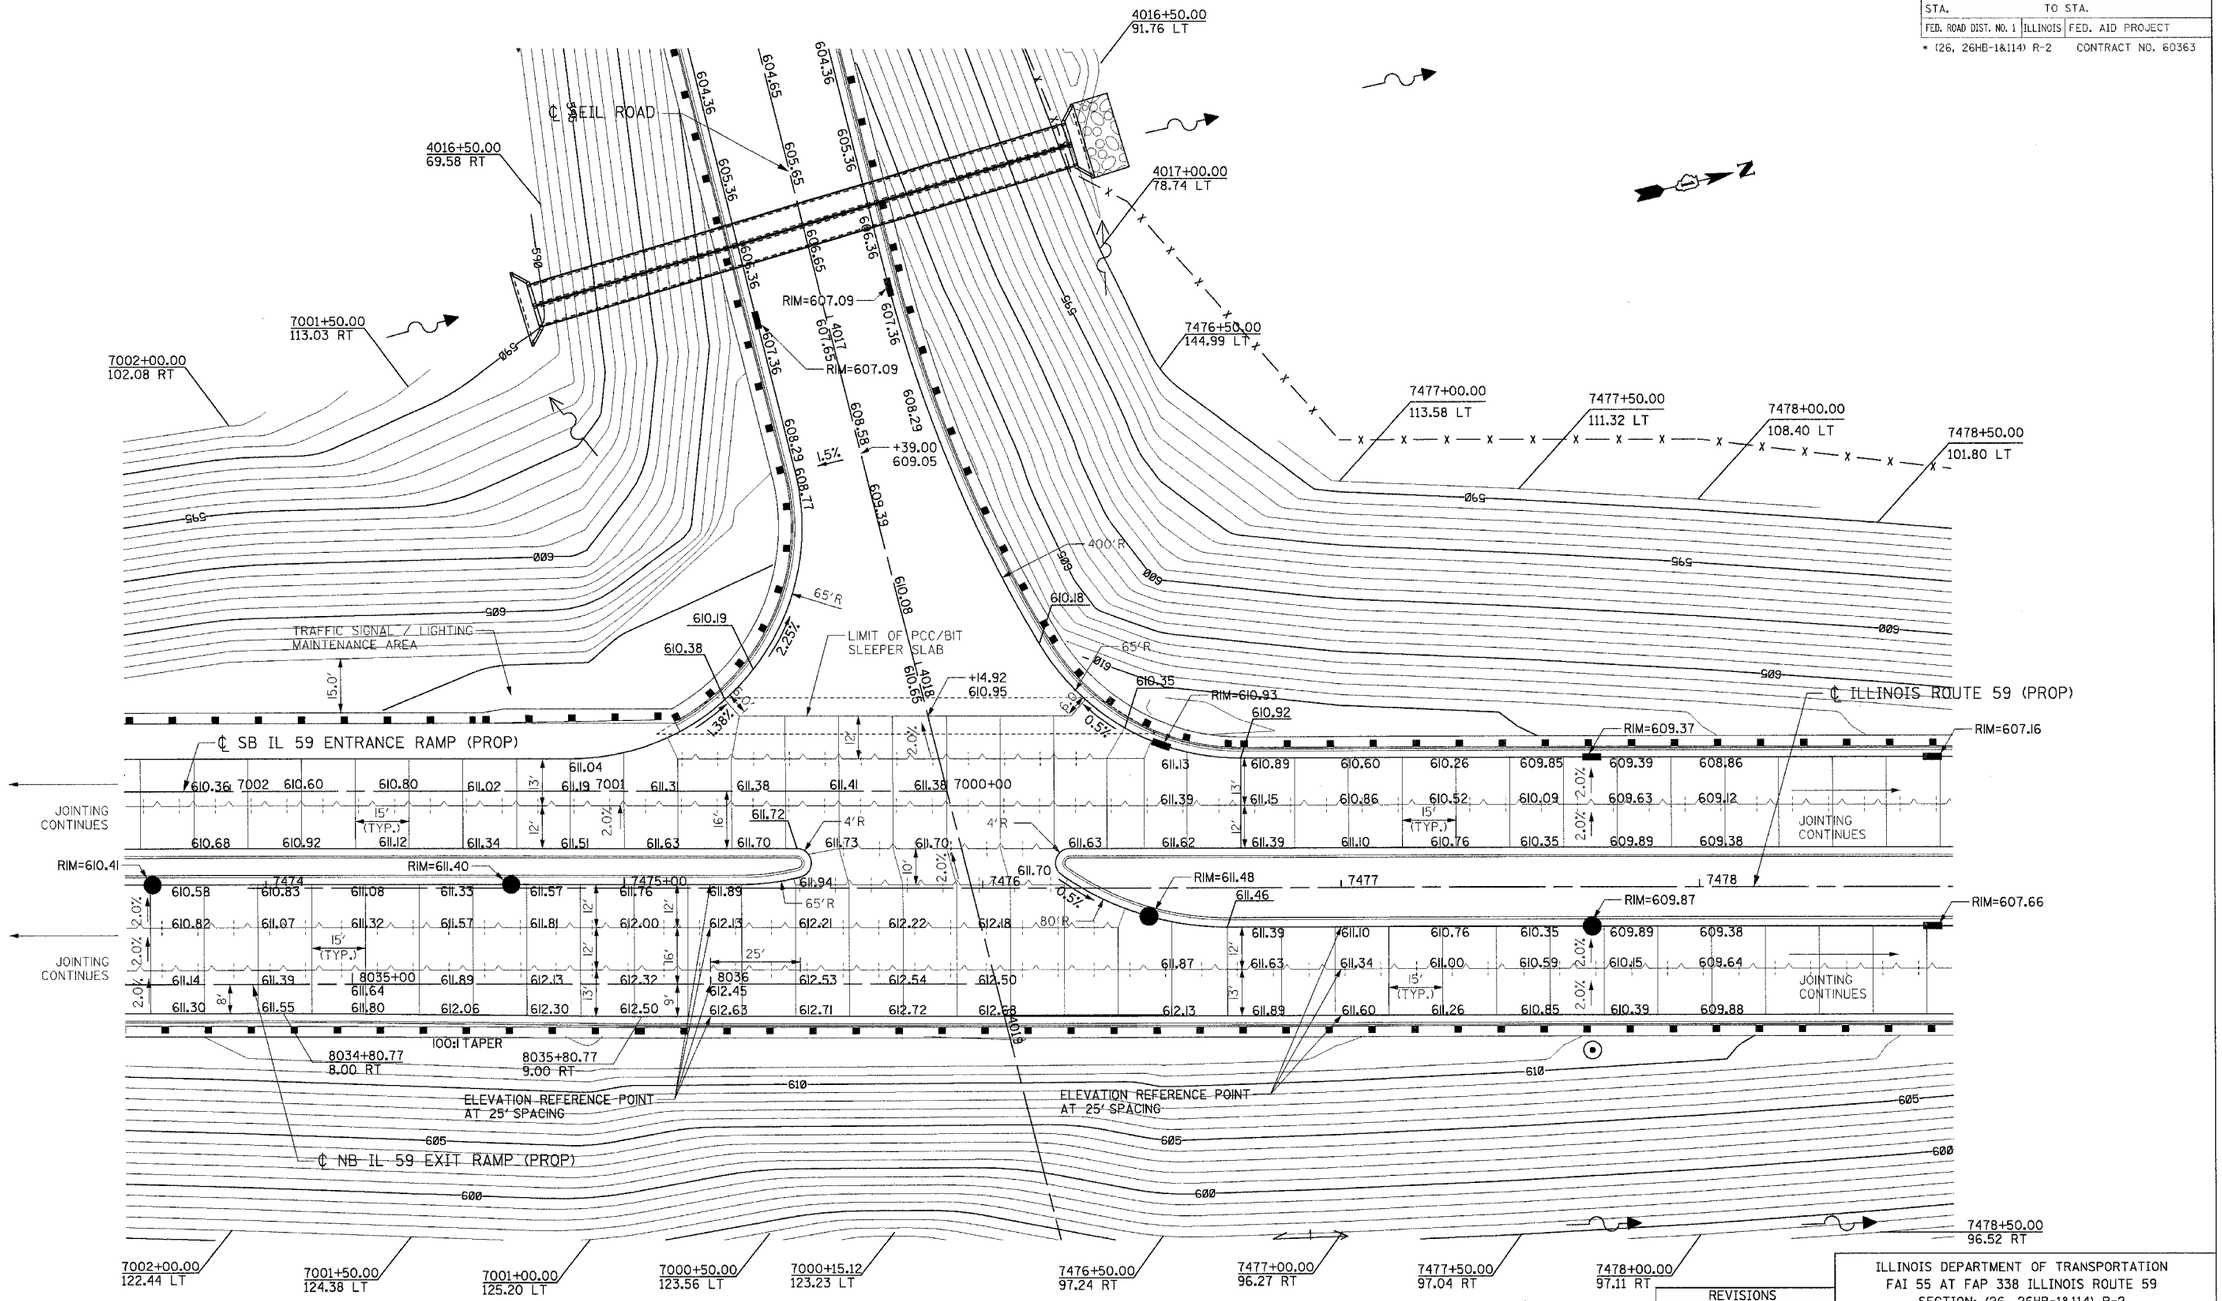

ILLINOIS 59 AND SEIL ROAD INTERSECTION

ROADWAY NOTE:
FOR SLEEPER SLAB DETAIL
SEE SHEET 422

DRAINAGE NOTE:
FOR OFFSETS, RIM ELEVATIONS AND
STRUCTURE PLACEMENTS, SEE SHEET 413

REVISIONS	
NAME	DATE

ILLINOIS DEPARTMENT OF TRANSPORTATION
FAI 55 AT FAP 338 ILLINOIS ROUTE 59
SECTION: (26, 26HB-1&114) R-2

IL 59 AND SEIL RD INTERSECTION GRADING PLAN

SCALE: 1"=20' DRAWN BY: JB
DATE: 03/14/08 CHECKED BY: ACL

TENG
TENG & ASSOCIATES, INC.
ENGINEERS/ARCHITECTS/PLANNERS
205 N. MICHIGAN AVE. CHICAGO, IL 60601
TELEPHONE: 312/616-0000