F.A.I. RTE.	SECTION	COUNTY	TOTAL SHEETS	SHEET NO.
55	*	WILL	608	276
STA.	TO STA.			
FED. ROAD DIST. NO. 1	ILLINOIS	FED. AID PROJECT		

* (26, 26HB-1&114) R-2 CONTRACT NO. 60363

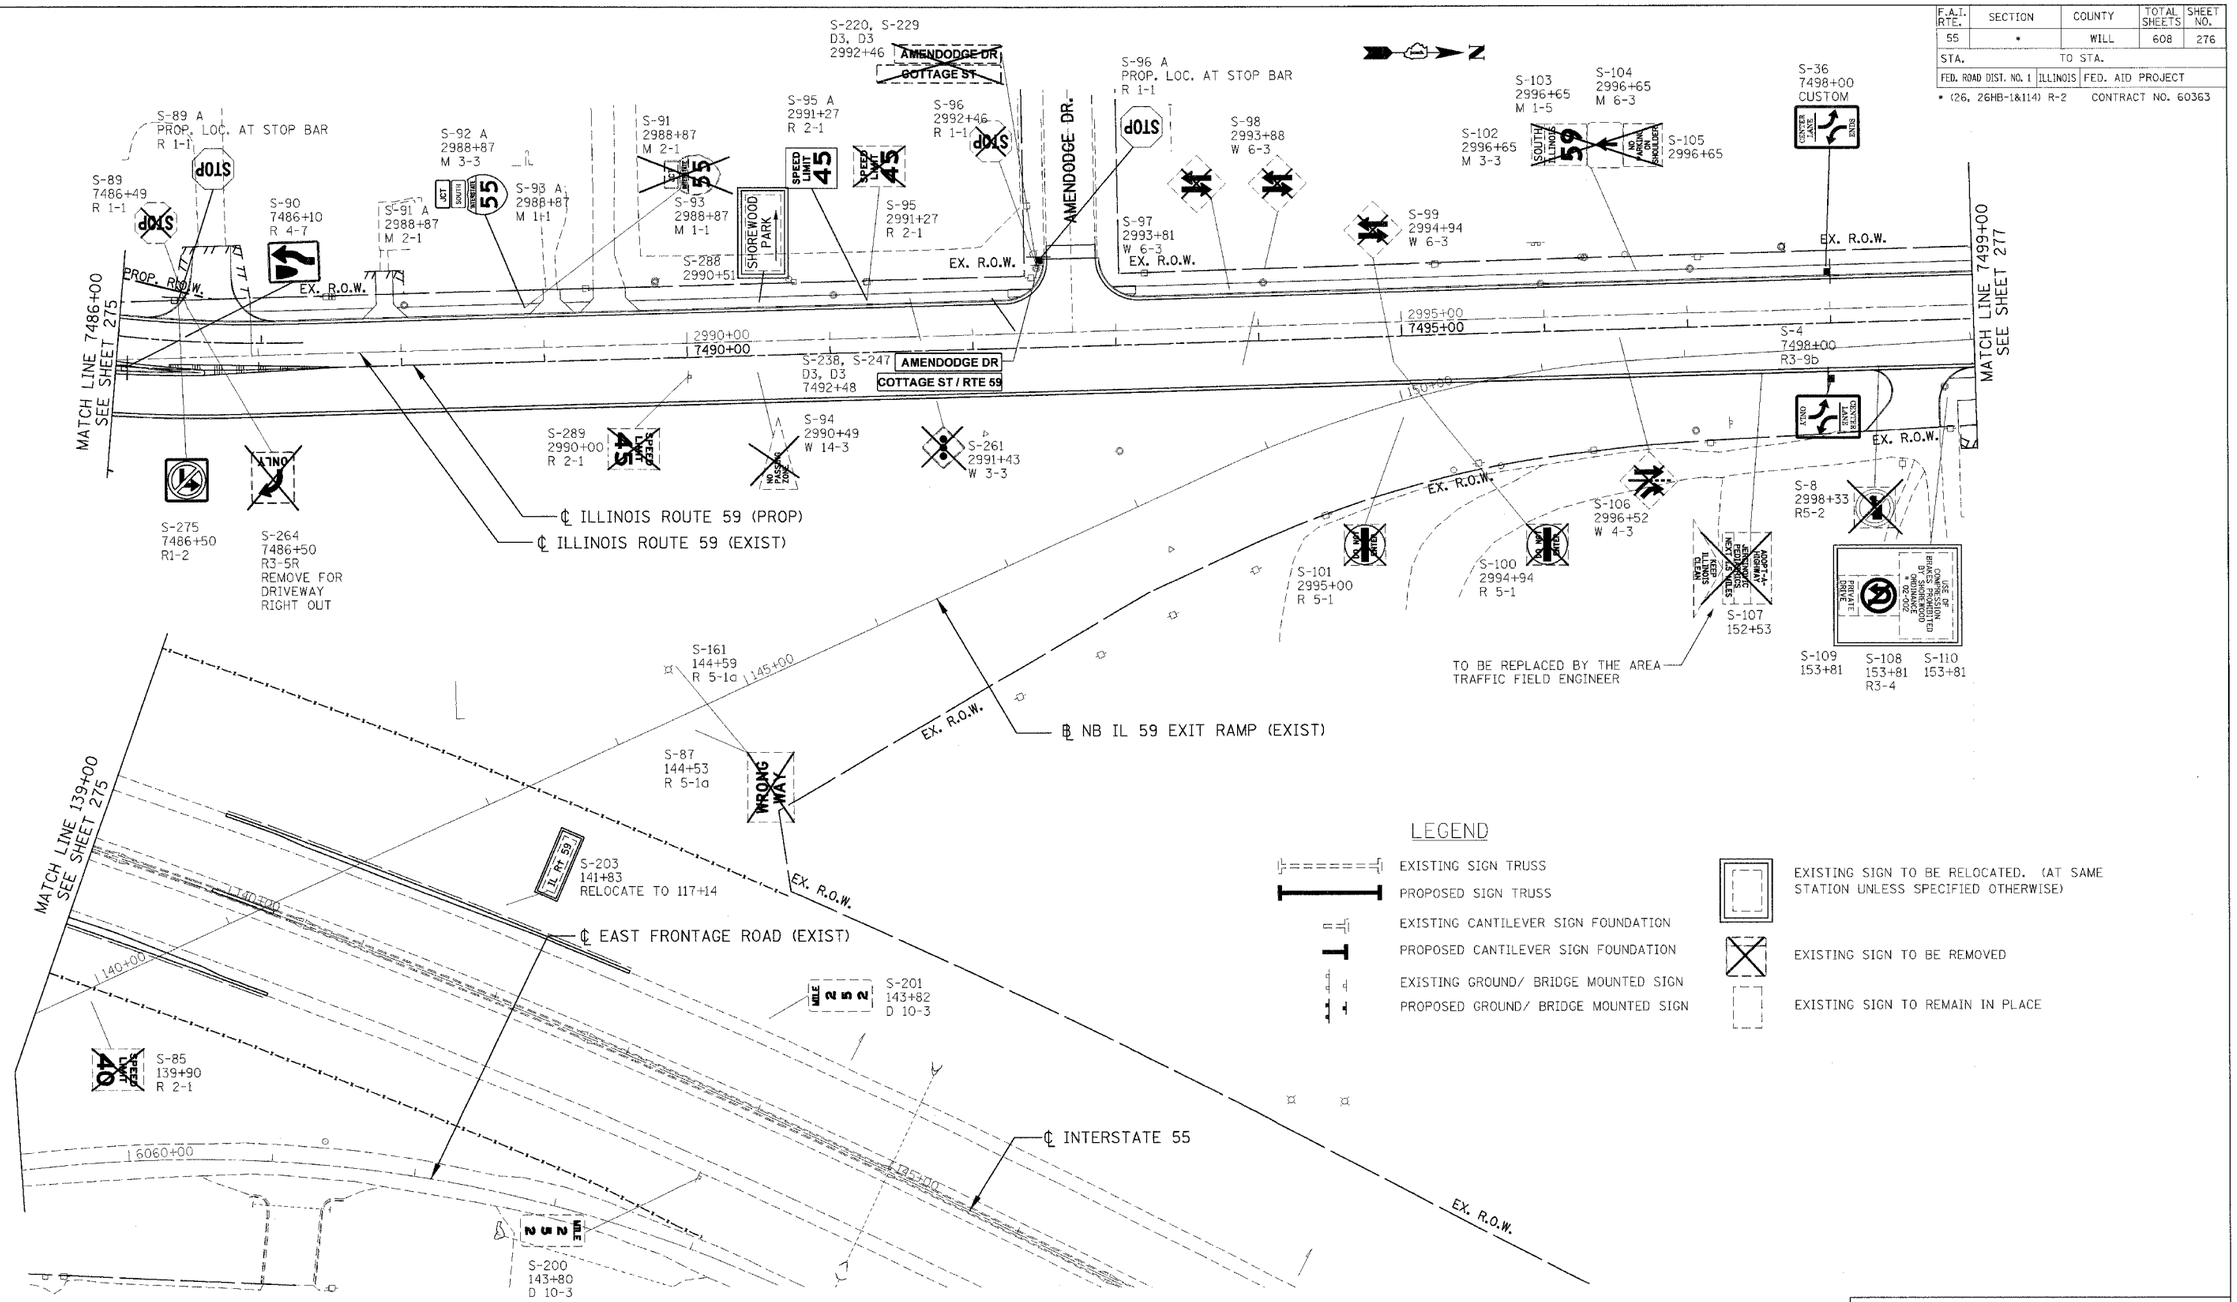

LEGEND

- EXISTING SIGN TRUSS
- PROPOSED SIGN TRUSS
- EXISTING CANTILEVER SIGN FOUNDATION
- PROPOSED CANTILEVER SIGN FOUNDATION
- EXISTING GROUND/ BRIDGE MOUNTED SIGN
- PROPOSED GROUND/ BRIDGE MOUNTED SIGN
- EXISTING SIGN TO BE RELOCATED. (AT SAME STATION UNLESS SPECIFIED OTHERWISE)
- EXISTING SIGN TO BE REMOVED
- EXISTING SIGN TO REMAIN IN PLACE

REVISIONS	
NAME	DATE

ILLINOIS DEPARTMENT OF TRANSPORTATION
FAI 55 AT FAP 338 ILLINOIS ROUTE 59
SECTION: (26, 26HB-1&114) R-2

EXISTING AND PROPOSED IL 59 SIGNING PLAN STA. 7486+00 TO STA. 7499+00

SCALE: 1' = 50' DRAWN BY: JB
DATE: 03/14/08 CHECKED BY: ACL

TENG
TENG & ASSOCIATES, INC.
ENGINEERS&SCHEMATICS&PLANNERS
205 N. MICHIGAN AVE. CHICAGO, IL 60601
TELEPHONE: 312/616-0000