F.A.I. RTE.	SECTION	COUNTY	TOTAL SHEETS	SHEET NO.
55	*	WILL	608	527
STA.	TO STA.			
FED. ROAD DIST. NO. 1	ILLINOIS	FED. AID PROJECT		
* (26HB-1&114) R-2				

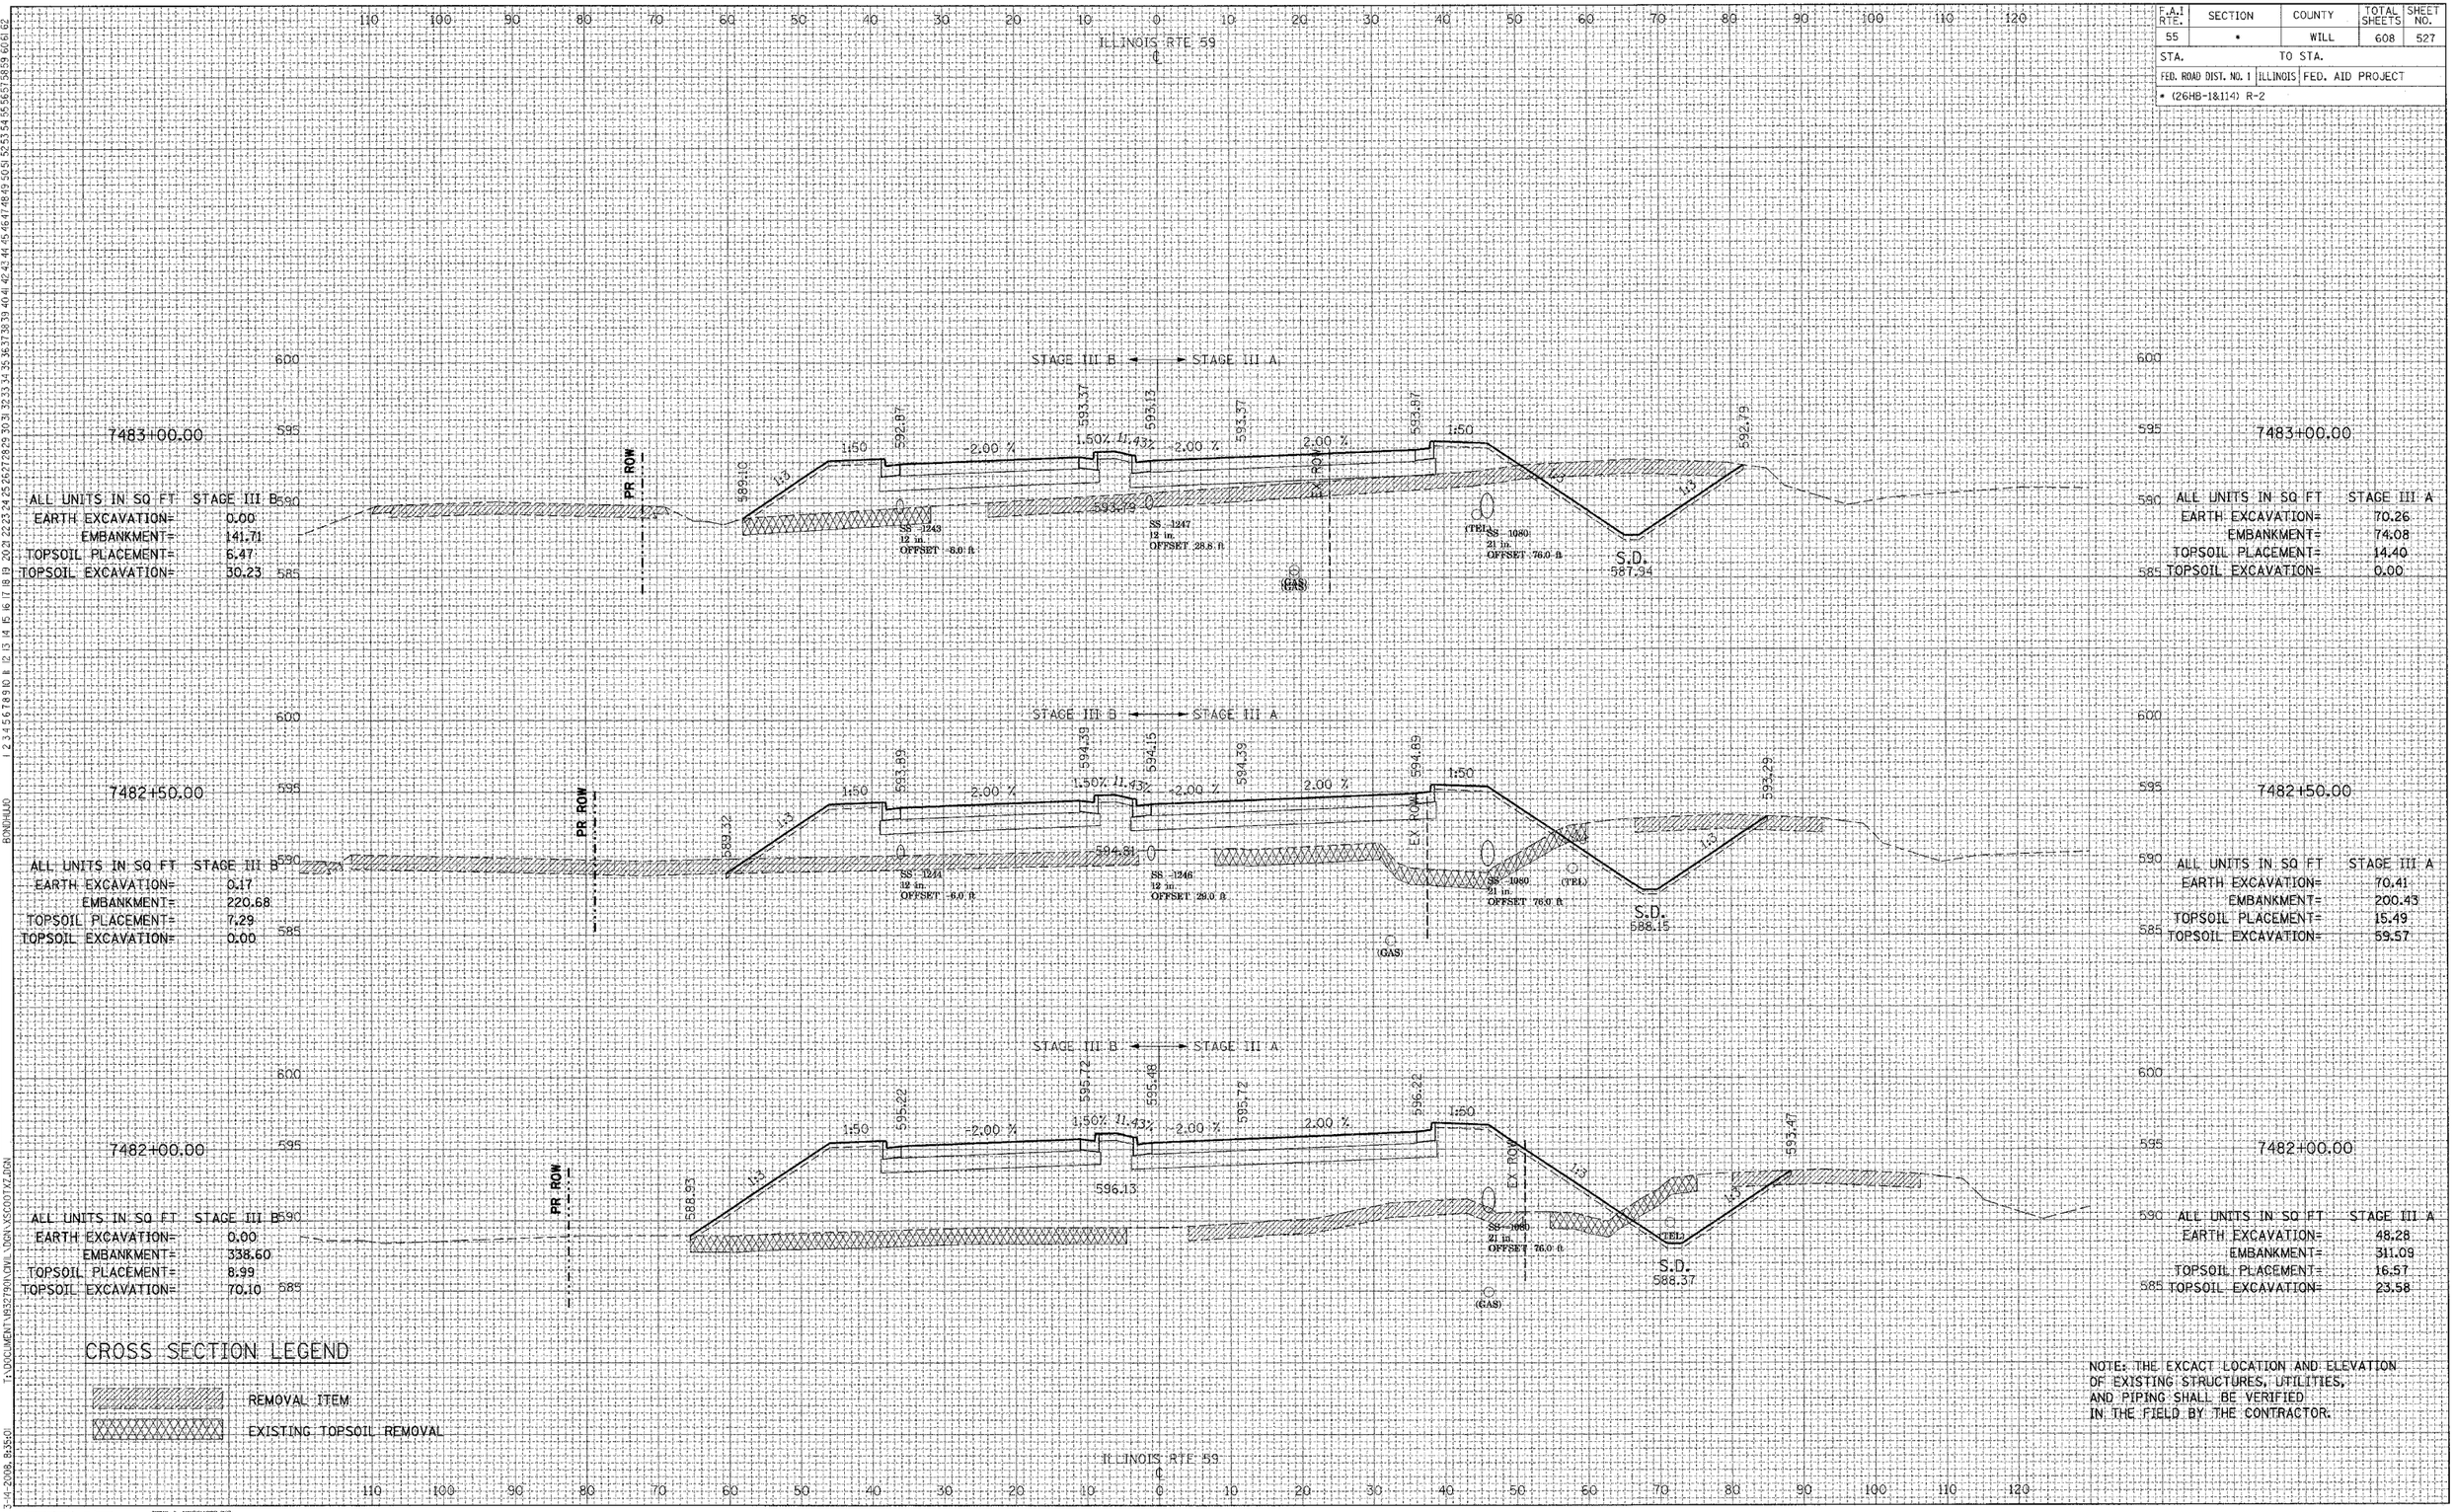

REVISIONS

NAME	DATE

	BY	DATE
SURVEYED		
PLOTTED		
TEMPLATE		
AREAS		
AREAS CHECKED		

FINAL SURVEY NOTE BOOK NO.

	BY	DATE
SURVEYED		
PLOTTED		
TEMPLATE		
AREAS		
AREAS CHECKED		

ORIGINAL SURVEY NOTE BOOK NO.

T:\DOCUMENT\95327901\CIVIL\DGN\XSC001-D.DGN, ..\XSC001-D.DGN, ..\XSC001-D.DGN, ..\XSC001-D.DGN, ..\XSC001K3.DGN, ..\XSC001-D.DGN, ..\XSC001NP.DGN, ..\XSC001T.DGN

3-14-2008, 8:35:50

TENG

TENG & ASSOCIATES, INC.
ENGINEERS/ARCHITECTS/PLANNERS
201 N. MICHIGAN AVE. CHICAGO, IL 60601
TELEPHONE: 312/616-1000

IL ROUTE 59 - STAGE II AND III