CONTRACT NO. 60A49

F.A.U. RTE.	SECTION	COUNTY	TOTAL SHEETS	SHEET NO.
1321	0711 RS-2	COOK	38	21
STA.		TO STA.		
FED. ROAD DIST. NO. 1	ILLINOIS	FED. AID PROJECT		

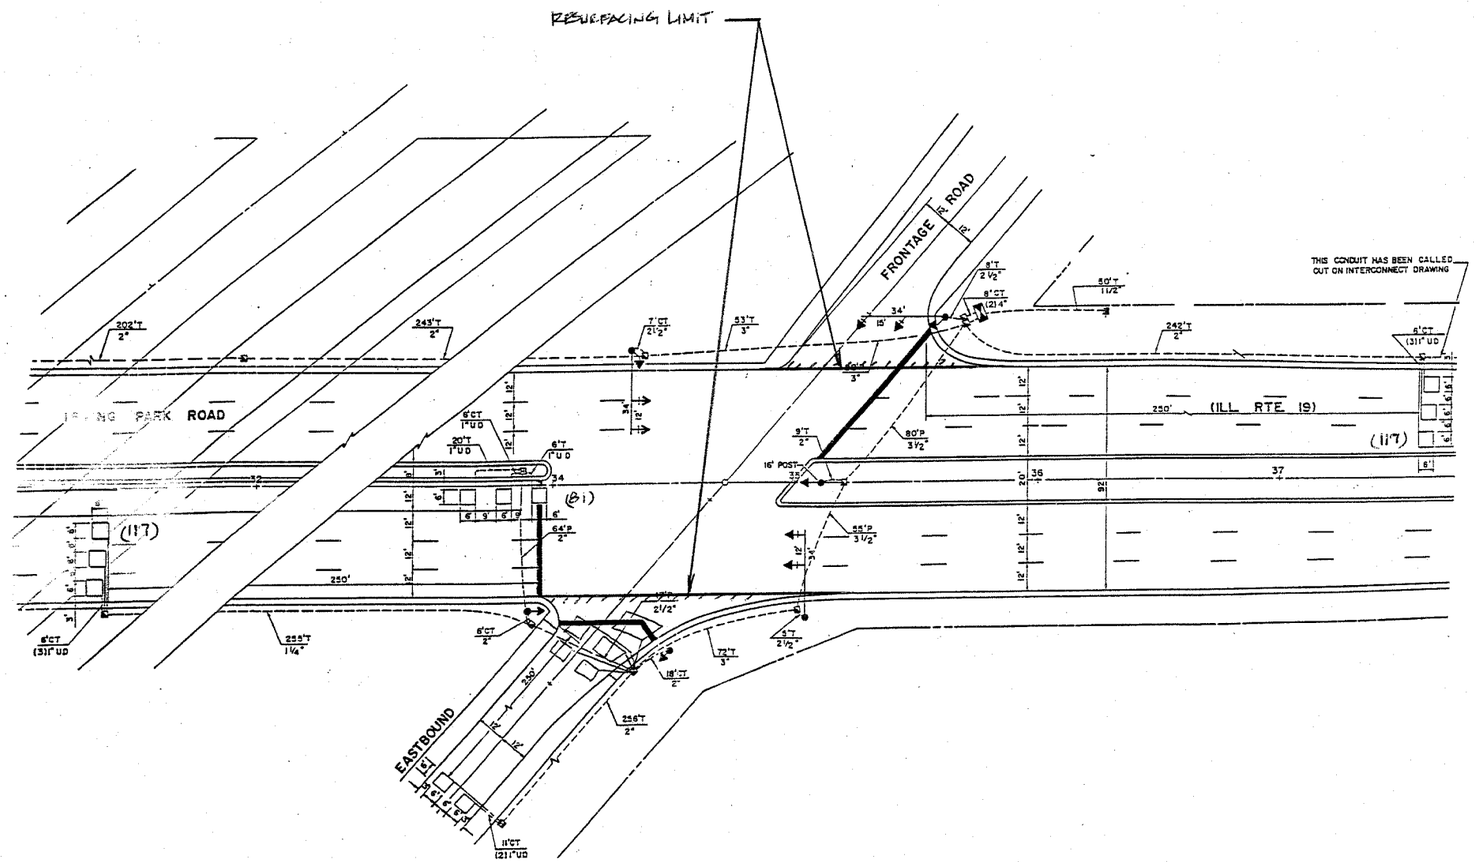

REPLACE ALL DETECTOR LOOPS AS SHOWN

(WITHIN THE RESURFACING LIMITS)

CODE NO.	QUANTITY	UNIT	ITEM
	315	Foot	Detector Loop Replacement

NOTE:

THIS PLAN IS FOR THE PURPOSE OF REPLACING THE DETECTOR LOOPS ONLY. ALL OTHER INFORMATION SHOWN IS NOT RELATED AND WILL BE DISREGARDED.

REVISIONS	
NAME	DATE

ILLINOIS DEPARTMENT OF TRANSPORTATION

FAU 1321: ILL 19 (IRVING PARK ROAD)
WISE ROAD TO COOK-DUPAGE COUNTY LINE
DETECTOR LOOP REPLACEMENT
ILL RTE 19 (IRVING PARK ROAD)
@ EAST FRONTAGE ROAD

SCALE: VERT. HORIZ. DRAWN BY
DATE CHECKED BY

PLOT DATE = 9/29/2006
FILE NAME = c:\projects\d1062R5\design-aa.dgn
PLOT SCALE = 50.0000 ' / IN.
USER NAME = galbsenb