*REF-PP05
*REF-PP06

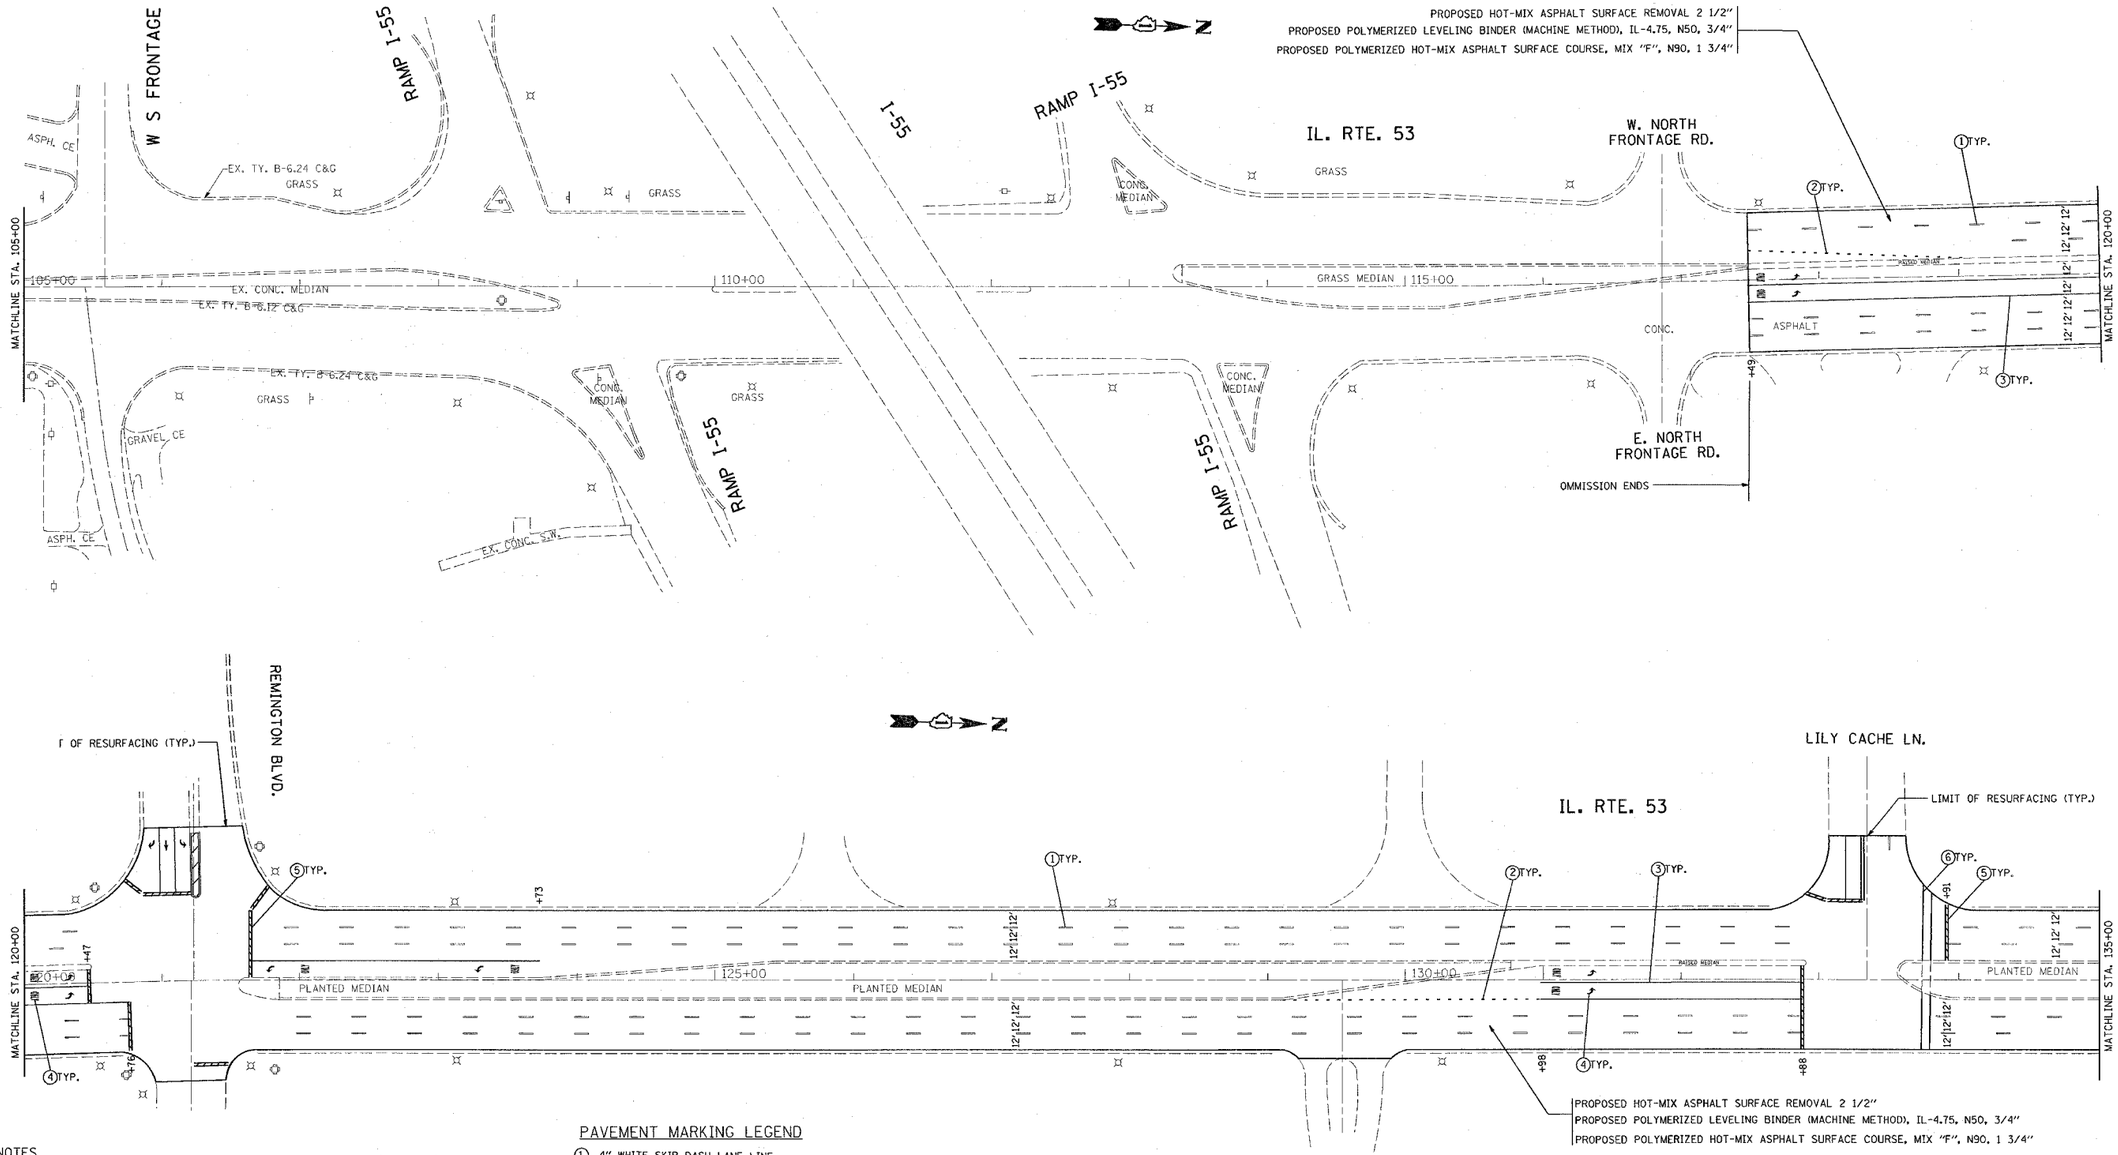

NOTES

LIMIT OF RESURFACING ON SIDE-STREETS THROUGH OUT THE IMPROVEMENT SHALL BE TO THE RADIUS OF RETURN OR AS DIRECTED BY THE ENGINEER.

ALL FINAL PAVEMENT MARKINGS SHALL BE THERMOPLASTIC (OF THE EXTRUDED TYPE) AND SHOULD BE PLACED IN ACCORDANCE WITH "DISTRICT ONE TYPICAL PAVEMENT MARKINGS" DETAIL, (TC-13).

ALL RAISED REFLECTIVE PAVEMENT MARKERS SHALL BE PLACED IN ACCORDANCE WITH THE DISTRICT ONE "TYPICAL APPLICATIONS RAISED REFLECTIVE PAVEMENT MARKER DETAIL." (TC-11).

PAVEMENT MARKING LEGEND

1. 4" WHITE SKIP DASH LANE LINE
2. 6" WHITE DOTTED TURN LANE LINE EXTENSION
3. 6" WHITE TURN LANE LINE
4. WHITE LETTERS & SYMBOLS
5. 24" WHITE STOP BAR
6. 6" WHITE CROSS WALK LINE
7. 4" YELLOW SOLID MEDIAN LINE
8. 12" YELLOW DIAGONAL LINE
9. 8" WHITE GORE LINE
10. 12" WHITE DIAGONAL LINE

FILE NAME = c:\projects\d[16908\sh_rdwy.dgn	USER NAME = sbreuah	DESIGNED -	REVISED -
		DRAWN -	REVISED -
	PLOT SCALE = 50.0000 ' / IN.	CHECKED -	REVISED -
	PLOT DATE = 2/27/2008	DATE -	REVISED -

STATE OF ILLINOIS
DEPARTMENT OF TRANSPORTATION

IL. ROUTE 53 (JOLIET ROAD TO DUPAGE CO. LINE)
ROADWAY PLAN

SCALE: 1"=50' | SHEET NO. OF SHEETS | STA. 105+00 TO STA. 135+00

F.A.P. RTE.	SECTION	COUNTY	TOTAL SHEETS	SHEET NO.
870	534 RS-3	WILL	41	12
		CONTRACT NO. 60E08		
FED. ROAD DIST. NO. 1	ILLINOIS	FED. AID PROJECT		