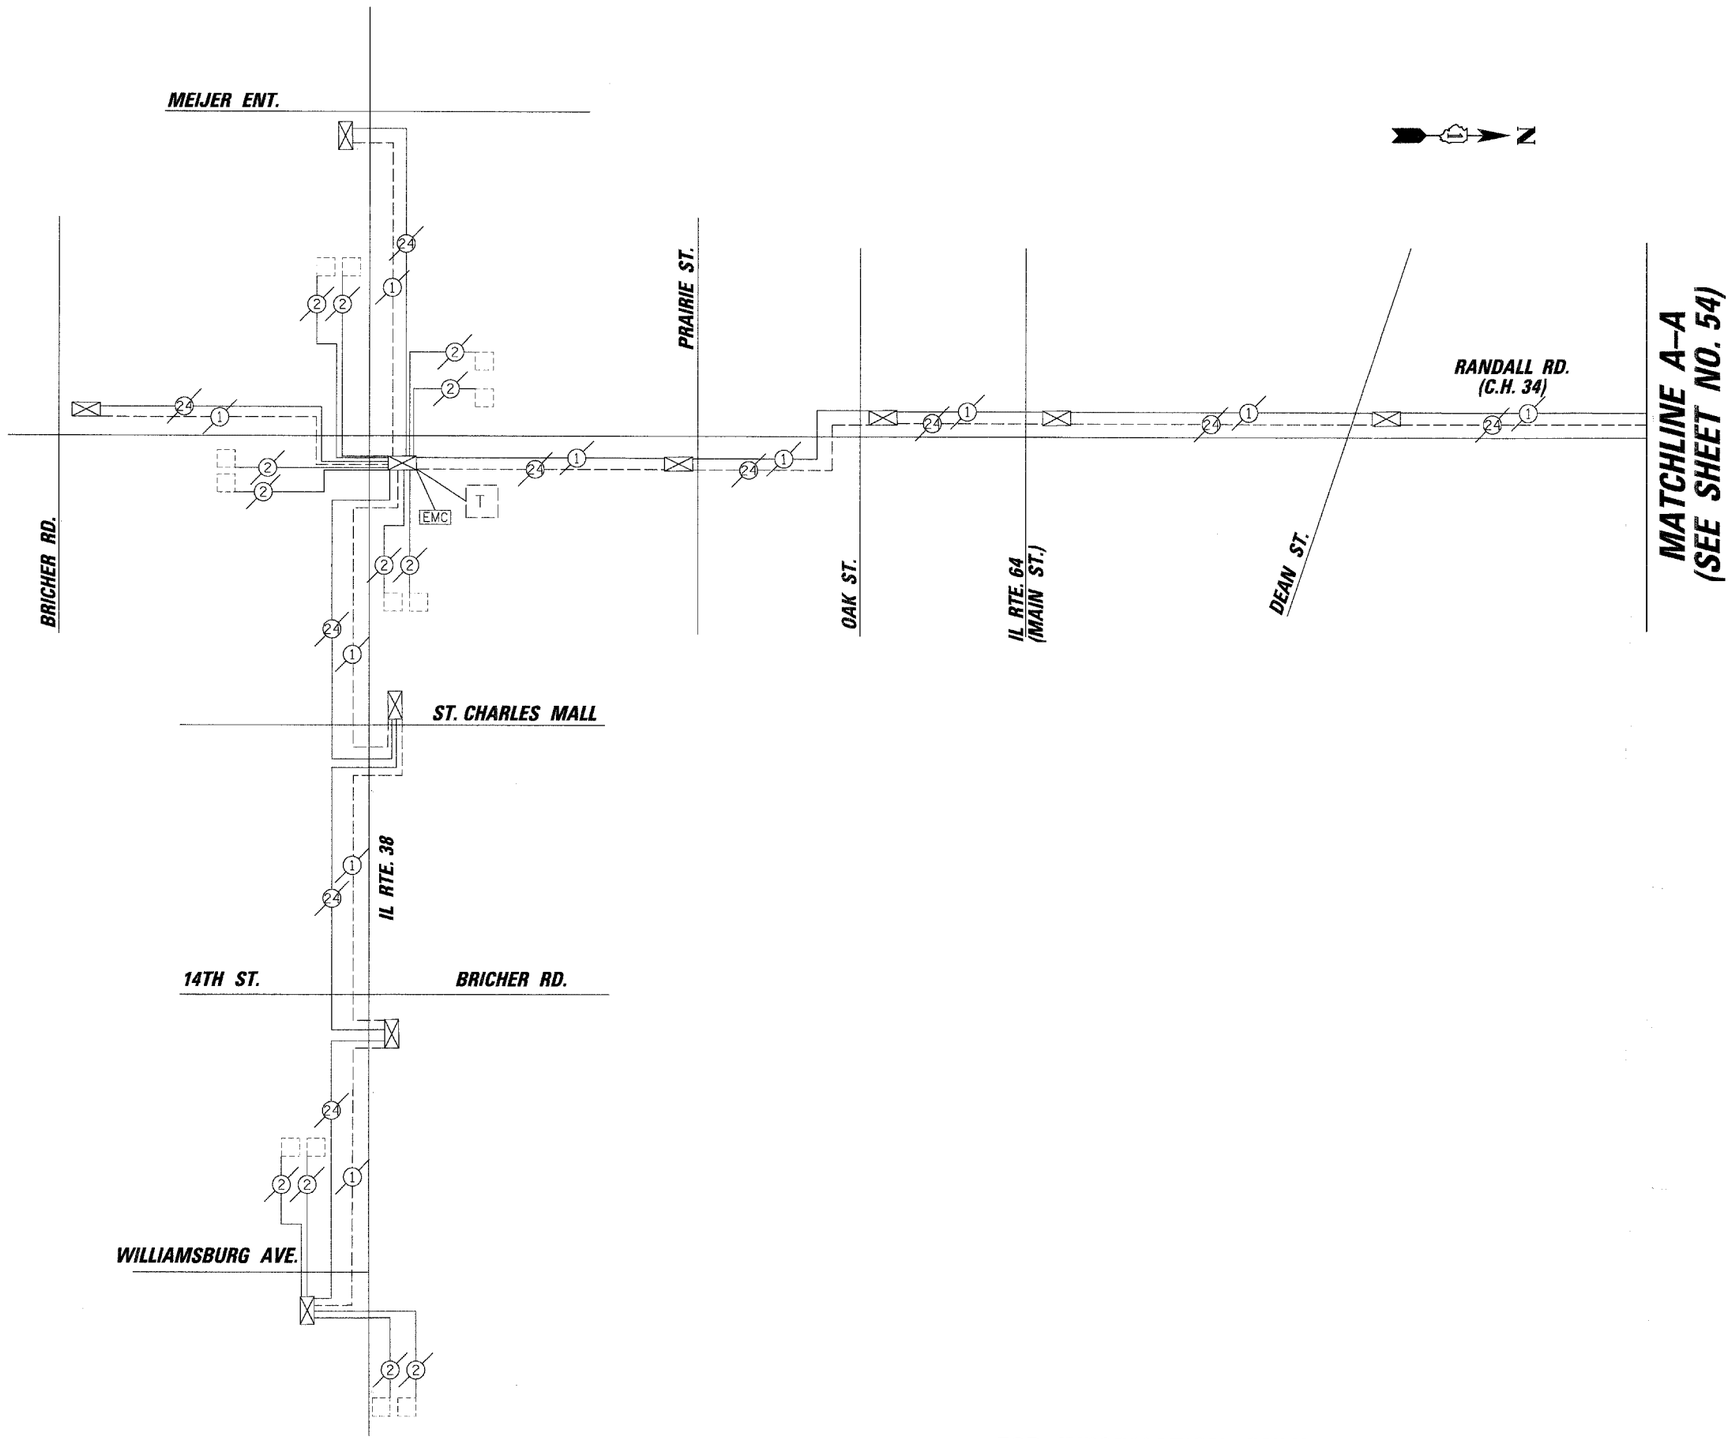

INTERCONNECT SCHEMATIC LEGEND

- EXISTING INTERSECTION CONTROLLER
- PROPOSED INTERSECTION CONTROLLER
- EXISTING MASTER CONTROLLER — EMC
- PROPOSED MASTER CONTROLLER — MC
- MASTER MASTER CONTROLLER — MMC
- EXISTING INTERSECTION & SAMPLING (SYSTEM) DETECTORS
- PROPOSED INTERSECTION & SAMPLING (SYSTEM) DETECTORS
- EXISTING INTERSECTION LOOP DETECTORS PROPOSED SAMPLING (SYSTEM) DETECTORS — P
- EXISTING SAMPLING (SYSTEM) DETECTORS — ES
- PROPOSED SAMPLING (SYSTEM) DETECTORS — PS
- EXISTING SAMPLING (SYSTEM) DETECTORS. PROPOSED INTERSECTION AND SAMPLING (SYSTEM) DETECTORS. — ESP
- EXISTING SAMPLING (SYSTEM) DETECTORS. PROPOSED SAMPLING (SYSTEM) DETECTORS. — ESPS
- EXISTING PREFORMED INTERSECTION & SAMPLING (SYSTEM) DETECTORS — PD
- PROPOSED PREFORMED INTERSECTION & SAMPLING (SYSTEM) DETECTORS — PD
- EXISTING SAMPLING (SYSTEM) PREFORMED DETECTORS — ESPD
- PROPOSED SAMPLING (SYSTEM) PREFORMED DETECTORS — PSPD
- EXISTING FIBER OPTIC CABLE IN CONDUIT, NO. 62.5/125, MM12F SM24F — 36
- PROPOSED FIBER OPTIC CABLE IN CONDUIT, NO. 62.5/125, MM12F SM24F — 36
- EXISTING FIBER OPTIC CABLE IN CONDUIT, NO. 62.5/125, MM12F SM12F — 24
- PROPOSED FIBER OPTIC CABLE IN CONDUIT, NO. 62.5/125, MM12F SM12F — 24
- EXISTING INTERCONNECT CABLE - NO. 62.5/125 12F FIBER OPTIC CABLE — 12
- PROPOSED INTERCONNECT CABLE - NO. 62.5/125 12F FIBER OPTIC CABLE — 12
- EXISTING INTERCONNECT CABLE - NO. 18 3 PAIR TWISTED, SHIELDED — 6
- PROPOSED INTERCONNECT CABLE - NO. 18 3 PAIR TWISTED, SHIELDED — 6
- EXISTING LOOP DETECTOR CABLE 2/C TWISTED, SHIELDED — 2
- PROPOSED LOOP DETECTOR CABLE 2/C TWISTED, SHIELDED — 2
- EXISTING ELECTRIC CABLE, 1/C (AS SPECIFIED) — 1
- PROPOSED ELECTRIC CABLE, 1/C (AS SPECIFIED) — 1
- EXISTING TELEPHONE CONNECTION — T
- PROPOSED TELEPHONE CONNECTION — T

FOR INFORMATION ONLY

CHRISTOPHER B. BURKE ENGINEERING LTD.
9575 West Higgins Road, Suite 600
Rosemont, Illinois 60018
(847) 823-0500

PROFILE | PLAN | SURVEYED | DRAWN | GRADES CHECKED | B.M. HELD | SCALE ARE NOTATIONS OKAYED | SURVEYED | DRAWN | ALIGNMENT CHECKED | PT. OF WAY CHECKED | PLOT MAP MADE | NOTE BOOK | NO. | NOTE BOOK | NO. | BY | DATE

FILE NAME = N:\kanecounty\070616\T-eff^ix\SCH3.dgn	USER NAME = MWILLIAM	DESIGNED -	REVISED -
		DRAWN -	REVISED -
	PLOT SCALE = 20'	CHECKED -	REVISED -
	PLOT DATE = 1/29/2008	DATE -	REVISED -

STATE OF ILLINOIS
DEPARTMENT OF TRANSPORTATION

INTERCONNECT SCHEMATIC
IL RTE. 38 AT RANDALL ROAD SYSTEM
SCALE:

F.A.P. RTE.	SECTION	COUNTY	TOTAL SHEETS	SHEET NO.
336	06-00346-00-TL	KANE	69	56
		CONTRACT NO. 63011		
FED. ROAD DIST. NO.	ILLINOIS	FED. AID PROJECT		