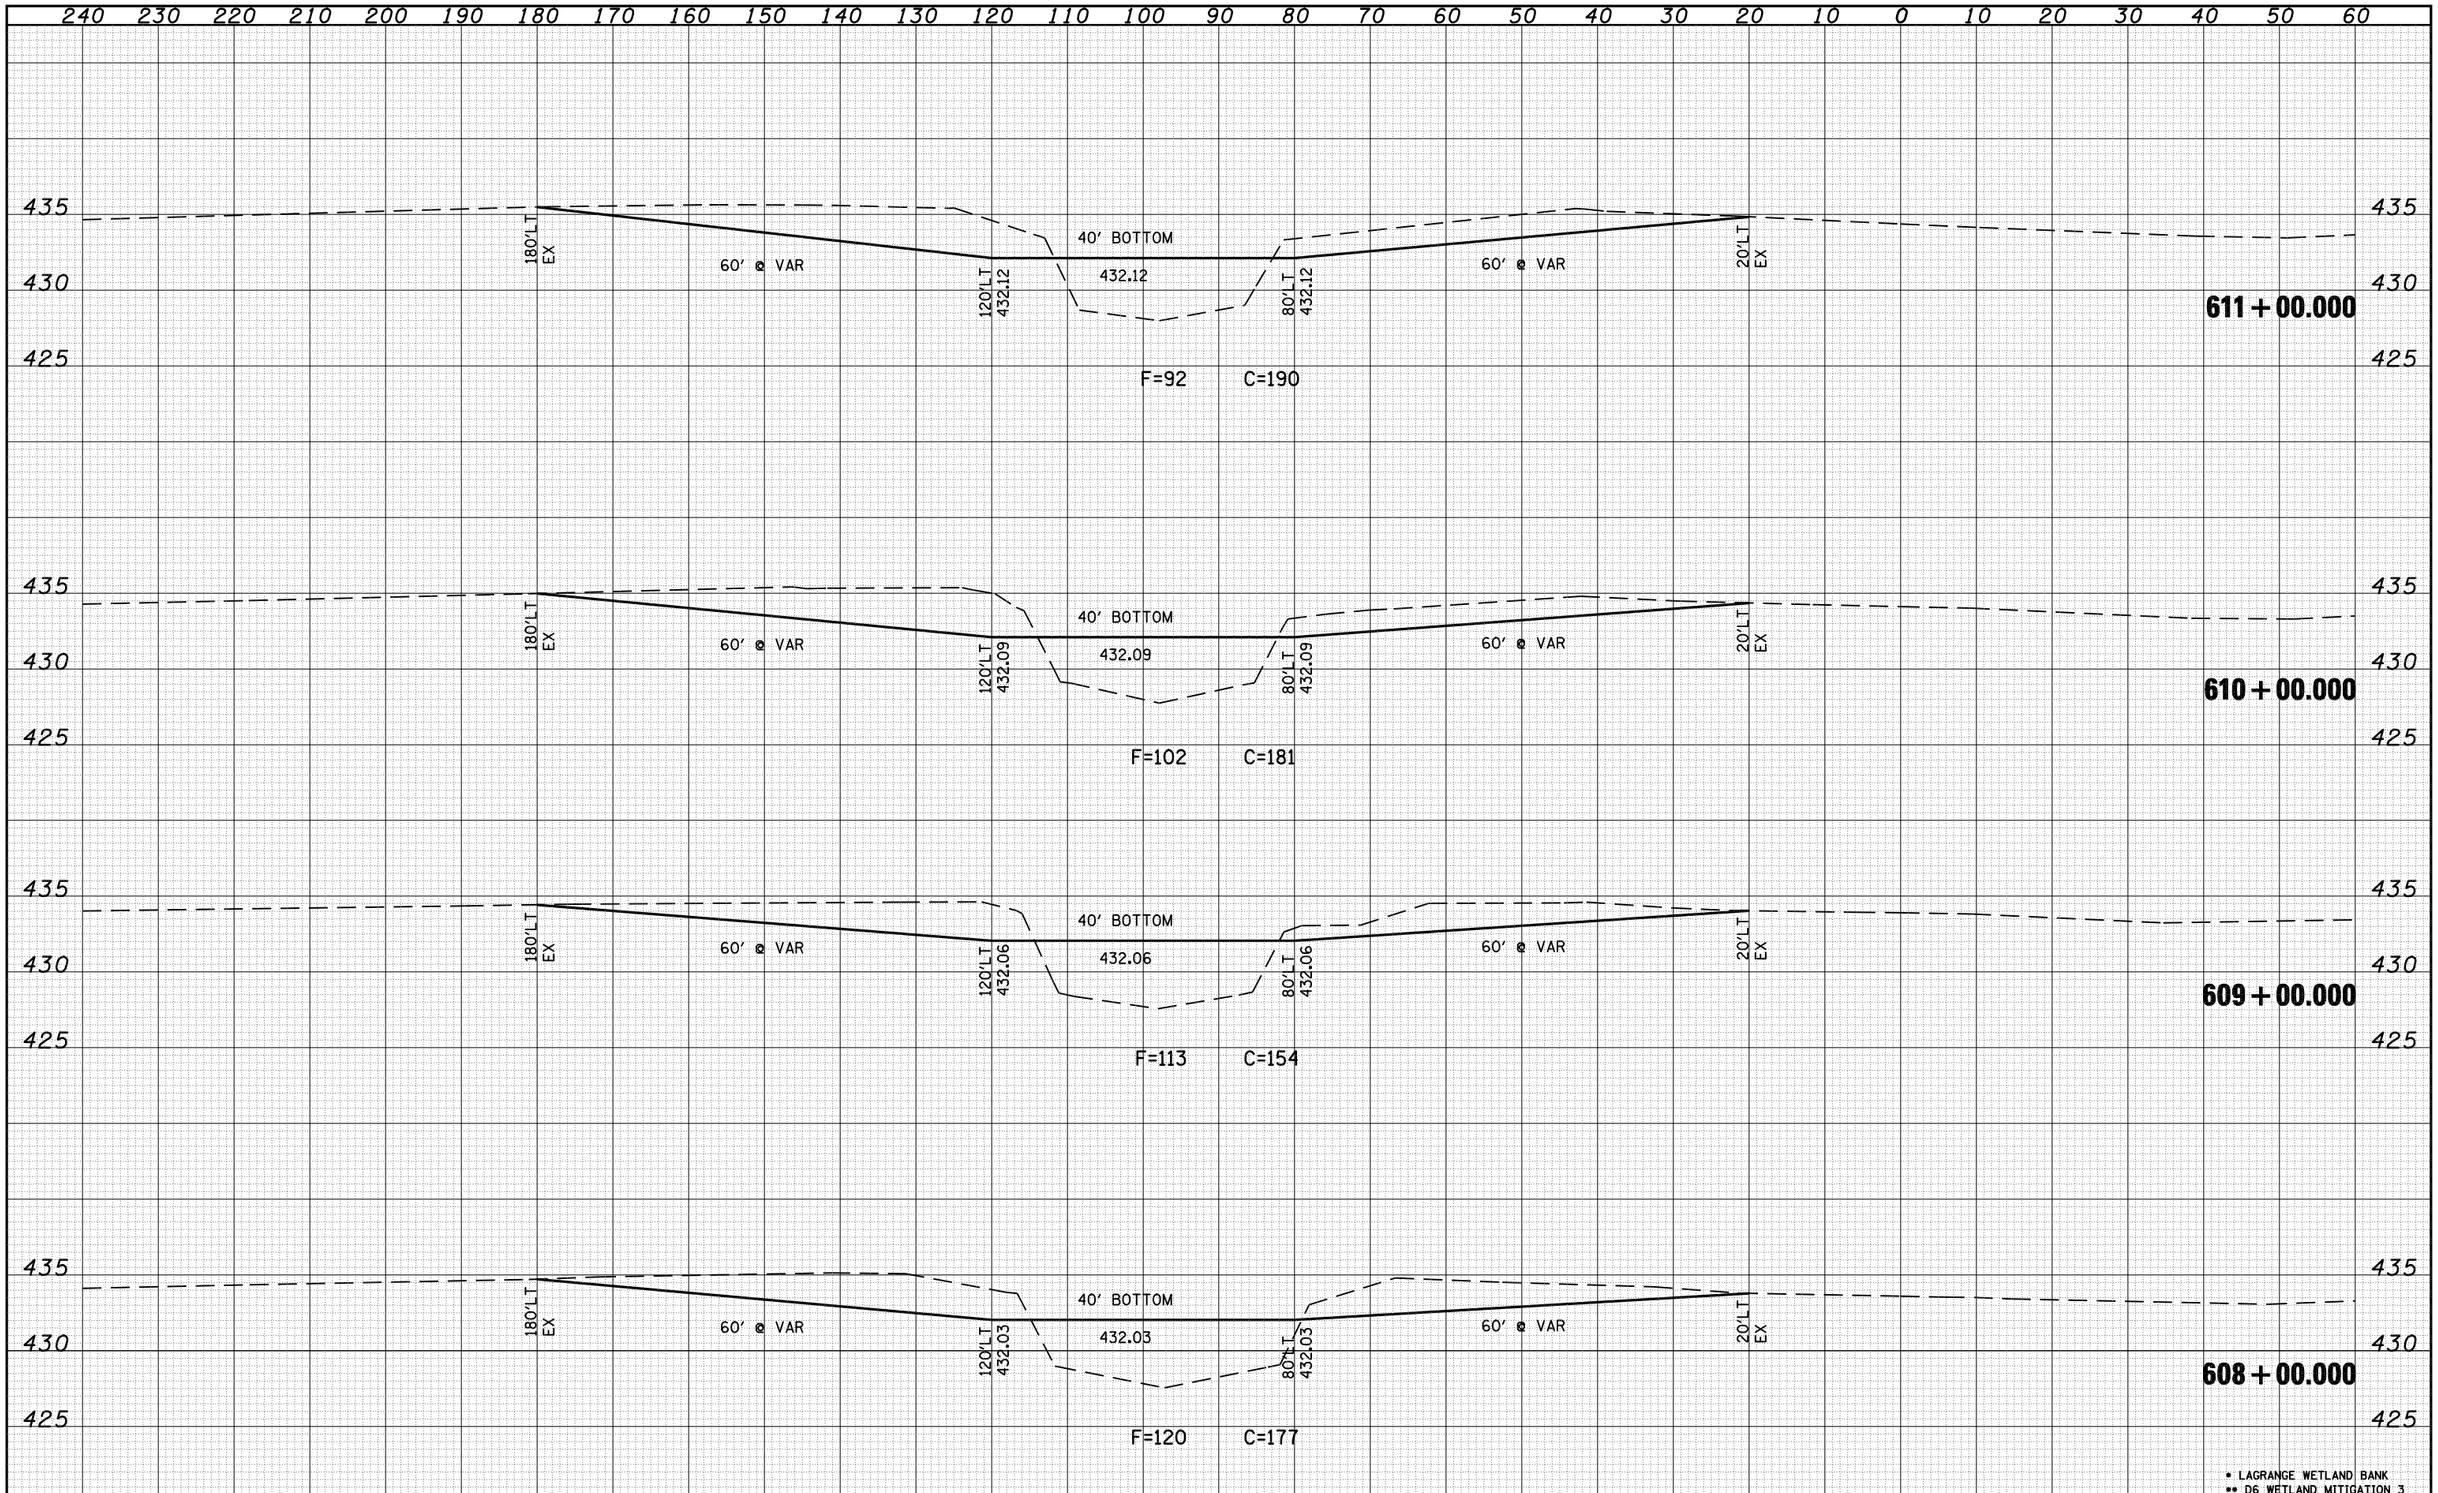

FINAL SURVEY	BY	DATE
SURVEYED		
PLOTTED		
TEMPLATE		
AREAS		
AREAS CHECKED		
NOTE BOOK NO.		

ORIGINAL SURVEY	BY	DATE
SURVEYED		
PLOTTED		
TEMPLATE		
AREAS		
AREAS CHECKED		
NOTE BOOK NO.		

FILE NAME = C:\Projects\d650305\contract 03\xsk001sheet.dgn	USER NAME = laughlinrl	DESIGNED -	REVISED -
		DRAWN - KPG	REVISED -
	PLOT SCALE = 20.0000 ' / IN.	CHECKED - JCN	REVISED -
	PLOT DATE = Mar-17-2008 12:12:15PM	DATE -	REVISED -

STATE OF ILLINOIS
DEPARTMENT OF TRANSPORTATION

CROSS SECTIONS K001

SCALE: | SHEET NO. OF SHEETS | STA. 608+00.000 TO STA. 611+00.000

F.A.P RTE.	SECTION	COUNTY	TOTAL SHEETS	SHEET NO.
*	**	BROWN	174	139
		CONTRACT NO. 72968		

FED. ROAD DIST. NO. | ILLINOIS | FED. AID PROJECT