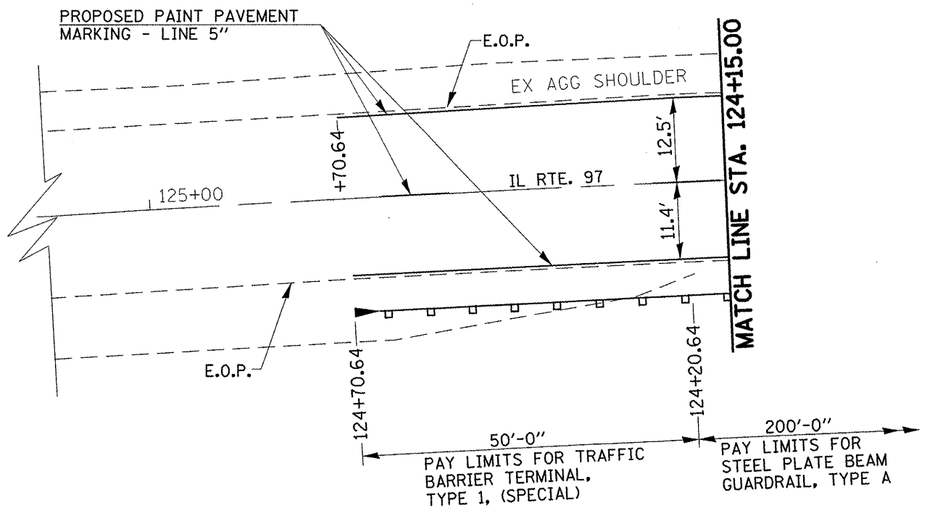

PROPOSE HOT-MIX ASHALT SURFACE REMOVAL, 1 1//2"
PROPOSED HOT-MIX ASPHALT SURFACE COURSE, MIX C, N50, 1 1/2"

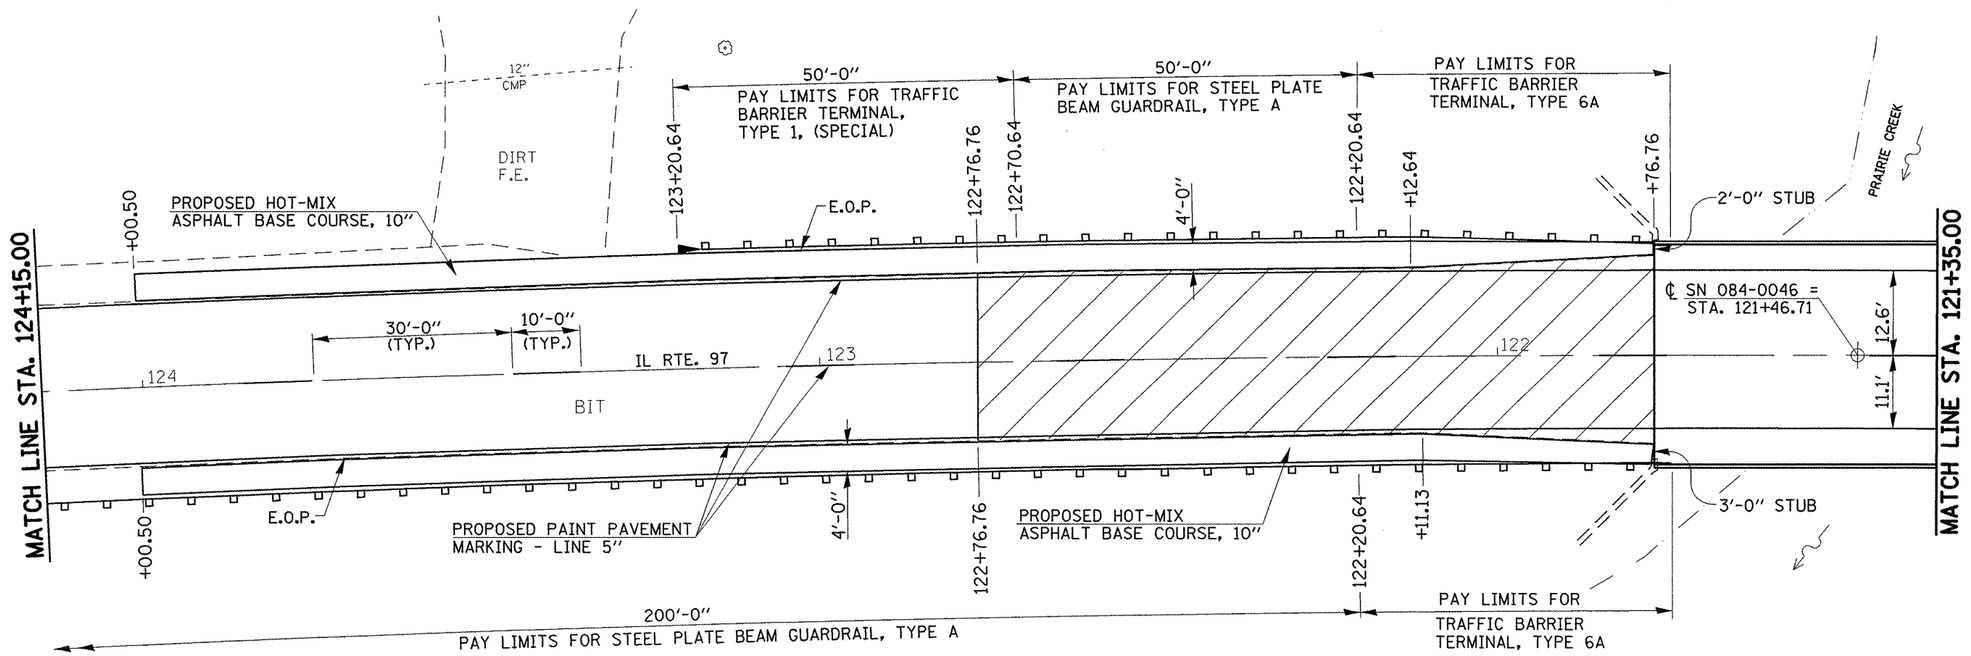

FILE NAME = C:\Projects\d672b70\cadsheets\d672b70-ent-plan2.dgn	USER NAME = laughlinrl	DESIGNED - RTS	REVISED -
		DRAWN - RTS	REVISED -
	PLOT SCALE = 20.0000 ' / IN.	CHECKED - MEB	REVISED -
	PLOT DATE = Mar-31-2008 08:45:39AM	DATE - 03-12-08	REVISED -

STATE OF ILLINOIS
DEPARTMENT OF TRANSPORTATION

PROPOSED PLAN LAYOUT

SCALE: 1:20 | SHEET NO. 1 OF 2 SHEETS | STA. 130+00 TO STA. 121+35

F.A.P RTE.	SECTION	COUNTY	TOTAL SHEETS	SHEET NO.
67	(W)BR	SANGAMON	29	8
		CONTRACT NO. 72B70		
FED. ROAD DIST. NO.	ILLINOIS	FED. AID PROJECT		