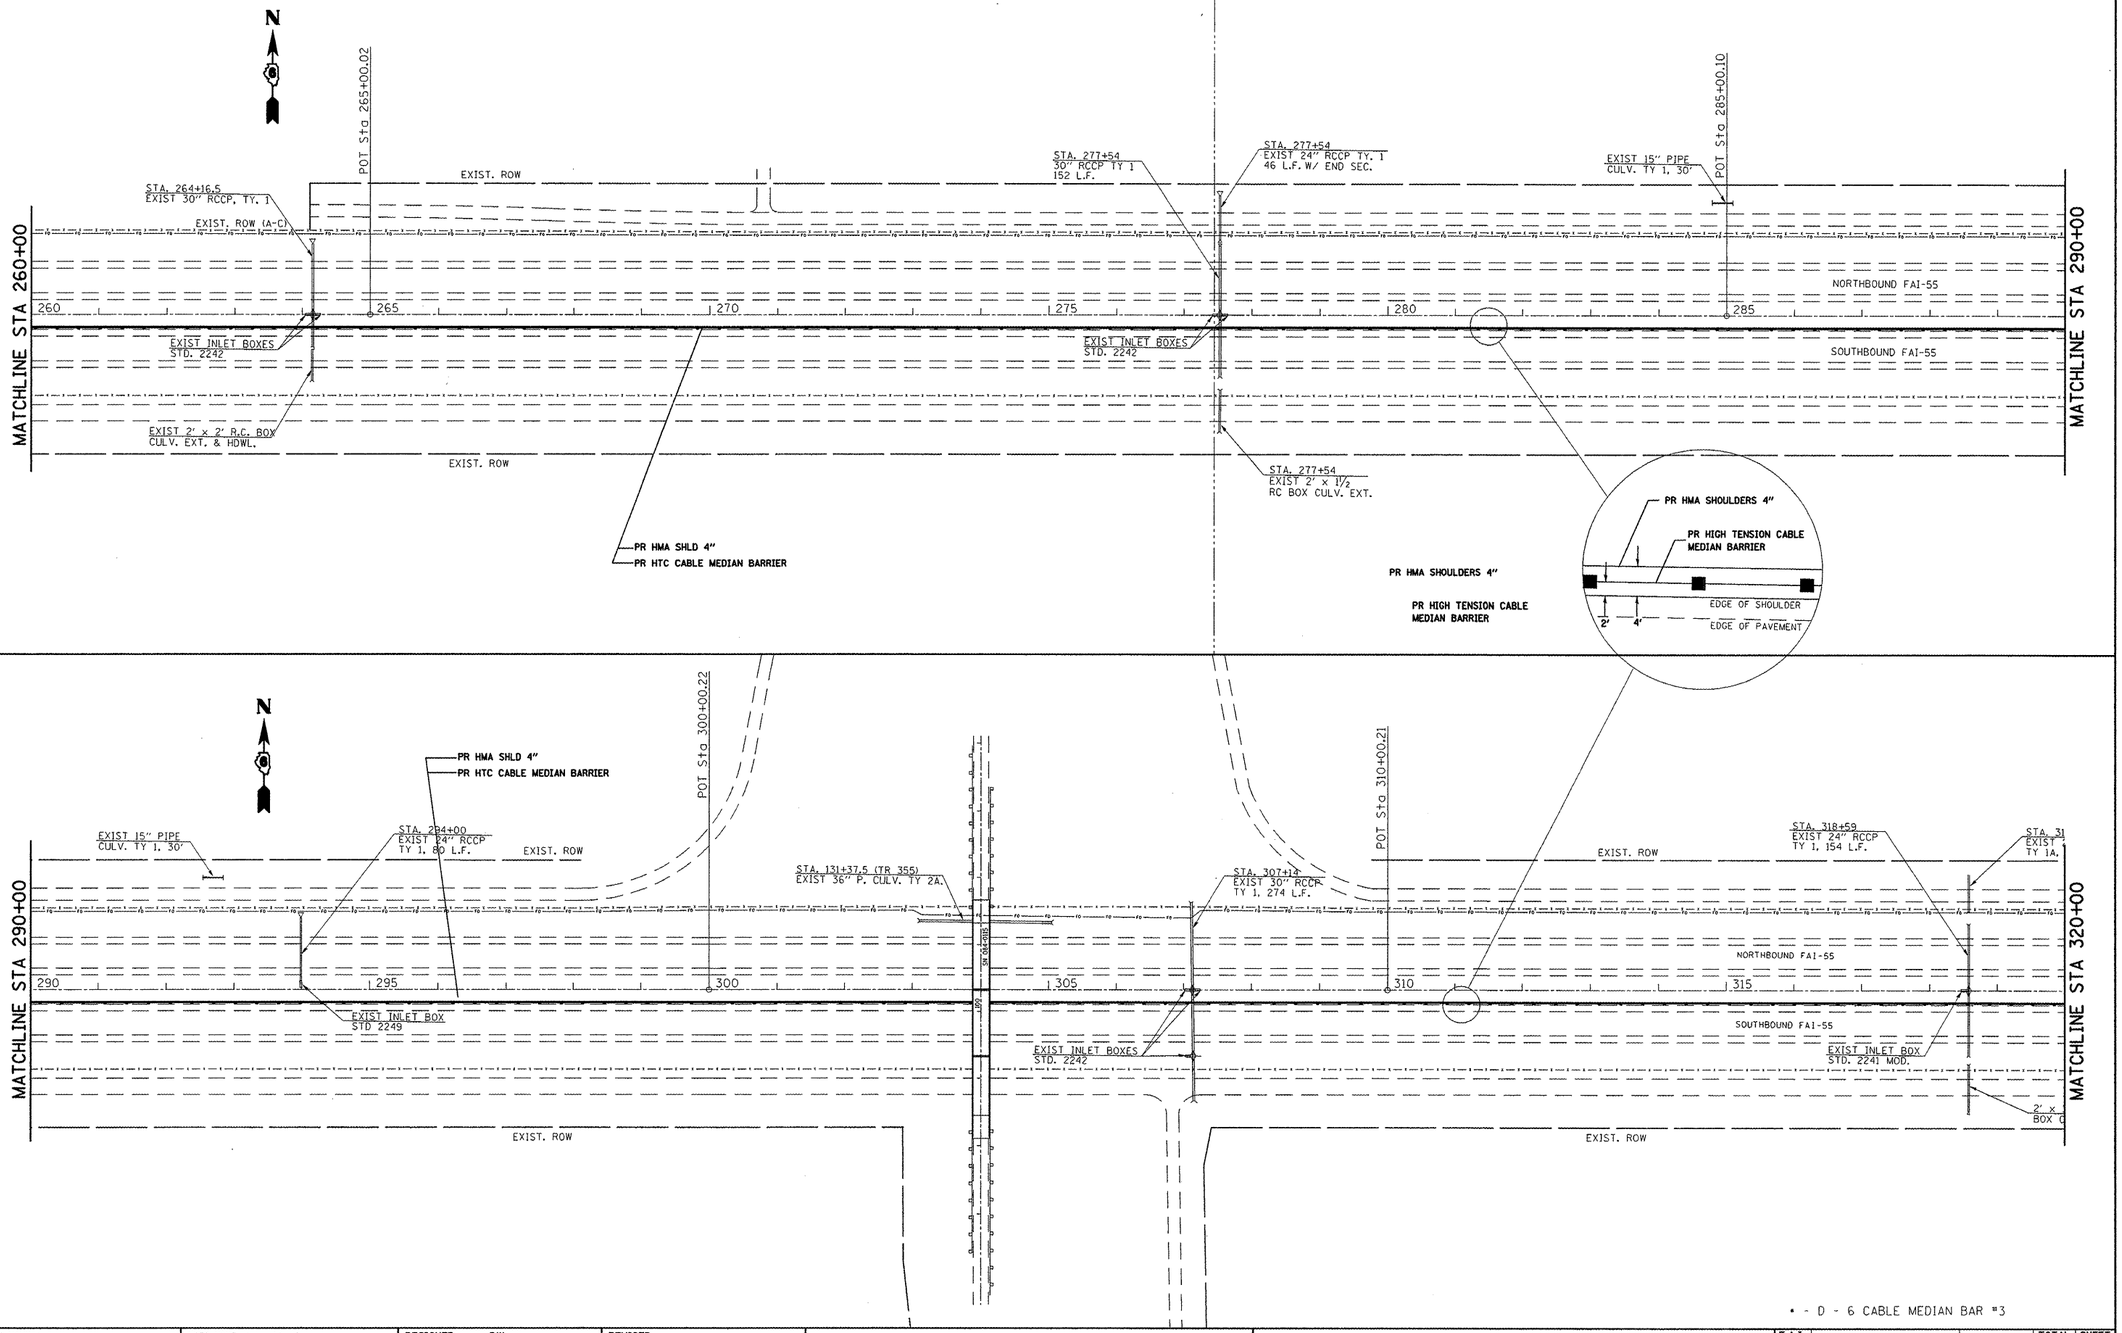


• - D - 6 CABLE MEDIAN BAR #3

| | | | |
|---|---|---|---|
| FILE NAME = C:\Projects\d672b85\d672b85-sht-plan.dgn | USER NAME = laughlinrl | DESIGNED - BKL | REVISED - |
| | | DRAWN - BKL | REVISED - |
| | PLOT SCALE = 200.0000 ' / IN. | CHECKED - JPM | REVISED - |
| | PLOT DATE = Mar-06-2008 02:06:42PM | DATE - 02/15/08 | REVISED - |

**STATE OF ILLINOIS**
**DEPARTMENT OF TRANSPORTATION**

**PLAN SHEET**

SCALE: 1" = 100' | SHEET NO. OF SHEETS | STA. 260+00.00 TO STA. 320+00.00

| F.A.I RTE. | SECTION | COUNTY | TOTAL SHEETS | SHEET NO. |
|---|---|---|---|---|
| 55 | • | SANGAMON | 14 | 7 |
| | | CONTRACT NO. 72B85 | | |
| FED. ROAD DIST. NO. | ILLINOIS | FED. AID PROJECT | | |