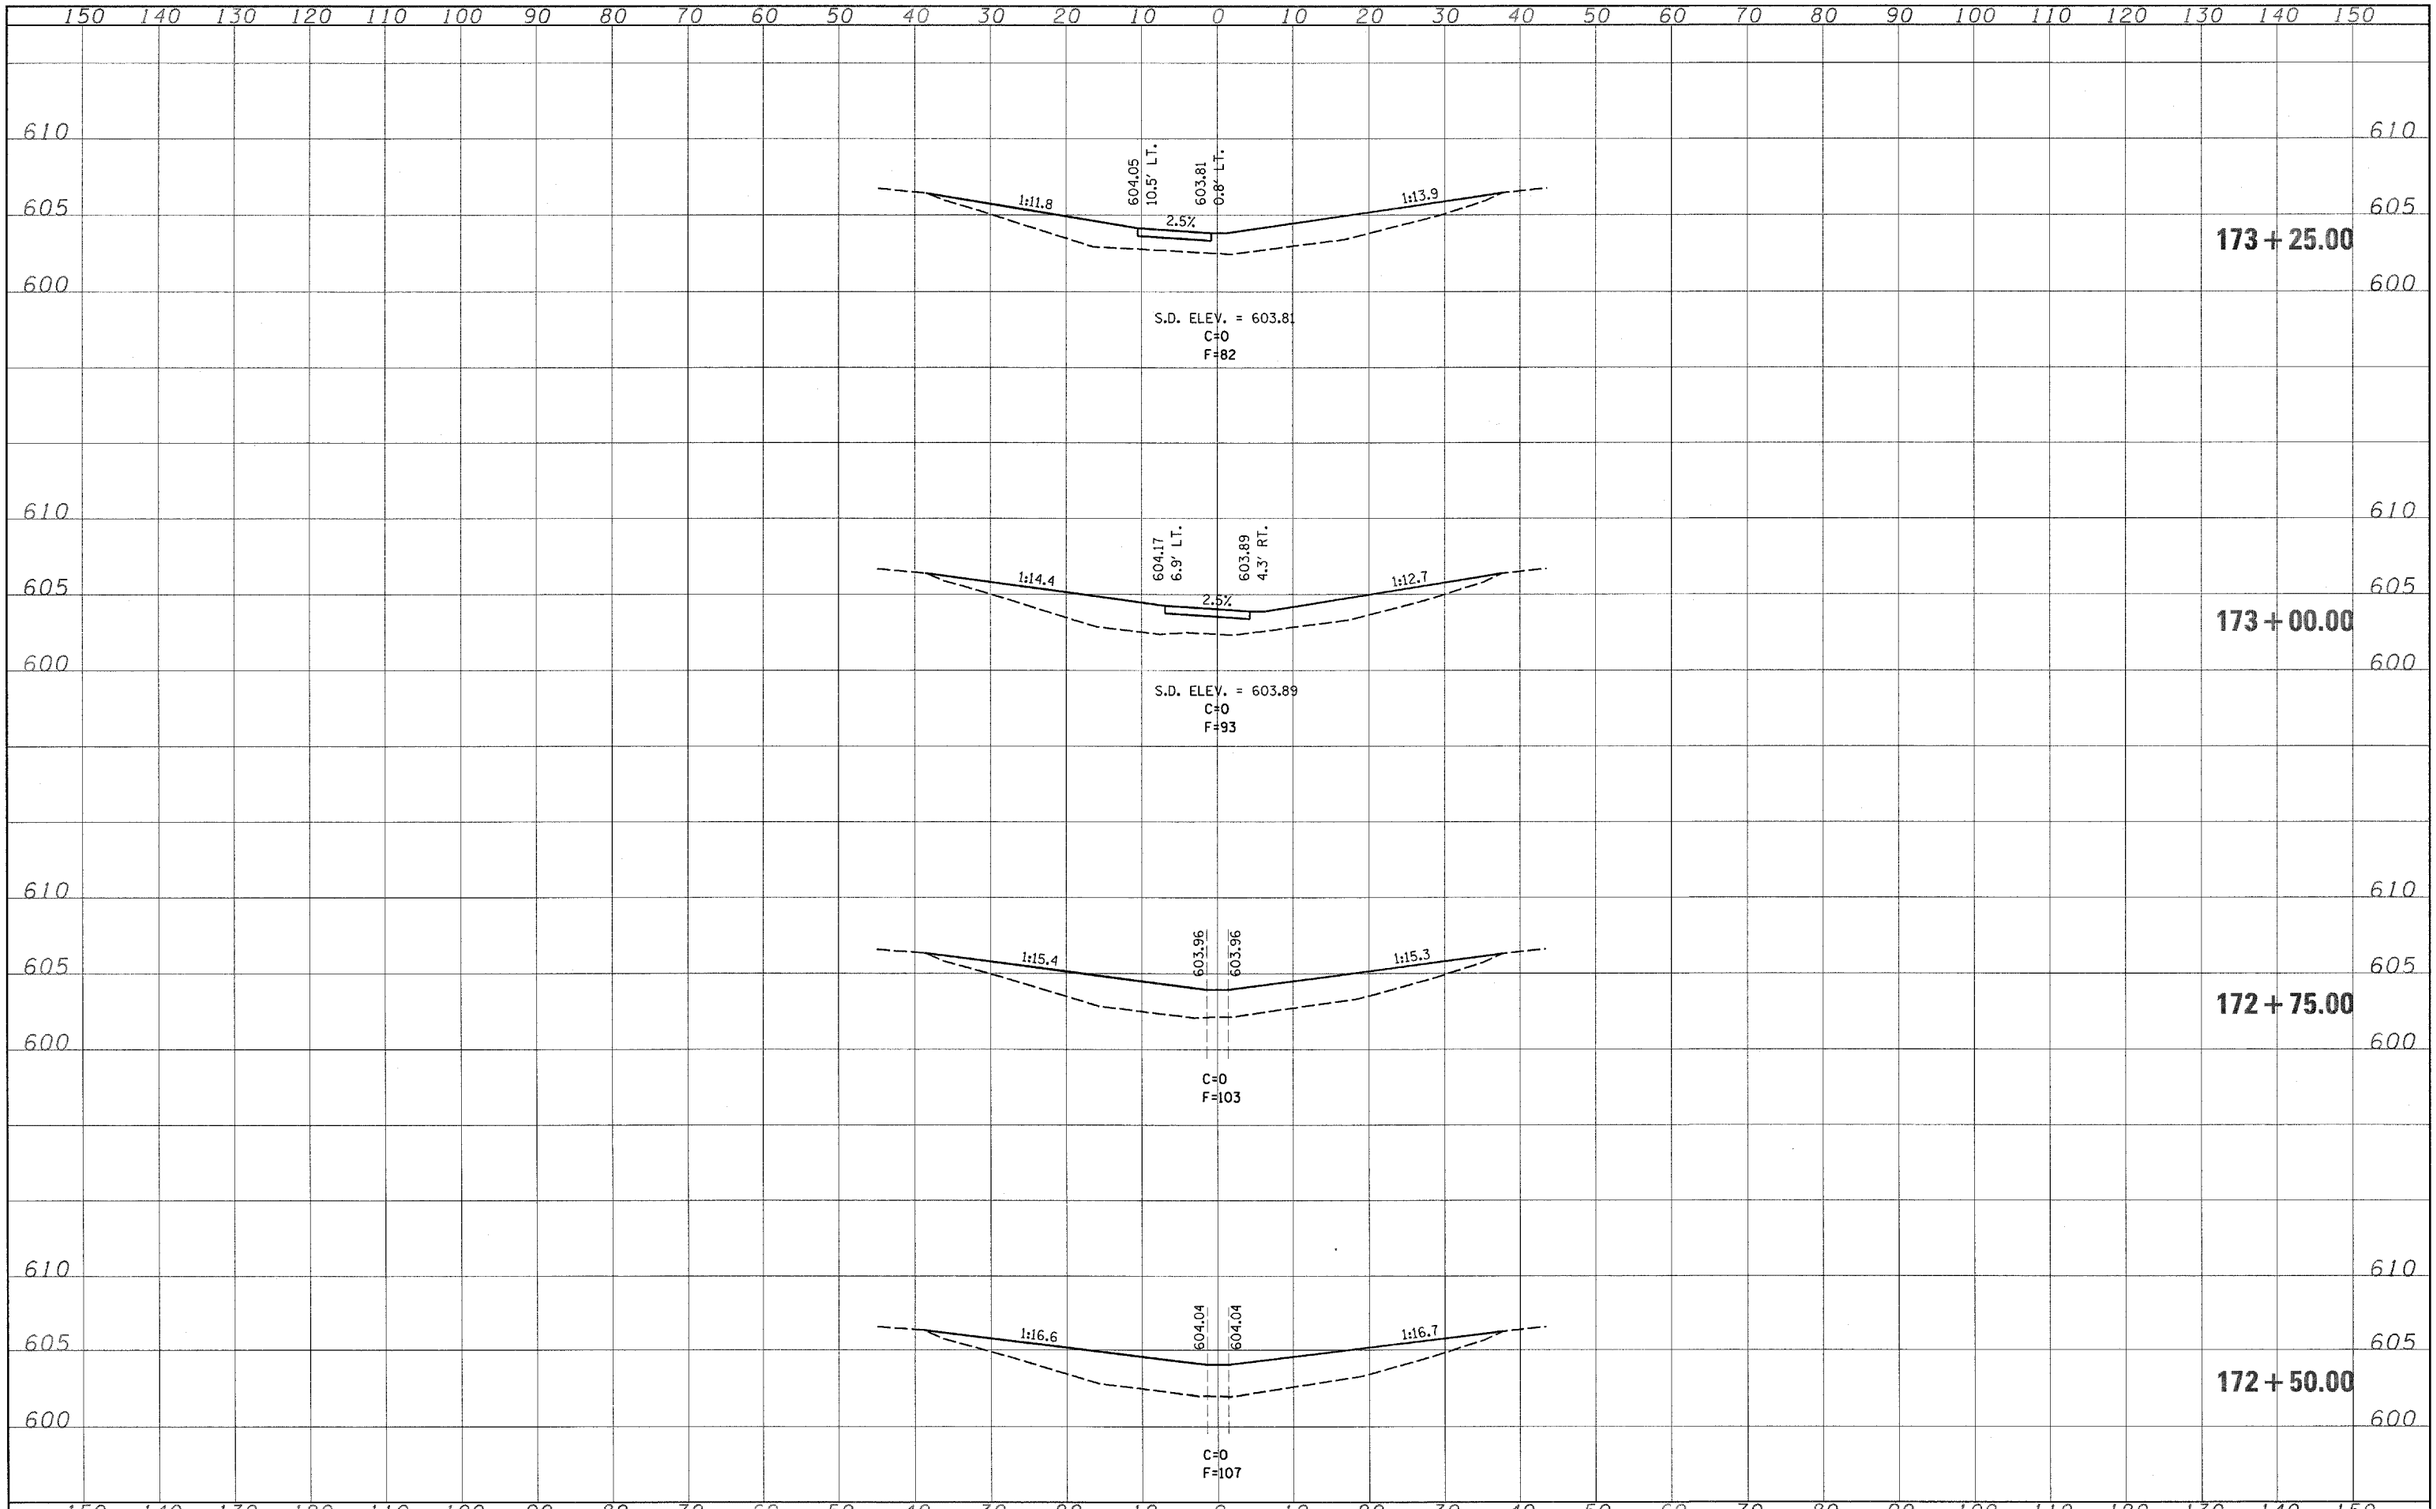

FILE NAME = c:\projects\74250d\xs06lsheet_74250.dgn	USER NAME = teasleyck	DESIGNED -	REVISED -	STATE OF ILLINOIS DEPARTMENT OF TRANSPORTATION	S.N. 058-0061	F.A.I RTE.	SECTION	COUNTY	TOTAL SHEETS / SHEET NO.
		DRAWN -	REVISED -			72	D7 SAFETY 2008-3	MACON	70 / 38
	PLOT SCALE = 10.0000 ' / IN.	CHECKED -	REVISED -					CONTRACT NO. 74250	
	PLOT DATE = 3/21/2008	DATE -	REVISED -		SCALE: SHEET NO. OF SHEETS STA. 172+50.00 TO STA. 173+25.00	FED. ROAD DIST. NO. 7	ILLINOIS	FED. AID PROJECT	

SURVEY NOTE BOOK NO. PLOTTED TEMPLATE AREAS AREAS CHECKED

SURVEY NOTE BOOK NO. PLOTTED TEMPLATE AREAS AREAS CHECKED