CONTRACT NO. 76948

F.A.P. RTE.	SECTION	COUNTY	TOTAL SHEETS	SHEET NO.
304	5BR-2	CALHOUN	68	23
STA. 470+00.00		TO STA. 475+00.00		
FED. ROAD DIST. NO. _	ILLINOIS	FED. AID PROJECT		

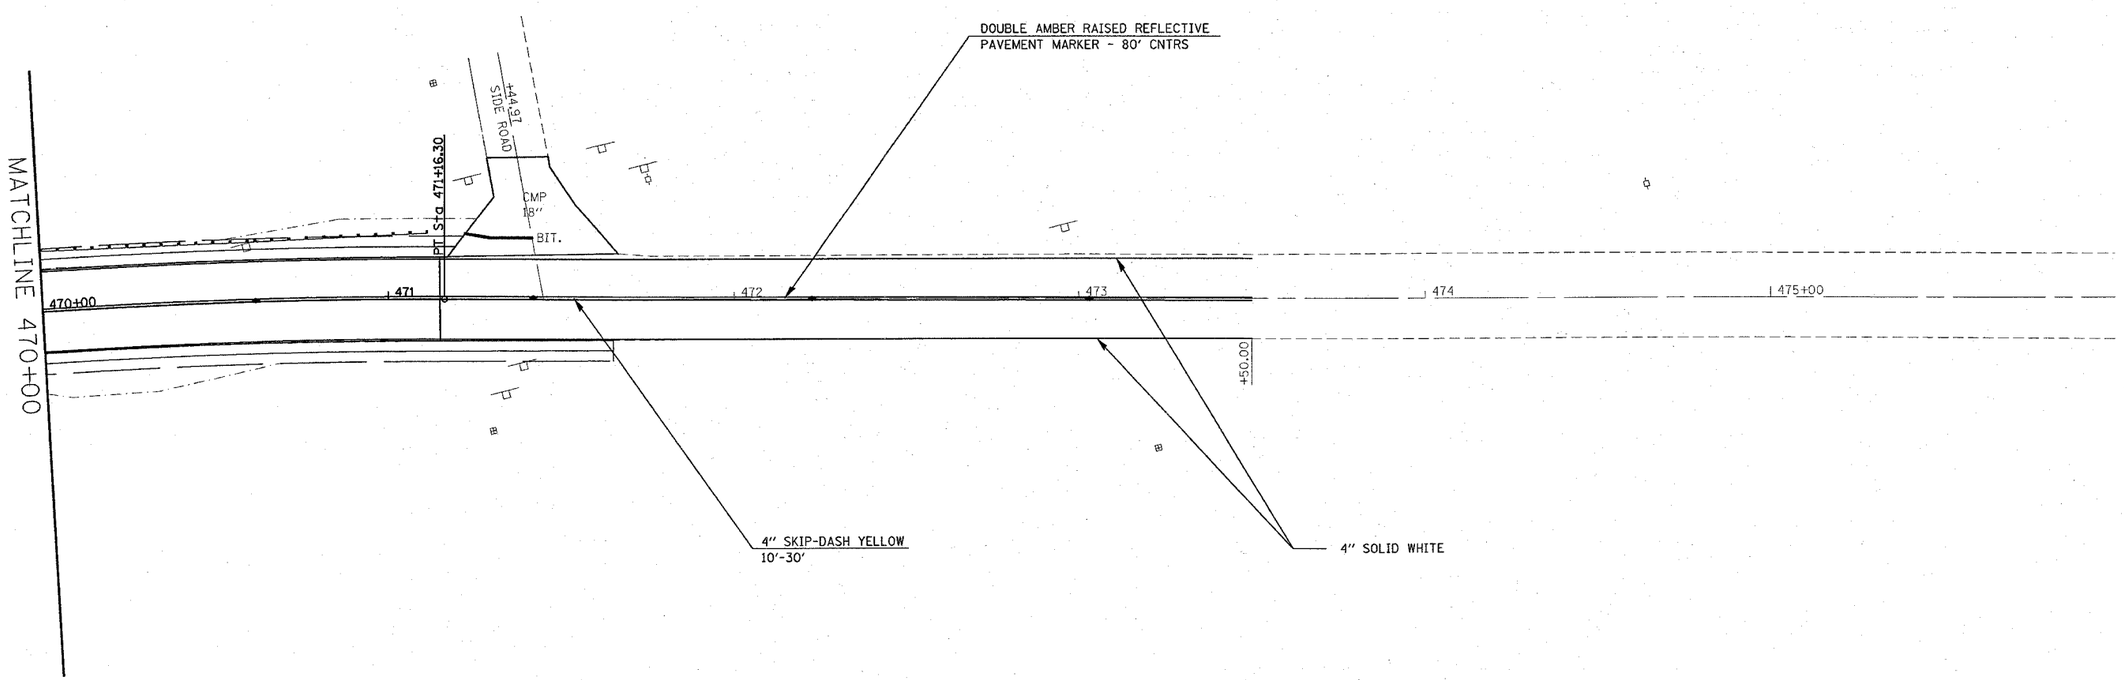

20' 0 20' 40'

SCALE: 1" = 20'

REVISIONS NAME	DATE

ILLINOIS DEPARTMENT OF TRANSPORTATION

PAVEMENT MARKING DETAILS

FAP ROUTE 304
SECTION 5BR-2
CALHOUN COUNTY

SCALE: VERT.
HORIZ.
DATE

DRAWN BY
CHECKED BY

PLOT DATE = 1/30/2009
FILE NAME = c:\projects\ed9905\plan\stg99005a.dgn
PLOT SCALE = 20.0000 ' / IN.
REFERENCE = sheet9