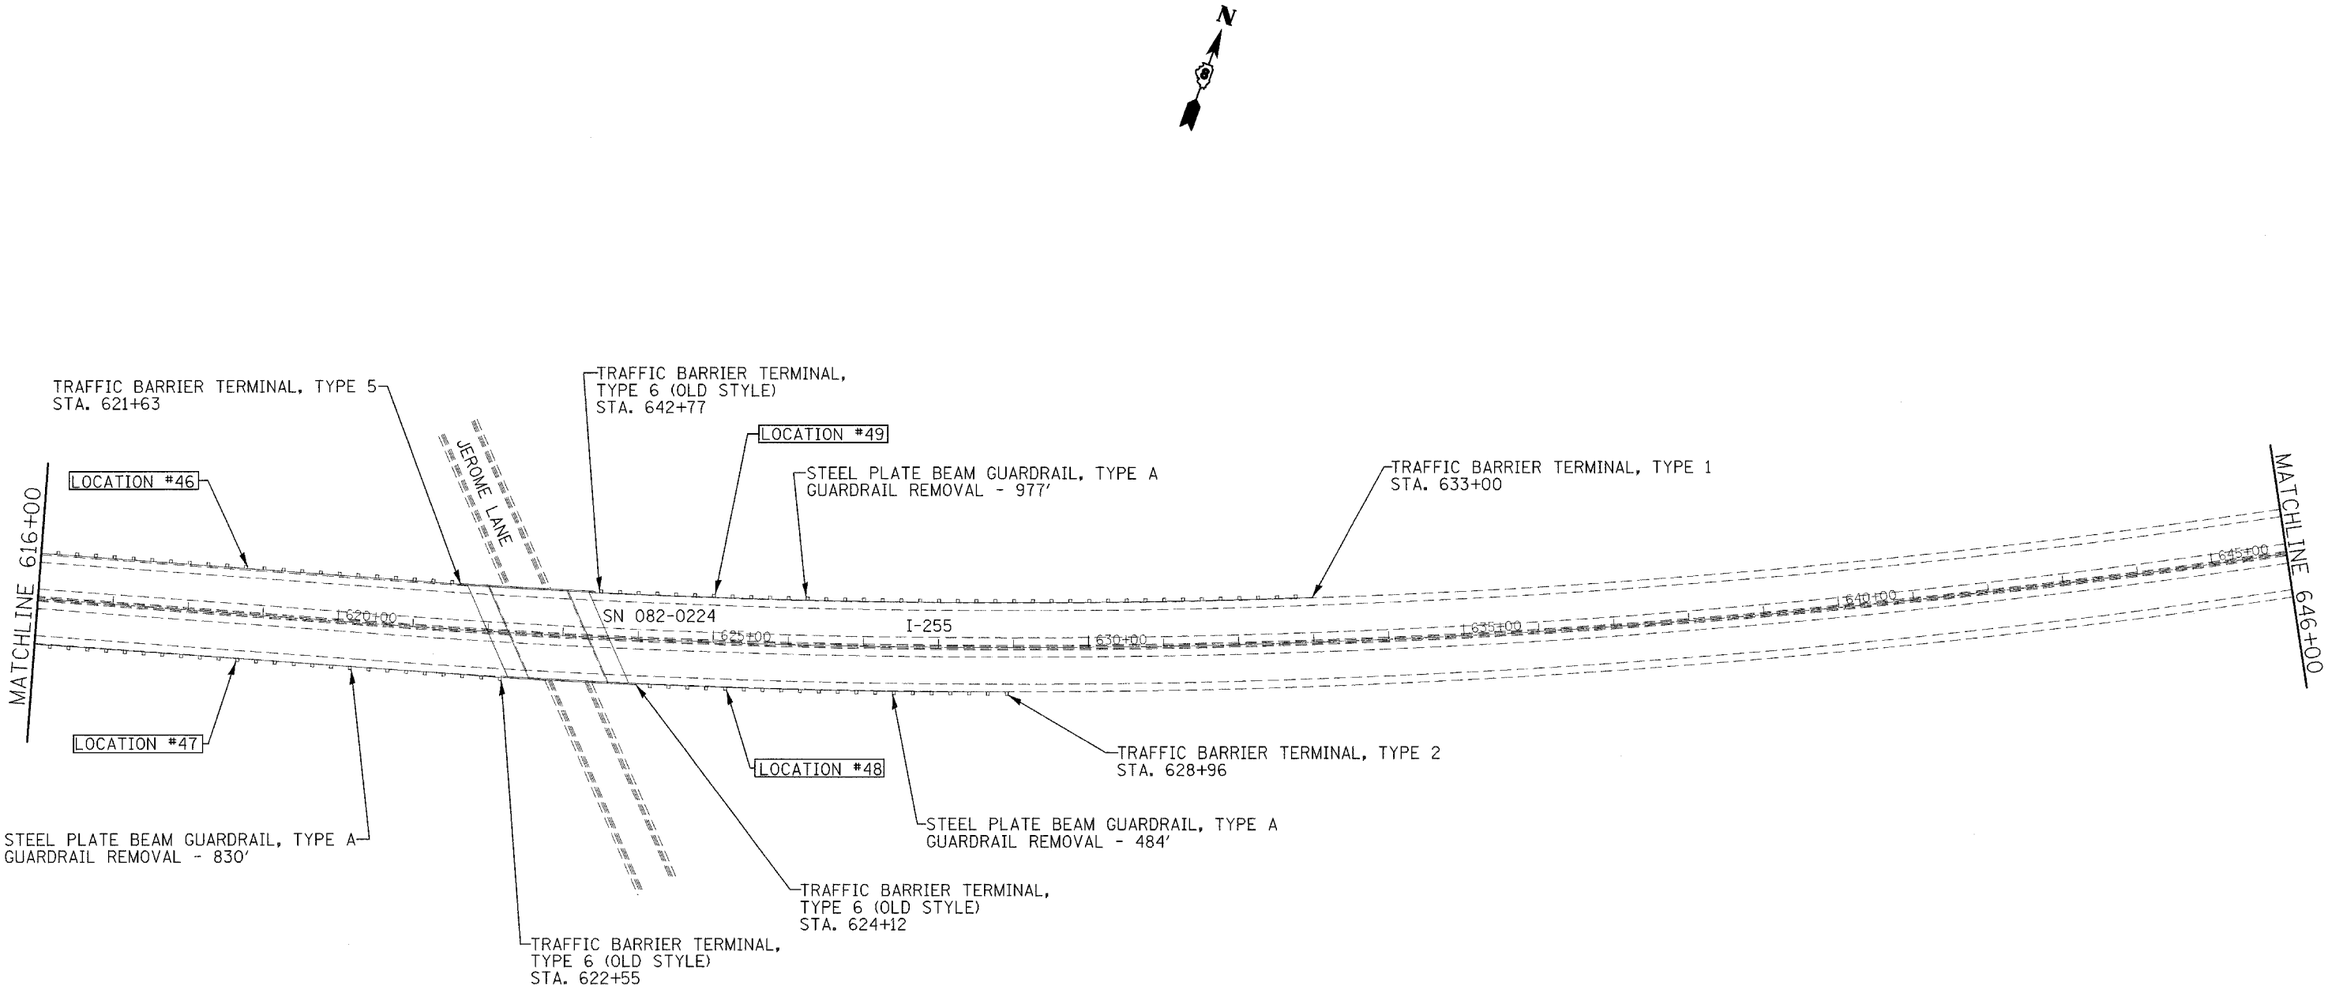

*ALL TRAFFIC BARRIER TERMINALS AND RAIL TYPES ARE SHOWN FOR CONTRACTOR USE AND INFORMATION.

FILE NAME = c:\projects\ed02108\cadd\pln02108e.dgn	USER NAME = alfordb	DESIGNED -	REVISED -
		DRAWN -	REVISED -
	PLOT SCALE = 100.0000 ' / IN.	CHECKED -	REVISED -
	PLOT DATE = 3/19/2008	DATE -	REVISED -

STATE OF ILLINOIS
DEPARTMENT OF TRANSPORTATION

EXISTING/REMOVAL SHEETS

SCALE: | SHEET NO. OF SHEETS | STA. | TO STA.

F.A.I RTE.	SECTION	COUNTY	TOTAL SHEETS	SHEET NO.
255	D-8 GUARDRAIL 2008-2	VARIOUS	102	29
		CONTRACT NO. 76B48		
FED. ROAD DIST. NO.	ILLINOIS	FED. AID PROJECT		