CONTRACT NO. 78028

FAS RTE	SECTION	COUNTY	TOTAL SHEETS	SHEET NO.
899	BBR-2	SALINE	75	8
STA. 799+50		TO STA. 805+20		
FED. ROAD DIST. NO.	ILLINOIS	FED. AID PROJECT		

SEC. 14, T9S, R5E, 3RD P.M.

N

20 0 20 40

SCALE IN FEET

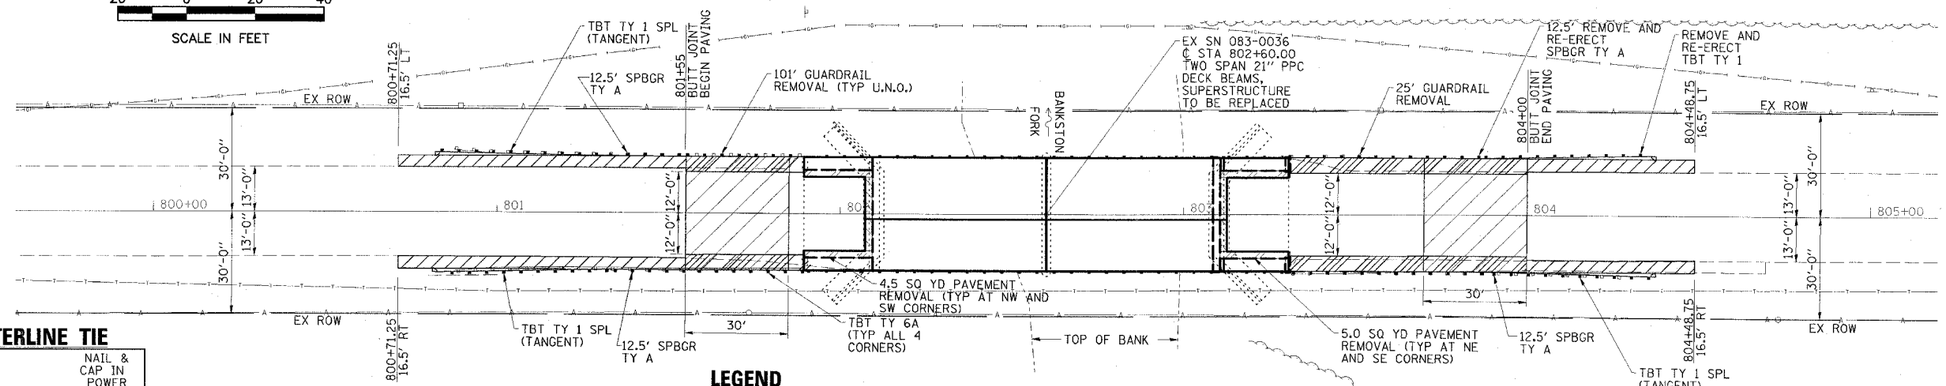

CENTERLINE TIE

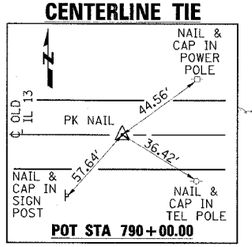

POT STA 790+00.00

LEGEND

- HMA SHOULDER
- BASE COURSE WIDENING, 10"
- HMA SURF REMOVAL - BUTT JOINT
- PAVEMENT REMOVAL
- HMA SURF REMOVAL, SPECIAL

BENCHMARK

RAILROAD SPIKE IN POWER POLE, STA 803+57, 31' LT, EL 381.09

CENTERLINE TIE

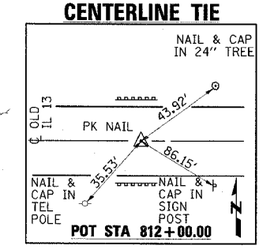

POT STA 812+00.00

SEC. 14, T9S, R5E, 3RD P.M.

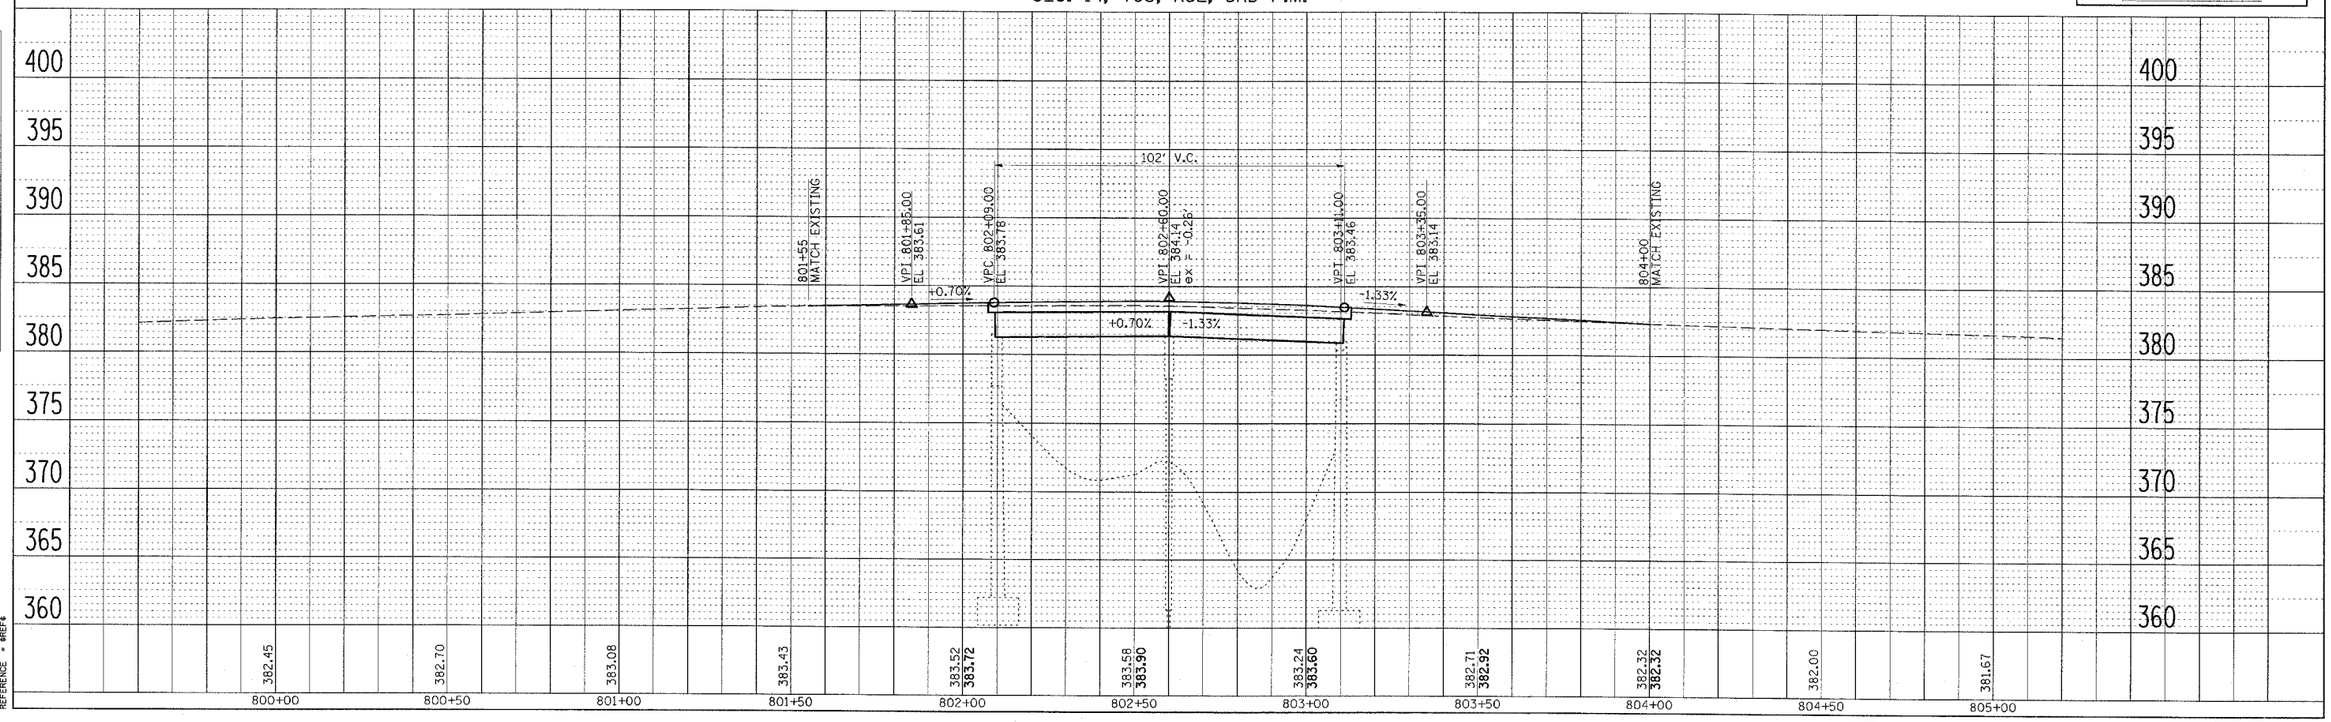

FAS RTE 899 (OLD IL 13) PLAN & PROFILE
STA 799+50.00 TO STA 805+20.00

PLOT DATE = #DATE#
FILE NAME = #FILE#
PLOT SCALE = #SCALE#
REFERENCE = #REF#