RTE.	SECTION	COUNTY	TOTAL SHEETS	SHEET NO.
TR-195	06-08117-00-BR	MORGAN	14	10
		CONTRACT NO.		
FED. ROAD DIST. NO.	ILLINOIS	FED. AID PROJECT 93461		

FINAL SURVEY — NOTE BOOK — NO. — SURVEYED — PLOTTED — TEMPLATE — AREAS — BY — DATE — AREAS CHECKED

ORIGINAL SURVEY — NOTE BOOK — NO. — SURVEYED — PLOTTED — TEMPLATE — AREAS — BY — DATE — AREAS CHECKED

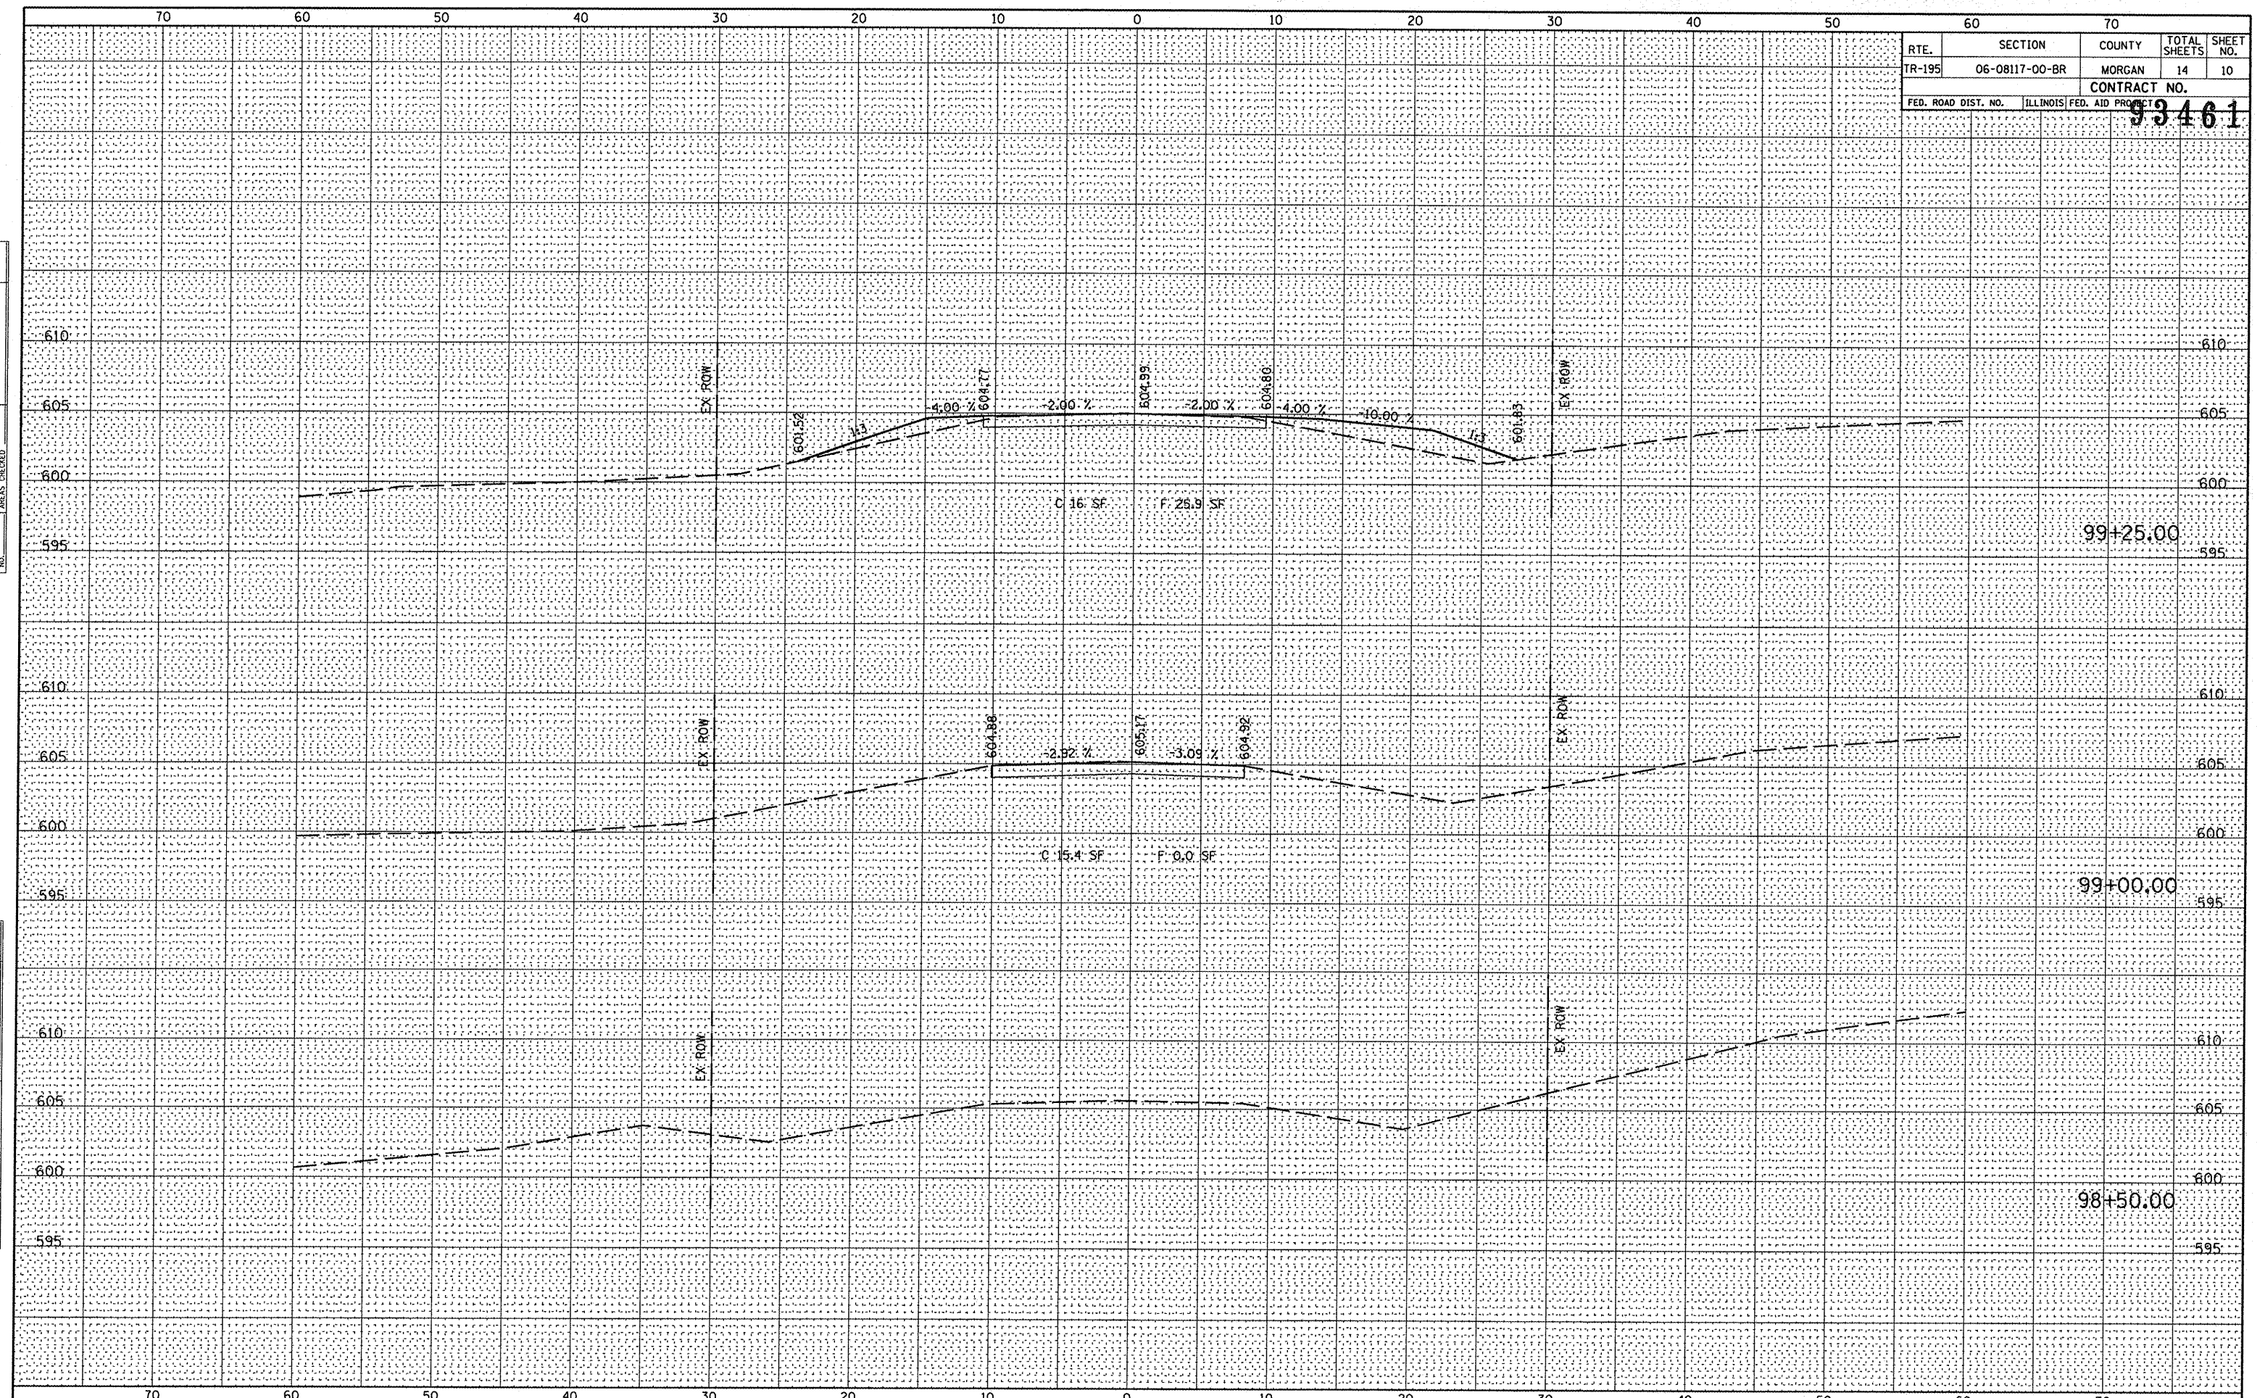

FILE NAME = P:\07e1789\Design\Plans\010-0141789 xsections sheets.dgn	USER NAME = $USER$	DESIGNED - MGM	REVISED -	
	PLOT SCALE = 10.000 ' / IN.	DRAWN - MGM	REVISED -	
	PLOT DATE = 3/13/2008	CHECKED - RHB	REVISED -	
		DATE - JAN. 24, 2008	REVISED -	

STATE OF ILLINOIS
DEPARTMENT OF TRANSPORTATION

CROSS SECTIONS
WOODS LANE (TR-195)

SCALE: 5'HZ/5'VT | SHEET NO. 10 OF 14 SHEETS | STA. 98+50.00 TO STA. 99+25.00

RTE.	SECTION	COUNTY	TOTAL SHEETS	SHEET NO.
TR-195	06-08117-00-BR	MORGAN	14	10
		CONTRACT NO.		
FED. ROAD DIST. NO.	ILLINOIS	FED. AID PROJECT		