CONTRACT NO. 95553

FINAL SURVEY	BY	DATE
SURVEYED		
PLOTTED		
TEMPLATE		
NOTE BOOK		
AREAS		
NO.	AREAS CHECKED	

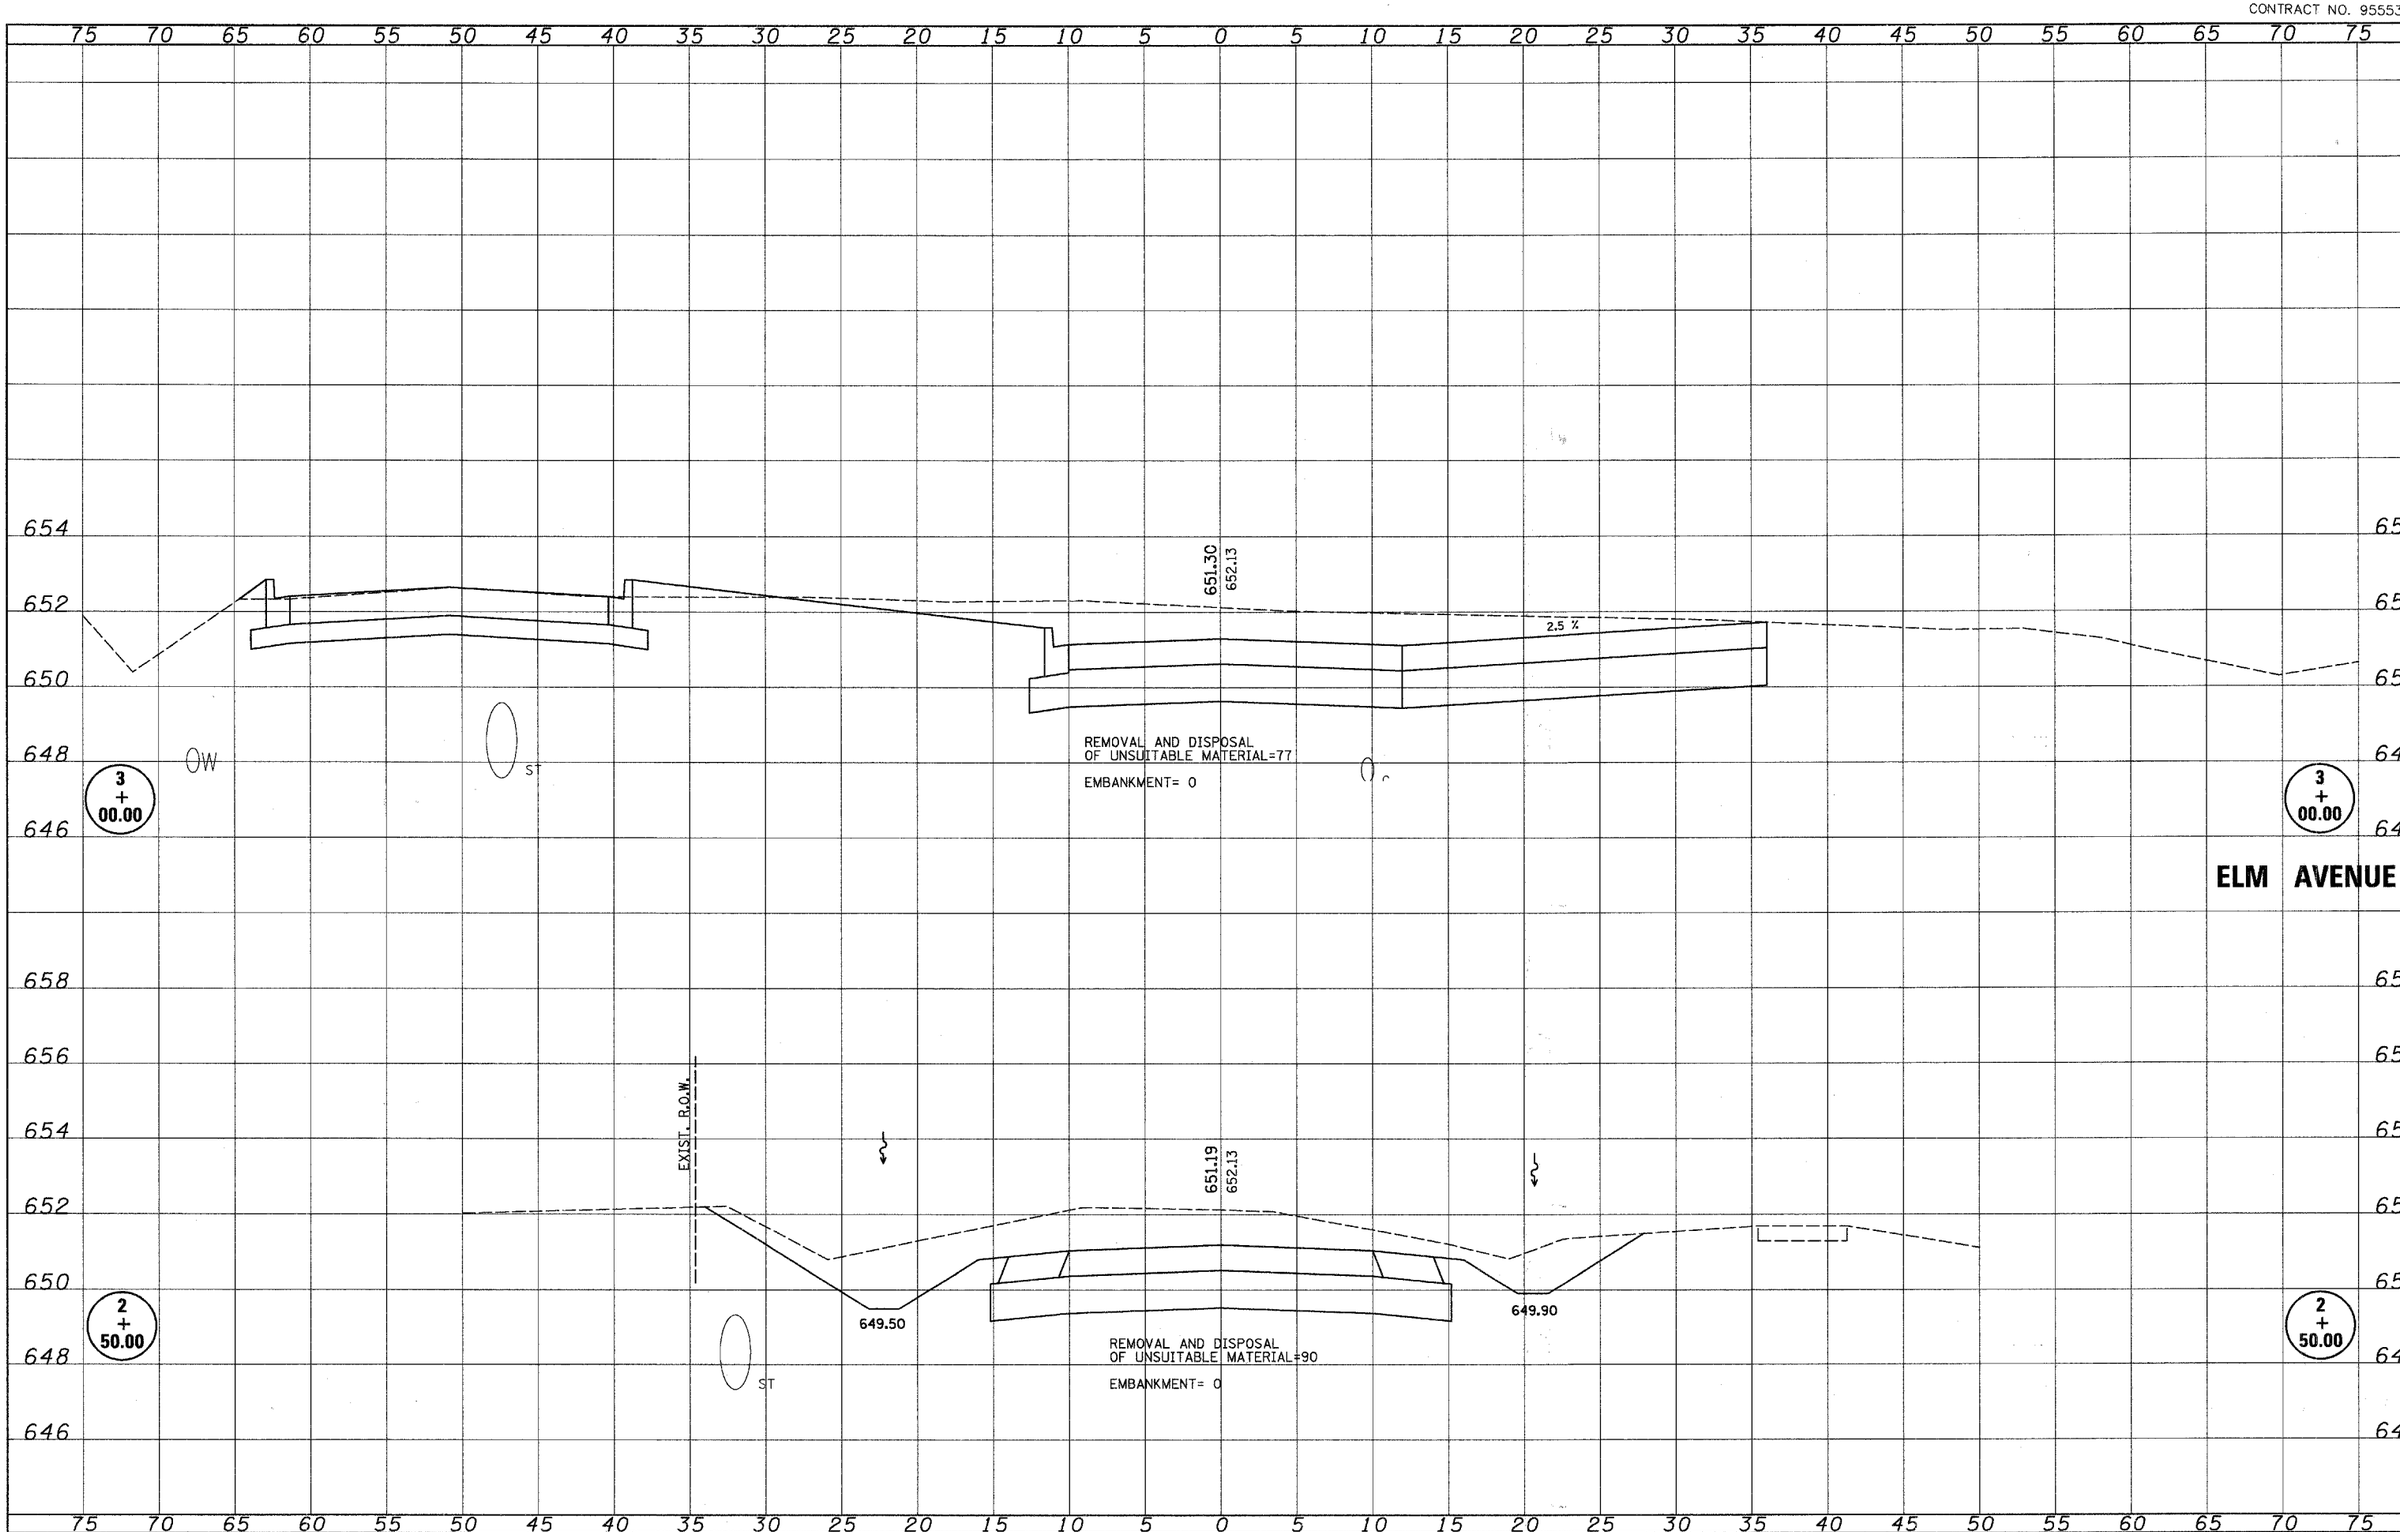

ORIGINAL SURVEY	BY	DATE
SURVEYED		
PLOTTED		
TEMPLATE		
NOTE BOOK		
AREAS		
NO.	AREAS CHECKED	

FILE NAME = $FILEL$	USER NAME = $USER$	DESIGNED -	REVISED -
		DRAWN -	REVISED -
	PLOT SCALE = $SCALE$	CHECKED -	REVISED -
	PLOT DATE = 3/31/2008	DATE -	REVISED -

STATE OF ILLINOIS
DEPARTMENT OF TRANSPORTATION

CROSS SECTIONS

SCALE: | SHEET NO. OF SHEETS | STA. 2+50.00 | TO STA. 3+00.00

F.A. RTE.	SECTION	COUNTY	TOTAL SHEETS	S
N/A	02-00066-00-PV	CUMBERLAND	32	
		CONTRACT NO. 95		
FED. ROAD DIST. NO.	ILLINOIS	FED. AID PROJECT		