ROUTE NO.	SECTION	COUNTY	TOTAL SHEETS	SHEET NO.
-	99-00009-01-FP	ST. CLAIR	69	23
FED. ROAD DIST. NO. 8	ILLINOIS	FED. AID PROJECT-		7
PAVEMENT STRIPING & TRAFFIC CONTROL				
CONTRACT NO. 97312				

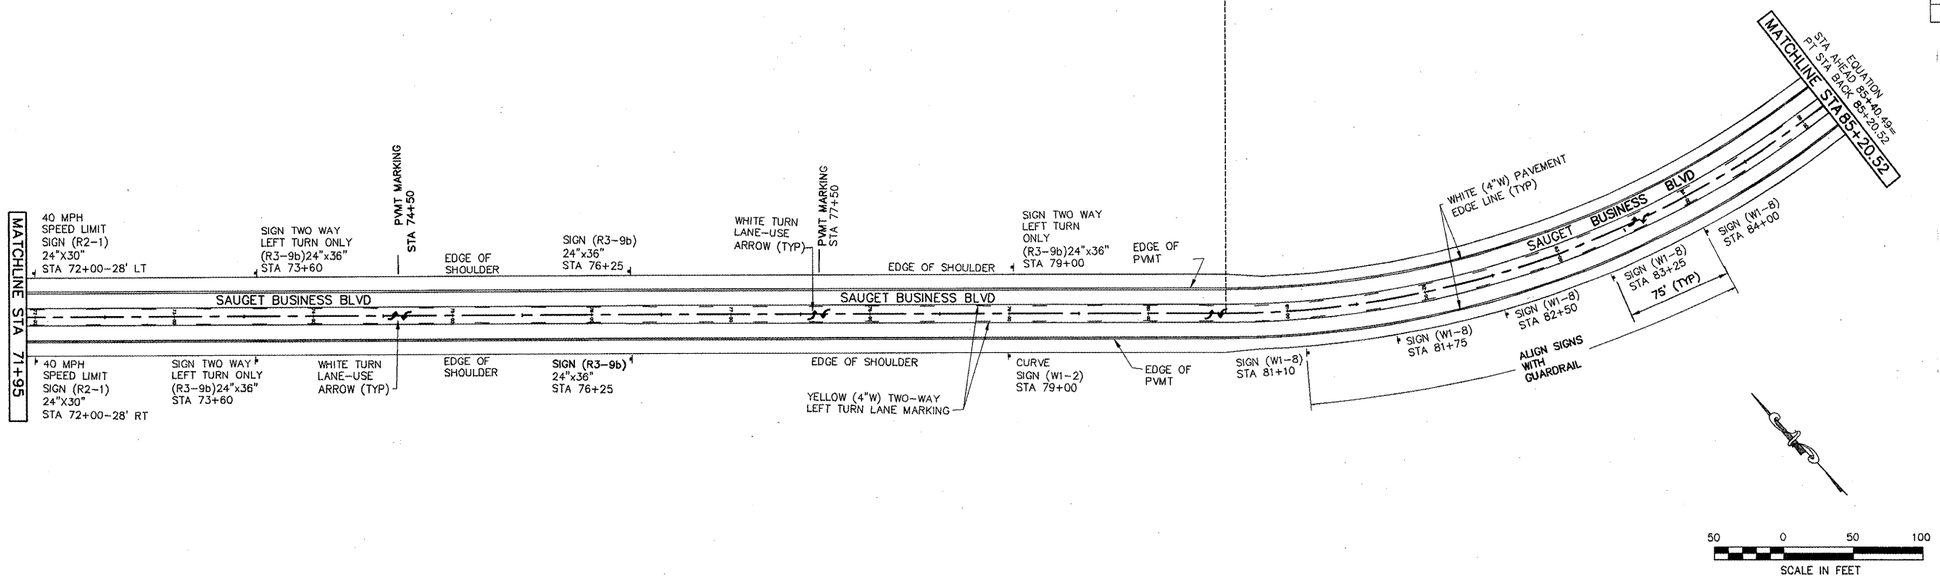

T:\Clients\SAUGET\7313-97-1 phil a\dwg\025-029-STRIPING-PLAN.dwg, 023 STRIPING, 4/10/2008 6:09:17 PM, Xerox 8825.pc3