ROUTE NO.	SECTION	COUNTY	TOTAL SHEETS	SHEET NO.
–	99-00009 -01-FP	ST. CLAIR	69	53
FED. ROAD DIST. NO. 8	ILLINOIS	FED. AID PROJECT–		
CROSS SECTION				
CONTRACT NO. 97312				

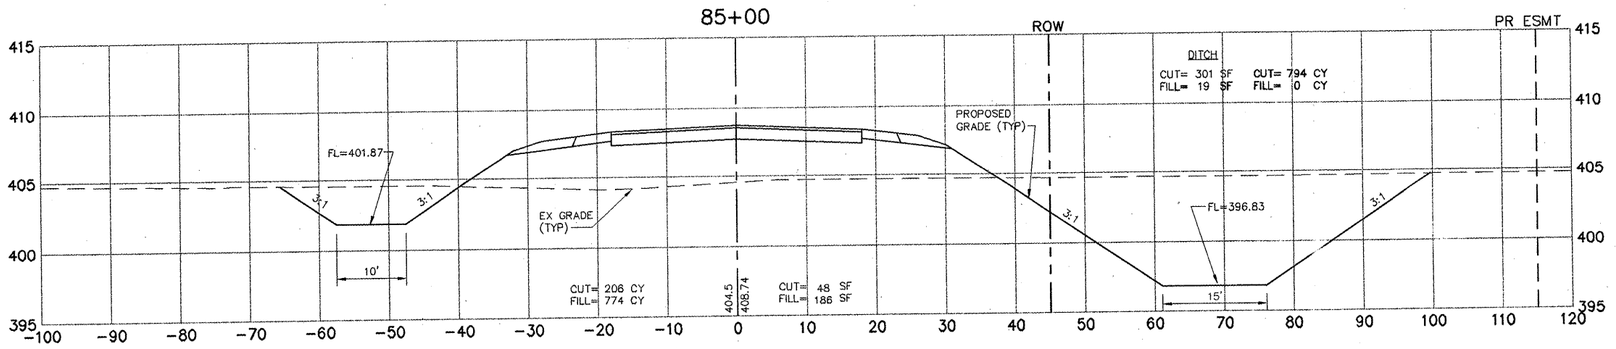

T:\SAUGET\7313-97-1 phil sldwg\046-056-X-SECT.dwg, 4/10/2008 3:56:52 PM