ROUTE NO.	SECTION	COUNTY	TOTAL SHEETS	SHEET NO.
–	99-00009 -01-FP	ST. CLAIR	69	59
–				
FED. ROAD DIST. NO. 8	ILLINOIS	FED. AID PROJECT-		
CROSS SECTION				
CONTRACT NO. 97312				

SAUGET BUSINESS BOULEVARD

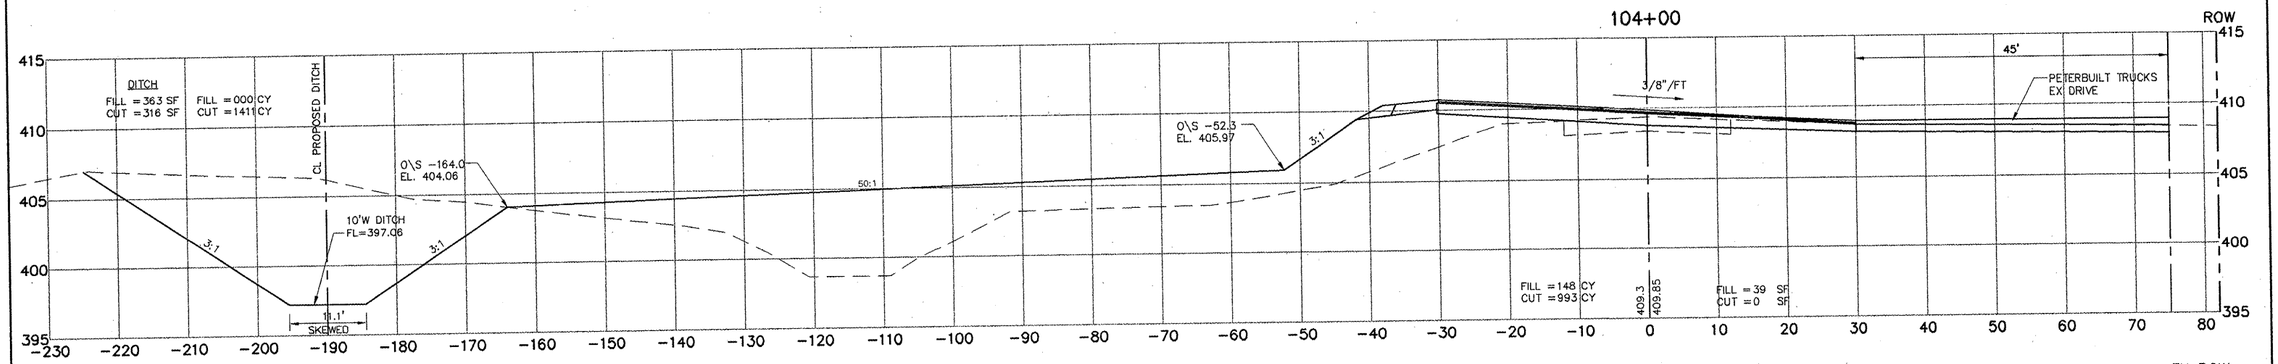

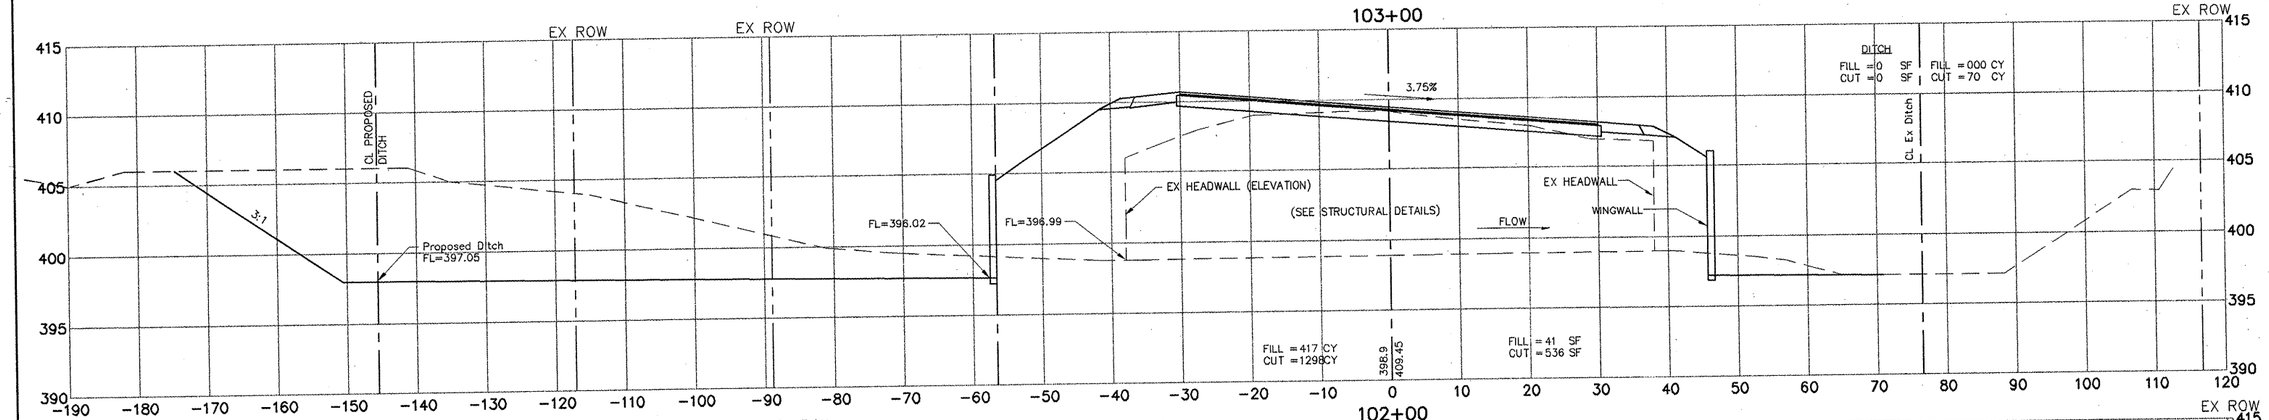

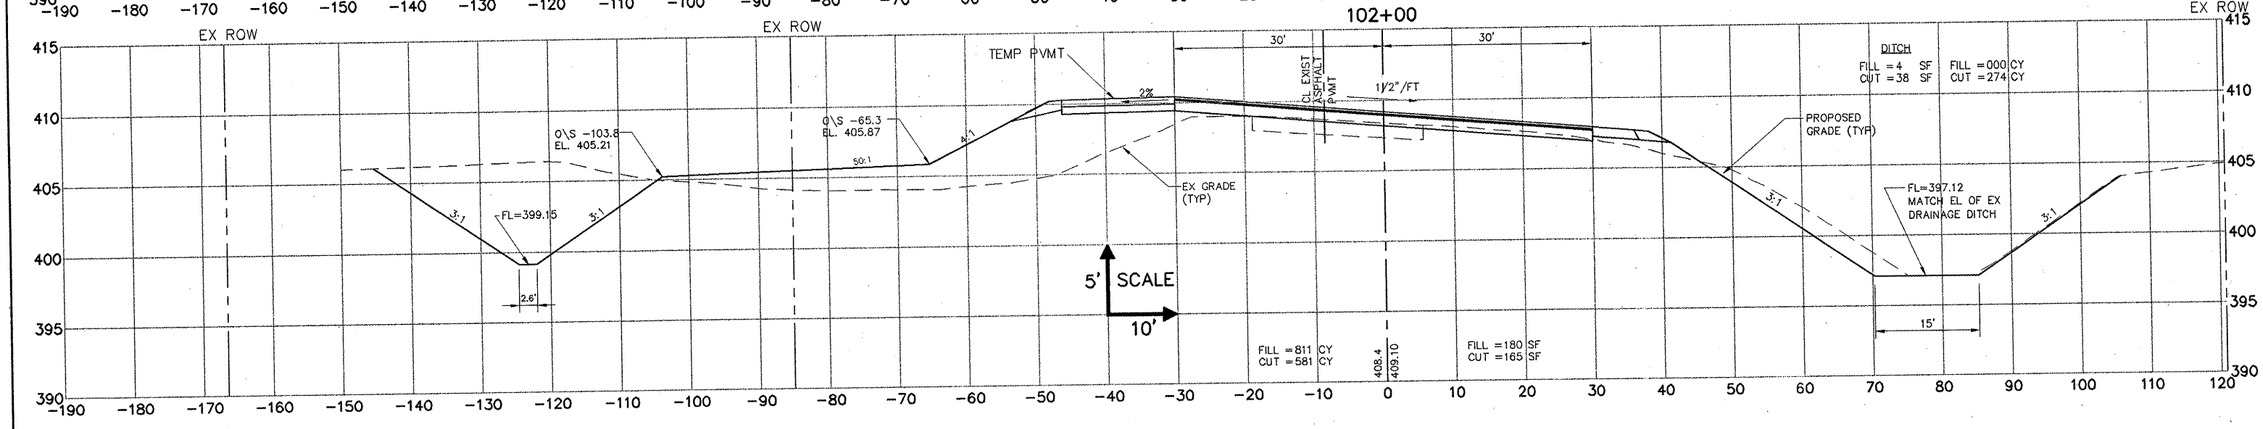

T:\SMJOBS\07\313-97-1 plot #dwg\057-019-X-SECT.dwg, 4/10/2008 4:04:09 PM