ROUTE NO.	SECTION	COUNTY	TOTAL SHEETS	SHEET NO.
- -	99-00009 -01-FP	ST. CLAIR	69	67
FED. ROAD DIST. NO. 8	ILLINOIS	FED. AID PROJECT-		. 7
CROSS SECTION				
CONTRACT NO. 97312				

MOUSETTE LANE (EAST)

49+25 END CONSTRUCTION

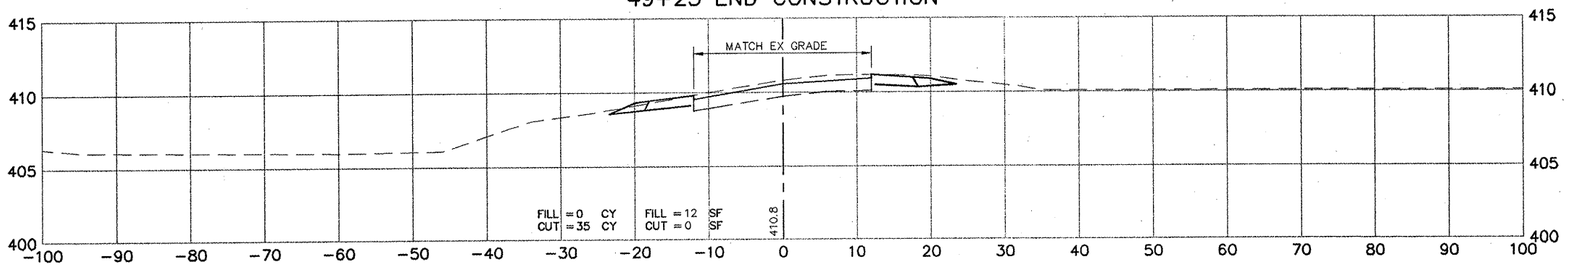

49+00

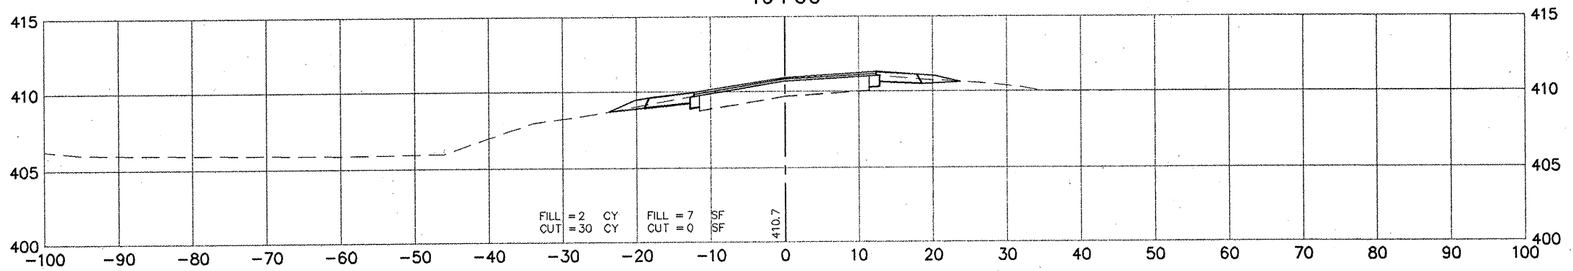

48+00

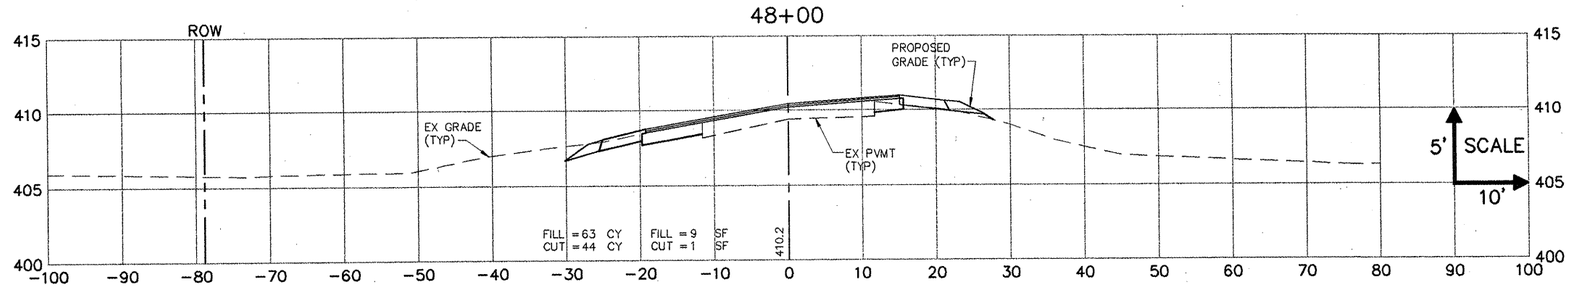

T:\ILNDSET\2315-97-1 plot k\dwg\007-070-XX-SECT.dwg, 4/10/2008 4:05:08 PM