C.H.	SECTION	COUNTY	TOTAL SHEETS	SHEET NO.
7	06-00097-00-BR	UNION	16	3
STA. 5+00		TO STA. 15+00		
FED. ROAD DIST. NO.	ILLINOIS	CONTRACT NO. 99311		

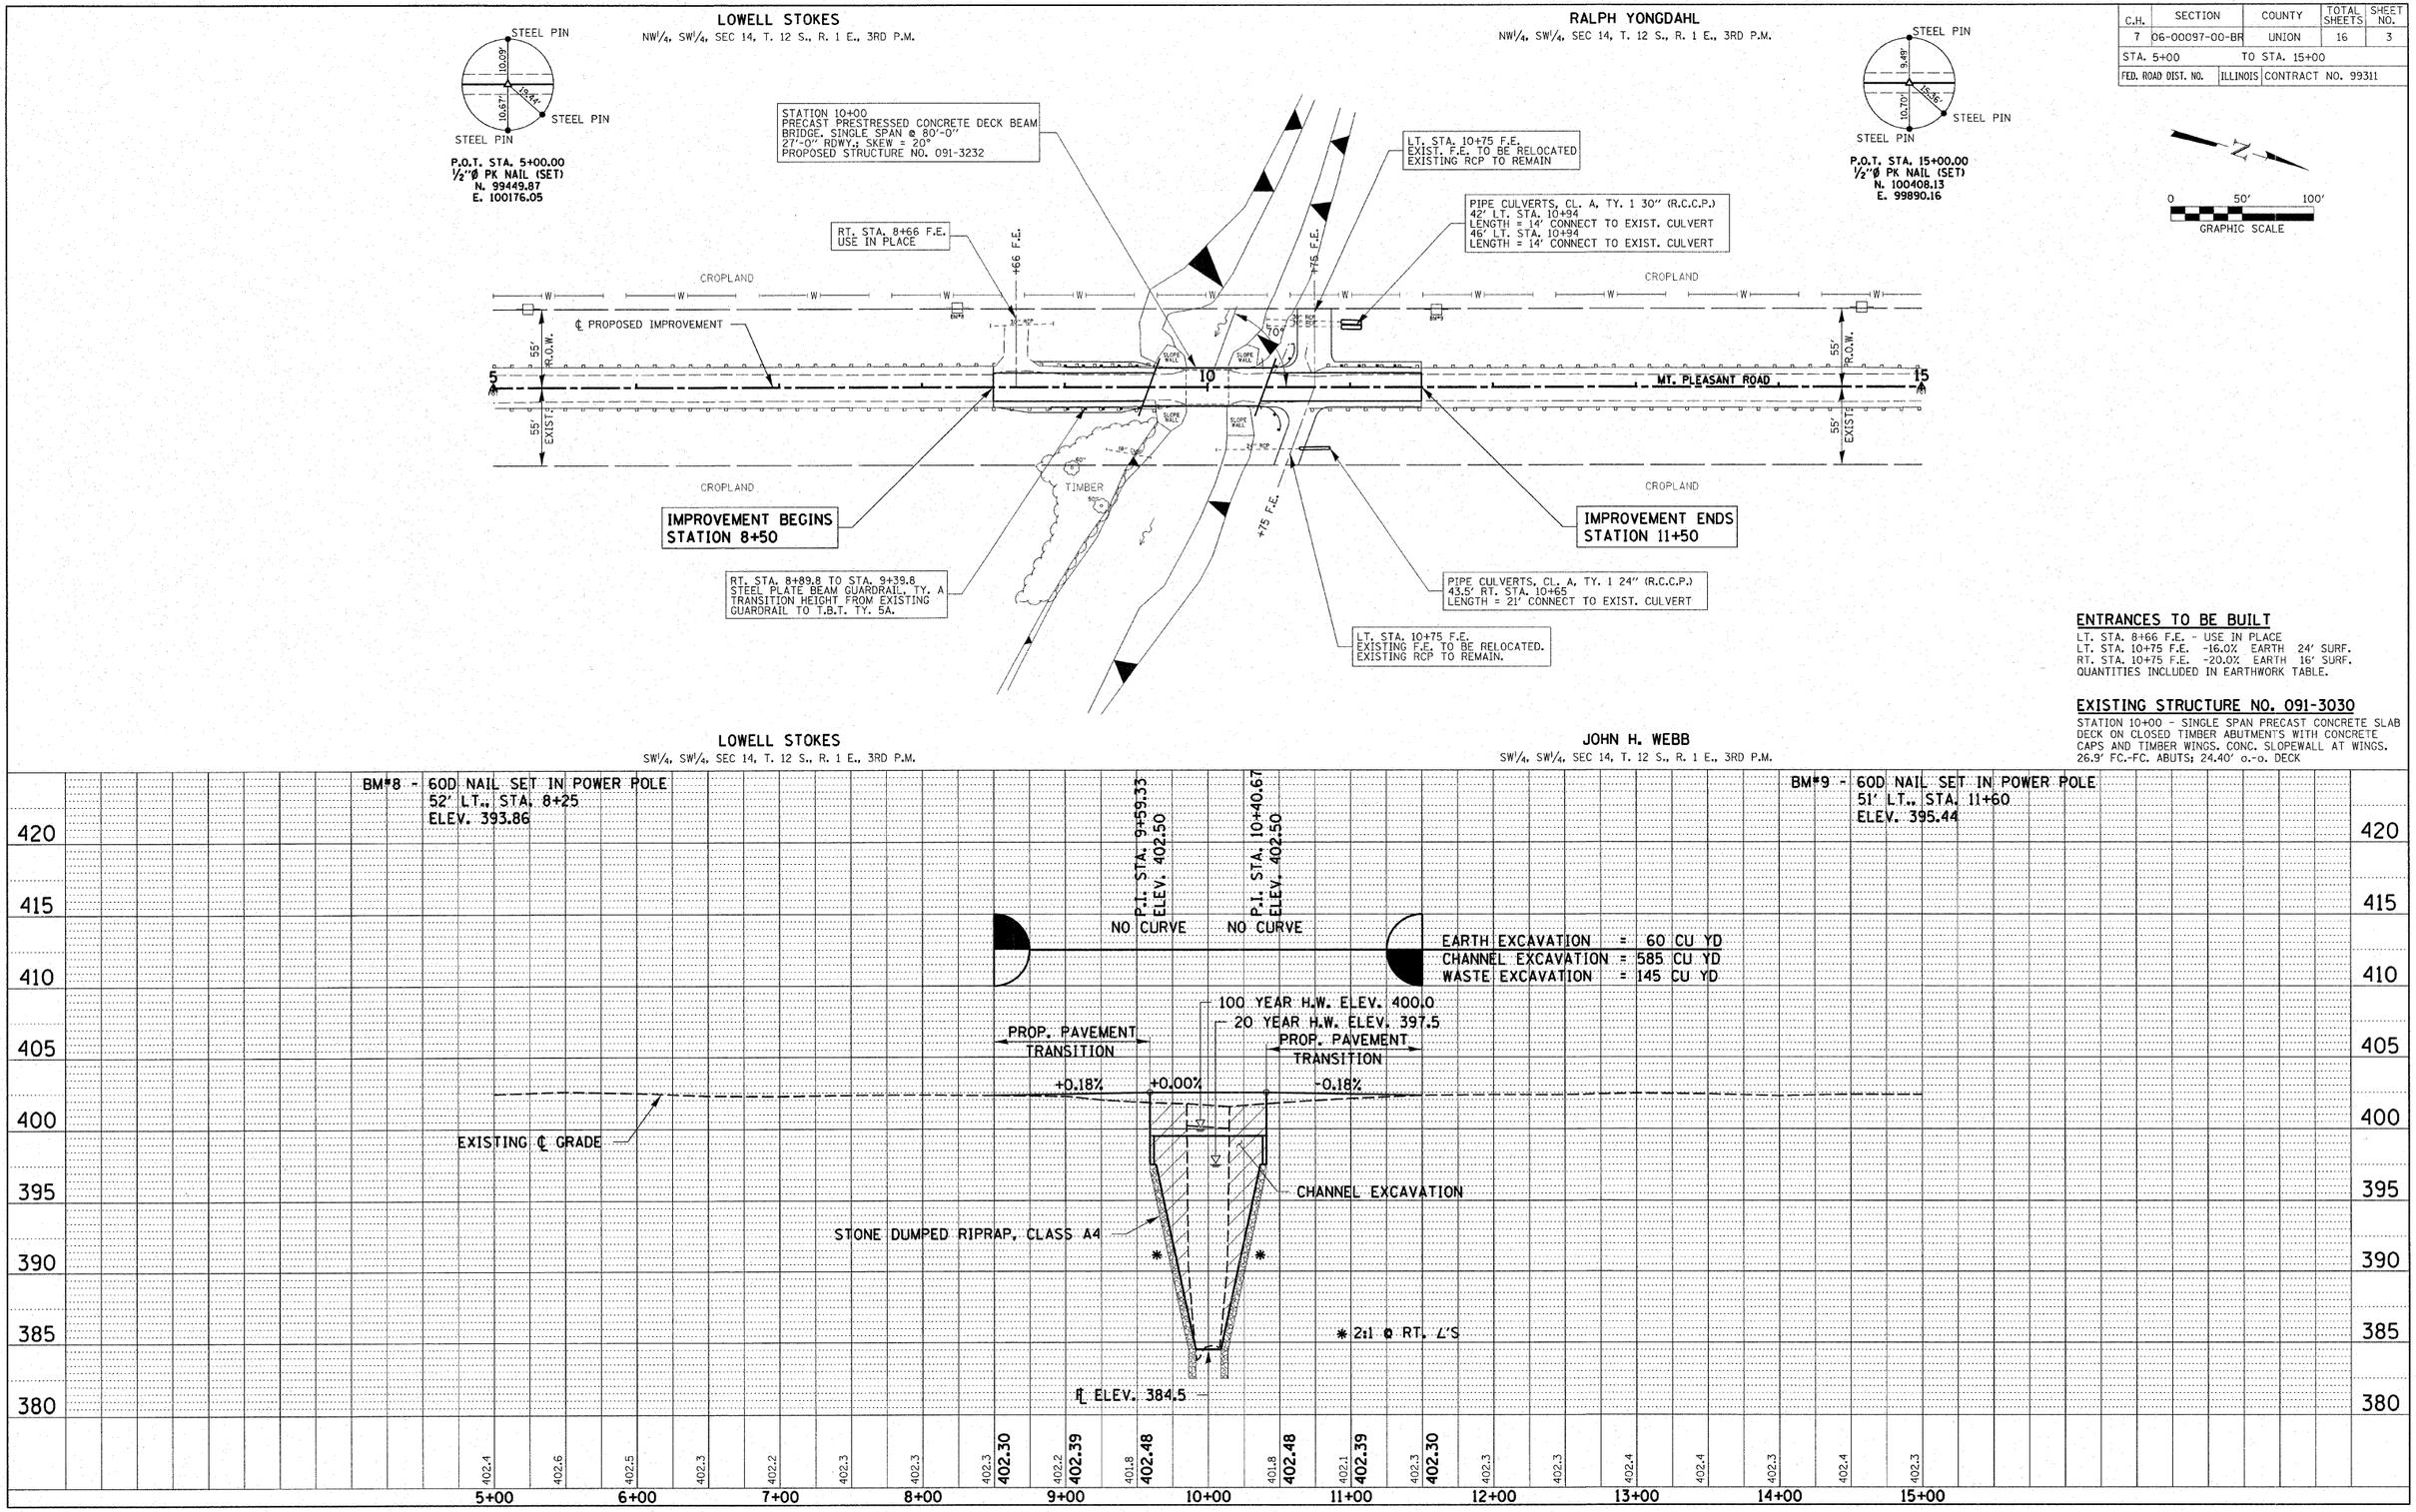

ENTRANCES TO BE BUILT

LT. STA. 8+66 F.E. - USE IN PLACE
LT. STA. 10+75 F.E. -16.0% EARTH 24' SURF.
RT. STA. 10+75 F.E. -20.0% EARTH 16' SURF.
QUANTITIES INCLUDED IN EARTHWORK TABLE.

EXISTING STRUCTURE NO. 091-3030

STATION 10+00 - SINGLE SPAN PRECAST CONCRETE SLAB DECK ON CLOSED TIMBER ABUTMENTS WITH CONCRETE CAPS AND TIMBER WINGS. CONC. SLOPEWALL AT WINGS. 26.9' FC.-FC. ABUTS; 24.40' o.-o. DECK

PLAN
NOTE BOOK NO. ___ JOB NAME ___
SURVEYED ___ PLOTTED ___ ALIGNMENT CHECKED ___ RT. OF WAY CHECKED ___ CADD FILE NAME ___
BY ___ DATE ___
PRAIRIE MAPS
12/20/06
05/15/07

PROFILE
NOTE BOOK NO. ___
SURVEYED ___ PLOTTED ___ GRADES CHECKED ___ B.M. NOTED ___ STRUCTURE NOTATIONS CHKD ___
BY ___ DATE ___