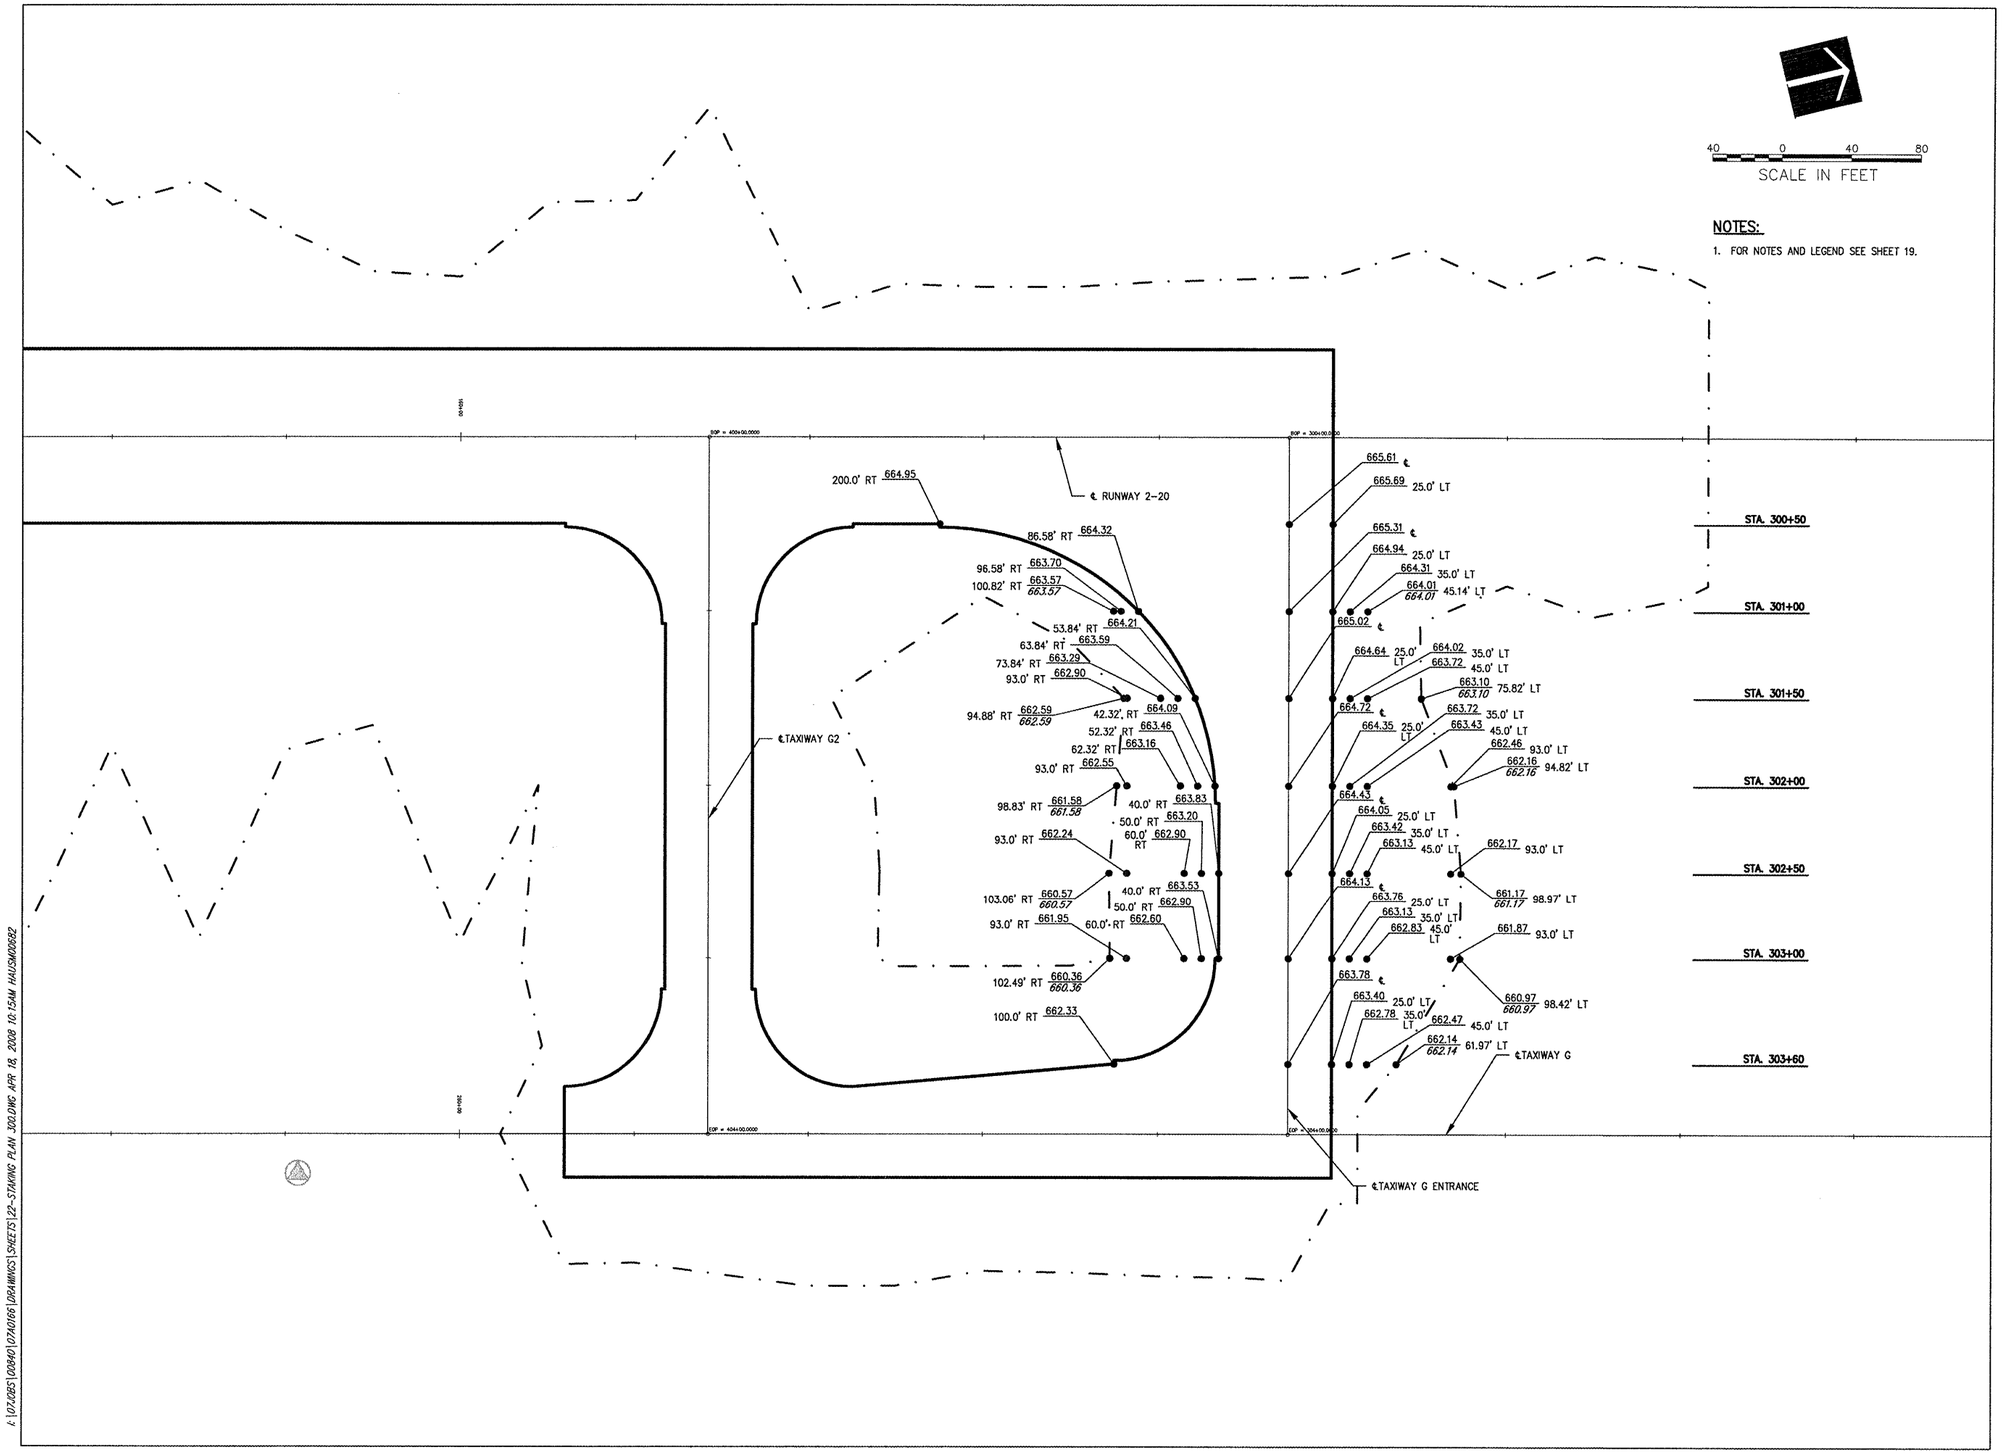

NOTES:

1. FOR NOTES AND LEGEND SEE SHEET 19.

LE039

HANSON

HANSON PROFESSIONAL SERVICES INC.

815 Commerce Drive, Suite 200
Oak Brook, Illinois 60523
Telephone: 630.990.3800
Fax: 630.990.3801

Illinois Professional Design Firm
Registration No. 184-001084

© Copyright Hanson Professional Service Inc. 2008

Chicago-Romeoville Airport

JOLIET REGIONAL PORT DISTRICT

1 George Michas Drive
Romeoville, Illinois 60446
Telephone: 815.838.9497
Fax: 815.838.9524

EXTEND RUNWAY 2-20; CONSTRUCT TAXIWAY TURNAROUND

AIP PROJECT NO. 3-17-0140-B42
IDA PROJECT NO. LOT-3792

No.	Drawing Issue Description	Date	By

Date

APRIL 18, 2008

Sheet Title

STAKING PLAN
TAXIWAY G ENTRANCE

07A0166
Project Number

LDH 04/01/08
Layout By Date

LDH 04/01/08
Designed By Date

RMH 03/20/08
Reviewed By Date

LDH
Drawn By

Sheet No.

22

I:\07JOBS\00840\07A0166\DRAWINGS\SHEETS\22-STAKING PLAN 300.DWG APR 18, 2008 10:15AM HAUSMO0682