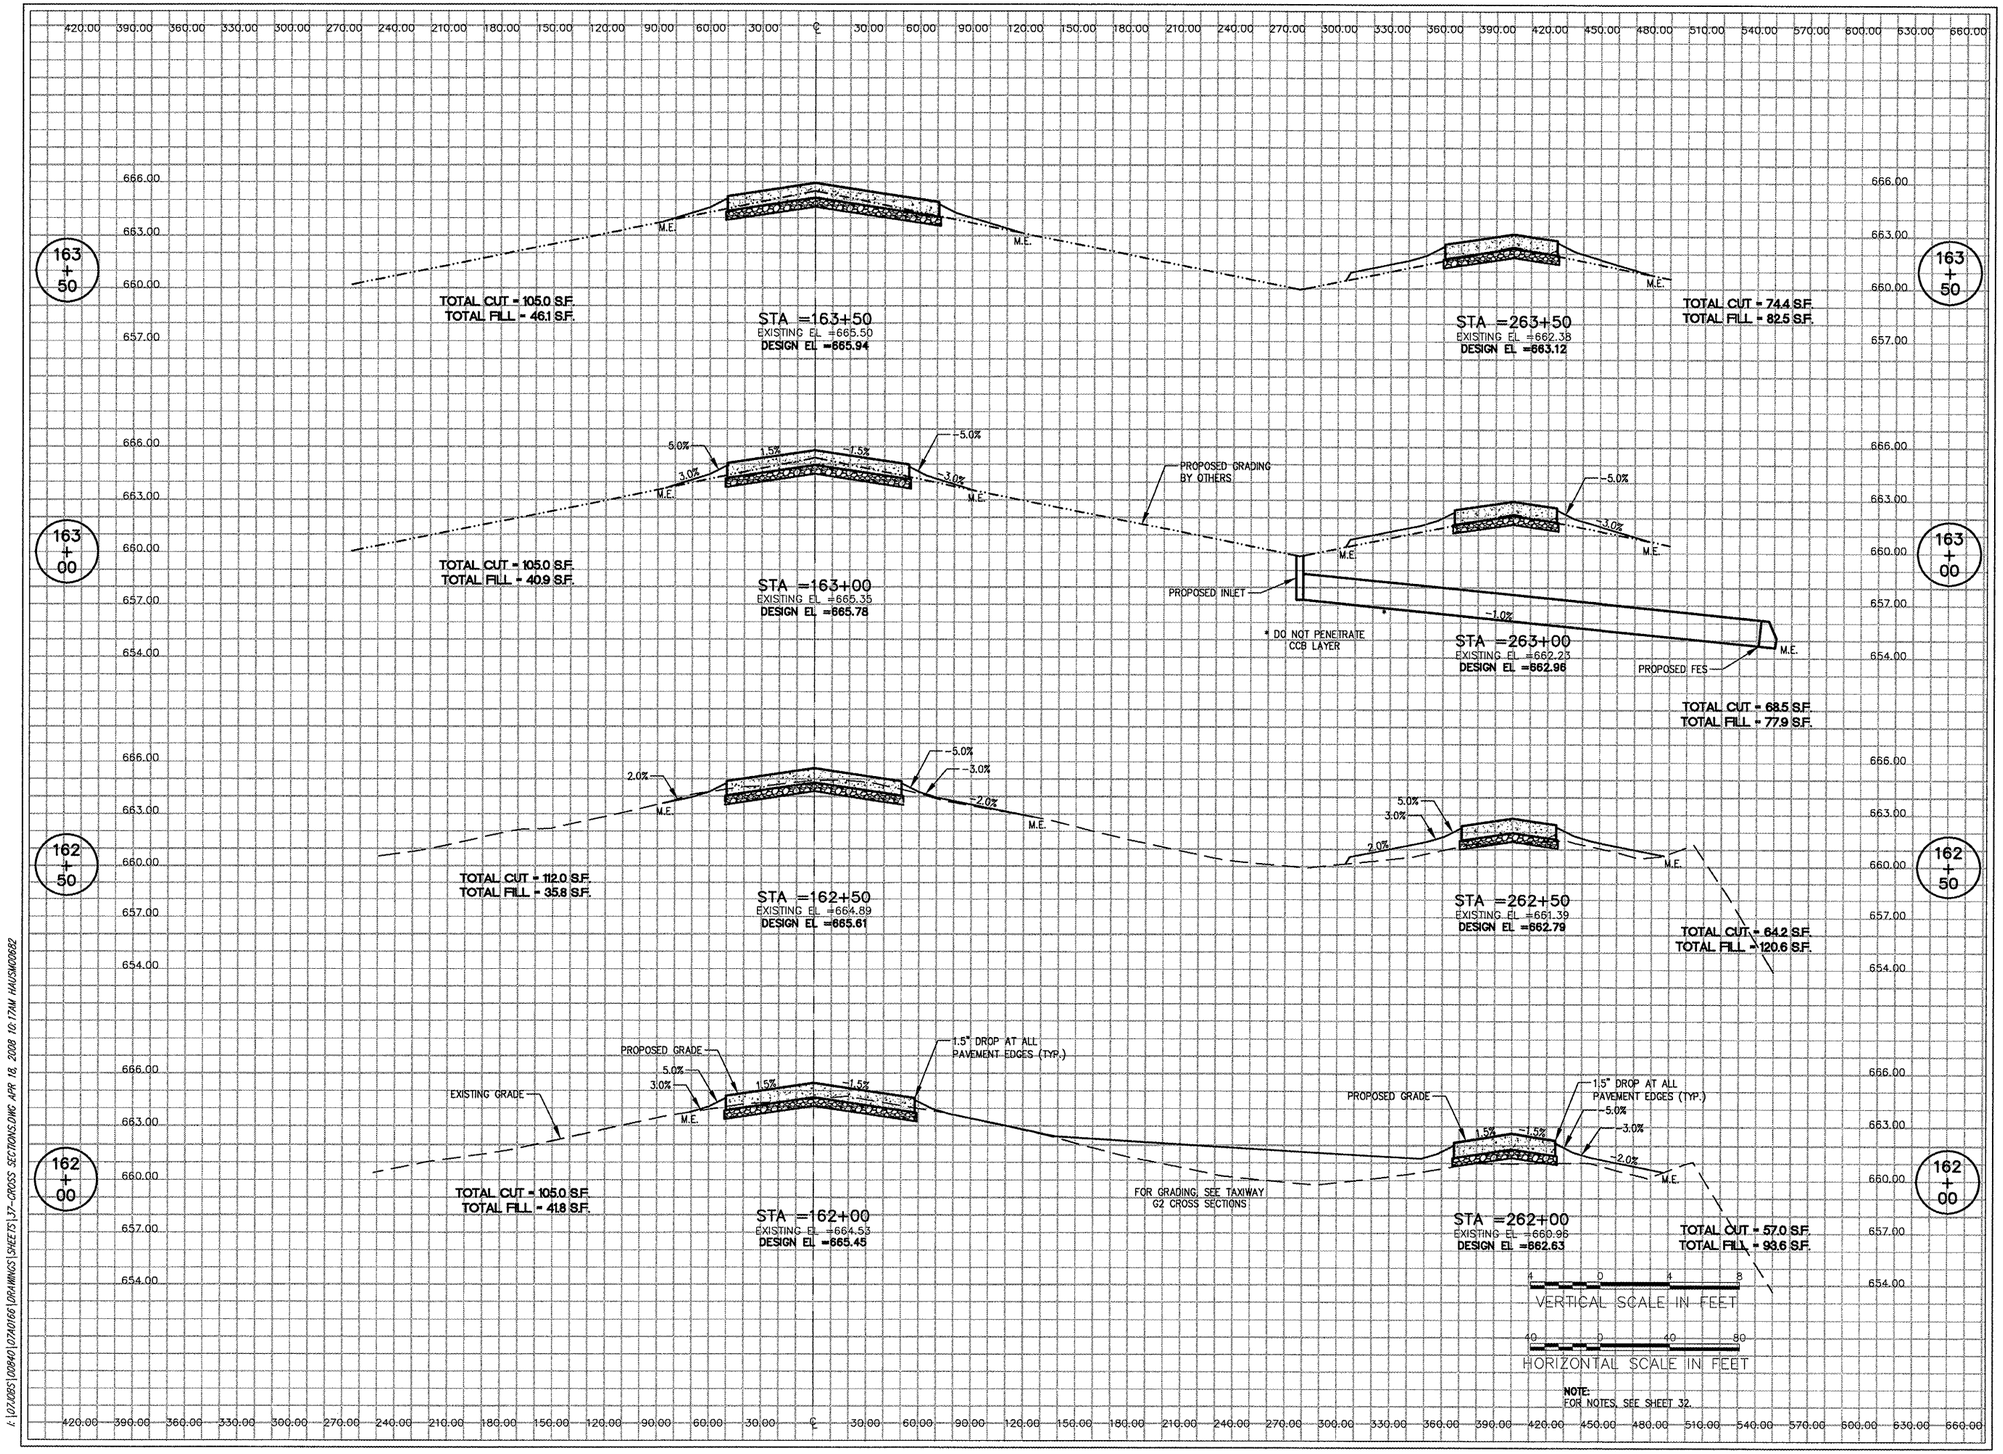

NOTE:
FOR NOTES, SEE SHEET 32.

I:\07JOBS\0840\07A0166\DRAWINGS\SHEETS\37-CROSS SECTIONS.DWG APR 18, 2008 10:17AM HAUSMD2682

LE039

HANSON

HANSON PROFESSIONAL SERVICES INC.

815 Commerce Drive, Suite 200
Oak Brook, Illinois 60523
Telephone: 630.990.3800
Fax: 630.990.3801

Illinois Professional Design Firm
Registration No. 184-001084

© Copyright Hanson Professional Service Inc. 2008

Chicago-Romeoville Airport

JOLIET REGIONAL PORT DISTRICT

1 George Michas Drive
Romeoville, Illinois 60446
Telephone: 815.838.9497
Fax: 815.838.9524

EXTEND RUNWAY 2-20: CONSTRUCT TAXIWAY TURNAROUND

AIP PROJECT NO. 3-17-0140-B42
IDA PROJECT NO. LOT-3792

No.	Drawing Issue Description	Date	By

Date

APRIL 18, 2008

Sheet Title

CROSS SECTIONS RUNWAY 2-20 STA. 162+00 THRU STA. 163+50

Project Number	07A0166
Layout By / Date	LDH 03/12/08
Designed By / Date	LDH 03/12/08
Reviewed By / Date	RMH 03/20/08
Drawn By	LDH

Sheet No. 37